
N

0 0.5 1.0 1.5 2.0 2.5m

Scale 1:50

Colour Reference
Equipment to be removed
New equipment/furniture (or indicated by coloured hatch)
Existing/furniture equipment
Relocated/furniture equipment
Future/optional equipment
New construction
Existing structure to be removed
Existing 30 minute fire rated wall
Existing 60 minute fire rated wall
Proposed 30 minute fire rated wall
Proposed 60 minute fire rated wall

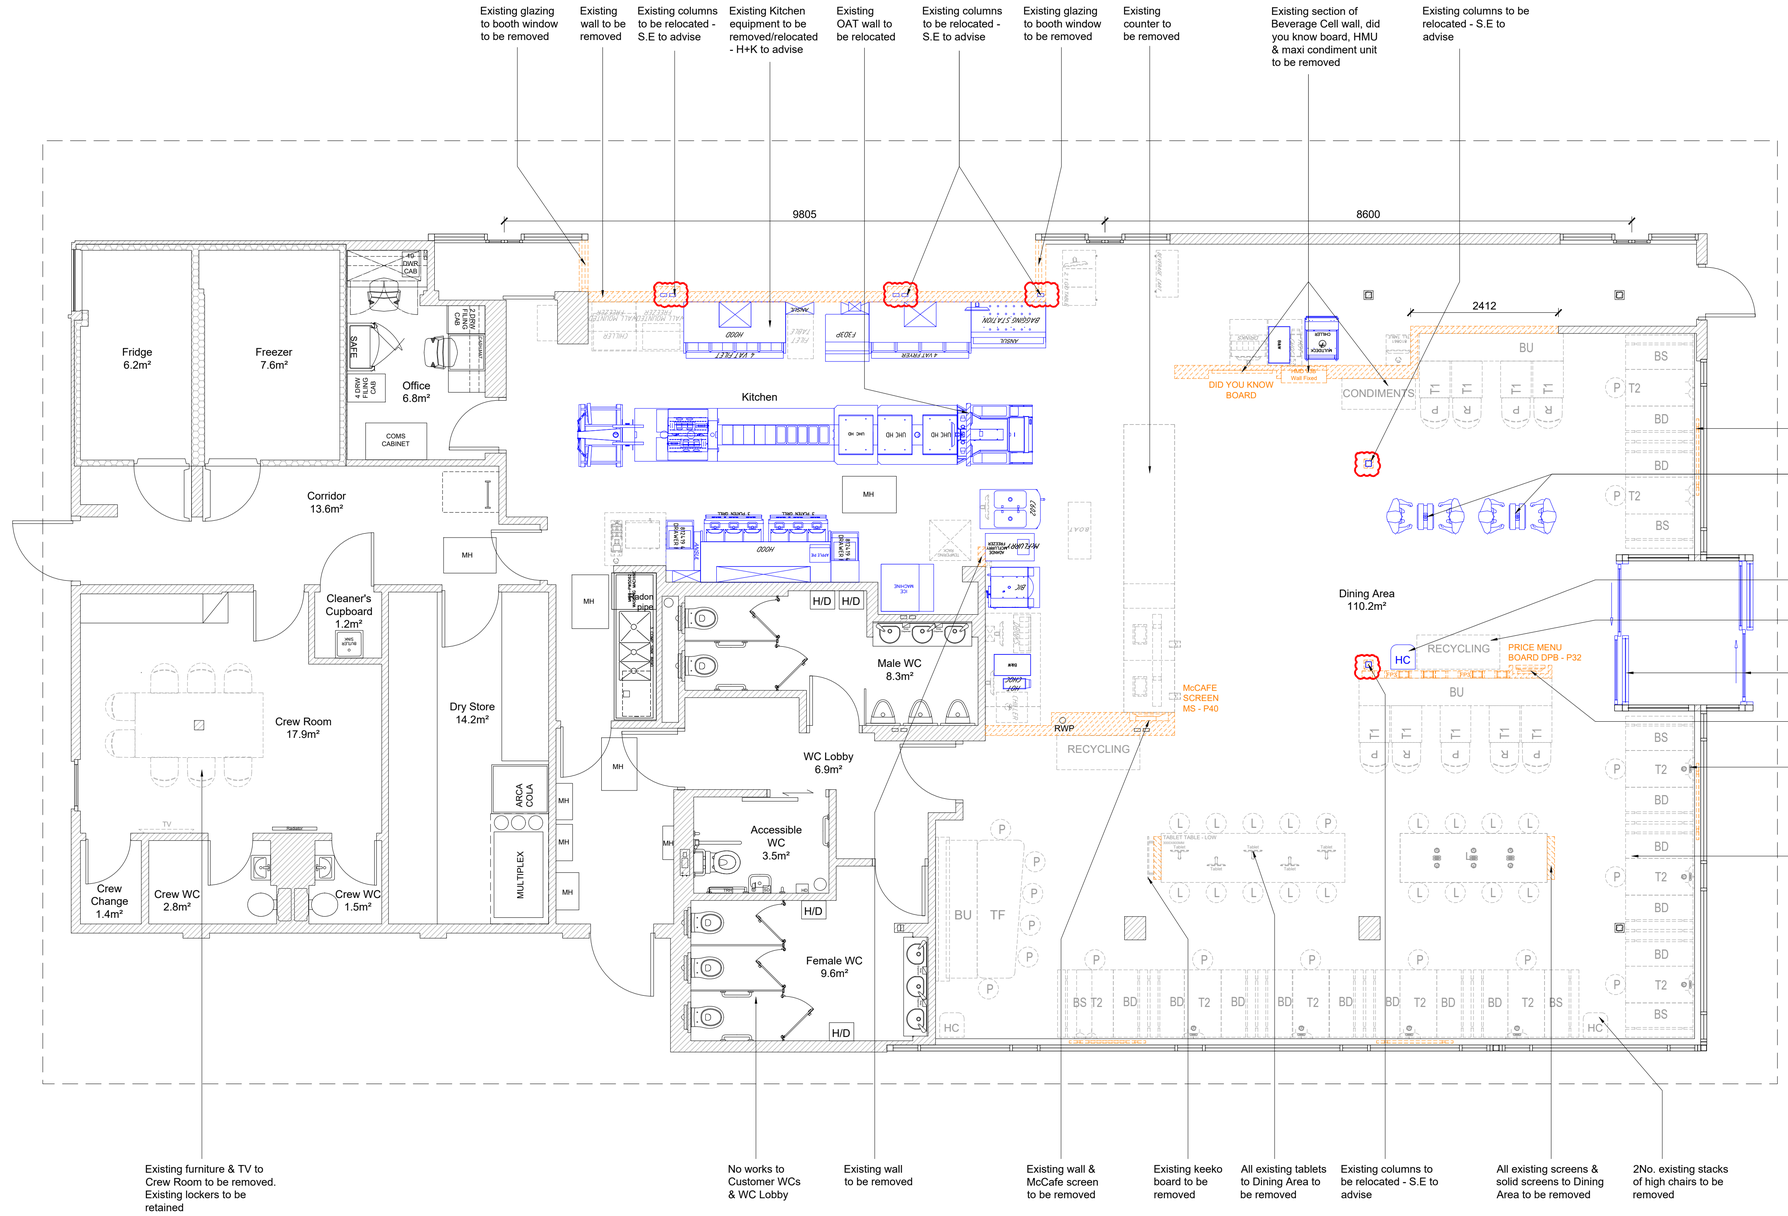

Floor Plan

Scale 1:50

NOTES

- All dimensions and levels are to be checked on site.
- Any discrepancies are to be reported to the architect before any work commences.
- Whilst information on this sheet is issued to scale, scaling directly from this drawing may result in inaccuracies. For precise measurements, refer to the stated dimensions or contact the Architect.
- This drawing shall not be reproduced without express written permission from AEW.
- Title overlay drawings and ownership boundaries are produced using all reasonable endeavours. AEW cannot be responsible for the accuracy or scale discrepancy of base plans supplied to them.
- All works are to be undertaken in accordance with Building Regulations and the latest British Standards.
- All proprietary materials and products are to be used strictly in accordance with the manufacturers recommendations.

Project Notes

- All drawings to be read in conjunction with all other drawings as noted on issue sheet.
- Drawing based on ASK drawing No.: 1155-0050_T
- Existing H+K kitchen shown, drawing reference DIN-3801 UK472 Birstall FS MFY Proposed RevE

Existing Schedule of Accommodation	
Total Covers	96
W.C. Provisions	
Accessible	1 doc M pack
Female	3 WCs
Male	2 WCs, 3 Urinals
Dining Area (m²)	110.2m²
W.C. Area (m²)	21.4m²
Crew Room Area (m²)	17.9m²

REV	Date	Drawn by: -	Checked by: -
-	08/10/2026	JP	CA

Initial Issue

Purpose of Issue: **For Information**

drawing stage: **Stage 1**

client: **McDonald's Restaurants Ltd**

project: **Centre 27 Business Park, Gledard Road, Leeds, WF17 9TB**

store: **0472**

drawing title: **Existing GA Plan**

date: **08/10/2026** drawn: **JP**

scale@A1: **1:50** checked: **CA**

NEXT + Reimage
E.I 2.0

Rev: -

Job No: **15459_AEW_0472_0045**

aew architects
0161 214 4370
www.aewarchitects.com

Existing GA Plan