N

0 0.5 1.0 1.5 2.0 2.5m

Scale 1:50

ESSENTIAL INGREDIENTS 2.0 FURNITURE LEGEND

TABLES

ESSENTIAL INGREDIENTS 2.0 TABLES FINISHES AVAILABLE IN:

Table Tops: Lamitech: ONTARIO OAK 1540 MT, ANTIQUE WHITE 2100 MT
Powder Coated Pedestal in RAL 7022

TABLE T1 600x600mm/750mm H — T-01
TABLE T2 800/1000mmx750mm H — T-02
TABLE T3 1000x600mm/750mm H — T-03

12 Available with Anchorage - TAC

HIGH & LOW COMMUNAL TABLE:
LOW TABLE - 750mm H **HIGH TABLE** - 950mm H
Table Tops: Lamitech: ONTARIO OAK 1540 MT, SALT + PEPPER 4117 MT with green edge strip. Powder Coated Pedestal in RAL 7022

Available in Sizes below
2150x550mm 1400x550mm

L COMMUNAL 2150x650 — L COMMUNAL 1400x650
H COMMUNAL 2150x650 — H COMMUNAL 1400x650

HIGH LOOKOUT TABLE:
2200x400mm x 950mm H - ONTARIO OAK 1540 MT
Powder coated steel legs and Modesty Panels in RAL 7022

HIGH TABLE 2200x400

HIGH SIT UP TABLE:
6 Seater - 1800 x 650 x 950mm H
Table Top: ONTARIO OAK 1540 MT with green edge strip.
Powder coated steel legs in RAL 7022

HIGH TABLE 1440x650

ROUND TABLE:
2 Seater: 550mm Ø x 750mm H. MAGIC Table 1500mm Ø x 750mm H
Table Top: ONTARIO OAK 1540 MT, ANTIQUE WHITE 2100 MT
Powder coated steel legs in RAL 7022

RTL-MAGIC

LEMON TABLE:
5 Seater - 900mm x 900mm x 750mm H
Table Top: ONTARIO OAK 1540 MT, ANTIQUE WHITE 2100 MT
Powder coated steel legs in RAL 7022

T-03 T-03

SEATING

LOW & HIGH CHAIRS FINISHES AVAILABLE IN:
400mm W x 460mm D x 1020/950mm H

CH1 — Low Curved: Wood / Salt + Pepper Laminate with Grey frame.
Lemon HC — High Curved: Salt + Pepper Laminate with Brown vinyl seat pad & Grey frame.

BENCH / BANQUETTE SEATING:
Sizes 400mm / 500mm / 1200mm & 1575mm
Upholstered seat pad in Tan/Brown Vinyl w Chrome powder coated steel legs.

B-765 B-1375 B-1375
B-1075 B-1225 B-1375

CORNER BENCH:
To be used with Lemon Table.

RTL-MAGIC RTL-MAGIC

LOW & HIGH STOOLS:
LOW - Ø 350mm x 460mm H
Black vinyl seat pad with Salt + Pepper vinyl stool body
HIGH - Ø 350mm x 650mm H
Tan vinyl seat pad & Black vinyl seat with green trim
Powder Coated steel legs in RAL 7022. Foot rest 210mm H

LS HS BS

ARMCHAIR:
Upholstered seat pad and backrest in Green / Tan vinyl with Chrome powder coated steel legs

AC-S1 AC-S2

PARTITIONS


SCREEN DIVIDER
Sizes 960mm x 2700mm H - site specific
Matte powder coated frame RAL 7022 with clear acrylic with self-adhesive film

PARTY ROOM/ FAMILY FUN CORNER SCREEN DIVIDER
Sizes 1200mm x 2700mm H – site specific TBC
Matte powder coated frame RAL 7022 with clear acrylic with self-adhesive film- Icons graphics

WINDOW SHUTTER
Sizes 960mm x 2700mm H / 1620mm H - site specific
Matte powder coated frame RAL 7022 with printed mesh

Marketing Elements	2022_V6
	Digital price board - 32" DRB-P32
	Digital window poster (instore) - 46" Exterior facing - DWP EXP46 Enterior facing - DWP INP46
	Order ready board- 32" ORB-L32
	PROMO BOARDS 2 x 49" portrait screens
	Doubled side self order kiosk (SOK)
	Single sided self order kiosk (SOK)
	Aircharge Mobile phone charging solution
	Tablet table. 700mm screen in scheme specific laminate finish required if power/data cant be accessed through floor.

Colour Reference
Equipment to be removed
New equipment/furniture (or indicated by coloured hatch)
Existing/furniture equipment
Relocated/furniture equipment
Future/optional equipment
New construction
Existing structure to be removed
Existing 30 minute fire rated wall
Existing 60 minute fire rated wall
Proposed 30 minute fire rated wall
Proposed 60 minute fire rated wall

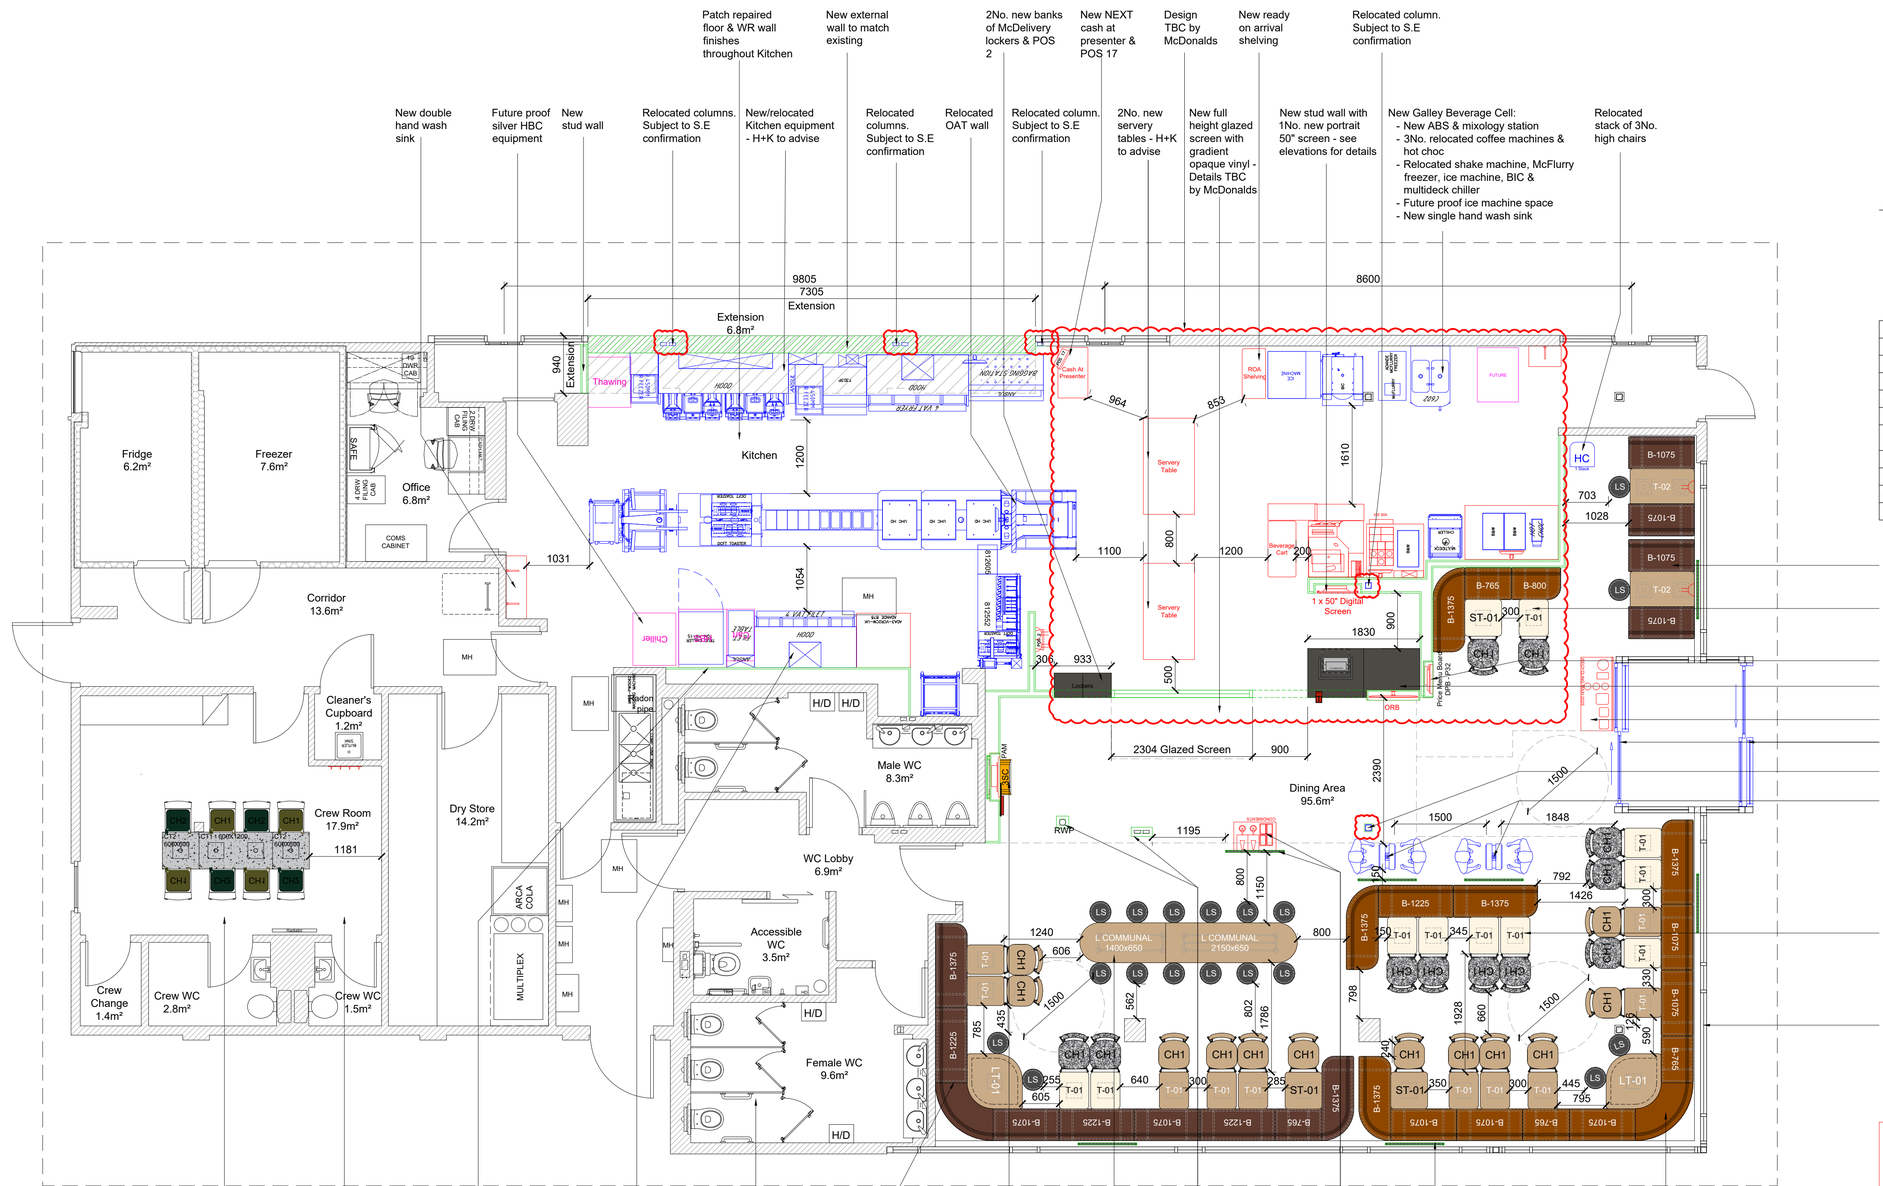

Floor Plan

Scale 1:50

Proposed GA Plan

NOTES

- All dimensions and levels are to be checked on site.
- Any discrepancies are to be reported to the architect before any work commences.
- Whilst information on this sheet is issued to scale, scaling directly from this drawing may result in inaccuracies. For precise measurements, refer to the stated dimensions or contact the Architect.
- This drawing shall not be reproduced without express written permission from AEW.
- Title overlay drawings and ownership boundaries are produced using all reasonable endeavours. AEW cannot be responsible for the accuracy or scale discrepancy of base plans supplied to them.
- All works are to be undertaken in accordance with Building Regulations and the latest British Standards.
- All proprietary materials and products are to be used strictly in accordance with the manufacturers recommendations.

Project Notes

- All drawings to be read in conjunction with all other drawings as noted on issue sheet.
- Drawing based on ASK drawing No.: 1155-0050_T
- Existing H+K kitchen shown, drawing reference DIN-3801 UK472 Birstall FS MFY Proposed RevE

Schedule of Accommodation		
	Existing	Proposed
Total Covers	96	82
W.C. Provisions		
Accessible	1 doc M pack	1 doc M pack
Female	3 WCs	3 WCs
Male	2 WCs 3 Urinals	2 WCs 3 Urinals
Areas		
Dining Area (m²)	110.2m²	95.6m²
W.C. Area (m²)	21.4m²	21.4m²
Crew Room Area (m²)	17.9m²	17.9m²

DESIGN WORKING GROUP APPROVED 25/09/2026

REV	Date	Drawn by: -	Checked by: -
-	08/10/2026	JP	CA

Initial Issue

Purpose of Issue: **For Information**

drawing stage: **Stage 1**

client: **McDonald's Restaurants Ltd**

project: **Centre 27 Business Park, Gledard Road, Leeds, WF17 9TB**

store: **0472**

drawing title: **Proposed GA Plan**

date: **08/10/2026** drawn: **JP**

scale@A1: **1:50** checked: **CA**

NEXT + Reimage E.I 2.0

Rev -

Job No **15459_AEW_0472_0050**

aew architects
0161 214 4370
www.aewarchitects.com