
N

0 5 10 15 20 25m

Scale 1:500

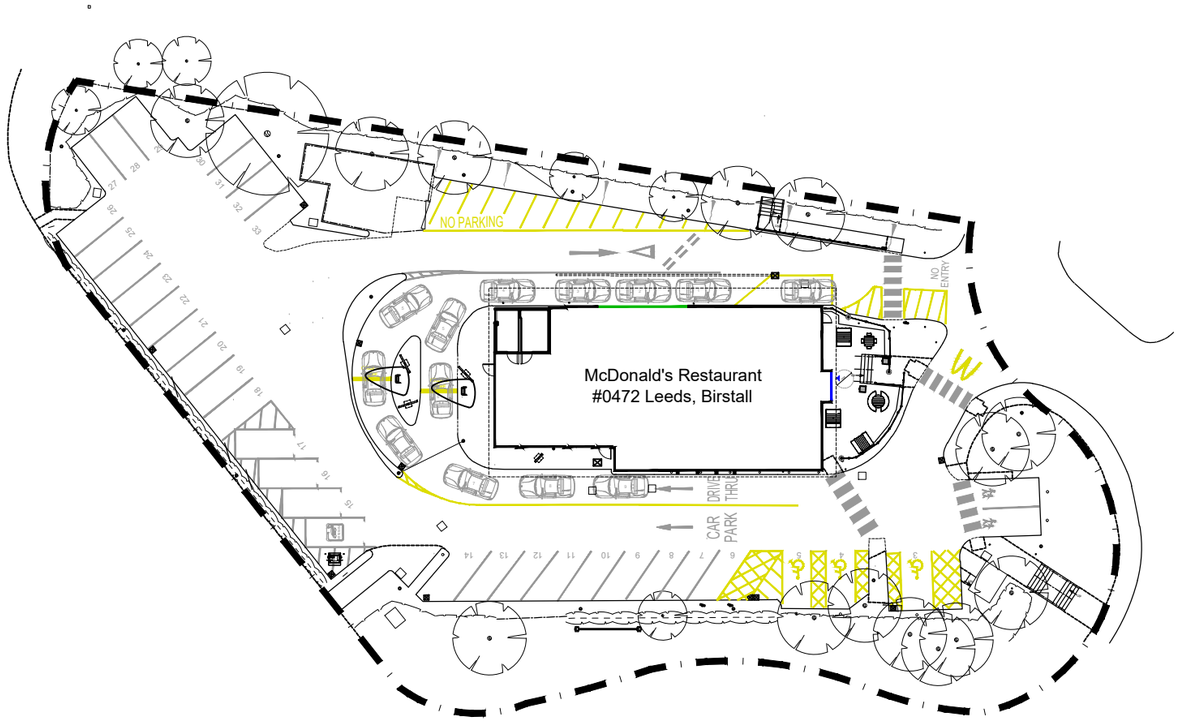

Site Plan
Scale 1:500

NOTES

- All dimensions and levels are to be checked on site.
- Any discrepancies are to be reported to the architect before any work commences.
- Whilst information on this sheet is issued to scale, scaling directly from this drawing may result in inaccuracies. For precise measurements, refer to the stated dimensions or contact the Architect.
- This drawing shall not be reproduced without express written permission from AEW.
- Title overlay drawings and ownership boundaries are produced using all reasonable endeavours. AEW cannot be responsible for the accuracy or scale discrepancy of base plans supplied to them.
- All works are to be undertaken in accordance with Building Regulations and the latest British Standards.
- All proprietary materials and products are to be used strictly in accordance with the manufacturers recommendations.

Project Notes

- All drawings to be read in conjunction with all other drawings as noted on issue sheet.
- Drawing based on ASK Architecture: 1155-0004 RevG dated 17/03/2016 and OS Pro Map

McDonald's Demise Boundary Indicated:

Site Finishes	
Perimeter Fence	Chain Link Fence
Boundary Wall	n/a
Car Park Finish	Asphalt
Patio Finish/ Footpaths	Block Paving / Concrete Paving Slab & Asphalt
Soft Landscaping	Hedge, Bushes, Trees & Grass

Block Plan

Planning

REV	Date	Drawn by: -	Checked by: -
-	08/10/2026	JP	CA

Initial Issue

Purpose of Issue: **For Approval**

drawing stage: **Planning**

client: **McDonald's Restaurants Ltd**

project: **Centre 27 Business Park, Gledard Road, Leeds, WF17 9TB**

store: **0472**

drawing title: **Block Plan**

date **08/10/2026** drawn **JP**

scale@A3 **1:500** checked **CA**

Rev **-**

Job No **15459_AEW_0472_0002**

aew architects
0161 214 4370
www.aewarchitects.com

AEW