

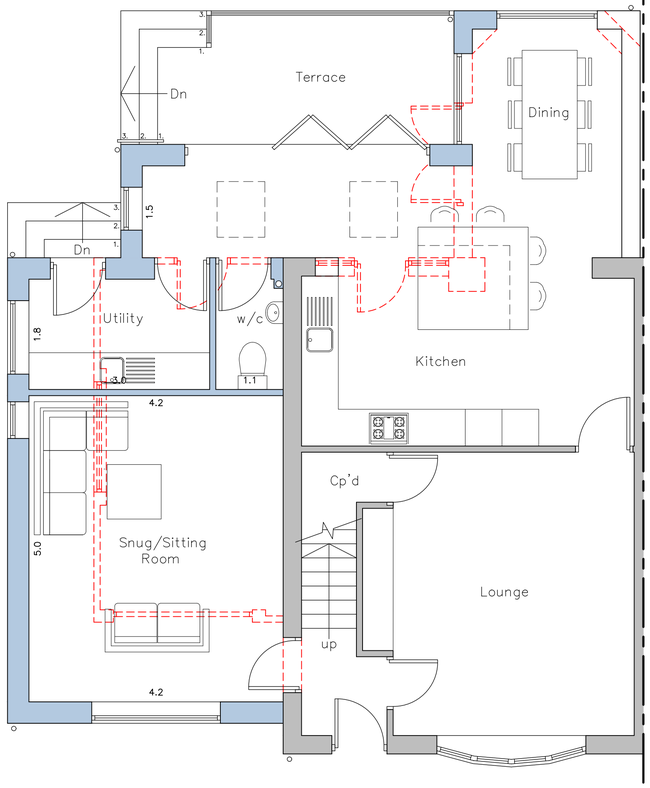


Proposed Ground Floor Layout
Scale 1:50

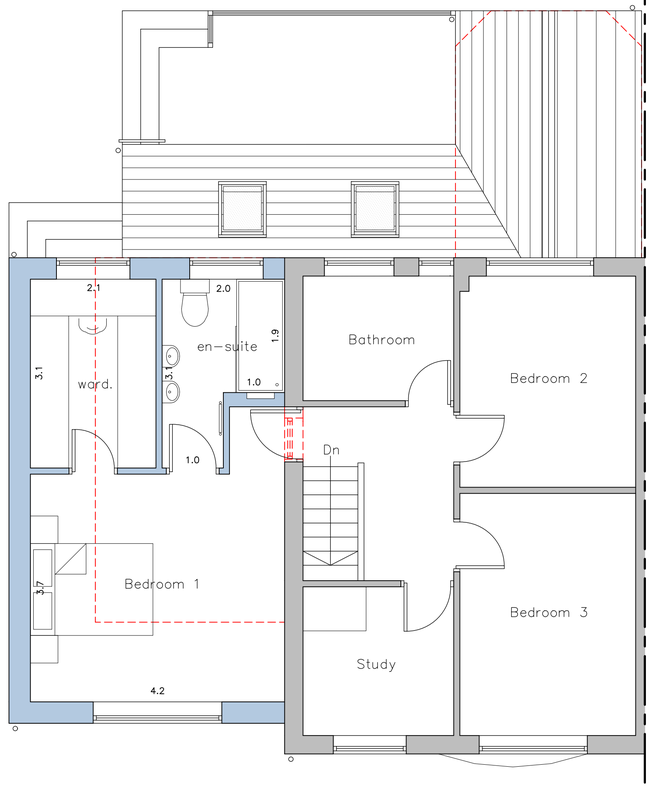

Proposed First Floor Layout
Scale 1:50

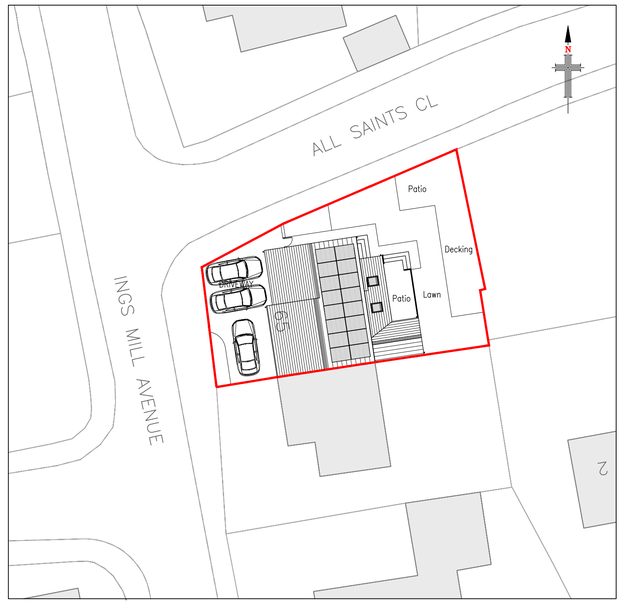

Proposed Site Layout
Scale 1:250

NOTES

1. No dimensions to be scaled. IF IN DOUBT ASK.

2. All dimensions must be checked and verified on site by the Contractor prior to the commencement of works and Hinchliffe Architecture & Design Ltd. to be notified of any discrepancies.

3. The copyright of these drawings remains the property or Hinchliffe Architecture & Design Ltd. They must not be reproduced in any way without prior written consent from the originator (Hinchliffe Architecture & Design Ltd.)

Rev.	Date	Description
C	02.11.26	PLANNING ISSUE
B	26.10.26	EXISTING S.V.P RELOCATED
A	16.10.26	FIRST ISSUE

Status: PLANNING

hinchliffe
architecture & design
Hinchliffe A&D
24 Carr View Road
Hepworth
Holmfirth
West Yorkshire
HD9 1HX
07921 907 162
01484 520 764
info@hinch-architecture.co.uk
www.hinch-architecture.co.uk

Client: MR & MRS M. LOCKWOOD

Project: 65 INGS MILL AVENUE
CLAYTON WEST
HUDDERSFIELD
WEST YORKSHIRE
HD8 9QG

Drawing Title: PROPOSED FLOOR PLANS & SITE LAYOUT

Scale (at A1)	Date
AS SHOWN	OCT' 2026

Drg. no.	Rev.
392-26-PL02	C

10 0 10 20 50 100mm NATURAL SCALE

ORIGINAL DRAWING SIZE 841 x 594