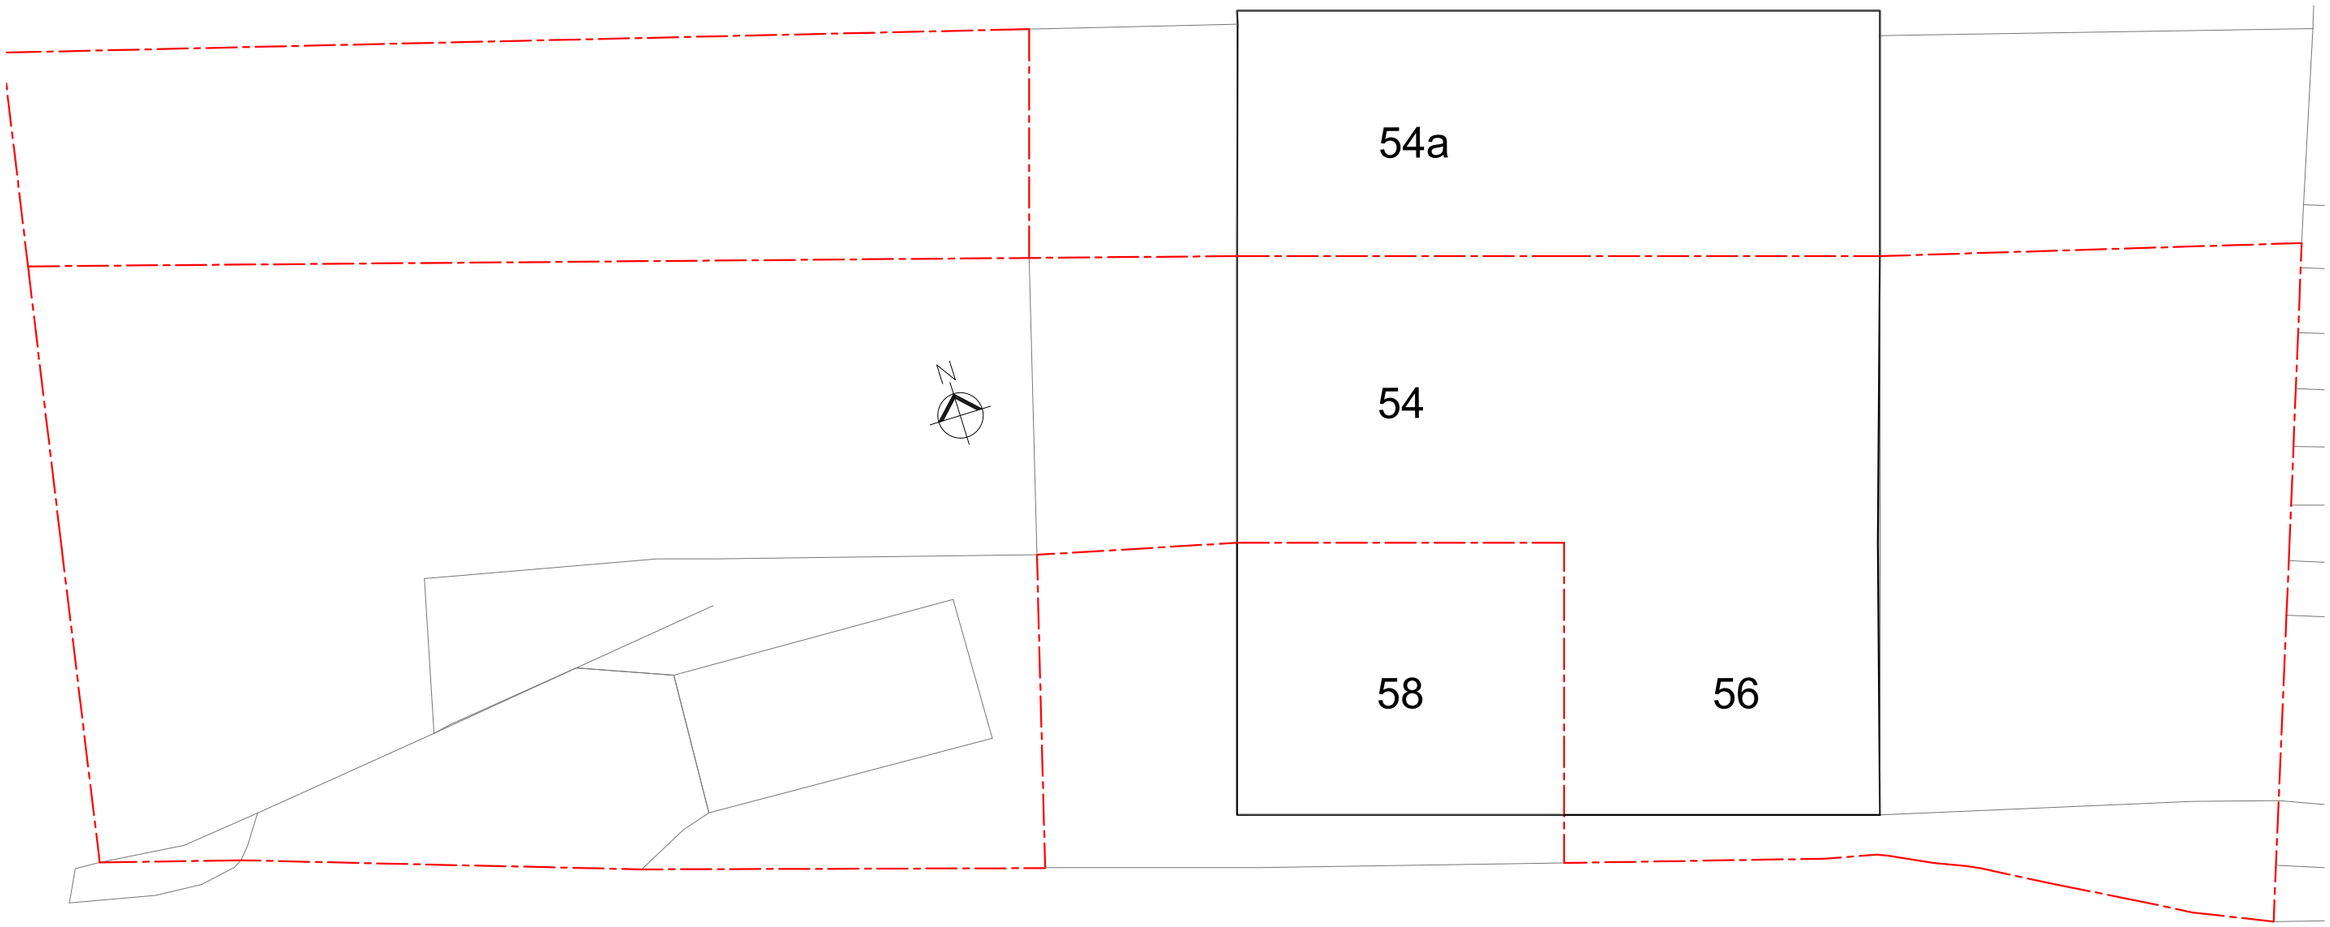


Site Plan

Applicant:
Mr and Mrs
Dailly

Address:
54 Brook Lane
Golcar
HD7 4JA

Project:
Internal Alterations

Title:
Site Plan

Drg No:
BL-02

Scale:
1:100

Revision:
#

xx

Status:
Planning

Date:
September 2026