

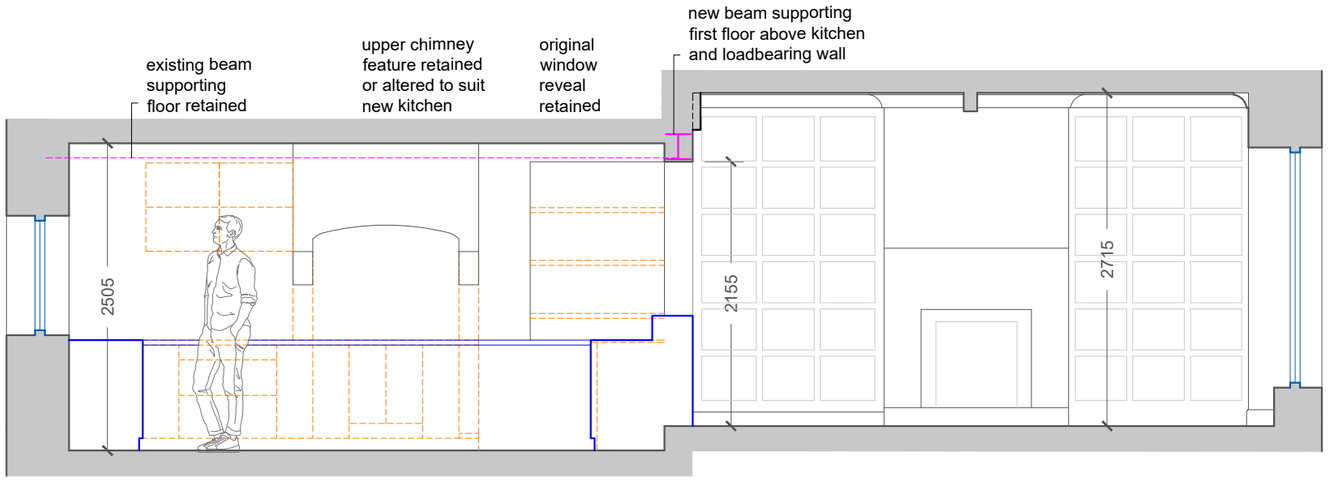


section elevation A - A

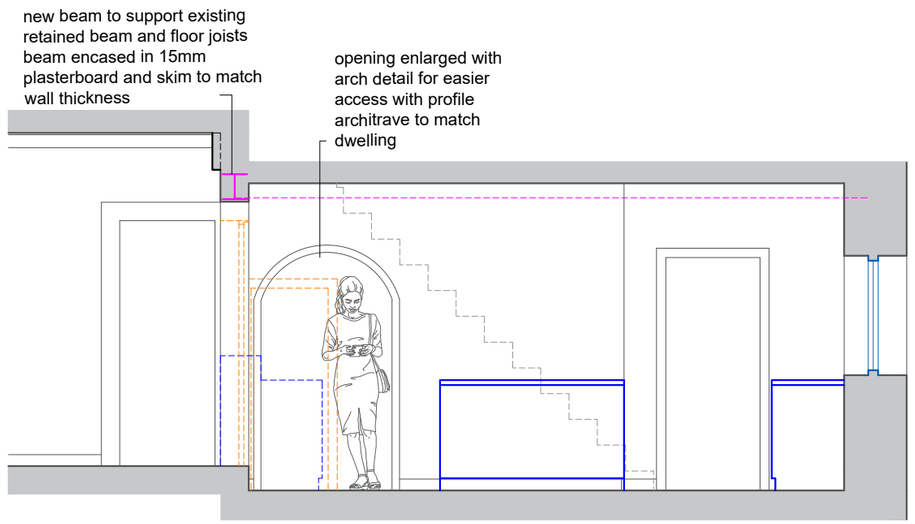

section elevation B - B

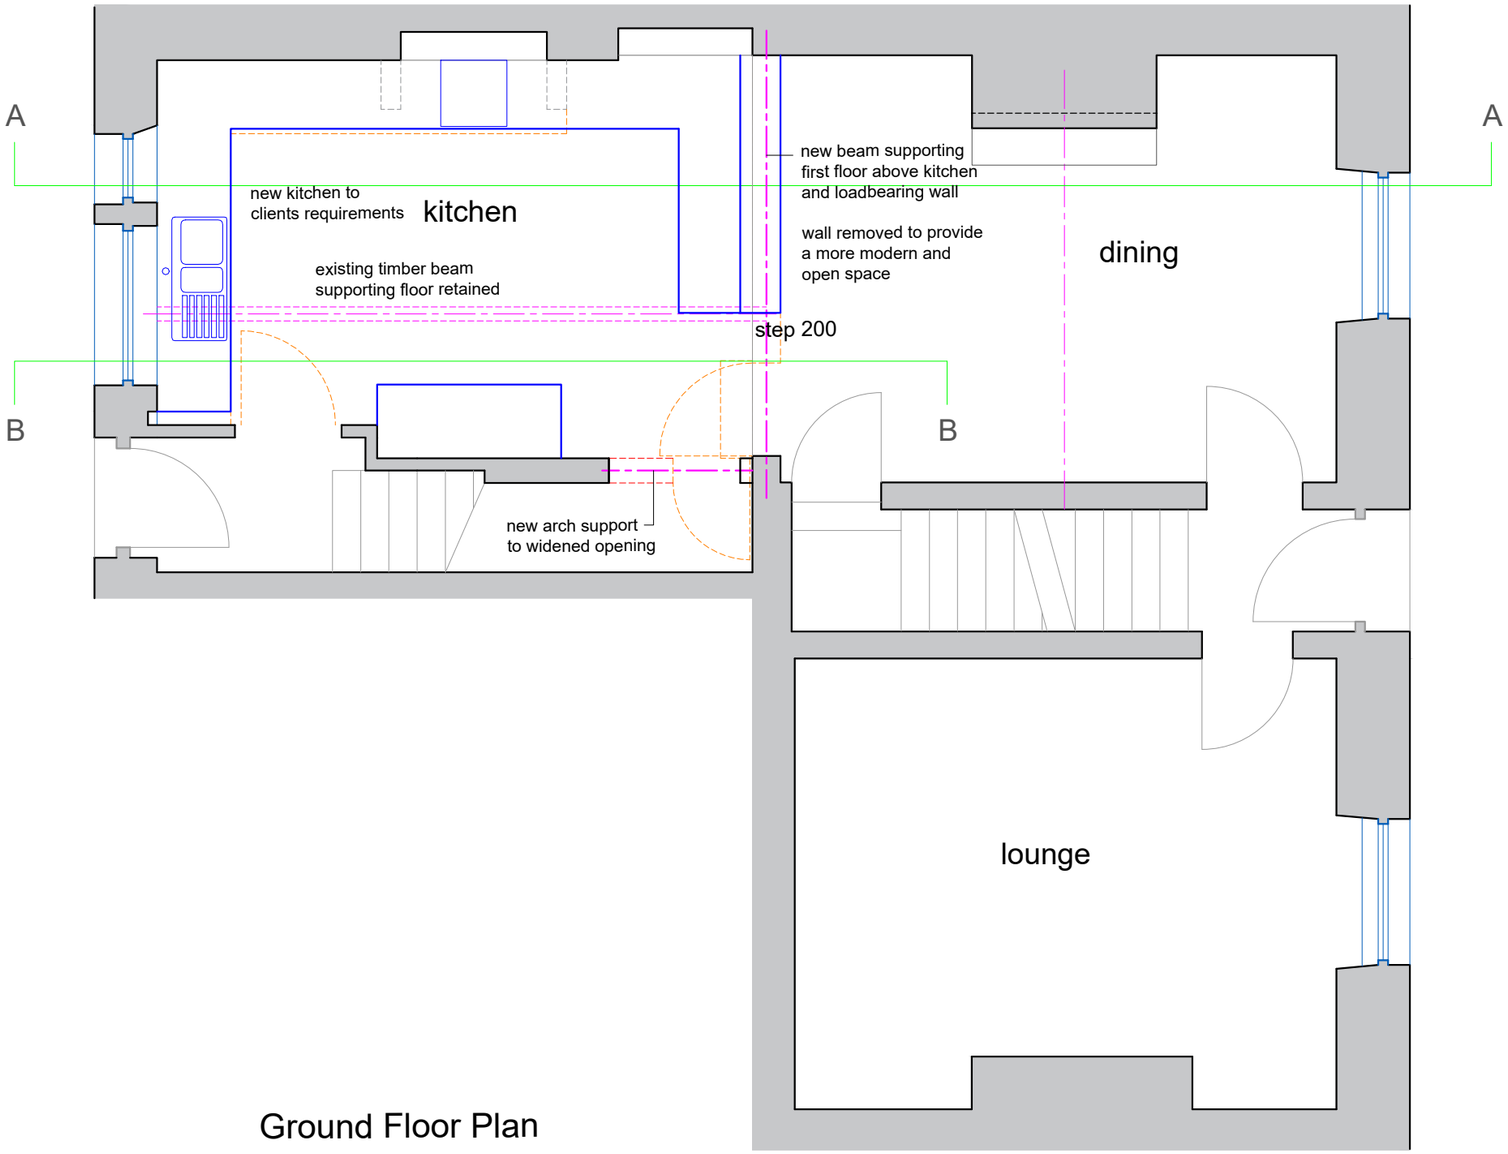

Ground Floor Plan

Applicant:
Mr and Mrs
Dailly

Address:
54 Brook Lane
Golcar
HD7 4JA

Project:
Internal Alterations

Title:
Proposed Plans

Drg No:
BL-04

Scale:
1:50

Revision:
#

Status:
Planning

Date:
September 2026