PRELIMINARY CONTAMINATION AND MINING RISK ASSESSMENT ON LAND AT FOLLY HALL, HUDDERSFIELD

4363OR01/MAY 2024

FWS Consultants Ltd
Unit 2 City West Business Park
St Johns Road
Meadowfield Ind. Est.
Durham
DH7 8ER
Company Registration No. 3944252

admin@fwsconsultants.com
www.fwsconsultants.com
01388 420 633






PROJECT NUMBER	4363	
PROJECT TITLE	Land at Folly Hall, Huddersfield	
CLIENT	Folly Hall Residential Ltd 32 Lynton Avenue Huddersfield HD1 4EX	
ARCHITECT	C49 Architecture Caldercliffe Road Huddersfield HD4 7PU	
REPORT TITLE	Preliminary Contamination and Mining Risk Assessment on Land at Folly Hall, Huddersfield	
REPORT REFERENCE	4363OR01	
REVISION	**Date**	**Checked**
Rev00	09/05/2024	ML

CONTENTS

1 INTRODUCTION 1
2 SITE LOCATION AND DESCRIPTION 2
3 HISTORICAL DEVELOPMENT OF THE SITE 2
4 ENVIRONMENTAL SETTING 3
4.1 Geology 3
4.2 Mining and Quarrying 3
4.3 Hydrology and Flooding 4
4.4 Hydrogeology 4
4.5 Licenced Authorisations, Health & Safety Executive/Planning Department Information and Fuel Stations 4
4.6 Landfill Sites 5
4.7 Radon 5
4.8 Ecological Receptors and Sensitive Landuse 5
4.9 Unexploded Ordnance 5
5 PREVIOUS INVESTIGATIONS 5
6 ENVIRONMENTAL ASSESSMENT AND CONCEPTUAL SITE MODEL 5
6.1 Conceptual Site Model 5
6.2 Receptor Characterisation 6
6.3 Pathway Characterisation 7
7 PRELIMINARY CONTAMINATION RISK ASSESSMENT 7
8 PRELIMINARY COMMENTS ON ENGINEERING DESIGN 7
8.1 Foundation Design 7
9 RECOMMENDATIONS FOR GROUND INVESTIGATION 8
10 REFERENCES 9

APPENDICES

1	DRAWINGS	
	4363OD01	SITE LOCATION PLAN
	4363OD02	CURRENT SITE FEATURES
	4363OD03	CONCEPTUAL SITE MODEL
	THIRD PARTY DRAWINGS	
	FLH-PL-001	EXISTING PLANS AND ELEVATIONS
	FLH-PL-002	PROPOSED PLANS
	FLH-PL-003	PROPOSED ELEVATIONS
2	RECENT AND HISTORICAL OS MAPS	
3	LANDMARK ENVIROCHECK REPORT	
4	COAL AUTHORITY REPORT	
5	SITE WALKOVER PHOTOGRAPHS	
6	PRINCIPLES OF CONTAMINATION RISK ASSESSMENT	
7	NOTES ON LIMITATIONS	

PRELIMINARY CONTAMINATION AND MINING RISK ASSESSMENT ON LAND AT FOLLY HALL, HUDDERSFIELD

1 INTRODUCTION

FWS Consultants Ltd (FWS) carried out a Preliminary Contamination and Mining Risk Assessment on land at Folly Hall, Huddersfield (the 'site') for Folly Hall Residential Ltd (the 'Client') to provide information for the renovation of pre-existing structures to construct 32 residential student bedsits, two commercial units and ground floor communal areas. The site location is shown on Drawing 4363OD01, Appendix 1.

This Preliminary Contamination Risk Assessment has been undertaken in accordance with the principles of current guidance including BS10175:2011+A2:2017 "Code of Practice for the Investigation of Potentially Contaminated Sites" (Ref. 1) and BS 5930:2015+A1:2020 "Code of Practice for Ground Investigations" (Ref. 2). This risk assessment forms the Preliminary Risk Assessment in accordance with Environment Agency guidance document Land Contamination: Risk Management Guidance 2023 (Ref. 3), the NHBC "Guidance of Land Quality" (2021) (Ref. 4) and DEFRA "Environmental Protection Act 1990: Part 2A, Contaminated Land Statutory Guidance" (2012) (Ref. 5).

The objectives of this desk study for the mixed commercial and residential development were to:-

- assess the historical land use, geological and hydrogeological setting;
- assess the likelihood and impact of subsurface mining
- assess the potential for contamination and ground gas;
- provide a qualitative contamination risk assessment and preliminary comment on mitigation measures;
- provide preliminary comment on ground conditions in relation to foundation design; and,
- provide recommendations on further investigations.

The following sources of information were utilised in the preparation of this report:-

- Historical Ordnance Survey Maps (Appendix 2)
- British Geological Survey, Sheet SE11NW Huddersfield west, 1:10,000, Solid and Drift Edition. 1:50,000 Geological Sheet 77 (Huddersfield) (Ref. 6)
- Envirocheck Report (Appendix 3)
- Coal Authority Consultants' Mining Report, dated 29 April 2024 (Appendix 4)
- Site Walkover Inspection undertaken on 1 May 2024 (Selected photographs included in Appendix 5)
- BRE, 2023 Edition. Radon: Guidance on protective measures for new buildings (including supplementary advice for extensions, conversions and refurbishment projects) (Ref. 7).
- Radon risk viewer at https://www.ukradon.org/radonmaps(Ref. 8)
- Zetica viewer of UXO risk at https://zeticauxo.com/downloads-and-resources/risk-maps/ (Ref. 9)

2 SITE LOCATION AND DESCRIPTION

The 0.03 ha site at National Grid Reference 414240E, 415890N is situated 1 km from Huddersfield town centre as shown in Drawing 4363OD01 (Appendix 1). A plan showing the current site features and locations of selected photographs is presented as Drawing 4363D02 (Appendix 1).

The site is generally flat with an elevation of approximately 73 to 74 m AOD, with a slight slope down to the east. The main structure comprises a sandstone block-built two storey former restaurant with a third storey present in the northern end of the building, the main wall of which (and potentially the third storey) is of brick construction. The upper floor was formerly a club. Both premises were reportedly fire damaged in 2013 and 2016, and the site is presently disused.

A metal staircase is present on the southern side of the building leading to a metal platform to enter the upper floor(s). Evidence of collected wind-blown rubbish/debris and trespass was observed. Due to structural and safety concerns, the FWS Consultants engineer did not enter the building during the site walkover and, therefore, the interior features could not be observed.

The site boundaries comprise metallic sheet fencing to the southwest, abutting the southeastern wall of the building is a large factory engineering building and car parking area, and the northern and northwestern site boundaries open onto the pavement and main road (A616 Folly Hall).

No trees, vegetation or evidence of invasive species were identified on site.

3 HISTORICAL DEVELOPMENT OF THE SITE

The site is recorded as a public house since at least 1890 and the building footprint has remained largely unchanged except for a slight southern extension in the 1960s. Prior to 2016 the site was operating as a restaurant although the change in use date from public house is unknown.

Prior to 1851 the surrounding area was largely industrial including an ironworks adjacent to the southeastern site boundary and a colliery 250 m to the southeast. Folly Hall (road) has been present on the northwestern boundary since before 1851. The River Holme tributary of the River Calder is present 40 m to the southeast of the site, and the River Calder is present approximately 60 m to the north. Other industrial premises close to the site in the late 1800s and early 1900s include woollen mills 80 m to the north and 100 m to the south and southeast, two worsted mills 90 m to the northwest, a foundry 110 m to the northeast and a cotton mill 120 m to the south. Residential development was present approximately 20 m to the west across Folly Hall (terraced houses demolished by 1960 and replaced by larger semi-detached properties).

By the late 1950s and 1960s the surrounding industrial premises were labelled ‘mills’ and ‘works’, the former iron works adjacent to the site now an ‘engineering works’ and a garage present 40 m to the southwest. Prior to 1990 the works buildings to the south close to the garage were demolished, presumably to be replaced by the hardstanding now present surrounding the existing garage to the south, and an industrial estate was developed on the site of the former woollen and cotton mills to the southeast across the River Holme. There have been no other significant changes since.

4 ENVIRONMENTAL SETTING

4.1 Geology

4.1.1 Made Ground and Superficial Geology

Made ground is anticipated beneath the site, potentially up to 2 m thick associated with the former history as a public house with cellar. Below ground structures may also be present associated with the former site use.

The site is underlain by superficial deposits of alluvium (typically clay, silt, sand and gravels) to an anticipated depth of around 5 m bgl.

4.1.2 Solid Geology

The site is shown to be underlain by the Soft Beds Flags member of the Pennine Lower Coal Measures Formation (sandstones and mudstones with occasional coal seams) that dips to the east at an angle of <5°.

4.2 Mining and Quarrying

The table below provides a summary of the Coal Authority Mining Report (Appendix 4) and the principal coal mining legacy issues.

Table 1: Summary of Mining Legacy Issues

COAL MINING ISSUE	YES	NO	SUMMARY RECORDS
Underground coal mining (recorded at shallow depth)		✓	The property is not in the likely zone of influence of present underground coal workings.
Underground coal mining (probable at shallow depth)		✓	The site is not within a zone likely to be influenced from ancient (unrecorded) workings. No unrecorded workings are anticipated beneath the site.
Mine entries (shaft or adits)		✓	There are no reported mine entries on or within 100 m of the site boundary.
Coal mining geology (fissures)		✓	There are no geological structures recorded on or within distance of the site boundary.
Record of past mine gas emissions or potential		✓	There is no record of a mine gas emission requiring action by the Coal Authority within the boundary of the site.
Recorded coal mining surface hazard		✓	The Coal Authority has no records of any subsidence claim within 500 m of the property boundary. There are no records of any request to carry out preventative works before coal is worked and the site has not been subject to remedial works by, or on behalf of, the Coal Authority. The Coal Authority has no records of coal mining surface hazards relating to the site or immediate surrounding area.
Surface mining (opencast workings)		✓	The site is not located within the boundary of a historical opencast site, and does not lie within 200 m of a current opencast site, nor within 800 m of a known future opencast site.
Other potential shallow worked minerals		✓	There is no evidence of quarrying having been carried out on or around the site.

Based on the Coal Authority records above, the site is not considered to be at risk from mining instability associated with recorded or unrecorded past shallow workings or mine entries and a very low risk of mine gas emissions.

4.3 Hydrology and Flooding

The nearest surface water body is the River Holme located 40 m to the southeast of the site, a tributary of the River Colne which is located 60 m northeast of the site. The River Holme is reported to be of 'B' quality and the River Colne to be of 'C' quality.

There are 23 recorded surface water abstractions within 500 m of the site, although the majority are related to the nearby former textile industry and are therefore no longer active. The closest entry likely to be active is 80 m south of the site relating to abstraction from the river Holme, held by the Taylor & Lodge cloth company.

There are two active discharge consents within 250 m of the site boundaries. The closest is located 180 m to the north of the site held by Kirklees College relating to trade discharge of cooling water.

There have been six pollution incidents to controlled waters within 100 m of the site, classified as Categories 2 and 3 (Significant and Minor Incidents) relating to oils, sewage and industrial effluent. None of the pollution incidents reported were associated with the site, and the nearest incident was recorded to be 55 m to the east.

The site falls within an area categorised as flood zone 2 and has a medium probability of flooding from rivers and sea. A flood risk assessment (FRA) will be required.

4.4 Hydrogeology

It is anticipated that shallow perched groundwater may be present within the made ground.

A groundwater table is expected to be present at shallow depth within the alluvium with a hydraulic gradient towards the Rivers Holme and Colne to the east. A deeper groundwater table may be present within the bedrock strata.

The Environment Agency classify the Superficial Deposits as a Secondary A Aquifer.

The Environment Agency classify the Pennine Lower Coal Measures bedrock as a Secondary A Aquifer.

There are three groundwater abstraction licences within 250 m of the site; it is not clear whether these are still active. The nearest unrevoked licence is located 185 m northeast of the site operated by Ska Textiles Ltd abstracting water from the Coal Measures bedrock.

There are no groundwater Source Protection Zones within 1 km of the site.

4.5 Licenced Authorisations, Health & Safety Executive/Planning Department Information and Fuel Stations

There are no active Licenced Authorisations and H&S Executive/Planning Department Information entries within 1 km that could impact the development site.

The site is located within a mixed industrial and residential area and there are no fuel stations within 250 m of the site. The two closest active Contemporary Trade Directory Entries are located 25 m to the north and 40 m to the northeast of the site and relate to a gate manufacturers and a metal fabricators, respectively. There is also a car showroom and forecourt adjacent to the southern site boundary.

4.6 Landfill Sites

The Envirocheck Report indicates that there are no recorded landfill sites within 1 km of the site, however, there have been two waste management facilities within 200 m, to the south and west of the site (now revoked and surrendered).

4.7 Radon

Current guidance (Ref. 7 & 8) on protective measures for new buildings indicates that the site falls within an area for which basic radon protection measures should be provided. The property is in a low to medium probability radon area, as 1-3% of buildings are above the action level.

4.8 Ecological Receptors and Sensitive Landuse

There is one local nature reserve; Gledholt Woods, located 1 km northwest of the site boundary.

4.9 Unexploded Ordnance

The Zetica website records that the site is in an area at low risk from unexploded ordnance.

5 PREVIOUS INVESTIGATIONS

No records of previous ground investigations are available for this site.

6 ENVIRONMENTAL ASSESSMENT AND CONCEPTUAL SITE MODEL

6.1 Conceptual Site Model

The approach to contamination risk assessment is detailed in Appendix 6. Presented below is a Preliminary Conceptual Site Model (CSM) for the proposed development, as shown on Client's Drawing FLH-PL-002 Proposed Plans, Appendix 1, that has been prepared in accordance with current guidance (Ref. 3). A schematic CSM of the site is presented in Drawing 4363OD03, Appendix 1.

Development

The site is currently a disused former restaurant / club and is proposed to be re-developed for mixed commercial (ground floor) and residential (first to fifth floors) use. This will entail redeveloping the existing two to three storey building into two ground floor commercial units and leisure/service facilities for the residents and the upper floors into 32 student bedsits with as shown in Drawing FLH-PL-002, Appendix 1. No parking or garden or landscaped areas are proposed.

Previous Land Use and Potential Contamination

The site has been developed as a public house, restaurant and club comprising a two to three storey building within a former industrial area. Potential contamination may be present relating to made ground below the site, the adjacent former ironworks and from the recent fire damage, but the site itself has remained relatively unchanged over the past 100+ years.

Potential contaminants identified by this desk study are summarised in the table below and are illustrated in the schematic conceptual site model Drawing 4363OD03, Appendix 1:-

Table 2: Potential Contamination Sources

Source of Potential Hazard/Pollutant			Potential Contaminants
Onsite	H1	Made Ground	Heavy metals, hydrocarbons, PAH and ash (from fire damage), asbestos, pH, sulphate. Ground gas; carbon dioxide and methane.
	H2	Bedrock <5m depth	Radon
	H3	Alluvium (organic material)	Soil gas: carbon dioxide and methane.
Offsite	H4	Previous and existing industrial and commercial uses, ironworks, engineering works, car showroom	Heavy metals, asbestos, PAHs, fuels, oils, ferrous residues, pH, sulphates, vapours.

Ground and Groundwater Conditions

Made ground of up to 2 m thick is expected beneath the site associated with the former site use as a public house (with potential cellar). The superficial deposits underlying the site comprise alluvium (clay, silt, sand, gravel) which are expected to extend to a depth of around 5 m bgl. Bedrock is expected to comprise sandstone and mudstone of the Pennine Lower Coal Measures.

It is anticipated that shallow perched groundwater may be locally present within the made ground, and a shallow water table may be present within the superficial deposits associated with the River Holme to the southeast. The main water table is expected at depth within the underlying bedrock.

Environmental Considerations

The superficial deposits and bedrock below the site are classed as Secondary A Aquifers.

There are no surface water courses within the site boundary with the nearest is the River Holme located 40 m southeast of the site.

There are no Groundwater Source Protection Zones within 1 km of the site.

6.2 Receptor Characterisation

The following potential receptors are anticipated for the proposed development, as illustrated in the schematic CSM Drawing 4363OD03, Appendix 1:-

Table 3: Receptor Characterisation

Part 2A Classification	Group		Receptor
Part 2A Receptors	R1	Human Health	Future site end users
	R2	Property	Proposed mixed commercial and residential development (Drawing FLH-PL-002) with no gardens or landscaped areas

Part 2A Classification	Group		Receptor
	R3	Controlled Waters	River Holme located 40 m to the southeast of the site flowing northeast. River Colne located 50 m to the northeast of the site flowing to the east.
	R4		Superficial deposits classified as a Secondary A Aquifer. Pennine Lower Coal Measures Formation classified as a Secondary A Aquifer. Groundwaters are likely to be of poor quality with a history of industry in the area.
Non Part 2A Receptors	R5	Construction workers	

6.3 Pathway Characterisation

This desk study has identified the following potential pathways, which are illustrated in the schematic CSM Drawing 4363OD03, Appendix 1:-

Table 4: Pathway Characterisation

Pathway		Receptor
P1	Inhalation, ingestion and dermal contact	Human Health
P2	Soil gas or soil vapours pooling within the structures	Buildings, Property and Services
	Contact with aggressive or acidic soils or hydrocarbon contaminated soils	
P3	Leaching of contaminants from the soil migrating vertically or laterally to groundwater	Controlled Waters
	Movement of contaminants via groundwater to surface water bodies	

7 PRELIMINARY CONTAMINATION RISK ASSESSMENT

Based on the CSM presented above and illustrated in Drawing 4363OR03, Appendix 1, the following potential contaminant linkages and unacceptable risks have been identified:

- Potential risk to end users from radon gas in confined spaces
- Potential risk to end users from soil gas or vapours from the made ground and alluvium
- Potential risk to construction workers from contaminants within the made ground
- Potential risk to in-ground concrete from aggressive ground conditions

Therefore, further action is recommended as detailed in Section 9.

8 PRELIMINARY COMMENTS ON ENGINEERING DESIGN

8.1 Foundation Design

Made ground is expected across the site footprint of up to 2 m depth overlying superficial deposits of alluvium (clay, silt, sand, gravel) to around 5 m bgl. Bedrock comprises sandstone and mudstone of the Pennine Lower Coal Measures. It is likely that the existing structure includes normal shallow strip foundations taken to the Alluvial soils. As the current structure is to be refurbished and additional floors added this will significantly increase the permanent structural loading and the temporary loading conditions and, therefore, it would be recommended that the foundation construction and bearing strata condition is confirmed. Based on the available records, it is possible that a basement is present across much of the footprint of the current building and this will need to be considered in relation to the proposed final design.

It is recommended that a structural engineer be consulted to determine whether the existing foundations are capable of supporting the required loads with the addition of multiple storeys to the building.

The site is not in an area that could be potentially affected by shallow mine workings, entries, or opencast workings.

9 RECOMMENDATIONS FOR GROUND INVESTIGATION

The following investigations are proposed to address the potentially significant risks identified in this report and also provide geotechnical information for design purposes.

- Carry out gas and vapour monitoring of the made ground and alluvial soils.
- Prove the depth to competent founding strata and confirm the existing foundation construction and bearing strata for the structure to be retained.
- Undertake chemical testing of the made ground or founding strata to confirm whether there may be a risk to in-ground concrete.



H DUNN
GEOLOGIST



J PATERSON
SENIOR GEOLOGIST



M LAKEY
DIRECTOR

10 REFERENCES

1 British Standards Institution, January 2001. BS 10175:2011+A2:2017, Investigation of Potentially Contaminated Sites – Code of Practice.

2 British Standards Institution, July 2015. BS 5930:2015+A1:2020, Code of Practice for Ground Investigations.

3 Environment Agency, 2023. Land Contamination: Risk Management.

4 NHBC, 2024. NHBC Standards.

5 DEFRA, 2012. Environmental Protection Act 1990: Part 2A Contaminated Land Statutory Guidance

6 British Geological Survey, Sheet SE11NW Huddersfield West, 1:10,000, Solid and Drift Edition. Included in 1:50,000 Geological sheet 77 (Huddersfield)

7 BRE Press, 2023. Radon: Guidance on protective measures for new buildings (including supplementary advice for extensions, conversions and refurbishment projects) 2023 Edition.

8 Radon risk viewer at https://www.ukradon.org/information/ukmaps


9 Unexploded Ordnance Risk at https://zeticauxo.com/downloads-and-resources/risk-maps/

10 Coal Authority, 2012. Risk Based Approach to Development Management Resources for Developers

11 CIRIA, 2019. C758D Abandoned Mine Workings Manual.

APPENDIX 1

DRAWINGS

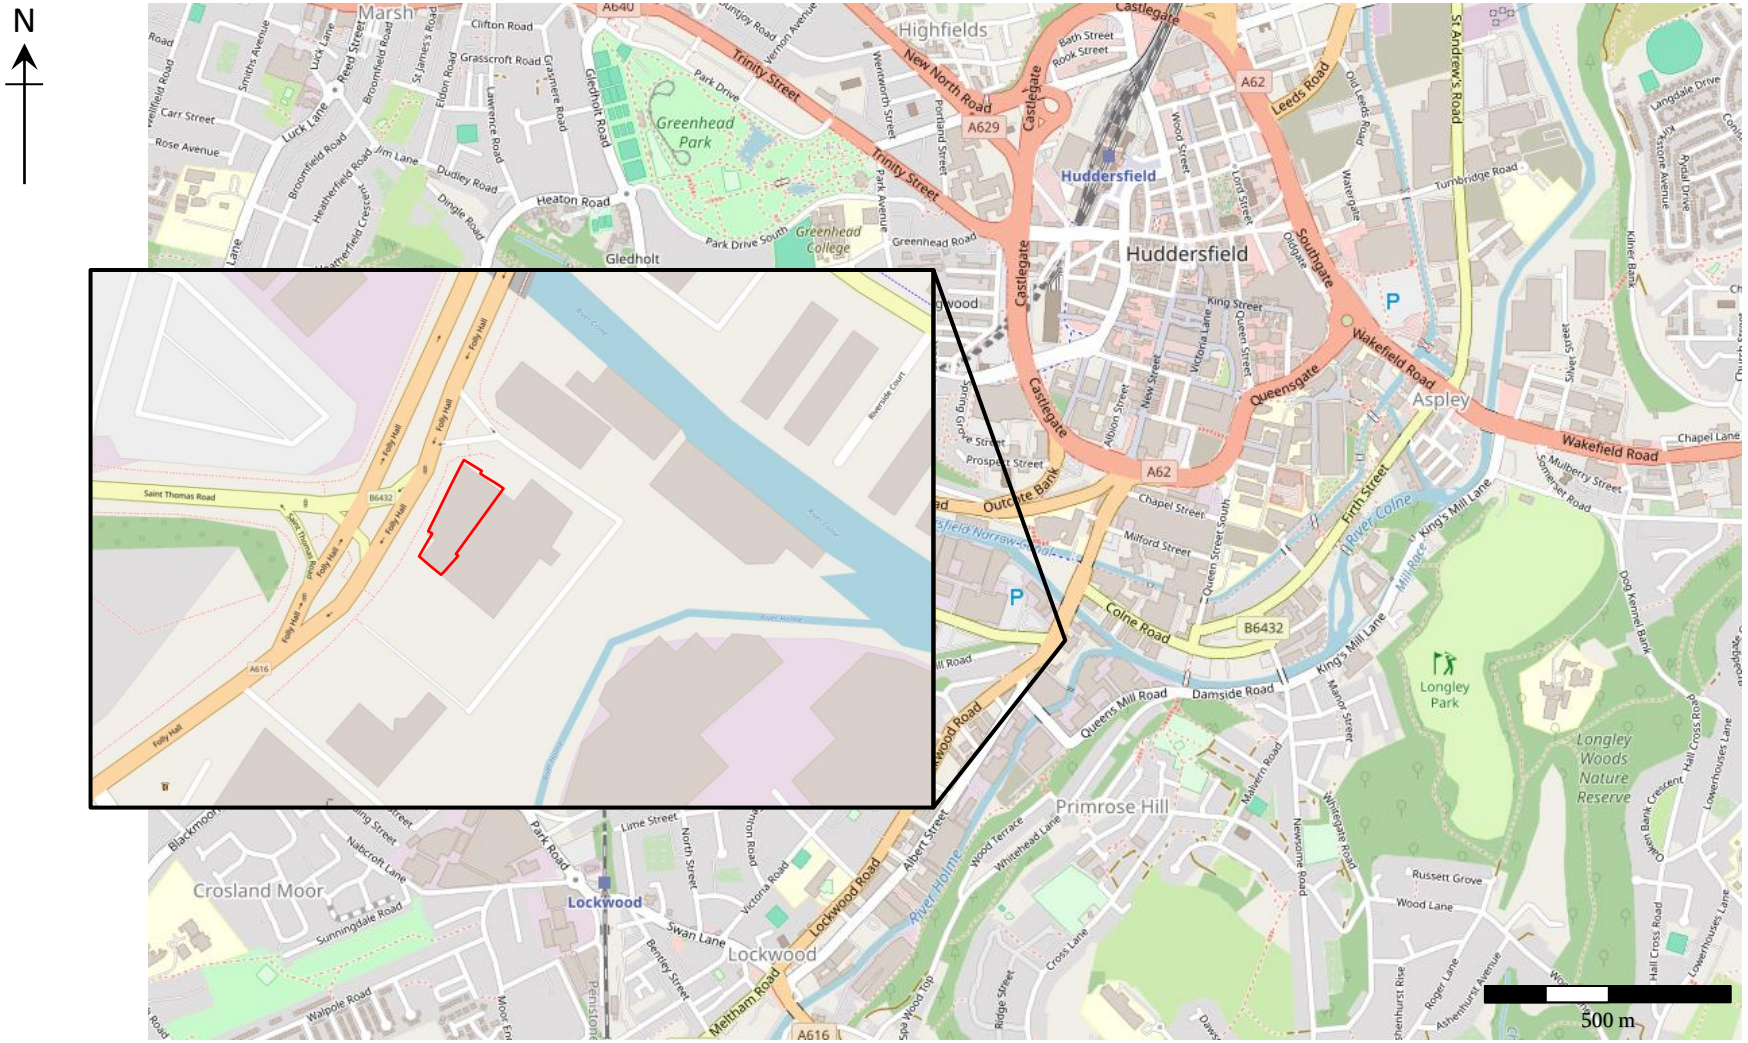

© OpenStreetMap contributors

NOTES / KEY

SITE LOCATION

DRAWING TITLE

SITE LOCATION PLAN

PROJECT TITLE


Preliminary Contamination and Mining Risk Assessment on Land at Folly Hall, Huddersfield

CLIENT

Folly Hall Residential

STATUS	PROJECT NUMBER
FINAL	4363
DRAWN BY	DATE
HD	May 2024
SCALE	DRG. No.
AS SHOWN	4363OD01 Plate 2

FWS Geotechnical & Environmental Consultants
Unit 2 City West Business Park
St Johns Road
Meadowfield Industrial Estate
Durham
County Durham
DH7 8ER
Tel: 01388 420633
admin@fwsconsultants.com www.fwsconsultants.com

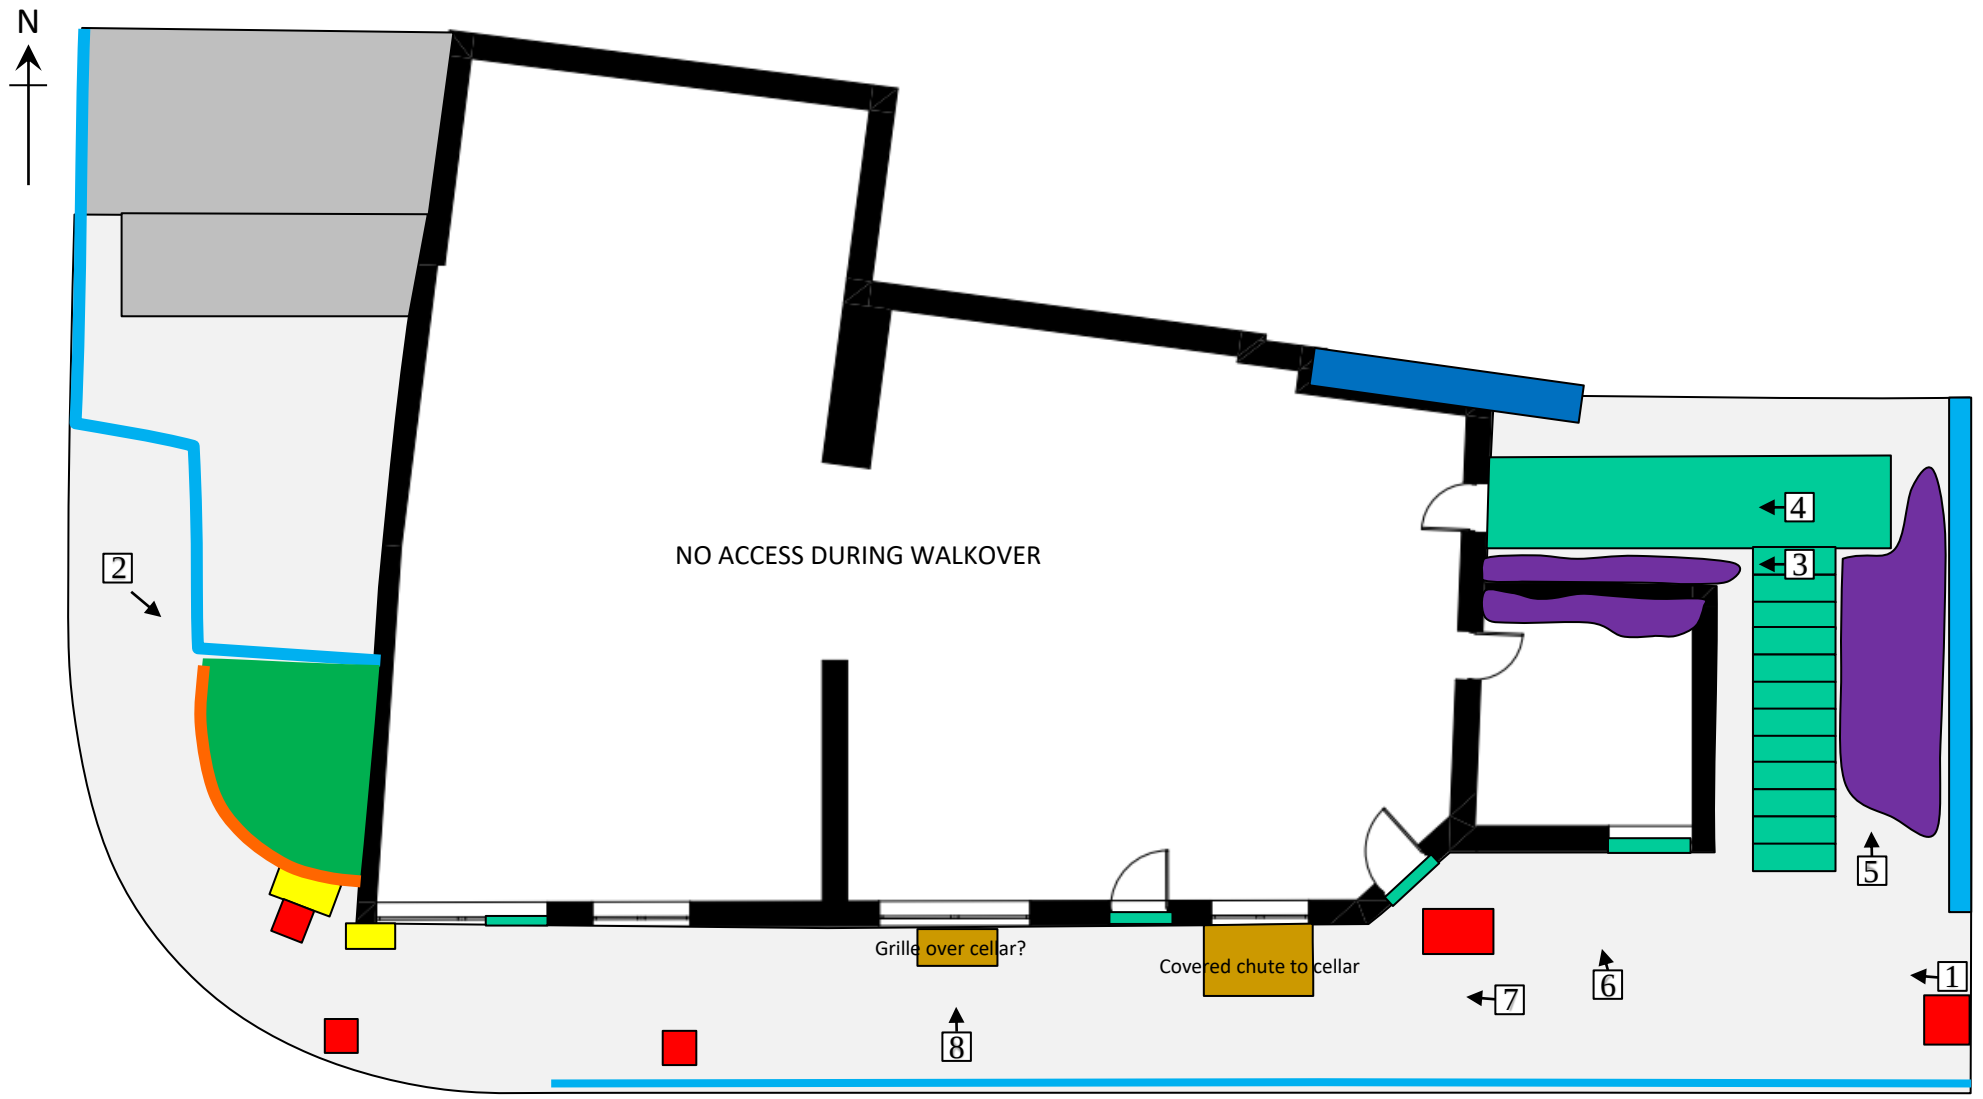

NOTES / KEY

- SITE BOUNDARY
- METAL FENCING
- LOW BRICK WALL
- ROUGH GRASS
- BUILDING STRUCTURE
- FLY TIPPING/DEBRIS
- ELECTRICAL BOX
- AIR VENT
- BUILDING ACCESS
- SERVICE COVER
- PHOTOGRAPHS ◄X

DRAWING TITLE


SITE FEATURES

PROJECT TITLE

Preliminary Contamination and Mining Risk Assessment on Land at Folly Hall, Huddersfield

CLIENT: Folly Hall Residential	
STATUS: FINAL	PROJECT NUMBER: 4363
DRAWN BY: HD	DATE: May 2024
SCALE: NOT TO SCALE	DRG. No.: 4363OD02

FWS Geotechnical & Environmental Consultants
Unit 2 City West Business Park
St Johns Road
Meadowfield Industrial Estate
Durham
County Durham
DH7 8ER
Tel: 01388 420633
admin@fwsconsultants.com www.fwsconsultants.com

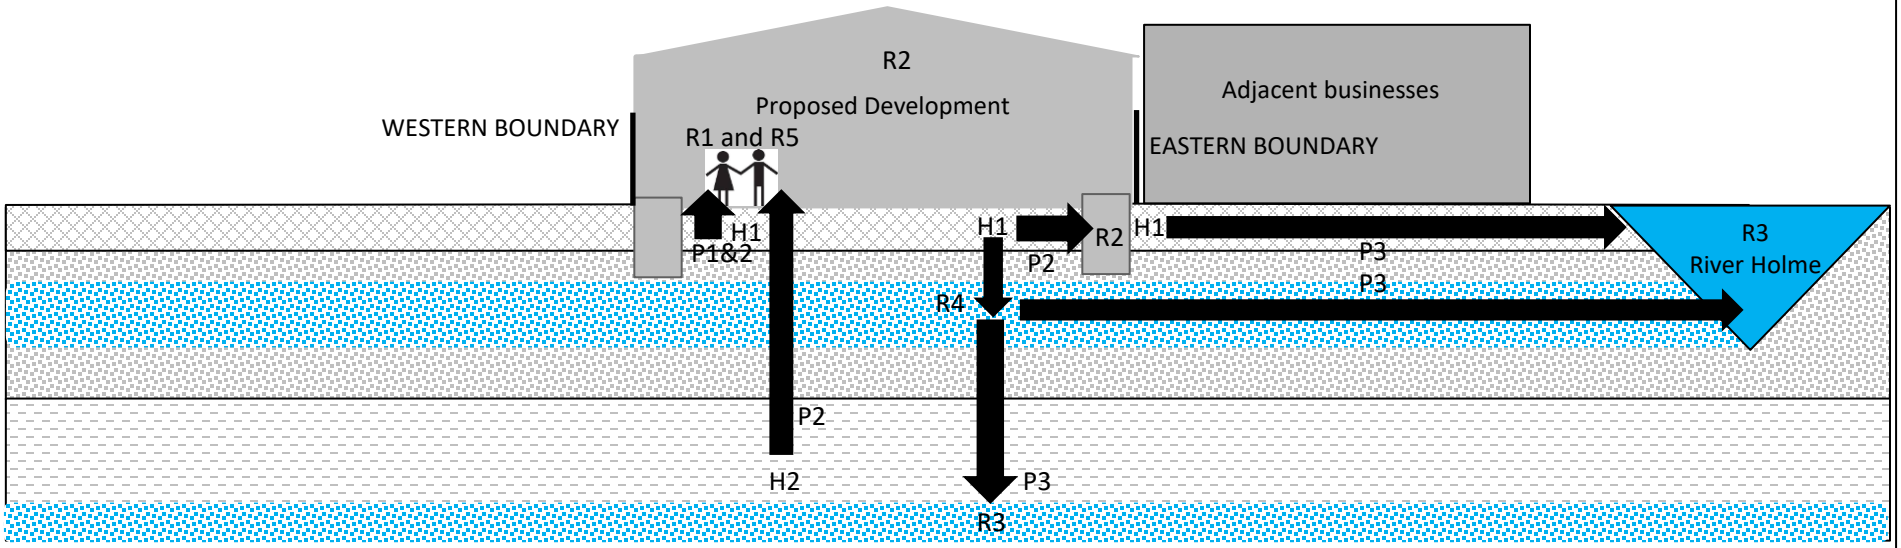

Hazard / Pollutant		Pathway		Receptor		Severity of Consequence	Probability of Occurrence	Level of Risk
H1	Potential contamination within made ground (heavy metals, pH, sulphates, asbestos, hydrocarbons, soil gas)	P1	Inhalation, ingestion and dermal contact	R1 R5	Future End Users Construction Workers	Severe Severe	Unlikely Likely	Low High
		P2	Soil gas or soil vapours pooling within the structures	R2	Property (Human Health in confined spaces)	Severe	Low Likelihood	Moderate
		P2	Contact with aggressive or acidic soils or hydrocarbon contaminated soils	R2	Property and services	Medium	Likely	Moderate
		P3	Leaching of contaminants vertically or laterally to groundwater Movement of contaminants via groundwater to surface water bodies	R3	Perched Groundwaters Secondary A Aquifers River Holme	Mild Medium Medium	Low Likelihood Low Likelihood Low Likelihood	Very Low Low Low
H2	Radon from bedrock strata	P2	Soil gas or soil vapours pooling within the structures	R2	Property (Human Health in confined spaces)	Medium	Likely	Moderate
H3	Soil gas from organic matter in alluvium	P2	Soil gas or soil vapours pooling within the structures	R2	Property (Human Health in confined spaces)	Severe	Low Likelihood	Moderate
H3	Previous and existing industrial and commercial uses, ironworks, engineering works, car showroom	P3	Leaching of contaminants vertically or laterally to groundwater Movement of contaminants via groundwater to surface water bodies	R3	Perched Groundwaters Secondary A Aquifer River Holme	Mild Medium Medium	Low Likelihood Low Likelihood Low Likelihood	Very Low Low Low
		P2	Soil gas or soil vapours pooling within the structures	R2	Property (Human Health in confined spaces)	Medium	Low Likelihood	Low

NOTES / KEY

MADE GROUND

SUPERFICIAL DEPOSITS (ALLUVIUM)

BEDROCK STRATA (PENNINE LOWER COAL MEASURES)

DRAWING TITLE

CONCEPTUAL SITE MODEL AND PRELIMINARY RISK ASSESSMENT

PROJECT TITLE


Preliminary Contamination and Mining Risk Assessment on Land at Folly Hall, Huddersfield

CLIENT


Folly Hall Residential

STATUS	PROJECT NUMBER
FINAL	4363
DRAWN BY	DATE
HD	May 2024
SCALE	DRG. No.
NOT TO SCALE	4363OD03

FWS Geotechnical & Environmental Consultants
Unit 2 City West Business Park
St Johns Road
Meadowfield Industrial Estate
Durham
County Durham
DH7 8ER
Tel: 01388 420633
admin@fwsconsultants.com www.fwsconsultants.com

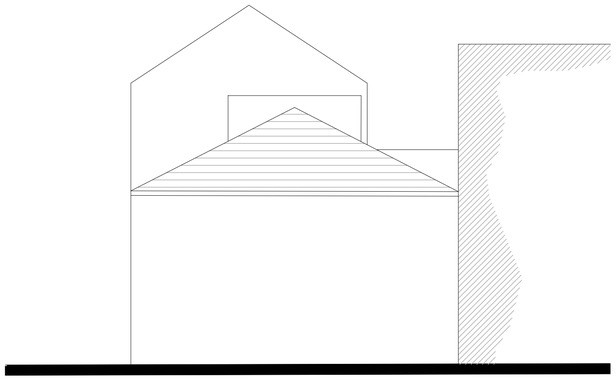


SIDE ELEVATION

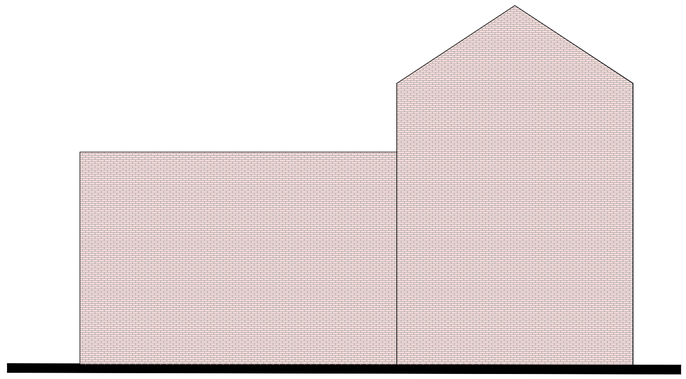


SIDE ELEVATION




FRONT ELEVATION

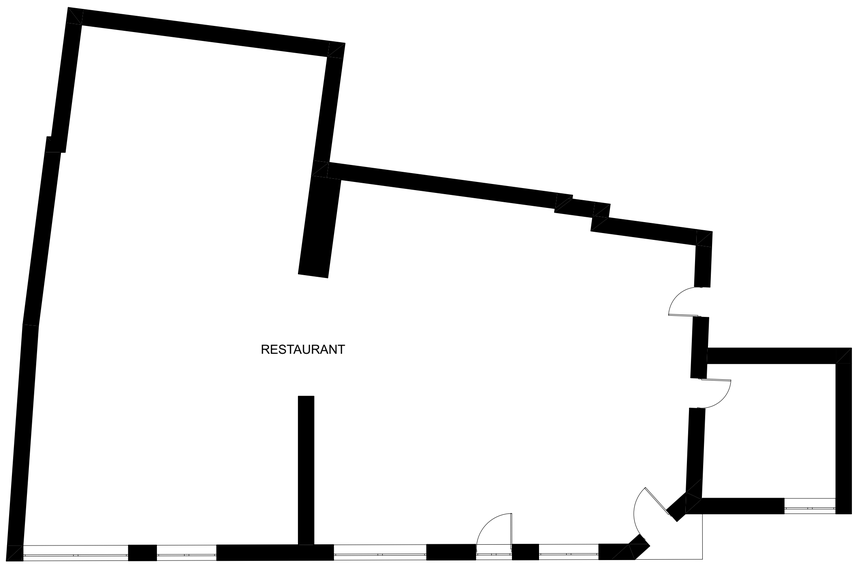


GROUND FLOOR PLAN

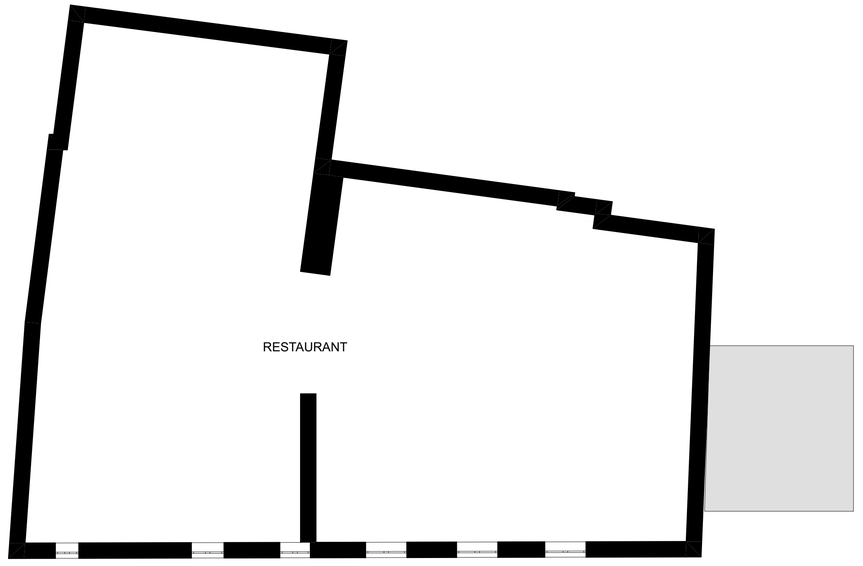

FIRST FLOOR PLAN

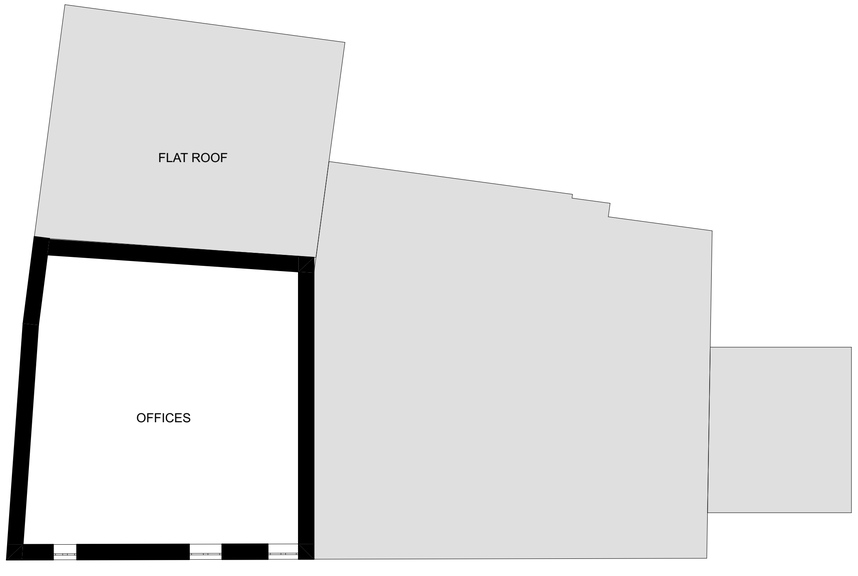

SECOND FLOOR PLAN

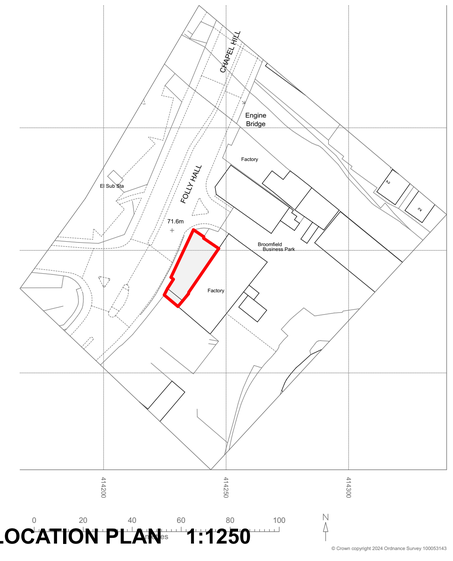

LOCATION PLAN 1:1250

All dimensions are to be checked on site, any discrepancies are to be reported to the Architect before work commences. Do not scale from this drawing.

This drawing is to be read in conjunction with all relevant consultants and specialists drawings / documents, any discrepancies are to be reported to the Architect before the affected work commences.

All structural components shown are indicative only. Details / calculations of structural members are to be provided by the Structural Engineer.

This drawing is copyright.

This drawing and the copyright, design rights and all other intellectual property. No licence or assignment of any such rights is granted hereunder. This drawing is not to be copied or divulged to a third party without written permission.

REVISION	DATE	COMMENT

C49 ARCHITECTURE
www.C49-Architecture.co.uk
Info@C49Architecture.co.uk
Tel: 01535 281432

CLIENT DETAILS
FOLLY HALL
HUDDERSFIELD

DRAWING No
FLH-PL-001

REVISION

DRAWING INFO
Existing Plans and Elevations

SCALE
1:100

DATE
22/09/2023

DRAWN BY
JH



GROUND FLOOR PLAN



FIRST FLOOR PLAN

All dimensions are to be checked on site, any discrepancies are to be reported to the Architect before work commences. Do not scale from this drawing.

This drawing is to be read in conjunction with all relevant consultants and specialists drawings / documents, any discrepancies are to be reported to the Architect before the affected work commences.

All structural components shown are indicative only. Details / calculations of structural members are to be provided by the Structural Engineer.

This drawing is copyright.

This drawing and the copyright, design rights and all other intellectual property. No licence or assignment of any such rights is granted hereunder. This drawing is not to be copied or divulged to a third party without written permission.

REVISION	DATE	COMMENT



SECOND FLOOR PLAN



THIRD FLOOR PLAN

SCHEDULE OF ACCOMODATION

First Floor
x8 Units

Second Floor
x9 Units

Third Floor
x8 Units

Fourth Floor
x7 Units

Total
x32 Units



FOURTH FLOOR PLAN

www.C49-Architecture.co.uk
Info@C49Architecture.co.uk
Tel: 01535 281432

CLIENT DETAILS	DRAWING No	REVISION
FOLLY HALL HUDDERSFIELD	FLH-PL-002	
DRAWING INFO Proposed Plans	SCALE 1:100	**DATE** 22/09/2023
		DRAWN BY JH

All dimensions are to be checked on site, any discrepancies are to be reported to the Architect before work commences. Do not scale from this drawing.


This drawing is to be read in conjunction with all relevant consultants and specialists drawings / documents, any discrepancies are to be reported to the Architect before the affected work commences.

All structural components shown are indicative only. Details / calculations of structural members are to be provided by the Structural Engineer.

This drawing is copyright.

This drawing and the copyright, design rights and all other intellectual property. No licence or assignment of any such rights is granted hereunder. This drawing is not to be copied or divulged to a third party without written permission.


REVISION	DATE	COMMENT

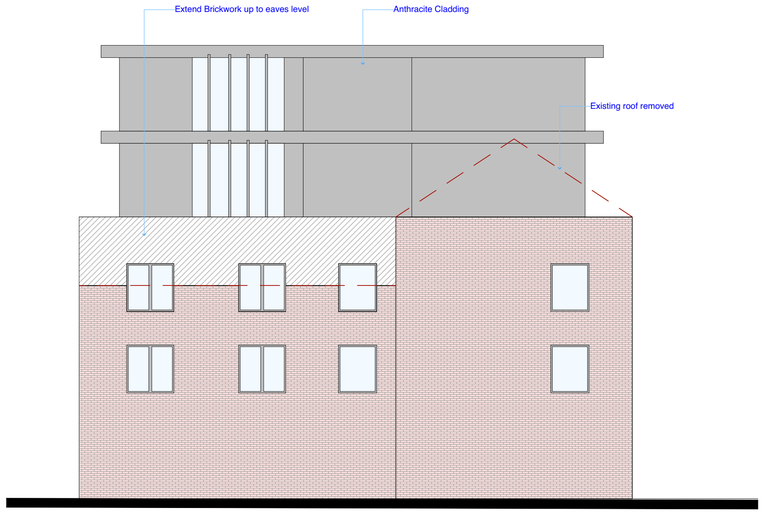

SIDE ELEVATION



FRONT ELEVATION

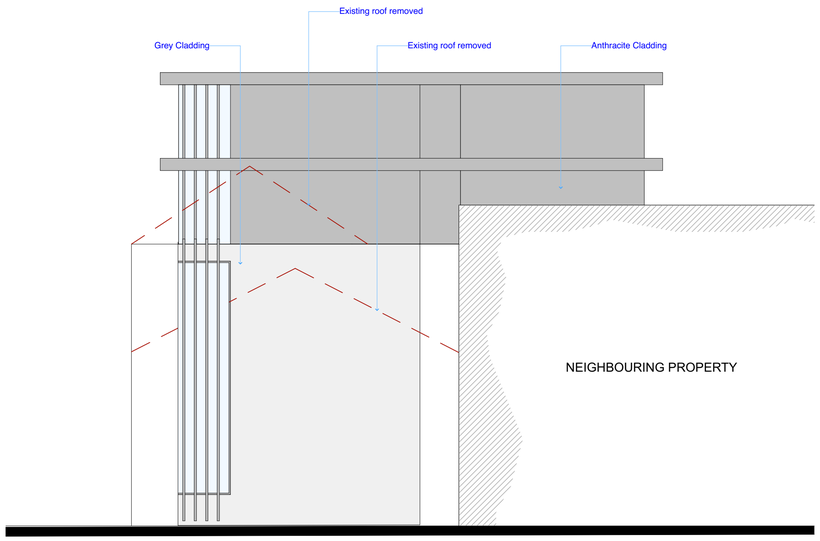

SIDE ELEVATION



LOCATION PLAN 1:1250

www.C49-Architecture.co.uk
Info@C49Architecture.co.uk
Tel: 01535 281432

CLIENT DETAILS
FOLLY HALL
HUDDERSFIELD

DRAWING No
FLH-PL 003

REVISION

DRAWING INFO
Proposed Elevations


SCALE
1:100

DATE
22/09/2023

DRAWN BY
JH

APPENDIX 2

RECENT AND HISTORICAL OS MAPS

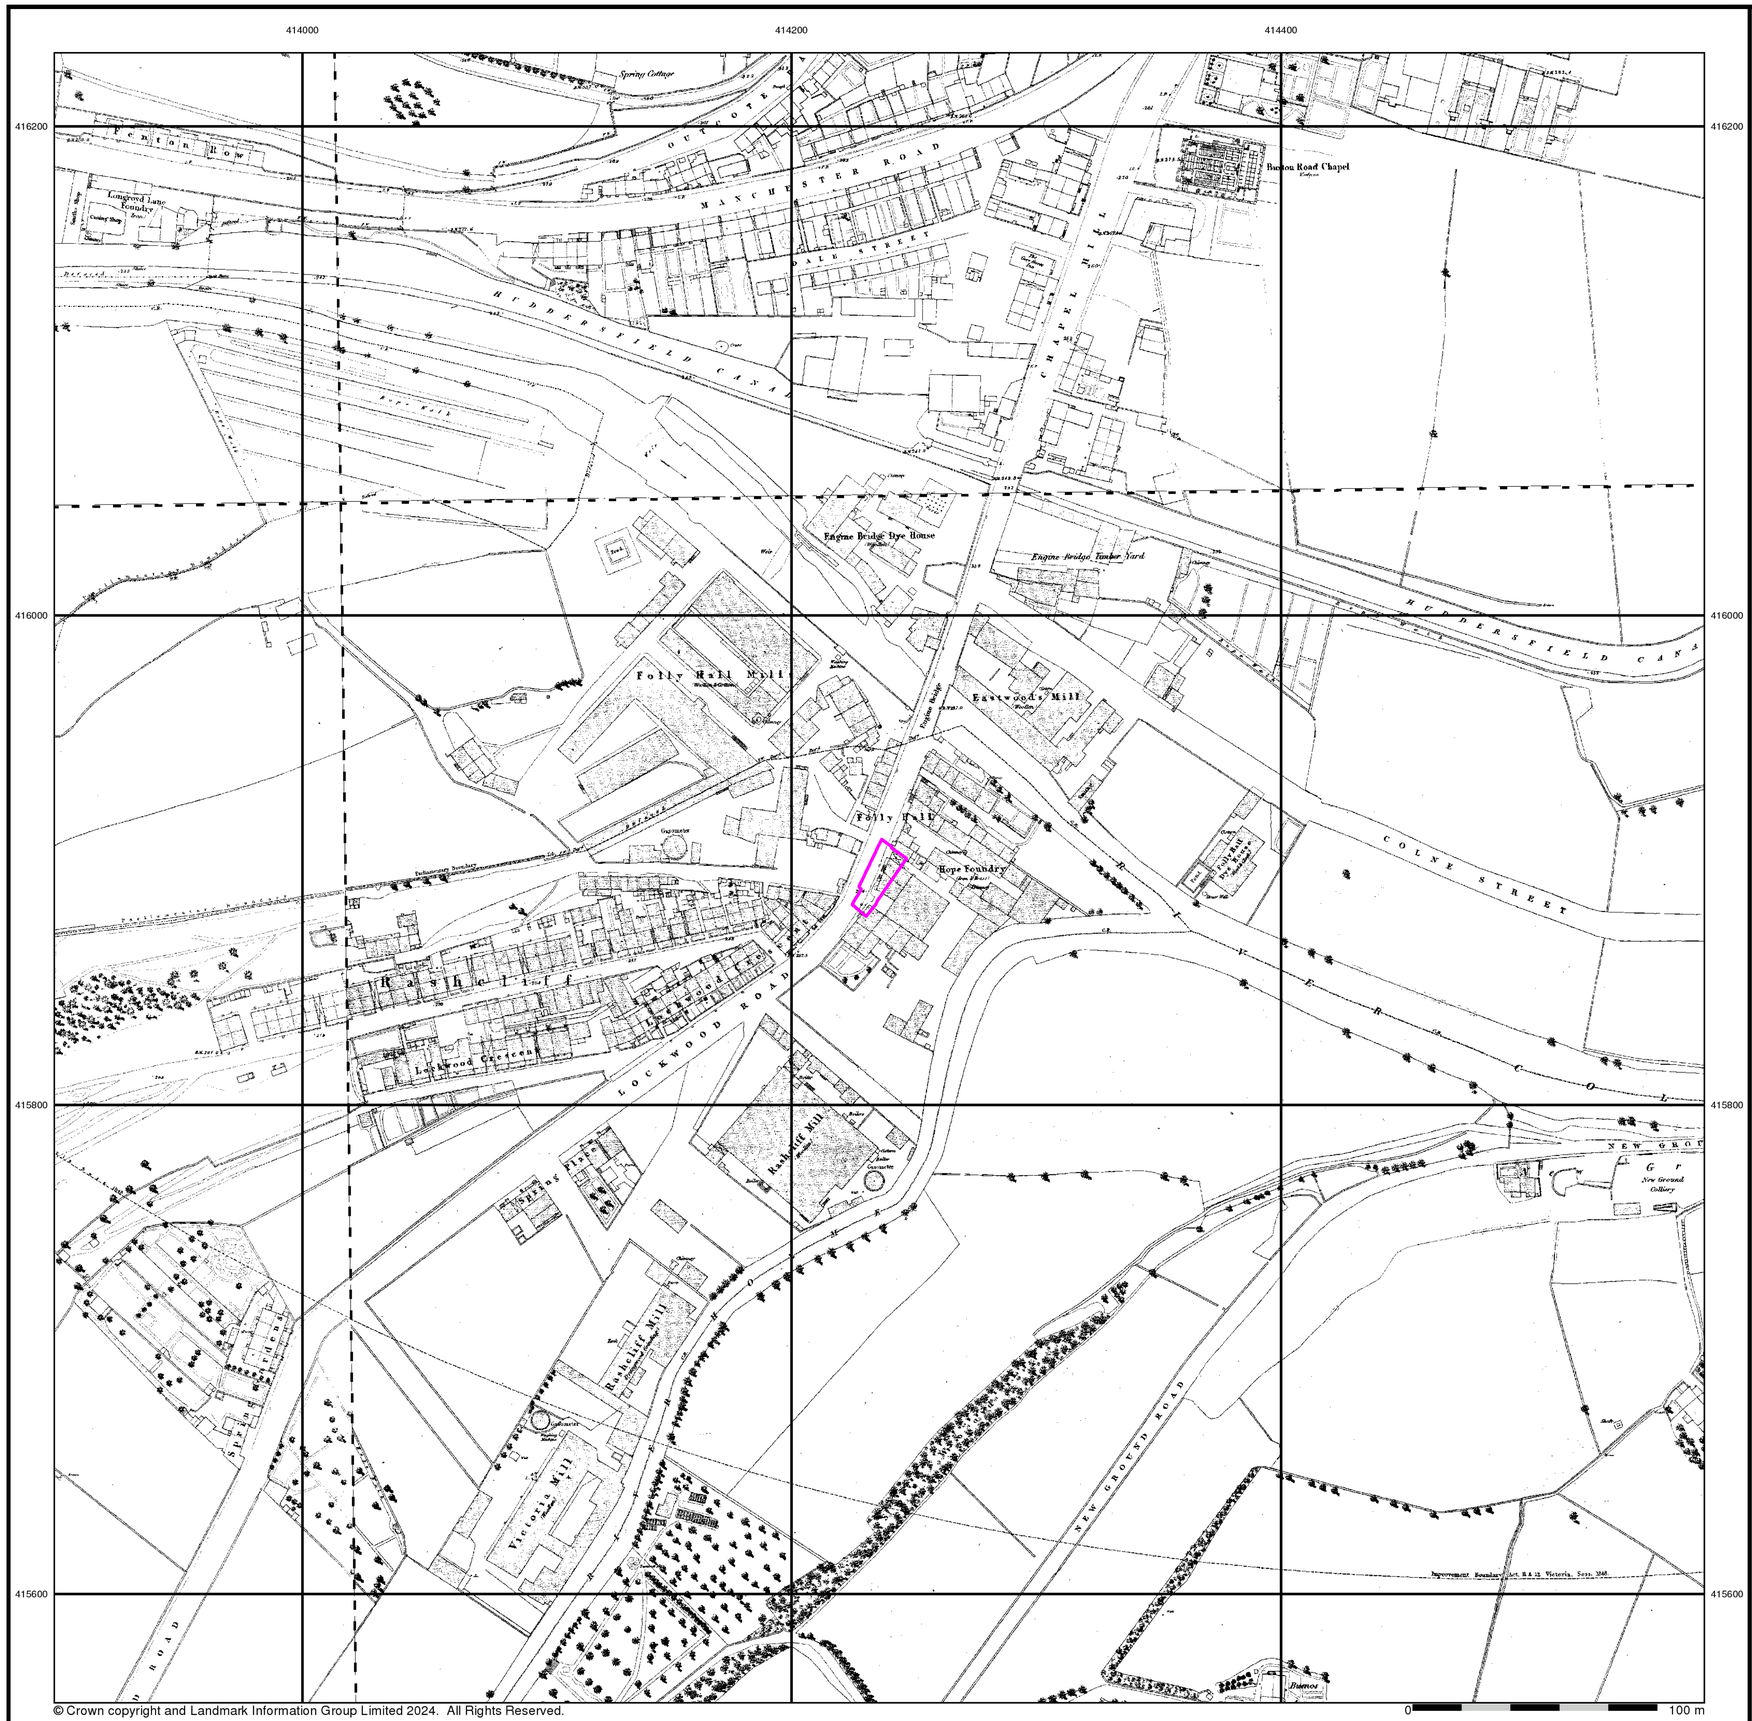

© Crown copyright and Landmark Information Group Limited 2024. All Rights Reserved.

Envirocheck®

LANDMARK INFORMATION GROUP®

Yorkshire


Published 1851

Source map scale - 1:1,056


The 1:1056 scale of Ordnance Survey mapping was adopted from Ireland in 1848 and was used to survey towns with a population of over 4000, plus county towns of lesser population, in those counties mapped at the six-inch scale in 1841-55. The scale was the largest scale at which London was mapped by the Ordnance Survey and a 'skeleton' survey of the capital, showing little more than streets, street names, frontages and altitudes, was undertaken between 1848 and 1850. The majority of the 1:1056 surveys were later replaced by 1:500 surveys; although almost all the remainder were revised at this scale, sometimes more than once before 1895. The type of detail shown on the 1:1056 scale is broadly similar to that on 1:500; the apparent omission of minor details such as sewer access points and street lights may be as much a reflection of the generally earlier date of these plans, as of the specification of the map.

Please note: Due to the partial coverage of Historical Town Plans, it is possible that not all segments within an order will contain mapping. Only the segments that have Town Plan coverage will be generated.

Map Name(s) and Date(s)

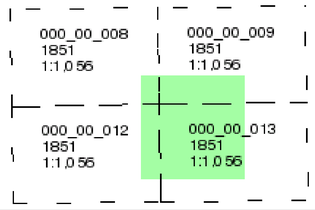

Historical Town Plan - Segment A13

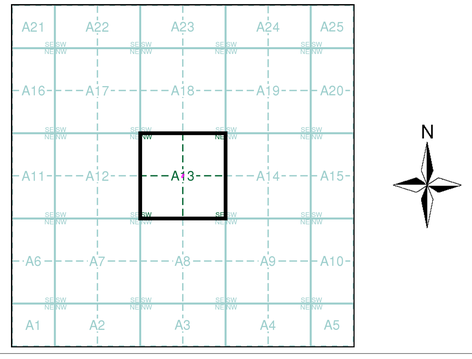

Order Details


Order Number:	344683322_1_1
Customer Ref:	4363
National Grid Reference:	414240, 415890
Slice:	A
Site Area (Ha):	0.03
Search Buffer (m):	0

Site Details

Site at 414240, 415900

Landmark INFORMATION GROUP

Tel: 0844 844 9952
Fax: 0844 844 9951
Web: www.envirocheck.co.uk

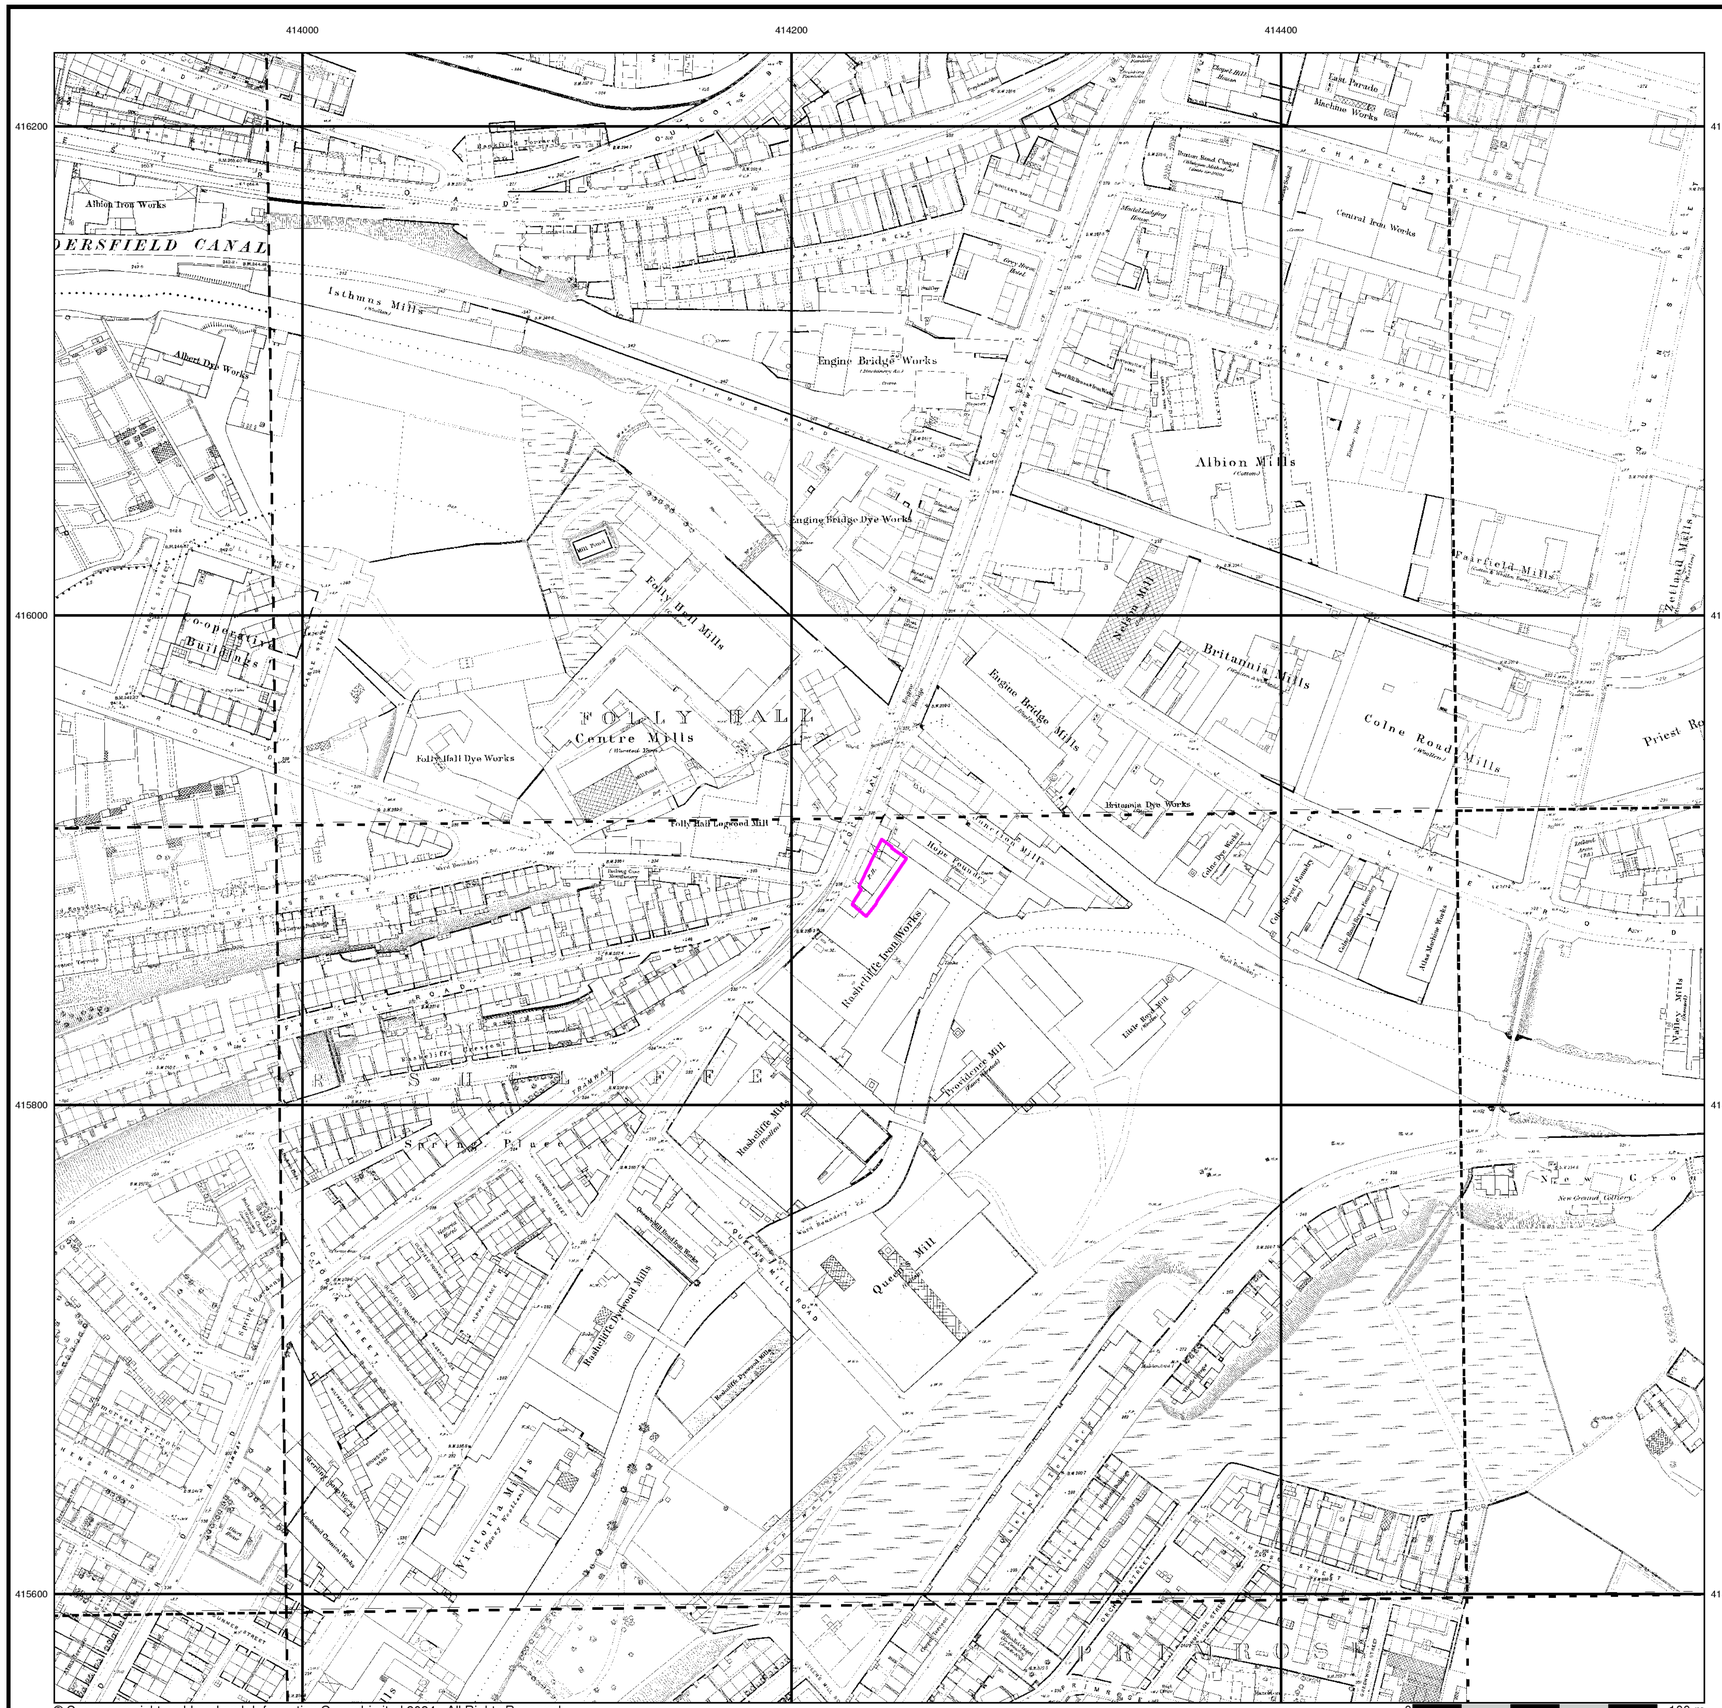

© Crown copyright and Landmark Information Group Limited 2024. All Rights Reserved.

Envirocheck®

LANDMARK INFORMATION GROUP®

Yorkshire

Published 1890

Source map scale - 1:500


The 1:500 scale Ordnance Survey mapping was introduced in 1855 as a replacement for the 1:528 scale and to compliment the 1:2500 scale that had been implemented in 1853. By 1895, the 1:500 scale covered most towns over a population of about 4000 at the time of survey, although very few towns were mapped more than once at this scale, and none have been since 1910. The 1:500 scale gives particular emphasis to such features as lamp posts, man holes, arched passages and minor building projections. Also often featured are divisions between tenements, interior ground floor layouts of public buildings, and on earlier plans, the functions of the various parts of larger industrial premises are also indicated. Content of the plans does vary however, from one town to the next in terms of, for example, the completeness of railway tracks and the coverage of public buildings.

Please note: Due to the partial coverage of Historical Town Plans, it is possible that not all segments within an order will contain mapping. Only the segments that have Town Plan coverage will be generated.

Map Name(s) and Date(s)

246_15_017	246_15_018	246_15_019
1890	1890	1890
1:500	1:500	1:500
246_15_022	246_15_023	246_15_024
1890	1890	1890
1:500	1:500	1:500
260_03_002	260_03_003	
1890	1890	
1:500	1:500	

Historical Town Plan - Segment A13

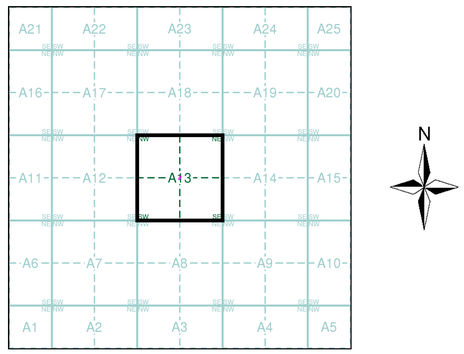

Order Details

Order Number:	344683322_1_1
Customer Ref:	4363
National Grid Reference:	414240, 415890
Slice:	A
Site Area (Ha):	0.03
Search Buffer (m):	0

Site Details


Site at 414240, 415900

Landmark® INFORMATION GROUP

Tel: 0844 844 9952
Fax: 0844 844 9951
Web: www.envirocheck.co.uk

Historical Mapping Legends

Ordnance Survey County Series and Ordnance Survey Plan 1:2,500

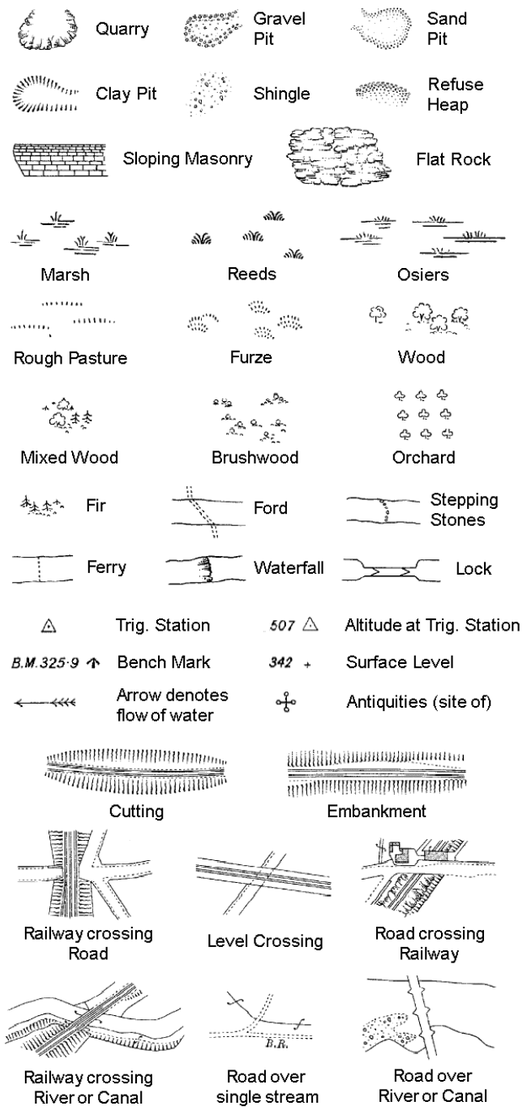

County Boundary (Geographical)

County & Civil Parish Boundary


Administrative County & Civil Parish Boundary

Co. Boro. Bdy. County Borough Boundary (England)

Co. Burgh Bdy. County Burgh Boundary (Scotland)

B P B S	Boundary Post or Stone	P.C.B	Police Call Box
B.R.	Bridle Road	P	Pump
E.P	Electricity Pylon	S.P	Signal Post
F.B.	Foot Bridge	Sl.	Sluice
F.P.	Foot Path	Sp.	Spring
G.P	Guide Post or Board	T.C.B	Telephone Call Box
M.S	Mile Stone	Tr.	Trough
M.P M.R	Mooring Post or Ring	W	Well

Ordnance Survey Plan, Additional SIMs and Supply of Unpublished Survey Information 1:2,500 and 1:1,250

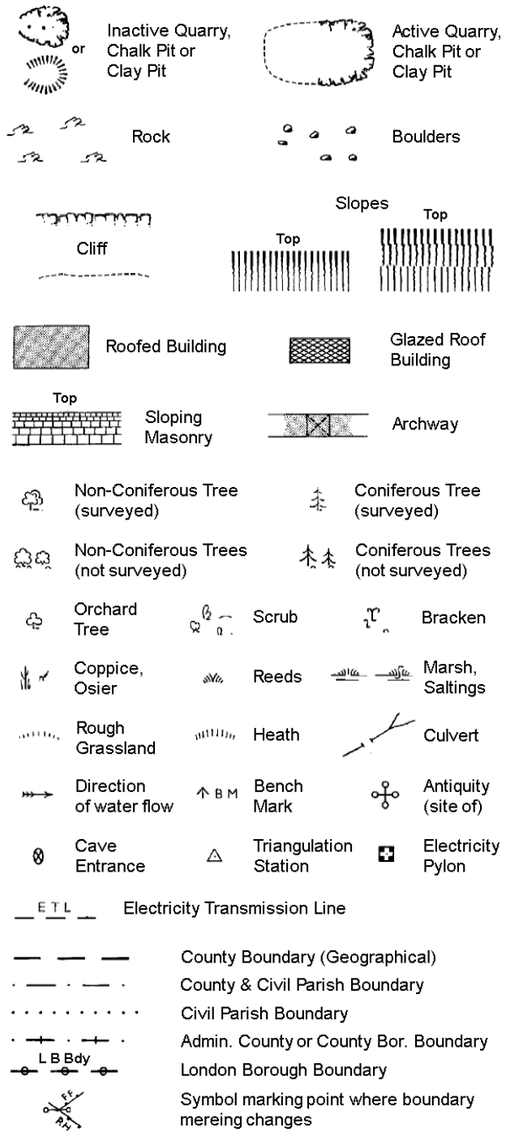

County Boundary (Geographical)

County & Civil Parish Boundary

Civil Parish Boundary


Admin. County or County Bor. Boundary

L B Bdy London Borough Boundary

Symbol marking point where boundary mereing changes

BH	Beer House	P	Pillar, Pole or Post
BP, BS	Boundary Post or Stone	PO	Post Office
Cn, C	Capstan, Crane	PC	Public Convenience
Chy	Chimney	PH	Public House
D Fn	Drinking Fountain	Pp	Pump
El P	Electricity Pillar or Post	SB, S Br	Signal Box or Bridge
FAP	Fire Alarm Pillar	SP, SL	Signal Post or Light
FB	Foot Bridge	Spr	Spring
GP	Guide Post	Tk	Tank or Track
H	Hydrant or Hydraulic	TCB	Telephone Call Box
LC	Level Crossing	TCP	Telephone Call Post
MH	Manhole	Tr	Trough
MP	Mile Post or Mooring Post	Wr Pt, Wr T	Water Point, Water Tap
MS	Mile Stone	W	Well
NTL	Normal Tidal Limit	Wd Pp	Wind Pump

Large-Scale National Grid Data 1:2,500 and 1:1,250

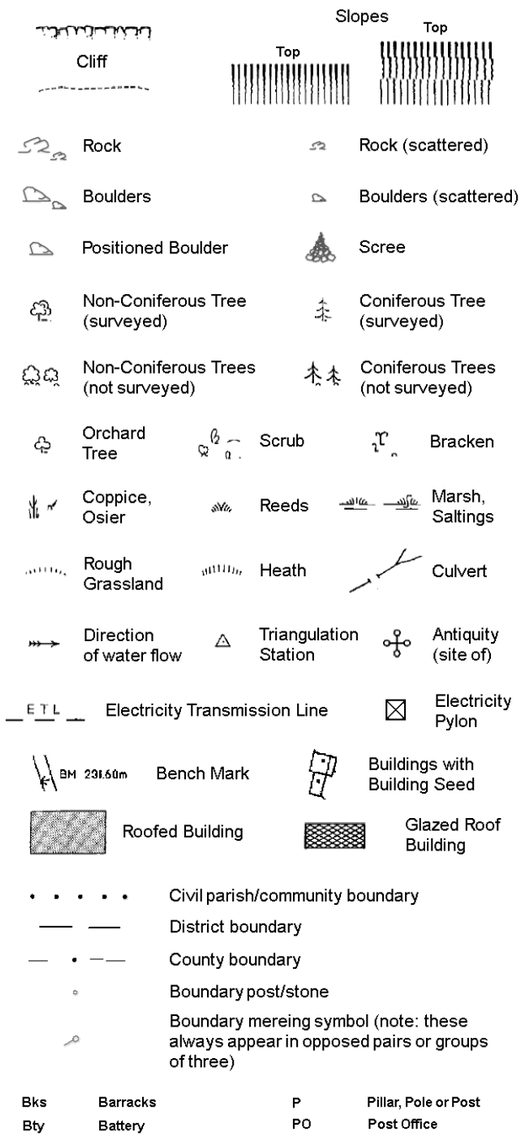

Civil parish/community boundary

District boundary

County boundary

Boundary post/stone

Boundary mereing symbol (note: these always appear in opposed pairs or groups of three)

Bks	Barracks	P	Pillar, Pole or Post
Bty	Battery	PO	Post Office
Cemy	Cemetery	PC	Public Convenience
Chy	Chimney	Pp	Pump
Cis	Cistern	Ppg Sta	Pumping Station
Dismtd Rly	Dismantled Railway	PW	Place of Worship
El Gen Sta	Electricity Generating Station	Sewage Ppg Sta	Sewage Pumping Station
El P	Electricity Pole, Pillar	SB, S Br	Signal Box or Bridge
El Sub Sta	Electricity Sub Station	SP, SL	Signal Post or Light
FB	Filter Bed	Spr	Spring
Fn / D Fn	Fountain / Drinking Ftn.	Tk	Tank or Track
Gas Gov	Gas Valve Compound	Tr	Trough
GVC	Gas Governer	Wd Pp	Wind Pump
GP	Guide Post	Wr Pt, Wr T	Water Point, Water Tap
MH	Manhole	Wks	Works (building or area)
MP, MS	Mile Post or Mile Stone	W	Well


Envirocheck®

LANDMARK INFORMATION GROUP®

Historical Mapping & Photography included:

Mapping Type	Scale	Date	Pg
Yorkshire	1:2,500	1893	2
Yorkshire	1:2,500	1906 - 1907	3
Yorkshire	1:2,500	1916 - 1918	4
Ordnance Survey Plan	1:1,250	1959 - 1960	5
Additional SIMs	1:1,250	1959 - 1990	6
Additional SIMs	1:1,250	1959 - 1986	7
Ordnance Survey Plan	1:2,500	1960 - 1961	8
Ordnance Survey Plan	1:1,250	1962 - 1973	9
Ordnance Survey Plan	1:1,250	1970 - 1989	10
Additional SIMs	1:1,250	1985 - 1990	11
Additional SIMs	1:1,250	1990	12
Ordnance Survey Plan	1:1,250	1991	13
Large-Scale National Grid Data	1:1,250	1993	14
Large-Scale National Grid Data	1:1,250	1993 - 1994	15
Large-Scale National Grid Data	1:1,250	1995	16
Large-Scale National Grid Data	1:1,250	1996	17
Large-Scale National Grid Data	1:1,250	1996	18

Historical Map - Segment A13

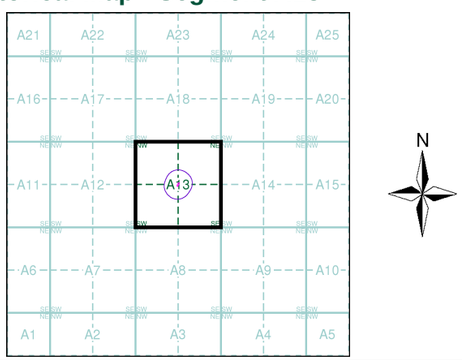

Order Details


Order Number:	344683322_1_1
Customer Ref:	4363
National Grid Reference:	414240, 415890
Slice:	A
Site Area (Ha):	0.03
Search Buffer (m):	100

Site Details

Site at 414240, 415900

Landmark® INFORMATION GROUP

Tel: 0844 844 9952
Fax: 0844 844 9951
Web: www.envirocheck.co.uk

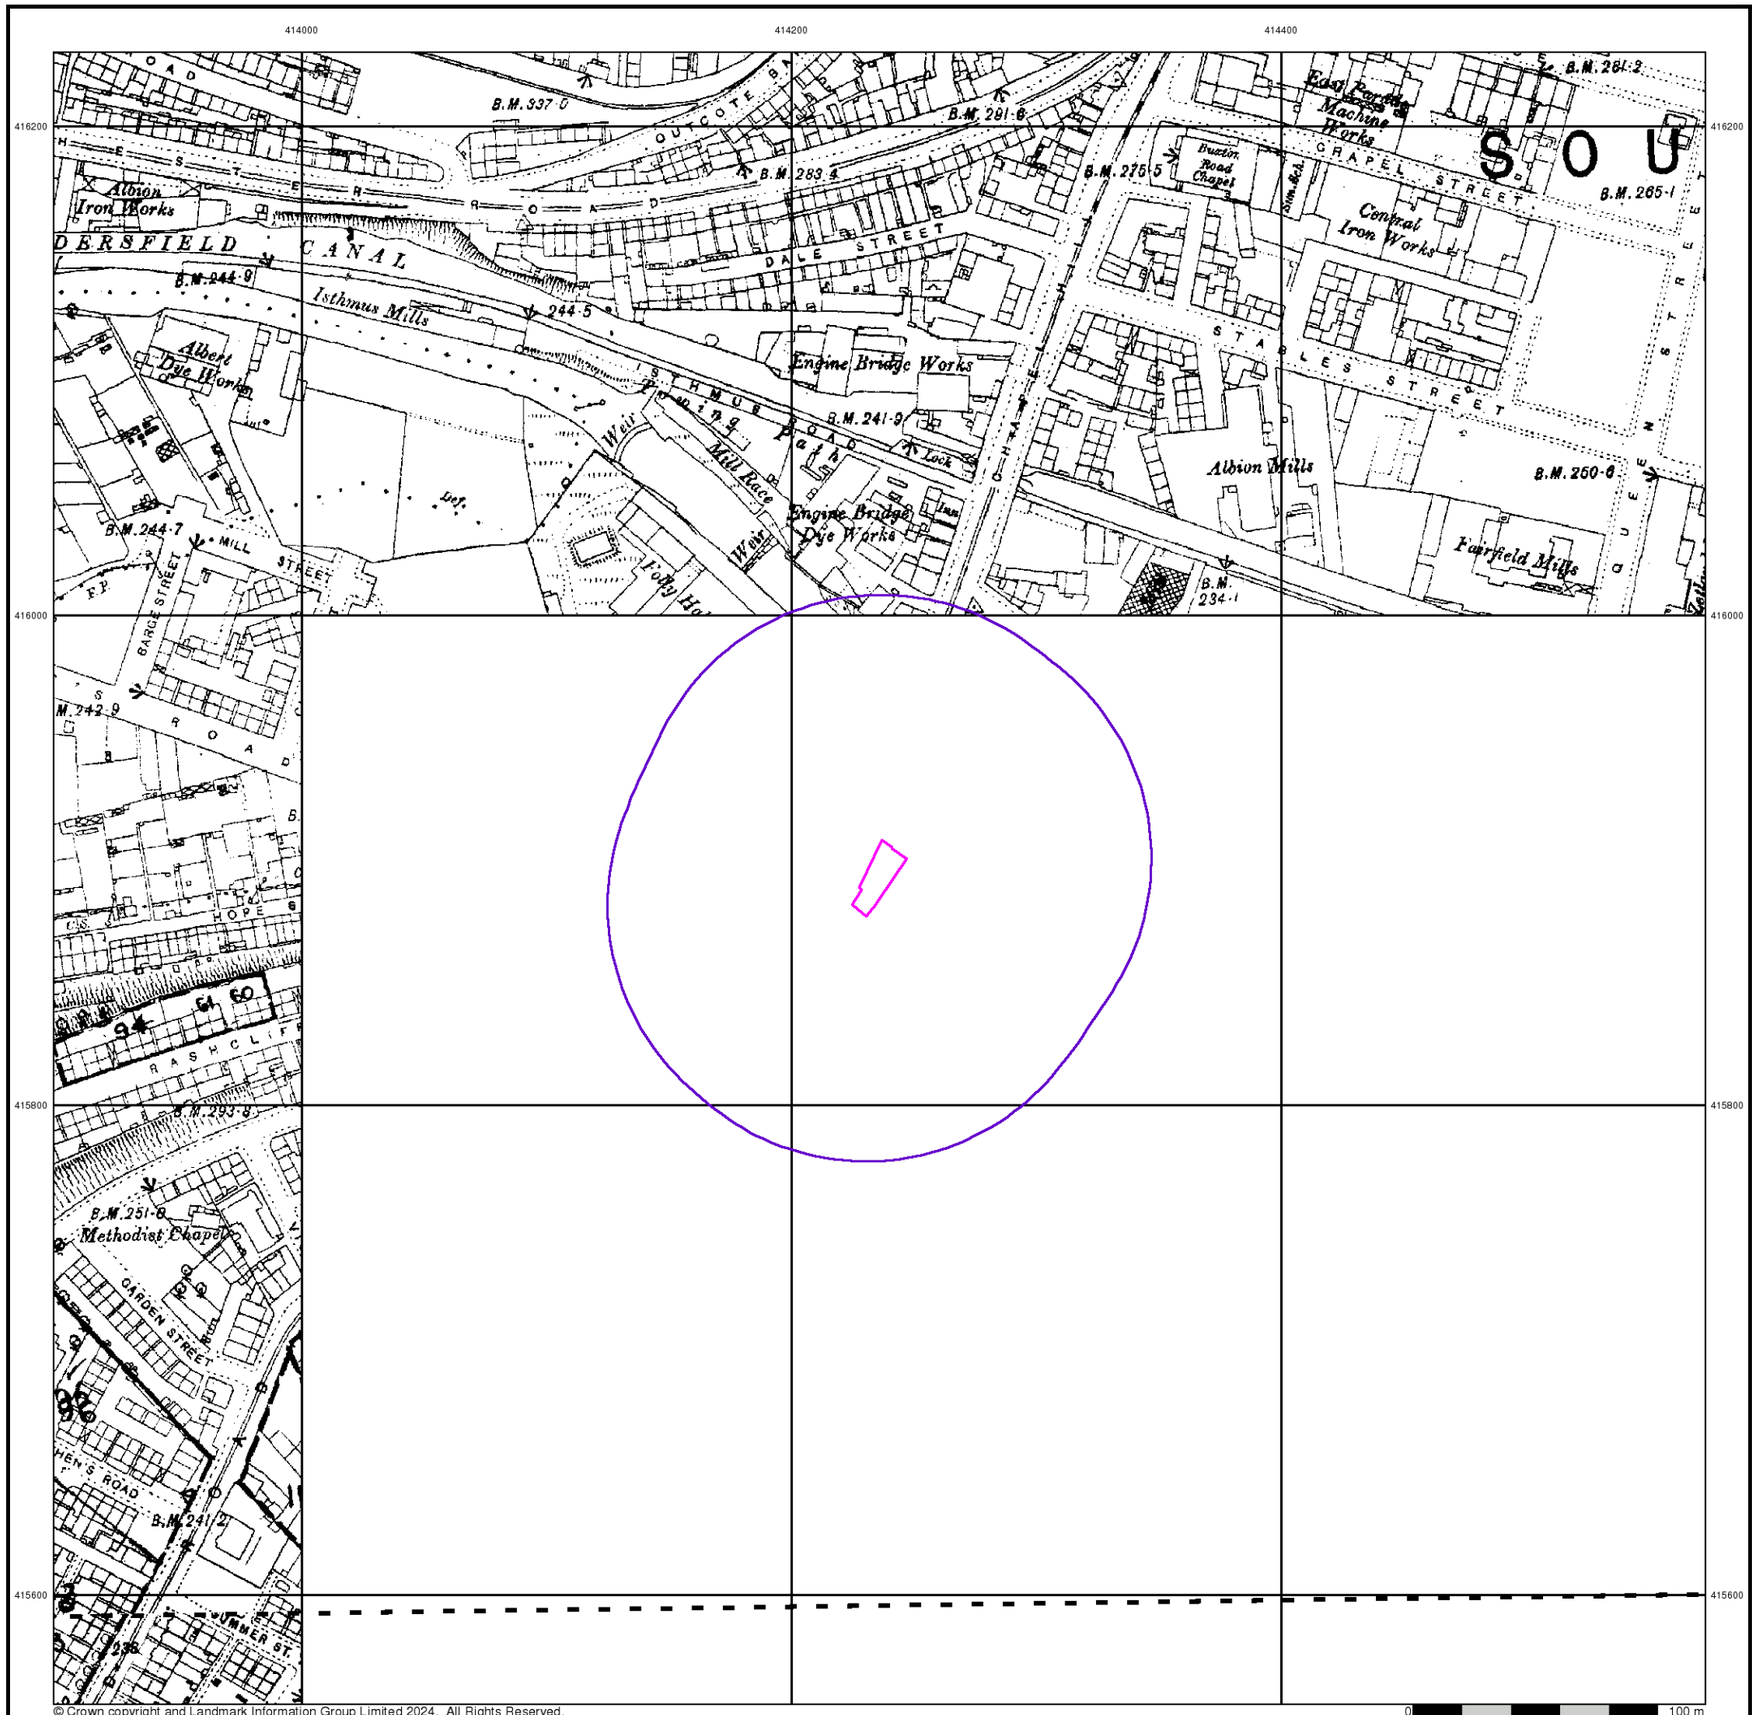

Envirocheck®

LANDMARK INFORMATION GROUP®


Yorkshire

Published 1893


Source map scale - 1:2,500

The historical maps shown were reproduced from maps predominantly held at the scale adopted for England, Wales and Scotland in the 1840`s. In 1854 the 1:2,500 scale was adopted for mapping urban areas and by 1896 it covered the whole of what were considered to be the cultivated parts of Great Britain. The published date given below is often some years later than the surveyed date. Before 1938, all OS maps were based on the Cassini Projection, with independent surveys of a single county or group of counties, giving rise to significant inaccuracies in outlying areas.

Map Name(s) and Date(s)

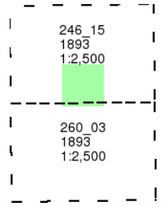

Historical Map - Segment A13

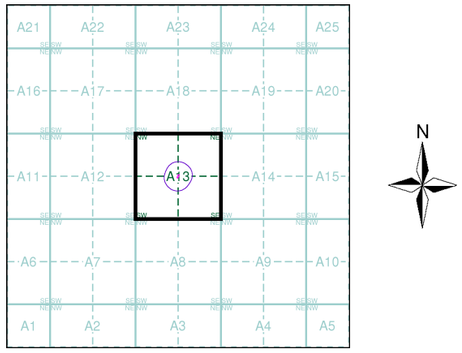

Order Details


Order Number:	344683322_1_1
Customer Ref:	4363
National Grid Reference:	414240, 415890
Slice:	A
Site Area (Ha):	0.03
Search Buffer (m):	100


Site Details

Site at 414240, 415900

Landmark® INFORMATION GROUP

Tel: 0844 844 9952
Fax: 0844 844 9951
Web: www.envirocheck.co.uk

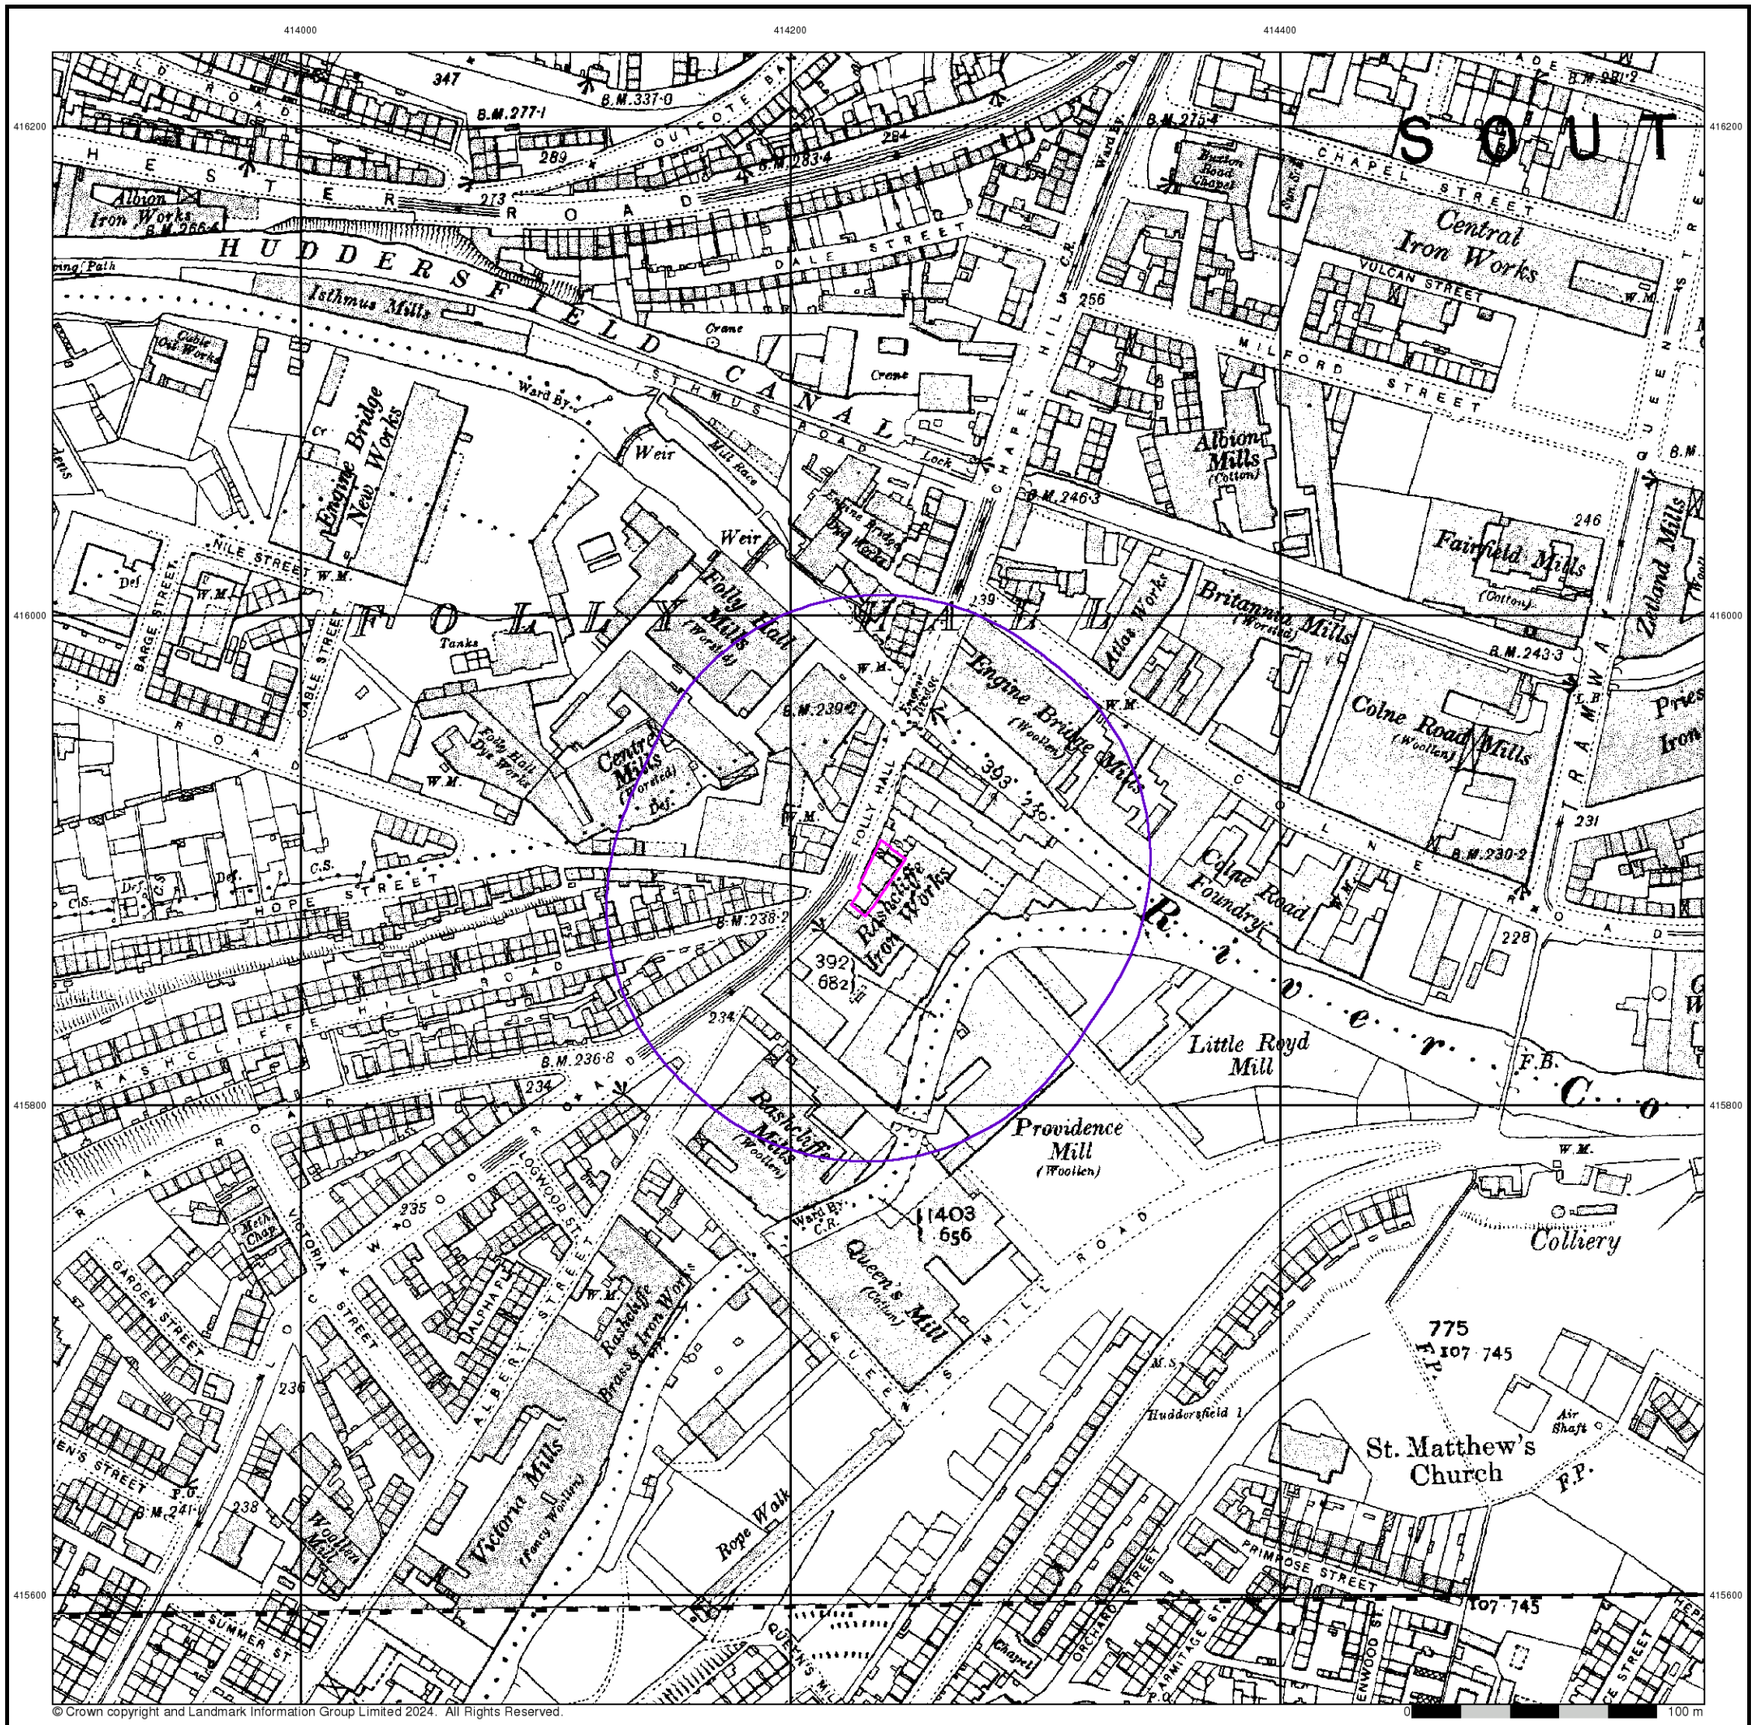
414000
414200
414400
416200
416000
415800
415600
HUDDERSFIELD CANAL
ISTHMUS ROAD
Isthmus Mills
Engine Bridge New Works
Folly Hall Mills (Woollen)
Engine Bridge Mills (Woollen)
Central Mills (Worsted)
Rashcliffe Iron Works
Rashcliffe Mills (Woollen)
Providence Mill (Woollen)
Queen's Mill (Cotton)
Victoria Mills (Worsted)
Rashcliffe Brass & Iron Works
Albion Mills (Cotton)
Fairfield Mills (Cotton)
Britannia Mills (Worsted)
Colne Road Mills (Woollen)
Central Iron Works
Albion Iron Works
Little Royd Mill
Colne Road Foundry
Colliery
St. Matthew's Church
Rope Walk
Atlas Works
Wesleyan Methodist Chapel
Crane
Weir
Mill Race
Lock
Tanks
Dyehouse
Chapel
Ward By. C.R.
Huddersfield L.
Air Shaft
F.P.
B.M. 277·1
B.M. 337·0
B.M. 283·4
B.M. 216·4
B.M. 246·3
B.M. 243·3
B.M. 239·4
B.M. 238·2
B.M. 236·8
B.M. 230·2
B.M. 241·
347
289
284
273
256
246
239
235
234
231
228
238
1403
656
775
392
682
107
745
393
239
EASTERN ROAD
DALE STREET
CHAPEL STREET
VULCAN STREET
MILFORD STREET
QUEEN STREET
NILE STREET
BARGE STREET
CABLE STREET
FOLLY HALL ROAD
RASHCLIFFE ROAD
HOPE STREET
VICTORIA STREET
ALBERT STREET
OSWOOD ST.
GARDEN STREET
QUEEN'S MILL ROAD
PRIMROSE STREET
ORCHARD STREET
SUMMER ST.
RAILWAY
LINE
Def.
C.S.
P.O.
W.M.
Path
Cubic Oil Works
Mkt. Chap.
Dalhalla
Wesleyan Methodist Chapel
Enfield Terrace
Hillcrest Terrace
Hillcrest Mount
Hillcrest Villas
Hillcrest Grove
Hillcrest Avenue
Hillcrest Crescent
Hillcrest Gardens
Hillcrest Rise
Hillcrest Drive
Hillcrest Close
Hillcrest Way
Hillcrest Lane
Hillcrest Road
Hillcrest Street

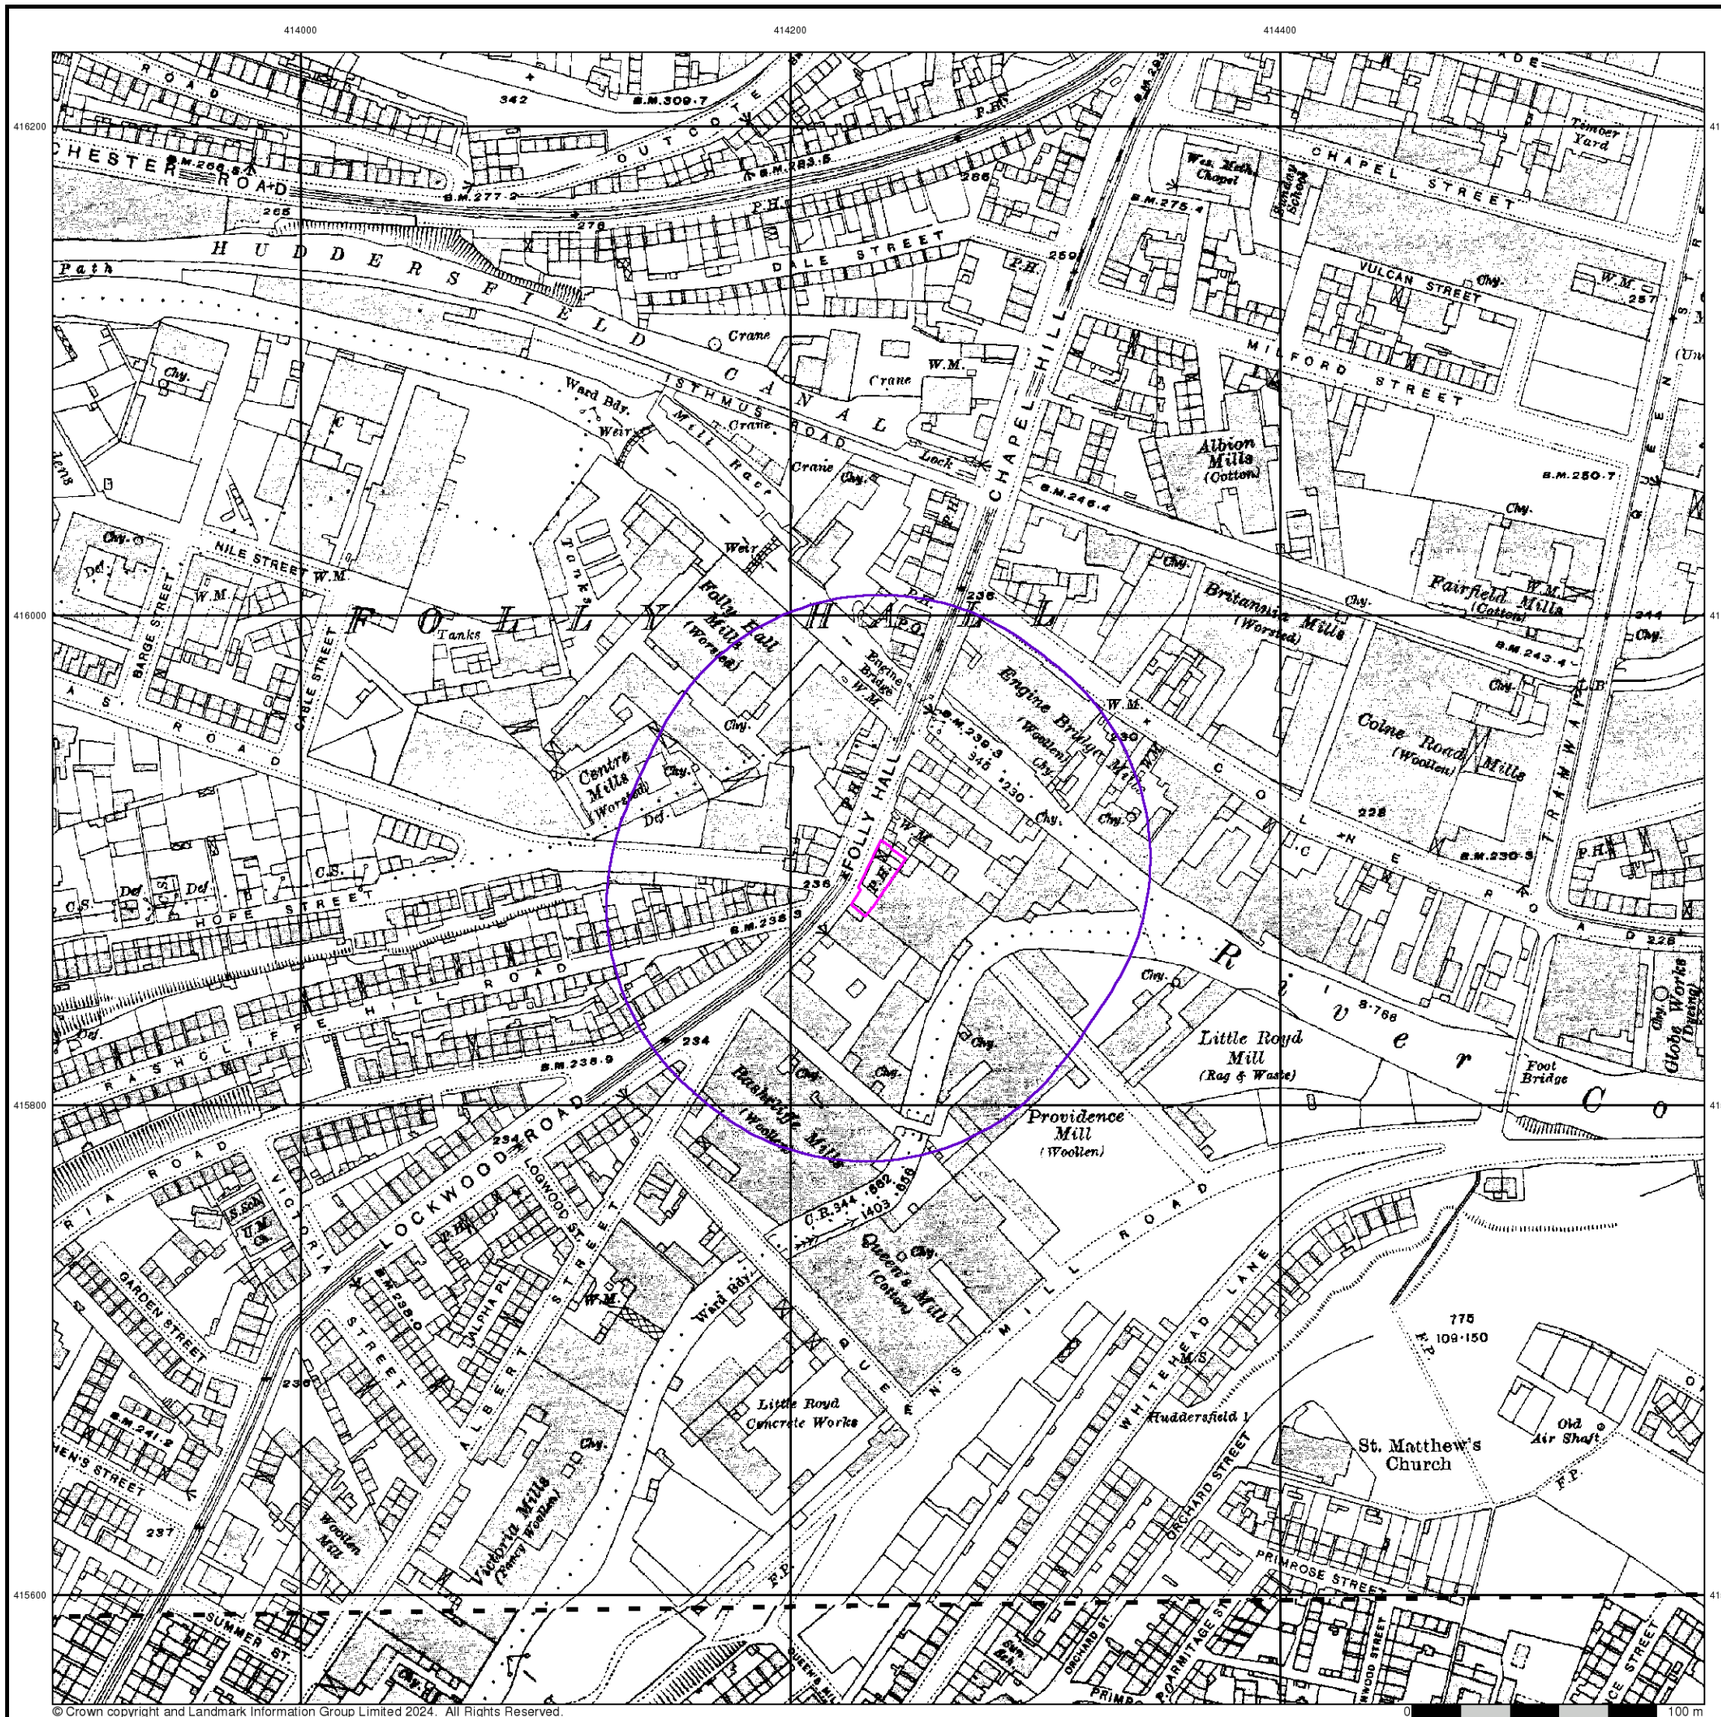

© Crown copyright and Landmark Information Group Limited 2024. All Rights Reserved.

0 100 m

Envirocheck®

LANDMARK INFORMATION GROUP®

Yorkshire

Published 1916 - 1918

Source map scale - 1:2,500


The historical maps shown were reproduced from maps predominantly held at the scale adopted for England, Wales and Scotland in the 1840`s. In 1854 the 1:2,500 scale was adopted for mapping urban areas and by 1896 it covered the whole of what were considered to be the cultivated parts of Great Britain. The published date given below is often some years later than the surveyed date. Before 1938, all OS maps were based on the Cassini Projection, with independent surveys of a single county or group of counties, giving rise to significant inaccuracies in outlying areas.

Map Name(s) and Date(s)

246_15
1918
1:2,500

260_03
1916
1:2,500

Historical Map - Segment A13

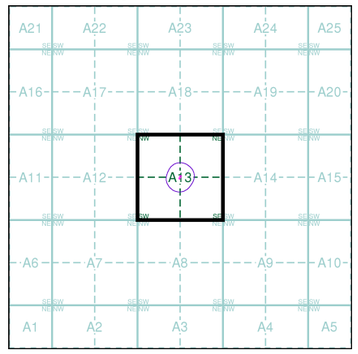

Order Details


Order Number:	344683322_1_1
Customer Ref:	4363
National Grid Reference:	414240, 415890
Slice:	A
Site Area (Ha):	0.03
Search Buffer (m):	100


Site Details

Site at 414240, 415900

Landmark INFORMATION GROUP

Tel: 0844 844 9952
Fax: 0844 844 9951
Web: www.envirocheck.co.uk

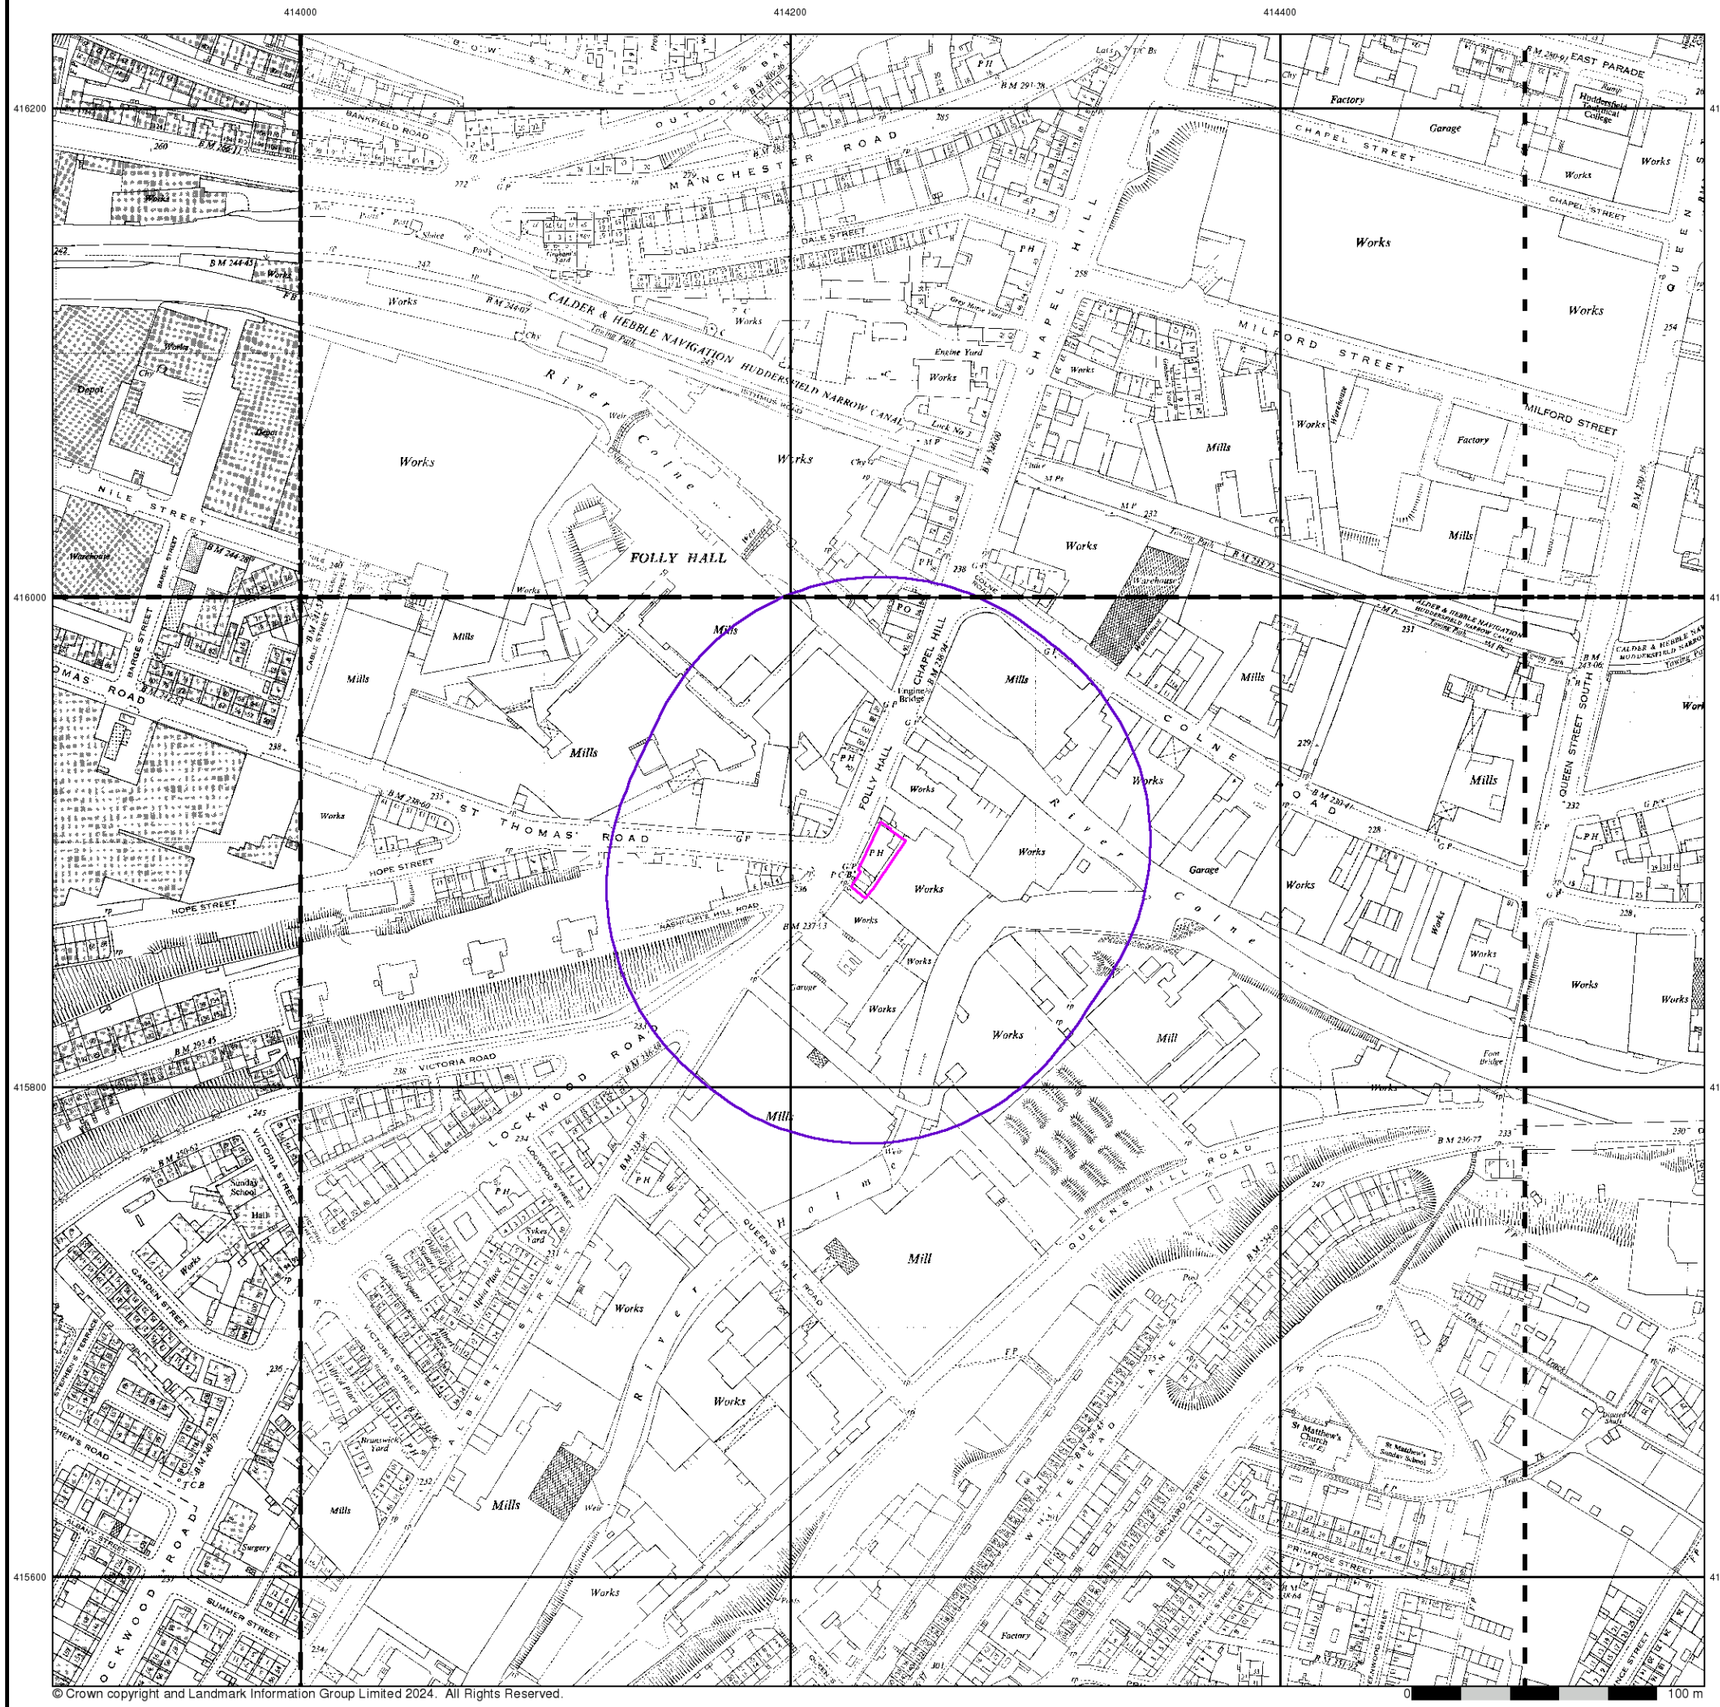
414000
414200
414400
416200
416000
415800
415600
MANCHESTER ROAD
BANKFIELD ROAD
DALE STREET
CHAPEL HILL
CHAPEL STREET
EAST PARADE
MILFORD STREET
QUEEN STREET SOUTH
CALDER & HEBBLE NAVIGATION HUDDERSFIELD NARROW CANAL
River Colne
FOLLY HALL
NILE STREET
BARGE STREET
ST THOMAS' ROAD
HOPE STREET
VICTORIA ROAD
LOCKWOOD ROAD
QUEENS MILL ROAD
COLNE ROAD
Depot
Warehouse
Mills
Works
Factory
Garage
Mill
Engine Yard
Gas Works
Sunday School
Hall
Surgery
Foot Bridge
Engine Bridge
Huddersfield Technical College
St Matthew's Church
St Matthew's Sunday School
Factory
Warehouse
Gas Holder
Sykes Yard
Brunswick Yard
Oldfield Yard
Wood Yard
Gray Mare Yard
Tramway Path
Towing Path
Lock No 1
Weir
Culvert
Chy
Pond
Sluice
Posts
Gas Pipe
Gas Valve
Gas Governor
Water Pipe
Water Valve
Water Tank
Pumping Station
Sub Station
Transformer
Electricity Pylon
Telegraph Pole
Post Box
Public Convenience
Cattle Grid
Gate
Steps
Footpath
Footbridge
Ford
Boundary Stone
Milestone
Milepost
Triangulation Pillar
Bench Mark
Spot Height
Contours
Rock Face
Cliff
Scrub
Trees
Orchard
Allotments
Sports Ground
Tennis Court
Golf Course
Cricket Ground
Racecourse
Bowling Green
Swimming Pool
Gravel Pit
Quarry
Refuse Tip
Slag Heap
Shaft
Adit
Level
Tunnel
Cutting
Embankment
Retaining Wall
Railway
Railway Siding
Railway Tunnel
Railway Bridge
Level Crossing
Station
Tramway
Road
Road Bridge
Road Tunnel
Road Under Bridge
Roundabout
Traffic Island
Pedestrian Area
Path
Bridleway
Byway
Track
Ferry
Canal
Canal Bridge
Canal Tunnel
Lock
Aqueduct
Dock
Pier
Slipway
Boat Yard
Boat House
Lighthouse
Beacon
Buoy
Mooring
Sea Wall
Groyne
Breakwater
Jetty
Foreshore
Coastline
Cliff
Beach
Sand
Mud
Rock
Shingle
Saltmarsh
Reeds
Sea
Tidal Water
Inland Water
Lake
Pond
Reservoir
Spring
Well
Fountain
Trough
Boundary
County Boundary
District Boundary
Parish Boundary
Constituency Boundary
Ward Boundary
Civil Parish Boundary
Unitary Authority Boundary
Metropolitan Boundary
National Park Boundary
Area of Outstanding Natural Beauty
Heritage Coast
Site Boundary
Scheduled Ancient Monument
Listed Building
Grade I
Grade II*
Grade II
Conservation Area
World Heritage Site
Battlefield
Historic Park or Garden
Registered Battlefield
Registered Park or Garden
Nature Reserve
Local Nature Reserve
National Nature Reserve
Site of Special Scientific Interest
Special Area of Conservation
Special Protection Area
Ramsar Site
Biosphere Reserve
Geological Conservation Review Site
Regionally Important Geological Site
Local Geological Site
Ancient Woodland
Forestry Commission Land
Open Access Land
Common Land
Village Green
Millennium Greenway
Public Right of Way
Permissive Path
Permissive Bridleway
Permissive Byway
Permissive Track
Permissive Footpath
Permissive Cycle Track
Permissive Horse Riding
Permissive Cycle Track
Permissive Horse Riding
Permissive Cycle Track
Permissive Horse Riding

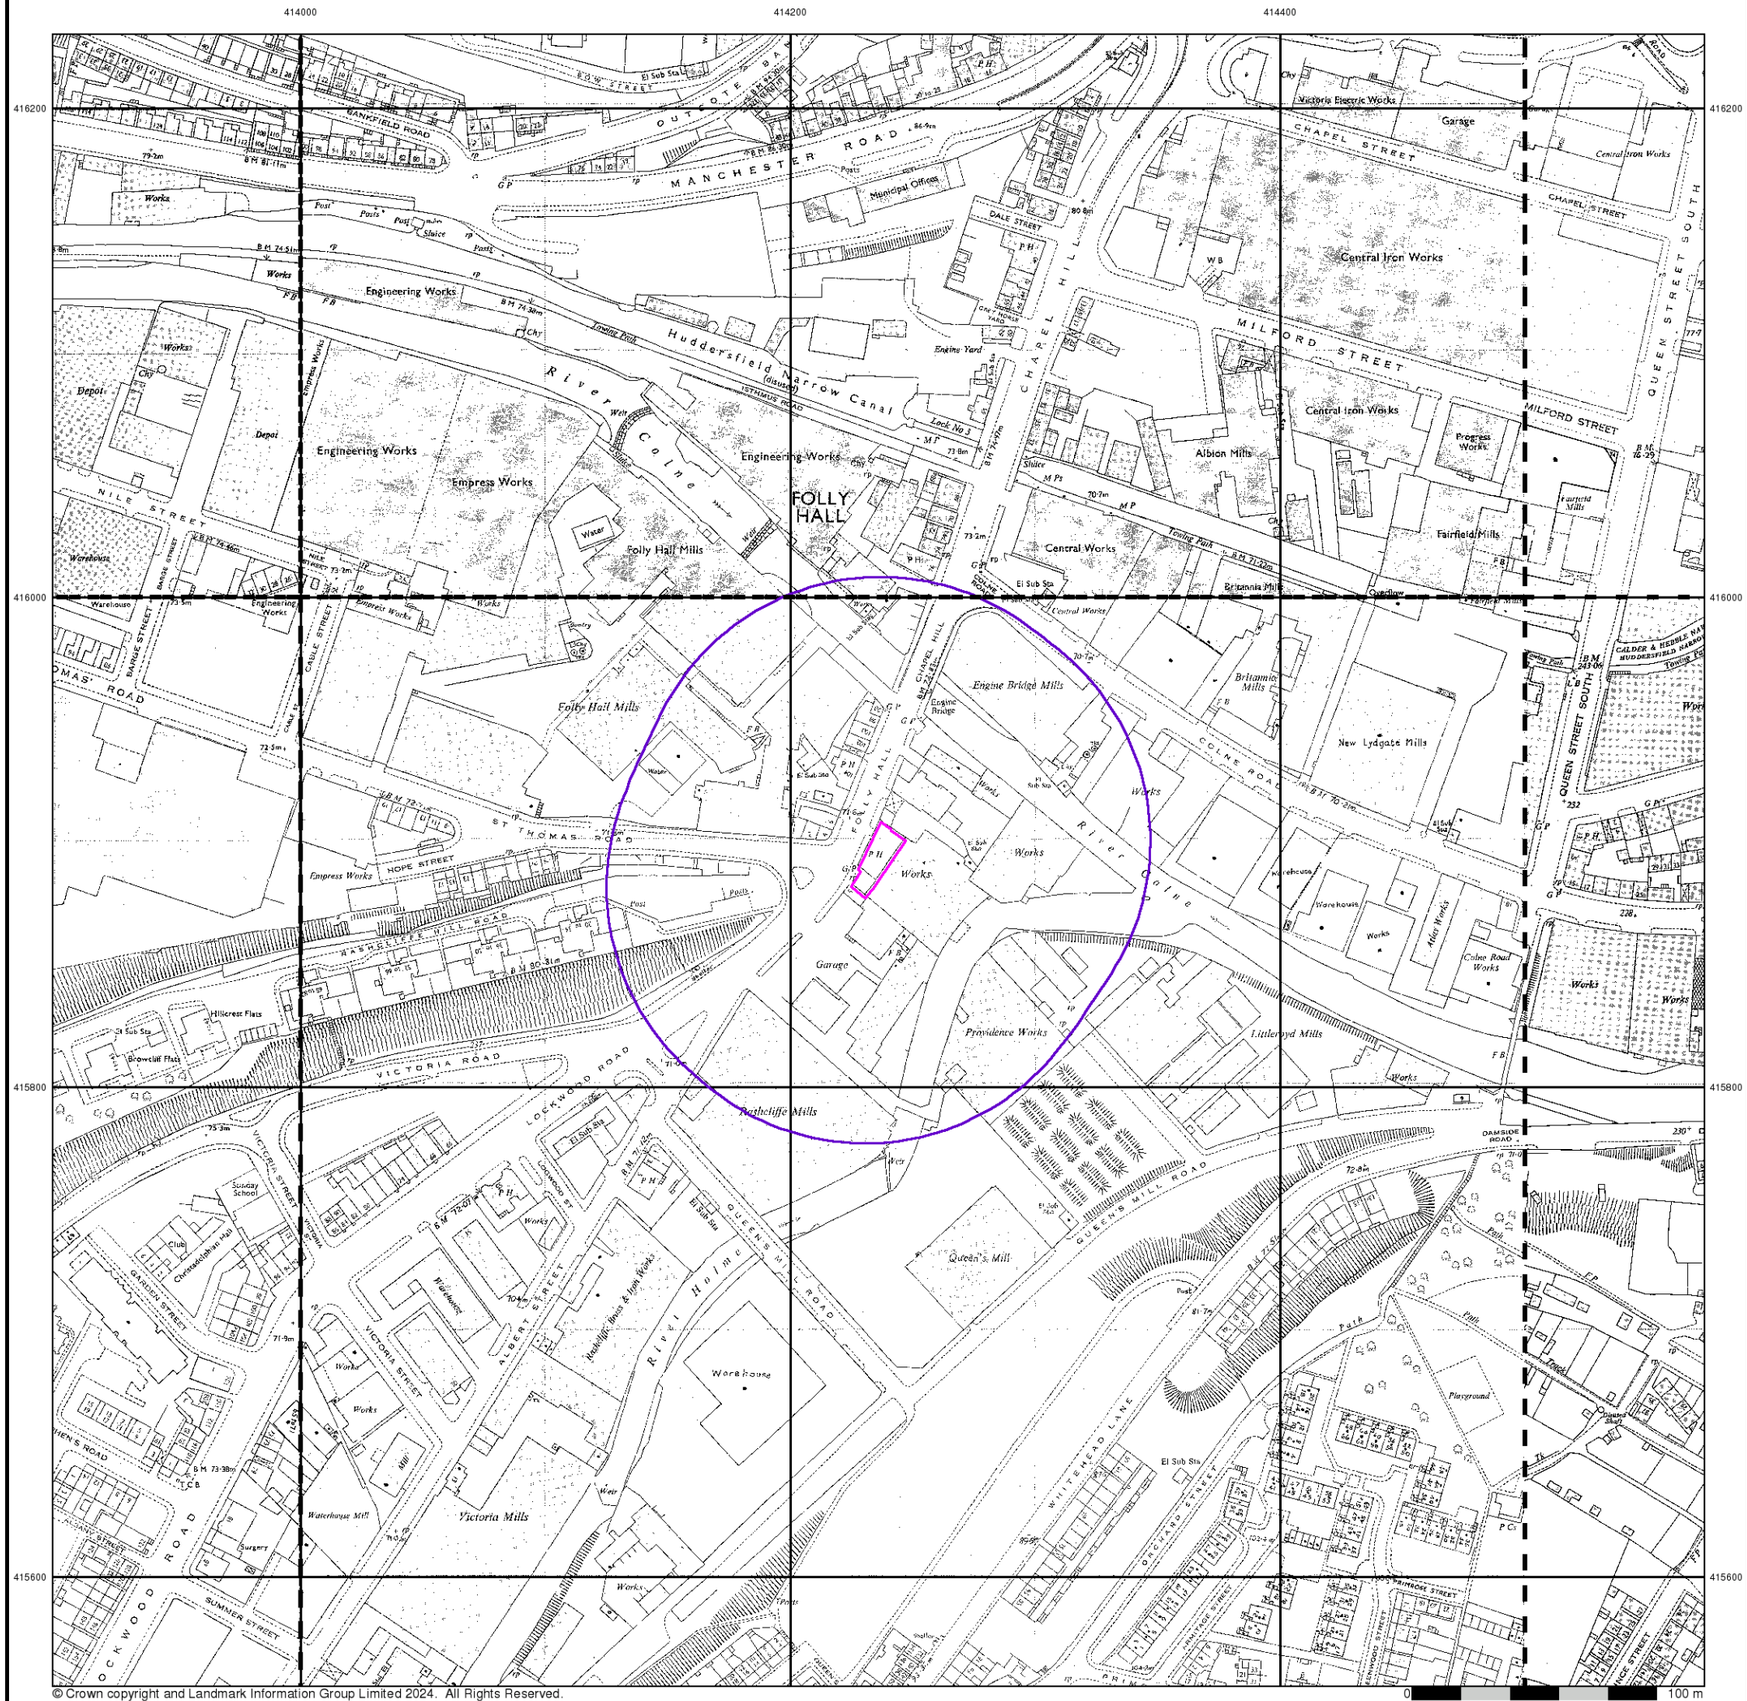

© Crown copyright and Landmark Information Group Limited 2024. All Rights Reserved.

Envirocheck®

LANDMARK INFORMATION GROUP®

Additional SIMs

Published 1959 - 1990


Source map scale - 1:1,250

The SIM cards (Ordnance Survey's `Survey of Information on Microfilm') are further, minor editions of mapping which were produced and published in between the main editions as an area was updated. They date from 1947 to 1994, and contain detailed information on buildings, roads and land-use. These maps were produced at both 1:2,500 and 1:1,250 scales.

Map Name(s) and Date(s)

SE13 16SE 1960 1:1,250	SE14 16SW 1977 1:1,250	SE14 16SE 1977 1:1,250
SE13 15NE 1990 1:1,250	SE14 15NW 1978 1:1,250	SE14 15NE 1959 1:1,250

Historical Map - Segment A13

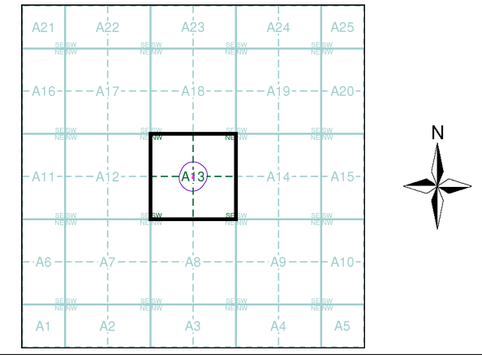

Order Details


Order Number:	344683322_1_1
Customer Ref:	4363
National Grid Reference:	414240, 415890
Slice:	A
Site Area (Ha):	0.03
Search Buffer (m):	100

Site Details

Site at 414240, 415900

Landmark INFORMATION GROUP

Tel: 0844 844 9952
Fax: 0844 844 9951
Web: www.envirocheck.co.uk

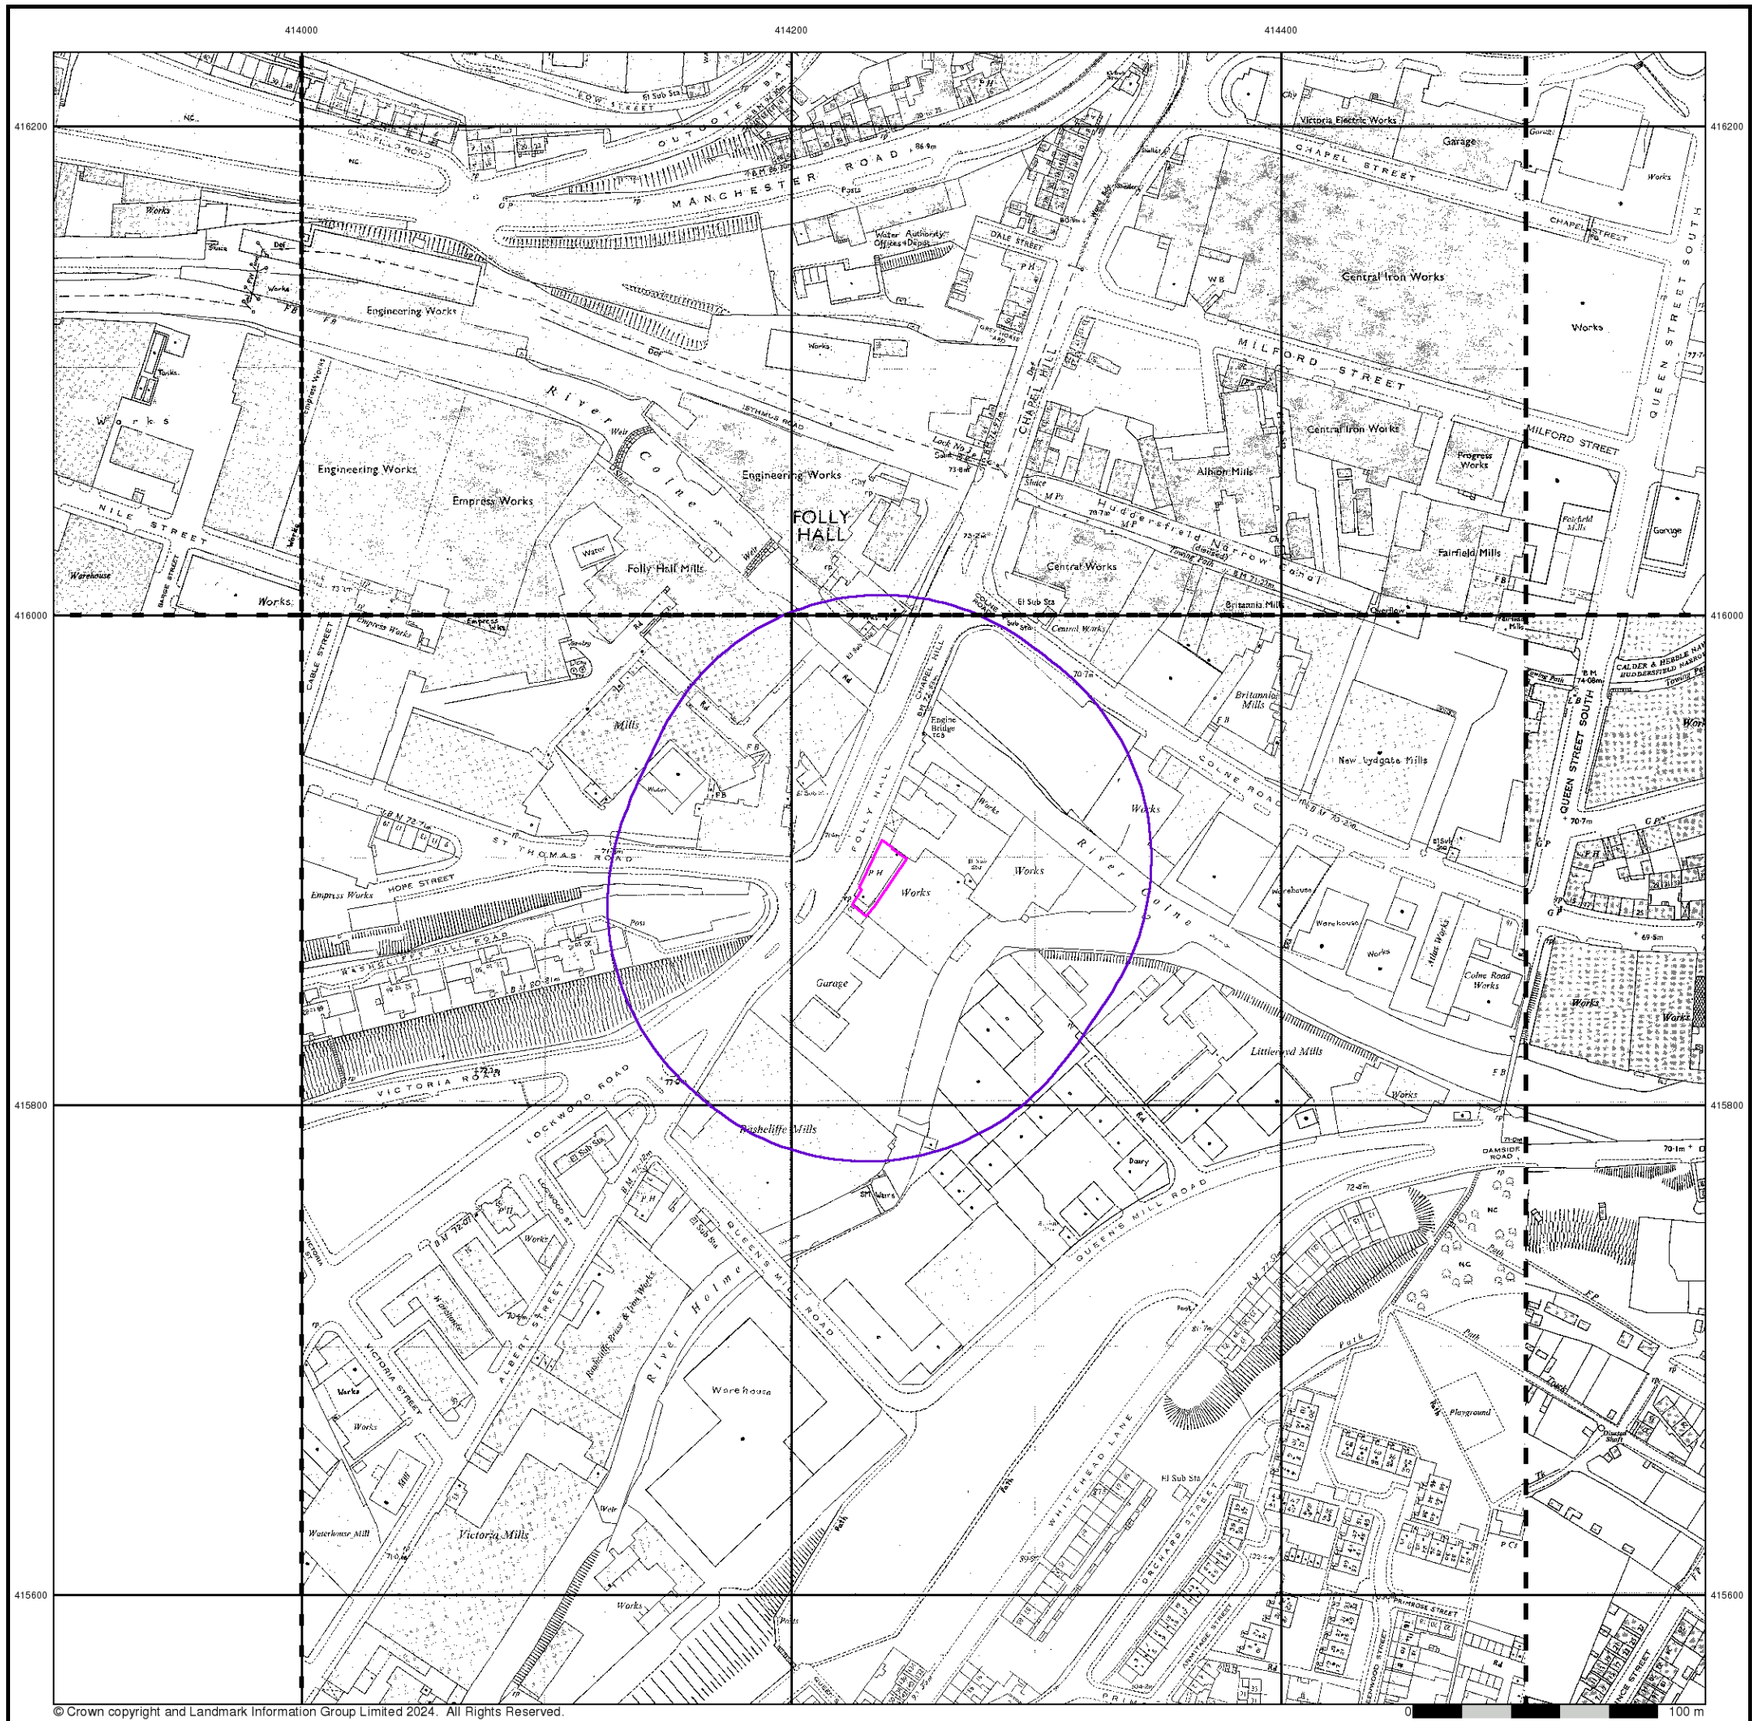

© Crown copyright and Landmark Information Group Limited 2024. All Rights Reserved.

Envirocheck®

LANDMARK INFORMATION GROUP®


Additional SIMs

Published 1959 - 1986


Source map scale - 1:1,250

The SIM cards (Ordnance Survey's `Survey of Information on Microfilm') are further, minor editions of mapping which were produced and published in between the main editions as an area was updated. They date from 1947 to 1994, and contain detailed information on buildings, roads and land-use. These maps were produced at both 1:2,500 and 1:1,250 scales.

Map Name(s) and Date(s)

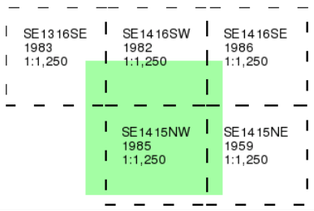

Historical Map - Segment A13

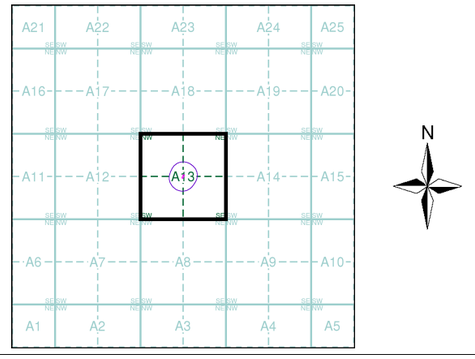

Order Details


Order Number:	344683322_1_1
Customer Ref:	4363
National Grid Reference:	414240, 415890
Slice:	A
Site Area (Ha):	0.03
Search Buffer (m):	100


Site Details

Site at 414240, 415900

Landmark INFORMATION GROUP

Tel: 0844 844 9952
Fax: 0844 844 9951
Web: www.envirocheck.co.uk

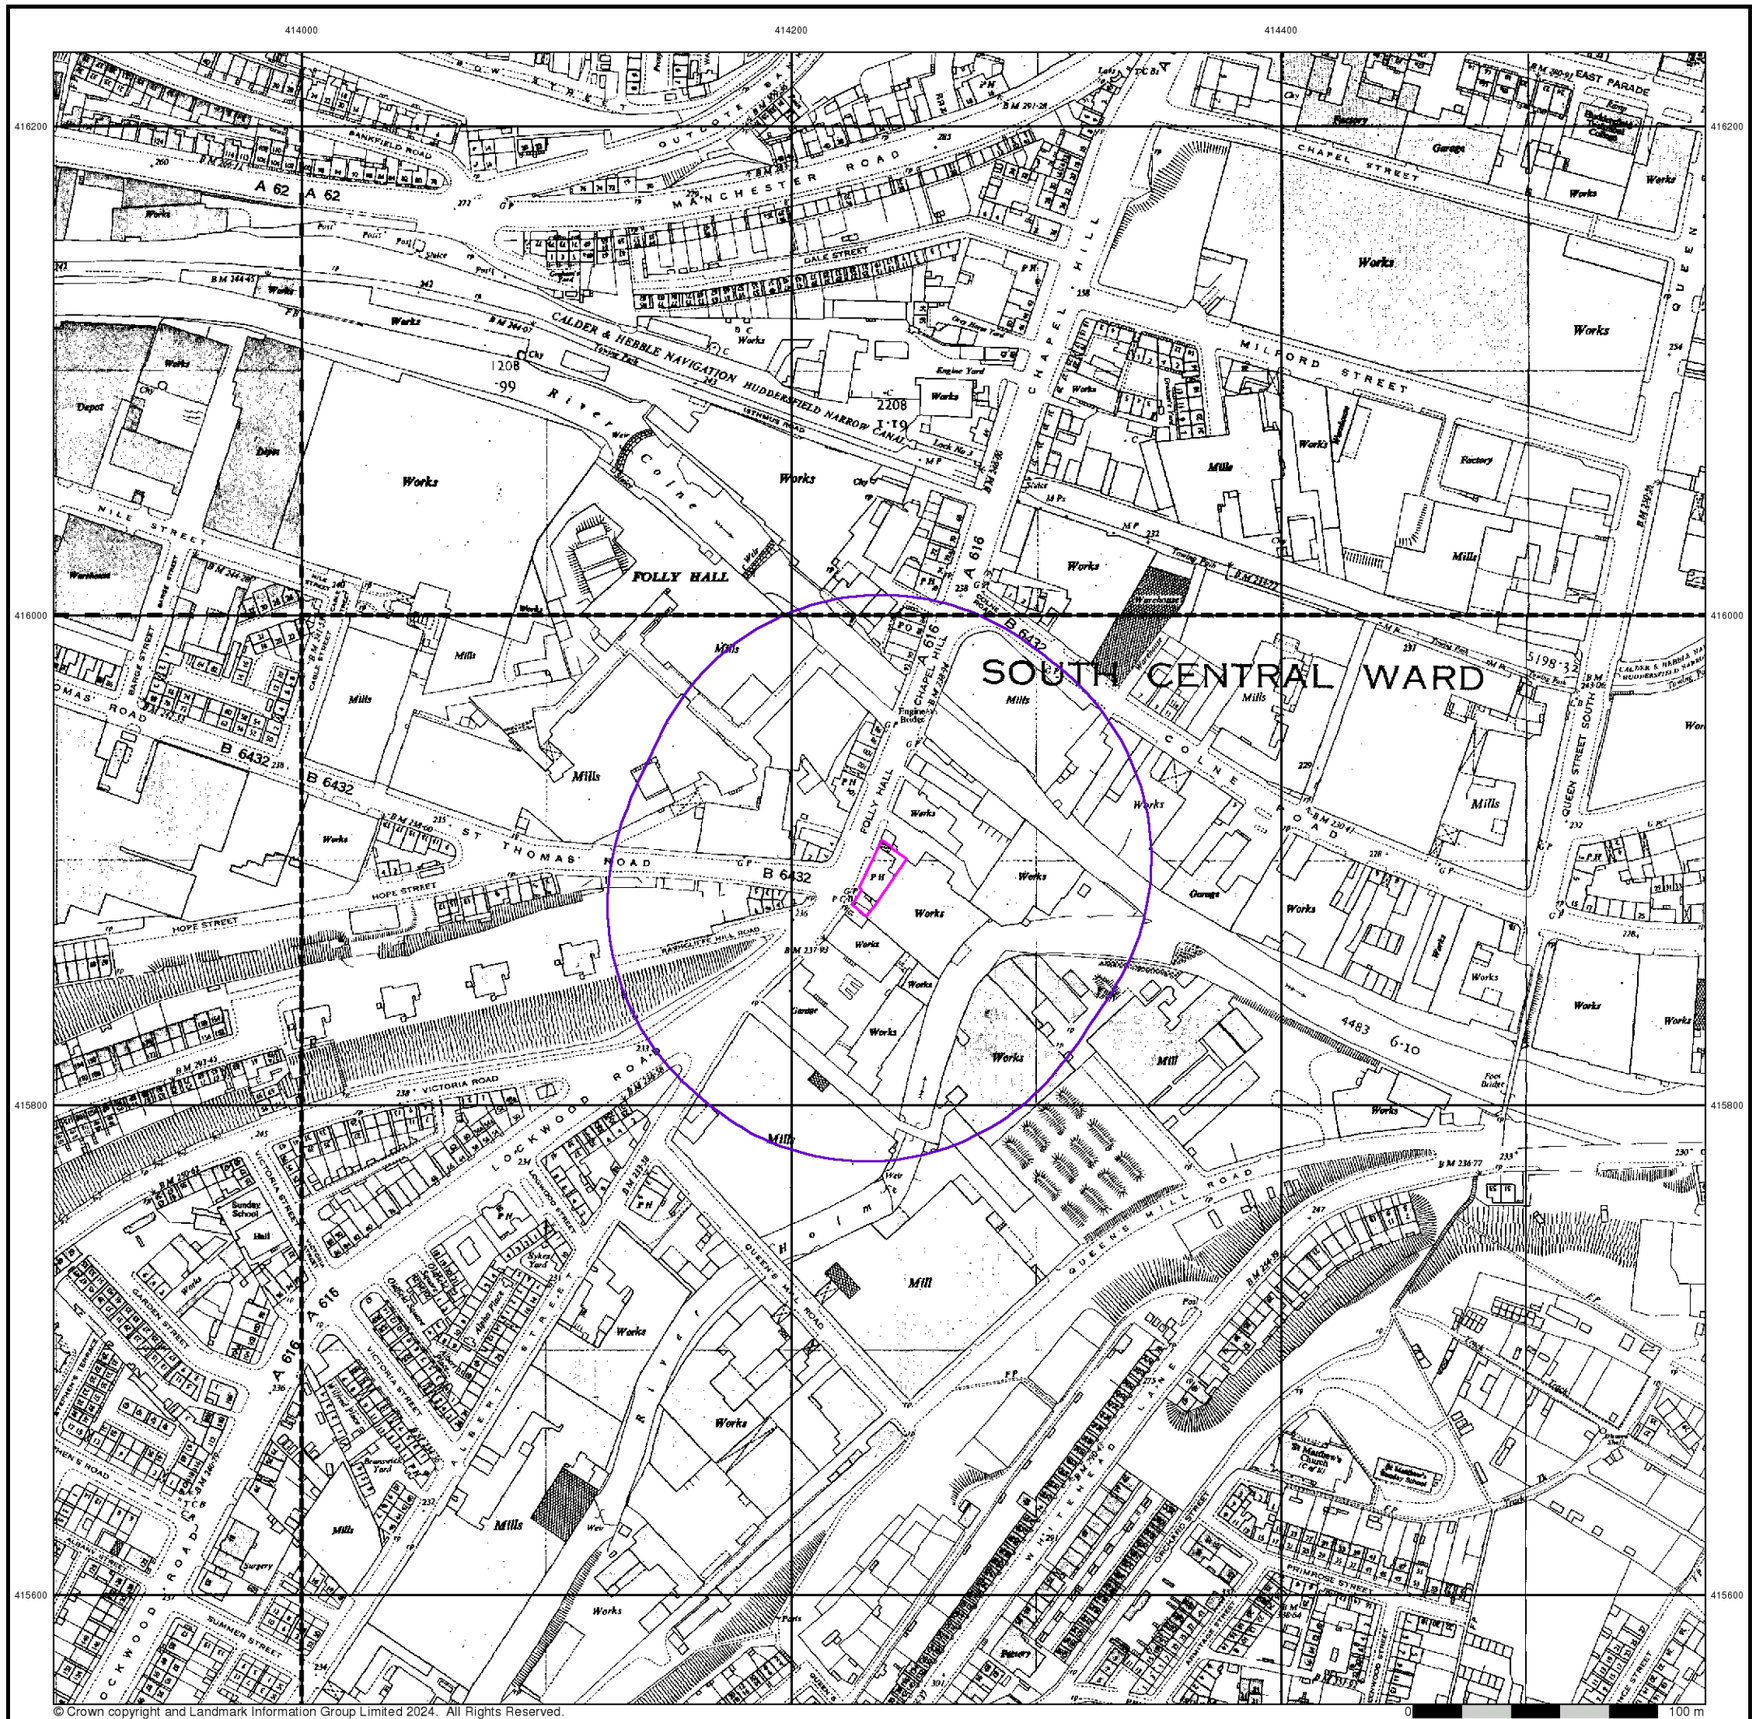
414000
414200
414400
416200
416000
415800
415600
SOUTH CENTRAL WARD
FOLLY HALL
A 62
A 616
B 6432
MANCHESTER ROAD
CALDER & HEBBLE NAVIGATION HUDDERSFIELD NARROW CANAL
River Colne
CHAPEL HILL
MILFORD STREET
QUEEN STREET SOUTH
COLNE ROAD
ST THOMAS' ROAD
HOPE STREET
LOCKWOOD ROAD
VICTORIA ROAD
QUEENS MILL ROAD
NILE STREET
EAST PARADE
CHAPEL STREET
Works
Mills
Mill
Factory
Garage
Depot
Warehouse
Sunday School
Hall
PH
Engine Yard
Engineer Yard
Foot Bridge
Weir
Pond
Tunnel
Tunnel Pit
Lock No.1
Lock No.2
Lock

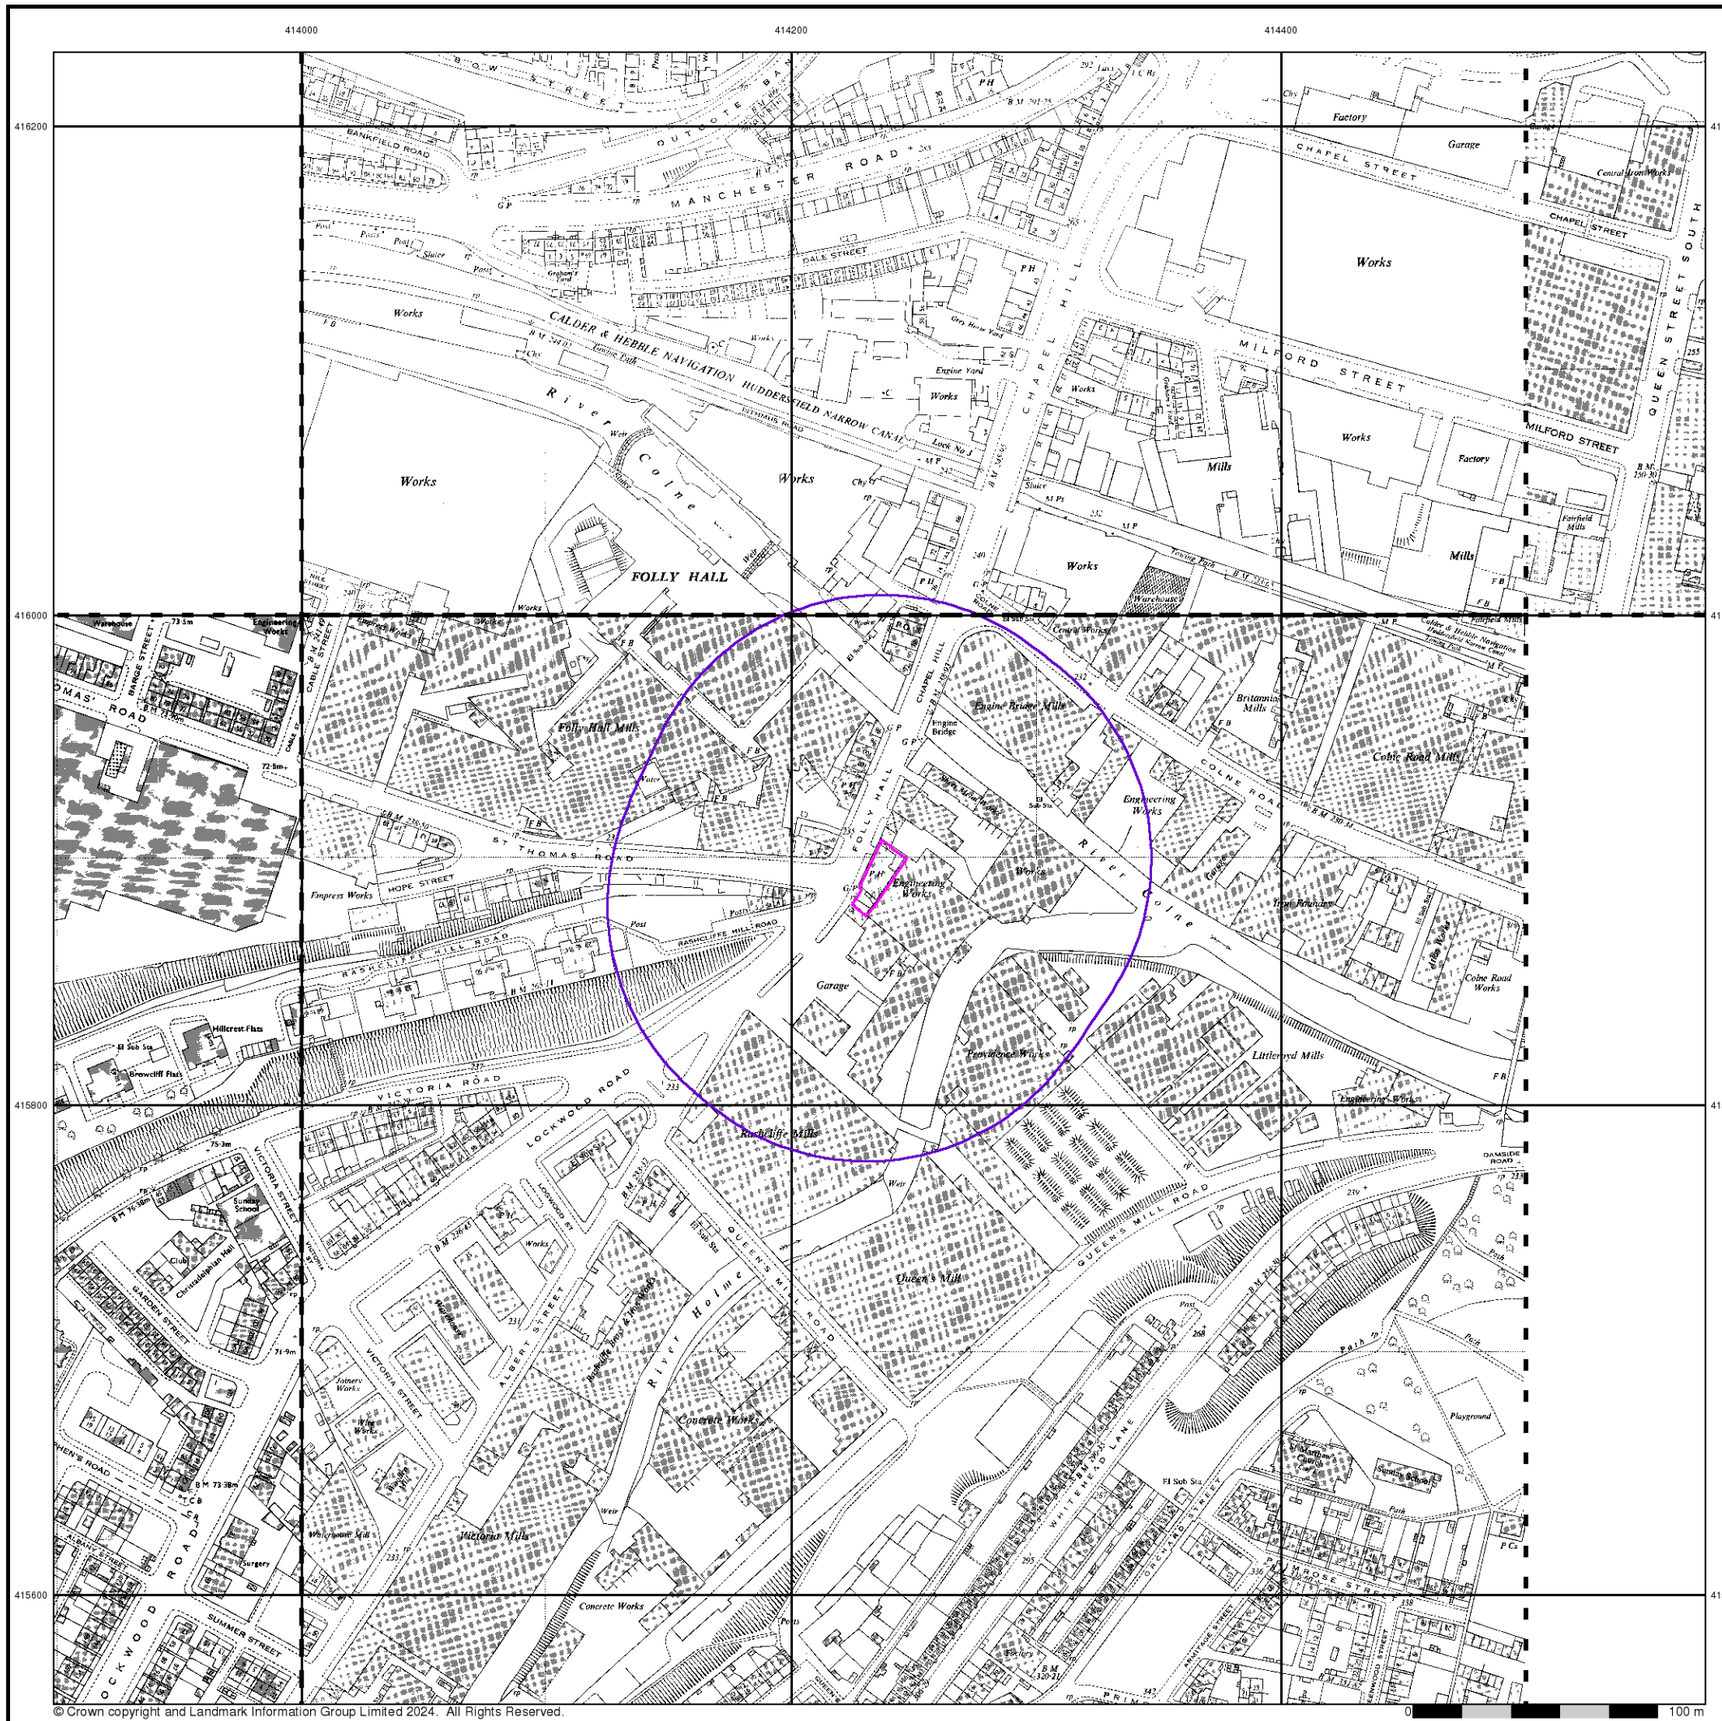

© Crown copyright and Landmark Information Group Limited 2024. All Rights Reserved.

Envirocheck®

LANDMARK INFORMATION GROUP®


Ordnance Survey Plan

Published 1962 - 1973


Source map scale - 1:1,250

The historical maps shown were reproduced from maps predominantly held at the scale adopted for England, Wales and Scotland in the 1840`s. In 1854 the 1:2,500 scale was adopted for mapping urban areas and by 1896 it covered the whole of what were considered to be the cultivated parts of Great Britain. The published date given below is often some years later than the surveyed date. Before 1938, all OS maps were based on the Cassini Projection, with independent surveys of a single county or group of counties, giving rise to significant inaccuracies in outlying areas.

Map Name(s) and Date(s)

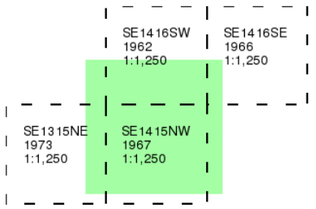

Historical Map - Segment A13

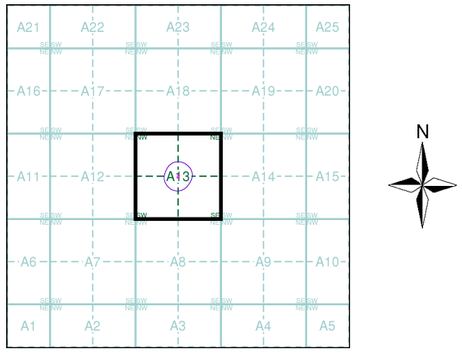

Order Details


Order Number:	344683322_1_1
Customer Ref:	4363
National Grid Reference:	414240, 415890
Slice:	A
Site Area (Ha):	0.03
Search Buffer (m):	100

Site Details

Site at 414240, 415900

Landmark INFORMATION GROUP

Tel: 0844 844 9952
Fax: 0844 844 9951
Web: www.envirocheck.co.uk

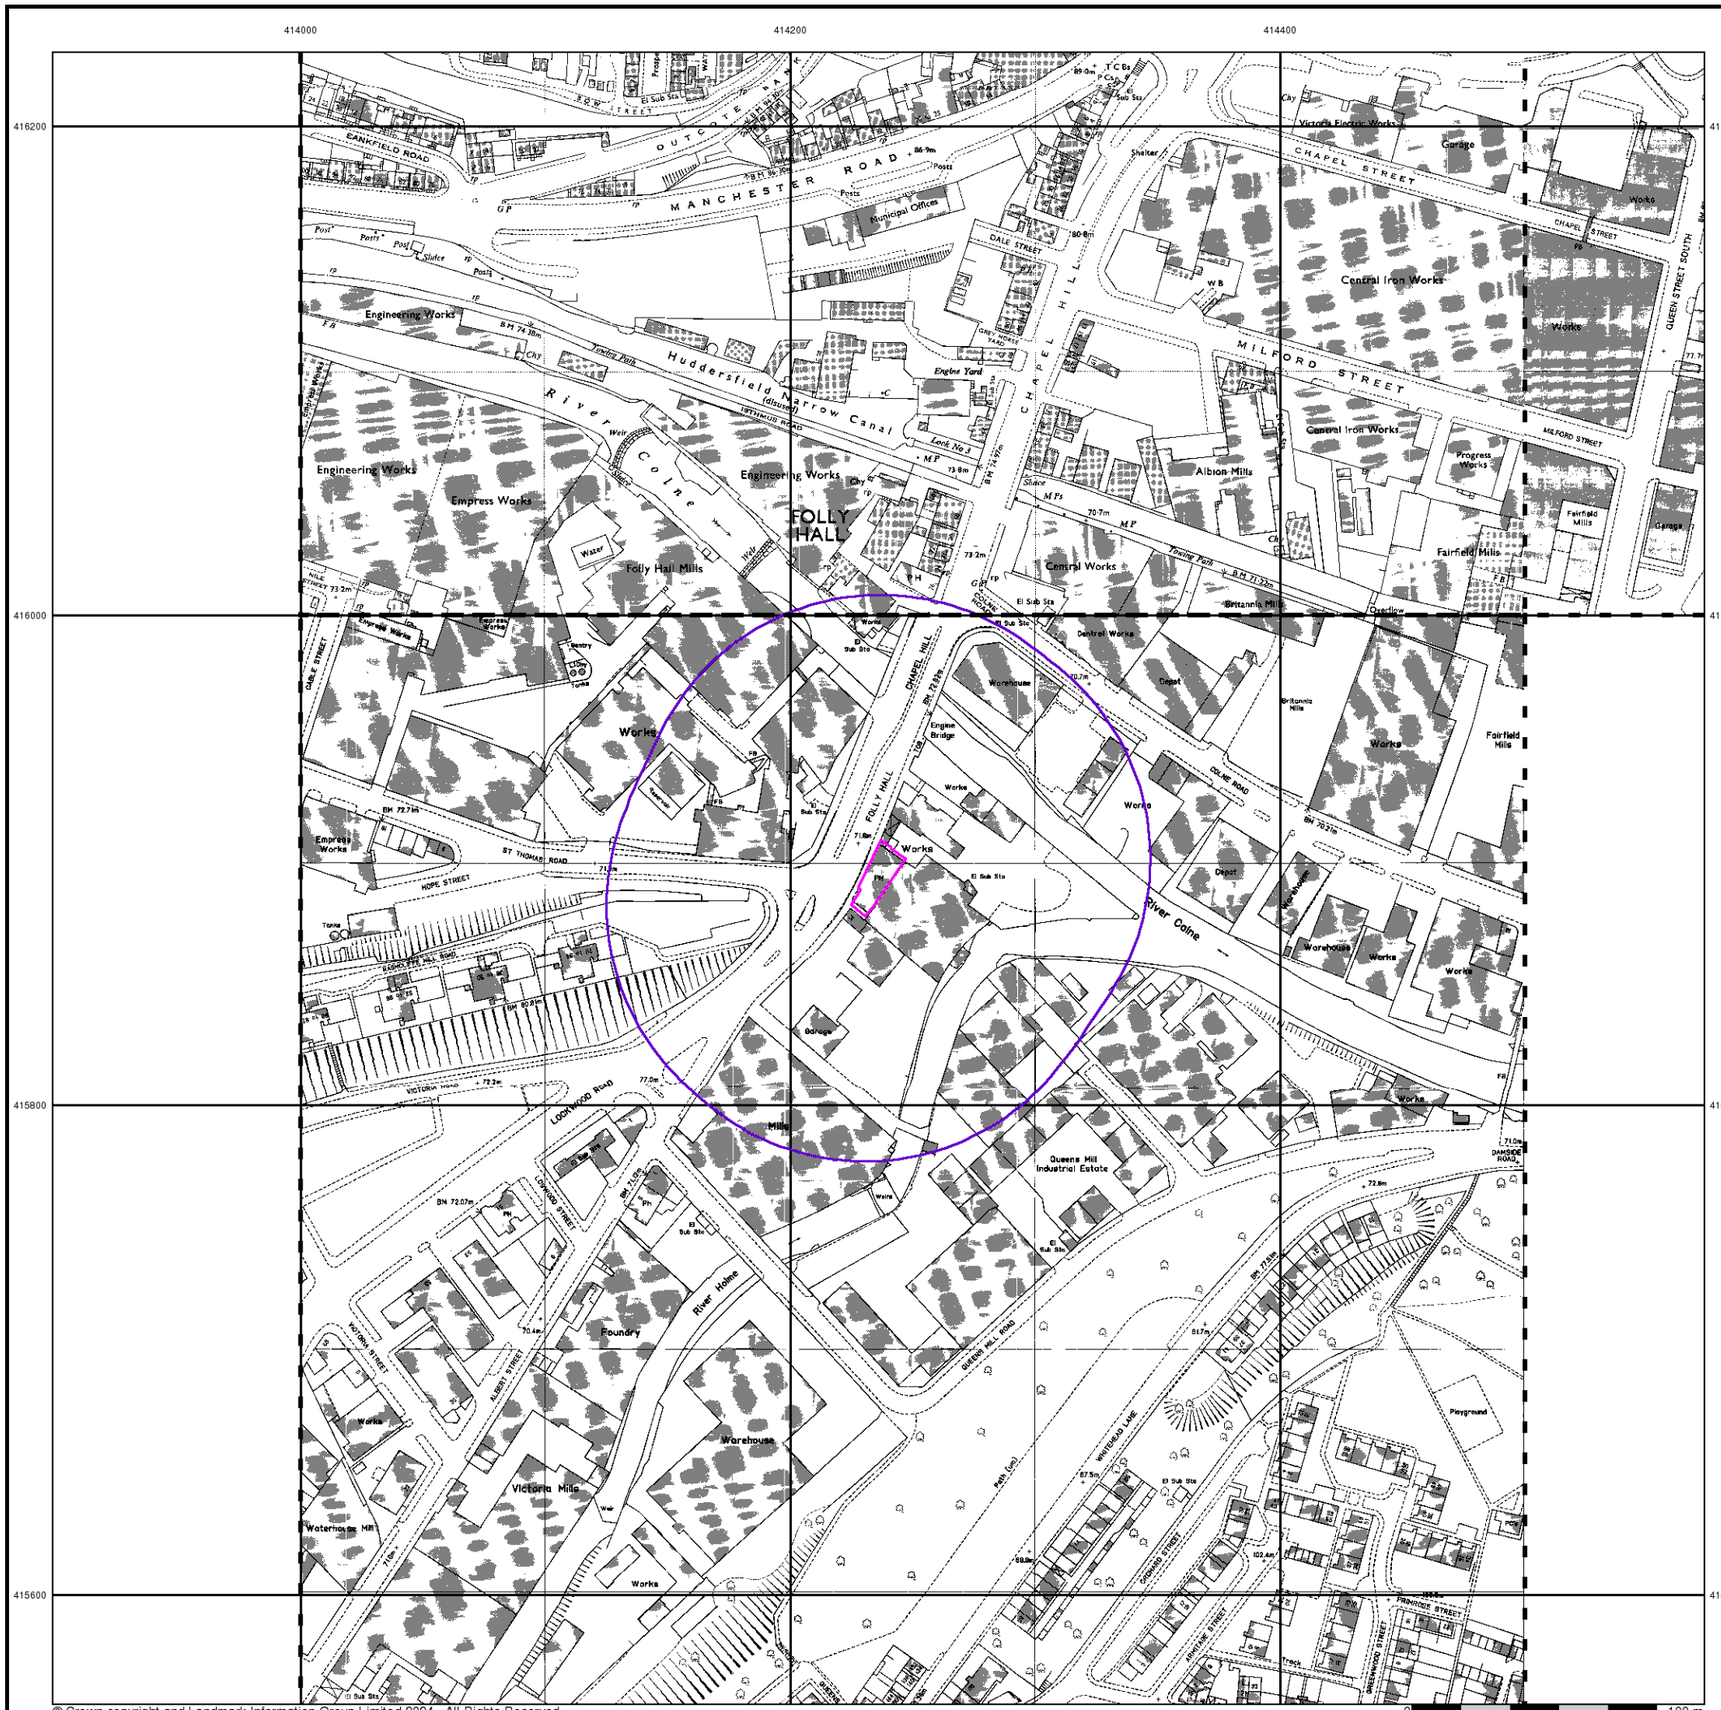

© Crown copyright and Landmark Information Group Limited 2024. All Rights Reserved.

Envirocheck®

LANDMARK INFORMATION GROUP®


Ordnance Survey Plan

Published 1970 - 1989


Source map scale - 1:1,250

The historical maps shown were reproduced from maps predominantly held at the scale adopted for England, Wales and Scotland in the 1840`s. In 1854 the 1:2,500 scale was adopted for mapping urban areas and by 1896 it covered the whole of what were considered to be the cultivated parts of Great Britain. The published date given below is often some years later than the surveyed date. Before 1938, all OS maps were based on the Cassini Projection, with independent surveys of a single county or group of counties, giving rise to significant inaccuracies in outlying areas.

Map Name(s) and Date(s)

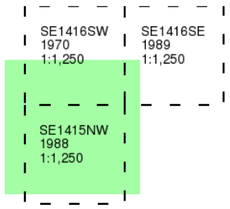

Historical Map - Segment A13

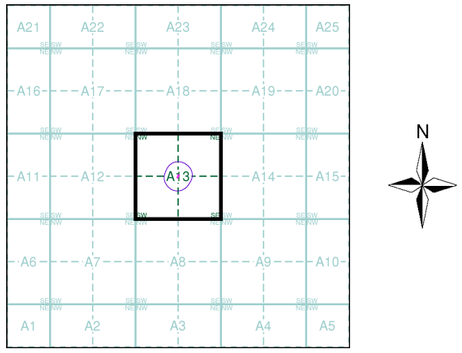

Order Details


Order Number:	344683322_1_1
Customer Ref:	4363
National Grid Reference:	414240, 415890
Slice:	A
Site Area (Ha):	0.03
Search Buffer (m):	100

Site Details

Site at 414240, 415900

Landmark INFORMATION GROUP

Tel: 0844 844 9952
Fax: 0844 844 9951
Web: www.envirocheck.co.uk

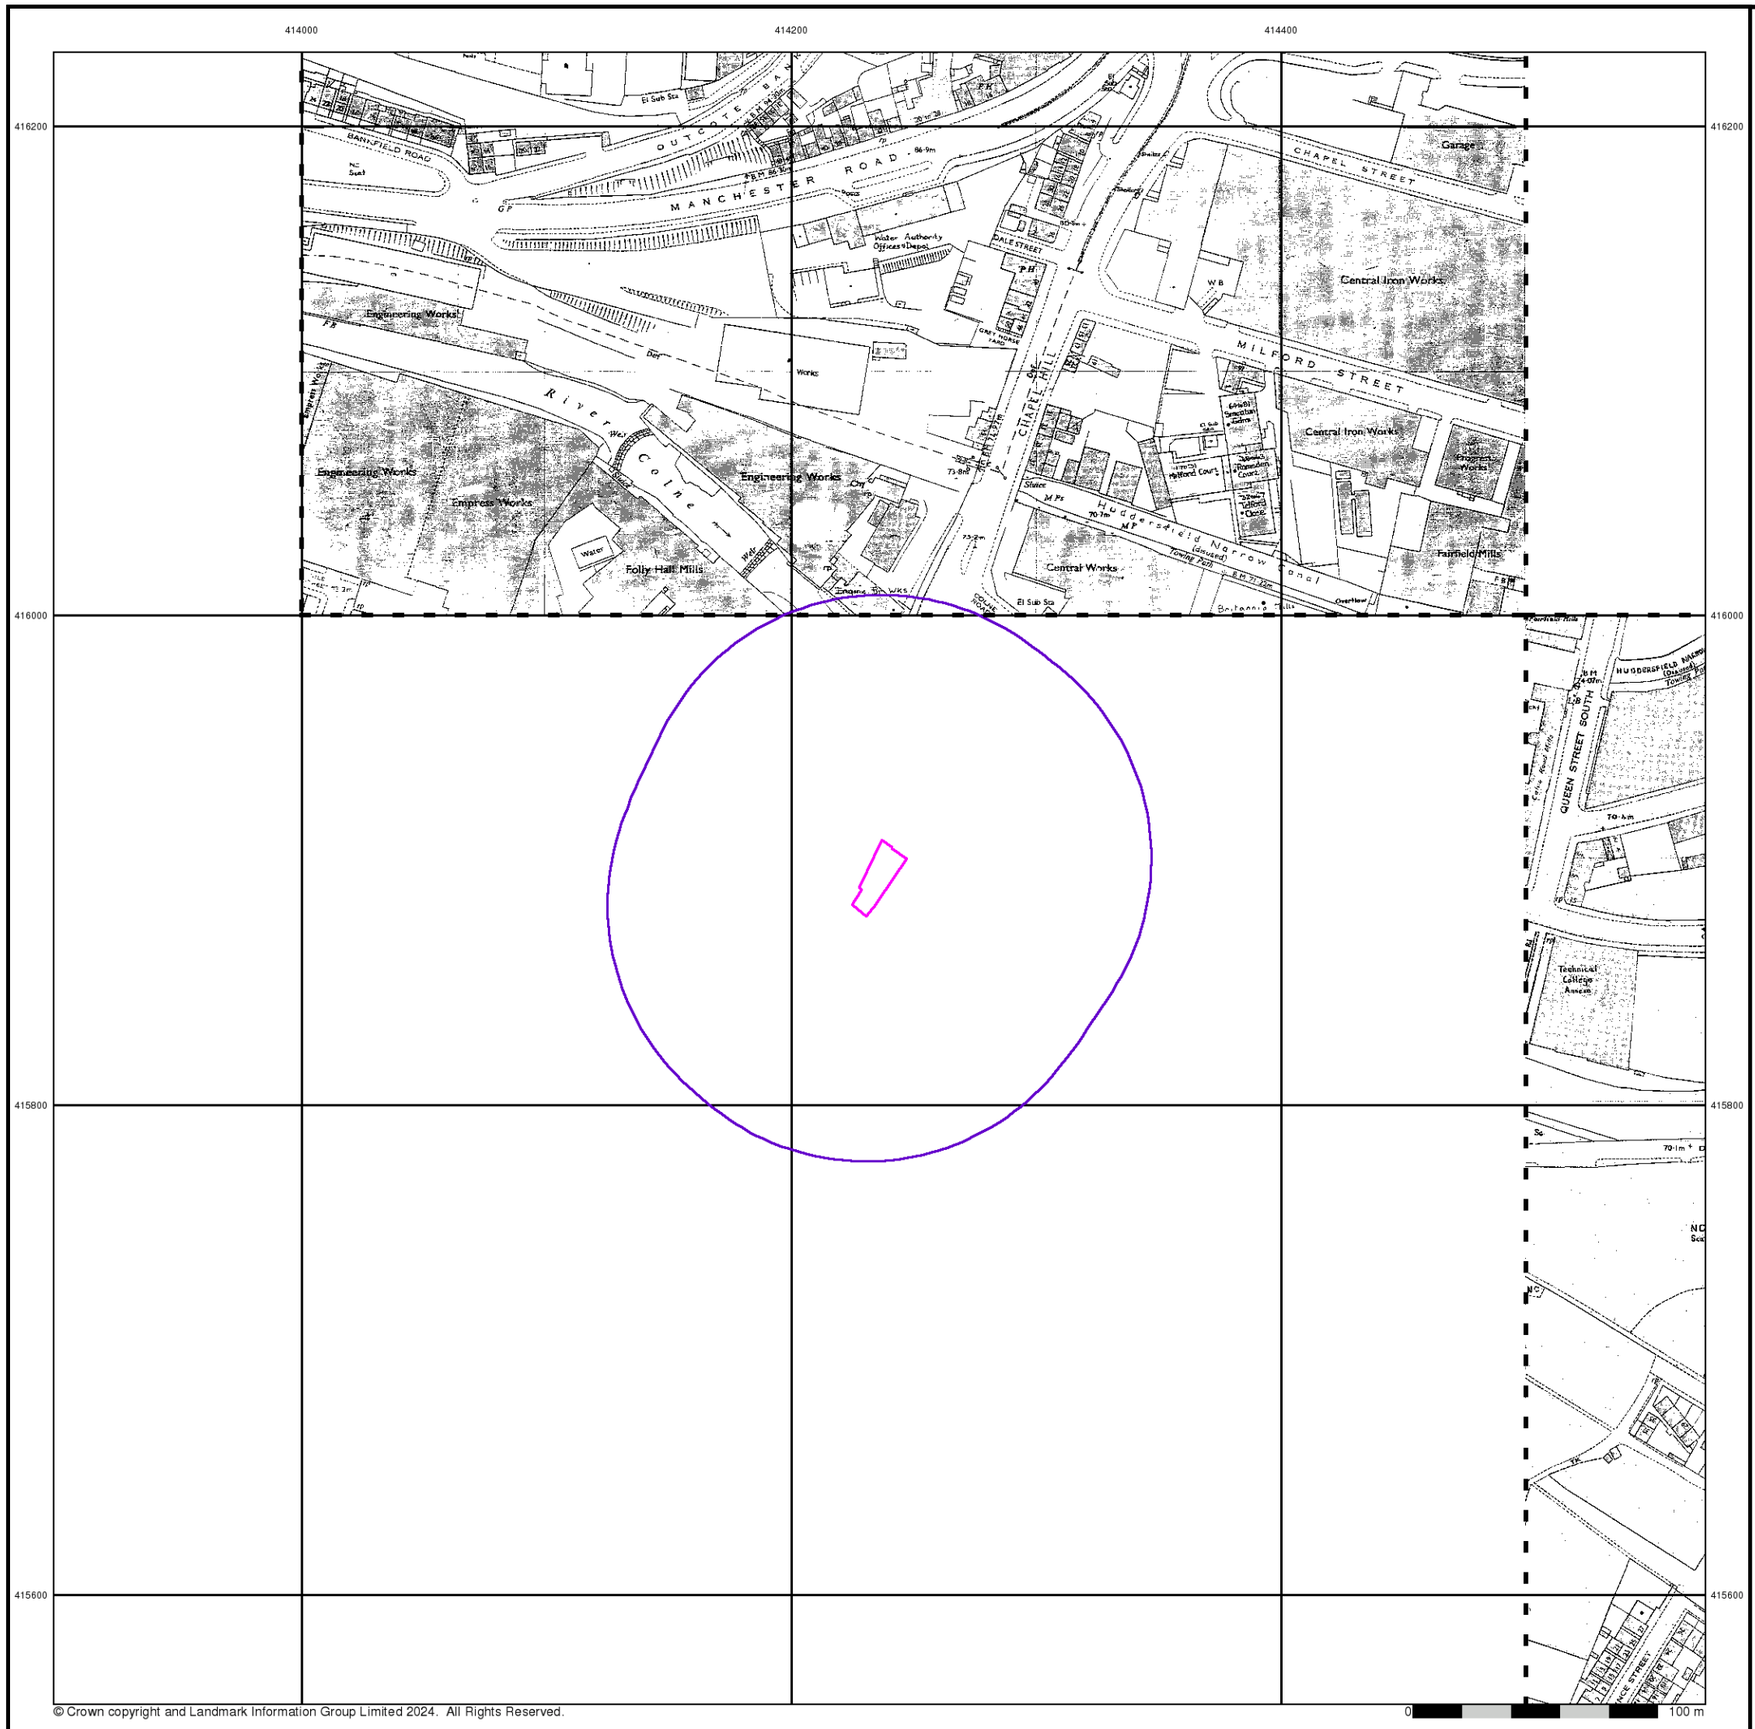

© Crown copyright and Landmark Information Group Limited 2024. All Rights Reserved.

Envirocheck®

LANDMARK INFORMATION GROUP®


Additional SIMs

Published 1985 - 1990


Source map scale - 1:1,250

The SIM cards (Ordnance Survey's `Survey of Information on Microfilm') are further, minor editions of mapping which were produced and published in between the main editions as an area was updated. They date from 1947 to 1994, and contain detailed information on buildings, roads and land-use. These maps were produced at both 1:2,500 and 1:1,250 scales.

Map Name(s) and Date(s)

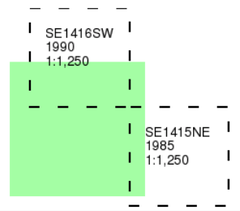

Historical Map - Segment A13

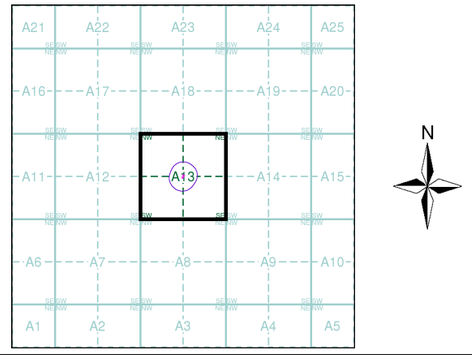

Order Details


Order Number:	344683322_1_1
Customer Ref:	4363
National Grid Reference:	414240, 415890
Slice:	A
Site Area (Ha):	0.03
Search Buffer (m):	100

Site Details

Site at 414240, 415900

Landmark INFORMATION GROUP

Tel: 0844 844 9952
Fax: 0844 844 9951
Web: www.envirocheck.co.uk

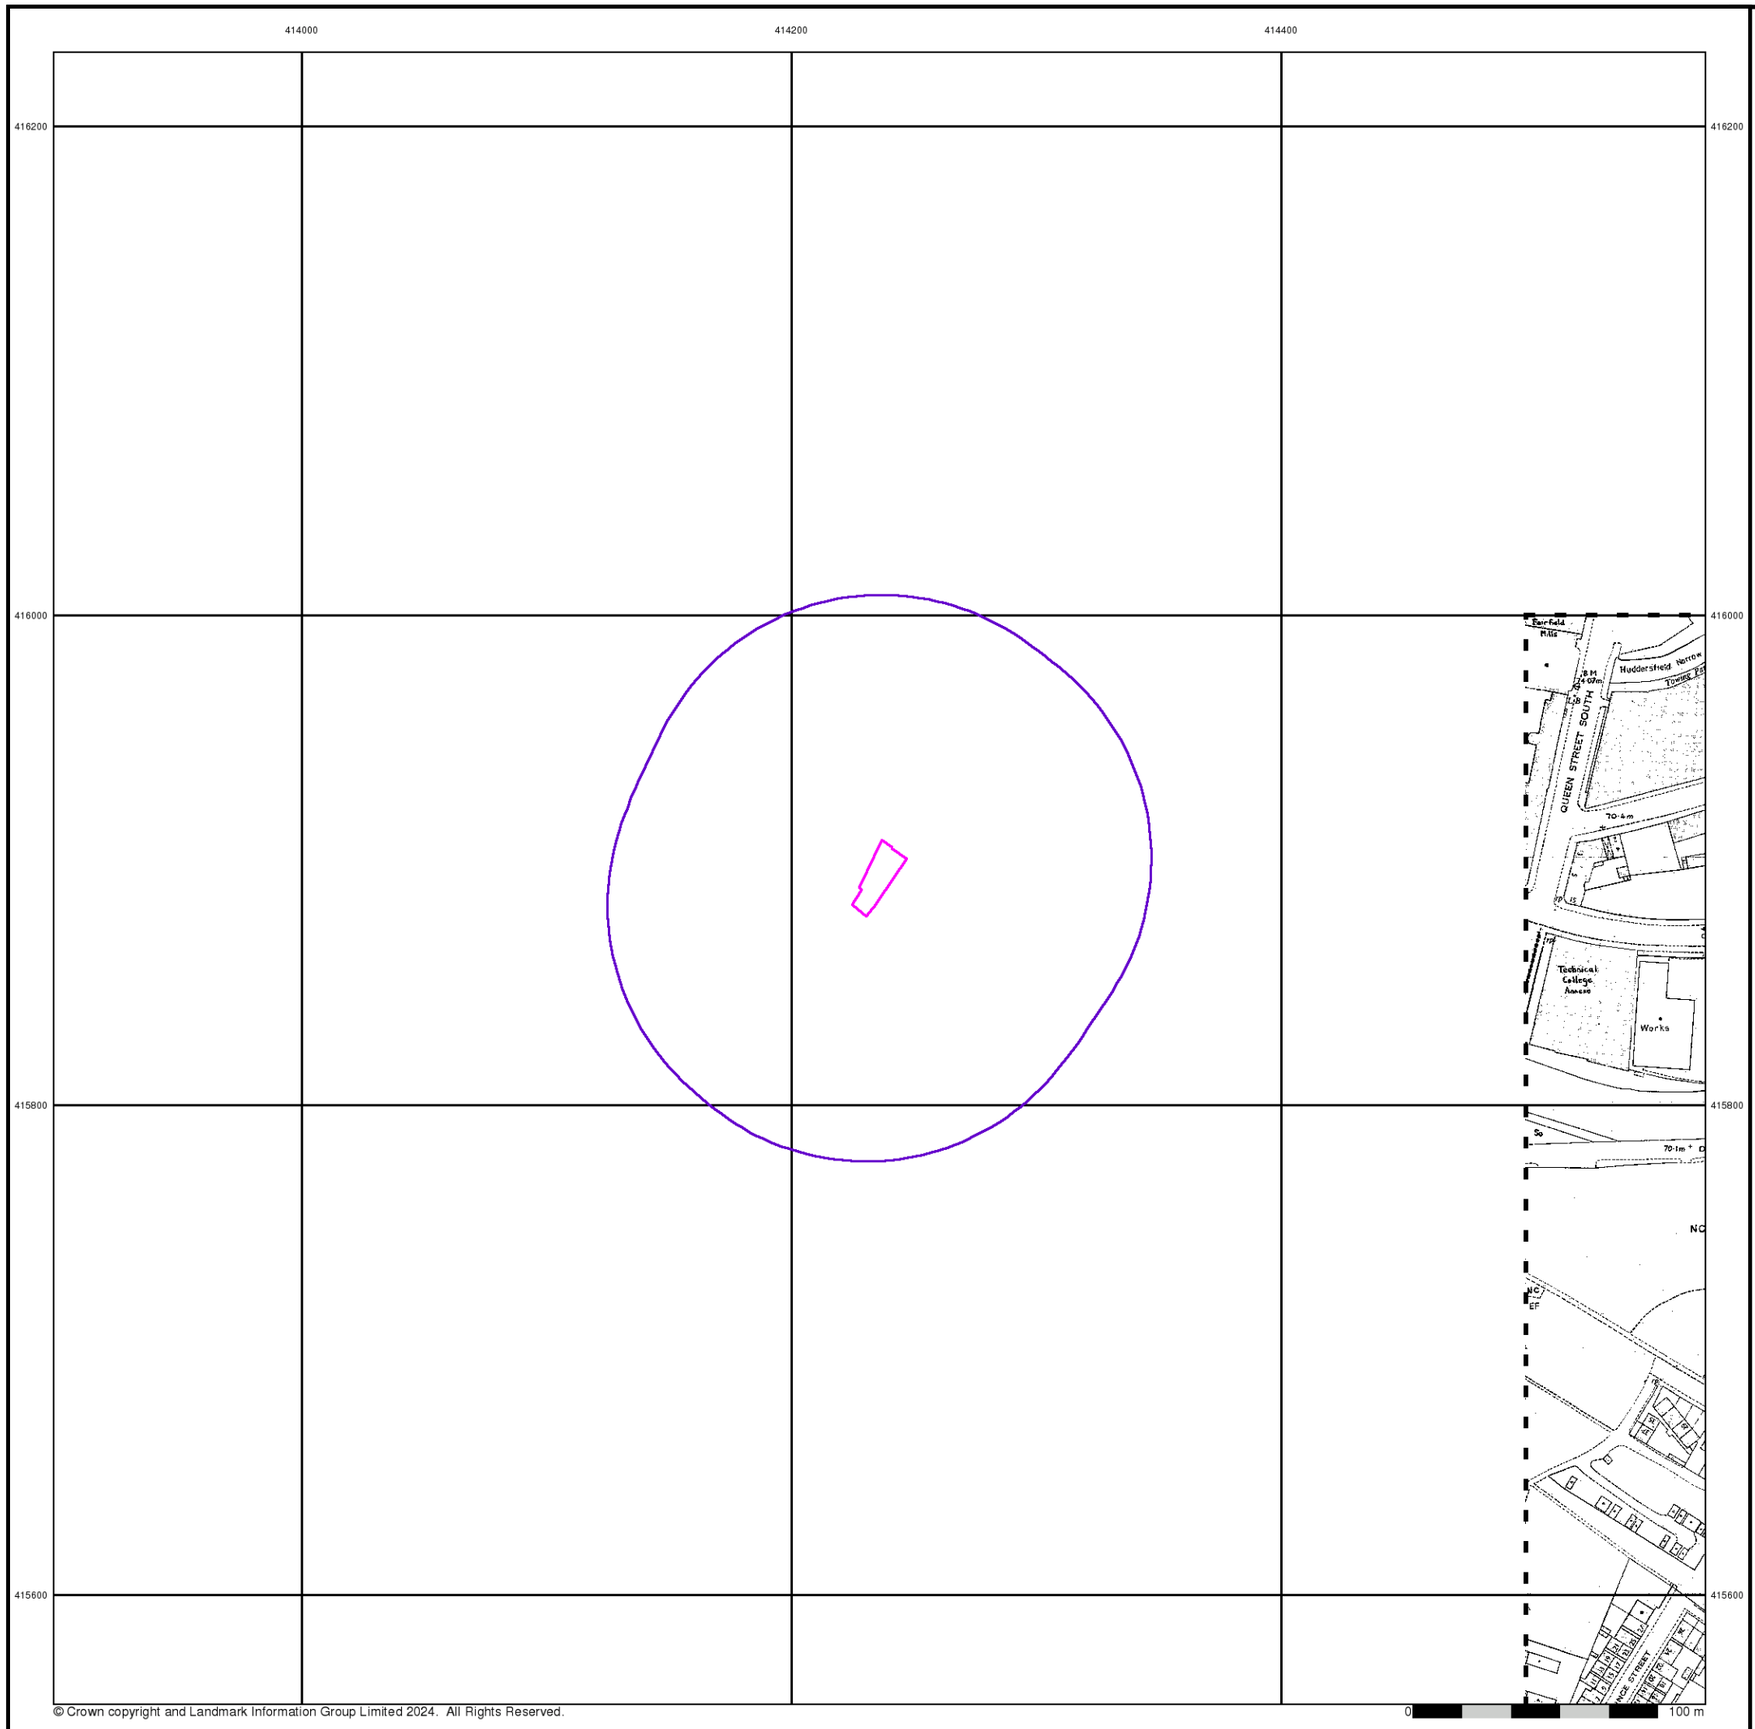

© Crown copyright and Landmark Information Group Limited 2024. All Rights Reserved.

Envirocheck®

LANDMARK INFORMATION GROUP®


Additional SIMs

Published 1990


Source map scale - 1:1,250

The SIM cards (Ordnance Survey's `Survey of Information on Microfilm') are further, minor editions of mapping which were produced and published in between the main editions as an area was updated. They date from 1947 to 1994, and contain detailed information on buildings, roads and land-use. These maps were produced at both 1:2,500 and 1:1,250 scales.

Map Name(s) and Date(s)

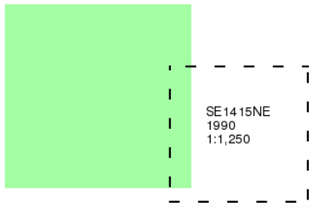

Historical Map - Segment A13

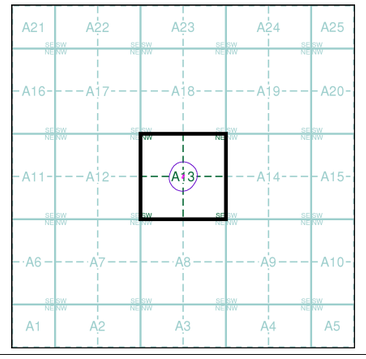

Order Details


Order Number:	344683322_1_1
Customer Ref:	4363
National Grid Reference:	414240, 415890
Slice:	A
Site Area (Ha):	0.03
Search Buffer (m):	100

Site Details

Site at 414240, 415900

Landmark INFORMATION GROUP

Tel: 0844 844 9952
Fax: 0844 844 9951
Web: www.envirocheck.co.uk

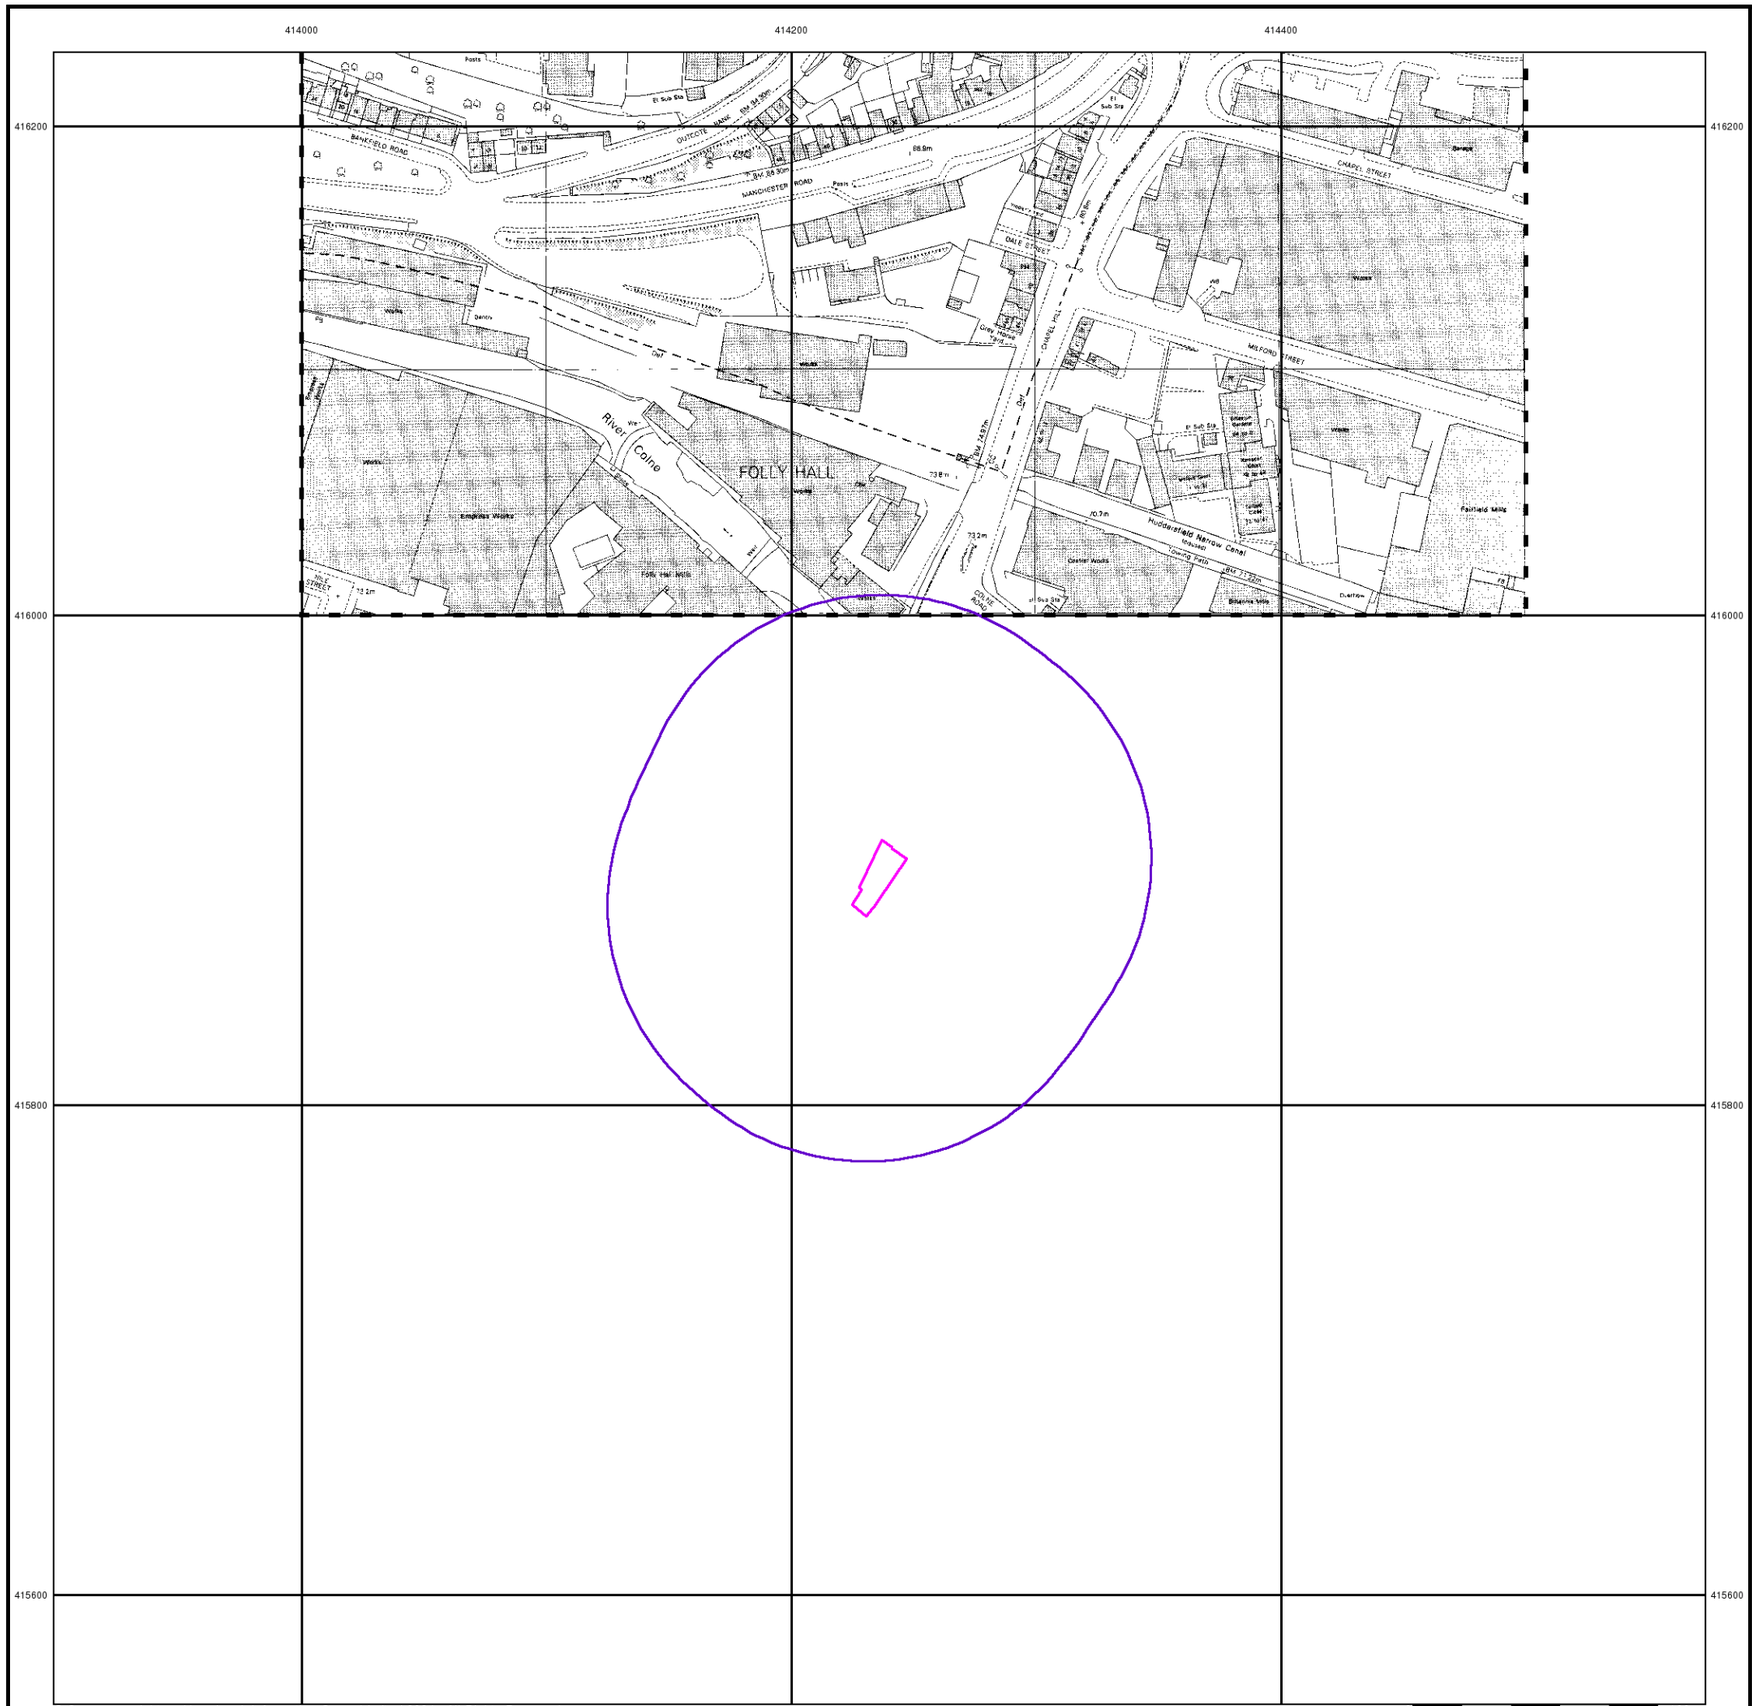

© Crown copyright and Landmark Information Group Limited 2024. All Rights Reserved.

Envirocheck®

LANDMARK INFORMATION GROUP®


Ordnance Survey Plan

Published 1991


Source map scale - 1:1,250

The historical maps shown were reproduced from maps predominantly held at the scale adopted for England, Wales and Scotland in the 1840`s. In 1854 the 1:2,500 scale was adopted for mapping urban areas and by 1896 it covered the whole of what were considered to be the cultivated parts of Great Britain. The published date given below is often some years later than the surveyed date. Before 1938, all OS maps were based on the Cassini Projection, with independent surveys of a single county or group of counties, giving rise to significant inaccuracies in outlying areas.

Map Name(s) and Date(s)

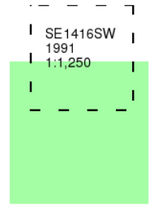

Historical Map - Segment A13

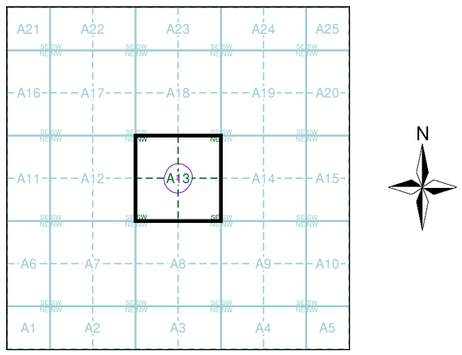

Order Details


Order Number:	344683322_1_1
Customer Ref:	4363
National Grid Reference:	414240, 415890
Slice:	A
Site Area (Ha):	0.03
Search Buffer (m):	100

Site Details

Site at 414240, 415900

Landmark® INFORMATION GROUP

Tel: 0844 844 9952
Fax: 0844 844 9951
Web: www.envirocheck.co.uk

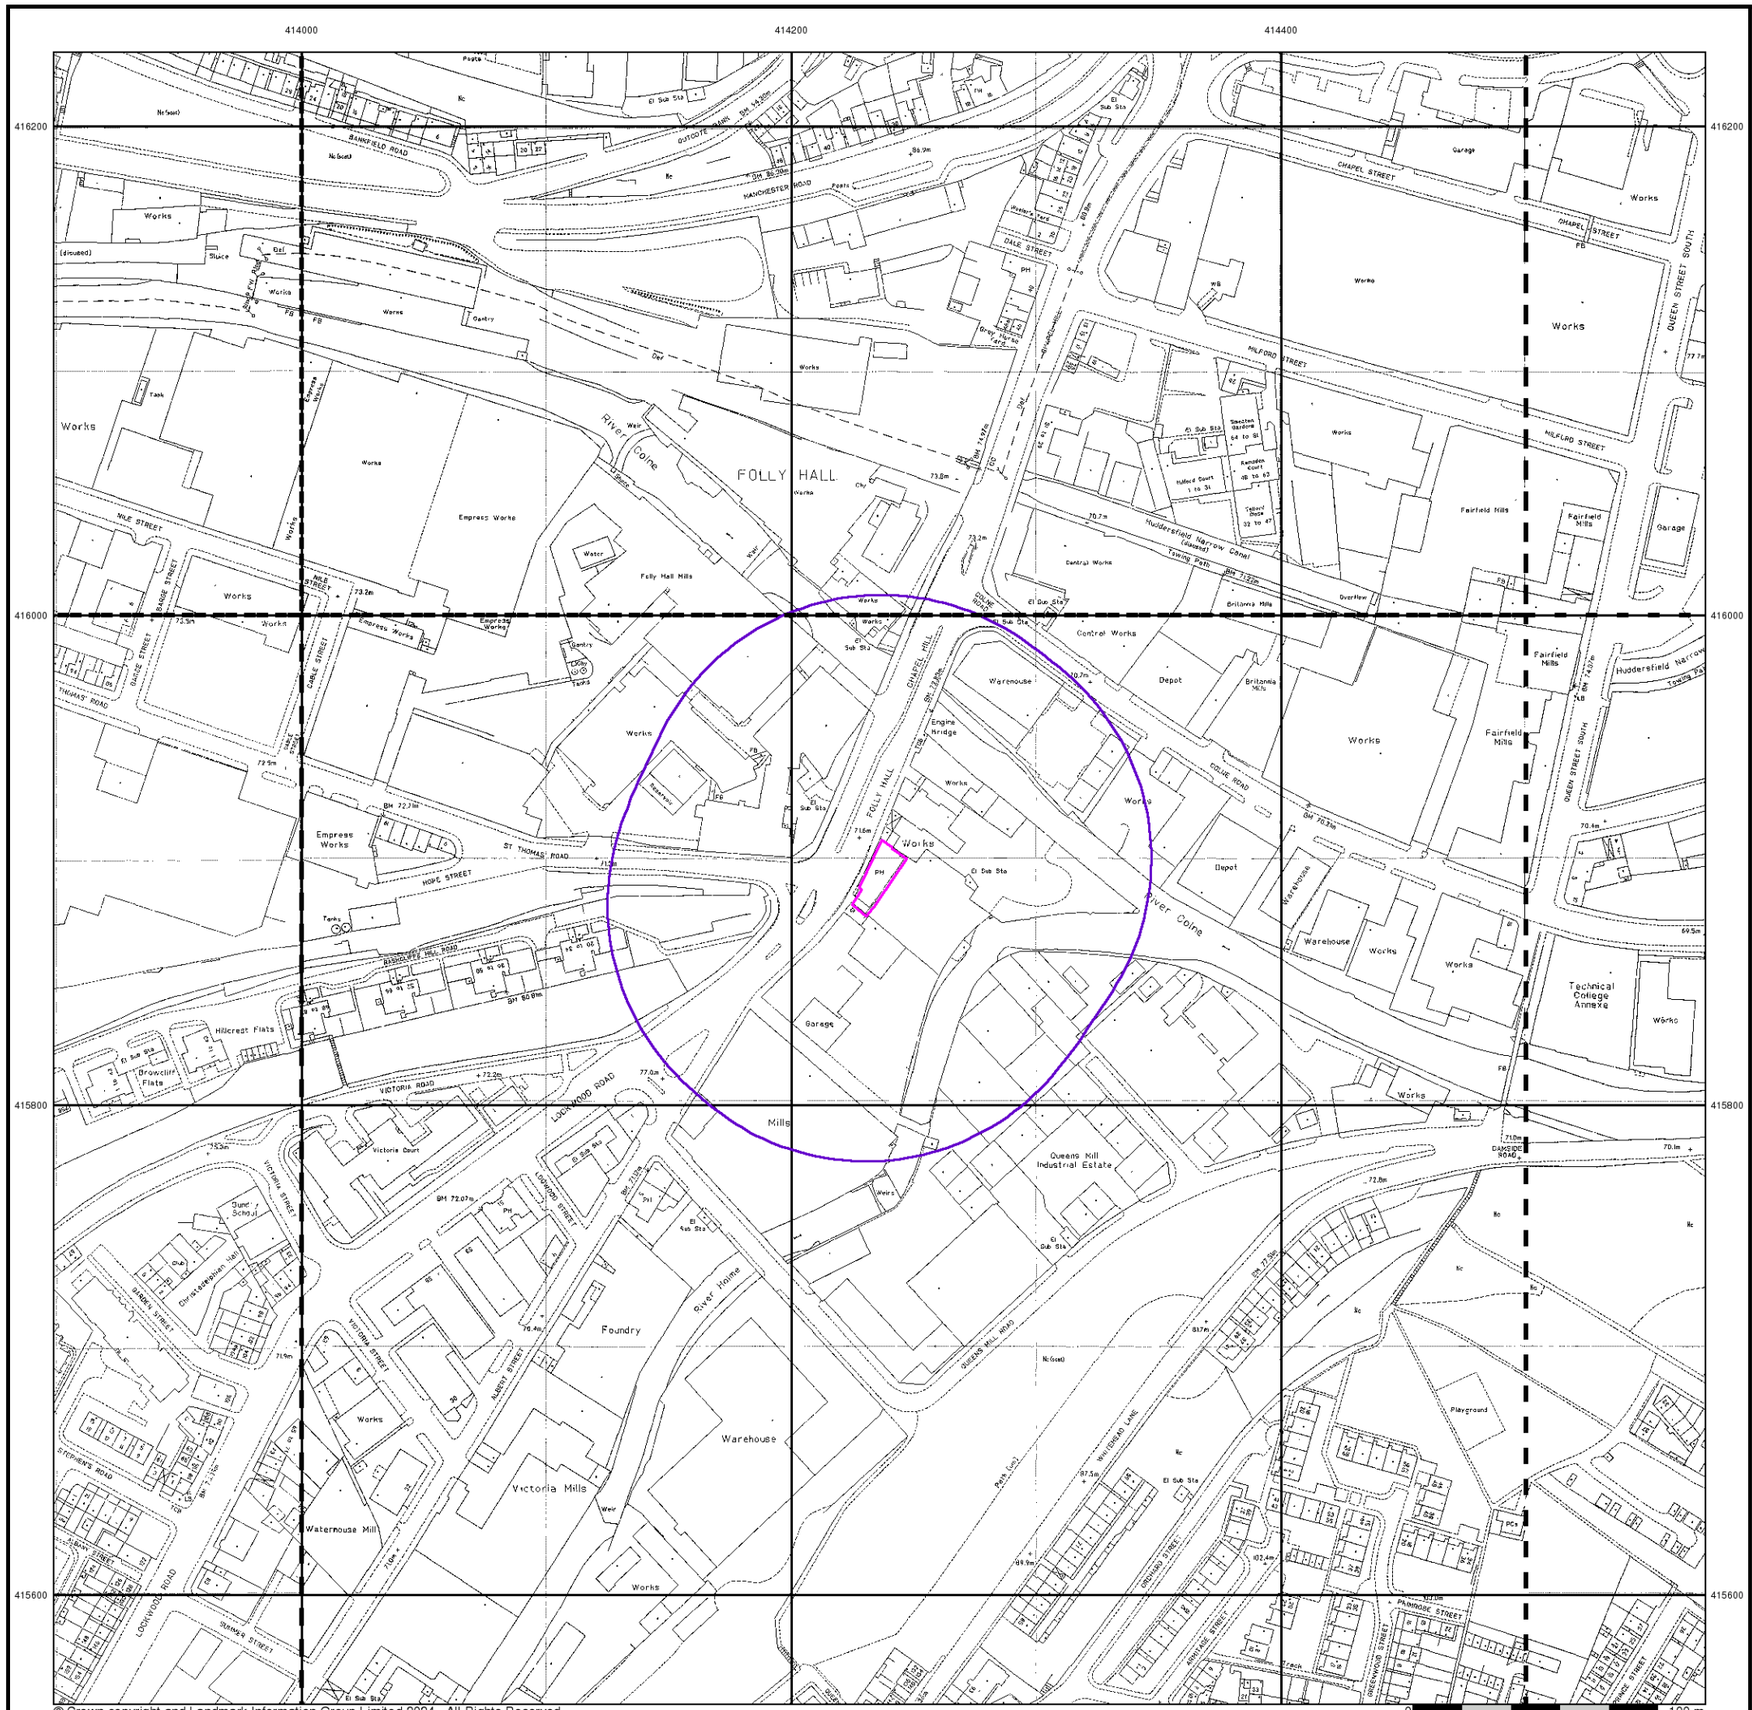

© Crown copyright and Landmark Information Group Limited 2024. All Rights Reserved.

Envirocheck®

LANDMARK INFORMATION GROUP®

Large-Scale National Grid Data

Published 1993


Source map scale - 1:1,250

'Large Scale National Grid Data' superseded SIM cards (Ordnance Survey's 'Survey of Information on Microfilm') in 1992, and continued to be produced until 1999. These maps were the fore-runners of digital mapping and so provide detailed information on houses and roads, but tend to show less topographic features such as vegetation. These maps were produced at both 1:2,500 and 1:1,250 scales.

Map Name(s) and Date(s)

SE13 16SE 1993 1:1,250	SE14 16SW 1993 1:1,250	SE14 16SE 1993 1:1,250
SE13 15NE 1993 1:1,250	SE14 15NW 1993 1:1,250	SE14 15NE 1993 1:1,250

Historical Map - Segment A13

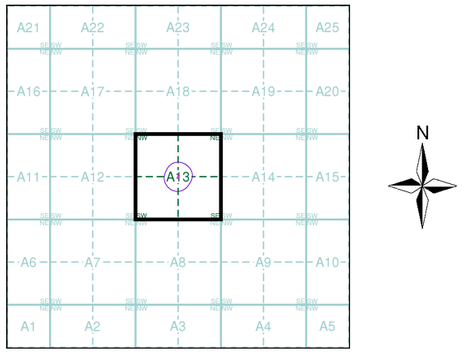

Order Details


Order Number:	344683322_1_1
Customer Ref:	4363
National Grid Reference:	414240, 415890
Slice:	A
Site Area (Ha):	0.03
Search Buffer (m):	100

Site Details

Site at 414240, 415900

Landmark INFORMATION GROUP

Tel: 0844 844 9952
Fax: 0844 844 9951
Web: www.envirocheck.co.uk

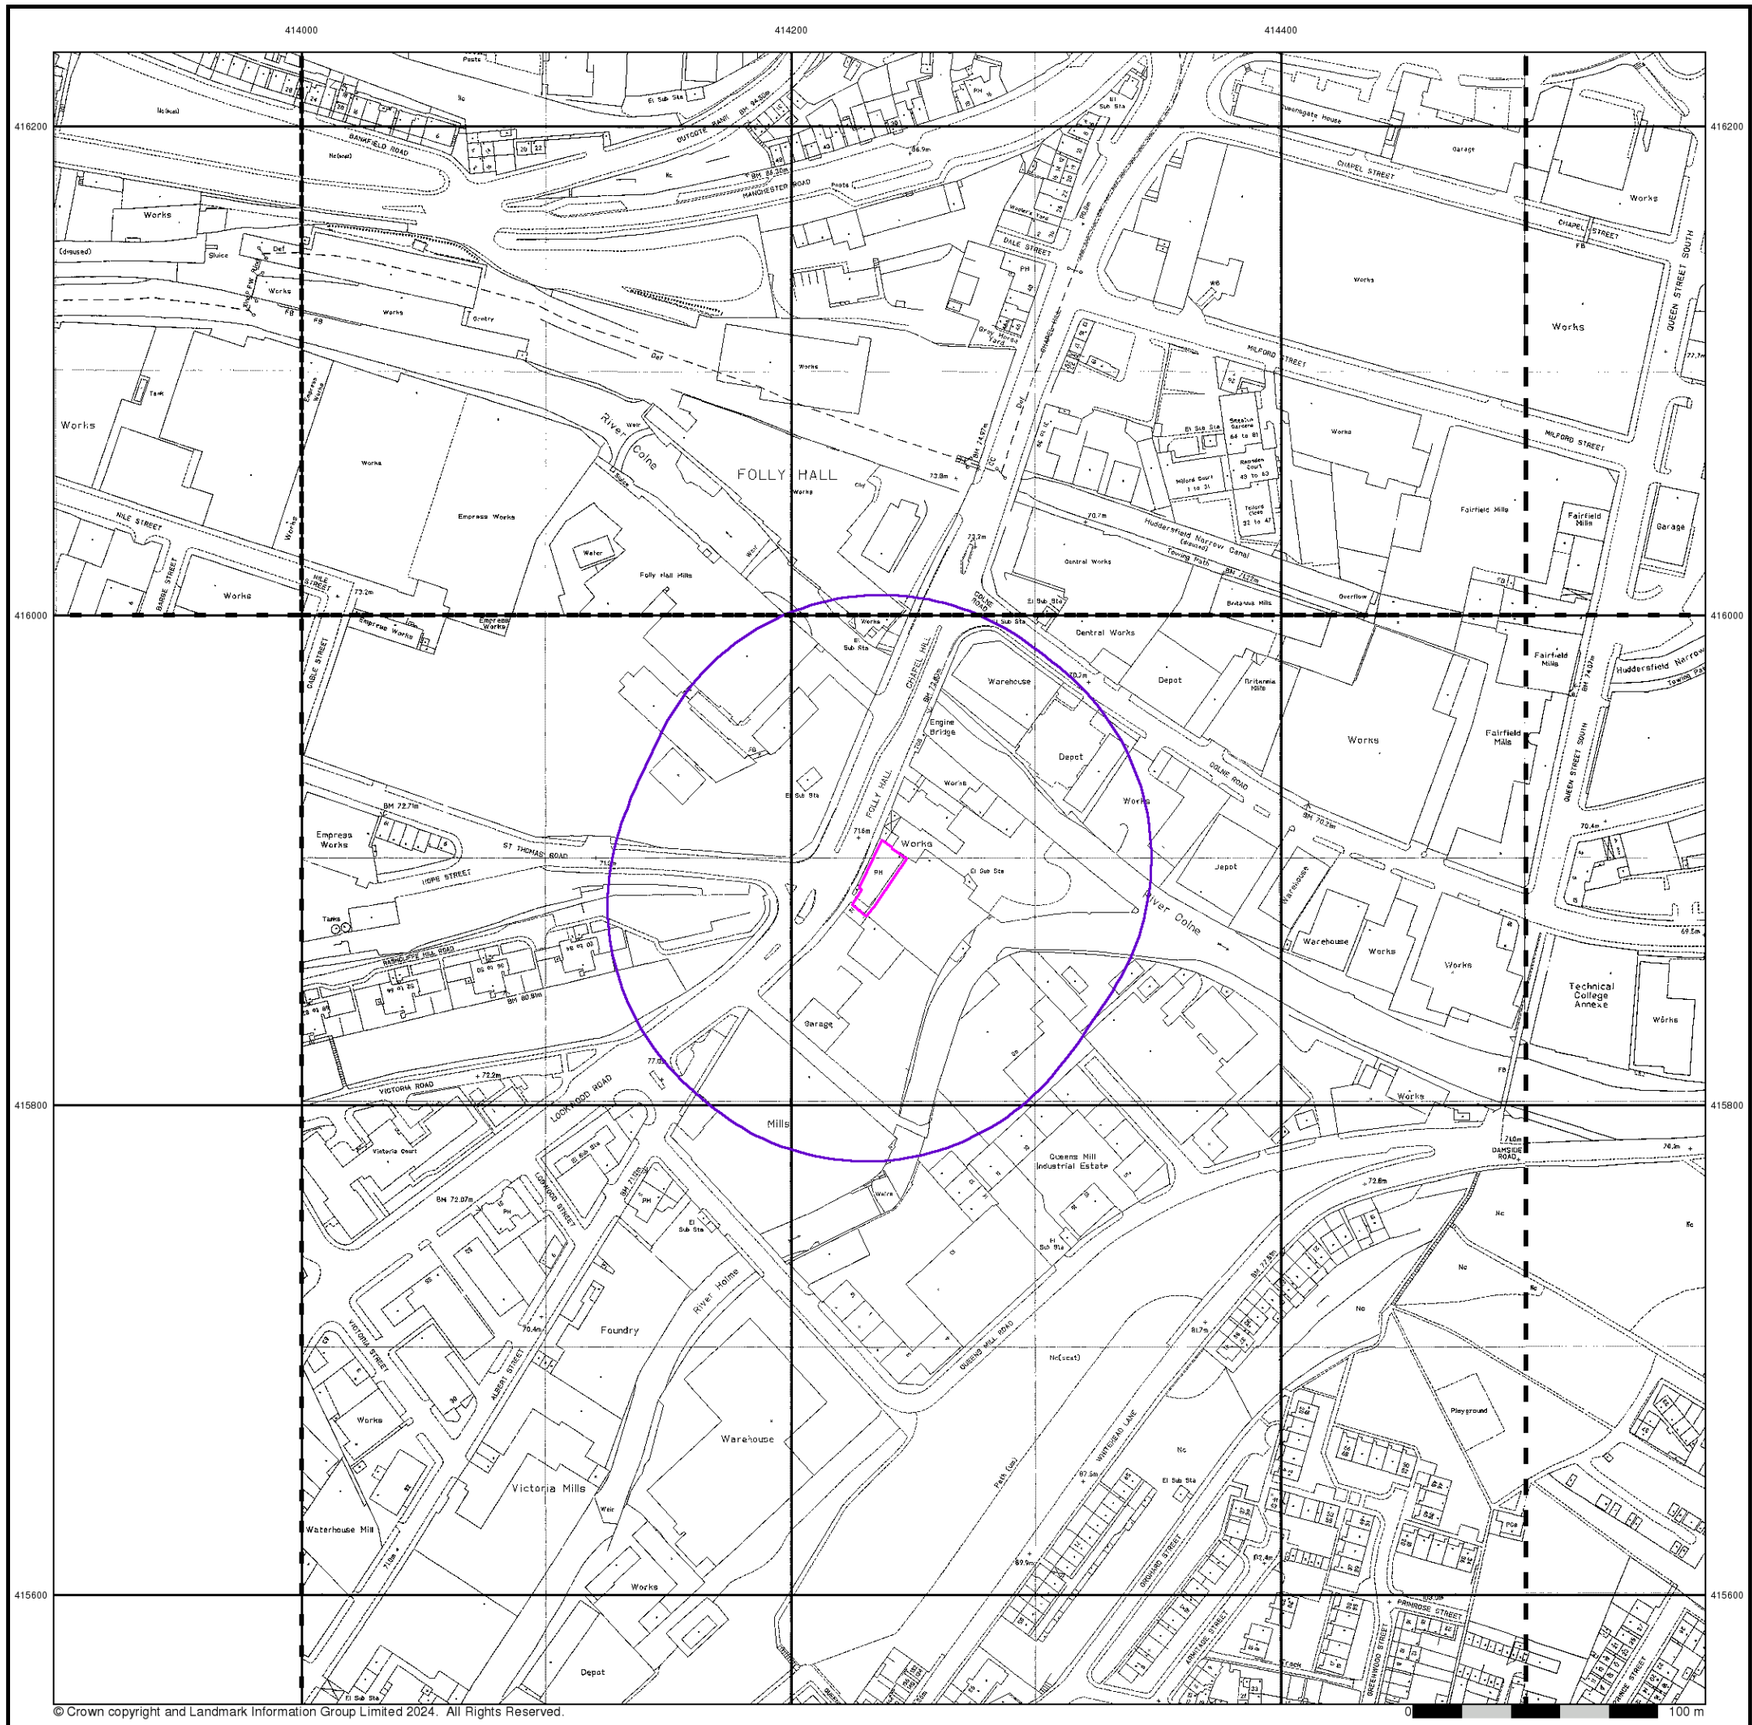

© Crown copyright and Landmark Information Group Limited 2024. All Rights Reserved.

Envirocheck®

LANDMARK INFORMATION GROUP®


Large-Scale National Grid Data

Published 1993 - 1994


Source map scale - 1:1,250

'Large Scale National Grid Data' superseded SIM cards (Ordnance Survey's 'Survey of Information on Microfilm') in 1992, and continued to be produced until 1999. These maps were the fore-runners of digital mapping and so provide detailed information on houses and roads, but tend to show less topographic features such as vegetation. These maps were produced at both 1:2,500 and 1:1,250 scales.

Map Name(s) and Date(s)

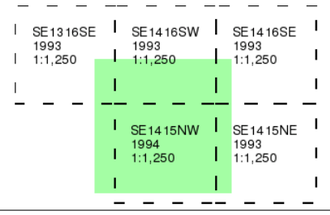

Historical Map - Segment A13

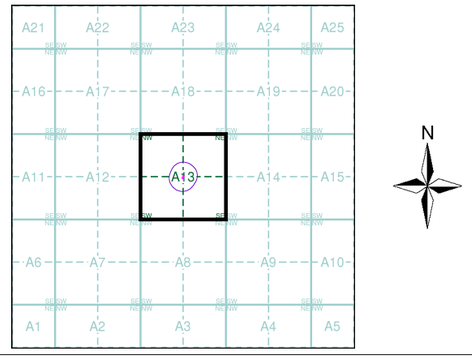

Order Details


Order Number:	344683322_1_1
Customer Ref:	4363
National Grid Reference:	414240, 415890
Slice:	A
Site Area (Ha):	0.03
Search Buffer (m):	100

Site Details

Site at 414240, 415900

Landmark® INFORMATION GROUP

Tel: 0844 844 9952
Fax: 0844 844 9951
Web: www.envirocheck.co.uk

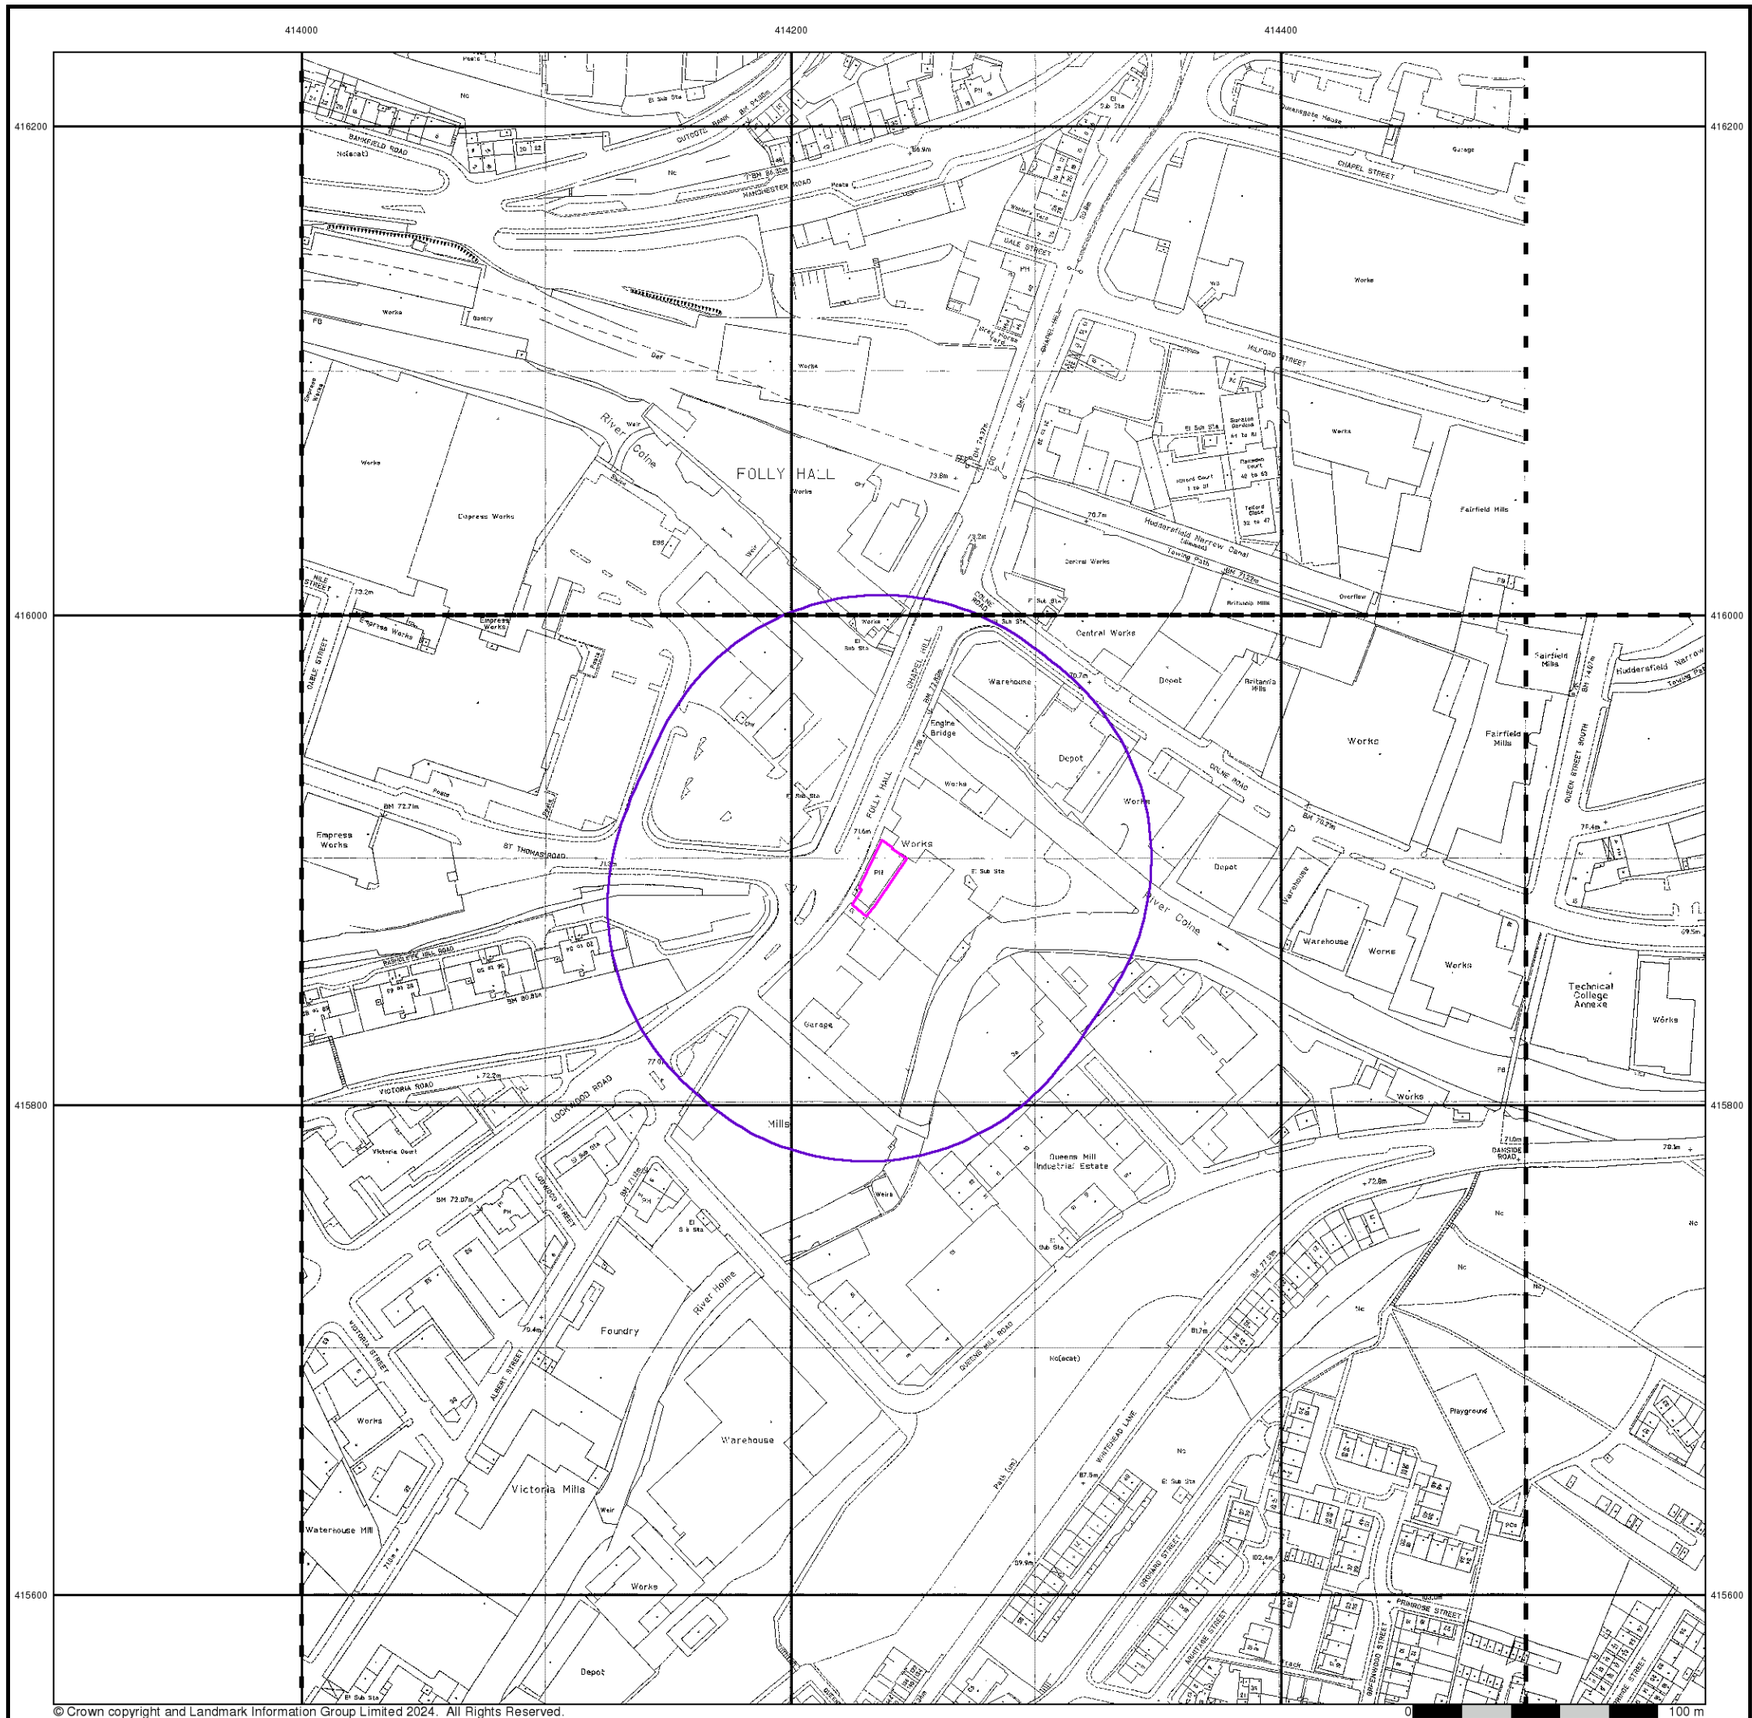

© Crown copyright and Landmark Information Group Limited 2024. All Rights Reserved.

Envirocheck®

LANDMARK INFORMATION GROUP®


Large-Scale National Grid Data

Published 1995


Source map scale - 1:1,250

'Large Scale National Grid Data' superseded SIM cards (Ordnance Survey's 'Survey of Information on Microfilm') in 1992, and continued to be produced until 1999. These maps were the fore-runners of digital mapping and so provide detailed information on houses and roads, but tend to show less topographic features such as vegetation. These maps were produced at both 1:2,500 and 1:1,250 scales.

Map Name(s) and Date(s)

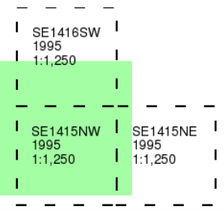

Historical Map - Segment A13

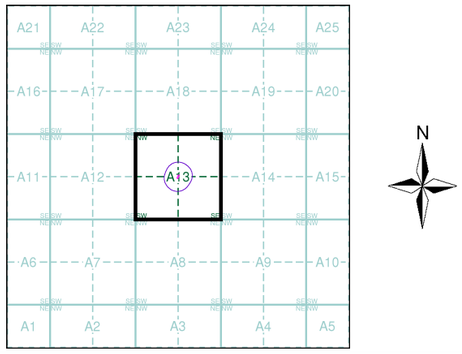

Order Details


Order Number:	344683322_1_1
Customer Ref:	4363
National Grid Reference:	414240, 415890
Slice:	A
Site Area (Ha):	0.03
Search Buffer (m):	100

Site Details

Site at 414240, 415900

Landmark INFORMATION GROUP

Tel: 0844 844 9952
Fax: 0844 844 9951
Web: www.envirocheck.co.uk

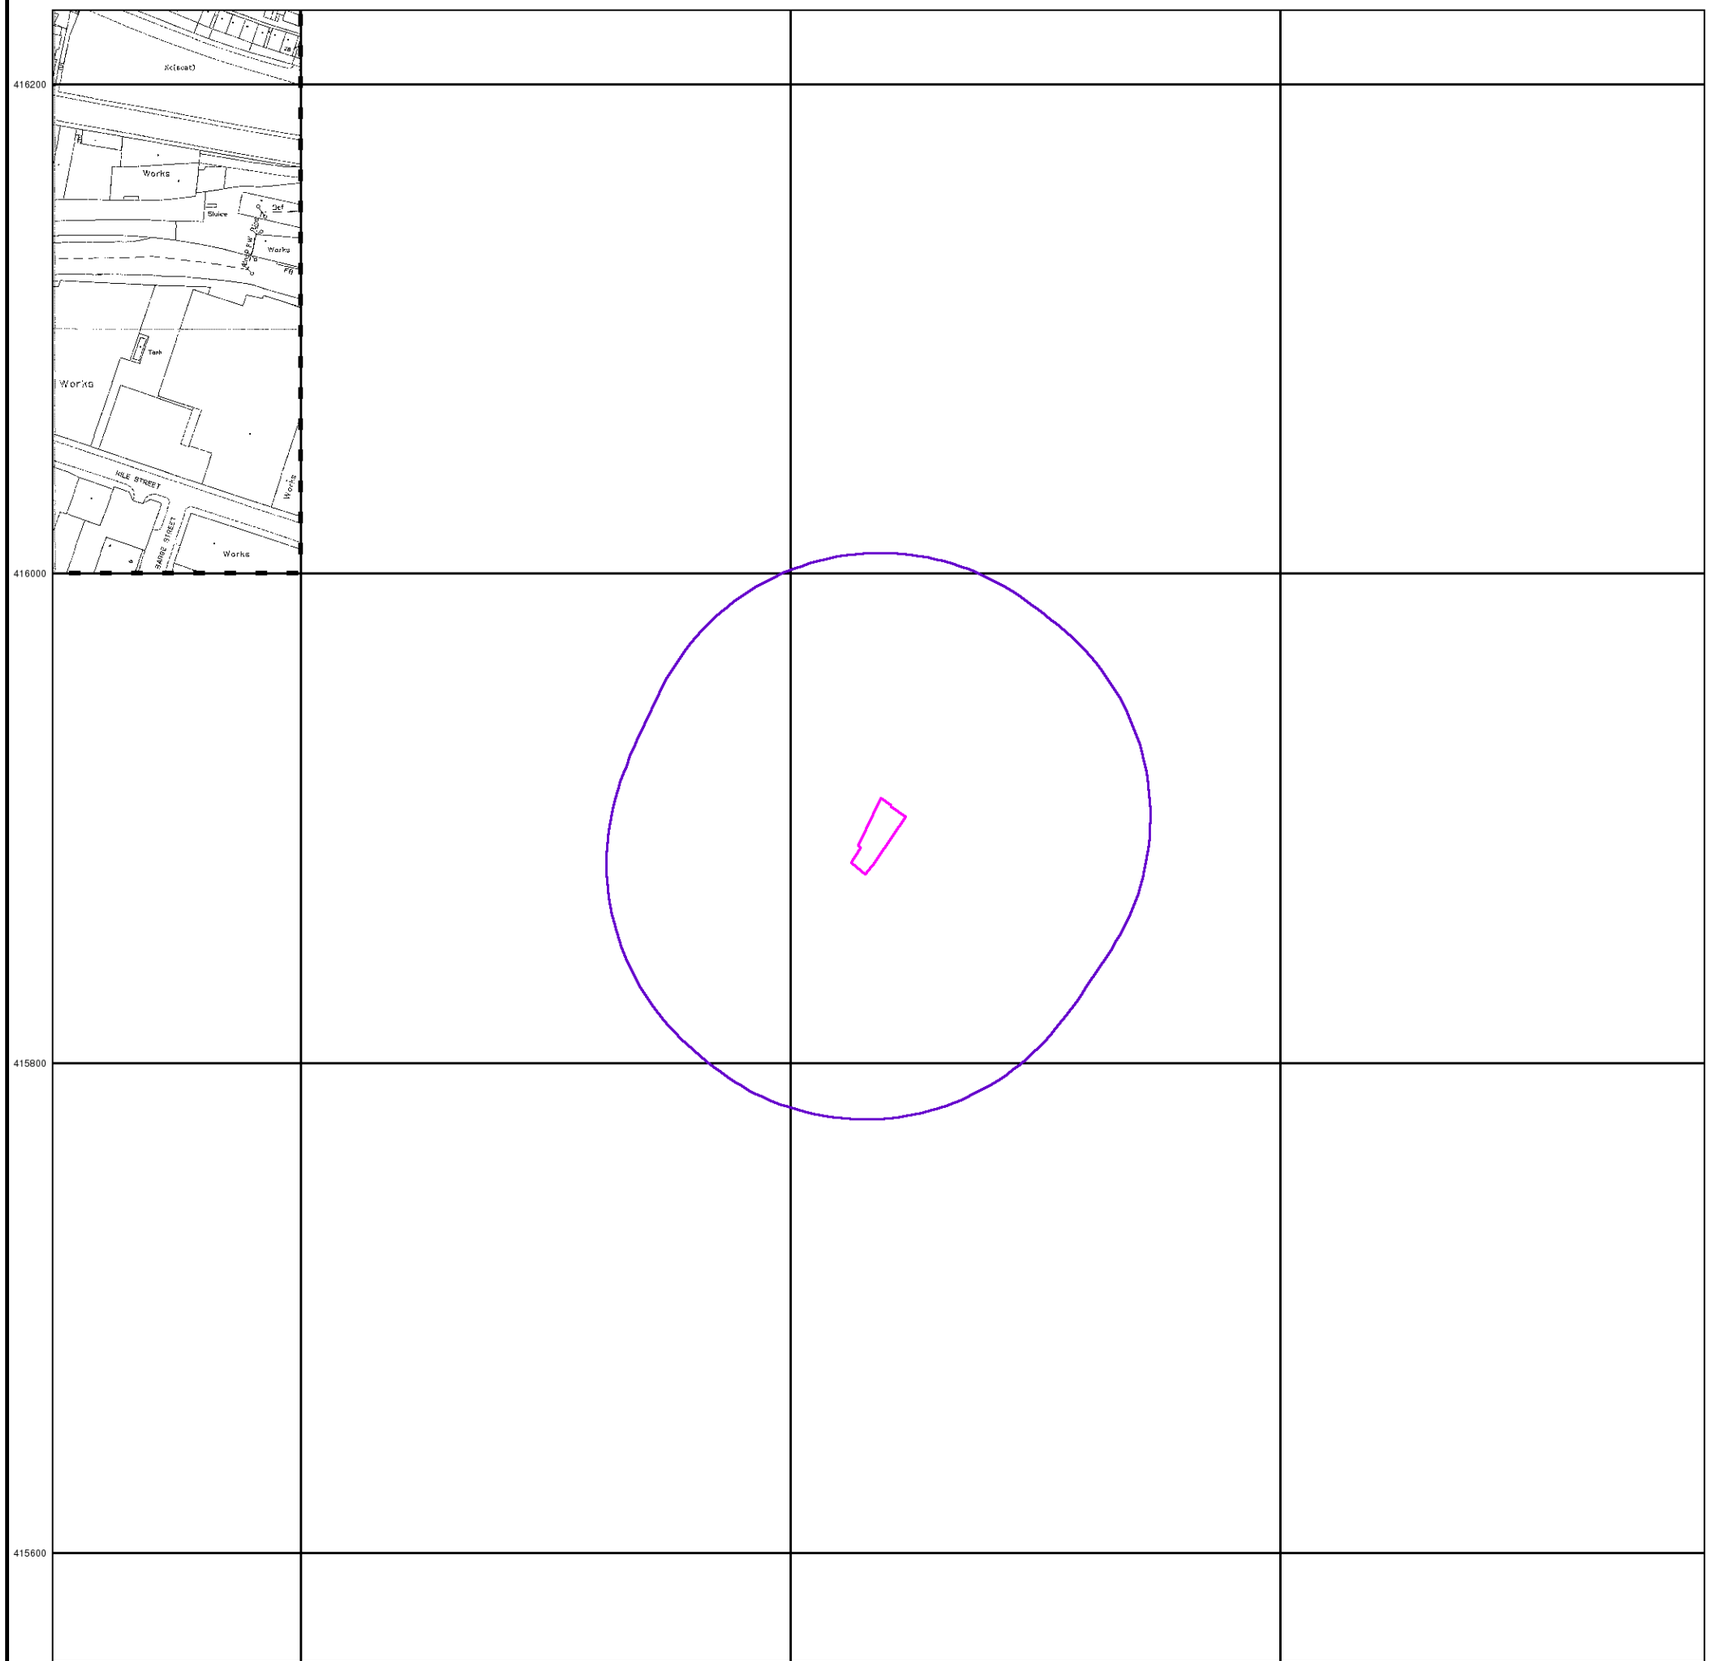

© Crown copyright and Landmark Information Group Limited 2024. All Rights Reserved.

Envirocheck®

LANDMARK INFORMATION GROUP®


Large-Scale National Grid Data

Published 1996


Source map scale - 1:1,250

'Large Scale National Grid Data' superseded SIM cards (Ordnance Survey's 'Survey of Information on Microfilm') in 1992, and continued to be produced until 1999. These maps were the fore-runners of digital mapping and so provide detailed information on houses and roads, but tend to show less topographic features such as vegetation. These maps were produced at both 1:2,500 and 1:1,250 scales.

Map Name(s) and Date(s)

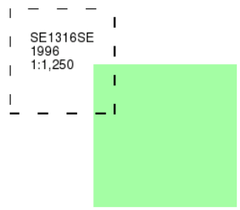

Historical Map - Segment A13

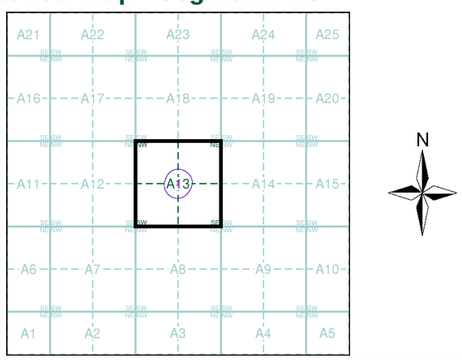

Order Details


Order Number:	344683322_1_1
Customer Ref:	4363
National Grid Reference:	414240, 415890
Slice:	A
Site Area (Ha):	0.03
Search Buffer (m):	100

Site Details

Site at 414240, 415900

Landmark® INFORMATION GROUP

Tel: 0844 844 9952
Fax: 0844 844 9951
Web: www.envirocheck.co.uk

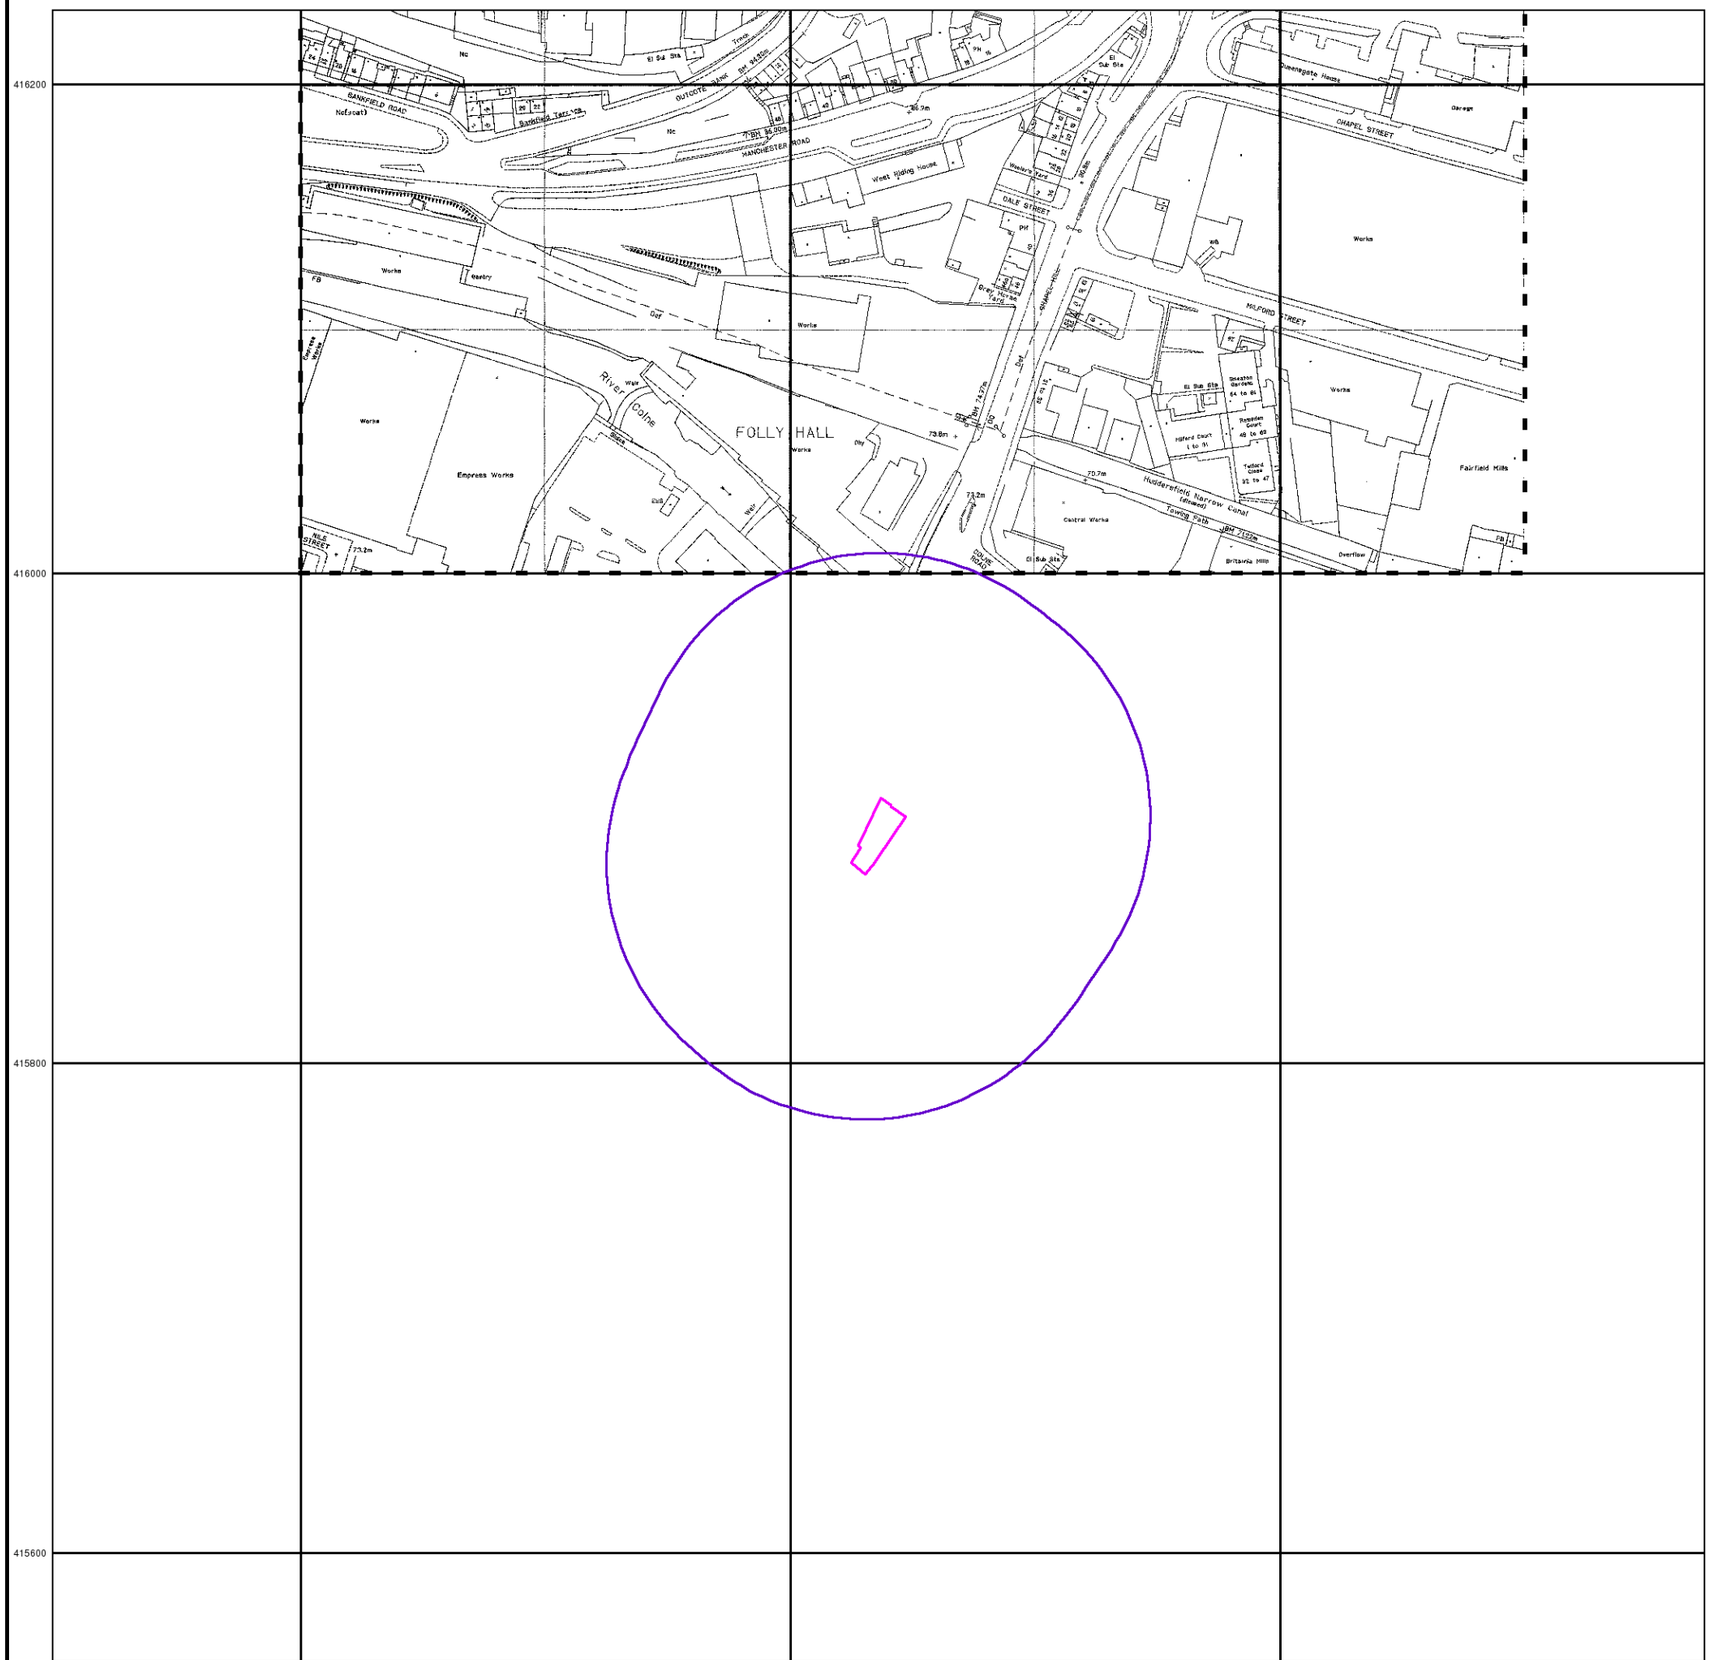
416200
416000
415800
415600
GARNFIELD ROAD
MANCHESTER ROAD
GALE STREET
MILFORD STREET
CHAPEL STREET
FOLLY HALL
River Colne
Huddersfield Narrow Canal (disused)
Towing Path
Empress Works
Central Works
Fairfield Mills
Britannia Mills
Overflow
Works
Garage
Wharf
Weir
Sluice
Culvert
Bridge
Tunnel
Aqueduct
Lock
Pond
Reservoir
Boundary Stone
Milestone
Milepost
Pillar Box
Telephone Kiosk
Public Convenience
Post Office
Police Station
Fire Station
Hospital
Church
Chapel
Cemetery
Graveyard
Sports Ground
Golf Course
Tennis Court
Bowling Green
Allotments
Nursery
Orchard
Scrub
Rough Grassland
Heath
Marsh
Reeds
Sand
Shingle
Bare Ground
Glasshouse
Refuse Tip
Slag
Coniferous Trees
Deciduous Trees
Mixed Trees
Non Coniferous Trees
Multi Storey Car Park
Car Park
Electricity Transmission Line
Pylon
Cable
Aerial Cable
Gas Transmission Line
Gas Valve
Gas Governor
Gas Holder
Gas Pipeline
Oil Pipeline
Oil Valve
Oil Well
Oil Pump
Oil Tank
Oil Refinery
Oil Terminal
Oil Depot
Oil Platform
Oil Rig
Oil Field
Oil Gas Field
Oil Gas Pipeline
Oil Gas Valve
Oil Gas Well
Oil Gas Pump
Oil Gas Tank
Oil Gas Refinery
Oil Gas Terminal
Oil Gas Depot
Oil Gas Platform
Oil Gas Rig

Historical Mapping Legends

Ordnance Survey County Series 1:10,560

Gravel Pit
Sand Pit
Other Pits
Quarry
Shingle
Orchard
Osiers
Reeds
Marsh
Mixed Wood
Deciduous
Brushwood
Fir
Furze
Rough Pasture
Arrow denotes flow of water
Trigonometrical Station
Site of Antiquities
Bench Mark
Pump, Guide Post, Signal Post
Well, Spring, Boundary Post
285 Surface Level
Sketched Contour
Instrumental Contour
Main Roads
Fenced
Un-Fenced
Minor Roads
Fenced
Un-Fenced
Sunken Road
Raised Road
Road over Railway
Railway over River
Railway over Road
Level Crossing
Road over River or Canal
Road over Stream
Road over Stream
County Boundary (Geographical)
County & Civil Parish Boundary
Administrative County & Civil Parish Boundary
Co. Boro. Bdy.
County Borough Boundary (England)
Co. Burgh Bdy.
County Burgh Boundary (Scotland)
R.D. Bdy.
Rural District Boundary
Civil Parish Boundary

Ordnance Survey Plan 1:10,000

Chalk Pit, Clay Pit or Quarry
Gravel Pit
Sand Pit
Disused Pit or Quarry
Refuse or Slag Heap
Lake, Loch or Pond
Dunes
Boulders
Coniferous Trees
Non-Coniferous Trees
Orchard
Scrub
Coppice
Bracken
Heath
Rough Grassland
Marsh
Reeds
Saltings
Building
Direction of Flow of Water
Shingle
Sand
Glasshouse
Pylon
Pylon
Electricity Transmission Line
Sloping Masonry
Cutting
Embankment
Standard Gauge Multiple Track
Road Under
Road Over
Level Crossing
Foot Bridge
Standard Gauge Single Track
Siding, Tramway or Mineral Line
Narrow Gauge
Geographical County
Administrative County, County Borough or County of City
Municipal Borough, Urban or Rural District, Burgh or District Council
Borough, Burgh or County Constituency
Shown only when not coincident with other boundaries
Civil Parish
Shown alternately when coincidence of boundaries occurs

BP, BS	Boundary Post or Stone	Pol Sta	Police Station
Ch	Church	PO	Post Office
CH	Club House	PC	Public Convenience
F E Sta	Fire Engine Station	PH	Public House
FB	Foot Bridge	SB	Signal Box
Fn	Fountain	Spr	Spring
GP	Guide Post	TCB	Telephone Call Box
MP	Mile Post	TCP	Telephone Call Post
MS	Mile Stone	W	Well

1:10,000 Raster Mapping


Gravel Pit
Refuse tip or slag heap
Rock
Rock (scattered)
Boulders
Boulders (scattered)
Shingle
Mud
Mud
Sand
Sand
Sand Pit
Slopes
Top of cliff
General detail
Underground detail
Overhead detail
Narrow gauge railway
Multi-track railway
Single track railway
County boundary (England only)
Civil, parish or community boundary
District, Unitary, Metropolitan, London Borough boundary
Constituency boundary
Area of wooded vegetation
Non-coniferous trees
Non-coniferous trees (scattered)
Coniferous trees
Coniferous trees (scattered)
Positioned tree
Orchard
Coppice or Osiers
Rough Grassland
Heath
Scrub
Marsh, Salt Marsh or Reeds
Water feature
Flow arrows
MHW(S) Mean high water (springs)
MLW(S) Mean low water (springs)
Telephone line (where shown)
Electricity transmission line (with poles)
BM 123.45 m Bench mark (where shown)
Triangulation station
Point feature (e.g. Guide Post or Mile Stone)
Pylon, flare stack or lighting tower
Site of (antiquity)
Glasshouse
General Building
Important Building

Envirocheck®
LANDMARK INFORMATION GROUP®

Historical Mapping & Photography included:

Mapping Type	Scale	Date	Pg
Yorkshire	1:10,560	1854	2
Yorkshire	1:10,560	1894	3
Yorkshire	1:10,560	1908	4
Yorkshire	1:10,560	1930	5
Yorkshire	1:10,560	1938	6
Yorkshire	1:10,560	1948	7
Ordnance Survey Plan	1:10,000	1955 - 1956	8
Ordnance Survey Plan	1:10,000	1965 - 1969	9
Ordnance Survey Plan	1:10,000	1976 - 1979	10
Ordnance Survey Plan	1:10,000	1984 - 1989	11
Ordnance Survey Plan	1:10,000	1992	12
10K Raster Mapping	1:10,000	2000	13
Street View	Variable		14

Historical Map - Slice A

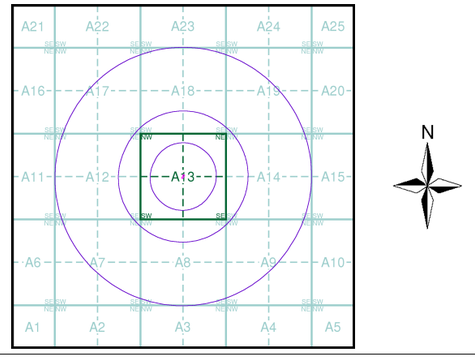


Order Details


Order Number: 344683322_1_1
Customer Ref: 4363
National Grid Reference: 414240, 415890
Slice: A
Site Area (Ha): 0.03
Search Buffer (m): 1000


Site Details

Site at 414240, 415900

Landmark® INFORMATION GROUP
Tel: 0844 844 9952
Fax: 0844 844 9951
Web: www.envirocheck.co.uk

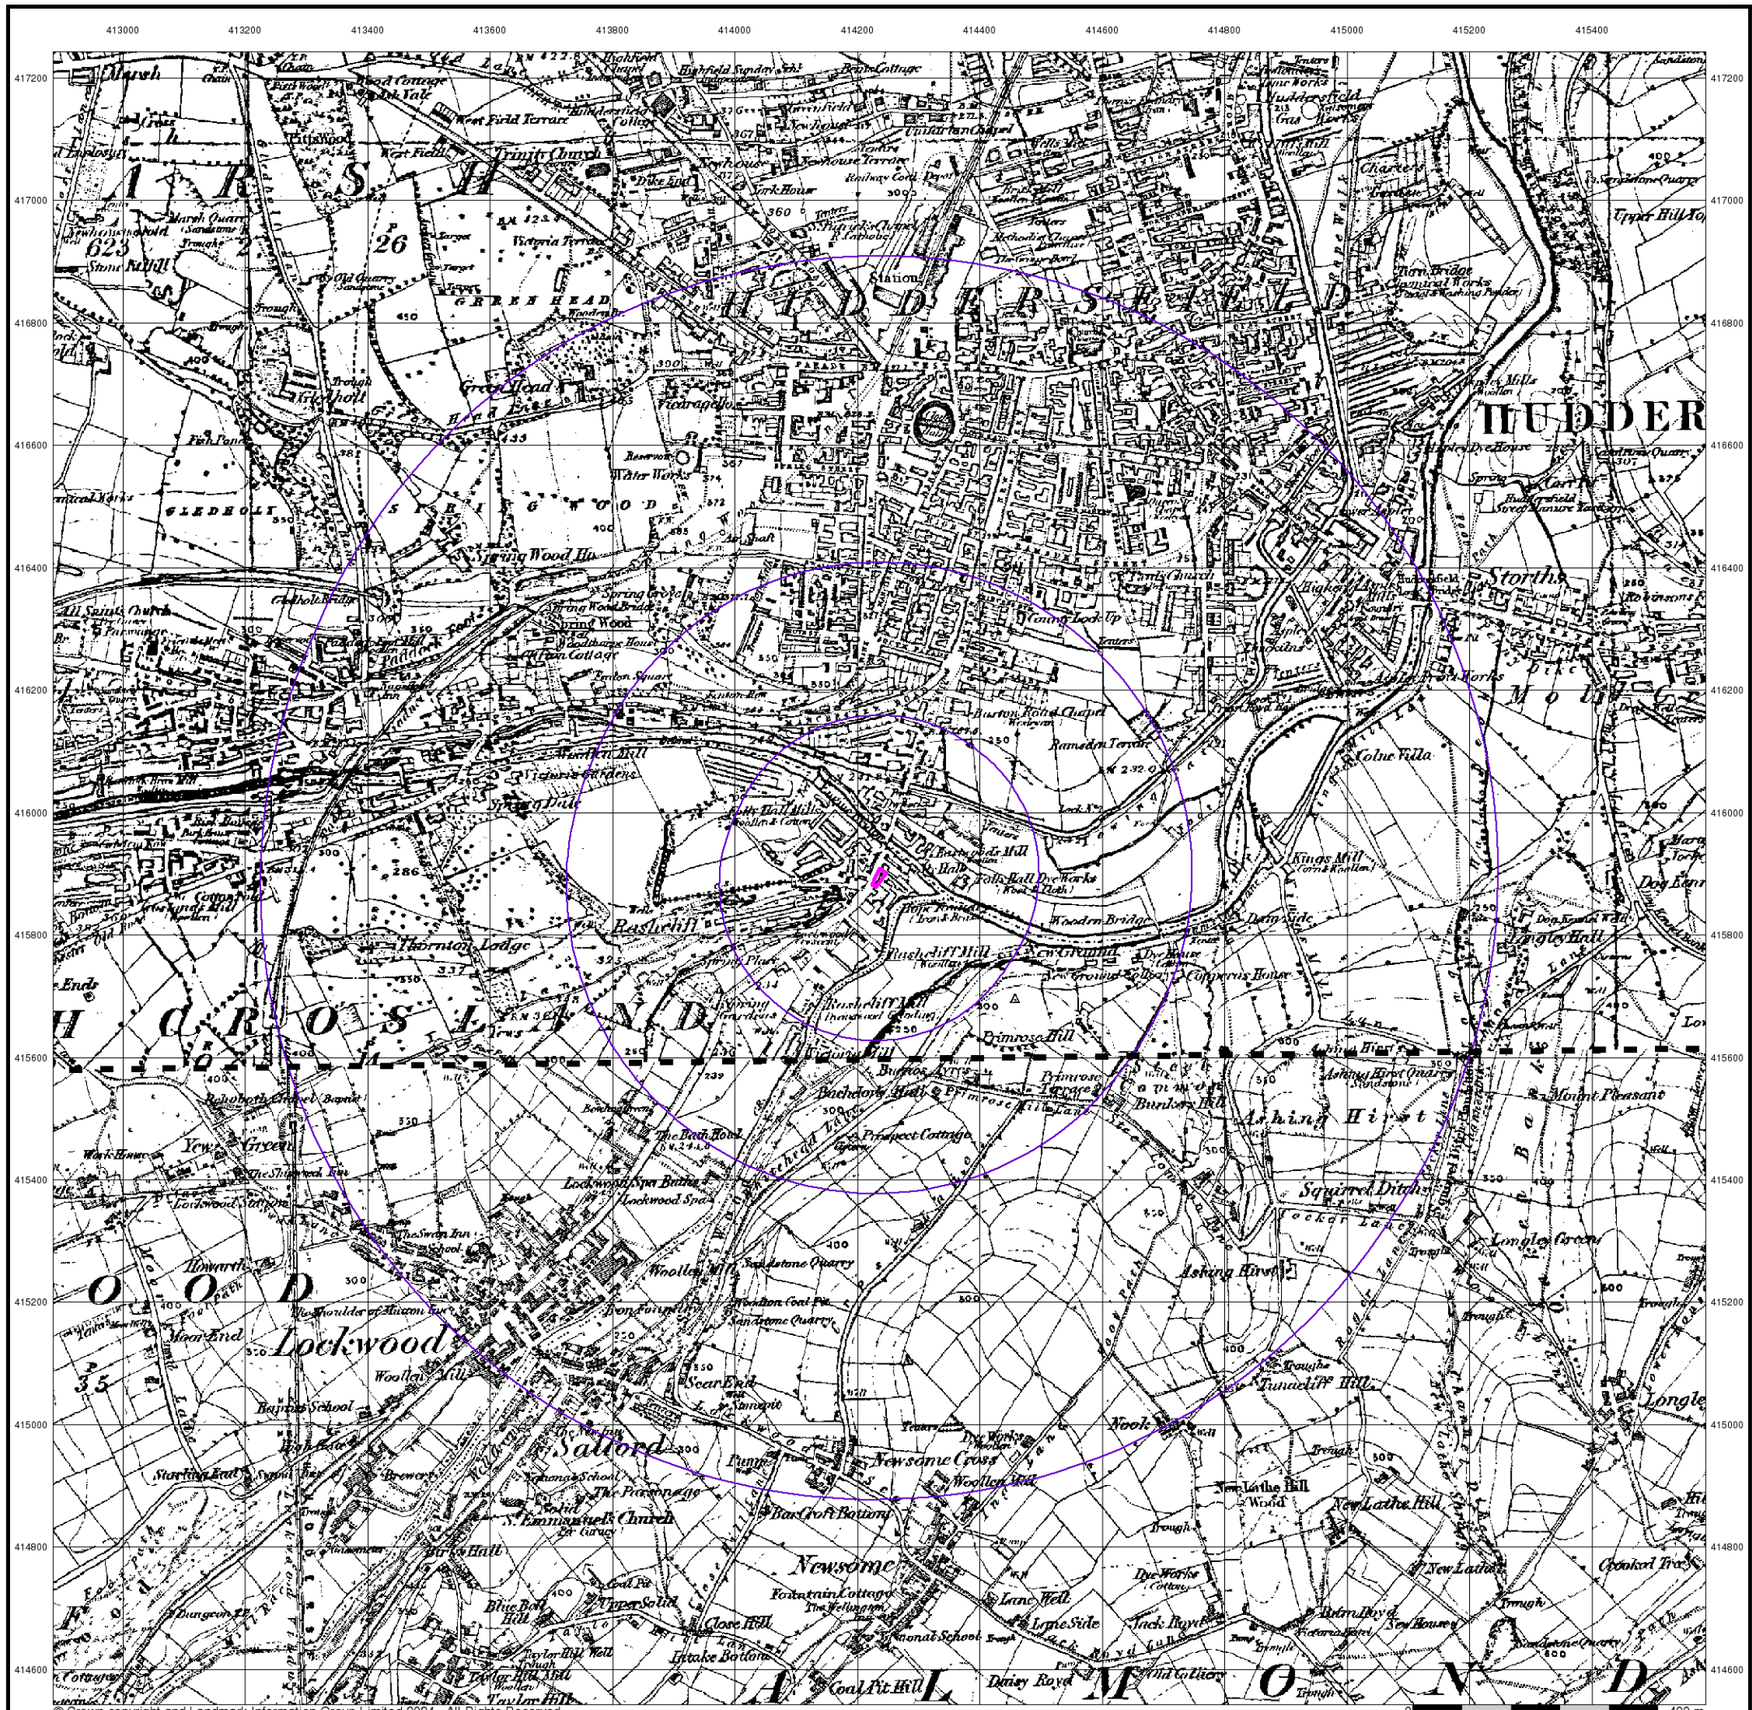
413000
413200
413400
413600
413800
414000
414200
414400
414600
414800
415000
415200
415400
417200
417000
416800
416600
416400
416200
416000
415800
415600
415400
415200
415000
414800
414600
HUDDERSFIELD
Lockwood
Salford
Newsome
Longley
Ashing Hirst
Primrose Hill
Rashcliffe Hill
Fartown
Trinity Church
Spring Wood Hill
Green Head
Gledholt
Paddock
Storths
Kings Mill
Colne Villa
Hornton Lodge
Yew Green
Howarth
Moon End
Starling End
Bay Tree School
Woodhouse Hill
Bachelors Hall
Squirrel Ditch
Nook
Dog Kennel Hill
Dingley Hill
Mount Pleasant
Tunnel Hill
New Lathe Hill
Newsome Cross
Fountain Cottage
Close Hill
Lime Side
Coal Pit Hill
Dairy Royd
Intake Bottom
Woodhead Lane
Leeds Road
Manchester Road
Penistone Road
Bradley Road
Wakefield Road
Burton Road Quarry
Sandstone Quarry
Woollen Mill
Dye Works
Corn Mill
Gas Works
Chemical Works
Railway Cord. Depot
Reservoir
Water Works
Tramway
Station
Pinfold
Fish Ponds
Lock Up
Pumping Station
Sewage Works
Cemetery
Quarry
Tower
Spire
Chapel
Church
Vicarage
Parsonage
Infant School
Boys School
Girls School
Sunday School
Methodist Chapel
Primitive Methodist Chapel
Wesleyan Chapel
Baptist Chapel
Independent Chapel
Institute
Workhouse
Union Workhouse
Police Station
Fire Station
Hospital
Infirmary
Asylum
Public Library
Public Baths
Gasometer
Tramway
Railway
Tunnel
Bridge
Aqueduct
Footbridge
Ferry
Canal
Lock
Weir
Dam
Pond
Well
Spring
Trough
Pump
Milestone
Boundary Stone
Triangulation Station
Benchmark
Contour
Cutting
Embankment
Level Crossing
Turnpike
Toll House
Toll Bar
Toll Gate
Toll Bridge
Toll Road
Toll Path
Toll Ferry
Toll Canal
Toll Lock
Toll Weir
Toll Dam
Toll Pond
Toll Well
Toll Spring
Toll Trough
Toll Pump
Toll Milestone
Toll Boundary Stone
Toll Triangulation Station
Toll Benchmark
Toll Contour
Toll Cutting
Toll Embankment
Toll Level Crossing
Toll

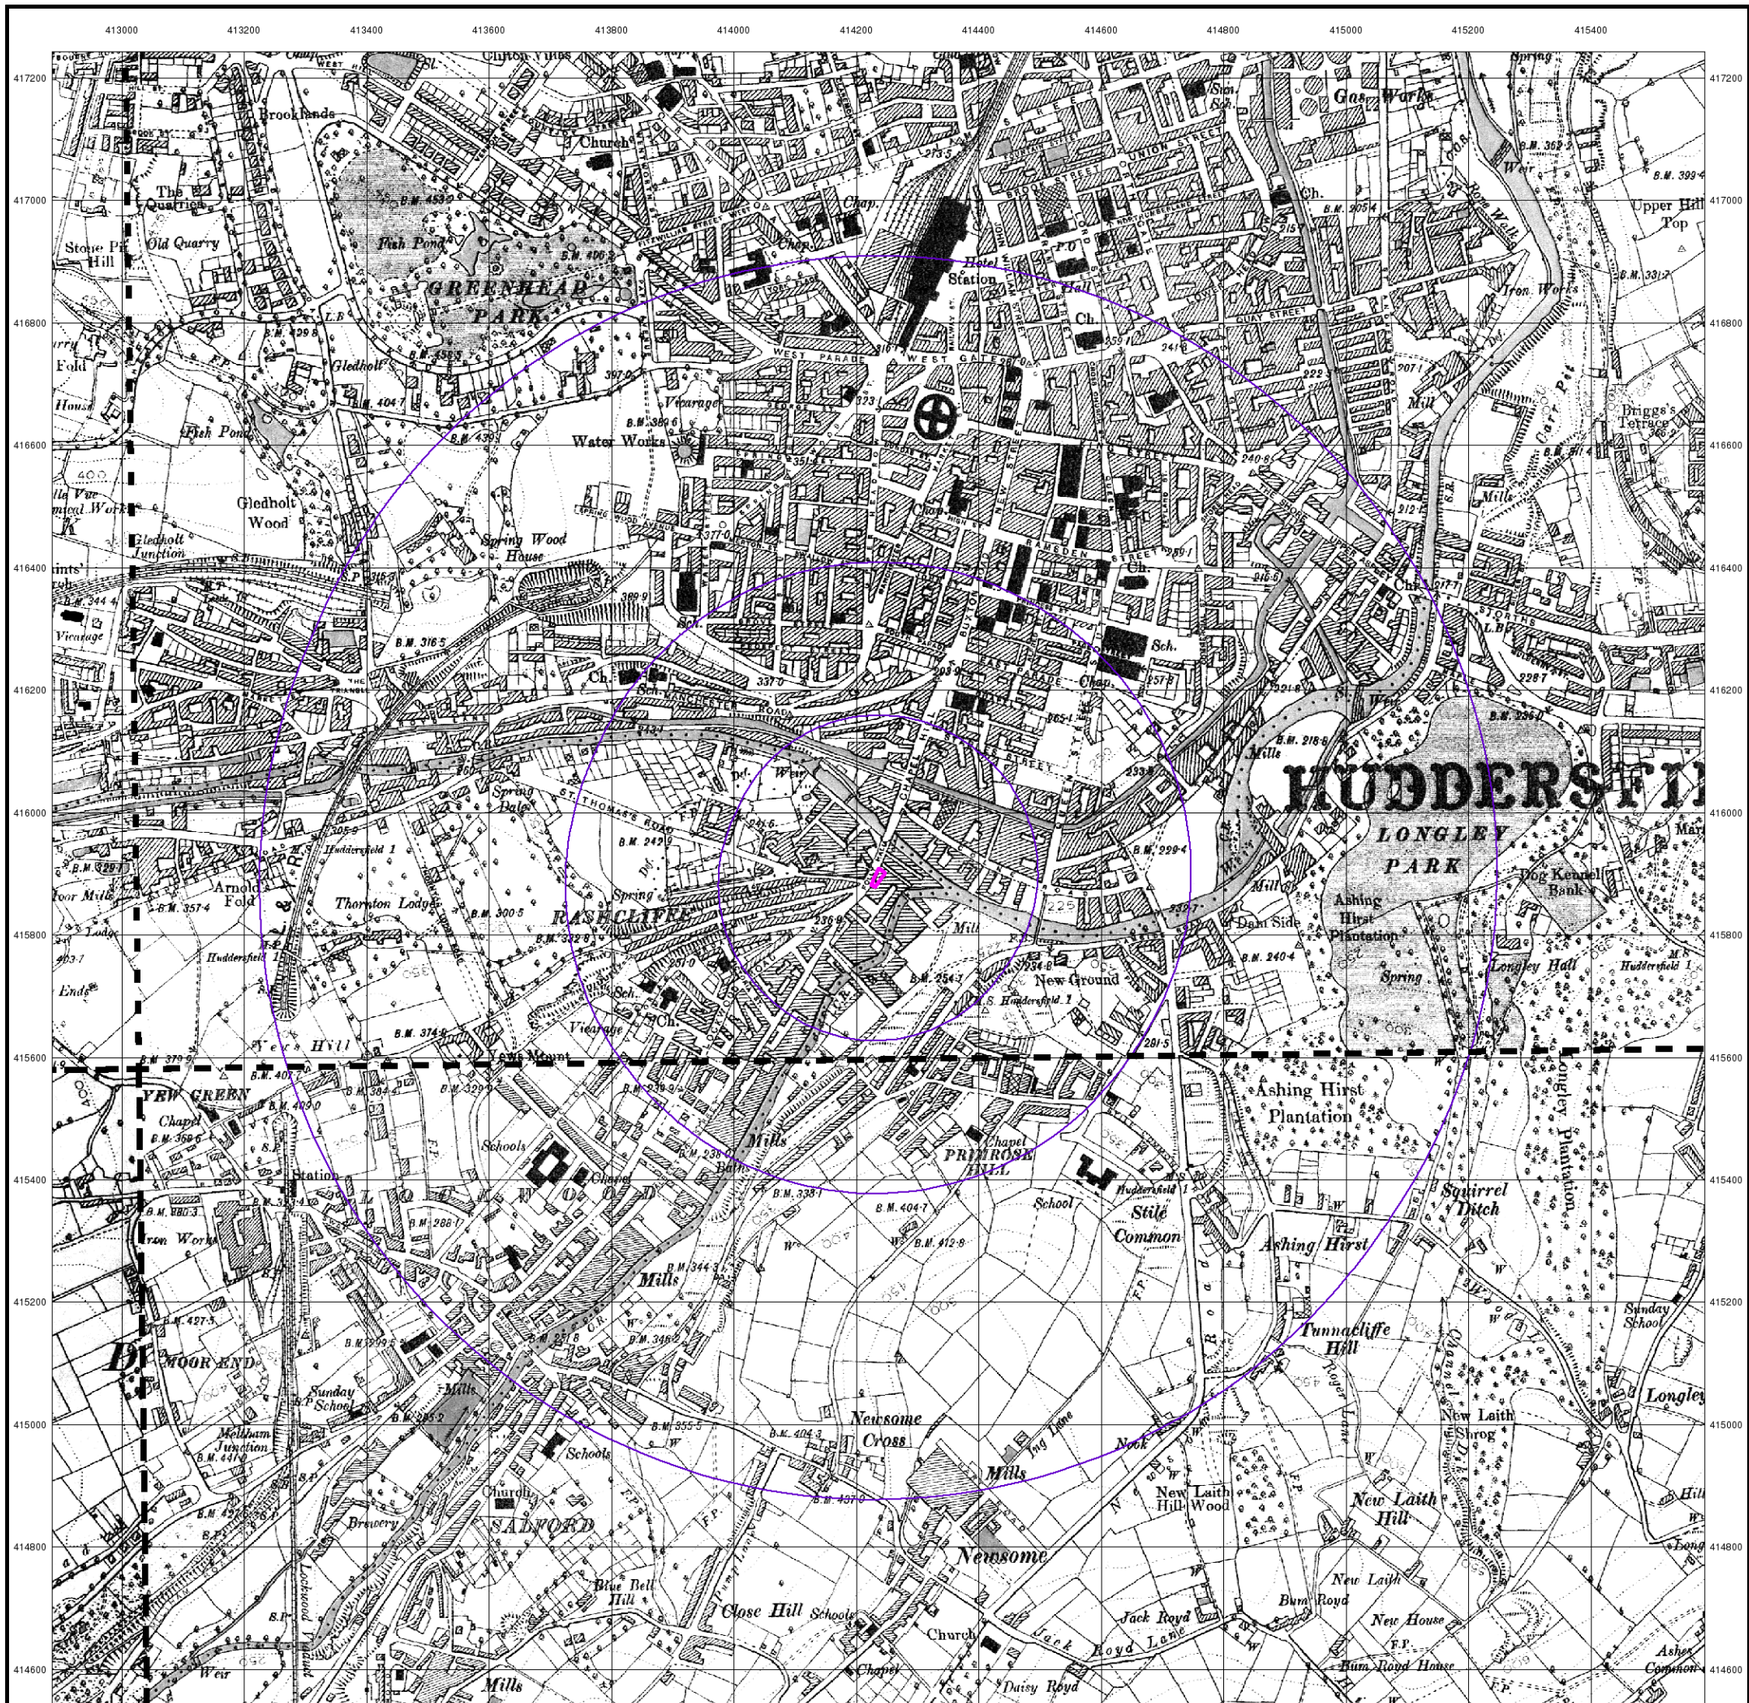
413000
413200
413400
413600
413800
414000
414200
414400
414600
414800
415000
415200
415400
417200
417000
416800
416600
416400
416200
416000
415800
415600
415400
415200
415000
414800
414600
GREENHEAD PARK
RASTRICK
SALFORD
MOOR END
FEW GREEN
PRIMROSE HILL
HUDDERSFI
LONGLEY PARK
Brookhands
Church
Gledholt
Gledholt Wood
Water Works
Spring Wood House
Thornton Lodge
Arnold Fold
Newsome
Newsome Cross
Close Hill
Blue Bell Hill
Ashing Hirst Plantation
Longley Hall
Tunnacliffe Hill
New Laith Hill
Stile Common
Squirrel Ditch
Upper Hall Top
Briggs's Terrace
Dog Kennel Bank
Dam Side
New Ground
Jack Royd
Burn Royd
Daisy Royd
Jack Royd Lane
Fig Lane
Nook Lane
Royd Lane
Sunday School
Schools
Chapel
Church
Station
Hotel
Gas Works
Iron Works
Brewery
Mills
Weir
Spring
Old Quarry
Fish Pond
Vicarage
Chap.
Ch.
Sch.
P.O.
Stone Pit Hill
Gledholt Junction
Mellham Junction
Lockwood Viaduct
Huddersfield 1
Huddersfield
Lodge
Ends
Fold
Quarries
Dale
Hill
Mount
Wood
Common
Plantation
Hall
Terrace
Ditch
Laith
Hill Wood
Burn Royd House
New House
Ashes
Shrog
Longley
Pit
Walk
Path
Mill
Mills
Barns
Works
Houses
Cottages
Terrace
Hall
Top
Common
Plantation
Ditch
Hill
Wood
Dale
Lane
Road
Street
Bank
Mount
Junction
Viaduct
Lodge
Ends
Fold
Quarries
Pit
Walk
Path
Weir
Spring
Brewery
Schools
Chapel
Church
Station
Hotel
Gas Works
Iron Works
Sunday School
Vicarage
Chap.
Ch.
Sch.
P.O.
B.M. 453·2
B.M. 409·8
B.M. 404·7
B.M. 389·6
B.M. 439·2
B.M. 316·5
B.M. 242·9
B.M. 300·5
B.M. 322·8
B.M. 374·8
B.M. 329·9
B.M. 238·1
B.M. 288·1
B.M. 344·3
B.M. 412·8
B.M. 427·5
B.M. 355·5
B.M. 404·3
B.M. 457·6
B.M. 254·7
B.M. 240·4
B.M. 299·4
B.M. 336·0
B.M. 218·8
B.M. 362·3
B.M. 399·4
B.M. 305·4
B.M. 331·2
B.M. 344·4
B.M. 357·4
B.M. 370·9
B.M. 409·0
B.M. 366·6
B.M. 288·3
B.M. 427·8
B.M. 447·0
B.M. 281·5
B.M. 234·8
B.M. 338·1
B.M. 348·2
B.M. 221·6
B.M. 299·5
B.M. 403·7
B.M. 374·6
B.M. 407·2

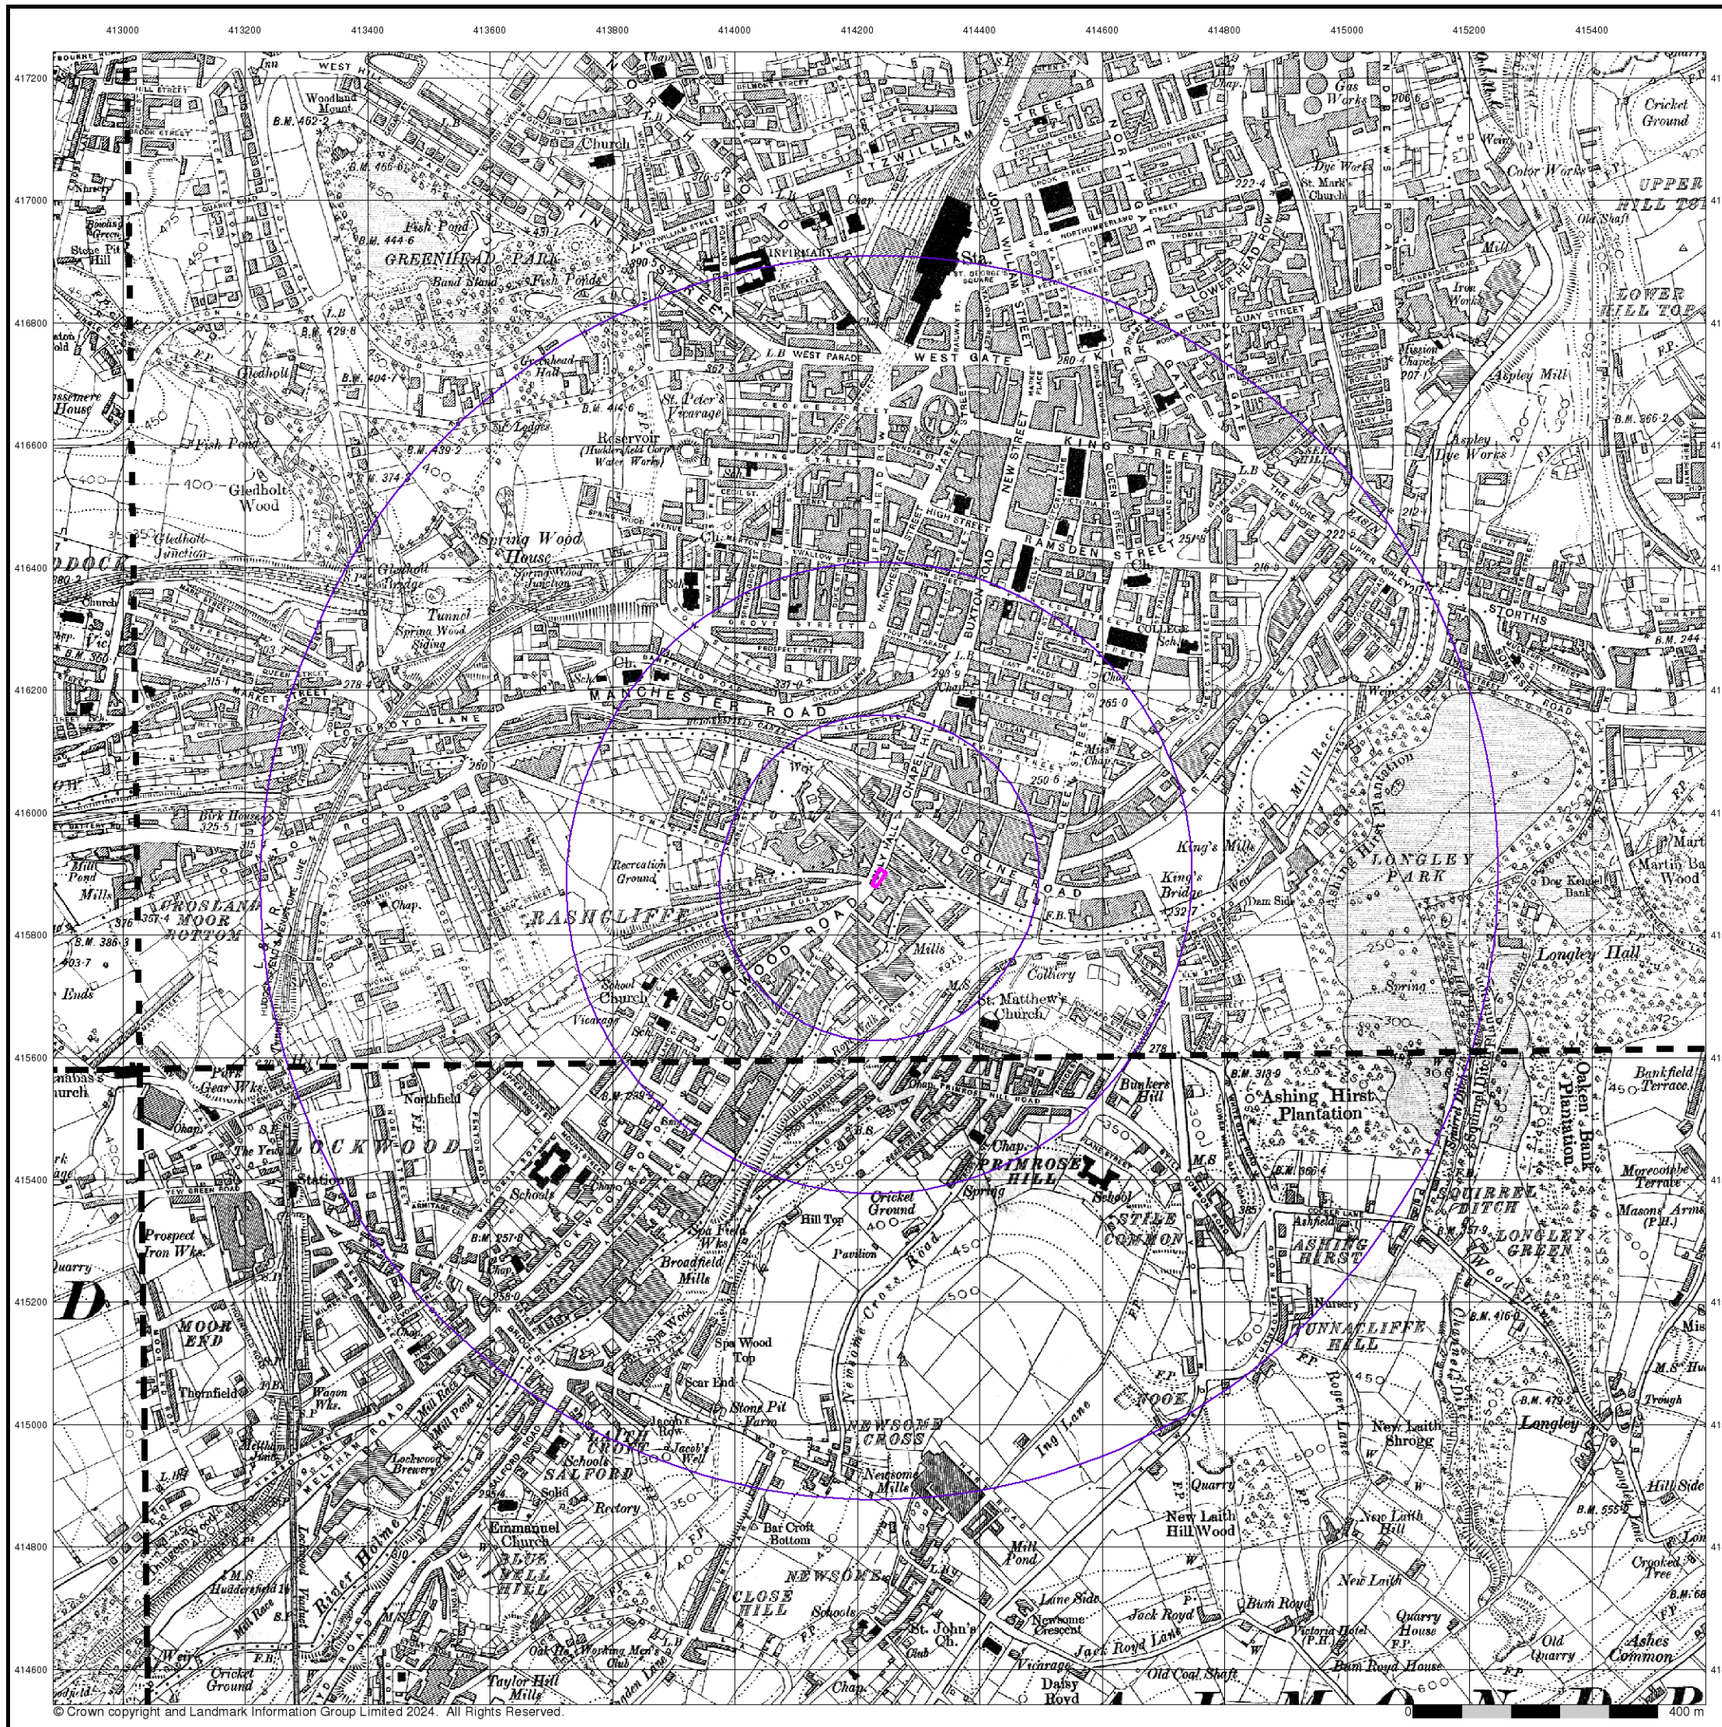

© Crown copyright and Landmark Information Group Limited 2024. All Rights Reserved.

Envirocheck®

LANDMARK INFORMATION GROUP®

Yorkshire

Published 1908


Source map scale - 1:10,560

The historical maps shown were reproduced from maps predominantly held at the scale adopted for England, Wales and Scotland in the 1840`s. In 1854 the 1:2,500 scale was adopted for mapping urban areas; these maps were used to update the 1:10,560 maps. The published date given therefore is often some years later than the surveyed date. Before 1938, all OS maps were based on the Cassini Projection, with independent surveys of a single county or group of counties, giving rise to significant inaccuracies in outlying areas. In the late 1940`s, a Provisional Edition was produced, which updated the 1:10,560 mapping from a number of sources. The maps appear unfinished - with all military camps and other strategic sites removed. These maps were initially overprinted with the National Grid. In 1970, the first 1:10,000 maps were produced using the Transverse Mercator Projection. The revision process continued until recently, with new editions appearing every 10 years or so for urban areas.

Map Name(s) and Date(s)

246SW 1908 1:10,560	246SE 1908 1:10,560
260NW 1908 1:10,560	260NE 1908 1:10,560

Historical Map - Slice A

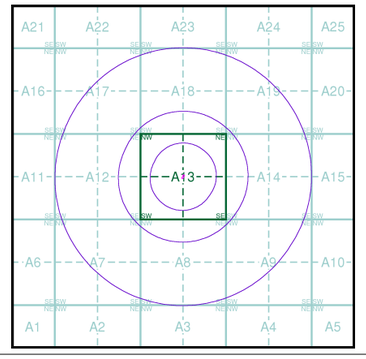


Order Details


Order Number:	344683322_1_1
Customer Ref:	4363
National Grid Reference:	414240, 415890
Slice:	A
Site Area (Ha):	0.03
Search Buffer (m):	1000

Site Details

Site at 414240, 415900

Landmark INFORMATION GROUP
Tel: 0844 844 9952
Fax: 0844 844 9951
Web: www.envirocheck.co.uk

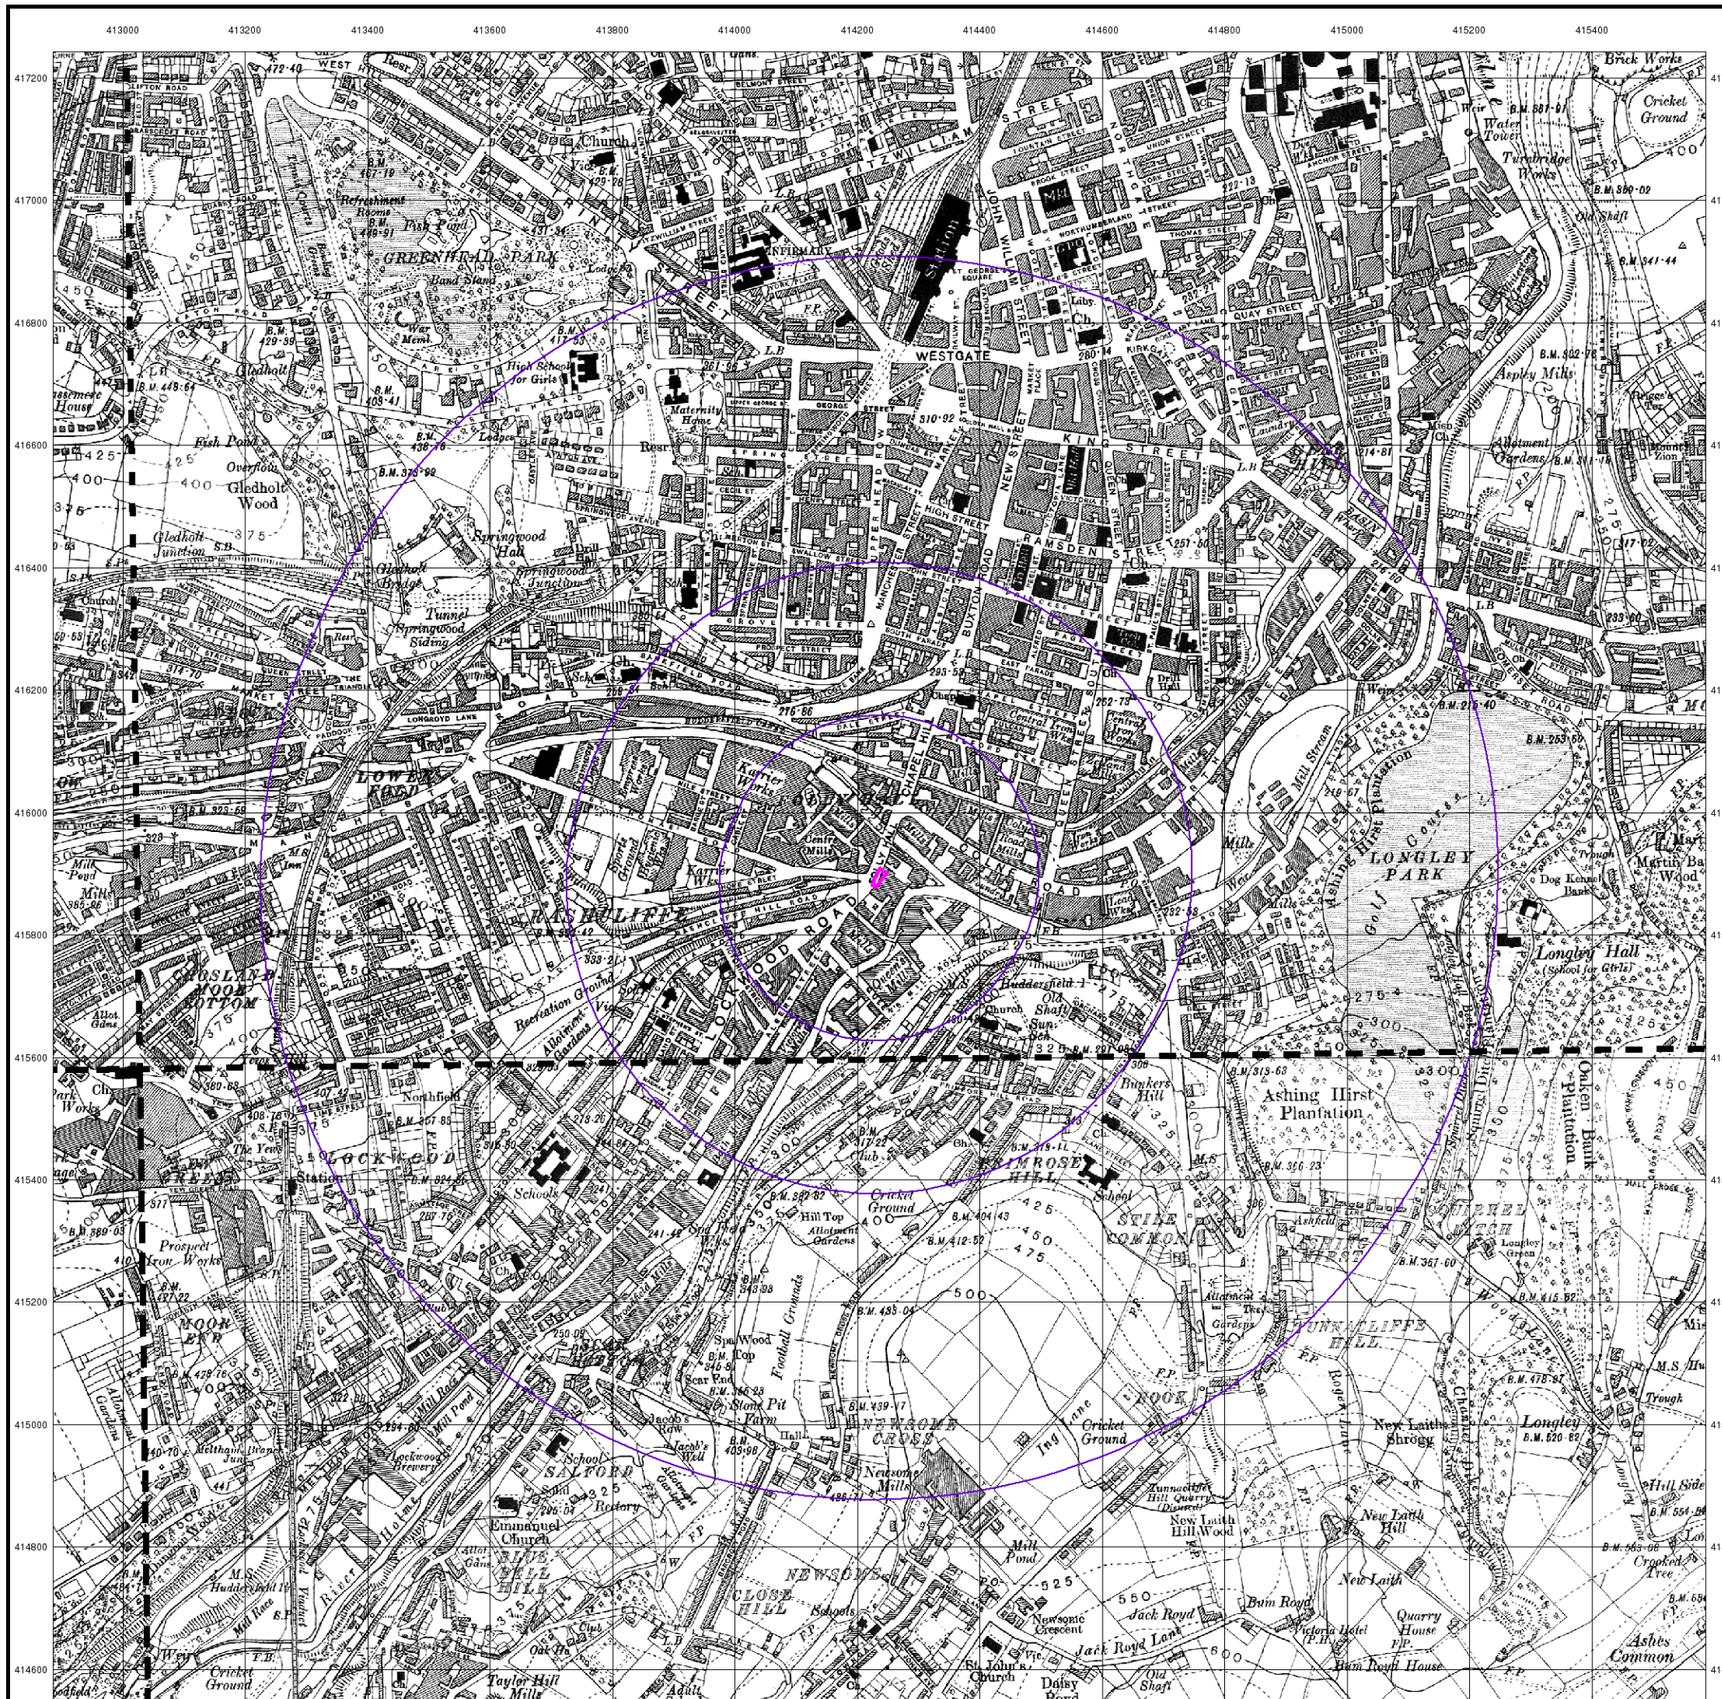
413000
413200
413400
413600
413800
414000
414200
414400
414600
414800
415000
415200
415400
417200
417000
416800
416600
416400
416200
416000
415800
415600
415400
415200
415000
414800
414600
WESTGATE
KING STREET
QUEEN STREET
LOWER KIRKGATE
UPPER KIRKGATE
MARKET STREET
HIGH STREET
RAMSDEN STREET
BUXTON ROAD
HUDDERSFIELD ROAD
LOCKWOOD ROAD
NEWSOME ROAD
LONGLEY PARK
GREENHEAD PARK
LOWER EDGE
NEWSOME CROSS
SALFORD
MOOR END
CLOSE HILL
ASHING HIRST PLANTATION
OAKEN BANK PLANTATION
Gledholt Wood
Springwood Hall
Springwood Junction
Springwood Tunnel
Springwood Siding
Gledholt Junction
Gledholt Bridge
Fish Pond
Overflow
Refreshment Rooms
Park Pond
Band Stand
Lodge
Cricket Ground
Bowling Green
Recreation Ground
Allotment Gardens
Tennis Courts
Football Grounds
Church
Chapel
Schools
Station
Infirmary
Maternity Home
High School for Girls
Public Library
Free Library
Post Office
Telephone Exchange
Police Station
Fire Station
Baptist Church
Wesleyan Chapel
Methodist Chapel
Emmanuel Church
St. John's Church
Huddersfield Old Parish Church
Sunday School
Rectory
Vicarage
Cemetery
Brick Works
Cricket Ground
Water Tower
Turntridge Works
Old Shaft
Aspley Mills
Allotment Gardens
Longley Hall
(School for Girls)
Longley Green
Longley
New Laithe Shroggy
New Laith Hill Wood
New Laith
Hill Side
Crooked Tree
Ashes Common
Victoria Hotel
Quarry House
Burn Royd House
Burn Royd
Jack Royd
Jack Royd Lane
Daisy Royd
Old Shaft
Dog Kennel Bank
Martin Bank Wood
Golf Links
Tynwald
Mill Stream
Mill Pond
Weir
Dam
Tunnacliffe Hill Quarry (Disused)
Stone Pit
Farm
Hall
Lockwood Brewery
Prospect Iron Works
Moorfield Works
Karrier Works
Mill Race
Mill Dam
Aqueduct
Culvert
Footbridge
Ford
Pond
Spa Wood Top
Scar End
Jacob's Well
Jacob's Row
Ing Lane
Oakes Wood
Bunkers Hill
Hill Top
Ashfield
Ashfield Terrace
Spring Grove
Spring Grove Terrace
Spring Grove Mount
Spring Grove Place
Spring Grove Street
Spring Grove Road
Spring Grove Avenue
Spring Grove Crescent
Spring Grove Gardens
Spring Grove Walk
Spring Grove Lane
Spring Grove Close
Spring Grove Court
Spring Grove Drive
Spring Grove Way
Spring Grove Park
Spring Grove Square

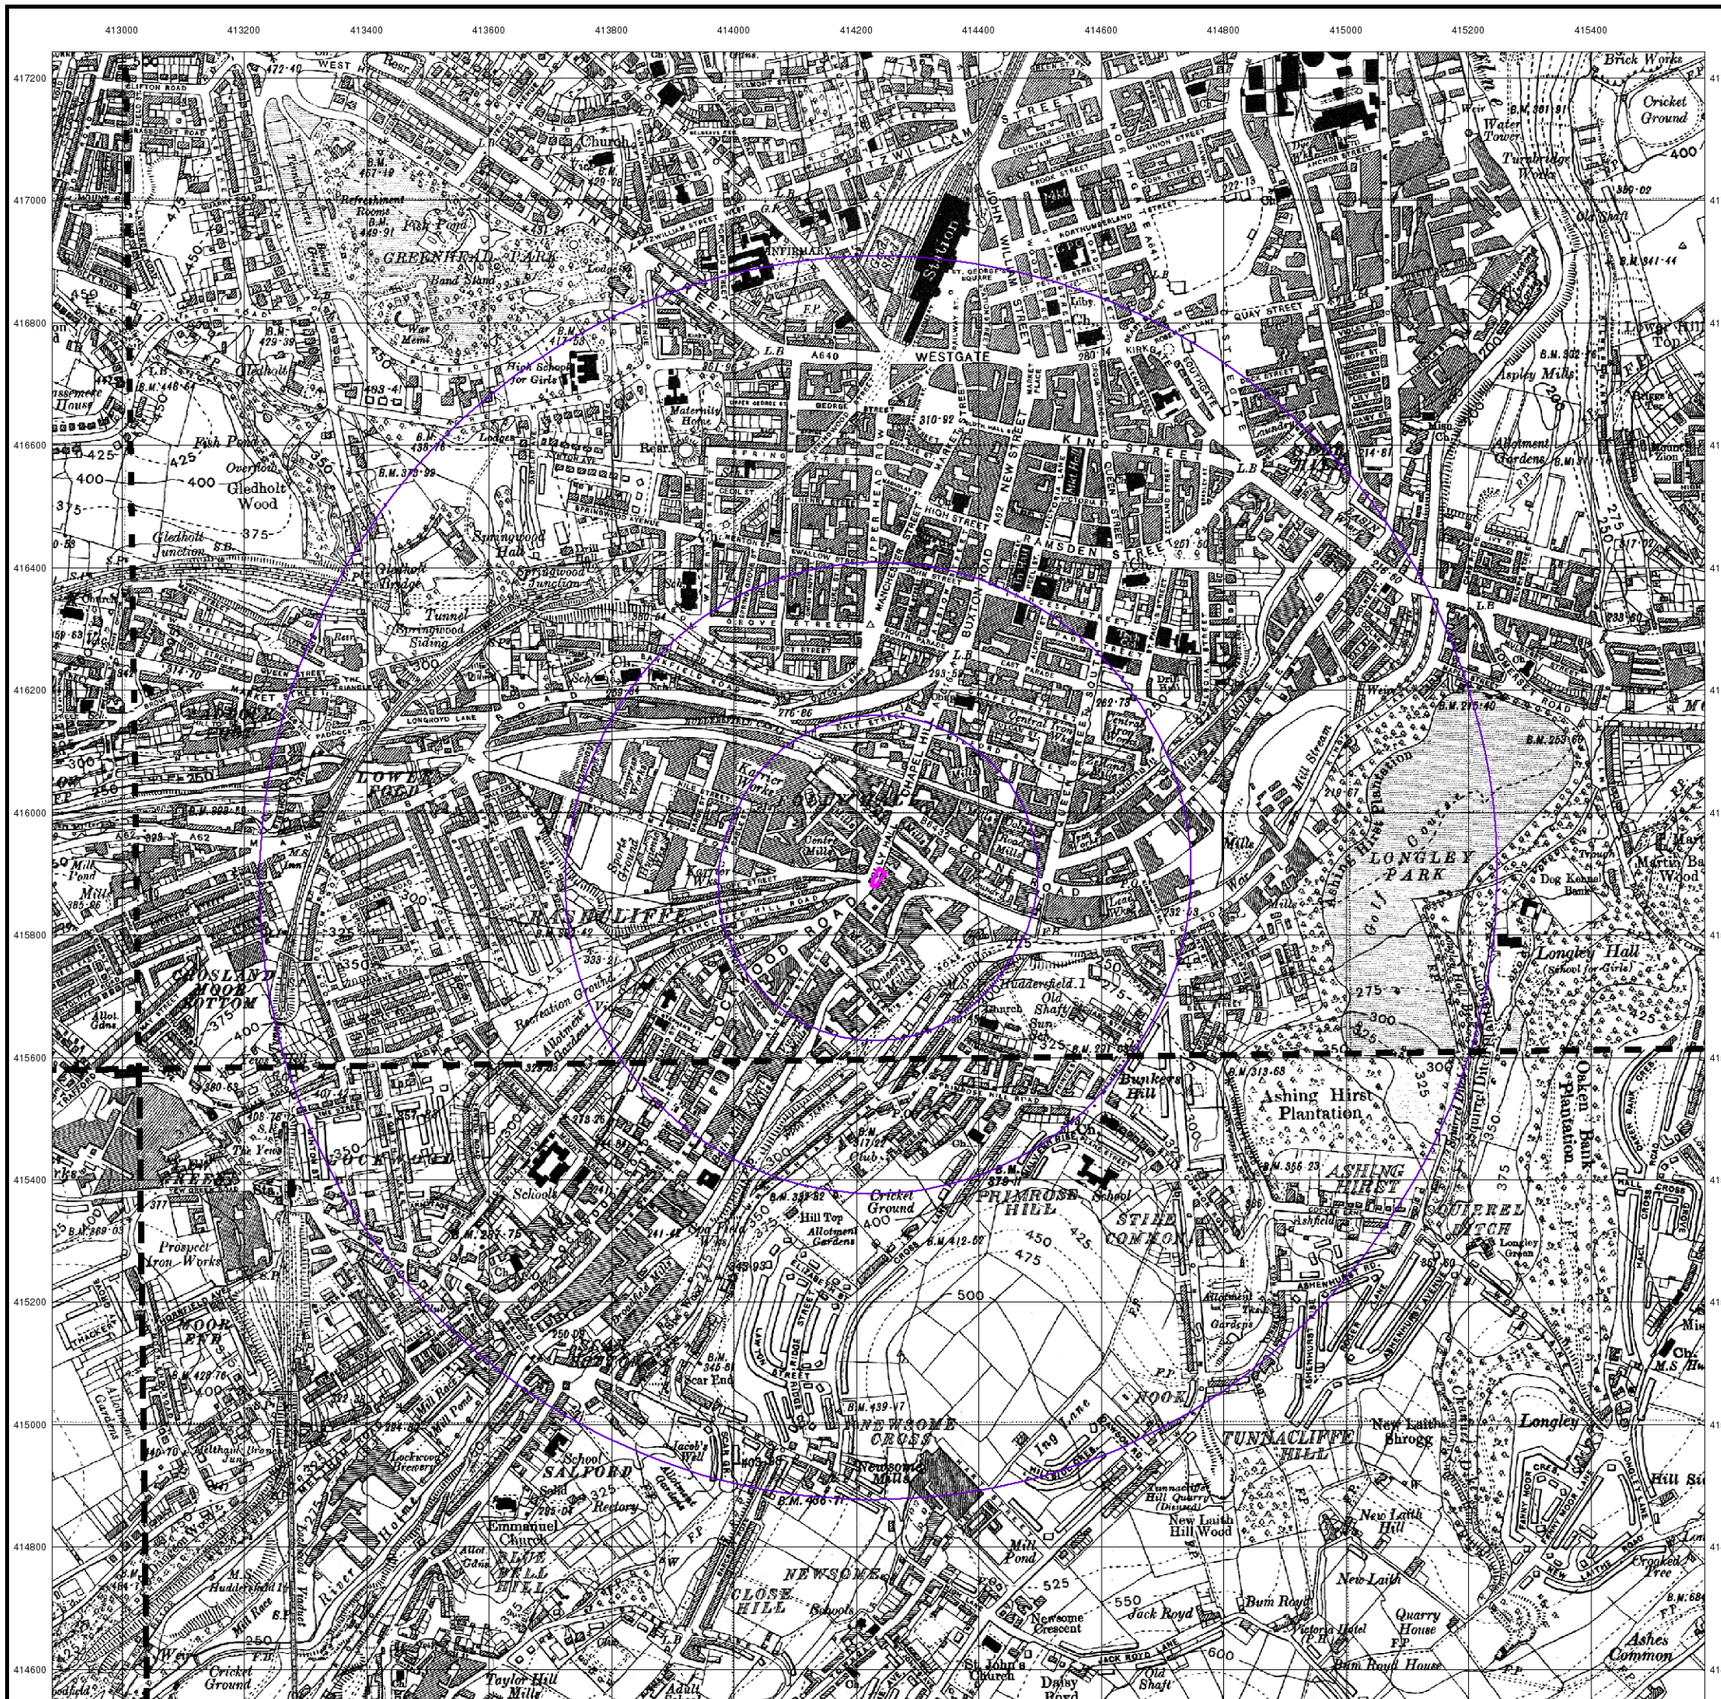

© Crown copyright and Landmark Information Group Limited 2024. All Rights Reserved.

Envirocheck®

LANDMARK INFORMATION GROUP®

Yorkshire

Published 1938


Source map scale - 1:10,560

The historical maps shown were reproduced from maps predominantly held at the scale adopted for England, Wales and Scotland in the 1840`s. In 1854 the 1:2,500 scale was adopted for mapping urban areas; these maps were used to update the 1:10,560 maps. The published date given therefore is often some years later than the surveyed date. Before 1938, all OS maps were based on the Cassini Projection, with independent surveys of a single county or group of counties, giving rise to significant inaccuracies in outlying areas. In the late 1940`s, a Provisional Edition was produced, which updated the 1:10,560 mapping from a number of sources. The maps appear unfinished - with all military camps and other strategic sites removed. These maps were initially overprinted with the National Grid. In 1970, the first 1:10,000 maps were produced using the Transverse Mercator Projection. The revision process continued until recently, with new editions appearing every 10 years or so for urban areas.

Map Name(s) and Date(s)

246SW 1938 1:10,560	246SE 1938 1:10,560
260NW 1938 1:10,560	260NE 1938 1:10,560

Historical Map - Slice A

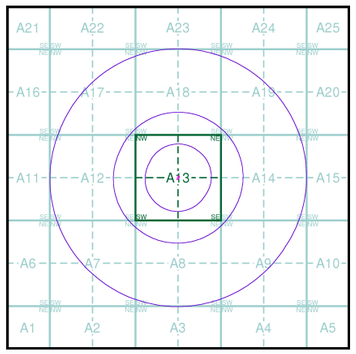

Order Details


Order Number:	344683322_1_1
Customer Ref:	4363
National Grid Reference:	414240, 415890
Slice:	A
Site Area (Ha):	0.03
Search Buffer (m):	1000


Site Details


Site at 414240, 415900

Landmark INFORMATION GROUP

Tel: 0844 844 9952
Fax: 0844 844 9951
Web: www.envirocheck.co.uk

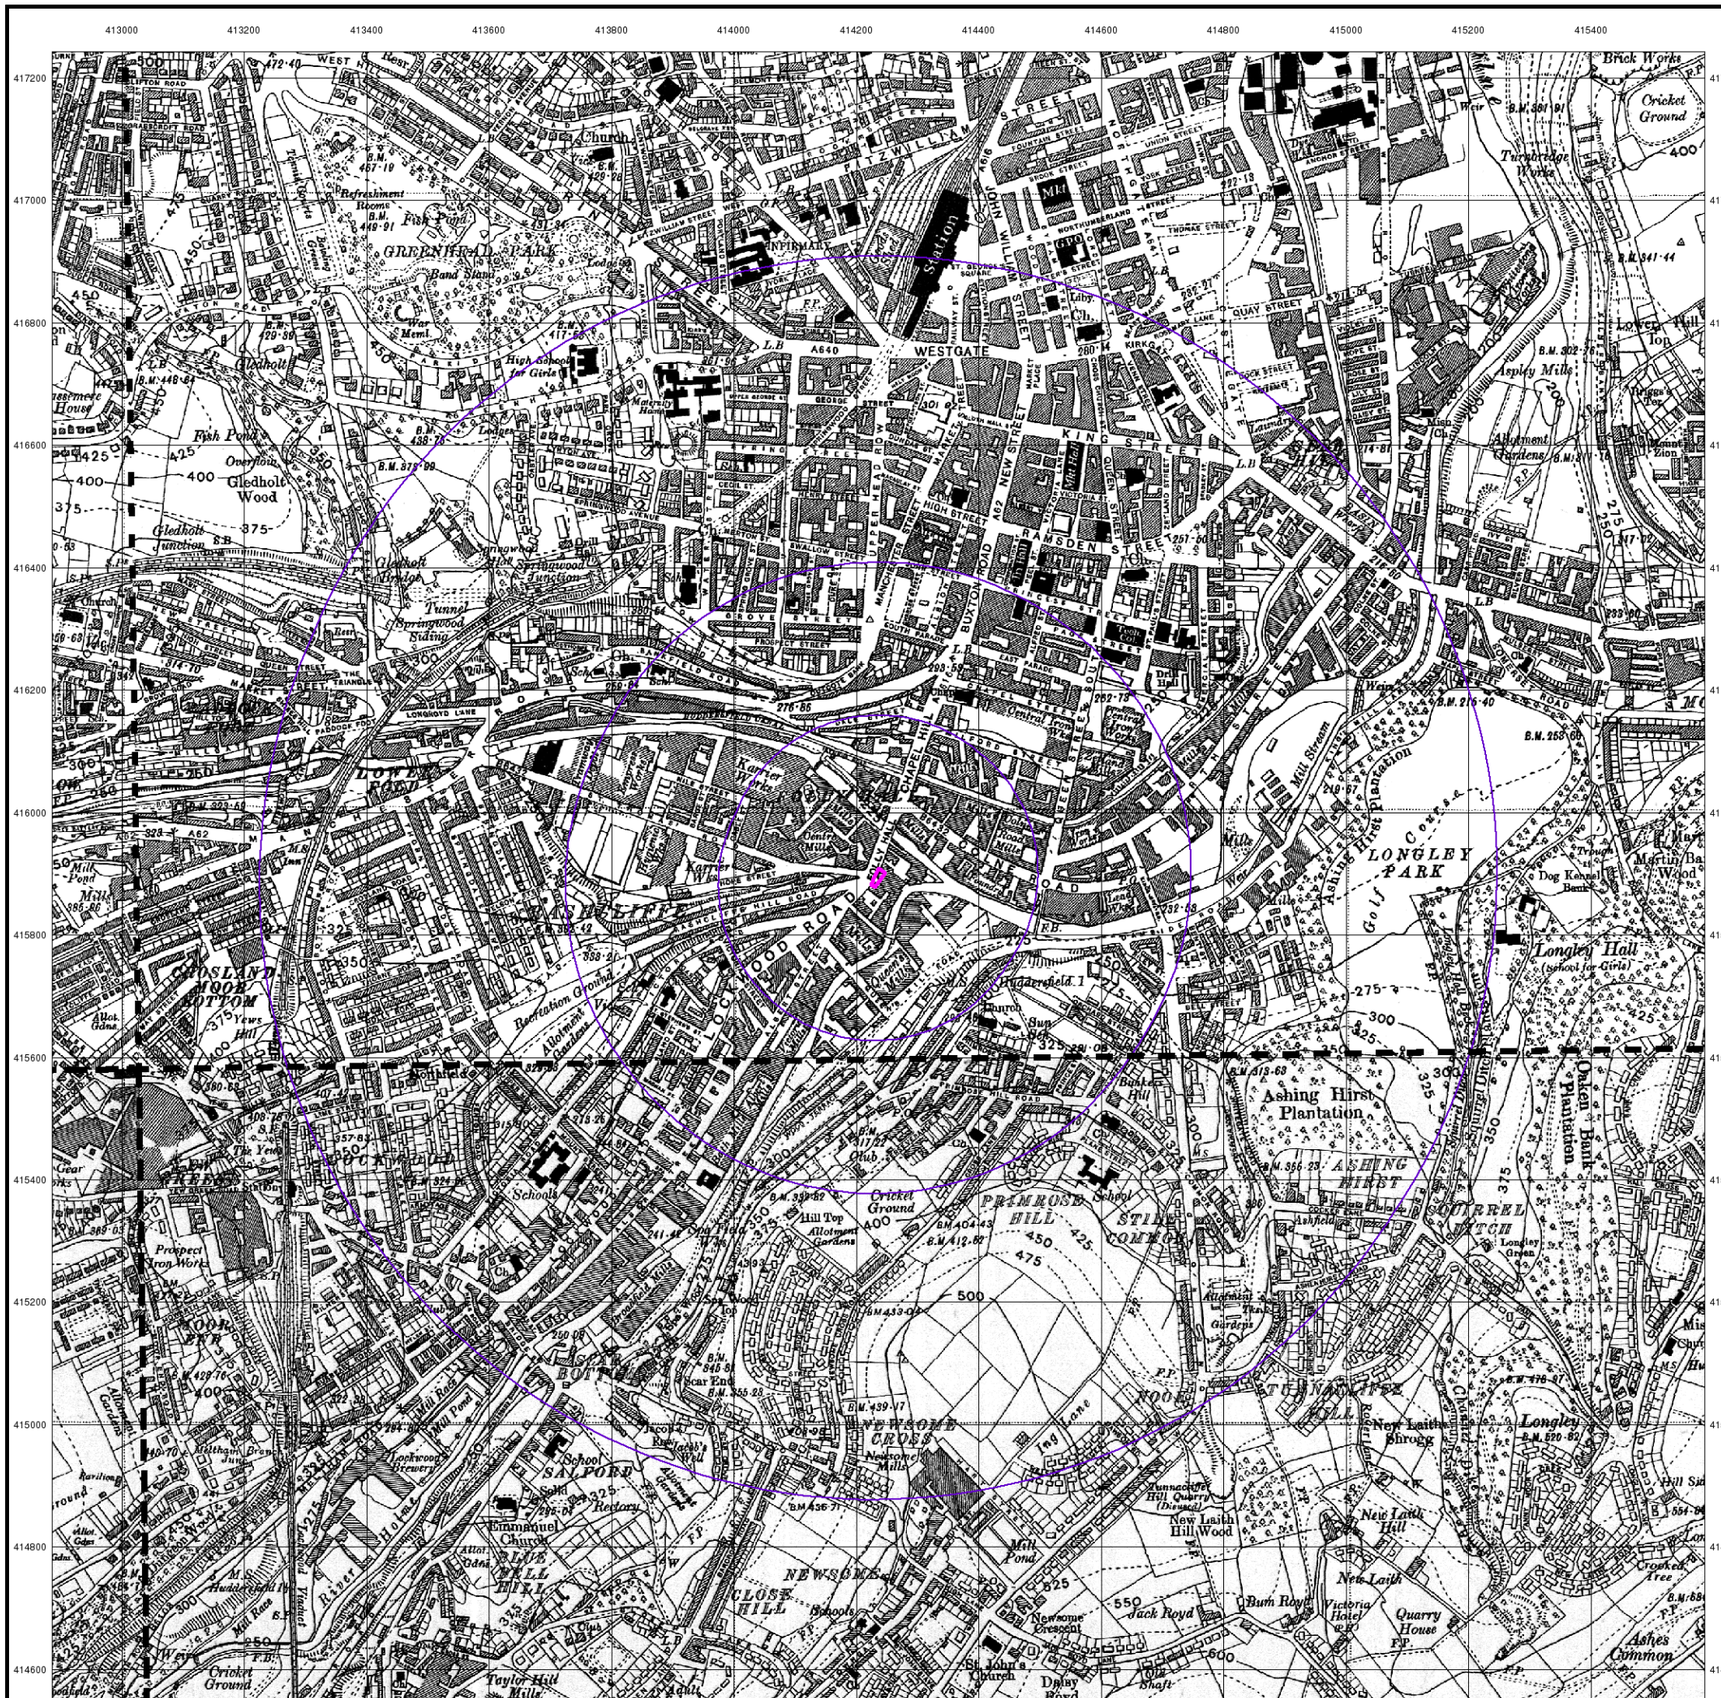
413000
413200
413400
413600
413800
414000
414200
414400
414600
414800
415000
415200
415400
417200
417000
416800
416600
416400
416200
416000
415800
415600
415400
415200
415000
414800
414600
Station
WESTGATE
KING STREET
RAMSDEN STREET
QUAY STREET
JOHN WILLIAM STREET
HIGH STREET
GREENHEAD PARK
Gledholt Wood
Fish Pond
Band Stand
War Meml.
High School for Girls
Infirmary
Lodges
Gledholt Junction
Springwood Junction
Springwood Sidings
Tunnel
Lower Fold
Rothfield
Ashing Hirst Plantation
Oaken Bank Plantation
Longley Park
Longley Hall
(school for girls)
Primrose Hill
Cricket Ground
Allotment Gardens
Newsome Cross
Newsome Mills
Quarry
Hill Top
Scar End
Aspley Mills
Brick Works
Cricket Ground
Turnbridge Works
Lower Hall Top
Mount Zion
Chapel
Ch.
Sch.
Mill Pond
Mill Stream
Dog Kennel Bank
Victoria Hotel
Ashes Common
Old Shaft
Jack Royd
Burn Royd
Taylor Hill Mills
Prospect Iron Works
Lockwood Brewery
Rectory
Emmanuel Church
St. John's Church
Cricket Ground
Beerhouse
Crossland Moor Bottom
Yews Hill
Mill Race
Mill Pond
Mill Dam
Mill Head
Mill Ponds
Mill Pond
Mill Stream
Mill Race
Mill Pond
Mill Pond
Mill Pond

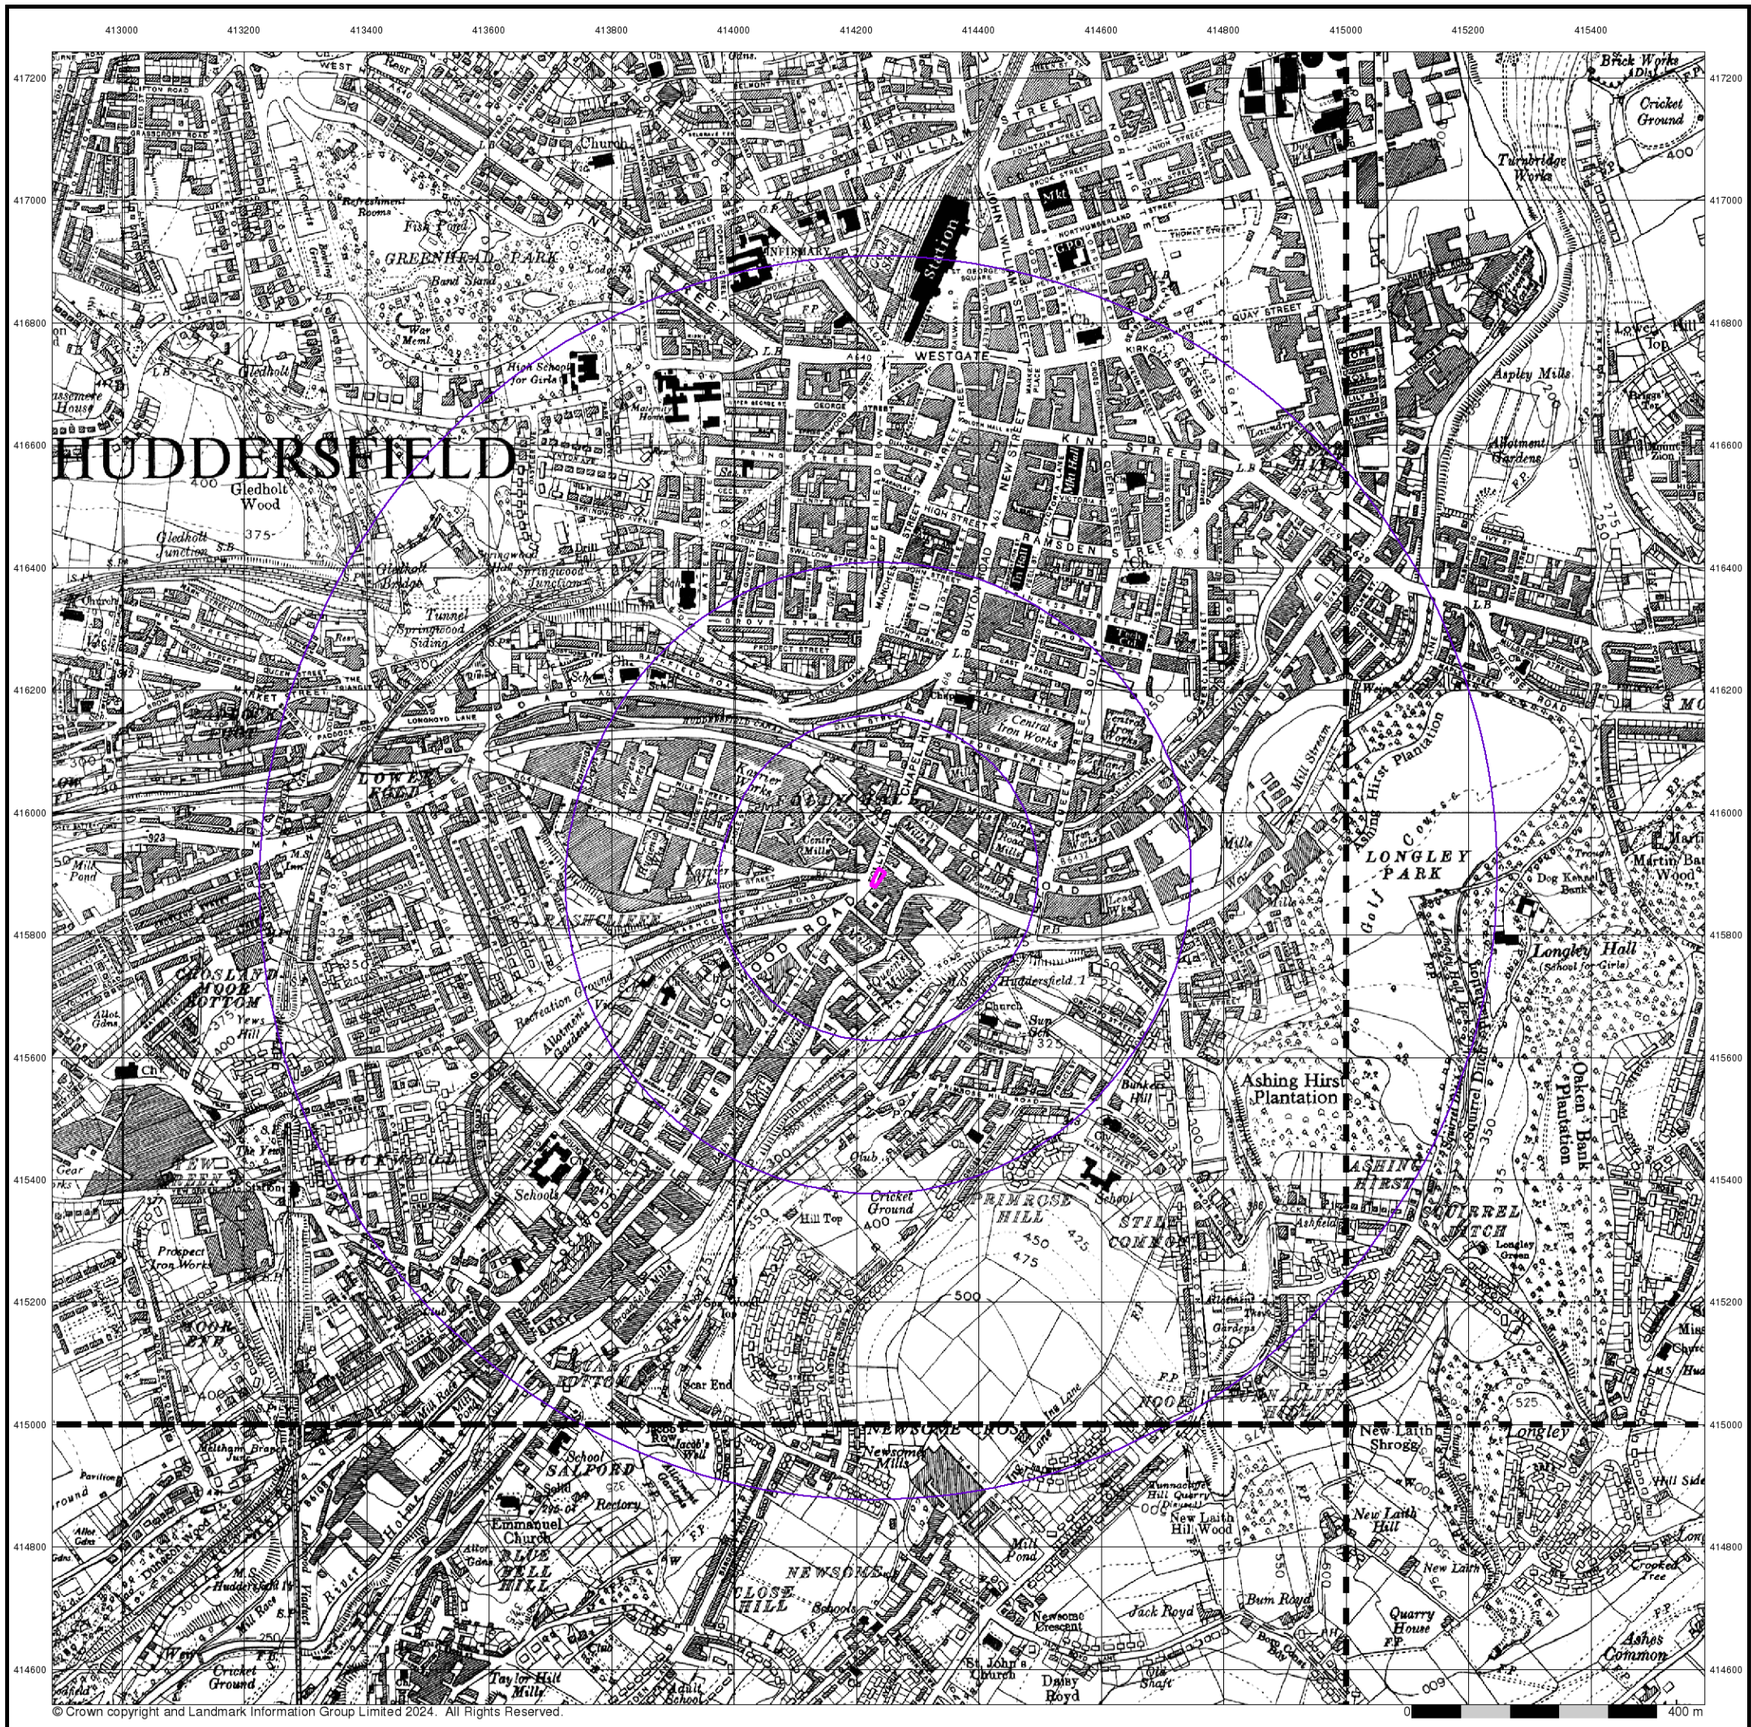
HUDDERSFIELD
WESTGATE
GREENHEAD PARK
LOWER FIELD
LONGLEY PARK
Ashing Hirst Plantation
Oaken Bank Plantation
Aspley Mills
Turnbridge Works
Cricket Ground
Longley Hall
Gledholt Wood
Gledholt Junction
Springwood Junction
Springwood Siding
Central Iron Works
Prospect Iron Works
Moor Bottom
Moor End
Primrose Hill
Still Common
Squirrel Hitch
Newsome Mills
Newsome Cross
Close Hill
Hill Top
Cricket Ground
Taylor Hill Mills
Daisy Royd
Jack Royd
Burn Royd
New Laith Shrogg
New Laith Hill Wood
Quarry House
Ashes Common
Longley
Infirmary
Station
Church
Schools
Rectory
Emmanuel Church
St. John's Church
Refreshment Rooms
Fish Pond
Band Stand
War Meml
High School for Girls
Gledholt
Gledholt Bridge
Tunnel
Mill Pond
Mill Race
Recreation Ground
Allotment Gardens
Bunker Hill
Club
Sch
Ch
Mkt
Brick Works
Lodge
Works
Mill Stream
Golf Course
Dog Kennel Bank
Martin Bank Wood
Lower Hill Top
Allotment Gardens
Hall
Ashfield
Longley Green
Longley Hall (School for Girls)
Hill Side
Crooked Tree
Trough
Squirrel Ditch
Ashes Common
Quarry House
New Laith
New Laith Hill
Jack Royd
Burn Royd
Newsome Crescent
Newsome Hill Quarry (Disused)
Summerfield
Jacob's Well
Near End
Far End
Low Row
Hill Top
Hill Side
Pavilion
Allot Gdns
Sch
Ch
Club
Mill Pond
Mill Race
Viaduct
Tramway
Aqueduct
Weir
Sluice
Gear Works
Tennis Courts
Bowling Green
Cricket Ground
Recreation Ground
Allotment Gardens
Bunker Hill
Club
Schools

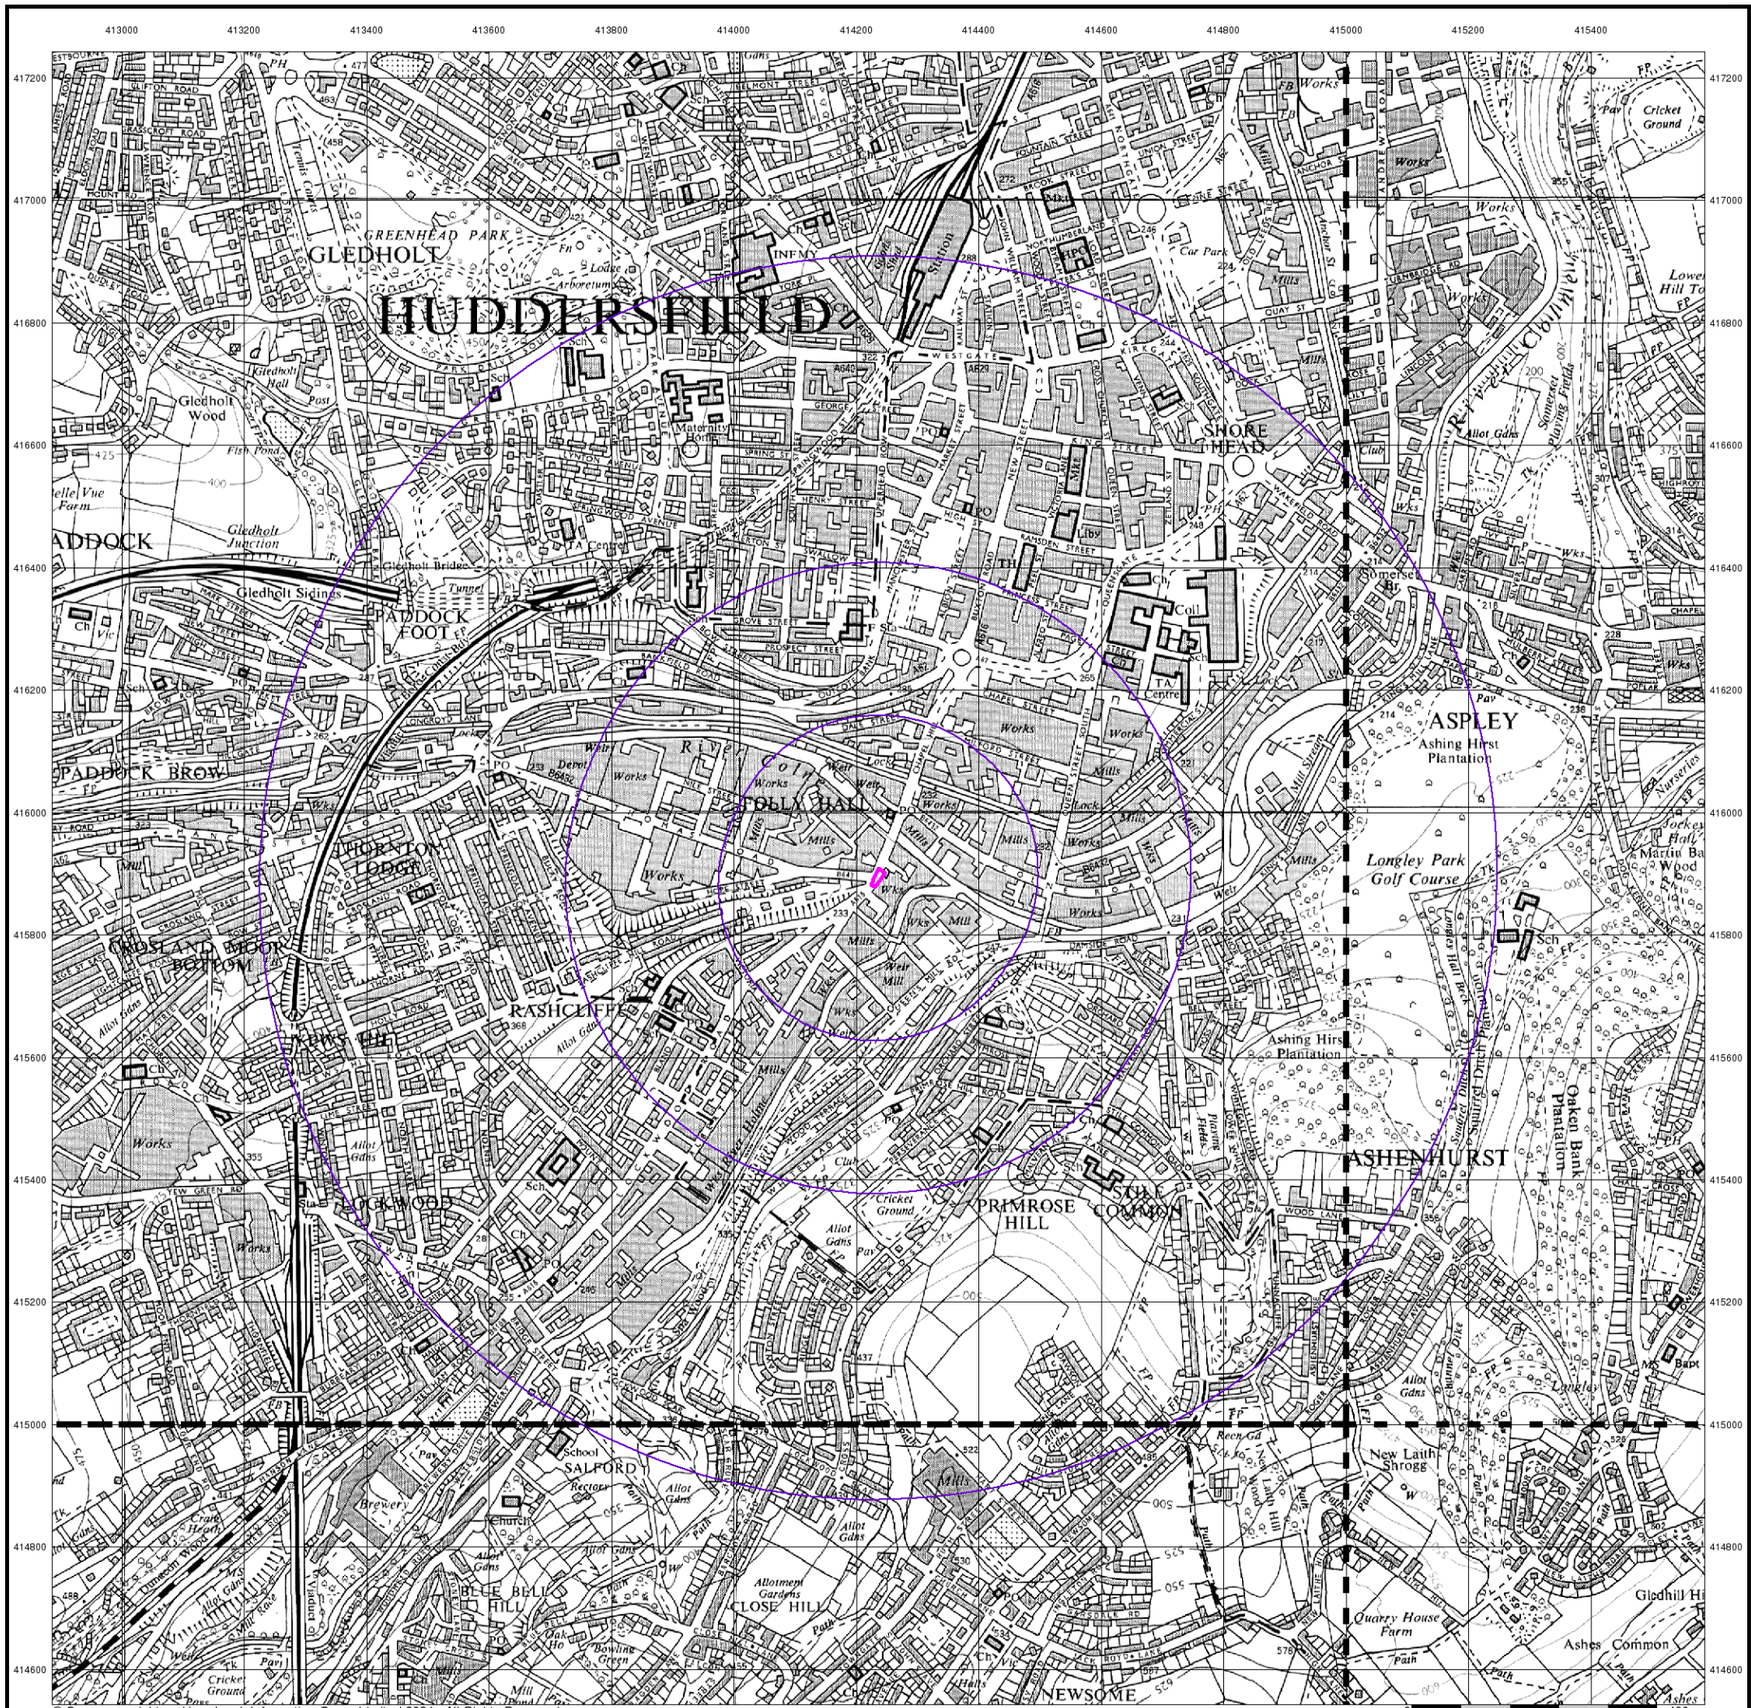

© Crown copyright and Landmark Information Group Limited 2024. All Rights Reserved.

Envirocheck®

LANDMARK INFORMATION GROUP®

Ordnance Survey Plan

Published 1965 - 1969


Source map scale - 1:10,000

The historical maps shown were reproduced from maps predominantly held at the scale adopted for England, Wales and Scotland in the 1840`s. In 1854 the 1:2,500 scale was adopted for mapping urban areas; these maps were used to update the 1:10,560 maps. The published date given therefore is often some years later than the surveyed date. Before 1938, all OS maps were based on the Cassini Projection, with independent surveys of a single county or group of counties, giving rise to significant inaccuracies in outlying areas. In the late 1940`s, a Provisional Edition was produced, which updated the 1:10,560 mapping from a number of sources. The maps appear unfinished - with all military camps and other strategic sites removed. These maps were initially overprinted with the National Grid. In 1970, the first 1:10,000 maps were produced using the Transverse Mercator Projection. The revision process continued until recently, with new editions appearing every 10 years or so for urban areas.

Map Name(s) and Date(s)

SE11NW 1966 1:10,560	SE11NE 1965 1:10,560
SE11SW 1969 1:10,560	SE11SE 1968 1:10,560

Historical Map - Slice A

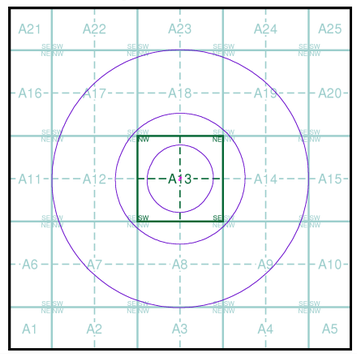

Order Details


Order Number:	344683322_1_1
Customer Ref:	4363
National Grid Reference:	414240, 415890
Slice:	A
Site Area (Ha):	0.03
Search Buffer (m):	1000

Site Details

Site at 414240, 415900

Landmark® INFORMATION GROUP

Tel: 0844 844 9952
Fax: 0844 844 9951
Web: www.envirocheck.co.uk

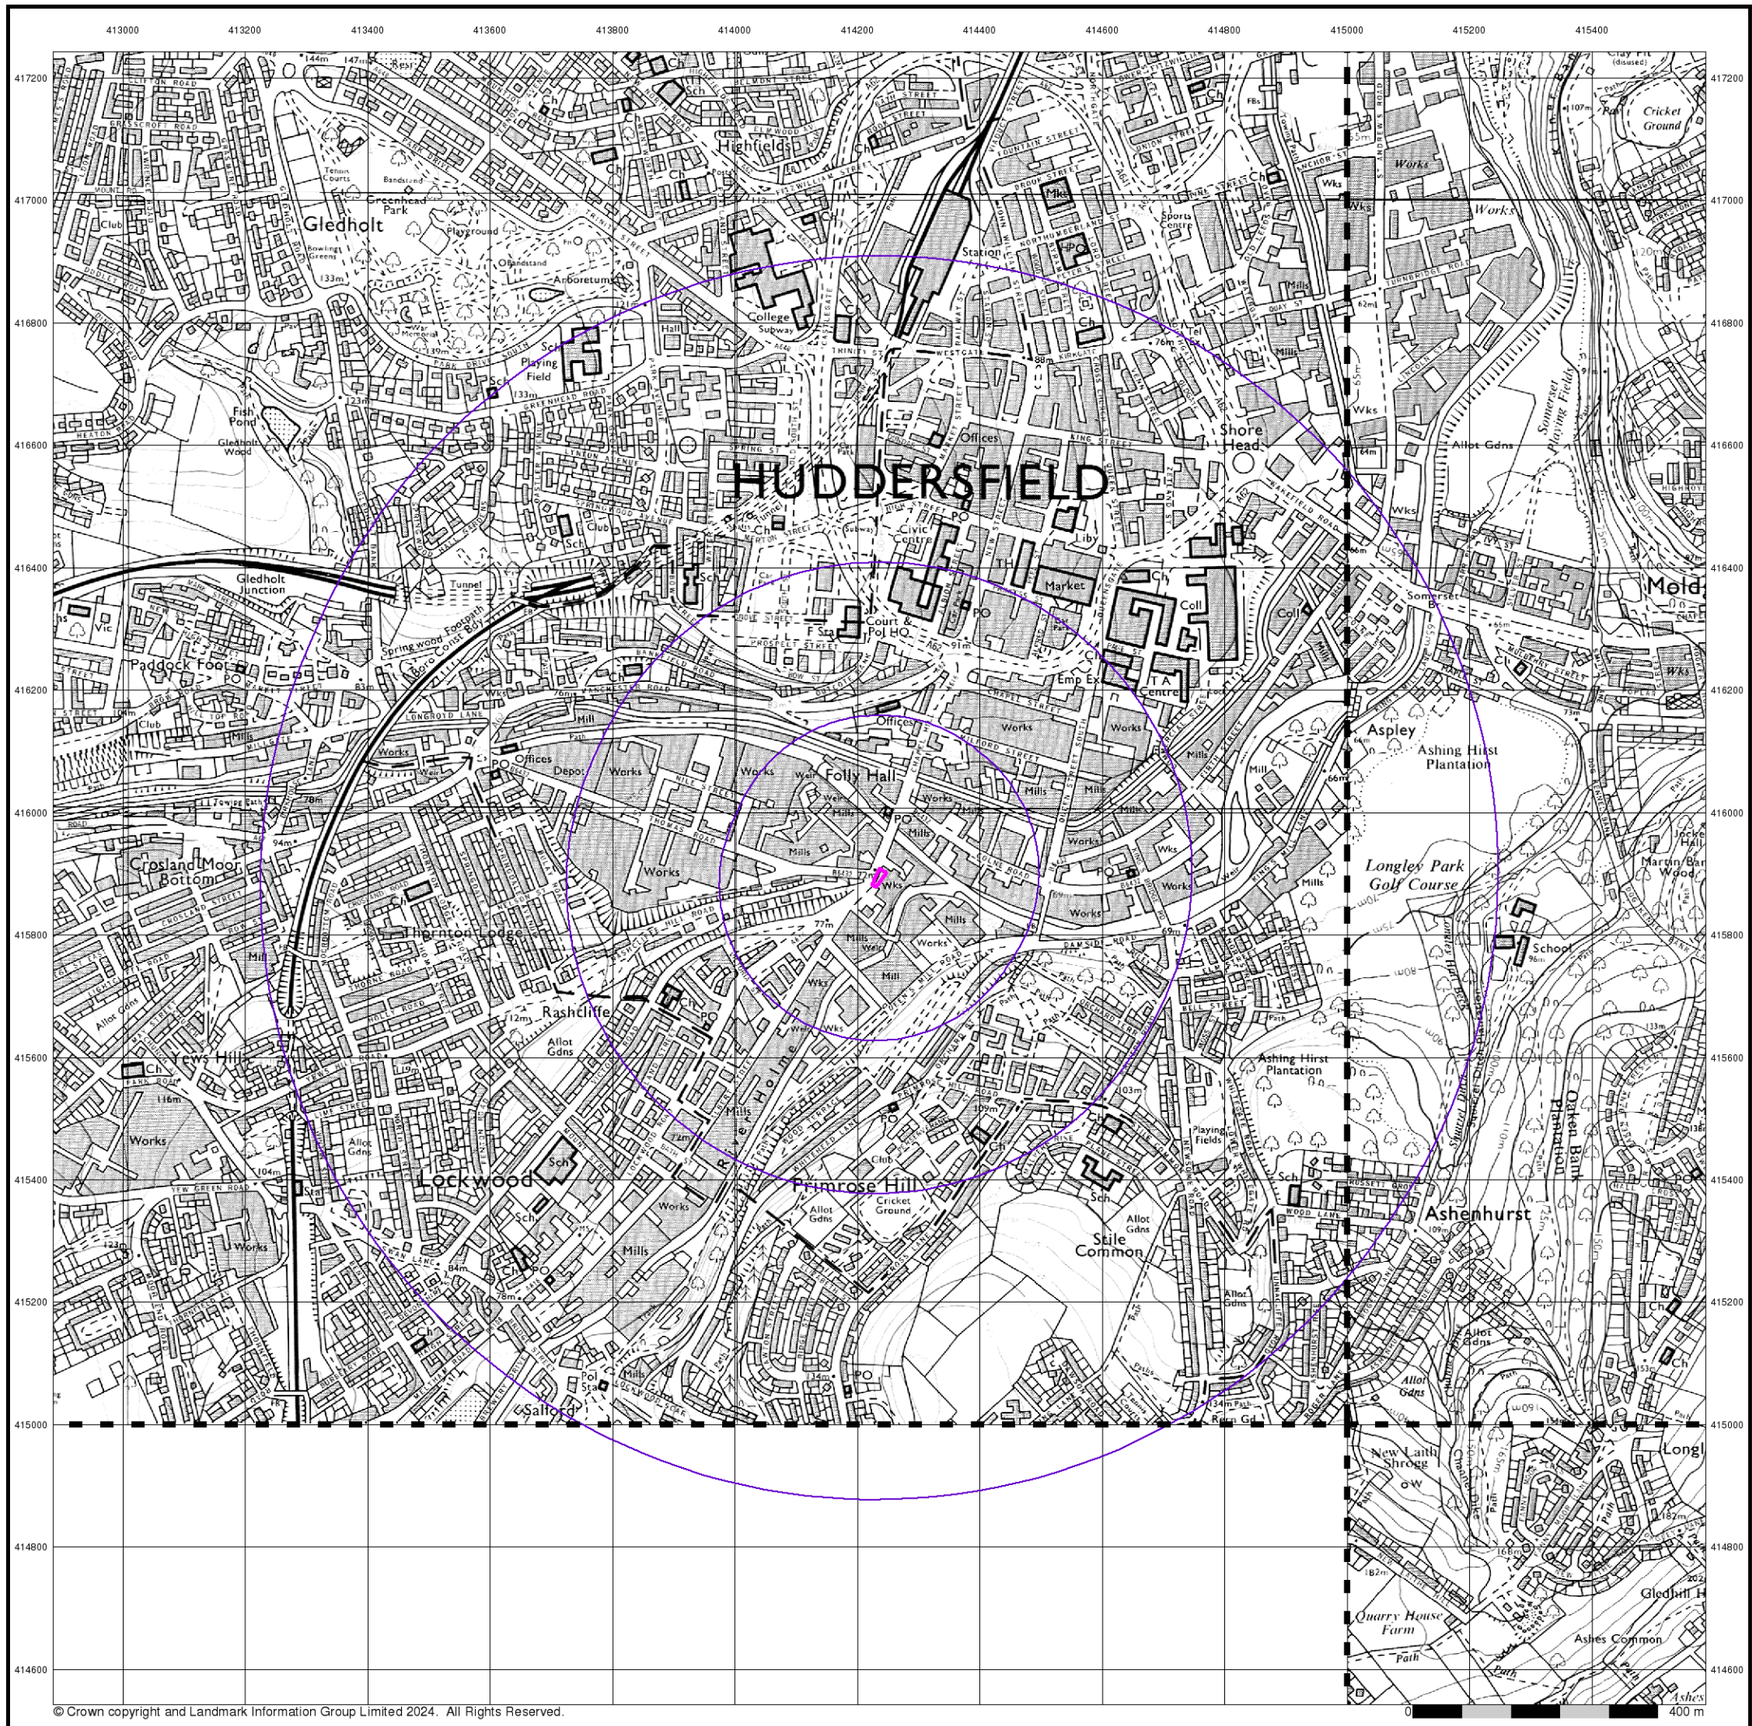
HUDDERSFIELD
Gledholt
Highfield
Fenay Bridge
Lockwood
Primrose Hill
Rashcliffe
Folly Hall
Paddock Foot
Aspley
Ashenhurst
Longley Park Golf Course
Ashing Hirst Plantation
Oaken Bank Plantation
Stile Common
Salford
Crosland Moor Bottoms
Quarry House Farm
Gledhill H
Ashes Common
Mold
Shore Head
Somerset Bldgs
Cricket Ground
Sports Centre
Civic Centre
Court & Pol HQ
Station
College Subway
Arboretum
Greenhead Park
Playing Field
Fish Pond
Gledholt Wood
Gledholt Junction
Tunnel
Spring wood Footpath
Borg Cons Boy
Offices
Depot
Works
Mills
Allot Gdns
Cricket Ground
Playing Fields
Sch
Ch
PO
Pol Sta
Club
Tennis Courts
Bandstand
Bowling Greens
Pavilion
Memorial
Hall
Liby
Market
Emp Ex
T A Centre
Coll
Fdry
Wks
Mill
Pond
Path
Ref Gd
Rec Gd
Sewage Works
Cricket Ground
Somerset Bldgs
Jacks Hall
Martin Bank Wood
New Laith Shrogg
Long
Ashes
Tel
Fb
Pub
Vic
Ind Est
Sub Sta
Pol Sta



© Crown copyright and Landmark Information Group Limited 2024. All Rights Reserved.

Envirocheck®

LANDMARK INFORMATION GROUP®


Ordnance Survey Plan

Published 1984 - 1989


Source map scale - 1:10,000

The historical maps shown were reproduced from maps predominantly held at the scale adopted for England, Wales and Scotland in the 1840`s. In 1854 the 1:2,500 scale was adopted for mapping urban areas; these maps were used to update the 1:10,560 maps. The published date given therefore is often some years later than the surveyed date. Before 1938, all OS maps were based on the Cassini Projection, with independent surveys of a single county or group of counties, giving rise to significant inaccuracies in outlying areas. In the late 1940`s, a Provisional Edition was produced, which updated the 1:10,560 mapping from a number of sources. The maps appear unfinished - with all military camps and other strategic sites removed. These maps were initially overprinted with the National Grid. In 1970, the first 1:10,000 maps were produced using the Transverse Mercator Projection. The revision process continued until recently, with new editions appearing every 10 years or so for urban areas.

Map Name(s) and Date(s)

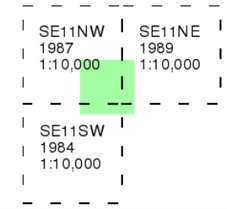

Historical Map - Slice A

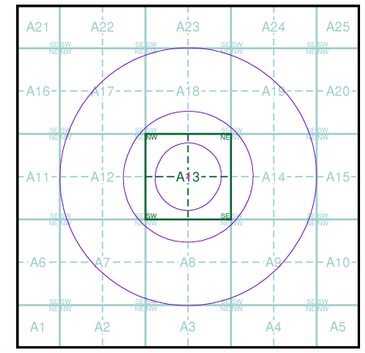

Order Details


Order Number:	344683322_1_1
Customer Ref:	4363
National Grid Reference:	414240, 415890
Slice:	A
Site Area (Ha):	0.03
Search Buffer (m):	1000

Site Details

Site at 414240, 415900

Landmark INFORMATION GROUP

Tel: 0844 844 9952
Fax: 0844 844 9951
Web: www.envirocheck.co.uk

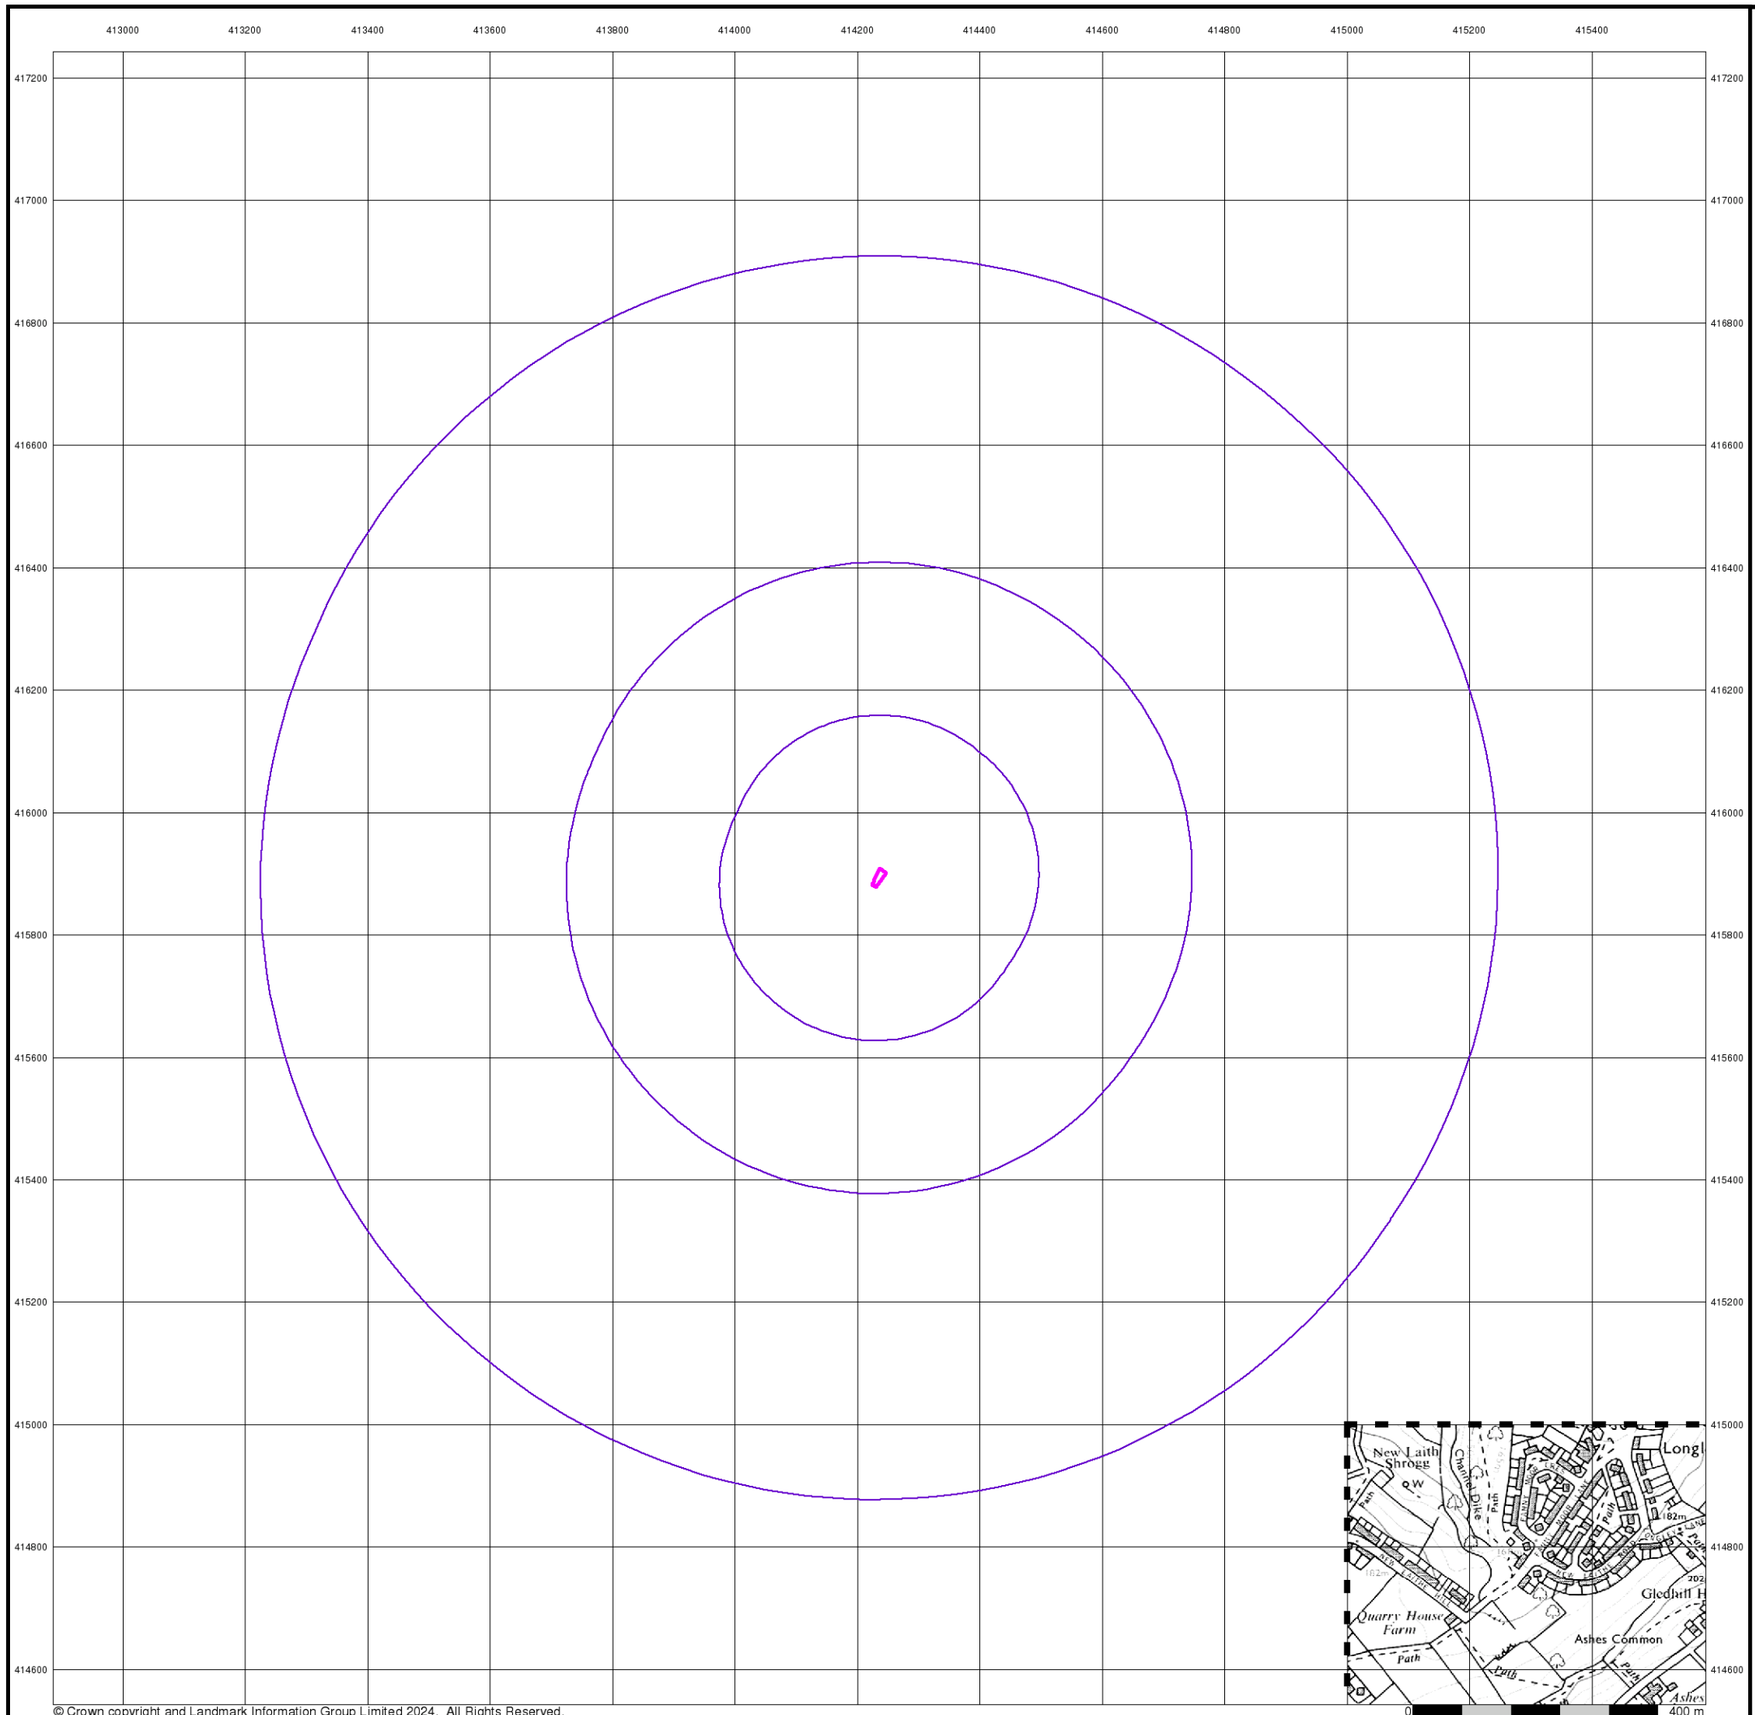

© Crown copyright and Landmark Information Group Limited 2024. All Rights Reserved.

Envirocheck®

LANDMARK INFORMATION GROUP®


Ordnance Survey Plan

Published 1992


Source map scale - 1:10,000

The historical maps shown were reproduced from maps predominantly held at the scale adopted for England, Wales and Scotland in the 1840`s. In 1854 the 1:2,500 scale was adopted for mapping urban areas; these maps were used to update the 1:10,560 maps. The published date given therefore is often some years later than the surveyed date. Before 1938, all OS maps were based on the Cassini Projection, with independent surveys of a single county or group of counties, giving rise to significant inaccuracies in outlying areas. In the late 1940`s, a Provisional Edition was produced, which updated the 1:10,560 mapping from a number of sources. The maps appear unfinished - with all military camps and other strategic sites removed. These maps were initially overprinted with the National Grid. In 1970, the first 1:10,000 maps were produced using the Transverse Mercator Projection. The revision process continued until recently, with new editions appearing every 10 years or so for urban areas.

Map Name(s) and Date(s)

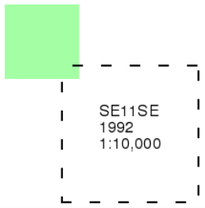

Historical Map - Slice A

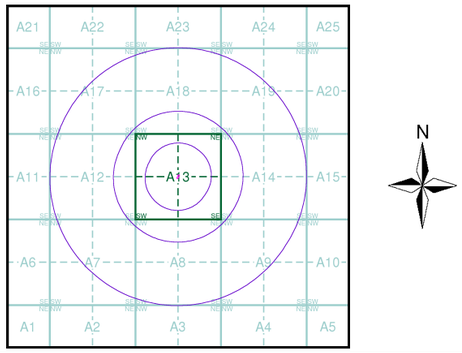

Order Details


Order Number:	344683322_1_1
Customer Ref:	4363
National Grid Reference:	414240, 415890
Slice:	A
Site Area (Ha):	0.03
Search Buffer (m):	1000

Site Details

Site at 414240, 415900

Landmark® INFORMATION GROUP

Tel: 0844 844 9952
Fax: 0844 844 9951
Web: www.envirocheck.co.uk

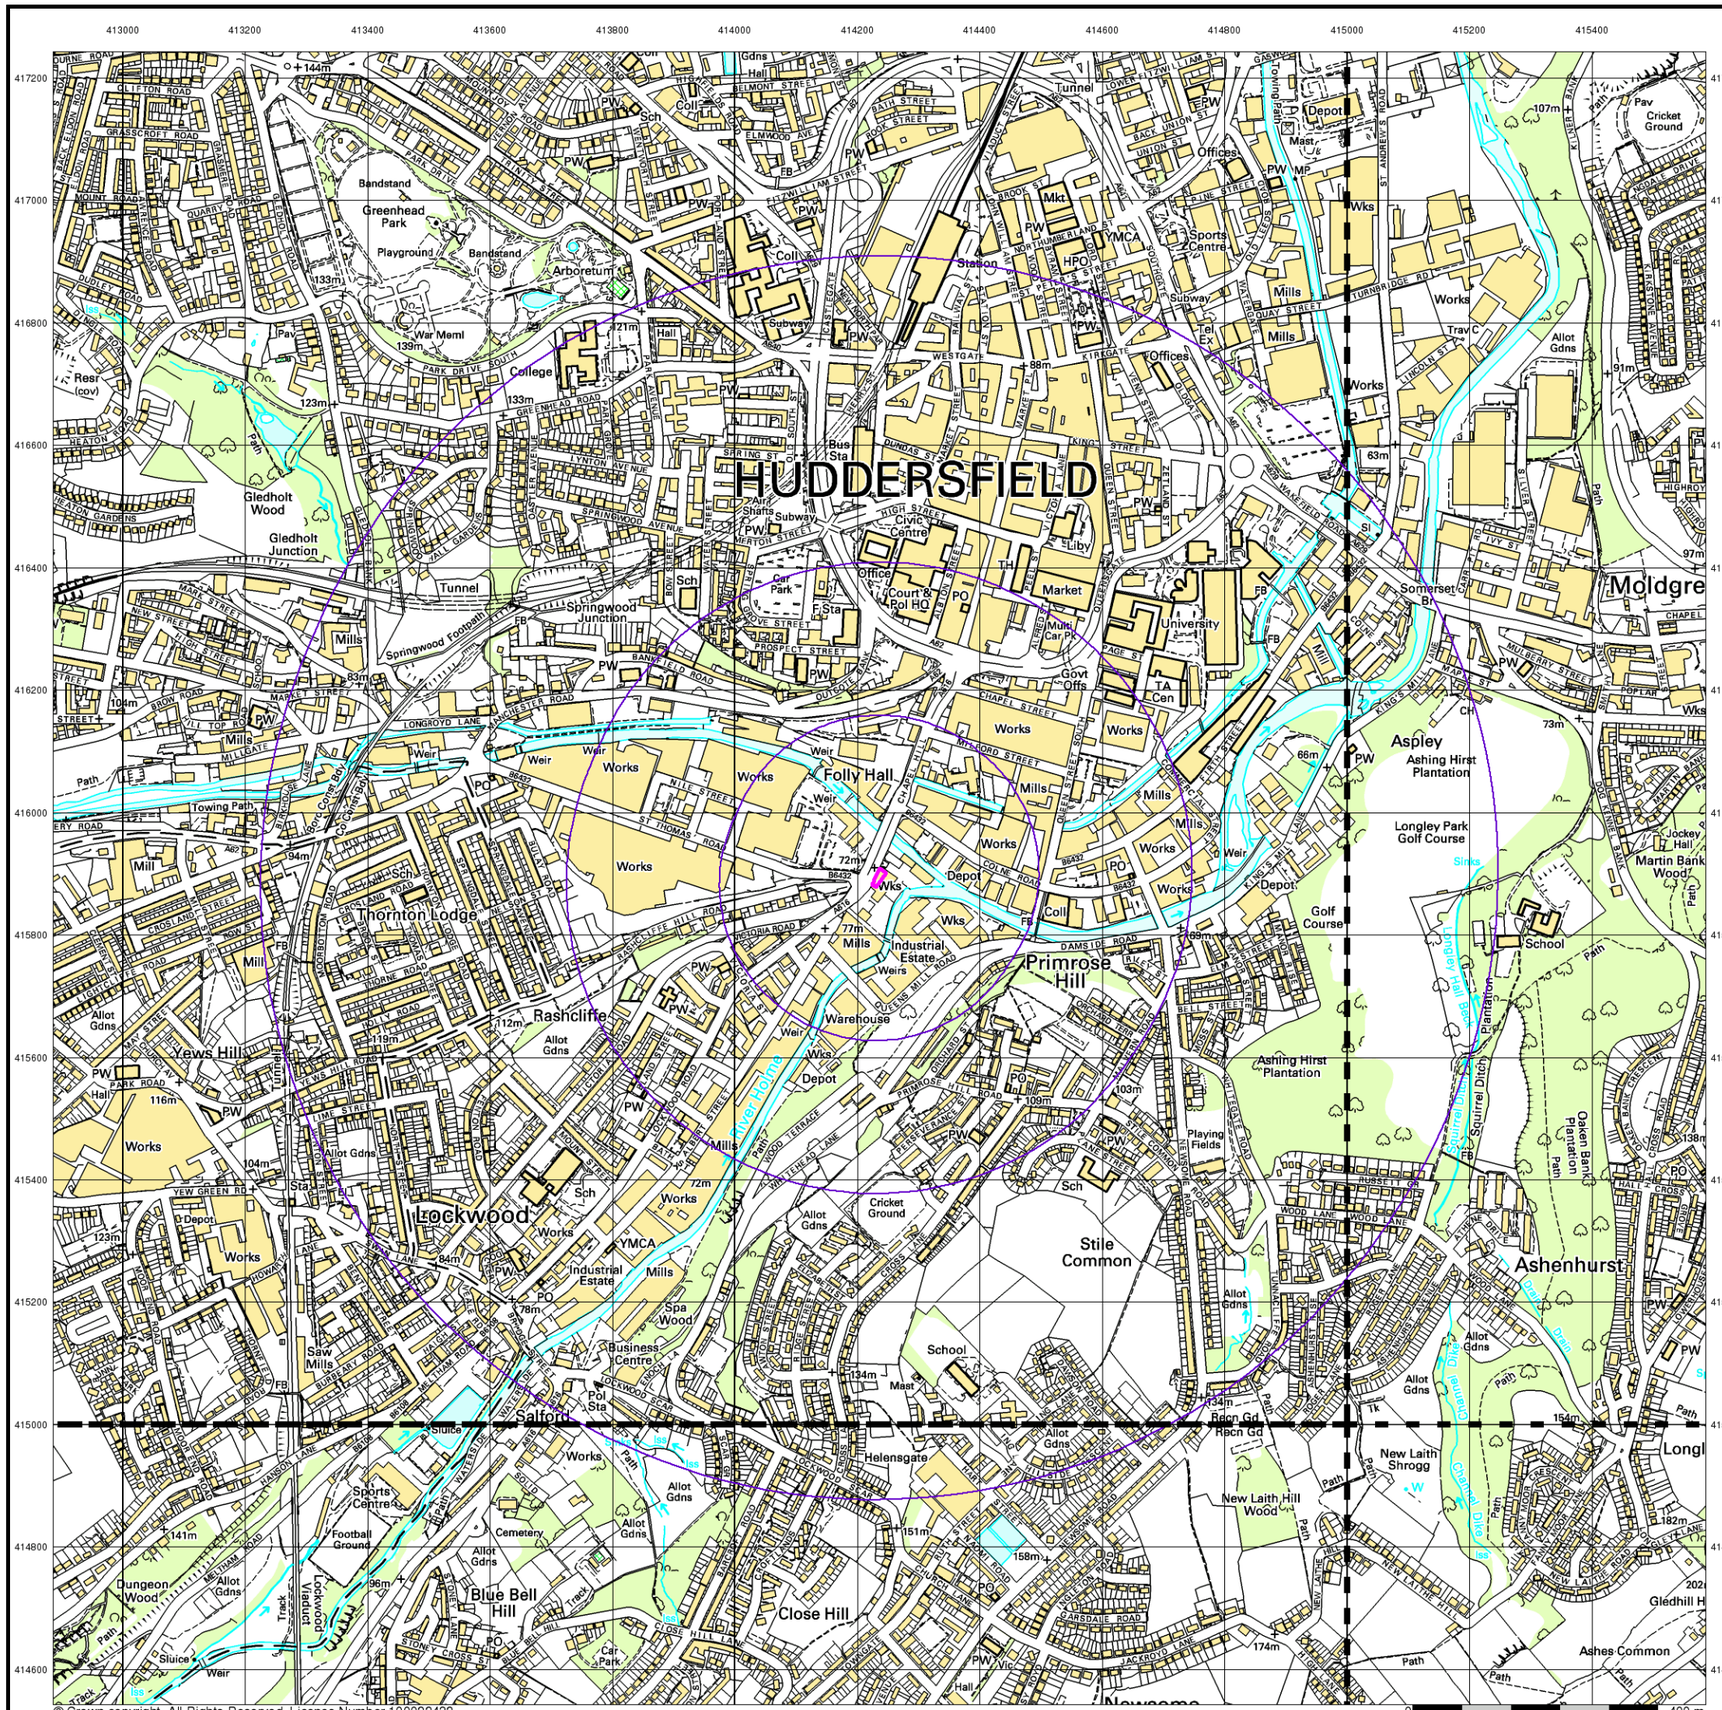

© Crown copyright. All Rights Reserved. Licence Number 100022432.

0 400 m

Envirocheck®

LANDMARK INFORMATION GROUP®

10k Raster Mapping

Published 2000


Source map scale - 1:10,000

The historical maps shown were produced from the Ordnance Survey`s 1:10,000 colour raster mapping. These maps are derived from Landplan which replaced the old 1:10,000 maps originally published in 1970. The data is highly detailed showing buildings, fences and field boundaries as well as all roads, tracks and paths. Road names are also included together with the relevant road number and classification. Boundary information depiction includes county, unitary authority, district, civil parish and constituency.

Map Name(s) and Date(s)

SE11NW 2000 1:10,000	SE11NE 2000 1:10,000
SE11SW 2000 1:10,000	SE11SE 2000 1:10,000

Historical Map - Slice A

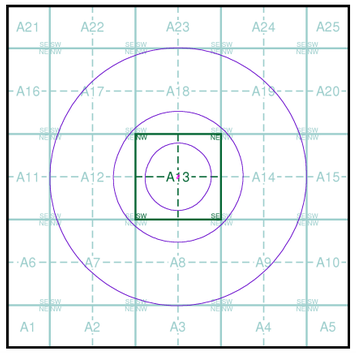

Order Details


Order Number:	344683322_1_1
Customer Ref:	4363
National Grid Reference:	414240, 415890
Slice:	A
Site Area (Ha):	0.03
Search Buffer (m):	1000

Site Details

Site at 414240, 415900

Landmark INFORMATION GROUP

Tel: 0844 844 9952
Fax: 0844 844 9951
Web: www.envirocheck.co.uk

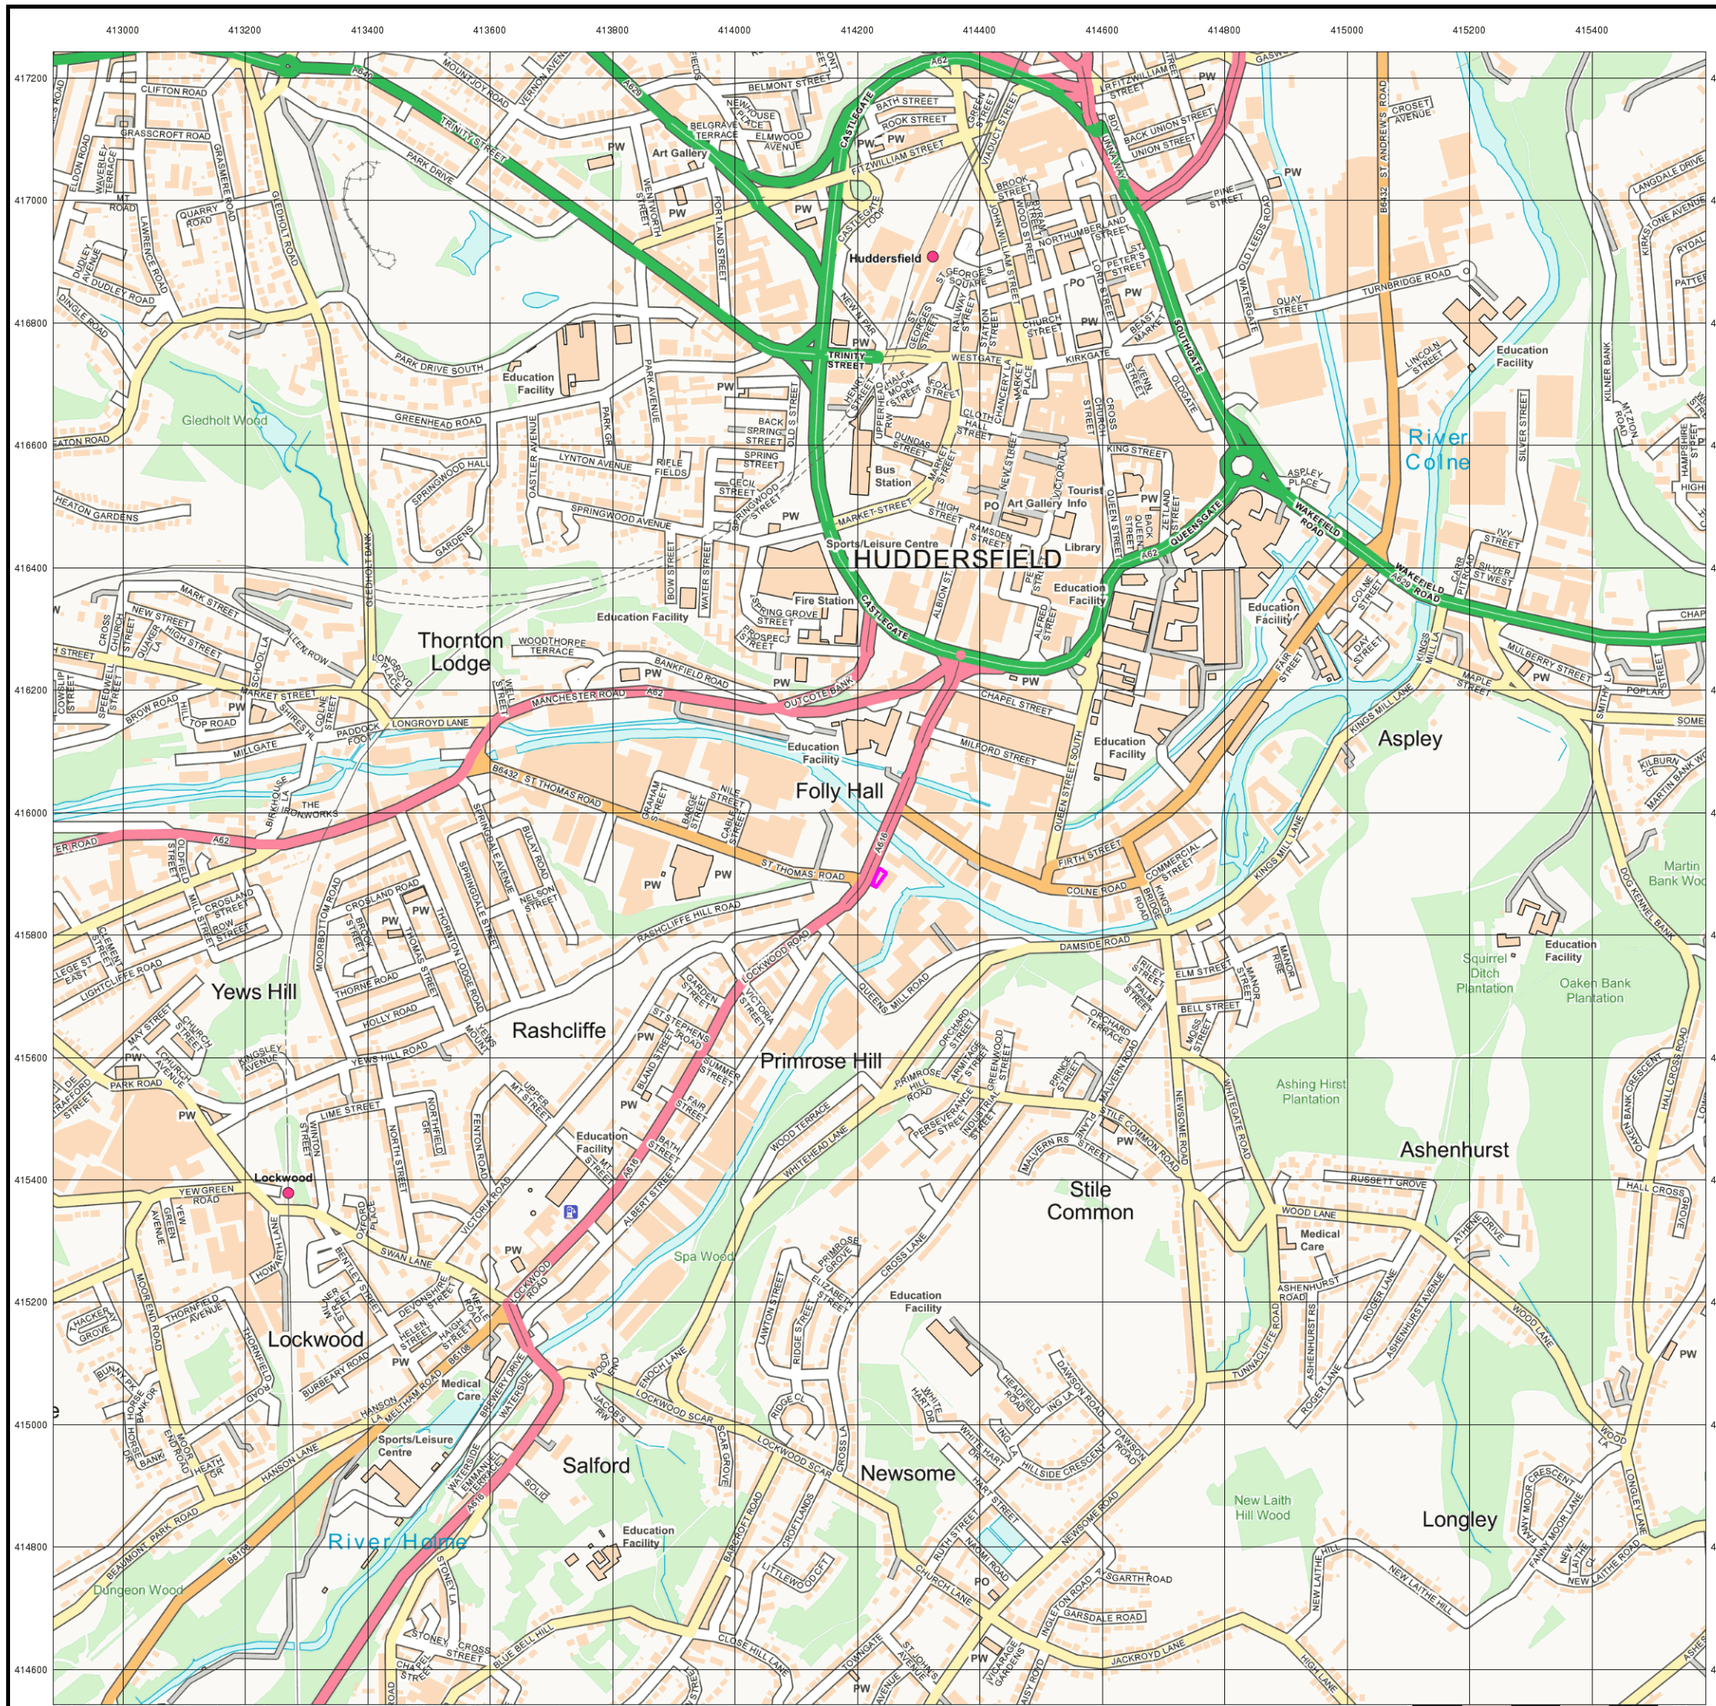
HUDDERSFIELD
Thornton Lodge
Folly Hall
Aspley
Yews Hill
Rashcliffe
Primrose Hill
Stile Common
Ashenhurst
Lockwood
Salford
Newsome
Longley
Gledholt Wood
River Colne
River Holme
Spa Wood
Dungeon Wood
Ashing Hirst Plantation
New Laith Hill Wood
Squirrel Ditch Plantation
Oaken Bank Plantation
Martin Bank Wood
Huddersfield
Art Gallery
Bus Station
Tourist Info
Library
Sports/Leisure Centre
Fire Station
Education Facility
Medical Care
Lockwood
Sports/Leisure Centre
Education Facility
Medical Care
Ashenhurst
Education Facility
Education Facility
Education Facility

APPENDIX 3

LANDMARK ENVIROCHECK REPORT

Envirocheck® Report:

Datasheet

Order Details:

Order Number:
344683322_1_1

Customer Reference:
4363

National Grid Reference:
414240, 415890

Slice:
A

Site Area (Ha):
0.03

Search Buffer (m):
1000

Site Details:

Site at 414240, 415900

Client Details:

Ms L Ellis
FWS Consultants Ltd
Unit 2 City West Business Park
St Johns Road
Meadowfield Industrial Estate
Durham
County Durham
DH7 8ER

Envirocheck®
LANDMARK INFORMATION GROUP®

Contents

Report Section	Page Number
Summary	-
Agency & Hydrological	1
Waste	79
Hazardous Substances	-
Geological	83
Industrial Land Use	86
Sensitive Land Use	120
Data Currency	121
Data Suppliers	125
Useful Contacts	126

Introduction

The Environment Act 1995 has made site sensitivity a key issue, as the legislation pays as much attention to the pathways by which contamination could spread, and to the vulnerable targets of contamination, as it does the potential sources of contamination.
For this reason, Landmark's Site Sensitivity maps and Datasheet(s) place great emphasis on statutory data provided by the Environment Agency/Natural Resources Wales and the Scottish Environment Protection Agency; it also incorporates data from Natural England (and the Scottish and Welsh equivalents) and Local Authorities; and highlights hydrogeological features required by environmental and geotechnical consultants. It does not include any information concerning past uses of land. The datasheet is produced by querying the Landmark database to a distance defined by the client from a site boundary provided by the client.
In this datasheet the National Grid References (NGRs) are rounded to the nearest 10m in accordance with Landmark's agreements with a number of Data Suppliers.

Copyright Notice

© Landmark Information Group Limited 2024. The Copyright on the information and data and its format as contained in this Envirocheck® Report ("Report") is the property of Landmark Information Group Limited ("Landmark") and several other Data Providers, including (but not limited to) Ordnance Survey, British Geological Survey, the Environment Agency/Natural Resources Wales and Natural England, and must not be reproduced in whole or in part by photocopying or any other method. The Report is supplied under Landmark's Terms and Conditions accepted by the Customer.
A copy of Landmark's Terms and Conditions can be found with the Index Map for this report. Additional copies of the Report may be obtained from Landmark, subject to Landmark's charges in force from time to time. The Copyright, design rights and any other intellectual rights shall remain the exclusive property of Landmark and /or other Data providers, whose Copyright material has been included in this Report.
© Environment Agency & United Kingdom Research and Innovation 2024. © Natural Resources Wales & United Kingdom Research and Innovation 2024.

Natural England Copyright Notice

Site of Special Scientific Interest, National Nature Reserve, Ramsar, Special Protection Area, Special Conservation Area, Marine Nature Reserve data (derived from Ordnance Survey 1:10000 raster) is provided by, and used with the permission of, Natural England who retain the copyright and Intellectual Property Rights for the data.

Scottish Natural Heritage Copyright

Contains SNH information licensed under the Open Government Licence v3.0.

Ove Arup Copyright Notice

The Mining Instability data was obtained on licence from Ove Arup & Partners Limited (for further information, contact mining.review@arup.com). No reproduction or further use of such Data is to be made without the prior written consent of Ove Arup & Partners Limited. The supplied Mining Instability data is derived from publicly available records and other third party sources and neither Ove Arup & Partners nor Landmark warrant the accuracy or completeness of such information or data.

Stantec Copyright Notice

The cavity data presented has been extracted from the PBA (now Stantec UK Ltd) enhanced version of the original DEFRA national cavity databases. Stantec UK Ltd retain the copyright & intellectual property rights in the data. Whilst all reasonable efforts are made to check that the information contained in the cavity databases is accurate we do not warrant that the data is complete or error free. The information is based upon our own researches and those collated from a number of external sources and is continually being augmented and updated by Stantec UK Ltd. In no event shall Stantec UK Ltd or Landmark be liable for any loss or damage including, without limitation, indirect or consequential loss or damage arising from the use of this data.

Radon Potential dataset Copyright Notice

Information supplied from a joint dataset compiled by The British Geological Survey and Public Health England.

Natural Resources Wales Copyright Notice

Contains Natural Resources Wales information © Natural Resources Wales and Database Right. All rights Reserved. Contains Ordnance Survey Data. Ordnance Survey Licence number 100019741. Crown Copyright and Database Right. Contains Natural Resources Wales information © Natural Resources Wales and Database Right. All rights Reserved. Some features of this information are based on digital spatial data licensed from the Centre for Ecology & Hydrology © NERC (CEH). Defra, Met Office and DARD Rivers Agency © Crown copyright. © Cranfield University. © James Hutton Institute. Contains OS data © Crown copyright and database right 2024. Land & Property Services © Crown copyright and database right.

Report Version v53.0

Envirocheck®
LANDMARK INFORMATION GROUP®

Summary

Data Type	Page Number	On Site	0 to 250m	251 to 500m	501 to 1000m (*up to 2000m)
Agency & Hydrological					
BGS Groundwater Flooding Susceptibility	pg 1	Yes	Yes	Yes	n/a
Contaminated Land Register Entries and Notices					
Discharge Consents	pg 3		4	30	69
Prosecutions Relating to Controlled Waters			n/a	n/a	n/a
Enforcement and Prohibition Notices	pg 29		1		
Integrated Pollution Controls					
Integrated Pollution Prevention And Control					
Local Authority Integrated Pollution Prevention And Control					
Local Authority Pollution Prevention and Controls	pg 29		2	9	10
Local Authority Pollution Prevention and Control Enforcements					
Nearest Surface Water Feature	pg 32		Yes		
Pollution Incidents to Controlled Waters	pg 32		15	11	35
Prosecutions Relating to Authorised Processes	pg 42		1		
Registered Radioactive Substances	pg 43				7
River Quality	pg 44		4		3
River Quality Biology Sampling Points					
River Quality Chemistry Sampling Points	pg 45		1	1	
Substantiated Pollution Incident Register	pg 46		5	2	1
Water Abstractions	pg 47		7	16	11 (*49)
Water Industry Act Referrals	pg 68		1		
Groundwater Vulnerability Map	pg 68	Yes	n/a	n/a	n/a
Groundwater Vulnerability - Soluble Rock Risk			n/a	n/a	n/a
Bedrock Aquifer Designations	pg 68	Yes	n/a	n/a	n/a
Superficial Aquifer Designations	pg 68	Yes	n/a	n/a	n/a
Source Protection Zones					
Extreme Flooding from Rivers or Sea without Defences	pg 68	Yes	Yes	n/a	n/a
Flooding from Rivers or Sea without Defences	pg 71		Yes	n/a	n/a
Areas Benefiting from Flood Defences				n/a	n/a
Flood Water Storage Areas				n/a	n/a
Flood Defences				n/a	n/a
OS Water Network Lines	pg 71		13	1	50

Envirocheck®
LANDMARK INFORMATION GROUP®

Summary

Data Type	Page Number	On Site	0 to 250m	251 to 500m	501 to 1000m (*up to 2000m)
Waste					
BGS Recorded Landfill Sites					
Historical Landfill Sites					
Integrated Pollution Control Registered Waste Sites					
Licensed Waste Management Facilities (Landfill Boundaries)					
Licensed Waste Management Facilities (Locations)	pg 79		2	1	3
Local Authority Landfill Coverage	pg 80	1	n/a	n/a	n/a
Local Authority Recorded Landfill Sites					
Registered Landfill Sites					
Registered Waste Transfer Sites	pg 80			1	1
Registered Waste Treatment or Disposal Sites	pg 81		1		2
Hazardous Substances					
Control of Major Accident Hazards Sites (COMAH)					
Explosive Sites					
Notification of Installations Handling Hazardous Substances (NIHHS)					
Planning Hazardous Substance Consents					
Planning Hazardous Substance Enforcements					
Geological					
BGS 1:625,000 Solid Geology	pg 83	Yes	n/a	n/a	n/a
BGS Recorded Mineral Sites	pg 83			1	5
CBSCB Compensation District			n/a	n/a	n/a
Coal Mining Affected Areas	pg 84	Yes	n/a	n/a	n/a
Mining Instability	pg 84	Yes	n/a	n/a	n/a
Man-Made Mining Cavities					
Natural Cavities	pg 84				1
Non Coal Mining Areas of Great Britain				n/a	n/a
Potential for Collapsible Ground Stability Hazards	pg 84		Yes	n/a	n/a
Potential for Compressible Ground Stability Hazards	pg 84	Yes		n/a	n/a
Potential for Ground Dissolution Stability Hazards				n/a	n/a
Potential for Landslide Ground Stability Hazards	pg 84	Yes	Yes	n/a	n/a
Potential for Running Sand Ground Stability Hazards	pg 85	Yes	Yes	n/a	n/a
Potential for Shrinking or Swelling Clay Ground Stability Hazards	pg 85	Yes		n/a	n/a
Radon Potential - Radon Affected Areas			n/a	n/a	n/a
Radon Potential - Radon Protection Measures			n/a	n/a	n/a

Envirocheck®
LANDMARK INFORMATION GROUP®

Summary

Data Type	Page Number	On Site	0 to 250m	251 to 500m	501 to 1000m (*up to 2000m)
Industrial Land Use					
Contemporary Trade Directory Entries	pg 86		46	71	249
Fuel Station Entries	pg 118			2	6
Gas Pipelines					
Underground Electrical Cables					
Sensitive Land Use					
Ancient Woodland					
Areas of Adopted Green Belt					
Areas of Unadopted Green Belt					
Areas of Outstanding Natural Beauty					
Environmentally Sensitive Areas					
Forest Parks					
Local Nature Reserves	pg 120				1
Marine Nature Reserves					
National Nature Reserves					
National Parks					
Nitrate Sensitive Areas					
Nitrate Vulnerable Zones					
Ramsar Sites					
Sites of Special Scientific Interest					
Special Areas of Conservation					
Special Protection Areas					
World Heritage Sites					

Map ID	Details	Quadrant Reference (Compass Direction)	Estimated Distance From Site	Contact	NGR
	BGS Groundwater Flooding Susceptibility Flooding Type: Potential for Groundwater Flooding to Occur at Surface	A13NW (N)	0	1	414235 415900
	BGS Groundwater Flooding Susceptibility Flooding Type: Potential for Groundwater Flooding to Occur at Surface	A13NW (SW)	0	1	414235 415893
	BGS Groundwater Flooding Susceptibility Flooding Type: Potential for Groundwater Flooding of Property Situated Below Ground Level	A13NE (NE)	4	1	414250 415900
	BGS Groundwater Flooding Susceptibility Flooding Type: Potential for Groundwater Flooding of Property Situated Below Ground Level	A13NW (W)	25	1	414200 415893
	BGS Groundwater Flooding Susceptibility Flooding Type: Potential for Groundwater Flooding to Occur at Surface	A13SW (S)	28	1	414235 415850
	BGS Groundwater Flooding Susceptibility Flooding Type: Potential for Groundwater Flooding to Occur at Surface	A13SE (S)	34	1	414250 415850
	BGS Groundwater Flooding Susceptibility Flooding Type: Potential for Groundwater Flooding to Occur at Surface	A13SW (SW)	41	1	414200 415850
	BGS Groundwater Flooding Susceptibility Flooding Type: Potential for Groundwater Flooding to Occur at Surface	A13NW (W)	77	1	414150 415900
	BGS Groundwater Flooding Susceptibility Flooding Type: Potential for Groundwater Flooding of Property Situated Below Ground Level	A13NE (NE)	144	1	414350 416000
	BGS Groundwater Flooding Susceptibility Flooding Type: Potential for Groundwater Flooding to Occur at Surface	A13NW (N)	147	1	414200 416050
	BGS Groundwater Flooding Susceptibility Flooding Type: Potential for Groundwater Flooding of Property Situated Below Ground Level	A13SW (W)	178	1	414050 415850
	BGS Groundwater Flooding Susceptibility Flooding Type: Potential for Groundwater Flooding to Occur at Surface	A13SW (SW)	194	1	414050 415800
	BGS Groundwater Flooding Susceptibility Flooding Type: Potential for Groundwater Flooding of Property Situated Below Ground Level	A13SE (SE)	212	1	414400 415750
	BGS Groundwater Flooding Susceptibility Flooding Type: Potential for Groundwater Flooding of Property Situated Below Ground Level	A13SE (SE)	214	1	414350 415700
	BGS Groundwater Flooding Susceptibility Flooding Type: Potential for Groundwater Flooding to Occur at Surface	A13NW (W)	225	1	414000 415893
	BGS Groundwater Flooding Susceptibility Flooding Type: Potential for Groundwater Flooding of Property Situated Below Ground Level	A13SE (S)	238	1	414300 415650
	BGS Groundwater Flooding Susceptibility Flooding Type: Potential for Groundwater Flooding of Property Situated Below Ground Level	A13NW (N)	242	1	414235 416150
	BGS Groundwater Flooding Susceptibility Flooding Type: Limited Potential for Groundwater Flooding to Occur	A13NE (N)	242	1	414250 416150
	BGS Groundwater Flooding Susceptibility Flooding Type: Potential for Groundwater Flooding of Property Situated Below Ground Level	A13NW (N)	245	1	414200 416150
	BGS Groundwater Flooding Susceptibility Flooding Type: Limited Potential for Groundwater Flooding to Occur	A13SE (SE)	246	1	414400 415700
	BGS Groundwater Flooding Susceptibility Flooding Type: Limited Potential for Groundwater Flooding to Occur	A13NE (NE)	252	1	414400 416100
	BGS Groundwater Flooding Susceptibility Flooding Type: Limited Potential for Groundwater Flooding to Occur	A13SE (SE)	253	1	414450 415750

Map ID	Details	Quadrant Reference (Compass Direction)	Estimated Distance From Site	Contact	NGR
	BGS Groundwater Flooding Susceptibility Flooding Type: Limited Potential for Groundwater Flooding to Occur	A13SE (SE)	257	1	414350 415650
	BGS Groundwater Flooding Susceptibility Flooding Type: Limited Potential for Groundwater Flooding to Occur	A13NE (NE)	292	1	414400 416150
	BGS Groundwater Flooding Susceptibility Flooding Type: Potential for Groundwater Flooding of Property Situated Below Ground Level	A13NW (N)	294	1	414200 416200
	BGS Groundwater Flooding Susceptibility Flooding Type: Potential for Groundwater Flooding of Property Situated Below Ground Level	A13SE (S)	302	1	414350 415600
	BGS Groundwater Flooding Susceptibility Flooding Type: Potential for Groundwater Flooding of Property Situated Below Ground Level	A13NW (N)	305	1	414150 416200
	BGS Groundwater Flooding Susceptibility Flooding Type: Potential for Groundwater Flooding of Property Situated Below Ground Level	A13NE (E)	319	1	414550 416000
	BGS Groundwater Flooding Susceptibility Flooding Type: Potential for Groundwater Flooding of Property Situated Below Ground Level	A13SE (SE)	322	1	414500 415700
	BGS Groundwater Flooding Susceptibility Flooding Type: Potential for Groundwater Flooding of Property Situated Below Ground Level	A8NE (S)	328	1	414250 415550
	BGS Groundwater Flooding Susceptibility Flooding Type: Potential for Groundwater Flooding of Property Situated Below Ground Level	A13SW (W)	335	1	413900 415800
	BGS Groundwater Flooding Susceptibility Flooding Type: Potential for Groundwater Flooding of Property Situated Below Ground Level	A13SE (SE)	339	1	414550 415750
	BGS Groundwater Flooding Susceptibility Flooding Type: Potential for Groundwater Flooding of Property Situated Below Ground Level	A13SE (SE)	354	1	414450 415600
	BGS Groundwater Flooding Susceptibility Flooding Type: Limited Potential for Groundwater Flooding to Occur	A13NE (NE)	363	1	414550 416100
	BGS Groundwater Flooding Susceptibility Flooding Type: Potential for Groundwater Flooding of Property Situated Below Ground Level	A18SW (N)	368	1	414100 416250
	BGS Groundwater Flooding Susceptibility Flooding Type: Potential for Groundwater Flooding of Property Situated Below Ground Level	A8NE (S)	378	1	414250 415500
	BGS Groundwater Flooding Susceptibility Flooding Type: Limited Potential for Groundwater Flooding to Occur	A8NW (S)	378	1	414235 415500
	BGS Groundwater Flooding Susceptibility Flooding Type: Potential for Groundwater Flooding of Property Situated Below Ground Level	A14NW (NE)	384	1	414600 416050
	BGS Groundwater Flooding Susceptibility Flooding Type: Limited Potential for Groundwater Flooding to Occur	A8NW (S)	386	1	414150 415500
	BGS Groundwater Flooding Susceptibility Flooding Type: Potential for Groundwater Flooding of Property Situated Below Ground Level	A12SE (W)	398	1	413850 415750
	BGS Groundwater Flooding Susceptibility Flooding Type: Potential for Groundwater Flooding of Property Situated Below Ground Level	A8NW (S)	400	1	414100 415500
	BGS Groundwater Flooding Susceptibility Flooding Type: Potential for Groundwater Flooding of Property Situated Below Ground Level	A18SW (N)	401	1	414150 416300
	BGS Groundwater Flooding Susceptibility Flooding Type: Potential for Groundwater Flooding to Occur at Surface	A14NW (E)	416	1	414650 416000
	BGS Groundwater Flooding Susceptibility Flooding Type: Limited Potential for Groundwater Flooding to Occur	A8NW (S)	429	1	414200 415450

Map ID	Details	Quadrant Reference (Compass Direction)	Estimated Distance From Site	Contact	NGR
	BGS Groundwater Flooding Susceptibility Flooding Type: Potential for Groundwater Flooding to Occur at Surface	A14NW (E)	430	1	414650 416050
	BGS Groundwater Flooding Susceptibility Flooding Type: Potential for Groundwater Flooding of Property Situated Below Ground Level	A18SW (NW)	434	1	414050 416300
	BGS Groundwater Flooding Susceptibility Flooding Type: Potential for Groundwater Flooding to Occur at Surface	A8NW (SW)	442	1	414000 415500
	BGS Groundwater Flooding Susceptibility Flooding Type: Limited Potential for Groundwater Flooding to Occur	A12SE (W)	445	1	413800 415750
	BGS Groundwater Flooding Susceptibility Flooding Type: Potential for Groundwater Flooding of Property Situated Below Ground Level	A14NW (NE)	450	1	414650 416100
	BGS Groundwater Flooding Susceptibility Flooding Type: Limited Potential for Groundwater Flooding to Occur	A18SW (NW)	458	1	414000 416300
	BGS Groundwater Flooding Susceptibility Flooding Type: Potential for Groundwater Flooding of Property Situated Below Ground Level	A12SE (SW)	463	1	413800 415700
	BGS Groundwater Flooding Susceptibility Flooding Type: Limited Potential for Groundwater Flooding to Occur	A18SE (NE)	463	1	414550 416250
	BGS Groundwater Flooding Susceptibility Flooding Type: Potential for Groundwater Flooding to Occur at Surface	A8NW (SW)	464	1	414050 415450
	BGS Groundwater Flooding Susceptibility Flooding Type: Potential for Groundwater Flooding of Property Situated Below Ground Level	A8NW (SW)	470	1	413950 415500
	BGS Groundwater Flooding Susceptibility Flooding Type: Potential for Groundwater Flooding of Property Situated Below Ground Level	A12SE (W)	476	1	413750 415850
	BGS Groundwater Flooding Susceptibility Flooding Type: Potential for Groundwater Flooding to Occur at Surface	A14NW (E)	478	1	414700 416050
	BGS Groundwater Flooding Susceptibility Flooding Type: Potential for Groundwater Flooding of Property Situated Below Ground Level	A18SW (NW)	486	1	413950 416300
	BGS Groundwater Flooding Susceptibility Flooding Type: Potential for Groundwater Flooding to Occur at Surface	A8NW (SW)	486	1	414000 415450
	BGS Groundwater Flooding Susceptibility Flooding Type: Potential for Groundwater Flooding of Property Situated Below Ground Level	A18SW (N)	493	1	414200 416400
	BGS Groundwater Flooding Susceptibility Flooding Type: Potential for Groundwater Flooding of Property Situated Below Ground Level	A14NW (NE)	495	1	414700 416100
1	**Discharge Consents** Operator: Rashcliffe Mill Co Ltd, Property Type: Undefined Or Other Location: Rashcliffe Mills Primrose Hill, Huddersfield, West Yorkshire, Uk Authority: Environment Agency, North East Region Catchment Area: Calder Reference: E845 Permit Version: 1 Effective Date: 14th January 1983 Issued Date: 14th January 1983 Revocation Date: 19th June 1996 Discharge Type: Trade Discharge - Process Water Discharge Environment: Freshwater Stream/River Receiving Water: River Holme **Status: Transferred from Rivers (Prevention of Pollution) Act 1951-1961** Positional Accuracy: Located by supplier to within 100m	A13SW (S)	83	2	414200 415800

Map ID	Details	Quadrant Reference (Compass Direction)	Estimated Distance From Site	Contact	NGR
2	**Discharge Consents** Operator: Rashcliffe Mill Co Ltd, Property Type: Undefined Or Other Location: Rashcliffe Mills Primrose Hill, Huddersfield, West Yorkshire, Uk Authority: Environment Agency, North East Region Catchment Area: Calder Reference: E845 Permit Version: 2 Effective Date: 20th June 1996 Issued Date: 20th June 1996 Revocation Date: 30th November 2008 Discharge Type: Trade Discharge - Process Water Discharge Environment: Freshwater Stream/River Receiving Water: River Holme **Status: Revoked under EPR 2010** Positional Accuracy: Located by supplier to within 100m	A13SE (SE)	104	2	414300 415800
3	**Discharge Consents** Operator: Kirklees College Property Type: Education Location: Kirklees College Huddersfield Centre, Manchester Road, Huddersfield, West Yorkshire, Hd1 3hh Authority: Environment Agency, North East Region Catchment Area: Calder Reference: Epr/Up3425gl Permit Version: 1 Effective Date: 30th July 2012 Issued Date: 30th July 2012 Revocation Date: Not Supplied Discharge Type: Trade Discharges - Cooling Water Discharge Environment: Canal Receiving Water: Huddersfield Narrow Canal **Status: New issued under EPR 2010** Positional Accuracy: Located by supplier to within 10m	A13NW (N)	180	2	414195 416083
3	**Discharge Consents** Operator: Kirklees College Property Type: EDUCATION/NURSERY/SCHOOL/COLLEGE/UNI/TRAINING VENUE Location: Kirklees College Huddersfield Centre, Manchester Road, Huddersfield, West Yorkshire, Hd1 3ld Authority: Environment Agency, North East Region Catchment Area: Calder Reference: Eprup3425gl Permit Version: 1 Effective Date: 30th July 2012 Issued Date: 30th July 2012 Revocation Date: Not Supplied Discharge Type: Trade Discharges - Cooling Water Discharge Environment: Canal Receiving Water: Huddersfield Narrow Canal **Status: New issued under EPR 2010** Positional Accuracy: Located by supplier to within 10m	A13NW (N)	180	2	414195 416083
4	**Discharge Consents** Operator: Yorkshire Water Services Limited Property Type: STORM TANK/CSO ON SEWERAGE NETWORK (WATER COMPANY) Location: Yws Unknown Sites Default, . Authority: Environment Agency, North East Region Catchment Area: Calder Reference: S/Cb/51 Permit Version: 3 Effective Date: 25th January 1995 Issued Date: 25th January 1995 Revocation Date: 5th March 1995 Discharge Type: Sewage Discharges - Stw Storm Overflow/Storm Tank - Water Company Discharge Environment: Freshwater Stream/River Receiving Water: Varies With Outlet **Status: Revised by Notice, at direction of Secretary of State (Section 37(2))** Positional Accuracy: Located by supplier to within 10m	A13SE (SE)	259	2	414470 415770

Map ID	Details	Quadrant Reference (Compass Direction)	Estimated Distance From Site	Contact	NGR
4	**Discharge Consents** Operator: Yorkshire Water Services Ltd Property Type: Sewerage Network - Sewers - Water Company Location: Darnall Road Cso, Darnall Road, Sheffield, S9 5ah Authority: Environment Agency, North East Region Catchment Area: Calder Reference: S/Cb/51 Permit Version: 4 Effective Date: 6th March 1995 Issued Date: 25th January 1995 Revocation Date: Not Supplied Discharge Type: Sewage Discharges - Stw Storm Overflow/Storm Tank - Water Company Discharge Environment: Freshwater Stream/River Receiving Water: Varies With Outlet **Status: Revised by Notice, at direction of Secretary of State (Section 37(2))** Positional Accuracy: Located by supplier to within 10m	A13SE (SE)	259	2	414470 415770
4	**Discharge Consents** Operator: Yorkshire Water Services Limited Property Type: STORM TANK/CSO ON SEWERAGE NETWORK (WATER COMPANY) Location: Yws Unknown Sites Default, . Authority: Environment Agency, North East Region Catchment Area: Calder Reference: S/Cb/51 Permit Version: 2 Effective Date: 2nd July 1993 Issued Date: 2nd July 1993 Revocation Date: 24th January 1995 Discharge Type: Sewage Discharges - Stw Storm Overflow/Storm Tank - Water Company Discharge Environment: Freshwater Stream/River Receiving Water: Varies With Outlet **Status: Revised by Notice, at direction of Secretary of State (Section 37(2))** Positional Accuracy: Located by supplier to within 10m	A13SE (SE)	259	2	414470 415770
4	**Discharge Consents** Operator: Yorkshire Water Services Limited Property Type: STORM TANK/CSO ON SEWERAGE NETWORK (WATER COMPANY) Location: Yws Unknown Sites Default, . Authority: Environment Agency, North East Region Catchment Area: Calder Reference: S/Cb/51 Permit Version: 1 Effective Date: 27th May 1963 Issued Date: 27th May 1963 Revocation Date: 1st July 1993 Discharge Type: Sewage Discharges - Stw Storm Overflow/Storm Tank - Water Company Discharge Environment: Freshwater Stream/River Receiving Water: Varies With Outlet **Status: Transferred from Rivers (Prevention of Pollution) Act 1951-1961** Positional Accuracy: Located by supplier to within 10m	A13SE (SE)	259	2	414470 415770
4	**Discharge Consents** Operator: Yorkshire Water Services Limited Property Type: STORM TANK/CSO ON SEWERAGE NETWORK (WATER COMPANY) Location: Whitehead Lane Cso Whitehead Lane/Jct Damside Road, Newsome, Huddersfield, West Yorkshire Authority: Environment Agency, North East Region Catchment Area: Calder Reference: Wra8680 Permit Version: 2 Effective Date: 31st March 2008 Issued Date: 4th June 2007 Revocation Date: Not Supplied Discharge Type: Sewage Discharges - Stw Storm Overflow/Storm Tank - Water Company Discharge Environment: Freshwater Stream/River Receiving Water: River Colne **Status: Modified (Water Resources Act 1991, Schedule 10 as amended by Environment Act 1995)** Positional Accuracy: Located by supplier to within 10m	A13SE (E)	268	2	414490 415790

Map ID	Details	Quadrant Reference (Compass Direction)	Estimated Distance From Site	Contact	NGR
4	**Discharge Consents** Operator: Yorkshire Water Services Limited Property Type: STORM TANK/CSO ON SEWERAGE NETWORK (WATER COMPANY) Location: Whitehead Lane Cso Whitehead Lane/Jct Damside Road, Newsome, Huddersfield, West Yorkshire Authority: Environment Agency, North East Region Catchment Area: Calder Reference: Wra8680 Permit Version: 1 Effective Date: 1st April 2005 Issued Date: 11th March 2005 Revocation Date: 30th March 2008 Discharge Type: Sewage Discharges - Stw Storm Overflow/Storm Tank - Water Company Discharge Environment: Freshwater Stream/River Receiving Water: River Colne **Status: New Consent (Water Resources Act 1991, Section 88 & Schedule 10 as amended by Environment Act 1995)** Positional Accuracy: Located by supplier to within 10m	A13SE (E)	268	2	414490 415790
5	**Discharge Consents** Operator: Yorkshire Water Services Limited Property Type: STORM TANK/CSO ON SEWERAGE NETWORK (WATER COMPANY) Location: Queens Mill Road (Off), Huddersfield, West Yorkshire, Hd4 6af Authority: Environment Agency, North East Region Catchment Area: Calder Reference: Wra8679 Permit Version: 3 Effective Date: 28th August 2020 Issued Date: 28th August 2020 Revocation Date: Not Supplied Discharge Type: Sewage Discharges - Stw Storm Overflow/Storm Tank - Water Company Discharge Environment: Freshwater Stream/River Receiving Water: River Holme **Status: Varied under EPR 2010** Positional Accuracy: Located by supplier to within 10m	A13SW (S)	262	2	414131 415635
5	**Discharge Consents** Operator: Yorkshire Water Services Limited Property Type: STORM TANK/CSO ON SEWERAGE NETWORK (WATER COMPANY) Location: Queens Mill Road (Off), Huddersfield, West Yorkshire, Hd4 6af Authority: Environment Agency, North East Region Catchment Area: Calder Reference: Wra8679 Permit Version: 2 Effective Date: 10th March 2010 Issued Date: 10th March 2010 Revocation Date: 27th August 2020 Discharge Type: Sewage Discharges - Stw Storm Overflow/Storm Tank - Water Company Discharge Environment: Freshwater Stream/River Receiving Water: River Holme **Status: Modified (Water Resources Act 1991, Schedule 10 as amended by Environment Act 1995)** Positional Accuracy: Located by supplier to within 10m	A13SW (S)	267	2	414130 415630
5	**Discharge Consents** Operator: Yorkshire Water Services Limited Property Type: STORM TANK/CSO ON SEWERAGE NETWORK (WATER COMPANY) Location: Queens Mill Road (Off), Huddersfield, West Yorkshire, Hd4 6af Authority: Environment Agency, North East Region Catchment Area: Calder Reference: Wra8679 Permit Version: 1 Effective Date: 1st April 2005 Issued Date: 11th March 2005 Revocation Date: 9th March 2010 Discharge Type: Sewage Discharges - Stw Storm Overflow/Storm Tank - Water Company Discharge Environment: Freshwater Stream/River Receiving Water: River Holme **Status: New Consent (Water Resources Act 1991, Section 88 & Schedule 10 as amended by Environment Act 1995)** Positional Accuracy: Located by supplier to within 10m	A13SW (S)	267	2	414130 415630

Map ID	Details	Quadrant Reference (Compass Direction)	Estimated Distance From Site	Contact	NGR
6	**Discharge Consents** Operator: Yorkshire Water Services Limited Property Type: STORM TANK/CSO ON SEWERAGE NETWORK (WATER COMPANY) Location: Yws Unknown Sites Default, . Authority: Environment Agency, North East Region Catchment Area: Calder Reference: S/Cb/51 Permit Version: 3 Effective Date: 25th January 1995 Issued Date: 25th January 1995 Revocation Date: 5th March 1995 Discharge Type: Sewage Discharges - Stw Storm Overflow/Storm Tank - Water Company Discharge Environment: Freshwater Stream/River Receiving Water: Varies With Outlet **Status: Revised by Notice, at direction of Secretary of State (Section 37(2))** Positional Accuracy: Located by supplier to within 10m	A13SW (S)	294	2	414170 415590
6	**Discharge Consents** Operator: Yorkshire Water Services Ltd Property Type: Sewerage Network - Sewers - Water Company Location: Darnall Road Cso, Darnall Road, Sheffield, S9 5ah Authority: Environment Agency, North East Region Catchment Area: Calder Reference: S/Cb/51 Permit Version: 4 Effective Date: 6th March 1995 Issued Date: 25th January 1995 Revocation Date: Not Supplied Discharge Type: Sewage Discharges - Stw Storm Overflow/Storm Tank - Water Company Discharge Environment: Freshwater Stream/River Receiving Water: Varies With Outlet **Status: Revised by Notice, at direction of Secretary of State (Section 37(2))** Positional Accuracy: Located by supplier to within 10m	A13SW (S)	294	2	414170 415590
6	**Discharge Consents** Operator: Yorkshire Water Services Limited Property Type: STORM TANK/CSO ON SEWERAGE NETWORK (WATER COMPANY) Location: Yws Unknown Sites Default, . Authority: Environment Agency, North East Region Catchment Area: Calder Reference: S/Cb/51 Permit Version: 2 Effective Date: 2nd July 1993 Issued Date: 2nd July 1993 Revocation Date: 24th January 1995 Discharge Type: Sewage Discharges - Stw Storm Overflow/Storm Tank - Water Company Discharge Environment: Freshwater Stream/River Receiving Water: Varies With Outlet **Status: Revised by Notice, at direction of Secretary of State (Section 37(2))** Positional Accuracy: Located by supplier to within 10m	A13SW (S)	294	2	414170 415590
6	**Discharge Consents** Operator: Yorkshire Water Services Limited Property Type: STORM TANK/CSO ON SEWERAGE NETWORK (WATER COMPANY) Location: Yws Unknown Sites Default, . Authority: Environment Agency, North East Region Catchment Area: Calder Reference: S/Cb/51 Permit Version: 1 Effective Date: 27th May 1963 Issued Date: 27th May 1963 Revocation Date: 1st July 1993 Discharge Type: Sewage Discharges - Stw Storm Overflow/Storm Tank - Water Company Discharge Environment: Freshwater Stream/River Receiving Water: Varies With Outlet **Status: Transferred from Rivers (Prevention of Pollution) Act 1951-1961** Positional Accuracy: Located by supplier to within 10m	A13SW (S)	294	2	414170 415590

Map ID	Details	Quadrant Reference (Compass Direction)	Estimated Distance From Site	Contact	NGR
7	**Discharge Consents** Operator: Yorkshire Water Services Limited Property Type: STORM TANK/CSO ON SEWERAGE NETWORK (WATER COMPANY) Location: Yws Unknown Sites Default, . Authority: Environment Agency, North East Region Catchment Area: Calder Reference: S/Cb/51 Permit Version: 3 Effective Date: 25th January 1995 Issued Date: 25th January 1995 Revocation Date: 5th March 1995 Discharge Type: Sewage Discharges - Stw Storm Overflow/Storm Tank - Water Company Discharge Environment: Freshwater Stream/River Receiving Water: Varies With Outlet **Status: Revised by Notice, at direction of Secretary of State (Section 37(2))** Positional Accuracy: Located by supplier to within 10m	A12NE (NW)	445	2	413840 416110
7	**Discharge Consents** Operator: Yorkshire Water Services Ltd Property Type: Sewerage Network - Sewers - Water Company Location: Darnall Road Cso, Darnall Road, Sheffield, S9 5ah Authority: Environment Agency, North East Region Catchment Area: Calder Reference: S/Cb/51 Permit Version: 4 Effective Date: 6th March 1995 Issued Date: 25th January 1995 Revocation Date: Not Supplied Discharge Type: Sewage Discharges - Stw Storm Overflow/Storm Tank - Water Company Discharge Environment: Freshwater Stream/River Receiving Water: Varies With Outlet **Status: Revised by Notice, at direction of Secretary of State (Section 37(2))** Positional Accuracy: Located by supplier to within 10m	A12NE (NW)	445	2	413840 416110
7	**Discharge Consents** Operator: Yorkshire Water Services Limited Property Type: STORM TANK/CSO ON SEWERAGE NETWORK (WATER COMPANY) Location: Yws Unknown Sites Default, . Authority: Environment Agency, North East Region Catchment Area: Calder Reference: S/Cb/51 Permit Version: 2 Effective Date: 2nd July 1993 Issued Date: 2nd July 1993 Revocation Date: 24th January 1995 Discharge Type: Sewage Discharges - Stw Storm Overflow/Storm Tank - Water Company Discharge Environment: Freshwater Stream/River Receiving Water: Varies With Outlet **Status: Revised by Notice, at direction of Secretary of State (Section 37(2))** Positional Accuracy: Located by supplier to within 10m	A12NE (NW)	445	2	413840 416110
7	**Discharge Consents** Operator: Yorkshire Water Services Limited Property Type: STORM TANK/CSO ON SEWERAGE NETWORK (WATER COMPANY) Location: Yws Unknown Sites Default, . Authority: Environment Agency, North East Region Catchment Area: Calder Reference: S/Cb/51 Permit Version: 1 Effective Date: 27th May 1963 Issued Date: 27th May 1963 Revocation Date: 1st July 1993 Discharge Type: Sewage Discharges - Stw Storm Overflow/Storm Tank - Water Company Discharge Environment: Freshwater Stream/River Receiving Water: Varies With Outlet **Status: Transferred from Rivers (Prevention of Pollution) Act 1951-1961** Positional Accuracy: Located by supplier to within 10m	A12NE (NW)	445	2	413840 416110

Map ID	Details	Quadrant Reference (Compass Direction)	Estimated Distance From Site	Contact	NGR
7	**Discharge Consents** Operator: Yorkshire Water Services Limited Property Type: STORM TANK/CSO ON SEWERAGE NETWORK (WATER COMPANY) Location: Brook Motors Cso Off Manchester Road, Longroyd Bridge, Huddersfield, West Yorkshire Authority: Environment Agency, North East Region Catchment Area: Calder Reference: Wra9175 Permit Version: 1 Effective Date: 22nd August 2007 Issued Date: 22nd August 2007 Revocation Date: Not Supplied Discharge Type: Sewage Discharges - Stw Storm Overflow/Storm Tank - Water Company Discharge Environment: Freshwater Stream/River Receiving Water: River Colne **Status: New Consent (Water Resources Act 1991, Section 88 & Schedule 10 as amended by Environment Act 1995)** Positional Accuracy: Located by supplier to within 10m	A12NE (NW)	450	2	413840 416120
7	**Discharge Consents** Operator: Yorkshire Water Services Limited Property Type: STORM TANK/CSO ON SEWERAGE NETWORK (WATER COMPANY) Location: Springdale Mills Cso Graham Street (Off St Thomas Rd), Longroyd Bridge, Huddersfield, West Yorkshire Authority: Environment Agency, North East Region Catchment Area: Calder Reference: Wra9176 Permit Version: 1 Effective Date: 23rd August 2007 Issued Date: 23rd August 2007 Revocation Date: Not Supplied Discharge Type: Sewage Discharges - Stw Storm Overflow/Storm Tank - Water Company Discharge Environment: Freshwater Stream/River Receiving Water: River Colne **Status: New Consent (Water Resources Act 1991, Section 88 & Schedule 10 as amended by Environment Act 1995)** Positional Accuracy: Located by supplier to within 10m	A12NE (NW)	455	2	413840 416130
7	**Discharge Consents** Operator: Yorkshire Water Services Limited Property Type: STORM TANK/CSO ON SEWERAGE NETWORK (WATER COMPANY) Location: Yws Unknown Sites Default, . Authority: Environment Agency, North East Region Catchment Area: Calder Reference: S/Cb/51 Permit Version: 3 Effective Date: 25th January 1995 Issued Date: 25th January 1995 Revocation Date: 5th March 1995 Discharge Type: Sewage Discharges - Stw Storm Overflow/Storm Tank - Water Company Discharge Environment: Freshwater Stream/River Receiving Water: Varies With Outlet **Status: Revised by Notice, at direction of Secretary of State (Section 37(2))** Positional Accuracy: Located by supplier to within 10m	A12NE (NW)	455	2	413840 416130
7	**Discharge Consents** Operator: Yorkshire Water Services Ltd Property Type: Sewerage Network - Sewers - Water Company Location: Darnall Road Cso, Darnall Road, Sheffield, S9 5ah Authority: Environment Agency, North East Region Catchment Area: Calder Reference: S/Cb/51 Permit Version: 4 Effective Date: 6th March 1995 Issued Date: 25th January 1995 Revocation Date: Not Supplied Discharge Type: Sewage Discharges - Stw Storm Overflow/Storm Tank - Water Company Discharge Environment: Freshwater Stream/River Receiving Water: Varies With Outlet **Status: Revised by Notice, at direction of Secretary of State (Section 37(2))** Positional Accuracy: Located by supplier to within 10m	A12NE (NW)	455	2	413840 416130

Map ID	Details	Quadrant Reference (Compass Direction)	Estimated Distance From Site	Contact	NGR
7	**Discharge Consents** Operator: Yorkshire Water Services Limited Property Type: STORM TANK/CSO ON SEWERAGE NETWORK (WATER COMPANY) Location: Yws Unknown Sites Default, . Authority: Environment Agency, North East Region Catchment Area: Calder Reference: S/Cb/51 Permit Version: 2 Effective Date: 2nd July 1993 Issued Date: 2nd July 1993 Revocation Date: 24th January 1995 Discharge Type: Sewage Discharges - Stw Storm Overflow/Storm Tank - Water Company Discharge Environment: Freshwater Stream/River Receiving Water: Varies With Outlet **Status: Revised by Notice, at direction of Secretary of State (Section 37(2))** Positional Accuracy: Located by supplier to within 10m	A12NE (NW)	455	2	413840 416130
7	**Discharge Consents** Operator: Yorkshire Water Services Limited Property Type: STORM TANK/CSO ON SEWERAGE NETWORK (WATER COMPANY) Location: Yws Unknown Sites Default, . Authority: Environment Agency, North East Region Catchment Area: Calder Reference: S/Cb/51 Permit Version: 1 Effective Date: 27th May 1963 Issued Date: 27th May 1963 Revocation Date: 1st July 1993 Discharge Type: Sewage Discharges - Stw Storm Overflow/Storm Tank - Water Company Discharge Environment: Freshwater Stream/River Receiving Water: Varies With Outlet **Status: Transferred from Rivers (Prevention of Pollution) Act 1951-1961** Positional Accuracy: Located by supplier to within 10m	A12NE (NW)	455	2	413840 416130
8	**Discharge Consents** Operator: Yorkshire Water Services Limited Property Type: STORM TANK/CSO ON SEWERAGE NETWORK (WATER COMPANY) Location: Newsome Road Cso, Newsome Road (Opp No.16), Huddersfield, West Yorkshire, Hd4 6ny Authority: Environment Agency, North East Region Catchment Area: Calder Reference: Wra9170 Permit Version: 1 Effective Date: 22nd August 2007 Issued Date: 22nd August 2007 Revocation Date: 27th June 2019 Discharge Type: Sewage Discharges - Stw Storm Overflow/Storm Tank - Water Company Discharge Environment: Freshwater Stream/River Receiving Water: River Colne **Status: New Consent (Water Resources Act 1991, Section 88 & Schedule 10 as amended by Environment Act 1995)** Positional Accuracy: Located by supplier to within 10m	A14SW (E)	463	2	414700 415810
8	**Discharge Consents** Operator: Yorkshire Water Services Limited Property Type: STORM TANK/CSO ON SEWERAGE NETWORK (WATER COMPANY) Location: Newsome Road Cso, Newsome Road (Opp No.16), Huddersfield, West Yorkshire, Hd4 6ny Authority: Environment Agency, North East Region Catchment Area: Calder Reference: Wra9170 Permit Version: 2 Effective Date: 28th June 2019 Issued Date: 28th June 2019 Revocation Date: Not Supplied Discharge Type: Sewage Discharges - Stw Storm Overflow/Storm Tank - Water Company Discharge Environment: Freshwater Stream/River Receiving Water: River Colne **Status: Varied under EPR 2010** Positional Accuracy: Located by supplier to within 10m	A14SW (E)	469	2	414706 415810

Map ID	Details	Quadrant Reference (Compass Direction)	Estimated Distance From Site	Contact	NGR
8	**Discharge Consents** Operator: Yorkshire Water Services Limited Property Type: STORM TANK/CSO ON SEWERAGE NETWORK (WATER COMPANY) Location: Bent Street Cso Bent Street, Opposite No.4 Permain Court, Huddersfield, West Yorkshire Authority: Environment Agency, North East Region Catchment Area: Calder Reference: Wra9174 Permit Version: 1 Effective Date: 22nd August 2007 Issued Date: 22nd August 2007 Revocation Date: 19th October 2021 Discharge Type: Sewage Discharges - Stw Storm Overflow/Storm Tank - Water Company Discharge Environment: Freshwater Stream/River Receiving Water: River Colne **Status: Surrendered under EPR 2010** Positional Accuracy: Located by supplier to within 10m	A14SW (E)	500	2	414740 415820
8	**Discharge Consents** Operator: Yorkshire Water Services Limited Property Type: STORM TANK/CSO ON SEWERAGE NETWORK (WATER COMPANY) Location: Yws Unknown Sites Default, . Authority: Environment Agency, North East Region Catchment Area: Calder Reference: S/Cb/51 Permit Version: 3 Effective Date: 25th January 1995 Issued Date: 25th January 1995 Revocation Date: 5th March 1995 Discharge Type: Sewage Discharges - Stw Storm Overflow/Storm Tank - Water Company Discharge Environment: Freshwater Stream/River Receiving Water: Varies With Outlet **Status: Revised by Notice, at direction of Secretary of State (Section 37(2))** Positional Accuracy: Located by supplier to within 10m	A14SW (E)	504	2	414740 415800
8	**Discharge Consents** Operator: Yorkshire Water Services Ltd Property Type: Sewerage Network - Sewers - Water Company Location: Darnall Road Cso, Darnall Road, Sheffield, S9 5ah Authority: Environment Agency, North East Region Catchment Area: Calder Reference: S/Cb/51 Permit Version: 4 Effective Date: 6th March 1995 Issued Date: 25th January 1995 Revocation Date: Not Supplied Discharge Type: Sewage Discharges - Stw Storm Overflow/Storm Tank - Water Company Discharge Environment: Freshwater Stream/River Receiving Water: Varies With Outlet **Status: Revised by Notice, at direction of Secretary of State (Section 37(2))** Positional Accuracy: Located by supplier to within 10m	A14SW (E)	504	2	414740 415800
8	**Discharge Consents** Operator: Yorkshire Water Services Limited Property Type: STORM TANK/CSO ON SEWERAGE NETWORK (WATER COMPANY) Location: Yws Unknown Sites Default, . Authority: Environment Agency, North East Region Catchment Area: Calder Reference: S/Cb/51 Permit Version: 2 Effective Date: 2nd July 1993 Issued Date: 2nd July 1993 Revocation Date: 24th January 1995 Discharge Type: Sewage Discharges - Stw Storm Overflow/Storm Tank - Water Company Discharge Environment: Freshwater Stream/River Receiving Water: Varies With Outlet **Status: Revised by Notice, at direction of Secretary of State (Section 37(2))** Positional Accuracy: Located by supplier to within 10m	A14SW (E)	504	2	414740 415800

Map ID	Details	Quadrant Reference (Compass Direction)	Estimated Distance From Site	Contact	NGR
8	**Discharge Consents** Operator: Yorkshire Water Services Limited Property Type: STORM TANK/CSO ON SEWERAGE NETWORK (WATER COMPANY) Location: Yws Unknown Sites Default, . Authority: Environment Agency, North East Region Catchment Area: Calder Reference: S/Cb/51 Permit Version: 1 Effective Date: 27th May 1963 Issued Date: 27th May 1963 Revocation Date: 1st July 1993 Discharge Type: Sewage Discharges - Stw Storm Overflow/Storm Tank - Water Company Discharge Environment: Freshwater Stream/River Receiving Water: Varies With Outlet **Status: Transferred from Rivers (Prevention of Pollution) Act 1951-1961** Positional Accuracy: Located by supplier to within 10m	A14SW (E)	504	2	414740 415800
9	**Discharge Consents** Operator: Yorkshire Water Services Limited Property Type: STORM TANK/CSO ON SEWERAGE NETWORK (WATER COMPANY) Location: Yws Unknown Sites Default, . Authority: Environment Agency, North East Region Catchment Area: Calder Reference: S/Cb/51 Permit Version: 3 Effective Date: 25th January 1995 Issued Date: 25th January 1995 Revocation Date: 5th March 1995 Discharge Type: Sewage Discharges - Stw Storm Overflow/Storm Tank - Water Company Discharge Environment: Freshwater Stream/River Receiving Water: Varies With Outlet **Status: Revised by Notice, at direction of Secretary of State (Section 37(2))** Positional Accuracy: Located by supplier to within 10m	A14SW (E)	478	2	414700 415750
9	**Discharge Consents** Operator: Yorkshire Water Services Ltd Property Type: Sewerage Network - Sewers - Water Company Location: Darnall Road Cso, Darnall Road, Sheffield, S9 5ah Authority: Environment Agency, North East Region Catchment Area: Calder Reference: S/Cb/51 Permit Version: 4 Effective Date: 6th March 1995 Issued Date: 25th January 1995 Revocation Date: Not Supplied Discharge Type: Sewage Discharges - Stw Storm Overflow/Storm Tank - Water Company Discharge Environment: Freshwater Stream/River Receiving Water: Varies With Outlet **Status: Revised by Notice, at direction of Secretary of State (Section 37(2))** Positional Accuracy: Located by supplier to within 10m	A14SW (E)	478	2	414700 415750
9	**Discharge Consents** Operator: Yorkshire Water Services Limited Property Type: STORM TANK/CSO ON SEWERAGE NETWORK (WATER COMPANY) Location: Yws Unknown Sites Default, . Authority: Environment Agency, North East Region Catchment Area: Calder Reference: S/Cb/51 Permit Version: 2 Effective Date: 2nd July 1993 Issued Date: 2nd July 1993 Revocation Date: 24th January 1995 Discharge Type: Sewage Discharges - Stw Storm Overflow/Storm Tank - Water Company Discharge Environment: Freshwater Stream/River Receiving Water: Varies With Outlet **Status: Revised by Notice, at direction of Secretary of State (Section 37(2))** Positional Accuracy: Located by supplier to within 10m	A14SW (E)	478	2	414700 415750

Map ID	Details	Quadrant Reference (Compass Direction)	Estimated Distance From Site	Contact	NGR
9	**Discharge Consents** Operator: Yorkshire Water Services Limited Property Type: STORM TANK/CSO ON SEWERAGE NETWORK (WATER COMPANY) Location: Yws Unknown Sites Default, . Authority: Environment Agency, North East Region Catchment Area: Calder Reference: S/Cb/51 Permit Version: 1 Effective Date: 27th May 1963 Issued Date: 27th May 1963 Revocation Date: 1st July 1993 Discharge Type: Sewage Discharges - Stw Storm Overflow/Storm Tank - Water Company Discharge Environment: Freshwater Stream/River Receiving Water: Varies With Outlet **Status: Transferred from Rivers (Prevention of Pollution) Act 1951-1961** Positional Accuracy: Located by supplier to within 10m	A14SW (E)	478	2	414700 415750
10	**Discharge Consents** Operator: Yorkshire Water Services Limited Property Type: STORM TANK/CSO ON SEWERAGE NETWORK (WATER COMPANY) Location: St Thomas Road Cso St Thomas' Road, Longroyd Bridge, Huddersfield, West Yorkshire, Hd1 3jb Authority: Environment Agency, North East Region Catchment Area: Calder Reference: Wra9177 Permit Version: 2 Effective Date: 28th August 2020 Issued Date: 28th August 2020 Revocation Date: Not Supplied Discharge Type: Sewage Discharges - Stw Storm Overflow/Storm Tank - Water Company Discharge Environment: Freshwater Stream/River Receiving Water: River Colne **Status: Varied under EPR 2010** Positional Accuracy: Located by supplier to within 10m	A12NE (W)	656	2	413602 416085
10	**Discharge Consents** Operator: Yorkshire Water Services Limited Property Type: STORM TANK/CSO ON SEWERAGE NETWORK (WATER COMPANY) Location: St Thomas Road Cso St Thomas' Road, Longroyd Bridge, Huddersfield, West Yorkshire, Hd1 3jb Authority: Environment Agency, North East Region Catchment Area: Calder Reference: Wra9177 Permit Version: 1 Effective Date: 23rd August 2007 Issued Date: 23rd August 2007 Revocation Date: 27th August 2020 Discharge Type: Sewage Discharges - Stw Storm Overflow/Storm Tank - Water Company Discharge Environment: Freshwater Stream/River Receiving Water: River Colne **Status: New Consent (Water Resources Act 1991, Section 88 & Schedule 10 as amended by Environment Act 1995)** Positional Accuracy: Located by supplier to within 10m	A12NE (W)	656	2	413600 416080
11	**Discharge Consents** Operator: Yorkshire Water Services Limited Property Type: STORM TANK/CSO ON SEWERAGE NETWORK (WATER COMPANY) Location: Yws Unknown Sites Default, . Authority: Environment Agency, North East Region Catchment Area: Calder Reference: S/Cb/51 Permit Version: 3 Effective Date: 25th January 1995 Issued Date: 25th January 1995 Revocation Date: 5th March 1995 Discharge Type: Sewage Discharges - Stw Storm Overflow/Storm Tank - Water Company Discharge Environment: Freshwater Stream/River Receiving Water: Varies With Outlet **Status: Revised by Notice, at direction of Secretary of State (Section 37(2))** Positional Accuracy: Located by supplier to within 10m	A12NE (W)	669	2	413580 416060

Map ID	Details	Quadrant Reference (Compass Direction)	Estimated Distance From Site	Contact	NGR
11	**Discharge Consents** Operator: Yorkshire Water Services Ltd Property Type: Sewerage Network - Sewers - Water Company Location: Darnall Road Cso, Darnall Road, Sheffield, S9 5ah Authority: Environment Agency, North East Region Catchment Area: Calder Reference: S/Cb/51 Permit Version: 4 Effective Date: 6th March 1995 Issued Date: 25th January 1995 Revocation Date: Not Supplied Discharge Type: Sewage Discharges - Stw Storm Overflow/Storm Tank - Water Company Discharge Environment: Freshwater Stream/River Receiving Water: Varies With Outlet **Status: Revised by Notice, at direction of Secretary of State (Section 37(2))** Positional Accuracy: Located by supplier to within 10m	A12NE (W)	669	2	413580 416060
11	**Discharge Consents** Operator: Yorkshire Water Services Limited Property Type: STORM TANK/CSO ON SEWERAGE NETWORK (WATER COMPANY) Location: Yws Unknown Sites Default, . Authority: Environment Agency, North East Region Catchment Area: Calder Reference: S/Cb/51 Permit Version: 2 Effective Date: 2nd July 1993 Issued Date: 2nd July 1993 Revocation Date: 24th January 1995 Discharge Type: Sewage Discharges - Stw Storm Overflow/Storm Tank - Water Company Discharge Environment: Freshwater Stream/River Receiving Water: Varies With Outlet **Status: Revised by Notice, at direction of Secretary of State (Section 37(2))** Positional Accuracy: Located by supplier to within 10m	A12NE (W)	669	2	413580 416060
11	**Discharge Consents** Operator: Yorkshire Water Services Limited Property Type: STORM TANK/CSO ON SEWERAGE NETWORK (WATER COMPANY) Location: Yws Unknown Sites Default, . Authority: Environment Agency, North East Region Catchment Area: Calder Reference: S/Cb/51 Permit Version: 1 Effective Date: 27th May 1963 Issued Date: 27th May 1963 Revocation Date: 1st July 1993 Discharge Type: Sewage Discharges - Stw Storm Overflow/Storm Tank - Water Company Discharge Environment: Freshwater Stream/River Receiving Water: Varies With Outlet **Status: Transferred from Rivers (Prevention of Pollution) Act 1951-1961** Positional Accuracy: Located by supplier to within 10m	A12NE (W)	669	2	413580 416060
11	**Discharge Consents** Operator: Yorkshire Water Services Limited Property Type: STORM TANK/CSO ON SEWERAGE NETWORK (WATER COMPANY) Location: Longroyd Manch Road Cso, Longroyd Brg/Manchester Road, Huddersfield, West Yorkshire, Hd1 3jb Authority: Environment Agency, North East Region Catchment Area: Calder Reference: Wra9301 Permit Version: 2 Effective Date: 31st March 2018 Issued Date: 26th February 2018 Revocation Date: Not Supplied Discharge Type: Sewage Discharges - Stw Storm Overflow/Storm Tank - Water Company Discharge Environment: Freshwater Stream/River Receiving Water: River Colne **Status: Varied under EPR 2010** Positional Accuracy: Located by supplier to within 10m	A12NE (W)	685	2	413567 416072

Map ID	Details	Quadrant Reference (Compass Direction)	Estimated Distance From Site	Contact	NGR
11	**Discharge Consents** Operator: Yorkshire Water Services Limited Property Type: STORM TANK/CSO ON SEWERAGE NETWORK (WATER COMPANY) Location: Longroyd Manch Road Cso, Longroyd Brg/Manchester Road, Huddersfield, West Yorkshire, Hd1 3jb Authority: Environment Agency, North East Region Catchment Area: Calder Reference: Wra9302 Permit Version: 2 Effective Date: 28th August 2020 Issued Date: 28th August 2020 Revocation Date: Not Supplied Discharge Type: Sewage Discharges - Stw Storm Overflow/Storm Tank - Water Company Discharge Environment: Freshwater Stream/River Receiving Water: River Colne **Status: Varied under EPR 2010** Positional Accuracy: Located by supplier to within 10m	A12NE (W)	686	2	413566 416073
11	**Discharge Consents** Operator: Yorkshire Water Services Limited Property Type: STORM TANK/CSO ON SEWERAGE NETWORK (WATER COMPANY) Location: Yws Unknown Sites Default, . Authority: Environment Agency, North East Region Catchment Area: Calder Reference: S/Cb/51 Permit Version: 3 Effective Date: 25th January 1995 Issued Date: 25th January 1995 Revocation Date: 5th March 1995 Discharge Type: Sewage Discharges - Stw Storm Overflow/Storm Tank - Water Company Discharge Environment: Freshwater Stream/River Receiving Water: Varies With Outlet **Status: Revised by Notice, at direction of Secretary of State (Section 37(2))** Positional Accuracy: Located by supplier to within 10m	A12NW (W)	686	2	413560 416050
11	**Discharge Consents** Operator: Yorkshire Water Services Limited Property Type: STORM TANK/CSO ON SEWERAGE NETWORK (WATER COMPANY) Location: Yws Unknown Sites Default, . Authority: Environment Agency, North East Region Catchment Area: Calder Reference: S/Cb/51 Permit Version: 4 Effective Date: 6th March 1995 Issued Date: 25th January 1995 Revocation Date: Not Supplied Discharge Type: Sewage Discharges - Stw Storm Overflow/Storm Tank - Water Company Discharge Environment: Freshwater Stream/River Receiving Water: Varies With Outlet **Status: Revised by Notice, at direction of Secretary of State (Section 37(2))** Positional Accuracy: Located by supplier to within 10m	A12NW (W)	686	2	413560 416050
11	**Discharge Consents** Operator: Yorkshire Water Services Limited Property Type: STORM TANK/CSO ON SEWERAGE NETWORK (WATER COMPANY) Location: Yws Unknown Sites Default, . Authority: Environment Agency, North East Region Catchment Area: Calder Reference: S/Cb/51 Permit Version: 2 Effective Date: 2nd July 1993 Issued Date: 2nd July 1993 Revocation Date: 24th January 1995 Discharge Type: Sewage Discharges - Stw Storm Overflow/Storm Tank - Water Company Discharge Environment: Freshwater Stream/River Receiving Water: Varies With Outlet **Status: Revised by Notice, at direction of Secretary of State (Section 37(2))** Positional Accuracy: Located by supplier to within 10m	A12NW (W)	686	2	413560 416050

Map ID	Details	Quadrant Reference (Compass Direction)	Estimated Distance From Site	Contact	NGR
11	**Discharge Consents** Operator: Yorkshire Water Services Limited Property Type: STORM TANK/CSO ON SEWERAGE NETWORK (WATER COMPANY) Location: Yws Unknown Sites Default, . Authority: Environment Agency, North East Region Catchment Area: Calder Reference: S/Cb/51 Permit Version: 1 Effective Date: 27th May 1963 Issued Date: 27th May 1963 Revocation Date: 1st July 1993 Discharge Type: Sewage Discharges - Stw Storm Overflow/Storm Tank - Water Company Discharge Environment: Freshwater Stream/River Receiving Water: Varies With Outlet **Status: Transferred from Rivers (Prevention of Pollution) Act 1951-1961** Positional Accuracy: Located by supplier to within 10m	A12NW (W)	686	2	413560 416050
11	**Discharge Consents** Operator: Yorkshire Water Services Limited Property Type: STORM TANK/CSO ON SEWERAGE NETWORK (WATER COMPANY) Location: Yws Unknown Sites Default, . Authority: Environment Agency, North East Region Catchment Area: Calder Reference: S/Cb/51 Permit Version: 3 Effective Date: 25th January 1995 Issued Date: 25th January 1995 Revocation Date: 5th March 1995 Discharge Type: Sewage Discharges - Stw Storm Overflow/Storm Tank - Water Company Discharge Environment: Freshwater Stream/River Receiving Water: Varies With Outlet **Status: Revised by Notice, at direction of Secretary of State (Section 37(2))** Positional Accuracy: Located by supplier to within 10m	A12NW (W)	689	2	413560 416060
11	**Discharge Consents** Operator: Yorkshire Water Services Limited Property Type: STORM TANK/CSO ON SEWERAGE NETWORK (WATER COMPANY) Location: Yws Unknown Sites Default, . Authority: Environment Agency, North East Region Catchment Area: Calder Reference: S/Cb/51 Permit Version: 4 Effective Date: 6th March 1995 Issued Date: 25th January 1995 Revocation Date: Not Supplied Discharge Type: Sewage Discharges - Stw Storm Overflow/Storm Tank - Water Company Discharge Environment: Freshwater Stream/River Receiving Water: Varies With Outlet **Status: Revised by Notice, at direction of Secretary of State (Section 37(2))** Positional Accuracy: Located by supplier to within 10m	A12NW (W)	689	2	413560 416060
11	**Discharge Consents** Operator: Yorkshire Water Services Limited Property Type: STORM TANK/CSO ON SEWERAGE NETWORK (WATER COMPANY) Location: Yws Unknown Sites Default, . Authority: Environment Agency, North East Region Catchment Area: Calder Reference: S/Cb/51 Permit Version: 2 Effective Date: 2nd July 1993 Issued Date: 2nd July 1993 Revocation Date: 24th January 1995 Discharge Type: Sewage Discharges - Stw Storm Overflow/Storm Tank - Water Company Discharge Environment: Freshwater Stream/River Receiving Water: Varies With Outlet **Status: Revised by Notice, at direction of Secretary of State (Section 37(2))** Positional Accuracy: Located by supplier to within 10m	A12NW (W)	689	2	413560 416060

Map ID	Details	Quadrant Reference (Compass Direction)	Estimated Distance From Site	Contact	NGR
11	**Discharge Consents** Operator: Yorkshire Water Services Limited Property Type: STORM TANK/CSO ON SEWERAGE NETWORK (WATER COMPANY) Location: Yws Unknown Sites Default, . Authority: Environment Agency, North East Region Catchment Area: Calder Reference: S/Cb/51 Permit Version: 1 Effective Date: 27th May 1963 Issued Date: 27th May 1963 Revocation Date: 1st July 1993 Discharge Type: Sewage Discharges - Stw Storm Overflow/Storm Tank - Water Company Discharge Environment: Freshwater Stream/River Receiving Water: Varies With Outlet **Status: Transferred from Rivers (Prevention of Pollution) Act 1951-1961** Positional Accuracy: Located by supplier to within 10m	A12NW (W)	689	2	413560 416060
11	**Discharge Consents** Operator: Yorkshire Water Services Limited Property Type: STORM TANK/CSO ON SEWERAGE NETWORK (WATER COMPANY) Location: Longroyd Manch Road Cso, Longroyd Brg/Manchester Road, Huddersfield, West Yorkshire, Hd1 3jb Authority: Environment Agency, North East Region Catchment Area: Calder Reference: Wra9301 Permit Version: 1 Effective Date: 2nd January 2008 Issued Date: 2nd January 2008 Revocation Date: 30th March 2018 Discharge Type: Sewage Discharges - Stw Storm Overflow/Storm Tank - Water Company Discharge Environment: Freshwater Stream/River Receiving Water: River Colne **Status: New Consent (Water Resources Act 1991, Section 88 & Schedule 10 as amended by Environment Act 1995)** Positional Accuracy: Located by supplier to within 10m	A12NW (W)	691	2	413560 416070
11	**Discharge Consents** Operator: Yorkshire Water Services Limited Property Type: STORM TANK/CSO ON SEWERAGE NETWORK (WATER COMPANY) Location: Longroyd Manch Road Cso, Longroyd Brg/Manchester Road, Huddersfield, West Yorkshire, Hd1 3jb Authority: Environment Agency, North East Region Catchment Area: Calder Reference: Wra9302 Permit Version: 1 Effective Date: 2nd January 2008 Issued Date: 2nd January 2008 Revocation Date: 27th August 2020 Discharge Type: Sewage Discharges - Stw Storm Overflow/Storm Tank - Water Company Discharge Environment: Freshwater Stream/River Receiving Water: River Colne **Status: New Consent (Water Resources Act 1991, Section 88 & Schedule 10 as amended by Environment Act 1995)** Positional Accuracy: Located by supplier to within 10m	A12NW (W)	691	2	413560 416070
11	**Discharge Consents** Operator: Yorkshire Water Services Limited Property Type: STORM TANK/CSO ON SEWERAGE NETWORK (WATER COMPANY) Location: Longroyd Bridge Cso Longroyd Bridge, Lockwood, Huddersfield, West Yorkshire Authority: Environment Agency, North East Region Catchment Area: Calder Reference: Ywucd2/60 Permit Version: 1 Effective Date: 12th November 1997 Issued Date: 12th November 1997 Revocation Date: Not Supplied Discharge Type: Sewage Discharges - Stw Storm Overflow/Storm Tank - Water Company Discharge Environment: Freshwater Stream/River Receiving Water: River Colne **Status: New Consent (Water Resources Act 1991, Section 88 & Schedule 10 as amended by Environment Act 1995)** Positional Accuracy: Located by supplier to within 10m	A12NW (W)	705	2	413546 416069

Map ID	Details	Quadrant Reference (Compass Direction)	Estimated Distance From Site	Contact	NGR
11	**Discharge Consents** Operator: Yorkshire Water Services Limited Property Type: STORM TANK/CSO ON SEWERAGE NETWORK (WATER COMPANY) Location: Charlie Browns Cso Longroyd Bridge/Manchester Road, Longroyd Bridge, Huddersfield, West Yorkshire Authority: Environment Agency, North East Region Catchment Area: Calder Reference: Wra9179 Permit Version: 1 Effective Date: 23rd August 2007 Issued Date: 23rd August 2007 Revocation Date: Not Supplied Discharge Type: Sewage Discharges - Stw Storm Overflow/Storm Tank - Water Company Discharge Environment: Freshwater Stream/River Receiving Water: River Colne **Status: New Consent (Water Resources Act 1991, Section 88 & Schedule 10 as amended by Environment Act 1995)** Positional Accuracy: Located by supplier to within 10m	A12NW (W)	726	2	413530 416090
11	**Discharge Consents** Operator: Yorkshire Water Services Limited Property Type: STORM TANK/CSO ON SEWERAGE NETWORK (WATER COMPANY) Location: Yws Unknown Sites Default, . Authority: Environment Agency, North East Region Catchment Area: Calder Reference: S/Cb/51 Permit Version: 3 Effective Date: 25th January 1995 Issued Date: 25th January 1995 Revocation Date: 5th March 1995 Discharge Type: Sewage Discharges - Stw Storm Overflow/Storm Tank - Water Company Discharge Environment: Freshwater Stream/River Receiving Water: Varies With Outlet **Status: Revised by Notice, at direction of Secretary of State (Section 37(2))** Positional Accuracy: Located by supplier to within 10m	A12NW (W)	726	2	413530 416090
11	**Discharge Consents** Operator: Yorkshire Water Services Ltd Property Type: Sewerage Network - Sewers - Water Company Location: Darnall Road Cso, Darnall Road, Sheffield, S9 5ah Authority: Environment Agency, North East Region Catchment Area: Calder Reference: S/Cb/51 Permit Version: 4 Effective Date: 6th March 1995 Issued Date: 25th January 1995 Revocation Date: Not Supplied Discharge Type: Sewage Discharges - Stw Storm Overflow/Storm Tank - Water Company Discharge Environment: Freshwater Stream/River Receiving Water: Varies With Outlet **Status: Revised by Notice, at direction of Secretary of State (Section 37(2))** Positional Accuracy: Located by supplier to within 10m	A12NW (W)	726	2	413530 416090
11	**Discharge Consents** Operator: Yorkshire Water Services Limited Property Type: STORM TANK/CSO ON SEWERAGE NETWORK (WATER COMPANY) Location: Yws Unknown Sites Default, . Authority: Environment Agency, North East Region Catchment Area: Calder Reference: S/Cb/51 Permit Version: 2 Effective Date: 2nd July 1993 Issued Date: 2nd July 1993 Revocation Date: 24th January 1995 Discharge Type: Sewage Discharges - Stw Storm Overflow/Storm Tank - Water Company Discharge Environment: Freshwater Stream/River Receiving Water: Varies With Outlet **Status: Revised by Notice, at direction of Secretary of State (Section 37(2))** Positional Accuracy: Located by supplier to within 10m	A12NW (W)	726	2	413530 416090

Map ID	Details	Quadrant Reference (Compass Direction)	Estimated Distance From Site	Contact	NGR
11	**Discharge Consents** Operator: Yorkshire Water Services Limited Property Type: STORM TANK/CSO ON SEWERAGE NETWORK (WATER COMPANY) Location: Yws Unknown Sites Default, . Authority: Environment Agency, North East Region Catchment Area: Calder Reference: S/Cb/51 Permit Version: 1 Effective Date: 27th May 1963 Issued Date: 27th May 1963 Revocation Date: 1st July 1993 Discharge Type: Sewage Discharges - Stw Storm Overflow/Storm Tank - Water Company Discharge Environment: Freshwater Stream/River Receiving Water: Varies With Outlet **Status: Transferred from Rivers (Prevention of Pollution) Act 1951-1961** Positional Accuracy: Located by supplier to within 10m	A12NW (W)	726	2	413530 416090
12	**Discharge Consents** Operator: Yorkshire Water Services Limited Property Type: STORM TANK/CSO ON SEWERAGE NETWORK (WATER COMPANY) Location: Yws Unknown Sites Default, . Authority: Environment Agency, North East Region Catchment Area: Calder Reference: S/Cb/51 Permit Version: 3 Effective Date: 25th January 1995 Issued Date: 25th January 1995 Revocation Date: 5th March 1995 Discharge Type: Sewage Discharges - Stw Storm Overflow/Storm Tank - Water Company Discharge Environment: Freshwater Stream/River Receiving Water: Varies With Outlet **Status: Revised by Notice, at direction of Secretary of State (Section 37(2))** Positional Accuracy: Located by supplier to within 10m	A14NE (E)	806	2	415050 415960
12	**Discharge Consents** Operator: Yorkshire Water Services Ltd Property Type: Sewerage Network - Sewers - Water Company Location: Darnall Road Cso, Darnall Road, Sheffield, S9 5ah Authority: Environment Agency, North East Region Catchment Area: Calder Reference: S/Cb/51 Permit Version: 4 Effective Date: 6th March 1995 Issued Date: 25th January 1995 Revocation Date: Not Supplied Discharge Type: Sewage Discharges - Stw Storm Overflow/Storm Tank - Water Company Discharge Environment: Freshwater Stream/River Receiving Water: Varies With Outlet **Status: Revised by Notice, at direction of Secretary of State (Section 37(2))** Positional Accuracy: Located by supplier to within 10m	A14NE (E)	806	2	415050 415960
12	**Discharge Consents** Operator: Yorkshire Water Services Limited Property Type: STORM TANK/CSO ON SEWERAGE NETWORK (WATER COMPANY) Location: Yws Unknown Sites Default, . Authority: Environment Agency, North East Region Catchment Area: Calder Reference: S/Cb/51 Permit Version: 2 Effective Date: 2nd July 1993 Issued Date: 2nd July 1993 Revocation Date: 24th January 1995 Discharge Type: Sewage Discharges - Stw Storm Overflow/Storm Tank - Water Company Discharge Environment: Freshwater Stream/River Receiving Water: Varies With Outlet **Status: Revised by Notice, at direction of Secretary of State (Section 37(2))** Positional Accuracy: Located by supplier to within 10m	A14NE (E)	806	2	415050 415960

Map ID	Details	Quadrant Reference (Compass Direction)	Estimated Distance From Site	Contact	NGR
12	**Discharge Consents** Operator: Yorkshire Water Services Limited Property Type: STORM TANK/CSO ON SEWERAGE NETWORK (WATER COMPANY) Location: Yws Unknown Sites Default, . Authority: Environment Agency, North East Region Catchment Area: Calder Reference: S/Cb/51 Permit Version: 1 Effective Date: 27th May 1963 Issued Date: 27th May 1963 Revocation Date: 1st July 1993 Discharge Type: Sewage Discharges - Stw Storm Overflow/Storm Tank - Water Company Discharge Environment: Freshwater Stream/River Receiving Water: Varies With Outlet **Status: Transferred from Rivers (Prevention of Pollution) Act 1951-1961** Positional Accuracy: Located by supplier to within 10m	A14NE (E)	806	2	415050 415960
13	**Discharge Consents** Operator: Yorkshire Water Services Limited Property Type: STORM TANK/CSO ON SEWERAGE NETWORK (WATER COMPANY) Location: Kings Mill Lane No 2 Cso Kings Mill Lane, Aspley, Huddersfield, West Yorkshire, Hd1 3an Authority: Environment Agency, North East Region Catchment Area: Calder Reference: 2325 Permit Version: 2 Effective Date: 31st March 2005 Issued Date: 28th February 2005 Revocation Date: 14th November 2017 Discharge Type: Sewage Discharges - Stw Storm Overflow/Storm Tank - Water Company Discharge Environment: Freshwater Stream/River Receiving Water: River Colne **Status: Modified (Water Resources Act 1991, Schedule 10 as amended by Environment Act 1995)** Positional Accuracy: Located by supplier to within 100m	A14NE (E)	811	2	415000 416200
13	**Discharge Consents** Operator: Yorkshire Water Services Limited Property Type: STORM TANK/CSO ON SEWERAGE NETWORK (WATER COMPANY) Location: Kings Mill Lane No 2 Cso Kings Mill Lane, Aspley, Huddersfield, West Yorkshire, Hd1 3an Authority: Environment Agency, North East Region Catchment Area: Calder Reference: 2325 Permit Version: 1 Effective Date: 9th January 1968 Issued Date: 9th January 1968 Revocation Date: 30th March 2005 Discharge Type: Sewage Discharges - Stw Storm Overflow/Storm Tank - Water Company Discharge Environment: Freshwater Stream/River Receiving Water: River Colne **Status: Transferred from Rivers (Prevention of Pollution) Act 1951-1961** Positional Accuracy: Located by supplier to within 100m	A14NE (E)	811	2	415000 416200
13	**Discharge Consents** Operator: Yorkshire Water Services Limited Property Type: STORM TANK/CSO ON SEWERAGE NETWORK (WATER COMPANY) Location: Colne Road Cso, Colne Road (Opp Mills), Huddersfield, West Yorkshire, Hd1 3bd Authority: Environment Agency, North East Region Catchment Area: Calder Reference: Wra8557 Permit Version: 1 Effective Date: 31st March 2005 Issued Date: 31st March 2005 Revocation Date: 14th November 2017 Discharge Type: Sewage Discharges - Stw Storm Overflow/Storm Tank - Water Company Discharge Environment: Freshwater Stream/River Receiving Water: River Colne **Status: New Consent (Water Resources Act 1991, Section 88 & Schedule 10 as amended by Environment Act 1995)** Positional Accuracy: Located by supplier to within 10m	A14NE (E)	825	2	415030 416160

Map ID	Details	Quadrant Reference (Compass Direction)	Estimated Distance From Site	Contact	NGR
13	**Discharge Consents** Operator: Yorkshire Water Services Limited Property Type: STORM TANK/CSO ON SEWERAGE NETWORK (WATER COMPANY) Location: Colne Road Cso, Colne Road (Opp Mills), Huddersfield, West Yorkshire, Hd1 3bd Authority: Environment Agency, North East Region Catchment Area: Calder Reference: Wra8557 Permit Version: 2 Effective Date: 15th November 2017 Issued Date: 15th November 2017 Revocation Date: Not Supplied Discharge Type: Sewage Discharges - Stw Storm Overflow/Storm Tank - Water Company Discharge Environment: Freshwater Stream/River Receiving Water: River Colne **Status: Varied under EPR 2010** Positional Accuracy: Located by supplier to within 10m	A14NE (E)	835	2	415037 416169
14	**Discharge Consents** Operator: The University Of Huddersfield Property Type: EDUCATION/NURSERY/SCHOOL/COLLEGE/UNI/TRAINING VENUE Location: Town Hall, Ramsden Street, Huddersfield, West Yorkshire Authority: Environment Agency, North East Region Catchment Area: Calder Reference: 3653 Permit Version: 1 Effective Date: 2nd November 1982 Issued Date: 2nd November 1982 Revocation Date: Not Supplied Discharge Type: Trade Discharges - Cooling Water Discharge Environment: Canal Receiving Water: Huddersfield Narrow Canal **Status: Transferred from Rivers (Prevention of Pollution) Act 1951-1961** Positional Accuracy: Located by supplier to within 100m	A19SW (NE)	816	2	414850 416450
15	**Discharge Consents** Operator: Yorkshire Water Services Limited Property Type: STORM TANK/CSO ON SEWERAGE NETWORK (WATER COMPANY) Location: Longley Park Cso Longley Park Golf Course, Colne Road, Aspley, Huddersfield, West Yorkshire, Hd1 3aw Authority: Environment Agency, North East Region Catchment Area: Calder Reference: Wra8682 Permit Version: 2 Effective Date: 25th April 2007 Issued Date: 25th April 2007 Revocation Date: 30th March 2018 Discharge Type: Sewage Discharges - Stw Storm Overflow/Storm Tank - Water Company Discharge Environment: Freshwater Stream/River Receiving Water: River Colne **Status: Modified (Water Resources Act 1991, Schedule 10 as amended by Environment Act 1995)** Positional Accuracy: Located by supplier to within 10m	A14NE (E)	848	2	415050 416170
15	**Discharge Consents** Operator: Yorkshire Water Services Limited Property Type: STORM TANK/CSO ON SEWERAGE NETWORK (WATER COMPANY) Location: Longley Park Cso Longley Park Golf Course, Colne Road, Aspley, Huddersfield, West Yorkshire, Hd1 3aw Authority: Environment Agency, North East Region Catchment Area: Calder Reference: Wra8682 Permit Version: 1 Effective Date: 1st April 2005 Issued Date: 11th March 2005 Revocation Date: 24th April 2007 Discharge Type: Sewage Discharges - Stw Storm Overflow/Storm Tank - Water Company Discharge Environment: Freshwater Stream/River Receiving Water: River Colne **Status: New Consent (Water Resources Act 1991, Section 88 & Schedule 10 as amended by Environment Act 1995)** Positional Accuracy: Located by supplier to within 10m	A14NE (E)	848	2	415050 416170

Map ID	Details	Quadrant Reference (Compass Direction)	Estimated Distance From Site	Contact	NGR
15	**Discharge Consents** Operator: Yorkshire Water Services Limited Property Type: STORM TANK/CSO ON SEWERAGE NETWORK (WATER COMPANY) Location: Longley Park Cso Longley Park Golf Course, Colne Road, Aspley, Huddersfield, West Yorkshire, Hd1 3aw Authority: Environment Agency, North East Region Catchment Area: Calder Reference: Wra8682 Permit Version: 3 Effective Date: 31st March 2018 Issued Date: 26th February 2018 Revocation Date: Not Supplied Discharge Type: Sewage Discharges - Stw Storm Overflow/Storm Tank - Water Company Discharge Environment: Freshwater Stream/River Receiving Water: River Colne **Status: Varied under EPR 2010** Positional Accuracy: Located by supplier to within 10m	A14NE (E)	852	2	415052 416179
16	**Discharge Consents** Operator: Yorkshire Water Services Limited Property Type: STORM TANK/CSO ON SEWERAGE NETWORK (WATER COMPANY) Location: Paddock Foot Cso, Paddock Foot/Junction Colne St, Huddersfield, West Yorkshire, Hd1 4rx Authority: Environment Agency, North East Region Catchment Area: Not Supplied Reference: 2773 Permit Version: 2 Effective Date: 21st November 2018 Issued Date: 21st November 2018 Revocation Date: Not Supplied Discharge Type: Sewage Discharges - Stw Storm Overflow/Storm Tank - Water Company Discharge Environment: Freshwater Stream/River Receiving Water: Culverted Trib Of River Colne **Status: Varied under EPR 2010** Positional Accuracy: Located by supplier to within 10m	A12NW (W)	896	2	413365 416131
16	**Discharge Consents** Operator: Yorkshire Water Services Limited Property Type: STORM TANK/CSO ON SEWERAGE NETWORK (WATER COMPANY) Location: Paddock Foot Cso, Paddock Foot/Junction Colne St, Huddersfield, West Yorkshire, Hd1 4rx Authority: Environment Agency, North East Region Catchment Area: Not Supplied Reference: 2773 Permit Version: 1 Effective Date: 7th October 1971 Issued Date: 7th October 1971 Revocation Date: 20th November 2018 Discharge Type: Sewage Discharges - Stw Storm Overflow/Storm Tank - Water Company Discharge Environment: Freshwater Stream/River Receiving Water: River Colne **Status: Transferred from Rivers (Prevention of Pollution) Act 1951-1961** Positional Accuracy: Located by supplier to within 10m	A12NW (W)	900	2	413360 416130
17	**Discharge Consents** Operator: Yorkshire Water Services Limited Property Type: STORM TANK/CSO ON SEWERAGE NETWORK (WATER COMPANY) Location: Yws Unknown Sites Default, . Authority: Environment Agency, North East Region Catchment Area: Calder Reference: S/Cb/51 Permit Version: 3 Effective Date: 25th January 1995 Issued Date: 25th January 1995 Revocation Date: 5th March 1995 Discharge Type: Sewage Discharges - Stw Storm Overflow/Storm Tank - Water Company Discharge Environment: Freshwater Stream/River Receiving Water: Varies With Outlet **Status: Revised by Notice, at direction of Secretary of State (Section 37(2))** Positional Accuracy: Located by supplier to within 10m	A7SE (SW)	906	2	413640 415190

Map ID	Details	Quadrant Reference (Compass Direction)	Estimated Distance From Site	Contact	NGR
17	**Discharge Consents** Operator: Yorkshire Water Services Ltd Property Type: Sewerage Network - Sewers - Water Company Location: Darnall Road Cso, Darnall Road, Sheffield, S9 5ah Authority: Environment Agency, North East Region Catchment Area: Calder Reference: S/Cb/51 Permit Version: 4 Effective Date: 6th March 1995 Issued Date: 25th January 1995 Revocation Date: Not Supplied Discharge Type: Sewage Discharges - Stw Storm Overflow/Storm Tank - Water Company Discharge Environment: Freshwater Stream/River Receiving Water: Varies With Outlet **Status: Revised by Notice, at direction of Secretary of State (Section 37(2))** Positional Accuracy: Located by supplier to within 10m	A7SE (SW)	906	2	413640 415190
17	**Discharge Consents** Operator: Yorkshire Water Services Limited Property Type: STORM TANK/CSO ON SEWERAGE NETWORK (WATER COMPANY) Location: Yws Unknown Sites Default, . Authority: Environment Agency, North East Region Catchment Area: Calder Reference: S/Cb/51 Permit Version: 2 Effective Date: 2nd July 1993 Issued Date: 2nd July 1993 Revocation Date: 24th January 1995 Discharge Type: Sewage Discharges - Stw Storm Overflow/Storm Tank - Water Company Discharge Environment: Freshwater Stream/River Receiving Water: Varies With Outlet **Status: Revised by Notice, at direction of Secretary of State (Section 37(2))** Positional Accuracy: Located by supplier to within 10m	A7SE (SW)	906	2	413640 415190
17	**Discharge Consents** Operator: Yorkshire Water Services Limited Property Type: STORM TANK/CSO ON SEWERAGE NETWORK (WATER COMPANY) Location: Yws Unknown Sites Default, . Authority: Environment Agency, North East Region Catchment Area: Calder Reference: S/Cb/51 Permit Version: 1 Effective Date: 27th May 1963 Issued Date: 27th May 1963 Revocation Date: 1st July 1993 Discharge Type: Sewage Discharges - Stw Storm Overflow/Storm Tank - Water Company Discharge Environment: Freshwater Stream/River Receiving Water: Varies With Outlet **Status: Transferred from Rivers (Prevention of Pollution) Act 1951-1961** Positional Accuracy: Located by supplier to within 10m	A7SE (SW)	906	2	413640 415190
18	**Discharge Consents** Operator: Yorkshire Water Services Limited Property Type: STORM TANK/CSO ON SEWERAGE NETWORK (WATER COMPANY) Location: Water Street No 2 Cso Adj To 10 Water Street, Lockwood, Huddersfield, West Yorkshire, Hd4 6ej Authority: Environment Agency, North East Region Catchment Area: Calder Reference: Wra8435 Permit Version: 2 Effective Date: 31st March 2022 Issued Date: 31st March 2022 Revocation Date: Not Supplied Discharge Type: Sewage Discharges - Stw Storm Overflow/Storm Tank - Water Company Discharge Environment: Freshwater Stream/River Receiving Water: River Holme **Status: Varied under EPR 2010** Positional Accuracy: Located by supplier to within 10m	A7SE (SW)	914	2	413693 415139

Map ID	Details	Quadrant Reference (Compass Direction)	Estimated Distance From Site	Contact	NGR
18	**Discharge Consents** Operator: Yorkshire Water Services Limited Property Type: STORM TANK/CSO ON SEWERAGE NETWORK (WATER COMPANY) Location: Water Street No 2 Cso Adj To 10 Water Street, Lockwood, Huddersfield, West Yorkshire, Hd4 6ej Authority: Environment Agency, North East Region Catchment Area: Calder Reference: Wra8435 Permit Version: 1 Effective Date: 31st March 2005 Issued Date: 15th March 2005 Revocation Date: 30th March 2022 Discharge Type: Sewage Discharges - Stw Storm Overflow/Storm Tank - Water Company Discharge Environment: Freshwater Stream/River Receiving Water: River Holme **Status: New Consent (Water Resources Act 1991, Section 88 & Schedule 10 as amended by Environment Act 1995)** Positional Accuracy: Located by supplier to within 10m	A7SE (SW)	915	2	413690 415140
18	**Discharge Consents** Operator: Yorkshire Water Services Limited Property Type: STORM TANK/CSO ON SEWERAGE NETWORK (WATER COMPANY) Location: Lockwood Scar Cso Bridge Street (R/O No.4), Lockwood, Huddersfield, West Yorkshire Authority: Environment Agency, North East Region Catchment Area: Calder Reference: Wra9182 Permit Version: 1 Effective Date: 23rd August 2007 Issued Date: 23rd August 2007 Revocation Date: Not Supplied Discharge Type: Sewage Discharges - Stw Storm Overflow/Storm Tank - Water Company Discharge Environment: Freshwater Stream/River Receiving Water: River Holme **Status: New Consent (Water Resources Act 1991, Section 88 & Schedule 10 as amended by Environment Act 1995)** Positional Accuracy: Located by supplier to within 10m	A7SE (SW)	939	2	413690 415110
18	**Discharge Consents** Operator: Yorkshire Water Services Limited Property Type: STORM TANK/CSO ON SEWERAGE NETWORK (WATER COMPANY) Location: Yws Unknown Sites Default, . Authority: Environment Agency, North East Region Catchment Area: Calder Reference: S/Cb/51 Permit Version: 3 Effective Date: 25th January 1995 Issued Date: 25th January 1995 Revocation Date: 5th March 1995 Discharge Type: Sewage Discharges - Stw Storm Overflow/Storm Tank - Water Company Discharge Environment: Freshwater Stream/River Receiving Water: Varies With Outlet **Status: Revised by Notice, at direction of Secretary of State (Section 37(2))** Positional Accuracy: Located by supplier to within 10m	A7SE (SW)	947	2	413690 415100
18	**Discharge Consents** Operator: Yorkshire Water Services Ltd Property Type: Sewerage Network - Sewers - Water Company Location: Darnall Road Cso, Darnall Road, Sheffield, S9 5ah Authority: Environment Agency, North East Region Catchment Area: Calder Reference: S/Cb/51 Permit Version: 4 Effective Date: 6th March 1995 Issued Date: 25th January 1995 Revocation Date: Not Supplied Discharge Type: Sewage Discharges - Stw Storm Overflow/Storm Tank - Water Company Discharge Environment: Freshwater Stream/River Receiving Water: Varies With Outlet **Status: Revised by Notice, at direction of Secretary of State (Section 37(2))** Positional Accuracy: Located by supplier to within 10m	A7SE (SW)	947	2	413690 415100

Map ID	Details	Quadrant Reference (Compass Direction)	Estimated Distance From Site	Contact	NGR
18	**Discharge Consents** Operator: Yorkshire Water Services Limited Property Type: STORM TANK/CSO ON SEWERAGE NETWORK (WATER COMPANY) Location: Yws Unknown Sites Default, . Authority: Environment Agency, North East Region Catchment Area: Calder Reference: S/Cb/51 Permit Version: 2 Effective Date: 2nd July 1993 Issued Date: 2nd July 1993 Revocation Date: 24th January 1995 Discharge Type: Sewage Discharges - Stw Storm Overflow/Storm Tank - Water Company Discharge Environment: Freshwater Stream/River Receiving Water: Varies With Outlet **Status: Revised by Notice, at direction of Secretary of State (Section 37(2))** Positional Accuracy: Located by supplier to within 10m	A7SE (SW)	947	2	413690 415100
18	**Discharge Consents** Operator: Yorkshire Water Services Limited Property Type: STORM TANK/CSO ON SEWERAGE NETWORK (WATER COMPANY) Location: Yws Unknown Sites Default, . Authority: Environment Agency, North East Region Catchment Area: Calder Reference: S/Cb/51 Permit Version: 1 Effective Date: 27th May 1963 Issued Date: 27th May 1963 Revocation Date: 1st July 1993 Discharge Type: Sewage Discharges - Stw Storm Overflow/Storm Tank - Water Company Discharge Environment: Freshwater Stream/River Receiving Water: Varies With Outlet **Status: Transferred from Rivers (Prevention of Pollution) Act 1951-1961** Positional Accuracy: Located by supplier to within 10m	A7SE (SW)	947	2	413690 415100
19	**Discharge Consents** Operator: William Arnold & Son Ltd, Property Type: MAKING OF MACHINERY/ENGINE/PUMP/FURNACE/TRACTOR Location: William Arnold & Son Ltd Birkhouse Bolier Works, Paddock, Huddersfield, West Yorkshire Authority: Environment Agency, North East Region Catchment Area: Calder Reference: 3150 Permit Version: 2 Effective Date: 3rd November 1994 Issued Date: 3rd November 1994 Revocation Date: 15th November 2001 Discharge Type: Trade Effluent Discharge Environment: Freshwater Stream/River Receiving Water: River Colne **Status: Authorisation revoked** Positional Accuracy: Located by supplier to within 10m	A12NW (W)	927	2	413320 416080
19	**Discharge Consents** Operator: William Arnold & Son Ltd, Property Type: MAKING OF MACHINERY/ENGINE/PUMP/FURNACE/TRACTOR Location: William Arnold & Son Ltd Birkhouse Bolier Works, Paddock, Huddersfield, West Yorkshire Authority: Environment Agency, North East Region Catchment Area: Calder Reference: 3150 Permit Version: 1 Effective Date: 1st July 1976 Issued Date: 1st July 1976 Revocation Date: 2nd November 1994 Discharge Type: Trade Effluent Discharge Environment: Freshwater Stream/River Receiving Water: River Colne **Status: Transferred from Rivers (Prevention of Pollution) Act 1951-1961** Positional Accuracy: Located by supplier to within 100m	A12NW (W)	927	2	413320 416080

Map ID	Details	Quadrant Reference (Compass Direction)	Estimated Distance From Site	Contact	NGR
19	**Discharge Consents** Operator: Yorkshire Water Services Limited Property Type: STORM TANK/CSO ON SEWERAGE NETWORK (WATER COMPANY) Location: Yws Unknown Sites Default, . Authority: Environment Agency, North East Region Catchment Area: Calder Reference: S/Cb/51 Permit Version: 1 Effective Date: 27th May 1963 Issued Date: 27th May 1963 Revocation Date: 1st July 1993 Discharge Type: Sewage Discharges - Stw Storm Overflow/Storm Tank - Water Company Discharge Environment: Freshwater Stream/River Receiving Water: Varies With Outlet **Status: Transferred from Rivers (Prevention of Pollution) Act 1951-1961** Positional Accuracy: Located by supplier to within 10m	A12NW (W)	955	2	413300 416120
19	**Discharge Consents** Operator: Yorkshire Water Services Limited Property Type: STORM TANK/CSO ON SEWERAGE NETWORK (WATER COMPANY) Location: Crosland Street Cso, Pear St/Blackmoorfoot Rd Jnc, Huddersfield, West Yorkshire, Hd4 5ax Authority: Environment Agency, North East Region Catchment Area: Not Supplied Reference: Eprap3729px Permit Version: 1 Effective Date: 7th June 2023 Issued Date: 7th June 2023 Revocation Date: Not Supplied Discharge Type: Sewage Discharges - Stw Storm Overflow/Storm Tank - Water Company Discharge Environment: Freshwater Stream/River Receiving Water: River Colne **Status: New issued under EPR 2010** Positional Accuracy: Located by supplier to within 10m	A12NW (W)	962	2	413280 416060
19	**Discharge Consents** Operator: Yorkshire Water Services Limited Property Type: STORM TANK/CSO ON SEWERAGE NETWORK (WATER COMPANY) Location: Blackmoorfoot Road Cso, Blackmoorfoot Road, Huddersfield, West Yorkshire, Hd4 5ae Authority: Environment Agency, North East Region Catchment Area: Calder Reference: Wra8603 Permit Version: 2 Effective Date: 7th June 2023 Issued Date: 7th June 2023 Revocation Date: Not Supplied Discharge Type: Sewage Discharges - Stw Storm Overflow/Storm Tank - Water Company Discharge Environment: Freshwater Stream/River Receiving Water: River Colne **Status: New Consent (Water Resources Act 1991, Section 88 & Schedule 10 as amended by Environment Act 1995)** Positional Accuracy: Located by supplier to within 10m	A12NW (W)	962	2	413280 416060
19	**Discharge Consents** Operator: Yorkshire Water Services Limited Property Type: STORM TANK/CSO ON SEWERAGE NETWORK (WATER COMPANY) Location: Blackmoorfoot Road Cso, Blackmoorfoot Road, Huddersfield, West Yorkshire, Hd4 5ae Authority: Environment Agency, North East Region Catchment Area: Calder Reference: Wra8603 Permit Version: 1 Effective Date: 31st March 2005 Issued Date: 31st March 2005 Revocation Date: 6th June 2023 Discharge Type: Sewage Discharges - Stw Storm Overflow/Storm Tank - Water Company Discharge Environment: Freshwater Stream/River Receiving Water: River Colne **Status: New Consent (Water Resources Act 1991, Section 88 & Schedule 10 as amended by Environment Act 1995)** Positional Accuracy: Located by supplier to within 10m	A12NW (W)	962	2	413280 416060

Map ID	Details	Quadrant Reference (Compass Direction)	Estimated Distance From Site	Contact	NGR
20	**Discharge Consents** Operator: Yorkshire Water Services Limited Property Type: STORM TANK/CSO ON SEWERAGE NETWORK (WATER COMPANY) Location: Dog Kennel Bank Cso, Dog Kennel Bank/Jct Somerset Rd, Huddersfield, West Yorkshire, Hd5 8ja Authority: Environment Agency, North East Region Catchment Area: Calder Reference: Wra8681 Permit Version: 3 Effective Date: 13th July 2022 Issued Date: 13th July 2022 Revocation Date: 7th September 2023 Discharge Type: Sewage Discharges - Stw Storm Overflow/Storm Tank - Water Company Discharge Environment: Freshwater Stream/River Receiving Water: River Colne **Status: New Consent (Water Resources Act 1991, Section 88 & Schedule 10 as amended by Environment Act 1995)** Positional Accuracy: Located by supplier to within 10m	A19SE (E)	941	2	415120 416251
20	**Discharge Consents** Operator: Yorkshire Water Services Limited Property Type: STORM TANK/CSO ON SEWERAGE NETWORK (WATER COMPANY) Location: Somerset Road Cso, O/S Garage Somerset Road, Huddersfield, West Yorhshire, Hd5 8ja Authority: Environment Agency, North East Region Catchment Area: Calder Reference: Eprrb3793aq Permit Version: 1 Effective Date: 13th July 2022 Issued Date: 13th July 2022 Revocation Date: Not Supplied Discharge Type: Sewage Discharges - Stw Storm Overflow/Storm Tank - Water Company Discharge Environment: Freshwater Stream/River Receiving Water: River Colne **Status: Varied under EPR 2010** Positional Accuracy: Located by supplier to within 10m	A19SE (E)	941	2	415120 416251
20	**Discharge Consents** Operator: Yorkshire Water Services Limited Property Type: STORM TANK/CSO ON SEWERAGE NETWORK (WATER COMPANY) Location: Dog Kennel Bank Cso, Dog Kennel Bank/Jct Somerset Rd, Huddersfield, West Yorkshire, Hd5 8ja Authority: Environment Agency, North East Region Catchment Area: Calder Reference: Wra8681 Permit Version: 2 Effective Date: 25th April 2007 Issued Date: 25th April 2007 Revocation Date: 12th July 2022 Discharge Type: Sewage Discharges - Stw Storm Overflow/Storm Tank - Water Company Discharge Environment: Freshwater Stream/River Receiving Water: River Colne **Status: Modified (Water Resources Act 1991, Schedule 10 as amended by Environment Act 1995)** Positional Accuracy: Located by supplier to within 10m	A19SE (E)	941	2	415120 416250
20	**Discharge Consents** Operator: Yorkshire Water Services Limited Property Type: STORM TANK/CSO ON SEWERAGE NETWORK (WATER COMPANY) Location: Somerset Road, Huddersfield Cso, Somerset Road/Off Dog Kennels Bk, Huddersfield, West Yorkshire Authority: Environment Agency, North East Region Catchment Area: Aire Reference: Wra8683 Permit Version: 1 Effective Date: 1st April 2005 Issued Date: 11th March 2005 Revocation Date: 25th April 2007 Discharge Type: Sewage Discharges - Stw Storm Overflow/Storm Tank - Water Company Discharge Environment: Freshwater Stream/River Receiving Water: River Colne **Status: Revoked (Water Resources Act 1991, Section 88 & Schedule 10 as amended by Environment Act 1995)** Positional Accuracy: Located by supplier to within 10m	A19SE (E)	941	2	415120 416250

Map ID	Details	Quadrant Reference (Compass Direction)	Estimated Distance From Site	Contact	NGR
20	**Discharge Consents** Operator: Yorkshire Water Services Limited Property Type: STORM TANK/CSO ON SEWERAGE NETWORK (WATER COMPANY) Location: Dog Kennel Bank Cso, Dog Kennel Bank/Jct Somerset Rd, Huddersfield, West Yorkshire, Hd5 8ja Authority: Environment Agency, North East Region Catchment Area: Calder Reference: Wra8681 Permit Version: 1 Effective Date: 1st April 2005 Issued Date: 11th March 2005 Revocation Date: 24th April 2007 Discharge Type: Sewage Discharges - Stw Storm Overflow/Storm Tank - Water Company Discharge Environment: Freshwater Stream/River Receiving Water: River Colne **Status: New Consent (Water Resources Act 1991, Section 88 & Schedule 10 as amended by Environment Act 1995)** Positional Accuracy: Located by supplier to within 10m	A19SE (E)	942	2	415121 416250
20	**Discharge Consents** Operator: Yorkshire Water Services Limited Property Type: STORM TANK/CSO ON SEWERAGE NETWORK (WATER COMPANY) Location: Kings Mill Lane No 2 Cso Kings Mill Lane, Aspley, Huddersfield, West Yorkshire, Hd1 3an Authority: Environment Agency, North East Region Catchment Area: Calder Reference: 2325 Permit Version: 3 Effective Date: 15th November 2017 Issued Date: 15th November 2017 Revocation Date: Not Supplied Discharge Type: Sewage Discharges - Stw Storm Overflow/Storm Tank - Water Company Discharge Environment: Freshwater Stream/River Receiving Water: River Colne **Status: Varied under EPR 2010** Positional Accuracy: Located by supplier to within 10m	A19SE (E)	945	2	415122 416255
21	**Discharge Consents** Operator: Yorkshire Water Services Limited Property Type: STORM TANK/CSO ON SEWERAGE NETWORK (WATER COMPANY) Location: Yws Unknown Sites Default, . Authority: Environment Agency, North East Region Catchment Area: Calder Reference: S/Cb/51 Permit Version: 3 Effective Date: 25th January 1995 Issued Date: 25th January 1995 Revocation Date: 5th March 1995 Discharge Type: Sewage Discharges - Stw Storm Overflow/Storm Tank - Water Company Discharge Environment: Freshwater Stream/River Receiving Water: Varies With Outlet **Status: Revised by Notice, at direction of Secretary of State (Section 37(2))** Positional Accuracy: Located by supplier to within 10m	A12NW (W)	957	2	413270 415940
21	**Discharge Consents** Operator: Yorkshire Water Services Ltd Property Type: Sewerage Network - Sewers - Water Company Location: Darnall Road Cso, Darnall Road, Sheffield, S9 5ah Authority: Environment Agency, North East Region Catchment Area: Calder Reference: S/Cb/51 Permit Version: 4 Effective Date: 6th March 1995 Issued Date: 25th January 1995 Revocation Date: Not Supplied Discharge Type: Sewage Discharges - Stw Storm Overflow/Storm Tank - Water Company Discharge Environment: Freshwater Stream/River Receiving Water: Varies With Outlet **Status: Revised by Notice, at direction of Secretary of State (Section 37(2))** Positional Accuracy: Located by supplier to within 10m	A12NW (W)	957	2	413270 415940

Map ID	Details	Quadrant Reference (Compass Direction)	Estimated Distance From Site	Contact	NGR
21	**Discharge Consents** Operator: Yorkshire Water Services Limited Property Type: STORM TANK/CSO ON SEWERAGE NETWORK (WATER COMPANY) Location: Yws Unknown Sites Default, . Authority: Environment Agency, North East Region Catchment Area: Calder Reference: S/Cb/51 Permit Version: 2 Effective Date: 2nd July 1993 Issued Date: 2nd July 1993 Revocation Date: 24th January 1995 Discharge Type: Sewage Discharges - Stw Storm Overflow/Storm Tank - Water Company Discharge Environment: Freshwater Stream/River Receiving Water: Varies With Outlet **Status: Revised by Notice, at direction of Secretary of State (Section 37(2))** Positional Accuracy: Located by supplier to within 10m	A12NW (W)	957	2	413270 415940
21	**Discharge Consents** Operator: Yorkshire Water Services Limited Property Type: STORM TANK/CSO ON SEWERAGE NETWORK (WATER COMPANY) Location: Yws Unknown Sites Default, . Authority: Environment Agency, North East Region Catchment Area: Calder Reference: S/Cb/51 Permit Version: 1 Effective Date: 27th May 1963 Issued Date: 27th May 1963 Revocation Date: 1st July 1993 Discharge Type: Sewage Discharges - Stw Storm Overflow/Storm Tank - Water Company Discharge Environment: Freshwater Stream/River Receiving Water: Varies With Outlet **Status: Transferred from Rivers (Prevention of Pollution) Act 1951-1961** Positional Accuracy: Located by supplier to within 10m	A12NW (W)	957	2	413270 415940
22	**Enforcement and Prohibition Notices** Location: Land Outside Scotland Yard, Lockwood, Huddersfield Permit Reference: Not Supplied Enforcement Date: Not Supplied Details: Notice Served To Prompt Removal Of Skips And Waste Positional Accuracy: Manually positioned within the geographical locality	A13SE (S)	157	2	414244 415721
23	**Local Authority Pollution Prevention and Controls** Name: Daval Furniture Ltd Location: Queens Mill Road, HUDDERSFIELD, West Yorkshire, HD1 3PG Authority: Kirklees Metropolitan Borough Council, Environmental Health Department Permit Reference: Not Given Dated: Not Supplied Process Type: Local Authority Air Pollution Control Description: PG6/2 Manufacture of timber and wood-based products **Status: Authorisation revoked** Positional Accuracy: Automatically positioned to the address	A13SW (S)	211	3	414192 415670
24	**Local Authority Pollution Prevention and Controls** Name: Mr I RoperS Greenwood & Sons Location: Victoria Garage, Albert Street, Huddersfield Authority: Kirklees Metropolitan Borough Council, Environmental Health Department Permit Reference: Ppc W 90 Dated: Not Supplied Process Type: Local Authority Pollution Prevention and Control Description: PG1/1Waste oil burners, less than 0.4MW net rated thermal input **Status: Permitted** Positional Accuracy: Manually positioned to the address or location	A13SW (SW)	218	3	414122 415688
25	**Local Authority Pollution Prevention and Controls** Name: Roberts' Castings Ltd Location: Iron Foundry, Colne Road, HUDDERSFIELD, West Yorkshire, HD1 3AT Authority: Kirklees Metropolitan Borough Council, Environmental Health Department Permit Reference: Not Given Dated: 27th March 1992 Process Type: Local Authority Air Pollution Control Description: PG2/4 Iron, steel and non-ferrous metal foundry processes **Status: Authorised** Positional Accuracy: Manually positioned to the road within the address or location	A13SE (E)	257	3	414502 415879

Map ID	Details	Quadrant Reference (Compass Direction)	Estimated Distance From Site	Contact	NGR
26	**Local Authority Pollution Prevention and Controls** Name: Messrs Wooler, Mrs Wooler & Mrs MaddiganT/A G W Bodyshop Ltd Location: Carrier Works, Nile Street, Huddersfield, HD1 3LP Authority: Kirklees Metropolitan Borough Council, Environmental Health Department Permit Reference: Ppc W 152 Dated: Not Supplied Process Type: Local Authority Pollution Prevention and Control Description: PG6/34 Respraying of road vehicles **Status: Permitted** Positional Accuracy: Manually positioned to the address or location	A13NW (NW)	276	3	413994 416038
27	**Local Authority Pollution Prevention and Controls** Name: Roberts Castings Ltd Location: Colne Road, Huddersfield, HD1 3AT Authority: Kirklees Metropolitan Borough Council, Environmental Health Department Permit Reference: Ppc W 38 Dated: Not Supplied Process Type: Local Authority Pollution Prevention and Control Description: PG2/4 Iron, steel and non-ferrous metal foundry processes **Status: Permitted** Positional Accuracy: Manually positioned to the road within the address or location	A13SE (E)	310	3	414555 415868
28	**Local Authority Pollution Prevention and Controls** Name: Thomas Broadbent & Sons Ltd Location: Queen Street South, Huddersfield, HD1 3EA Authority: Kirklees Metropolitan Borough Council, Environmental Health Department Permit Reference: Epa W 23 Dated: Not Supplied Process Type: Local Authority Air Pollution Control Description: PG2/4 Iron, steel and non-ferrous metal foundry processes **Status: Not Supplied** Positional Accuracy: Manually positioned to the road within the address or location	A13NE (NE)	355	3	414552 416081
28	**Local Authority Pollution Prevention and Controls** Name: Thomas Broadbent & Sons Ltd Location: Queen Street South, Huddersfield, HD1 3EA Authority: Kirklees Metropolitan Borough Council, Environmental Health Department Permit Reference: Ppc W 23 Dated: 30th July 1992 Process Type: Local Authority Pollution Prevention and Control Description: PG2/4 Iron, steel and non-ferrous metal foundry processes **Status: Permitted** Positional Accuracy: Manually positioned to the road within the address or location	A13NE (NE)	360	3	414552 416090
29	**Local Authority Pollution Prevention and Controls** Name: Brook Motors Ltd Location: St Thomas's Road, HUDDERSFIELD, West Yorkshire, HD1 Authority: Kirklees Metropolitan Borough Council, Environmental Health Department Permit Reference: Not Given Dated: Not Supplied Process Type: Local Authority Air Pollution Control Description: PG2/4 Iron, steel and non-ferrous metal foundry processes **Status: Authorisation revoked** Positional Accuracy: Manually positioned to the address or location	A12NE (W)	379	3	413851 415942
30	**Local Authority Pollution Prevention and Controls** Name: Range Storage & Materials Location: Albert Mills, CLECKHEATON, West Yorkshire, BD19 6NW Authority: Kirklees Metropolitan Borough Council, Environmental Health Department Permit Reference: Not Given Dated: Not Supplied Process Type: Local Authority Air Pollution Control Description: PG6/23 Coating of metal and plastic **Status: Authorisation revoked** Positional Accuracy: Manually positioned to the address or location	A8NW (SW)	397	3	414036 415532
31	**Local Authority Pollution Prevention and Controls** Name: Barrie K Ellis Location: Firth Street, Huddersfield Authority: Kirklees Metropolitan Borough Council, Environmental Health Department Permit Reference: Not Given Dated: Not Supplied Process Type: Local Authority Air Pollution Control Description: PG2/1Furnaces for the extraction of non-ferrous metal from scrap **Status: Authorisation revoked** Positional Accuracy: Manually positioned to the road within the address or location	A14NW (E)	440	3	414679 415980

Map ID	Details	Quadrant Reference (Compass Direction)	Estimated Distance From Site	Contact	NGR
32	**Local Authority Pollution Prevention and Controls** Name: Invensys Brook Crompton Location: St. Thomas's Road, HUDDERSFIELD, West Yorkshire, HD1 3LG Authority: Kirklees Metropolitan Borough Council, Environmental Health Department Permit Reference: Epa W 49 Dated: Not Supplied Process Type: Local Authority Air Pollution Control Description: PG6/23 Coating of metal and plastic **Status: Not Supplied** Positional Accuracy: Automatically positioned to the address	A12NE (W)	450	3	413778 415931
33	**Local Authority Pollution Prevention and Controls** Name: Adams Fire Surrounds Ltd Location: St Thomas Road, Longwood, Huddersfield Authority: Kirklees Metropolitan Borough Council, Environmental Health Department Permit Reference: PPC W 183 Dated: Not Supplied Process Type: Local Authority Pollution Prevention and Control Description: PG6/2 Manufacture of timber and wood-based products **Status: Permitted** Positional Accuracy: Manually positioned to the address or location	A12NE (W)	536	3	413708 416024
34	**Local Authority Pollution Prevention and Controls** Name: Co-Operative Group Location: Lockwood Road, Huddersfield, West Yorkshire, HD1 3QU Authority: Kirklees Metropolitan Borough Council, Environmental Health Department Permit Reference: PPC W 104 Dated: Not Supplied Process Type: Local Authority Pollution Prevention and Control Description: PG1/14 Petrol filling station **Status: Permitted** Positional Accuracy: Automatically positioned to the address	A7NE (SW)	538	3	413886 415465
35	**Local Authority Pollution Prevention and Controls** Name: Newsome Filling Station Location: Stile Common Road, NEWSOME, HUDDERSFIELD, West Yorkshire, HD4 6DD Authority: Kirklees Metropolitan Borough Council, Environmental Health Department Permit Reference: Epa W 101 Dated: Not Supplied Process Type: Local Authority Air Pollution Control Description: PG1/14 Petrol filling station **Status: Authorisation revoked** Positional Accuracy: Automatically positioned to the address	A9NW (SE)	723	3	414771 415399
36	**Local Authority Pollution Prevention and Controls** Name: The Body Shop Location: 236 Lockwood Road, Lockwood, Huddersfield, West Yorkshire, HD1 3TG Authority: Kirklees Metropolitan Borough Council, Environmental Health Department Permit Reference: Not Supplied Dated: Not Supplied Process Type: Local Authority Air Pollution Control Description: PG6/34 Respraying of road vehicles **Status: Authorised** Positional Accuracy: Automatically positioned to the address	A7NE (SW)	778	3	413695 415313
37	**Local Authority Pollution Prevention and Controls** Name: Johnson Cleaners Uk Location: 6 Market Place, Huddersfield, HD1 2AN Authority: Kirklees Metropolitan Borough Council, Environmental Health Department Permit Reference: PPC W 174 Dated: Not Supplied Process Type: Local Authority Pollution Prevention and Control Description: PG6/46 Dry cleaning **Status: Permitted** Positional Accuracy: Manually positioned to the address or location	A18NE (N)	826	3	414462 416703
38	**Local Authority Pollution Prevention and Controls** Name: Kaye & Co (Huddersfield) Ltd Location: Moorbottom Ironworks, Manchester Road, HUDDERSFIELD, West Yorkshire, HD4 5AF Authority: Kirklees Metropolitan Borough Council, Environmental Health Department Permit Reference: Not Given Dated: Not Supplied Process Type: Local Authority Air Pollution Control Description: PG2/4 Iron, steel and non-ferrous metal foundry processes **Status: Authorisation revoked** Positional Accuracy: Manually positioned to the address or location	A12NW (W)	929	3	413305 416009

Map ID	Details	Quadrant Reference (Compass Direction)	Estimated Distance From Site	Contact	NGR
39	**Local Authority Pollution Prevention and Controls** Name: Paddock Filling Station Location: The Triangle, Paddock, Huddersfield, West Yorkshire, HD1 4RN Authority: Kirklees Metropolitan Borough Council, Environmental Health Department Permit Reference: PPC W 126 Dated: Not Supplied Process Type: Local Authority Pollution Prevention and Control Description: PG1/14 Petrol filling station **Status: Permitted** Positional Accuracy: Automatically positioned to the address	A12NW (W)	945	3	413346 416228
40	**Local Authority Pollution Prevention and Controls** Name: Shell Southgate Service Station Location: Southgate, HUDDERSFIELD, HD1 6QP Authority: Kirklees Metropolitan Borough Council, Environmental Health Department Permit Reference: Not Supplied Dated: Not Supplied Process Type: Local Authority Air Pollution Control Description: PG1/14 Petrol filling station **Status: Authorisation revoked** Positional Accuracy: Manually positioned to the road within the address or location	A19NW (NE)	953	3	414782 416690
40	**Local Authority Pollution Prevention and Controls** Name: Sainsbury'S Petrol Station Location: Shorehead, Southgate, Huddersfield, Hd1 6qr Authority: Kirklees Metropolitan Borough Council, Environmental Health Department Permit Reference: PPC W 182 Dated: Not Supplied Process Type: Local Authority Pollution Prevention and Control Description: PG1/14 Petrol filling station **Status: Permitted** Positional Accuracy: Manually positioned to the address or location	A19NW (NE)	968	3	414801 416694
41	**Local Authority Pollution Prevention and Controls** Name: Premier Coachworks Location: Blackmoorfoot Road, Crosland Moor, Huddersfield, Hd4 5an Authority: Kirklees Metropolitan Borough Council, Environmental Health Department Permit Reference: Ppc W 92 Dated: Not Supplied Process Type: Local Authority Pollution Prevention and Control Description: PG6/34 Respraying of road vehicles **Status: Permitted** Positional Accuracy: Manually positioned to the address or location	A12NW (W)	993	3	413233 415908
	Nearest Surface Water Feature	A13SE (SE)	40	-	414273 415868
42	**Pollution Incidents to Controlled Waters** Property Type: Oil Storage Depot Location: Huddersfld/Source Colne Afu Authority: Environment Agency, North East Region Pollutant: Oils - Unknown Note: Not Supplied Incident Date: 1st March 1994 Incident Reference: 150071 Catchment Area: Not Given Receiving Water: Freshwater Stream/River Cause of Incident: Not Given Incident Severity: Category 3 - Minor Incident Positional Accuracy: Located by supplier to within 100m	A13NE (E)	54	2	414300 415895
42	**Pollution Incidents to Controlled Waters** Property Type: Water Company Sewage: Foul Sewer Location: Huddersfld/Source Colne Afu Authority: Environment Agency, North East Region Pollutant: Unknown Note: Not Supplied Incident Date: 1st September 1989 Incident Reference: 102915 Catchment Area: Not Given Receiving Water: Freshwater Stream/River Cause of Incident: Not Given Incident Severity: Category 3 - Minor Incident Positional Accuracy: Located by supplier to within 100m	A13NE (E)	59	2	414305 415900

Map ID	Details	Quadrant Reference (Compass Direction)	Estimated Distance From Site	Contact	NGR
42	**Pollution Incidents to Controlled Waters** Property Type: Industrial Premises Location: Huddersfld/Source Colne Afu Authority: Environment Agency, North East Region Pollutant: Industrial Effluent Note: Not Supplied Incident Date: 3rd July 1989 Incident Reference: 100919 Catchment Area: Not Given Receiving Water: Freshwater Stream/River Cause of Incident: Not Given Incident Severity: Category 2 - Significant Incident Positional Accuracy: Located by supplier to within 100m	A13NE (E)	59	2	414305 415895
43	**Pollution Incidents to Controlled Waters** Property Type: Industrial: Other Location: River Holme, HUDDERSFIELD Authority: Environment Agency, North East Region Pollutant: Oils - Kerosene Fuel Oil Note: No Fish Killed Incident Date: 22nd November 1995 Incident Reference: SL950768 Catchment Area: Calder Tributaries Receiving Water: Freshwater Stream/River Cause of Incident: Not Given Incident Severity: Category 3 - Minor Incident Positional Accuracy: Located by supplier to within 100m	A13SW (S)	82	2	414205 415800
43	**Pollution Incidents to Controlled Waters** Property Type: Industrial Premises Location: Queens Mill Road Authority: Environment Agency, North East Region Pollutant: Oils - Unknown Note: Not Supplied Incident Date: 31st March 1989 Incident Reference: 8784 Catchment Area: Not Given Receiving Water: Freshwater Stream/River Cause of Incident: Not Given Incident Severity: Category 2 - Significant Incident Positional Accuracy: Located by supplier to within 100m	A13SW (S)	86	2	414205 415795
44	**Pollution Incidents to Controlled Waters** Property Type: Miscellaneous Premises: Unknown Location: Mouth/Huddersfld Colne Afl Authority: Environment Agency, North East Region Pollutant: Miscellaneous - No Visible Pollution/Nothing Found Note: Not Supplied Incident Date: 10th June 1992 Incident Reference: 133959 Catchment Area: Not Given Receiving Water: Freshwater Stream/River Cause of Incident: Not Given Incident Severity: Category 2 - Significant Incident Positional Accuracy: Located by supplier to within 100m	A13NW (N)	99	2	414200 416000
45	**Pollution Incidents to Controlled Waters** Property Type: Industrial Premises Location: Mouth/Source Holme Af Authority: Environment Agency, North East Region Pollutant: Oils - Diesel (Including Agricultural) Note: Not Supplied Incident Date: 4th April 1994 Incident Reference: 152133 Catchment Area: Not Given Receiving Water: Freshwater Stream/River Cause of Incident: Not Given Incident Severity: Category 3 - Minor Incident Positional Accuracy: Located by supplier to within 100m	A13SE (SE)	104	2	414300 415800
45	**Pollution Incidents to Controlled Waters** Property Type: Water Company Sewage: Sewage Treatment Works Location: Mouth/Source Holme Af Authority: Environment Agency, North East Region Pollutant: Sewage - Septic Tank Effluent Note: Not Supplied Incident Date: 31st January 1992 Incident Reference: 130182 Catchment Area: Not Given Receiving Water: Freshwater Stream/River Cause of Incident: Not Given Incident Severity: Category 2 - Significant Incident Positional Accuracy: Located by supplier to within 100m	A13SE (SE)	104	2	414305 415805

Map ID	Details	Quadrant Reference (Compass Direction)	Estimated Distance From Site	Contact	NGR
45	**Pollution Incidents to Controlled Waters** Property Type: Water Company Sewage: Foul Sewer Location: Mouth/Source Holme Af Authority: Environment Agency, North East Region Pollutant: Sewage - Treated Effluent Note: Not Supplied Incident Date: 3rd May 1994 Incident Reference: 150834 Catchment Area: Not Given Receiving Water: Freshwater Stream/River Cause of Incident: Not Given Incident Severity: Category 2 - Significant Incident Positional Accuracy: Located by supplier to within 100m	A13SE (SE)	108	2	414300 415795
45	**Pollution Incidents to Controlled Waters** Property Type: Industrial Premises Location: Mouth/Source Holme Af Authority: Environment Agency, North East Region Pollutant: Chemicals - Acid Note: Not Supplied Incident Date: 16th July 1989 Incident Reference: 101423 Catchment Area: Not Given Receiving Water: Freshwater Stream/River Cause of Incident: Not Given Incident Severity: Category 1 - Major Incident Positional Accuracy: Located by supplier to within 100m	A13SE (SE)	108	2	414305 415800
45	**Pollution Incidents to Controlled Waters** Property Type: Farm Location: Mouth/Source Holme Af Authority: Environment Agency, North East Region Pollutant: Agricultural: Yard Run Off (Dirty Water) Note: Not Supplied Incident Date: 21st August 1989 Incident Reference: 102646 Catchment Area: Not Given Receiving Water: Freshwater Stream/River Cause of Incident: Not Given Incident Severity: Category 3 - Minor Incident Positional Accuracy: Located by supplier to within 100m	A13SE (SE)	111	2	414305 415795
46	**Pollution Incidents to Controlled Waters** Property Type: Industrial Premises Location: Huddersfld/Source Colne Afu Authority: Environment Agency, North East Region Pollutant: Unknown Note: Not Supplied Incident Date: 3rd July 1989 Incident Reference: 101066 Catchment Area: Not Given Receiving Water: Freshwater Stream/River Cause of Incident: Not Given Incident Severity: Category 2 - Significant Incident Positional Accuracy: Located by supplier to within 100m	A13NE (NE)	112	2	414300 416000
47	**Pollution Incidents to Controlled Waters** Property Type: Industrial Premises Location: Mouth/Huddersfld Colne Afl Authority: Environment Agency, North East Region Pollutant: Rubbish Note: Not Supplied Incident Date: 21st April 1993 Incident Reference: 143341 Catchment Area: Not Given Receiving Water: Freshwater Stream/River Cause of Incident: Not Given Incident Severity: Category 3 - Minor Incident Positional Accuracy: Located by supplier to within 100m	A13NE (E)	154	2	414400 415900
48	**Pollution Incidents to Controlled Waters** Property Type: Miscellaneous Premises: Unknown Location: Mouth/Huddersfld Colne Afl Authority: Environment Agency, North East Region Pollutant: Chemicals - Detergents/Surfactant Note: Not Supplied Incident Date: 19th April 1991 Incident Reference: 121619 Catchment Area: Not Given Receiving Water: Freshwater Stream/River Cause of Incident: Not Given Incident Severity: Category 2 - Significant Incident Positional Accuracy: Located by supplier to within 100m	A13NE (N)	197	2	414300 416095

Map ID	Details	Quadrant Reference (Compass Direction)	Estimated Distance From Site	Contact	NGR
48	**Pollution Incidents to Controlled Waters** Property Type: Other General Premises Location: Huddersfield Narrow Canal Authority: Environment Agency, North East Region Pollutant: Unknown Note: Not Supplied Incident Date: 3rd July 1991 Incident Reference: 123937 Catchment Area: Not Given Receiving Water: Freshwater Stream/River Cause of Incident: Not Given Incident Severity: Category 3 - Minor Incident Positional Accuracy: Located by supplier to within 100m	A13NE (N)	202	2	414300 416100
49	**Pollution Incidents to Controlled Waters** Property Type: Engineering Location: COLNE Authority: Environment Agency, North East Region Pollutant: Oils - Other Oil Note: Fish Killed: No Information; Colne Incident Date: 4th April 1995 Incident Reference: SL950443 Catchment Area: Calder Tributaries Receiving Water: Freshwater Stream/River Cause of Incident: Not Given Incident Severity: Category 3 - Minor Incident Positional Accuracy: Located by supplier to within 100m	A13NE (E)	254	2	414500 415900
50	**Pollution Incidents to Controlled Waters** Property Type: Construction/Demolition Location: Mouth/Huddersfld Colne Afl Authority: Environment Agency, North East Region Pollutant: Construction Materials Note: Not Supplied Incident Date: 20th January 1994 Incident Reference: 149686 Catchment Area: Not Given Receiving Water: Freshwater Stream/River Cause of Incident: Not Given Incident Severity: Category 3 - Minor Incident Positional Accuracy: Located by supplier to within 100m	A13NE (E)	272	2	414500 416000
51	**Pollution Incidents to Controlled Waters** Property Type: Industrial Premises Location: Mouth/Huddersfld Colne Afl Authority: Environment Agency, North East Region Pollutant: Unknown Note: Not Supplied Incident Date: 29th March 1990 Incident Reference: 109167 Catchment Area: Not Given Receiving Water: Freshwater Stream/River Cause of Incident: Not Given Incident Severity: Category 3 - Minor Incident Positional Accuracy: Located by supplier to within 100m	A13NE (N)	299	2	414300 416200
52	**Pollution Incidents to Controlled Waters** Property Type: Highway/Car Park Location: Mouth/Huddersfld Colne Afl Authority: Environment Agency, North East Region Pollutant: Miscellaneous - Vehicles Note: Not Supplied Incident Date: 9th November 1994 Incident Reference: 153494 Catchment Area: Not Given Receiving Water: Freshwater Stream/River Cause of Incident: Not Given Incident Severity: Category 3 - Minor Incident Positional Accuracy: Located by supplier to within 100m	A13SE (SE)	322	2	414500 415700
53	**Pollution Incidents to Controlled Waters** Property Type: Textile industry Location: Huddersfield Canal, HUDDERSFIELD Authority: Environment Agency, North East Region Pollutant: Chemicals - Unknown Note: No Fish Killed Incident Date: 4th April 1997 Incident Reference: SL970326 Catchment Area: Huddesfield Narrow Canal Receiving Water: Freshwater Stream/River Cause of Incident: Not Given Incident Severity: Category 3 - Minor Incident Positional Accuracy: Located by supplier to within 100m	A13NE (NE)	323	2	414500 416100

Map ID	Details	Quadrant Reference (Compass Direction)	Estimated Distance From Site	Contact	NGR
54	**Pollution Incidents to Controlled Waters** Property Type: Industrial Premises Location: Mouth/Huddersfld Colne Afl Authority: Environment Agency, North East Region Pollutant: Unknown Note: Not Supplied Incident Date: 29th March 1990 Incident Reference: 109060 Catchment Area: Not Given Receiving Water: Freshwater Stream/River Cause of Incident: Not Given Incident Severity: Category 3 - Minor Incident Positional Accuracy: Located by supplier to within 100m	A13NW (NW)	376	2	414000 416200
55	**Pollution Incidents to Controlled Waters** Property Type: Other General Premises Location: Huddersfield Narrow Canal Authority: Environment Agency, North East Region Pollutant: Oils - Unknown Note: Not Supplied Incident Date: 9th November 1994 Incident Reference: 153489 Catchment Area: Not Given Receiving Water: Freshwater Stream/River Cause of Incident: Not Given Incident Severity: Category 3 - Minor Incident Positional Accuracy: Located by supplier to within 100m	A13NW (NW)	443	2	413900 416195
56	**Pollution Incidents to Controlled Waters** Property Type: Miscellaneous Premises: Unknown Location: Huddersfld/Source Colne Afu Authority: Environment Agency, North East Region Pollutant: Unknown Note: Not Supplied Incident Date: 25th May 1994 Incident Reference: 152010 Catchment Area: Not Given Receiving Water: Freshwater Stream/River Cause of Incident: Not Given Incident Severity: Category 3 - Minor Incident Positional Accuracy: Located by supplier to within 100m	A14SW (E)	465	2	414700 415800
56	**Pollution Incidents to Controlled Waters** Property Type: Abandoned mine Location: River Colne, HUDDERSFIELD Authority: Environment Agency, North East Region Pollutant: Miscellaneous - Other Note: Watercourse :River Colne; From Bradley Weir To River Calder Incident Date: Not Supplied Incident Reference: SL980133 Catchment Area: Calder Tributaries Receiving Water: Freshwater Stream/River Cause of Incident: Unknown Incident Severity: Category 3 - Minor Incident Positional Accuracy: Located by supplier to within 100m	A14SW (E)	466	2	414700 415795
56	**Pollution Incidents to Controlled Waters** Property Type: Water Company Sewage: Storm Overflow Location: Colne Afl Authority: Environment Agency, North East Region Pollutant: Sewage - Storm Overflow Note: Fish Killed: No Information; Colne Afl Incident Date: 12th June 1995 Incident Reference: SL950649 Catchment Area: Calder Tributaries Receiving Water: Freshwater Stream/River Cause of Incident: Not Given Incident Severity: Category 3 - Minor Incident Positional Accuracy: Located by supplier to within 100m	A14SW (E)	471	2	414705 415795
57	**Pollution Incidents to Controlled Waters** Property Type: Industrial Premises Location: Mouth/Huddersfld Colne Afl Authority: Environment Agency, North East Region Pollutant: Oils - Cutting Oils Note: Not Supplied Incident Date: 28th May 1993 Incident Reference: 144776 Catchment Area: Not Given Receiving Water: Freshwater Stream/River Cause of Incident: Not Given Incident Severity: Category 3 - Minor Incident Positional Accuracy: Located by supplier to within 100m	A12NE (NW)	477	2	413800 416100

Map ID	Details	Quadrant Reference (Compass Direction)	Estimated Distance From Site	Contact	NGR
58	**Pollution Incidents to Controlled Waters** Property Type: Industrial Premises Location: Huddersfld/Source Colne Afu Authority: Environment Agency, North East Region Pollutant: Rubbish Note: Not Supplied Incident Date: 18th March 1992 Incident Reference: 131361 Catchment Area: Not Given Receiving Water: No Pollution Cause of Incident: Not Given Incident Severity: Category 2 - Significant Incident Positional Accuracy: Located by supplier to within 100m	A14NW (E)	562	2	414800 416000
59	**Pollution Incidents to Controlled Waters** Property Type: Abandoned mine Location: Damside, HUDDERSFIELD Authority: Environment Agency, North East Region Pollutant: Miscellaneous - Other Note: Pollution Found; Less Than Ten Fish Killed Incident Date: 8th February 1996 Incident Reference: SL960163 Catchment Area: Calder Tributaries Receiving Water: Freshwater Stream/River Cause of Incident: Unknown Incident Severity: Category 2 - Significant Incident Positional Accuracy: Located by supplier to within 100m	A8NW (S)	592	2	414100 415300
59	**Pollution Incidents to Controlled Waters** Property Type: Abandoned mine Location: Damside, HUDDERSFIELD Authority: Environment Agency, North East Region Pollutant: Miscellaneous - Other Note: Less Than Ten Fish Killed Incident Date: 8th February 1996 Incident Reference: SL960163 Catchment Area: Calder Tributaries Receiving Water: Freshwater Stream/River Cause of Incident: Not Given Incident Severity: Category 2 - Significant Incident Positional Accuracy: Located by supplier to within 100m	A8NW (S)	597	2	414100 415295
60	**Pollution Incidents to Controlled Waters** Property Type: Industrial: Other Location: Colne Afl Authority: Environment Agency, North East Region Pollutant: Unknown Note: Fish Killed: No Information; Colne Afl Incident Date: 16th June 1995 Incident Reference: SL950668 Catchment Area: Calder Tributaries Receiving Water: Freshwater Stream/River Cause of Incident: Not Given Incident Severity: Category 3 - Minor Incident Positional Accuracy: Located by supplier to within 100m	A14NW (NE)	631	2	414805 416195
61	**Pollution Incidents to Controlled Waters** Property Type: Miscellaneous Premises: Unknown Location: Gaspipe Riv Cross/Brdge A642 Colne 07 Authority: Environment Agency, North East Region Pollutant: Unknown Note: Not Supplied Incident Date: 12th April 1990 Incident Reference: 109719 Catchment Area: Not Given Receiving Water: No Pollution Cause of Incident: Not Given Incident Severity: Category 3 - Minor Incident Positional Accuracy: Located by supplier to within 100m	A12NE (W)	656	2	413605 416095
61	**Pollution Incidents to Controlled Waters** Property Type: Miscellaneous Premises: Unknown Location: Mouth/Huddersfld Colne Afl Authority: Environment Agency, North East Region Pollutant: Miscellaneous - No Visible Pollution/Nothing Found Note: Not Supplied Incident Date: 19th August 1991 Incident Reference: 125360 Catchment Area: Not Given Receiving Water: Freshwater Stream/River Cause of Incident: Not Given Incident Severity: Category 3 - Minor Incident Positional Accuracy: Located by supplier to within 100m	A12NE (W)	661	2	413600 416095

Map ID	Details	Quadrant Reference (Compass Direction)	Estimated Distance From Site	Contact	NGR
61	**Pollution Incidents to Controlled Waters** Property Type: Miscellaneous Premises: Unknown Location: Huddersfld/Source Colne Afu Authority: Environment Agency, North East Region Pollutant: Oils - Unknown Note: Not Supplied Incident Date: 3rd June 1994 Incident Reference: 152134 Catchment Area: Not Given Receiving Water: Freshwater Stream/River Cause of Incident: Not Given Incident Severity: Category 3 - Minor Incident Positional Accuracy: Located by supplier to within 100m	A12NE (W)	662	2	413600 416100
62	**Pollution Incidents to Controlled Waters** Property Type: Industrial: Other Location: HOLME Authority: Environment Agency, North East Region Pollutant: Unknown Note: Fish Killed: No Information; Holme Incident Date: 26th April 1995 Incident Reference: SL950515 Catchment Area: Calder Tributaries Receiving Water: Freshwater Stream/River Cause of Incident: Not Given Incident Severity: Category 3 - Minor Incident Positional Accuracy: Located by supplier to within 100m	A8NW (SW)	670	2	413900 415295
63	**Pollution Incidents to Controlled Waters** Property Type: Miscellaneous Premises: Unknown Location: Huddersfield Narrow Canal Authority: Environment Agency, North East Region Pollutant: Unknown Note: Not Supplied Incident Date: 26th June 1991 Incident Reference: 123843 Catchment Area: Not Given Receiving Water: Freshwater Stream/River Cause of Incident: Not Given Incident Severity: Category 3 - Minor Incident Positional Accuracy: Located by supplier to within 100m	A19SW (NE)	680	2	414800 416295
63	**Pollution Incidents to Controlled Waters** Property Type: Miscellaneous Premises: Unknown Location: Gledholt Road Authority: Environment Agency, North East Region Pollutant: Unknown Note: Not Supplied Incident Date: 3rd February 1989 Incident Reference: 8551 Catchment Area: Not Given Receiving Water: Freshwater Stream/River Cause of Incident: Not Given Incident Severity: Category 3 - Minor Incident Positional Accuracy: Located by supplier to within 100m	A19SW (NE)	683	2	414800 416300
63	**Pollution Incidents to Controlled Waters** Property Type: Industrial Premises Location: Wakefield Road Authority: Environment Agency, North East Region Pollutant: Unknown Note: Not Supplied Incident Date: 3rd February 1989 Incident Reference: 8538 Catchment Area: Not Given Receiving Water: Freshwater Stream/River Cause of Incident: Not Given Incident Severity: Category 3 - Minor Incident Positional Accuracy: Located by supplier to within 100m	A19SW (NE)	684	2	414805 416295
64	**Pollution Incidents to Controlled Waters** Property Type: Miscellaneous Premises: Unknown Location: Mouth/Huddersfld Colne Afl Authority: Environment Agency, North East Region Pollutant: Unknown Note: Not Supplied Incident Date: 18th November 1991 Incident Reference: 128325 Catchment Area: Not Given Receiving Water: Freshwater Stream/River Cause of Incident: Not Given Incident Severity: Category 2 - Significant Incident Positional Accuracy: Located by supplier to within 100m	A12NE (NW)	699	2	413600 416195

Map ID	Details	Quadrant Reference (Compass Direction)	Estimated Distance From Site	Contact	NGR
64	**Pollution Incidents to Controlled Waters** Property Type: Other General Premises Location: Mouth/Huddersfld Colne Afl Authority: Environment Agency, North East Region Pollutant: Rubbish Note: Not Supplied Incident Date: 5th September 1991 Incident Reference: 125916 Catchment Area: Not Given Receiving Water: Freshwater Stream/River Cause of Incident: Not Given Incident Severity: Category 3 - Minor Incident Positional Accuracy: Located by supplier to within 100m	A12NE (NW)	701	2	413600 416200
65	**Pollution Incidents to Controlled Waters** Property Type: Industrial Premises Location: Huddersfld/Source Colne Afu Authority: Environment Agency, North East Region Pollutant: Oils - Unknown Note: Not Supplied Incident Date: 11th January 1994 Incident Reference: 149628 Catchment Area: Not Given Receiving Water: Freshwater Stream/River Cause of Incident: Not Given Incident Severity: Category 3 - Minor Incident Positional Accuracy: Located by supplier to within 100m	A19SW (NE)	766	2	414900 416300
66	**Pollution Incidents to Controlled Waters** Property Type: Other General Premises Location: Wakefield Road, COLNE Authority: Environment Agency, North East Region Pollutant: Chemicals - Detergents/Surfactant Note: No Fish Killed Incident Date: 10th January 1996 Incident Reference: SL960016 Catchment Area: Calder Tributaries Receiving Water: Freshwater Stream/River Cause of Incident: Not Given Incident Severity: Category 3 - Minor Incident Positional Accuracy: Located by supplier to within 100m	A14NE (E)	785	2	415020 416035
66	**Pollution Incidents to Controlled Waters** Property Type: Not Given Location: River Colne, Wakefield Road Authority: Environment Agency, North East Region Pollutant: Chemicals - Detergents/Surfactant Note: Pollution Found; No Fish Killed Incident Date: 10th January 1996 Incident Reference: SL960016 Catchment Area: Calder Tributaries Receiving Water: Freshwater Stream/River Cause of Incident: Unknown Incident Severity: Category 3 - Minor Incident Positional Accuracy: Located by supplier to within 100m	A14NE (E)	786	2	415020 416040
67	**Pollution Incidents to Controlled Waters** Property Type: Other General Premises Location: Manchester Road, HUDDERSFIELD Authority: Environment Agency, North East Region Pollutant: Other Sewage Note: Fish Killed: No Information; Colne Incident Date: 9th February 1995 Incident Reference: SL950260 Catchment Area: Calder Tributaries Receiving Water: Freshwater Stream/River Cause of Incident: Not Given Incident Severity: Category 3 - Minor Incident Positional Accuracy: Located by supplier to within 100m	A12NW (W)	785	2	413505 416195
67	**Pollution Incidents to Controlled Waters** Property Type: Other General Premises Location: COLNE Authority: Environment Agency, North East Region Pollutant: Unknown Note: Fish Killed: No Information; Colne Incident Date: 10th April 1995 Incident Reference: SL950463 Catchment Area: Calder Tributaries Receiving Water: Freshwater Stream/River Cause of Incident: Not Given Incident Severity: Category 3 - Minor Incident Positional Accuracy: Located by supplier to within 100m	A12NW (NW)	787	2	413505 416200

Map ID	Details	Quadrant Reference (Compass Direction)	Estimated Distance From Site	Contact	NGR
67	**Pollution Incidents to Controlled Waters** Property Type: Other General Premises Location: Huddersfld/Source Colne Afu Authority: Environment Agency, North East Region Pollutant: Unknown Note: Not Supplied Incident Date: 27th June 1990 Incident Reference: 112475 Catchment Area: Not Given Receiving Water: Freshwater Stream/River Cause of Incident: Not Given Incident Severity: Category 3 - Minor Incident Positional Accuracy: Located by supplier to within 100m	A12NW (NW)	789	2	413505 416205
67	**Pollution Incidents to Controlled Waters** Property Type: Water Company Sewage: Foul Sewer Location: Huddersfield Narrow Canal Authority: Environment Agency, North East Region Pollutant: Other Sewage Note: Fish Killed: No Information Incident Date: 8th February 1995 Incident Reference: SL950254 Catchment Area: Huddesfield Narrow Canal Receiving Water: Canal Cause of Incident: Not Given Incident Severity: Category 3 - Minor Incident Positional Accuracy: Located by supplier to within 100m	A12NW (W)	790	2	413500 416195
67	**Pollution Incidents to Controlled Waters** Property Type: Fire Water Location: River Colne, Brook, HUDDERSFIELD Authority: Environment Agency, North East Region Pollutant: Miscellaneous - Foam Note: Watercourse :River Colne; From Longwood Beck To River Holme Incident Date: Not Supplied Incident Reference: SL980474 Catchment Area: Calder Tributaries Receiving Water: Freshwater Stream/River Cause of Incident: Unknown Incident Severity: Category 3 - Minor Incident Positional Accuracy: Located by supplier to within 100m	A12NW (NW)	792	2	413500 416200
67	**Pollution Incidents to Controlled Waters** Property Type: Industrial Premises Location: Huddersfld/Source Colne Afu Authority: Environment Agency, North East Region Pollutant: Unknown Note: Not Supplied Incident Date: 3rd July 1989 Incident Reference: 101079 Catchment Area: Not Given Receiving Water: Freshwater Stream/River Cause of Incident: Not Given Incident Severity: Category 2 - Significant Incident Positional Accuracy: Located by supplier to within 100m	A12NW (NW)	794	2	413500 416205
68	**Pollution Incidents to Controlled Waters** Property Type: Industrial Premises Location: Mouth/Source Holme Af Authority: Environment Agency, North East Region Pollutant: Unknown Note: Not Supplied Incident Date: 14th August 1991 Incident Reference: 125204 Catchment Area: Not Given Receiving Water: Freshwater Stream/River Cause of Incident: Not Given Incident Severity: Category 3 - Minor Incident Positional Accuracy: Located by supplier to within 100m	A7SE (SW)	803	2	413800 415200
69	**Pollution Incidents to Controlled Waters** Property Type: Industrial Premises Location: Market Place Authority: Environment Agency, North East Region Pollutant: Chemicals - Other Organic Note: Not Supplied Incident Date: 18th February 1989 Incident Reference: 8607 Catchment Area: Not Given Receiving Water: No Pollution Cause of Incident: Not Given Incident Severity: Category 3 - Minor Incident Positional Accuracy: Located by supplier to within 100m	A18NE (N)	809	2	414400 416700

Map ID	Details	Quadrant Reference (Compass Direction)	Estimated Distance From Site	Contact	NGR
70	**Pollution Incidents to Controlled Waters** Property Type: Ships/Boats Location: Huddersfield Broad Canal Authority: Environment Agency, North East Region Pollutant: Miscellaneous - Other Note: Biology Affected; Fish Killed: No Information Incident Date: 28th July 1997 Incident Reference: SL970755 Catchment Area: Huddesfield Narrow Canal Receiving Water: Canal Cause of Incident: Not Given Incident Severity: Category 3 - Minor Incident Positional Accuracy: Located by supplier to within 100m	A19SW (NE)	823	2	414900 416400
71	**Pollution Incidents to Controlled Waters** Property Type: Miscellaneous Premises: Unknown Location: Huddersfield Narrow Canal Authority: Environment Agency, North East Region Pollutant: Unknown Note: Not Supplied Incident Date: 28th June 1992 Incident Reference: 134340 Catchment Area: Not Given Receiving Water: Freshwater Stream/River Cause of Incident: Not Given Incident Severity: Category 3 - Minor Incident Positional Accuracy: Located by supplier to within 100m	A17SW (NW)	835	2	413500 416300
72	**Pollution Incidents to Controlled Waters** Property Type: Water Company Sewage: Foul Sewer Location: Huddersfld/Source Colne Afu Authority: Environment Agency, North East Region Pollutant: Unknown Sewage Note: Not Supplied Incident Date: 18th July 1994 Incident Reference: 152661 Catchment Area: Not Given Receiving Water: Freshwater Stream/River Cause of Incident: Not Given Incident Severity: Category 3 - Minor Incident Positional Accuracy: Located by supplier to within 100m	A7SE (SW)	861	2	413700 415200
73	**Pollution Incidents to Controlled Waters** Property Type: Water Company Sewage: Foul Sewer Location: Huddersfld/Source Colne Afu Authority: Environment Agency, North East Region Pollutant: Crude Sewage Note: Not Supplied Incident Date: 19th March 1991 Incident Reference: 120795 Catchment Area: Not Given Receiving Water: Freshwater Stream/River Cause of Incident: Not Given Incident Severity: Category 3 - Minor Incident Positional Accuracy: Located by supplier to within 100m	A14NE (E)	905	2	415100 416200
74	**Pollution Incidents to Controlled Waters** Property Type: Industrial Premises Location: Huddersfld/Source Colne Afu Authority: Environment Agency, North East Region Pollutant: Oils - Diesel (Including Agricultural) Note: Not Supplied Incident Date: 4th November 1993 Incident Reference: 148613 Catchment Area: Not Given Receiving Water: Freshwater Stream/River Cause of Incident: Not Given Incident Severity: Category 3 - Minor Incident Positional Accuracy: Located by supplier to within 100m	A17SW (NW)	924	2	413400 416300
75	**Pollution Incidents to Controlled Waters** Property Type: Fish Farms Location: Upstream Of Lockwood Bridge, HUDDERSFIELD Authority: Environment Agency, North East Region Pollutant: Cattle Land Runoff Note: Pollution Found; Fish Killed: No Information Incident Date: 10th May 1996 Incident Reference: SL960529 Catchment Area: Calder Tributaries Receiving Water: Freshwater Stream/River Cause of Incident: Unknown Incident Severity: Category 3 - Minor Incident Positional Accuracy: Located by supplier to within 100m	A7SE (SW)	941	2	413700 415100

Map ID	Details	Quadrant Reference (Compass Direction)	Estimated Distance From Site	Contact	NGR
75	**Pollution Incidents to Controlled Waters** Property Type: Fish Farms Location: Upstream Of, Lockwood Bridge, HUDDERSFIELD Authority: Environment Agency, North East Region Pollutant: Cattle Land Runoff Note: Fish Killed: No Information Incident Date: 10th May 1996 Incident Reference: SL960529 Catchment Area: Calder Tributaries Receiving Water: Freshwater Stream/River Cause of Incident: Not Given Incident Severity: Category 3 - Minor Incident Positional Accuracy: Located by supplier to within 100m	A7SE (SW)	946	2	413700 415095
76	**Pollution Incidents to Controlled Waters** Property Type: Miscellaneous Premises: Unknown Location: Huddersfld/Source Colne Afu Authority: Environment Agency, North East Region Pollutant: Unknown Note: Not Supplied Incident Date: 4th July 1994 Incident Reference: 152419 Catchment Area: Not Given Receiving Water: Freshwater Stream/River Cause of Incident: Not Given Incident Severity: Category 3 - Minor Incident Positional Accuracy: Located by supplier to within 100m	A19SE (NE)	942	2	415100 416300
77	**Pollution Incidents to Controlled Waters** Property Type: Water Company Sewage: Foul Sewer Location: Mouth/Huddersfld Colne Afl Authority: Environment Agency, North East Region Pollutant: Unknown Sewage Note: Not Supplied Incident Date: 1st April 1993 Incident Reference: 142436 Catchment Area: Not Given Receiving Water: Freshwater Stream/River Cause of Incident: Not Given Incident Severity: Category 3 - Minor Incident Positional Accuracy: Located by supplier to within 100m	A12NW (W)	951	2	413300 416100
78	**Pollution Incidents to Controlled Waters** Property Type: Construction/Demolition Location: Huddersfield Narrow Canal Authority: Environment Agency, North East Region Pollutant: Cement/Mortar Note: Not Supplied Incident Date: 27th October 1994 Incident Reference: 153371 Catchment Area: Not Given Receiving Water: Freshwater Stream/River Cause of Incident: Not Given Incident Severity: Category 3 - Minor Incident Positional Accuracy: Located by supplier to within 100m	A19SE (NE)	964	2	415001 416501
79	**Pollution Incidents to Controlled Waters** Property Type: Water Company Sewage: Foul Sewer Location: Mouth/Huddersfld Colne Afl Authority: Environment Agency, North East Region Pollutant: Unknown Sewage Note: Not Supplied Incident Date: 10th February 1994 Incident Reference: 149879 Catchment Area: Not Given Receiving Water: Freshwater Stream/River Cause of Incident: Not Given Incident Severity: Category 2 - Significant Incident Positional Accuracy: Located by supplier to within 100m	A19SE (NE)	989	2	415100 416400
80	**Prosecutions Relating to Authorised Processes** Location: Land Outside Scotland Yard, Lockwood, Huddersfield Prosecution Text: Storing waste illegally Prosecution Act: Epr10 Hearing Date: 27th October 2011 Verdict: Guilty Fine: 8000 Costs: 3257 Positional Accuracy: Manually positioned within the geographical locality	A13SE (S)	157	2	414244 415721

Map ID	Details	Quadrant Reference (Compass Direction)	Estimated Distance From Site	Contact	NGR
81	**Registered Radioactive Substances** Name: University Of Huddersfield Location: Queensgate, HUDDERSFIELD, West Yorkshire, HD1 3DH Authority: Environment Agency, North East Region Permit Reference: AE9387 Dated: 31st March 1991 Process Type: Registration under S7 RSA for the keeping and use of Radioactive materials (was RSA60 S1) Description: Registration under the Act of an open source which is also the subject of an authorisation **Status: Authorisation superseded by a substantial or non substantial variation** Positional Accuracy: Unknown	A19SW (NE)	723	2	414788 416379
81	**Registered Radioactive Substances** Name: University Of Huddersfield Location: Queensgate, HUDDERSFIELD, HD1 3DH Authority: Environment Agency, North East Region Permit Reference: Bz9685 Dated: 13th December 2005 Process Type: Authorisation under S13 RSA for the disposal of Radioactive waste (was RSA60 S7) Description: Minor variation to authorisation under RSA **Status: Authorisation either revoked or cancelled** Positional Accuracy: Automatically positioned to the address	A19SW (NE)	726	2	414793 416379
81	**Registered Radioactive Substances** Name: University Of Huddersfield Location: Queensgate, HUDDERSFIELD, West Yorkshire, HD1 3DH Authority: Environment Agency, North East Region Permit Reference: By8055 Dated: 20th December 2004 Process Type: Authorisation under S13 RSA for the disposal of Radioactive waste (was RSA60 S7) Description: Authorisation under RSA **Status: Authorisation superseded by a substantial or non substantial variation** Positional Accuracy: Automatically positioned to the address	A19SW (NE)	726	2	414793 416379
81	**Registered Radioactive Substances** Name: University Of Huddersfield Location: Queensgate, HUDDERSFIELD, West Yorkshire, HD1 3DH Authority: Environment Agency, North East Region Permit Reference: BH4602 Dated: 4th January 2000 Process Type: Registration under S7 RSA for the keeping and use of Radioactive materials (was RSA60 S1) Description: Minor variation to a registration under the Act of an open source which is also the subject of an authorisation **Status: Authorisation either revoked or cancelled** Positional Accuracy: Automatically positioned to the address	A19SW (NE)	726	2	414793 416379
81	**Registered Radioactive Substances** Name: University Of Huddersfield Location: Queensgate, HUDDERSFIELD, West Yorkshire, HD1 3DH Authority: Environment Agency, North East Region Permit Reference: AC0923 Dated: 31st March 1991 Process Type: Registration under S7 RSA for the keeping and use of Radioactive materials (was RSA60 S1) Description: Registration under the Act of an open source which is also the subject of an authorisation **Status: Authorisation superseded by a substantial or non substantial variation** Positional Accuracy: Automatically positioned to the address	A19SW (NE)	726	2	414793 416379
81	**Registered Radioactive Substances** Name: Huddersfield Polytechnic Location: Queensgate, HUDDERSFIELD, West Yorkshire, HD1 3DH Authority: Environment Agency, North East Region Permit Reference: AC0885 Dated: 31st March 1991 Process Type: Authorisation under S13 RSA for the disposal of Radioactive waste (was RSA60 S7) Description: Authorisation under RSA **Status: Authorisation either revoked or cancelled** Positional Accuracy: Unknown	A19SW (NE)	727	2	414798 416374

Map ID	Details	Quadrant Reference (Compass Direction)	Estimated Distance From Site	Contact	NGR
81	**Registered Radioactive Substances** Name: Huddersfield University Location: Queensgate, HUDDERSFIELD, West Yorkshire, HD1 3DH Authority: Environment Agency, North East Region Permit Reference: AP3568 Dated: 7th December 1994 Process Type: Authorisation under S13 RSA for the disposal of Radioactive waste (was RSA60 S7) Description: Authorisation under RSA **Status: Application made in error** Positional Accuracy: Unknown	A19SW (NE)	733	2	414798 416384
	River Quality Name: River_Colne GQA Grade: River Quality B Reach: Longwood_Beck_River_Holm Estimated Distance (km): 3.1 Flow Rate: Flow less than 1.25 cumecs Flow Type: River Year: 2000	A13NE (E)	30	2	414275 415909
	River Quality Name: River_Holme/Ramsden_Cloug GQA Grade: River Quality C Reach: Mag_Brook_River_Coln Estimated Distance (km): 5.1 Flow Rate: Flow less than 1.25 cumecs Flow Type: River Year: 2000	A13SE (SE)	64	2	414296 415860
	River Quality Name: River_Colne GQA Grade: River Quality B Reach: River_Holme_Sir_John_Ramsden_Ca Estimated Distance (km): 1 Flow Rate: Flow less than 2.5 cumecs Flow Type: River Year: 2000	A13SE (SE)	64	2	414296 415860
	River Quality Name: Huddersfield_Narrow_Canal GQA Grade: River Quality B Reach: Milnsbridge_Universit Estimated Distance (km): 3.8 Flow Rate: Flow greater than 80 cumecs Flow Type: Canal Year: 2000	A13NE (N)	203	2	414266 416109
	River Quality Name: Huddersfield_Narrow_Canal GQA Grade: River Quality B Reach: University_Asple Estimated Distance (km): .8 Flow Rate: Flow greater than 80 cumecs Flow Type: Canal Year: 2000	A14NW (NE)	669	2	414862 416161
	River Quality Name: River_Colne GQA Grade: River Quality C Reach: Sir_John_Ramsden_Can_Hebble_Broo Estimated Distance (km): 1.4 Flow Rate: Flow less than 2.5 cumecs Flow Type: River Year: 2000	A14NE (E)	870	2	415067 416191
	River Quality Name: Huddersfield_Broad_Canal GQA Grade: River Quality B Reach: Aspley_Marina_Millhouse_Lan Estimated Distance (km): 1.3 Flow Rate: Flow greater than 80 cumecs Flow Type: Canal Year: 2000	A19SE (NE)	969	2	415047 416448

Map ID	Details	Quadrant Reference (Compass Direction)	Estimated Distance From Site	Contact	NGR
82	**River Quality Chemistry Sampling Points** Name: River Holme/Ramsden Clough Reach: Mag Brook To River Colne Estimated Distance: 5.10 Objective: Not Supplied Positional Accuracy: Located by supplier to within 10m Year: 1990 GQA Grade: River Quality Chemistry GQA Grade B - Good Compliance: Not Supplied Year: 1993 GQA Grade: River Quality Chemistry GQA Grade B - Good Compliance: Not Supplied Year: 1994 GQA Grade: River Quality Chemistry GQA Grade B - Good Compliance: Not Supplied Year: 1995 GQA Grade: River Quality Chemistry GQA Grade B - Good Compliance: Not Supplied Year: 1996 GQA Grade: River Quality Chemistry GQA Grade B - Good Compliance: Not Supplied Year: 1997 GQA Grade: River Quality Chemistry GQA Grade B - Good Compliance: Not Supplied Year: 1998 GQA Grade: River Quality Chemistry GQA Grade B - Good Compliance: Not Supplied Year: 1999 GQA Grade: River Quality Chemistry GQA Grade B - Good Compliance: Not Supplied Year: 2000 GQA Grade: River Quality Chemistry GQA Grade B - Good Compliance: Not Supplied Year: 2001 GQA Grade: River Quality Chemistry GQA Grade B - Good Compliance: Not Supplied Year: 2002 GQA Grade: River Quality Chemistry GQA Grade B - Good Compliance: Not Supplied Year: 2003 GQA Grade: River Quality Chemistry GQA Grade B - Good Compliance: Not Supplied Year: 2004 GQA Grade: River Quality Chemistry GQA Grade B - Good Compliance: Not Supplied Year: 2005 GQA Grade: River Quality Chemistry GQA Grade B - Good Compliance: Not Supplied Year: 2006 GQA Grade: River Quality Chemistry GQA Grade B - Good Compliance: Not Supplied Year: 2007 GQA Grade: River Quality Chemistry GQA Grade B - Good Compliance: Not Supplied Year: 2008 GQA Grade: River Quality Chemistry GQA Grade A - Very Good Compliance: Not Supplied Year: 2009 GQA Grade: River Quality Chemistry GQA Grade A - Very Good Compliance: Not Supplied	A13SW (S)	140	2	414194 415742

Map ID	Details	Quadrant Reference (Compass Direction)	Estimated Distance From Site	Contact	NGR
83	**River Quality Chemistry Sampling Points** Name: River Colne Reach: River Holme To Sir John Ramsden Canal Estimated Distance: 1.00 Objective: Not Supplied Positional Accuracy: Located by supplier to within 10m Year: 1990 GQA Grade: River Quality Chemistry GQA Grade B - Good Compliance: Not Supplied Year: 1993 GQA Grade: River Quality Chemistry GQA Grade A - Very Good Compliance: Not Supplied Year: 1994 GQA Grade: River Quality Chemistry GQA Grade A - Very Good Compliance: Not Supplied Year: 1995 GQA Grade: River Quality Chemistry GQA Grade B - Good Compliance: Not Supplied Year: 1996 GQA Grade: River Quality Chemistry GQA Grade B - Good Compliance: Not Supplied Year: 1997 GQA Grade: River Quality Chemistry GQA Grade B - Good Compliance: Not Supplied Year: 1998 GQA Grade: River Quality Chemistry GQA Grade A - Very Good Compliance: Not Supplied Year: 1999 GQA Grade: River Quality Chemistry GQA Grade A - Very Good Compliance: Not Supplied Year: 2000 GQA Grade: River Quality Chemistry GQA Grade A - Very Good Compliance: Not Supplied Year: 2001 GQA Grade: River Quality Chemistry GQA Grade B - Good Compliance: Not Supplied Year: 2002 GQA Grade: River Quality Chemistry GQA Grade B - Good Compliance: Not Supplied Year: 2003 GQA Grade: River Quality Chemistry GQA Grade A - Very Good Compliance: Not Supplied Year: 2004 GQA Grade: River Quality Chemistry GQA Grade A - Very Good Compliance: Not Supplied Year: 2005 GQA Grade: River Quality Chemistry GQA Grade A - Very Good Compliance: Not Supplied Year: 2006 GQA Grade: River Quality Chemistry GQA Grade A - Very Good Compliance: Not Supplied Year: 2007 GQA Grade: River Quality Chemistry GQA Grade A - Very Good Compliance: Not Supplied Year: 2008 GQA Grade: River Quality Chemistry GQA Grade A - Very Good Compliance: Not Supplied Year: 2009 GQA Grade: River Quality Chemistry GQA Grade A - Very Good Compliance: Not Supplied	A14SW (E)	453	2	414695 415840
84	**Substantiated Pollution Incident Register** Authority: Environment Agency - North East Region, Yorkshire Area Incident Date: 2nd September 2021 Incident Reference: 1988177 Water Impact: Category 1 - Major Incident Air Impact: Category 4 - No Impact Land Impact: Category 4 - No Impact Positional Accuracy: Located by supplier to within 10m Pollutant: Inorganic Chemicals : Other	A13SE (E)	75	2	414311 415862
85	**Substantiated Pollution Incident Register** Authority: Environment Agency - North East Region, Yorkshire Area Incident Date: 1st May 2020 Incident Reference: 1802794 Water Impact: Category 2 - Significant Incident Air Impact: Category 4 - No Impact Land Impact: Category 4 - No Impact Positional Accuracy: Located by supplier to within 10m Pollutant: Organic Chemicals : Paints / Varnishes	A13SE (SE)	129	2	414329 415794

Map ID	Details	Quadrant Reference (Compass Direction)	Estimated Distance From Site	Contact	NGR
85	**Substantiated Pollution Incident Register** Authority: Environment Agency - North East Region, Yorkshire Area Incident Date: 11th December 2005 Incident Reference: 365413 Water Impact: Category 1 - Major Incident Air Impact: Category 4 - No Impact Land Impact: Category 4 - No Impact Positional Accuracy: Located by supplier to within 10m Pollutant: Organic Chemicals/Products: Surfactants And Detergents	A13SE (SE)	135	2	414312 415770
86	**Substantiated Pollution Incident Register** Authority: Environment Agency - North East Region, Yorkshire Area Incident Date: 27th May 2007 Incident Reference: 498163 Water Impact: Category 2 - Significant Incident Air Impact: Category 4 - No Impact Land Impact: Category 4 - No Impact Positional Accuracy: Located by supplier to within 10m Pollutant: Pollutant Not Identified: Not Identified	A13NW (NW)	157	2	414163 416046
87	**Substantiated Pollution Incident Register** Authority: Environment Agency - North East Region, Yorkshire Area Incident Date: 26th November 2004 Incident Reference: 279760 Water Impact: Category 2 - Significant Incident Air Impact: Category 4 - No Impact Land Impact: Category 4 - No Impact Positional Accuracy: Located by supplier to within 10m Pollutant: Oils - Diesel (Including Agricultural)	A13SW (SW)	209	2	414146 415687
88	**Substantiated Pollution Incident Register** Authority: Environment Agency - North East Region, Yorkshire Area Incident Date: 24th November 2002 Incident Reference: 122711 Water Impact: Category 2 - Significant Incident Air Impact: Category 4 - No Impact Land Impact: Category 4 - No Impact Positional Accuracy: Located by supplier to within 10m Pollutant: Oils - Diesel (Including Agricultural)	A13SE (E)	264	2	414494 415808
89	**Substantiated Pollution Incident Register** Authority: Environment Agency - North East Region, Yorkshire Area Incident Date: 23rd June 2011 Incident Reference: 896292 Water Impact: Category 4 - No Impact Air Impact: Category 4 - No Impact Land Impact: Category 2 - Significant Incident Positional Accuracy: Located by supplier to within 10m Pollutant: Inert : Construction / Demolition Material Pollutant: Specific Waste Materials: Commercial Waste Pollutant: Specific Waste Materials: Household Waste	A13SW (S)	295	2	414151 415594
90	**Substantiated Pollution Incident Register** Authority: Environment Agency - North East Region, Yorkshire Area Incident Date: 20th March 2009 Incident Reference: 663022 Water Impact: Category 2 - Significant Incident Air Impact: Category 4 - No Impact Land Impact: Category 4 - No Impact Positional Accuracy: Located by supplier to within 10m Pollutant: Organic Chemicals/Products: Pesticides And Biocides	A19SE (NE)	958	2	415032 416449
91	**Water Abstractions** Operator: Eldon Combing Company Ltd Licence Number: 2/27/11/026 Permit Version: Not Supplied Location: Location Description Not Available Authority: Environment Agency, North East Region Abstraction: General Industrial Abstraction Type: Not Supplied Source: Groundwater Daily Rate (m3): 218 Yearly Rate (m3): 56734 Details: Millstone Grit Licence Revoked Authorised Start: Not Supplied Authorised End: Not Supplied Permit Start Date: Not Supplied Permit End Date: Not Supplied Positional Accuracy: Located by supplier to within 100m	A13NE (E)	54	2	414300 415900

Map ID	Details	Quadrant Reference (Compass Direction)	Estimated Distance From Site	Contact	NGR
92	**Water Abstractions** Operator: Taylor & Lodge Ltd Licence Number: 2/27/10/009 Permit Version: 100 Location: River Holme - Huddersfield Authority: Environment Agency, North East Region Abstraction: Textiles And Leather: General Use (Medium Loss) Abstraction Type: Water may be abstracted from a single point Source: Surface Daily Rate (m3): 327 Yearly Rate (m3): 54552 Details: Rushcliffe Mills, Huddersfield Authorised Start: 01 January Authorised End: 31 December Permit Start Date: 1st December 1965 Permit End Date: Not Supplied Positional Accuracy: Located by supplier to within 100m	A13SW (S)	83	2	414200 415800
93	**Water Abstractions** Operator: A T C Fine Worsted Division Ltd Licence Number: 2/27/11/049 Permit Version: Not Supplied Location: Location Description Not Available Authority: Environment Agency, North East Region Abstraction: Cooling/Gen Ind. Abstraction Type: Not Supplied Source: Groundwater Daily Rate (m3): 1500 Yearly Rate (m3): 105000 Details: Millstone Grit Licence Revoked Authorised Start: Not Supplied Authorised End: Not Supplied Permit Start Date: Not Supplied Permit End Date: Not Supplied Positional Accuracy: Located by supplier to within 100m	A13NW (NW)	103	2	414190 416000
93	**Water Abstractions** Operator: A T C Fine Worsted Division Ltd Licence Number: 2/27/11/048 Permit Version: Not Supplied Location: Location Description Not Available Authority: Environment Agency, North East Region Abstraction: Unclassified (Other) Abstraction Type: Not Supplied Source: Surface Daily Rate (m3): 68 Yearly Rate (m3): 727 Details: Licence Revoked Authorised Start: Not Supplied Authorised End: Not Supplied Permit Start Date: Not Supplied Permit End Date: Not Supplied Positional Accuracy: Located by supplier to within 100m	A13NW (NW)	126	2	414180 416020
94	**Water Abstractions** Operator: Ska Textiles Ltd Licence Number: 2/27/11/176 Permit Version: 101 Location: Borehole - Coal Measures - Huddersfield Authority: Environment Agency, North East Region Abstraction: Textiles And Leather: General Use (Medium Loss) Abstraction Type: Water may be abstracted from a single point Source: Groundwater Daily Rate (m3): Not Supplied Yearly Rate (m3): Not Supplied Details: Commercial Mills, Firth Street, Huddersfield Authorised Start: 01 January Authorised End: 31 December Permit Start Date: 8th February 2001 Permit End Date: Not Supplied Positional Accuracy: Located by supplier to within 10m	A13NE (NE)	183	2	414400 416000

Map ID	Details	Quadrant Reference (Compass Direction)	Estimated Distance From Site	Contact	NGR
95	**Water Abstractions** Operator: Canal And River Trust Licence Number: Ne/027/0011/011 Permit Version: 1 Location: Huddersfield Narrow Canal Authority: Environment Agency, North East Region Abstraction: Research Non-University/College: Non-Evaporative Cooling Abstraction Type: Water may be abstracted from a single point Source: Surface Daily Rate (m3): Not Supplied Yearly Rate (m3): Not Supplied Details: Not Supplied Authorised Start: 01 April Authorised End: 31 March Permit Start Date: 24th April 2012 Permit End Date: Not Supplied Positional Accuracy: Located by supplier to within 10m	A13NW (N)	188	2	414179 416087
96	**Water Abstractions** Operator: E J Clay Ltd Licence Number: 2/27/10/012 Permit Version: Not Supplied Location: Location Description Not Available Authority: Environment Agency, North East Region Abstraction: General Industrial Abstraction Type: Not Supplied Source: Surface Daily Rate (m3): 773 Yearly Rate (m3): 181840 Details: Licence Revoked Authorised Start: Not Supplied Authorised End: Not Supplied Permit Start Date: Not Supplied Permit End Date: Not Supplied Positional Accuracy: Located by supplier to within 100m	A13SW (SW)	220	2	414100 415700
97	**Water Abstractions** Operator: James Haigh Ltd Licence Number: 2/27/11/056 Permit Version: Not Supplied Location: Location Description Not Available Authority: Environment Agency, North East Region Abstraction: General Industrial Abstraction Type: Not Supplied Source: Groundwater Daily Rate (m3): 909 Yearly Rate (m3): 27276 Details: Millstone Grit Licence Lapsed Authorised Start: Not Supplied Authorised End: Not Supplied Permit Start Date: Not Supplied Permit End Date: Not Supplied Positional Accuracy: Located by supplier to within 100m	A13SE (E)	273	2	414500 415800
97	**Water Abstractions** Operator: James Haigh Ltd Licence Number: 2/27/11/055 Permit Version: Not Supplied Location: Location Description Not Available Authority: Environment Agency, North East Region Abstraction: General Industrial Abstraction Type: Not Supplied Source: Surface Daily Rate (m3): 909 Yearly Rate (m3): 227300 Details: Licence Lapsed Authorised Start: Not Supplied Authorised End: Not Supplied Permit Start Date: Not Supplied Permit End Date: Not Supplied Positional Accuracy: Located by supplier to within 100m	A13SE (E)	275	2	414500 415795

Map ID	Details	Quadrant Reference (Compass Direction)	Estimated Distance From Site	Contact	NGR
98	**Water Abstractions** Operator: Brierley Bros Ltd Licence Number: 2/27/10/044 Permit Version: Not Supplied Location: Location Description Not Available Authority: Environment Agency, North East Region Abstraction: General Industrial Abstraction Type: Not Supplied Source: Surface Daily Rate (m3): 59 Yearly Rate (m3): 10150 Details: Licence Revoked Authorised Start: Not Supplied Authorised End: Not Supplied Permit Start Date: Not Supplied Permit End Date: Not Supplied Positional Accuracy: Located by supplier to within 100m	A13SW (SW)	307	2	414100 415600
99	**Water Abstractions** Operator: Ska Textiles Ltd Licence Number: 2/27/11/176 Permit Version: 101 Location: Borehole - Coal Measures - Huddersfield Authority: Environment Agency, North East Region Abstraction: Textiles And Leather: General Use (Medium Loss) Abstraction Type: Water may be abstracted from a single point Source: Groundwater Daily Rate (m3): Not Supplied Yearly Rate (m3): Not Supplied Details: Commercial Mills, Firth Street, Huddersfield Authorised Start: 01 January Authorised End: 31 December Permit Start Date: 8th February 2001 Permit End Date: Not Supplied Positional Accuracy: Located by supplier to within 10m	A14NW (E)	367	2	414600 416000
99	**Water Abstractions** Operator: Ska Textiles Ltd Licence Number: 2/27/11/176 Permit Version: 100 Location: Borehole Authority: Environment Agency, North East Region Abstraction: Textiles & Leather: General Use (High Loss) Abstraction Type: Water may be abstracted from a single point Source: Groundwater Daily Rate (m3): 1092 Yearly Rate (m3): 398580 Details: Commercial Mills, Firth Street, Huddersfield - Authorised Start: 01 January Authorised End: 31 December Permit Start Date: 16th March 1996 Permit End Date: Not Supplied Positional Accuracy: Located by supplier to within 100m	A14NW (E)	367	2	414600 416000
99	**Water Abstractions** Operator: Ska Textiles Ltd Licence Number: 2/27/11/176 Permit Version: 100 Location: Borehole Authority: Environment Agency, North East Region Abstraction: Textiles And Leather: General Use (Medium Loss) Abstraction Type: Water may be abstracted from a single point Source: Groundwater Daily Rate (m3): Not Supplied Yearly Rate (m3): Not Supplied Details: Commercial Mills, Firth Street, Huddersfield Authorised Start: 01 January Authorised End: 31 December Permit Start Date: 16th March 1996 Permit End Date: Not Supplied Positional Accuracy: Located by supplier to within 10m	A14NW (E)	367	2	414600 416000

Map ID	Details	Quadrant Reference (Compass Direction)	Estimated Distance From Site	Contact	NGR
100	**Water Abstractions** Operator: British Waterways Board Licence Number: 2/27/11/175 Permit Version: 101 Location: Huddersfield Narrow Canal Authority: Environment Agency, North East Region Abstraction: Research Non-University/College: General Cooling (Existing Licences Only) (Low Loss) Abstraction Type: Water may be abstracted from a river or stream reach, or a row of wellpoints Source: Surface Daily Rate (m3): Not Supplied Yearly Rate (m3): Not Supplied Details: Huddersfield University, West Mills, Huddersfield, West Yorkshire Authorised Start: 01 January Authorised End: 31 December Permit Start Date: 10th March 2003 Permit End Date: Not Supplied Positional Accuracy: Located by supplier to within 10m	A14NW (E)	418	2	414650 416010
100	**Water Abstractions** Operator: British Waterways Board Licence Number: 2/27/11/175 Permit Version: 100 Location: Huddersfield Narrow Canal Authority: Environment Agency, North East Region Abstraction: Research Non-University/College: General Cooling (Existing Licences Only) (Low Loss) Abstraction Type: Water may be abstracted from a river or stream reach, or a row of wellpoints Source: Surface Daily Rate (m3): 3960 Yearly Rate (m3): 1446000 Details: Huddersfield University, West Mills, Huddersfield, West Yorkshire Authorised Start: 01 January Authorised End: 31 December Permit Start Date: 22nd September 1994 Permit End Date: Not Supplied Positional Accuracy: Located by supplier to within 100m	A14NW (E)	418	2	414650 416010
101	**Water Abstractions** Operator: Bates & Company (Huddersfield) Ltd Licence Number: 2/27/11/025 Permit Version: Not Supplied Location: Location Description Not Available Authority: Environment Agency, North East Region Abstraction: General Industrial Abstraction Type: Not Supplied Source: Groundwater Daily Rate (m3): 136 Yearly Rate (m3): 31822 Details: Coal Measures Licence Revoked Authorised Start: Not Supplied Authorised End: Not Supplied Permit Start Date: Not Supplied Permit End Date: Not Supplied Positional Accuracy: Located by supplier to within 100m	A18SE (N)	425	2	414400 416300
102	**Water Abstractions** Operator: British Waterways Board Licence Number: 2/27/11/143 Permit Version: Not Supplied Location: Location Description Not Available Authority: Environment Agency, North East Region Abstraction: General Industrial Abstraction Type: Not Supplied Source: Surface Daily Rate (m3): 0 Yearly Rate (m3): 81828 Details: Licence Revoked Authorised Start: Not Supplied Authorised End: Not Supplied Permit Start Date: Not Supplied Permit End Date: Not Supplied Positional Accuracy: Located by supplier to within 100m	A13NW (NW)	446	2	413900 416200

Map ID	Details	Quadrant Reference (Compass Direction)	Estimated Distance From Site	Contact	NGR
103	**Water Abstractions** Operator: Ska Textiles Ltd Licence Number: 2/27/11/190 Permit Version: 2 Location: Borehole-Millstone Grit-Huddersfield Authority: Environment Agency, North East Region Abstraction: Textiles And Leather: Process Water Abstraction Type: Water may be abstracted from a single point Source: Groundwater Daily Rate (m3): Not Supplied Yearly Rate (m3): Not Supplied Details: St Thomas Road,Huddersfield Authorised Start: 01 January Authorised End: 31 December Permit Start Date: 18th April 2006 Permit End Date: Not Supplied Positional Accuracy: Located by supplier to within 10m	A12NE (NW)	454	2	413830 416110
103	**Water Abstractions** Operator: Ska Textiles Ltd Licence Number: 2/27/11/190 Permit Version: 1 Location: Borehole-Millstone Grit-Huddersfield Authority: Environment Agency, North East Region Abstraction: Textiles And Leather: Process Water Abstraction Type: Water may be abstracted from a single point Source: Groundwater Daily Rate (m3): Not Supplied Yearly Rate (m3): Not Supplied Details: St Thomas Road,Huddersfield Authorised Start: 01 January Authorised End: 31 December Permit Start Date: 4th February 2005 Permit End Date: Not Supplied Positional Accuracy: Located by supplier to within 10m	A12NE (NW)	454	2	413830 416110
104	**Water Abstractions** Operator: Ska Textiles Ltd Licence Number: Ne/027/0011/006 Permit Version: 1 Location: Borehole-Millstone Grit-Huddersfield Authority: Environment Agency, North East Region Abstraction: Textiles And Leather: Process Water Abstraction Type: Water may be abstracted from a single point Source: Groundwater Daily Rate (m3): Not Supplied Yearly Rate (m3): Not Supplied Details: St Thomas Road,Huddersfield Authorised Start: 01 April Authorised End: 31 March Permit Start Date: 6th January 2011 Permit End Date: Not Supplied Positional Accuracy: Located by supplier to within 10m	A12NE (W)	458	2	413794 416036
105	**Water Abstractions** Operator: Canal And River Trust Licence Number: 2/27/11/175 Permit Version: 103 Location: Huddersfield Narrow Canal Authority: Environment Agency, North East Region Abstraction: Research Non-University/College: General Cooling (Existing Licences Only) (Low Loss) Abstraction Type: Water may be abstracted from a river or stream reach, or a row of wellpoints Source: Surface Daily Rate (m3): Not Supplied Yearly Rate (m3): Not Supplied Details: Huddersfield University, West Mills, Huddersfield, West Yorkshire Authorised Start: 01 January Authorised End: 31 December Permit Start Date: 21st January 2008 Permit End Date: Not Supplied Positional Accuracy: Located by supplier to within 10m	A14NW (E)	479	2	414690 416080

Map ID	Details	Quadrant Reference (Compass Direction)	Estimated Distance From Site	Contact	NGR
105	**Water Abstractions** Operator: British Waterways Licence Number: 2/27/11/175 Permit Version: 102 Location: Huddersfield Narrow Canal Authority: Environment Agency, North East Region Abstraction: Research Non-University/College: General Cooling (Existing Licences Only) (Low Loss) Abstraction Type: Water may be abstracted from a river or stream reach, or a row of wellpoints Source: Surface Daily Rate (m3): Not Supplied Yearly Rate (m3): Not Supplied Details: Huddersfield University, West Mills, Huddersfield, West Yorkshire Authorised Start: 01 January Authorised End: 31 December Permit Start Date: 2nd April 2004 Permit End Date: Not Supplied Positional Accuracy: Located by supplier to within 10m	A14NW (E)	479	2	414690 416080
105	**Water Abstractions** Operator: Walter Sykes Ltd Licence Number: 2/27/11/012 Permit Version: Not Supplied Location: Location Description Not Available Authority: Environment Agency, North East Region Abstraction: General Industrial Abstraction Type: Not Supplied Source: Groundwater Daily Rate (m3): 909 Yearly Rate (m3): 181840 Details: Millstone Grit Licence Revoked Authorised Start: Not Supplied Authorised End: Not Supplied Permit Start Date: Not Supplied Permit End Date: Not Supplied Positional Accuracy: Located by supplier to within 100m	A14NW (NE)	495	2	414700 416100
106	**Water Abstractions** Operator: Kaye Brown Ltd Licence Number: 2/27/11/024 Permit Version: Not Supplied Location: Location Description Not Available Authority: Environment Agency, North East Region Abstraction: General Industrial Abstraction Type: Not Supplied Source: Surface Daily Rate (m3): 91 Yearly Rate (m3): 27276 Details: Licence Revoked Authorised Start: Not Supplied Authorised End: Not Supplied Permit Start Date: Not Supplied Permit End Date: Not Supplied Positional Accuracy: Located by supplier to within 100m	A14NW (E)	554	2	414800 415900
106	**Water Abstractions** Operator: Knowles Kaye & Company Ltd Licence Number: 2/27/11/043 Permit Version: Not Supplied Location: Location Description Not Available Authority: Environment Agency, North East Region Abstraction: General Industrial Abstraction Type: Not Supplied Source: Surface Daily Rate (m3): 82 Yearly Rate (m3): 3409 Details: Licence Revoked Authorised Start: Not Supplied Authorised End: Not Supplied Permit Start Date: Not Supplied Permit End Date: Not Supplied Positional Accuracy: Located by supplier to within 100m	A14NW (E)	554	2	414800 415895

Map ID	Details	Quadrant Reference (Compass Direction)	Estimated Distance From Site	Contact	NGR
107	**Water Abstractions** Operator: Larchfield Textiles Ltd Licence Number: 2/27/11/007 Permit Version: Not Supplied Location: Location Description Not Available Authority: Environment Agency, North East Region Abstraction: General Industrial Abstraction Type: Not Supplied Source: Groundwater Daily Rate (m3): 455 Yearly Rate (m3): 90920 Details: Millstone Grit Licence Lapsed Authorised Start: Not Supplied Authorised End: Not Supplied Permit Start Date: Not Supplied Permit End Date: Not Supplied Positional Accuracy: Located by supplier to within 100m	A14NW (NE)	627	2	414800 416195
107	**Water Abstractions** Operator: British Waterways Board; Licence Number: 2/27/11/134 Permit Version: Not Supplied Location: Location Description Not Available Authority: Environment Agency, North East Region Abstraction: General Industrial Abstraction Type: Not Supplied Source: Surface Daily Rate (m3): 0 Yearly Rate (m3): 455 Details: Licence Revoked Authorised Start: Not Supplied Authorised End: Not Supplied Permit Start Date: Not Supplied Permit End Date: Not Supplied Positional Accuracy: Located by supplier to within 100m	A14NW (NE)	629	2	414800 416200
108	**Water Abstractions** Operator: H H Seddon & Sons Ltd Licence Number: 2/27/10/002 Permit Version: Not Supplied Location: Location Description Not Available Authority: Environment Agency, North East Region Abstraction: General Industrial Abstraction Type: Not Supplied Source: Surface Daily Rate (m3): 182 Yearly Rate (m3): 63640 Details: Licence Revoked Authorised Start: Not Supplied Authorised End: Not Supplied Permit Start Date: Not Supplied Permit End Date: Not Supplied Positional Accuracy: Located by supplier to within 100m	A8NW (SW)	666	2	413900 415300
109	**Water Abstractions** Operator: Parkland Textiles Ltd Licence Number: 2/27/10/007 Permit Version: Not Supplied Location: Location Description Not Available Authority: Environment Agency, North East Region Abstraction: General Industrial Abstraction Type: Not Supplied Source: Surface Daily Rate (m3): 364 Yearly Rate (m3): 90920 Details: Licence Revoked Authorised Start: Not Supplied Authorised End: Not Supplied Permit Start Date: Not Supplied Permit End Date: Not Supplied Positional Accuracy: Located by supplier to within 100m	A7NE (SW)	731	2	413840 415260

Map ID	Details	Quadrant Reference (Compass Direction)	Estimated Distance From Site	Contact	NGR
110	**Water Abstractions** Operator: British Waterways Board Licence Number: 2/27/11/160 Permit Version: 100 Location: Huddersfield Canal Authority: Environment Agency, North East Region Abstraction: Research Non-University/College: General Cooling (Existing Licences Only) (Low Loss) Abstraction Type: Water may be abstracted from a single point Source: Surface Daily Rate (m3): 3600 Yearly Rate (m3): 700000 Details: Huddersfield Polytechnic, Central Services Building, Huddersfield Authorised Start: 01 January Authorised End: 31 December Permit Start Date: 17th November 1993 Permit End Date: Not Supplied Positional Accuracy: Located by supplier to within 100m	A19SW (NE)	746	2	414800 416400
111	**Water Abstractions** Operator: Canal And River Trust Licence Number: 2/27/11/160 Permit Version: 102 Location: Huddersfield Canal Authority: Environment Agency, North East Region Abstraction: Research Non-University/College: General Cooling (Existing Licences Only) (Low Loss) Abstraction Type: Water may be abstracted from a single point Source: Surface Daily Rate (m3): Not Supplied Yearly Rate (m3): Not Supplied Details: Huddersfield Polytechnic, Central Services Building, Huddersfield Authorised Start: 01 January Authorised End: 31 December Permit Start Date: 21st January 2008 Permit End Date: Not Supplied Positional Accuracy: Located by supplier to within 10m	A19SW (NE)	775	2	414870 416360
111	**Water Abstractions** Operator: British Waterways Licence Number: 2/27/11/160 Permit Version: 101 Location: Huddersfield Canal Authority: Environment Agency, North East Region Abstraction: Research Non-University/College: General Cooling (Existing Licences Only) (Low Loss) Abstraction Type: Water may be abstracted from a single point Source: Surface Daily Rate (m3): Not Supplied Yearly Rate (m3): Not Supplied Details: Huddersfield Polytechnic, Central Services Building, Huddersfield Authorised Start: 01 January Authorised End: 31 December Permit Start Date: 8th March 2004 Permit End Date: Not Supplied Positional Accuracy: Located by supplier to within 10m	A19SW (NE)	775	2	414870 416360
112	**Water Abstractions** Operator: Canal And River Trust Licence Number: Ne/027/0011/023 Permit Version: 1 Location: River Colne At Aspley, Huddersfield Authority: Environment Agency, North East Region Abstraction: Navigation: Supply to a Canal for Throughflow Abstraction Type: Water may be abstracted from a single point Source: Surface Daily Rate (m3): Not Supplied Yearly Rate (m3): Not Supplied Details: River Colne At Aspley, Huddersfield Authorised Start: 01 April Authorised End: 31 March Permit Start Date: 31st March 2021 Permit End Date: Not Supplied Positional Accuracy: Located by supplier to within 10m	A14NE (NE)	815	2	414997 416219

Map ID	Details	Quadrant Reference (Compass Direction)	Estimated Distance From Site	Contact	NGR
113	**Water Abstractions** Operator: N Batley Ltd Licence Number: 2/27/11/120 Permit Version: Not Supplied Location: Location Description Not Available Authority: Environment Agency, North East Region Abstraction: General Industrial Abstraction Type: Not Supplied Source: Surface Daily Rate (m3): 23 Yearly Rate (m3): 227 Details: Licence Revoked Authorised Start: Not Supplied Authorised End: Not Supplied Permit Start Date: Not Supplied Permit End Date: Not Supplied Positional Accuracy: Located by supplier to within 100m	A19SE (NE)	854	2	415001 416301
	Water Abstractions Operator: Kirklees Council Licence Number: 2/27/11/193/R01 Permit Version: 2 Location: Borehole - Coal Measures - Huddersfield Authority: Environment Agency, North East Region Abstraction: Public Administration: Heat Pump Abstraction Type: Water may be abstracted from a single point Source: Groundwater Daily Rate (m3): Not Supplied Yearly Rate (m3): Not Supplied Details: Not Supplied Authorised Start: 01 April Authorised End: 31 March Permit Start Date: 2nd October 2017 Permit End Date: Not Supplied Positional Accuracy: Located by supplier to within 10m	A24SW (N)	1181	2	414584 417037
	Water Abstractions Operator: Kirklees Council Licence Number: 2/27/11/193/R01 Permit Version: 1 Location: Borehole - Coal Measures - Huddersfield Authority: Environment Agency, North East Region Abstraction: Public Administration: Heat Pump Abstraction Type: Water may be abstracted from a single point Source: Groundwater Daily Rate (m3): Not Supplied Yearly Rate (m3): Not Supplied Details: Not Supplied Authorised Start: 01 April Authorised End: 31 March Permit Start Date: 17th April 2015 Permit End Date: Not Supplied Positional Accuracy: Located by supplier to within 10m	A24SW (N)	1181	2	414584 417037
	Water Abstractions Operator: Kirklees Metropolitan Council Licence Number: 2/27/11/193 Permit Version: 2 Location: Borehole - Coal Measures - Huddersfield Authority: Environment Agency, North East Region Abstraction: Public Administration: Non-Evaporative Cooling Abstraction Type: Water may be abstracted from a single point Source: Groundwater Daily Rate (m3): Not Supplied Yearly Rate (m3): Not Supplied Details: The Media Centre, Northumberland St,Castlegate, Huddersfield. Hd1 1rl Authorised Start: 01 May Authorised End: 30 September Permit Start Date: 1st April 2008 Permit End Date: Not Supplied Positional Accuracy: Located by supplier to within 10m	A24SW (N)	1183	2	414580 417040

Map ID	Details	Quadrant Reference (Compass Direction)	Estimated Distance From Site	Contact	NGR
	Water Abstractions Operator: Kirklees Metropolitan Council Licence Number: 2/27/11/193 Permit Version: 1 Location: Borehole - Coal Measures - Huddersfield Authority: Environment Agency, North East Region Abstraction: Public Administration: Non-Evaporative Cooling Abstraction Type: Water may be abstracted from a single point Source: Groundwater Daily Rate (m3): Not Supplied Yearly Rate (m3): Not Supplied Details: The Media Centre, Northumberland St,Castlegate, Huddersfield. Hd1 1rl Authorised Start: 01 May Authorised End: 30 September Permit Start Date: 18th May 2007 Permit End Date: Not Supplied Positional Accuracy: Located by supplier to within 10m	A24SW (N)	1183	2	414580 417040
	Water Abstractions Operator: Bass Brewers (Tadcaster) Licence Number: 2/27/10/008 Permit Version: 100 Location: Borehole Authority: Environment Agency, North East Region Abstraction: Breweries/Wine: General Use (Medium Loss) Abstraction Type: Water may be abstracted from a single point Source: Groundwater Daily Rate (m3): 55 Yearly Rate (m3): 9092 Details: Lockwood Brewery Authorised Start: 01 January Authorised End: 31 December Permit Start Date: 8th July 1970 Permit End Date: Not Supplied Positional Accuracy: Located by supplier to within 100m	A7SW (SW)	1283	2	413400 414900
	Water Abstractions Operator: British Waterways Board Licence Number: 2/27/11/148 Permit Version: 100 Location: Huddersfield Canal Authority: Environment Agency, North East Region Abstraction: Machinery And Electronics: General Use (Low Loss) Abstraction Type: Water may be abstracted from a single point Source: Surface Daily Rate (m3): 32 Yearly Rate (m3): 455 Details: Wm Arnold & Sons (Huddersfield) Limited, Birkhouse Boiler Works, Paddock, Huddersfield Authorised Start: 01 January Authorised End: 31 December Permit Start Date: 8th October 1979 Permit End Date: Not Supplied Positional Accuracy: Located by supplier to within 100m	A11NW (W)	1430	2	412800 416000
	Water Abstractions Operator: Peabody Holmes Ltd Licence Number: 2/27/11/005 Permit Version: Not Supplied Location: Location Description Not Available Authority: Environment Agency, North East Region Abstraction: Cooling Abstraction Type: Not Supplied Source: Surface Daily Rate (m3): 455 Yearly Rate (m3): 6819 Details: Licence Revoked Authorised Start: Not Supplied Authorised End: Not Supplied Permit Start Date: Not Supplied Permit End Date: Not Supplied Positional Accuracy: Located by supplier to within 100m	A20NW (NE)	1452	2	415300 416900

Map ID	Details	Quadrant Reference (Compass Direction)	Estimated Distance From Site	Contact	NGR
	Water Abstractions Operator: W T Johnson & Sons (Huddersfield) Ltd Licence Number: 2/27/11/018 Permit Version: 100 Location: Borehole - Coal Measures - Moldgreen Authority: Environment Agency, North East Region Abstraction: Textiles And Leather: General Use (Medium Loss) Abstraction Type: Water may be abstracted from a single point Source: Groundwater Daily Rate (m3): 391 Yearly Rate (m3): 105854 Details: Bankfield Mills, Moldgreen, Huddersfield Authorised Start: 01 January Authorised End: 31 December Permit Start Date: 14th December 1965 Permit End Date: Not Supplied Positional Accuracy: Located by supplier to within 100m	A15NE (E)	1484	2	415700 416200
	Water Abstractions Operator: W T Johnson & Sons (Huddersfield) Ltd Licence Number: 2/27/11/031 Permit Version: 100 Location: Borehole - Coal Measures - Moldgreen Authority: Environment Agency, North East Region Abstraction: Textiles And Leather: General Use (Medium Loss) Abstraction Type: Water may be abstracted from a single point Source: Groundwater Daily Rate (m3): 136 Yearly Rate (m3): 36754 Details: Bankfield Mills, Moldgreen, Huddersfield Authorised Start: 01 January Authorised End: 31 December Permit Start Date: 14th December 1965 Permit End Date: Not Supplied Positional Accuracy: Located by supplier to within 10m	A15NE (E)	1484	2	415700 416200
	Water Abstractions Operator: Dunsley Engineers Ltd Licence Number: 2/27/10/029 Permit Version: 100 Location: Hebble Dyke Authority: Environment Agency, North East Region Abstraction: Other Industrial/Commercial/Public Services: General Use (Medium Loss) Abstraction Type: Water may be abstracted from a single point Source: Surface Daily Rate (m3): 3 Yearly Rate (m3): 941 Details: Bridge Mills,Huddersfield Road,Holmfirth,Huddersfield Authorised Start: 01 January Authorised End: 31 December Permit Start Date: 29th June 1988 Permit End Date: Not Supplied Positional Accuracy: Located by supplier to within 100m	A2SE (S)	1635	2	413800 414300
	Water Abstractions Operator: Dunsley Engineers Ltd Licence Number: 2/27/10/029 Permit Version: 100 Location: Hebble Dyke Authority: Environment Agency, North East Region Abstraction: Metal: General Use Relating To Secondary Category (Medium Loss) Abstraction Type: Water may be abstracted from a single point Source: Surface Daily Rate (m3): Not Supplied Yearly Rate (m3): Not Supplied Details: Bridge Mills,Huddersfield Road,Holmfirth,Huddersfield Authorised Start: 01 January Authorised End: 31 December Permit Start Date: 29th June 1988 Permit End Date: Not Supplied Positional Accuracy: Located by supplier to within 10m	A2SE (S)	1635	2	413800 414300

Map ID	Details	Quadrant Reference (Compass Direction)	Estimated Distance From Site	Contact	NGR
	Water Abstractions Operator: Parkland Textiles Ltd Licence Number: 2/27/10/061 Permit Version: Not Supplied Location: Location Description Not Available Authority: Environment Agency, North East Region Abstraction: General Industrial Abstraction Type: Not Supplied Source: Surface Daily Rate (m3): 1040 Yearly Rate (m3): 152300 Details: Licence Revoked Authorised Start: Not Supplied Authorised End: Not Supplied Permit Start Date: Not Supplied Permit End Date: Not Supplied Positional Accuracy: Located by supplier to within 100m	A1NE (SW)	1640	2	413110 414680
	Water Abstractions Operator: Syngenta Ltd Licence Number: 2/27/11/060 Permit Version: 102 Location: Borehole 3 - Millstone Grit Authority: Environment Agency, North East Region Abstraction: Chemicals: General Cooling (Existing Licences Only) (Low Loss) Abstraction Type: Water may be abstracted from a single point Source: Groundwater Daily Rate (m3): Not Supplied Yearly Rate (m3): Not Supplied Details: Dalton Works, Leeds Road, Huddersfield Authorised Start: 01 January Authorised End: 31 December Permit Start Date: 12th October 2006 Permit End Date: Not Supplied Positional Accuracy: Located by supplier to within 10m	A24NE (NE)	1685	2	415200 417290
	Water Abstractions Operator: Syngenta Ltd Licence Number: 2/27/11/060 Permit Version: 102 Location: Borehole 3 - Millstone Grit Authority: Environment Agency, North East Region Abstraction: Chemicals: Process Water Abstraction Type: Water may be abstracted from a single point Source: Groundwater Daily Rate (m3): Not Supplied Yearly Rate (m3): Not Supplied Details: Dalton Works, Leeds Road, Huddersfield Authorised Start: 01 January Authorised End: 31 December Permit Start Date: 12th October 2006 Permit End Date: Not Supplied Positional Accuracy: Located by supplier to within 10m	A24NE (NE)	1685	2	415200 417290
	Water Abstractions Operator: Syngenta Ltd Licence Number: 2/27/11/060 Permit Version: 101 Location: Borehole 3 - Millstone Grit Authority: Environment Agency, North East Region Abstraction: Chemicals: General Cooling (Existing Licences Only) (Low Loss) Abstraction Type: Water may be abstracted from a single point Source: Groundwater Daily Rate (m3): Not Supplied Yearly Rate (m3): Not Supplied Details: I.C.I., Ltd., Dalton Works, Leeds Road, Huddersfield Authorised Start: 01 January Authorised End: 31 December Permit Start Date: 19th December 2000 Permit End Date: Not Supplied Positional Accuracy: Located by supplier to within 10m	A24NE (NE)	1685	2	415200 417290

Map ID	Details	Quadrant Reference (Compass Direction)	Estimated Distance From Site	Contact	NGR
	Water Abstractions Operator: Zeneca Fine Chemical Manufacturing Organisation Licence Number: 2/27/11/060 Permit Version: 100 Location: Borehole 3 - Carboniferous Millstone Grit - Huddersfield Authority: Environment Agency, North East Region Abstraction: Chemicals: General Cooling (Existing Licences Only) (Low Loss) Abstraction Type: Water may be abstracted from a single point Source: Groundwater Daily Rate (m3): Not Supplied Yearly Rate (m3): Not Supplied Details: I.C.I., Ltd., Dalton Works, Leeds Road, Huddersfield Authorised Start: 01 January Authorised End: 31 December Permit Start Date: 27th January 1966 Permit End Date: Not Supplied Positional Accuracy: Located by supplier to within 10m	A24NE (NE)	1685	2	415200 417290
	Water Abstractions Operator: Huddersfield Rugby Union Football Club Ltd Licence Number: 2/27/10/126/R01 Permit Version: 1 Location: River Holme - Lockwood Authority: Environment Agency, North East Region Abstraction: Sports Grounds/Facilities: Spray Irrigation - Direct Abstraction Type: Water may be abstracted from a single point Source: Surface Daily Rate (m3): Not Supplied Yearly Rate (m3): Not Supplied Details: Huddersfield Rugby Union Football Club, Lockwood Park, Meltham Road, Lockwood, Huddersfield Authorised Start: 01 April Authorised End: 31 March Permit Start Date: 1st April 2019 Permit End Date: Not Supplied Positional Accuracy: Located by supplier to within 10m	A1NE (SW)	1693	2	413120 414600
	Water Abstractions Operator: Central Electricity Generating Board Licence Number: 2/27/11/116 Permit Version: Not Supplied Location: Location Description Not Available Authority: Environment Agency, North East Region Abstraction: Cooling/Gen Ind. Abstraction Type: Not Supplied Source: Surface Daily Rate (m3): 27000 Yearly Rate (m3): 2000000 Details: Licence Revoked Authorised Start: Not Supplied Authorised End: Not Supplied Permit Start Date: Not Supplied Permit End Date: Not Supplied Positional Accuracy: Located by supplier to within 100m	A24NE (NE)	1693	2	415200 417300
	Water Abstractions Operator: Huddersfield Rugby Union Football Club Licence Number: 2/27/10/126 Permit Version: 1 Location: River Holme - Lockwood Authority: Environment Agency, North East Region Abstraction: Sports Grounds/Facilities: Spray Irrigation - Direct Abstraction Type: Water may be abstracted from a single point Source: Surface Daily Rate (m3): Not Supplied Yearly Rate (m3): Not Supplied Details: Huddersfield Rugby Union Football Club, Lockwood Park, Meltham Road, Lockwood, Huddersfield Authorised Start: 01 January Authorised End: 31 December Permit Start Date: 1st January 2007 Permit End Date: Not Supplied Positional Accuracy: Located by supplier to within 100m	A1SE (SW)	1720	2	413200 414500

Map ID	Details	Quadrant Reference (Compass Direction)	Estimated Distance From Site	Contact	NGR
	Water Abstractions Operator: Huddersfield Rugby Union Football Club Licence Number: 2/27/10/121 Permit Version: 101 Location: River Holme Authority: Environment Agency, North East Region Abstraction: Sports Grounds/Facilities: Spray Irrigation - Direct Abstraction Type: Water may be abstracted from a single point Source: Surface Daily Rate (m3): 136 Yearly Rate (m3): 7208 Details: Huddersfield Rugby Union Football Club, Lockwood Park, Meltham Road, Lockwood, Huddersfield Authorised Start: 01 January Authorised End: 31 December Permit Start Date: 11th January 2000 Permit End Date: Not Supplied Positional Accuracy: Located by supplier to within 100m	A1SE (SW)	1720	2	413200 414500
	Water Abstractions Operator: Graham Building Supplies Ltd Licence Number: 2/27/11/035 Permit Version: Not Supplied Location: Location Description Not Available Authority: Environment Agency, North East Region Abstraction: General Industrial Abstraction Type: Not Supplied Source: Groundwater Daily Rate (m3): 182 Yearly Rate (m3): 27270 Details: Coal Measures Licence Revoked Authorised Start: Not Supplied Authorised End: Not Supplied Permit Start Date: Not Supplied Permit End Date: Not Supplied Positional Accuracy: Located by supplier to within 100m	A24NW (N)	1725	2	414900 417500
	Water Abstractions Operator: Huddersfield Estate Co Ltd Licence Number: 2/27/10/041 Permit Version: 100 Location: Spring - Newsome Authority: Environment Agency, North East Region Abstraction: Textiles And Leather: General Use (Medium Loss) Abstraction Type: Water may be abstracted from a single point Source: Surface Daily Rate (m3): 87 Yearly Rate (m3): 2955 Details: Newsome Mills, Newsome, Huddersfield Authorised Start: 01 January Authorised End: 31 December Permit Start Date: 11th September 1984 Permit End Date: Not Supplied Positional Accuracy: Located by supplier to within 10m	A4SE (SE)	1755	2	415000 414300
	Water Abstractions Operator: Syngenta Ltd Licence Number: 2/27/11/060 Permit Version: 102 Location: Borehole 4 - Millstone Grit - Huddersfield Authority: Environment Agency, North East Region Abstraction: Chemicals: General Cooling (Existing Licences Only) (Low Loss) Abstraction Type: Water may be abstracted from a single point Source: Groundwater Daily Rate (m3): Not Supplied Yearly Rate (m3): Not Supplied Details: Dalton Works, Leeds Road, Huddersfield Authorised Start: 01 January Authorised End: 31 December Permit Start Date: 12th October 2006 Permit End Date: Not Supplied Positional Accuracy: Located by supplier to within 10m	A24NE (NE)	1765	2	415180 417400

Map ID	Details	Quadrant Reference (Compass Direction)	Estimated Distance From Site	Contact	NGR
	Water Abstractions Operator: Syngenta Ltd Licence Number: 2/27/11/060 Permit Version: 102 Location: Borehole 4 - Millstone Grit - Huddersfield Authority: Environment Agency, North East Region Abstraction: Chemicals: Process Water Abstraction Type: Water may be abstracted from a single point Source: Groundwater Daily Rate (m3): Not Supplied Yearly Rate (m3): Not Supplied Details: Dalton Works, Leeds Road, Huddersfield Authorised Start: 01 January Authorised End: 31 December Permit Start Date: 12th October 2006 Permit End Date: Not Supplied Positional Accuracy: Located by supplier to within 10m	A24NE (NE)	1765	2	415180 417400
	Water Abstractions Operator: Syngenta Ltd Licence Number: 2/27/11/060 Permit Version: 101 Location: Borehole 4 - Millstone Grit - Huddersfield Authority: Environment Agency, North East Region Abstraction: Chemicals: General Cooling (Existing Licences Only) (Low Loss) Abstraction Type: Water may be abstracted from a single point Source: Groundwater Daily Rate (m3): Not Supplied Yearly Rate (m3): Not Supplied Details: I.C.I., Ltd., Dalton Works, Leeds Road, Huddersfield Authorised Start: 01 January Authorised End: 31 December Permit Start Date: 19th December 2000 Permit End Date: Not Supplied Positional Accuracy: Located by supplier to within 10m	A24NE (NE)	1765	2	415180 417400
	Water Abstractions Operator: Zeneca Fine Chemical Manufacturing Organisation Licence Number: 2/27/11/060 Permit Version: 100 Location: Borehole 4 - Carboniferous Millstone Grit - Huddersfield Authority: Environment Agency, North East Region Abstraction: Chemicals: General Cooling (Existing Licences Only) (Low Loss) Abstraction Type: Water may be abstracted from a single point Source: Groundwater Daily Rate (m3): Not Supplied Yearly Rate (m3): Not Supplied Details: I.C.I., Ltd., Dalton Works, Leeds Road, Huddersfield Authorised Start: 01 January Authorised End: 31 December Permit Start Date: 27th January 1966 Permit End Date: Not Supplied Positional Accuracy: Located by supplier to within 10m	A24NE (NE)	1765	2	415180 417400
	Water Abstractions Operator: James Robinson & Company Ltd Licence Number: 2/27/11/070 Permit Version: Not Supplied Location: Laneside Mills, Hillhouse Lane, HUDDERSFIELD Authority: Environment Agency, North East Region Abstraction: General Industrial Abstraction Type: Not Supplied Source: Surface Daily Rate (m3): 182 Yearly Rate (m3): 5455 Details: Licence Status: Revoked Authorised Start: Not Supplied Authorised End: Not Supplied Permit Start Date: Not Supplied Permit End Date: Not Supplied Positional Accuracy: Located by supplier to within 100m	(N)	1780	2	414805 417595

Map ID	Details	Quadrant Reference (Compass Direction)	Estimated Distance From Site	Contact	NGR
	Water Abstractions Operator: British Waterways Licence Number: 2/27/11/182 Permit Version: 100 Location: Huddersfield Broad Canal Authority: Environment Agency, North East Region Abstraction: Chemicals: General Use (Medium Loss) Abstraction Type: Water may be abstracted from a single point Source: Surface Daily Rate (m3): 750 Yearly Rate (m3): 170000 Details: Premises Of James Robinson Limited, Po Box 83, Hillhouse Lane, Huddersfield Authorised Start: 01 January Authorised End: 31 December Permit Start Date: 10th July 1998 Permit End Date: Not Supplied Positional Accuracy: Located by supplier to within 10m	(N)	1783	2	414800 417600
	Water Abstractions Operator: British Waterways Board; Licence Number: 2/27/11/138 Permit Version: Not Supplied Location: Prem Of James Robinson Ltd, Millhouse Lane, HUDDERSFIELD Authority: Environment Agency, North East Region Abstraction: Cooling/Gen Ind. Abstraction Type: Not Supplied Source: Surface Daily Rate (m3): 4200 Yearly Rate (m3): 805000 Details: Not Supplied Authorised Start: Not Supplied Authorised End: Not Supplied Permit Start Date: Not Supplied Permit End Date: Not Supplied Positional Accuracy: Located by supplier to within 100m	(N)	1783	2	414800 417600
	Water Abstractions Operator: Britvic Soft Drinks Plc Licence Number: 2/27/11/023 Permit Version: 102 Location: Borehole-Millstone Grit-Huddersfield Authority: Environment Agency, North East Region Abstraction: Food And Drink: Water Bottling Abstraction Type: Water may be abstracted from a single point Source: Groundwater Daily Rate (m3): Not Supplied Yearly Rate (m3): Not Supplied Details: Willow Lane,Huddersfield Authorised Start: 01 April Authorised End: 31 March Permit Start Date: 1st January 2009 Permit End Date: Not Supplied Positional Accuracy: Located by supplier to within 10m	(N)	1865	2	414140 417770
	Water Abstractions Operator: Britvic Soft Drinks Ltd Licence Number: 2/27/11/023 Permit Version: 101 Location: Borehole-Millstone Grit-Huddersfield Authority: Environment Agency, North East Region Abstraction: Food And Drink: Water Bottling Abstraction Type: Water may be abstracted from a single point Source: Groundwater Daily Rate (m3): Not Supplied Yearly Rate (m3): Not Supplied Details: Willow Lane,Huddersfield Authorised Start: 01 January Authorised End: 31 December Permit Start Date: 1st November 2004 Permit End Date: Not Supplied Positional Accuracy: Located by supplier to within 10m	(N)	1865	2	414140 417770

Map ID	Details	Quadrant Reference (Compass Direction)	Estimated Distance From Site	Contact	NGR
	Water Abstractions Operator: Canal And River Trust Licence Number: 2/27/11/158 Permit Version: 103 Location: Huddersfield Broad Canal - Hudersfield Incinerator Authority: Environment Agency, North East Region Abstraction: Refuse and Recycling: General Use (Medium Loss) Abstraction Type: Water may be abstracted from a single point Source: Surface Daily Rate (m3): Not Supplied Yearly Rate (m3): Not Supplied Details: Huddersfield Corporation Incinerator Plant Authorised Start: 01 January Authorised End: 31 December Permit Start Date: 21st January 2008 Permit End Date: Not Supplied Positional Accuracy: Located by supplier to within 10m	(N)	1945	2	414830 417760
	Water Abstractions Operator: British Waterways Board Licence Number: 2/27/11/158 Permit Version: 102 Location: Huddersfield Broad Canal Authority: Environment Agency, North East Region Abstraction: Other Industrial/Commercial/Public Services: General Use (Medium Loss) Abstraction Type: Water may be abstracted from a single point Source: Surface Daily Rate (m3): 1 Yearly Rate (m3): 273000 Details: Huddersfield Corporation Incinerator Plant Authorised Start: 01 January Authorised End: 31 December Permit Start Date: 26th October 1999 Permit End Date: Not Supplied Positional Accuracy: Located by supplier to within 100m	(N)	1945	2	414830 417760
	Water Abstractions Operator: British Waterways Licence Number: 2/27/11/158 Permit Version: 102 Location: Huddersfield Broad Canal - Hudersfield Incinerator Authority: Environment Agency, North East Region Abstraction: Refuse and Recycling: General Use (Medium Loss) Abstraction Type: Water may be abstracted from a single point Source: Surface Daily Rate (m3): Not Supplied Yearly Rate (m3): Not Supplied Details: Huddersfield Corporation Incinerator Plant Authorised Start: 01 January Authorised End: 31 December Permit Start Date: 26th October 1999 Permit End Date: Not Supplied Positional Accuracy: Located by supplier to within 10m	(N)	1945	2	414830 417760
	Water Abstractions Operator: Britvic Soft Drinks Plc Licence Number: 2/27/11/023 Permit Version: 102 Location: Borehole-Millstone Grit- Huddersfield Authority: Environment Agency, North East Region Abstraction: Food And Drink: Water Bottling Abstraction Type: Water may be abstracted from a single point Source: Groundwater Daily Rate (m3): Not Supplied Yearly Rate (m3): Not Supplied Details: Willow Lane,Huddersfield Authorised Start: 01 April Authorised End: 31 March Permit Start Date: 1st January 2009 Permit End Date: Not Supplied Positional Accuracy: Located by supplier to within 10m	(N)	1962	2	414210 417870

Map ID	Details	Quadrant Reference (Compass Direction)	Estimated Distance From Site	Contact	NGR
	Water Abstractions Operator: Britvic Soft Drinks Ltd Licence Number: 2/27/11/023 Permit Version: 101 Location: Borehole - Millstone Grit Authority: Environment Agency, North East Region Abstraction: Food And Drink: Water Bottling Abstraction Type: Water may be abstracted from a single point Source: Groundwater Daily Rate (m3): Not Supplied Yearly Rate (m3): Not Supplied Details: Willow Lane,Huddersfield Authorised Start: 01 January Authorised End: 31 December Permit Start Date: 1st November 2004 Permit End Date: Not Supplied Positional Accuracy: Located by supplier to within 10m	(N)	1962	2	414210 417870
	Water Abstractions Operator: Benjamin Shaw & Sons Ltd Licence Number: 2/27/11/023 Permit Version: 100 Location: Borehole - Millstone Grit Authority: Environment Agency, North East Region Abstraction: Food And Drink: Water Bottling Abstraction Type: Water may be abstracted from a single point Source: Groundwater Daily Rate (m3): 1200 Yearly Rate (m3): 360000 Details: Benjamin Shaw & Sons Limited, Willow Lane, Huddersfield Authorised Start: 01 January Authorised End: 31 December Permit Start Date: 26th March 1999 Permit End Date: Not Supplied Positional Accuracy: Located by supplier to within 100m	(N)	1962	2	414210 417870
	Water Abstractions Operator: Park Valley Huddersfield Ltd Licence Number: 2/27/10/069 Permit Version: 105 Location: Boreholes X2 - Millstone Grit - Lockwood Authority: Environment Agency, North East Region Abstraction: Food And Drink: Water Bottling Abstraction Type: Water may be abstracted from a single point Source: Groundwater Daily Rate (m3): Not Supplied Yearly Rate (m3): Not Supplied Details: Park Valley Mills, Lockwood, Huddersfield Authorised Start: 01 January Authorised End: 31 December Permit Start Date: 23rd May 2018 Permit End Date: Not Supplied Positional Accuracy: Located by supplier to within 100m	A1SE (SW)	1988	2	412900 414400
	Water Abstractions Operator: Park Valley Huddersfield Ltd Licence Number: 2/27/10/069 Permit Version: 105 Location: Boreholes X2 - Millstone Grit - Lockwood Authority: Environment Agency, North East Region Abstraction: Textiles And Leather: General Use (Medium Loss) Abstraction Type: Water may be abstracted from a single point Source: Groundwater Daily Rate (m3): Not Supplied Yearly Rate (m3): Not Supplied Details: Park Valley Mills, Lockwood, Huddersfield Authorised Start: 01 January Authorised End: 31 December Permit Start Date: 23rd May 2018 Permit End Date: Not Supplied Positional Accuracy: Located by supplier to within 100m	A1SE (SW)	1988	2	412900 414400

Map ID	Details	Quadrant Reference (Compass Direction)	Estimated Distance From Site	Contact	NGR
	Water Abstractions Operator: Holmfirth Dyers Ltd Licence Number: 2/27/10/069 Permit Version: 104 Location: Boreholes X2 - Millstone Grit - Lockwood Authority: Environment Agency, North East Region Abstraction: Textiles And Leather: General Use (Medium Loss) Abstraction Type: Water may be abstracted from a single point Source: Groundwater Daily Rate (m3): Not Supplied Yearly Rate (m3): Not Supplied Details: Park Valley Mills, Lockwood, Huddersfield Authorised Start: 01 January Authorised End: 31 December Permit Start Date: 21st March 2011 Permit End Date: Not Supplied Positional Accuracy: Located by supplier to within 100m	A1SE (SW)	1988	2	412900 414400
	Water Abstractions Operator: Holmfirth Dyers Ltd Licence Number: 2/27/10/069 Permit Version: 104 Location: Boreholes X2 - Millstone Grit - Lockwood Authority: Environment Agency, North East Region Abstraction: Food And Drink: Water Bottling Abstraction Type: Water may be abstracted from a single point Source: Groundwater Daily Rate (m3): Not Supplied Yearly Rate (m3): Not Supplied Details: Park Valley Mills, Lockwood, Huddersfield Authorised Start: 01 January Authorised End: 31 December Permit Start Date: 21st March 2011 Permit End Date: Not Supplied Positional Accuracy: Located by supplier to within 100m	A1SE (SW)	1988	2	412900 414400
	Water Abstractions Operator: Paul Speak Business Centres Ltd Licence Number: 2/27/10/069 Permit Version: 103 Location: Boreholes X2 - Millstone Grit - Lockwood Authority: Environment Agency, North East Region Abstraction: Food And Drink: Water Bottling Abstraction Type: Water may be abstracted from a single point Source: Groundwater Daily Rate (m3): Not Supplied Yearly Rate (m3): Not Supplied Details: Park Valley Mills, Lockwood, Huddersfield Authorised Start: 01 January Authorised End: 31 December Permit Start Date: 27th May 2002 Permit End Date: Not Supplied Positional Accuracy: Located by supplier to within 100m	A1SE (SW)	1988	2	412900 414400
	Water Abstractions Operator: Paul Speak Business Centres Ltd Licence Number: 2/27/10/069 Permit Version: 103 Location: Boreholes X2 - Millstone Grit - Lockwood Authority: Environment Agency, North East Region Abstraction: Textiles And Leather: General Use (Medium Loss) Abstraction Type: Water may be abstracted from a single point Source: Groundwater Daily Rate (m3): Not Supplied Yearly Rate (m3): Not Supplied Details: Park Valley Mills, Lockwood, Huddersfield Authorised Start: 01 January Authorised End: 31 December Permit Start Date: 27th May 2002 Permit End Date: Not Supplied Positional Accuracy: Located by supplier to within 100m	A1SE (SW)	1988	2	412900 414400

Map ID	Details	Quadrant Reference (Compass Direction)	Estimated Distance From Site	Contact	NGR
	Water Abstractions Operator: Parkland Holdings Ltd Licence Number: 2/27/10/069 Permit Version: 102 Location: Boreholes X2 - Millstone Grit - Lockwood Authority: Environment Agency, North East Region Abstraction: Food And Drink: Water Bottling Abstraction Type: Water may be abstracted from a single point Source: Groundwater Daily Rate (m3): Not Supplied Yearly Rate (m3): Not Supplied Details: Park Valley Mills, Lockwood, Huddersfield Authorised Start: 01 January Authorised End: 31 December Permit Start Date: 11th June 2001 Permit End Date: Not Supplied Positional Accuracy: Located by supplier to within 10m	A1SE (SW)	1988	2	412900 414400
	Water Abstractions Operator: Parkland Holdings Ltd Licence Number: 2/27/10/069 Permit Version: 102 Location: Boreholes X2 - Millstone Grit - Lockwood Authority: Environment Agency, North East Region Abstraction: Textiles And Leather: General Use (Medium Loss) Abstraction Type: Water may be abstracted from a single point Source: Groundwater Daily Rate (m3): Not Supplied Yearly Rate (m3): Not Supplied Details: Park Valley Mills, Lockwood, Huddersfield Authorised Start: 01 January Authorised End: 31 December Permit Start Date: 11th June 2001 Permit End Date: Not Supplied Positional Accuracy: Located by supplier to within 10m	A1SE (SW)	1988	2	412900 414400
	Water Abstractions Operator: Parkland Fabrics Limited Licence Number: 2/27/10/069 Permit Version: 101 Location: Boreholes X2 - Millstone Grit - Lockwood Authority: Environment Agency, North East Region Abstraction: Food And Drink: Water Bottling Abstraction Type: Water may be abstracted from a single point Source: Groundwater Daily Rate (m3): 1818 Yearly Rate (m3): 454600 Details: Park Valley Mills, Lockwood, Huddersfield Authorised Start: 01 January Authorised End: 31 December Permit Start Date: 8th May 2000 Permit End Date: Not Supplied Positional Accuracy: Located by supplier to within 100m	A1SE (SW)	1988	2	412900 414400
	Water Abstractions Operator: Parkland Fabrics Limited Licence Number: 2/27/10/069 Permit Version: 101 Location: Boreholes X2 - Millstone Grit - Lockwood Authority: Environment Agency, North East Region Abstraction: Textiles And Leather: General Use (Medium Loss) Abstraction Type: Water may be abstracted from a single point Source: Groundwater Daily Rate (m3): Not Supplied Yearly Rate (m3): Not Supplied Details: Park Valley Mills, Lockwood, Huddersfield Authorised Start: 01 January Authorised End: 31 December Permit Start Date: 8th May 2000 Permit End Date: Not Supplied Positional Accuracy: Located by supplier to within 10m	A1SE (SW)	1988	2	412900 414400

Map ID	Details	Quadrant Reference (Compass Direction)	Estimated Distance From Site	Contact	NGR
	Water Abstractions Operator: Britvic Soft Drinks Plc Licence Number: 2/27/11/023 Permit Version: 102 Location: Borehole-Millstone Grit-Huddersfield Authority: Environment Agency, North East Region Abstraction: Food And Drink: Water Bottling Abstraction Type: Water may be abstracted from a single point Source: Groundwater Daily Rate (m3): Not Supplied Yearly Rate (m3): Not Supplied Details: Willow Lane,Huddersfield Authorised Start: 01 April Authorised End: 31 March Permit Start Date: 1st January 2009 Permit End Date: Not Supplied Positional Accuracy: Located by supplier to within 10m	(N)	1992	2	414250 417900
	Water Abstractions Operator: Britvic Soft Drinks Ltd Licence Number: 2/27/11/023 Permit Version: 101 Location: Borehole-Millstone Grit-Huddersfield Authority: Environment Agency, North East Region Abstraction: Food And Drink: Water Bottling Abstraction Type: Water may be abstracted from a single point Source: Groundwater Daily Rate (m3): Not Supplied Yearly Rate (m3): Not Supplied Details: Willow Lane,Huddersfield Authorised Start: 01 January Authorised End: 31 December Permit Start Date: 1st November 2004 Permit End Date: Not Supplied Positional Accuracy: Located by supplier to within 10m	(N)	1992	2	414250 417900
114	**Water Industry Act Referrals** Name: Serck Marston Location: SERCK MARSTON, UNIT 11, QUEENS MILL ESTATE, HUDDERSFIELD, HUDDERSFIELD Authority: Environment Agency, North East Region Permit Reference: AA5622 Dated: 4th June 1991 Process Type: Permissions or amendments to discharge under the Water Industry Act 1991 Description: Processes which result in the discharge of Special Category effluents under The Trade Effluents (Prescribed Processes and Substances) Regulations **Status: Application received by the EA but is not yet authorised** Positional Accuracy: Automatically positioned to the address	A13SE (S)	116	2	414282 415774
	Groundwater Vulnerability Map Combined Classification: Secondary Superficial Aquifer - High Vulnerability Combined Vulnerability: High Combined Aquifer: Productive Bedrock Aquifer, Productive Superficial Aquifer Pollutant Speed: High Bedrock Flow: Well Connected Fractures Dilution: 300-550 mm/year Baseflow Index: >70% Superficial Patchiness: <90% Superficial Thickness: <3m Superficial Recharge: High	A13NW (SW)	0	4	414235 415893
	Groundwater Vulnerability - Soluble Rock Risk None				
	Bedrock Aquifer Designations Aquifer Designation: Secondary Aquifer - A	A13NW (SW)	0	4	414235 415893
	Superficial Aquifer Designations Aquifer Designation: Secondary Aquifer - A	A13NW (SW)	0	4	414235 415893
	Extreme Flooding from Rivers or Sea without Defences Type: Extent of Extreme Flooding from Rivers or Sea without Defences Flood Plain Type: Fluvial Events Boundary Accuracy: As Supplied	A13SW (S)	0	2	414232 415880

Map ID	Details	Quadrant Reference (Compass Direction)	Estimated Distance From Site	Contact	NGR
	Extreme Flooding from Rivers or Sea without Defences Type: Extent of Extreme Flooding from Rivers or Sea without Defences Flood Plain Type: Fluvial Models Boundary Accuracy: As Supplied	A13NW (SW)	0	2	414235 415893
	Extreme Flooding from Rivers or Sea without Defences Type: Extent of Extreme Flooding from Rivers or Sea without Defences Flood Plain Type: Fluvial Models and Fluvial Events Boundary Accuracy: As Supplied	A13SE (SE)	0	2	414239 415890
	Extreme Flooding from Rivers or Sea without Defences Type: Extent of Extreme Flooding from Rivers or Sea without Defences Flood Plain Type: Fluvial Events Boundary Accuracy: As Supplied	A13NW (NW)	10	2	414220 415900
	Extreme Flooding from Rivers or Sea without Defences Type: Extent of Extreme Flooding from Rivers or Sea without Defences Flood Plain Type: Fluvial Models Boundary Accuracy: As Supplied	A13SE (S)	18	2	414244 415866
	Extreme Flooding from Rivers or Sea without Defences Type: Extent of Extreme Flooding from Rivers or Sea without Defences Flood Plain Type: Fluvial Events Boundary Accuracy: As Supplied	A13SE (S)	21	2	414246 415864
	Extreme Flooding from Rivers or Sea without Defences Type: Extent of Extreme Flooding from Rivers or Sea without Defences Flood Plain Type: Fluvial Models Boundary Accuracy: As Supplied	A13SW (S)	24	2	414230 415854
	Extreme Flooding from Rivers or Sea without Defences Type: Extent of Extreme Flooding from Rivers or Sea without Defences Flood Plain Type: Fluvial Models Boundary Accuracy: As Supplied	A13NW (NW)	24	2	414212 415914
	Extreme Flooding from Rivers or Sea without Defences Type: Extent of Extreme Flooding from Rivers or Sea without Defences Flood Plain Type: Fluvial Models and Fluvial Events Boundary Accuracy: As Supplied	A13SW (S)	27	2	414226 415851
	Extreme Flooding from Rivers or Sea without Defences Type: Extent of Extreme Flooding from Rivers or Sea without Defences Flood Plain Type: Fluvial Models and Fluvial Events Boundary Accuracy: As Supplied	A13SW (S)	40	2	414216 415840
	Extreme Flooding from Rivers or Sea without Defences Type: Extent of Extreme Flooding from Rivers or Sea without Defences Flood Plain Type: Fluvial Models and Fluvial Events Boundary Accuracy: As Supplied	A13SW (S)	43	2	414218 415836
	Extreme Flooding from Rivers or Sea without Defences Type: Extent of Extreme Flooding from Rivers or Sea without Defences Flood Plain Type: Fluvial Models and Fluvial Events Boundary Accuracy: As Supplied	A13SW (SW)	44	2	414207 415840
	Extreme Flooding from Rivers or Sea without Defences Type: Extent of Extreme Flooding from Rivers or Sea without Defences Flood Plain Type: Fluvial Models and Fluvial Events Boundary Accuracy: As Supplied	A13SW (SW)	47	2	414206 415838
	Extreme Flooding from Rivers or Sea without Defences Type: Extent of Extreme Flooding from Rivers or Sea without Defences Flood Plain Type: Fluvial Models and Fluvial Events Boundary Accuracy: As Supplied	A13NE (N)	47	2	414255 415951
	Extreme Flooding from Rivers or Sea without Defences Type: Extent of Extreme Flooding from Rivers or Sea without Defences Flood Plain Type: Fluvial Models and Fluvial Events Boundary Accuracy: As Supplied	A13SW (SW)	48	2	414192 415848
	Extreme Flooding from Rivers or Sea without Defences Type: Extent of Extreme Flooding from Rivers or Sea without Defences Flood Plain Type: Fluvial Models and Fluvial Events Boundary Accuracy: As Supplied	A13SW (SW)	50	2	414204 415836
	Extreme Flooding from Rivers or Sea without Defences Type: Extent of Extreme Flooding from Rivers or Sea without Defences Flood Plain Type: Fluvial Models and Fluvial Events Boundary Accuracy: As Supplied	A13SW (SW)	52	2	414202 415834

Map ID	Details	Quadrant Reference (Compass Direction)	Estimated Distance From Site	Contact	NGR
	Extreme Flooding from Rivers or Sea without Defences Type: Extent of Extreme Flooding from Rivers or Sea without Defences Flood Plain Type: Fluvial Models and Fluvial Events Boundary Accuracy: As Supplied	A13NW (N)	59	2	414235 415967
	Extreme Flooding from Rivers or Sea without Defences Type: Extent of Extreme Flooding from Rivers or Sea without Defences Flood Plain Type: Fluvial Events Boundary Accuracy: As Supplied	A13SE (SE)	172	2	414338 415744
	Extreme Flooding from Rivers or Sea without Defences Type: Extent of Extreme Flooding from Rivers or Sea without Defences Flood Plain Type: Fluvial Events Boundary Accuracy: As Supplied	A13SE (SE)	173	2	414330 415736
	Extreme Flooding from Rivers or Sea without Defences Type: Extent of Extreme Flooding from Rivers or Sea without Defences Flood Plain Type: Fluvial Events Boundary Accuracy: As Supplied	A13SE (SE)	174	2	414320 415728
	Extreme Flooding from Rivers or Sea without Defences Type: Extent of Extreme Flooding from Rivers or Sea without Defences Flood Plain Type: Fluvial Models Boundary Accuracy: As Supplied	A13SE (SE)	174	2	414328 415734
	Extreme Flooding from Rivers or Sea without Defences Type: Extent of Extreme Flooding from Rivers or Sea without Defences Flood Plain Type: Fluvial Models Boundary Accuracy: As Supplied	A13SE (SE)	174	2	414331 415736
	Extreme Flooding from Rivers or Sea without Defences Type: Extent of Extreme Flooding from Rivers or Sea without Defences Flood Plain Type: Fluvial Events Boundary Accuracy: As Supplied	A13SE (SE)	175	2	414344 415744
	Extreme Flooding from Rivers or Sea without Defences Type: Extent of Extreme Flooding from Rivers or Sea without Defences Flood Plain Type: Fluvial Events Boundary Accuracy: As Supplied	A13SE (SE)	175	2	414352 415752
	Extreme Flooding from Rivers or Sea without Defences Type: Extent of Extreme Flooding from Rivers or Sea without Defences Flood Plain Type: Fluvial Events Boundary Accuracy: As Supplied	A13SE (SE)	175	2	414318 415726
	Extreme Flooding from Rivers or Sea without Defences Type: Extent of Extreme Flooding from Rivers or Sea without Defences Flood Plain Type: Fluvial Models Boundary Accuracy: As Supplied	A13SE (SE)	175	2	414320 415727
	Extreme Flooding from Rivers or Sea without Defences Type: Extent of Extreme Flooding from Rivers or Sea without Defences Flood Plain Type: Fluvial Events Boundary Accuracy: As Supplied	A13SE (SE)	176	2	414316 415724
	Extreme Flooding from Rivers or Sea without Defences Type: Extent of Extreme Flooding from Rivers or Sea without Defences Flood Plain Type: Fluvial Models Boundary Accuracy: As Supplied	A13SE (SE)	176	2	414342 415742
	Extreme Flooding from Rivers or Sea without Defences Type: Extent of Extreme Flooding from Rivers or Sea without Defences Flood Plain Type: Fluvial Models Boundary Accuracy: As Supplied	A13SE (SE)	176	2	414346 415744
	Extreme Flooding from Rivers or Sea without Defences Type: Extent of Extreme Flooding from Rivers or Sea without Defences Flood Plain Type: Fluvial Models Boundary Accuracy: As Supplied	A13SE (SE)	176	2	414318 415726
	Extreme Flooding from Rivers or Sea without Defences Type: Extent of Extreme Flooding from Rivers or Sea without Defences Flood Plain Type: Fluvial Events Boundary Accuracy: As Supplied	A13SE (SE)	179	2	414358 415752
	Extreme Flooding from Rivers or Sea without Defences Type: Extent of Extreme Flooding from Rivers or Sea without Defences Flood Plain Type: Fluvial Models Boundary Accuracy: As Supplied	A13SE (SE)	179	2	414356 415750

Map ID	Details	Quadrant Reference (Compass Direction)	Estimated Distance From Site	Contact	NGR
	Extreme Flooding from Rivers or Sea without Defences Type: Extent of Extreme Flooding from Rivers or Sea without Defences Flood Plain Type: Fluvial Models Boundary Accuracy: As Supplied	A13SE (SE)	180	2	414359 415752
	Extreme Flooding from Rivers or Sea without Defences Type: Extent of Extreme Flooding from Rivers or Sea without Defences Flood Plain Type: Fluvial Events Boundary Accuracy: As Supplied	A13SE (SE)	181	2	414362 415754
	Extreme Flooding from Rivers or Sea without Defences Type: Extent of Extreme Flooding from Rivers or Sea without Defences Flood Plain Type: Fluvial Models Boundary Accuracy: As Supplied	A13SE (SE)	182	2	414363 415754
	Extreme Flooding from Rivers or Sea without Defences Type: Extent of Extreme Flooding from Rivers or Sea without Defences Flood Plain Type: Fluvial Models Boundary Accuracy: As Supplied	A13NE (NE)	213	2	414434 416002
	Extreme Flooding from Rivers or Sea without Defences Type: Extent of Extreme Flooding from Rivers or Sea without Defences Flood Plain Type: Fluvial Events Boundary Accuracy: As Supplied	A13SE (SE)	220	2	414436 415790
	Flooding from Rivers or Sea without Defences Type: Extent of Flooding from Rivers or Sea without Defences Flood Plain Type: Fluvial Models Boundary Accuracy: As Supplied	A13SE (SE)	9	2	414246 415882
	Flooding from Rivers or Sea without Defences Type: Extent of Flooding from Rivers or Sea without Defences Flood Plain Type: Fluvial Models Boundary Accuracy: As Supplied	A13NW (NW)	40	2	414200 415924
	Areas Benefiting from Flood Defences None				
	Flood Water Storage Areas None				
	Flood Defences None				
115	**OS Water Network Lines** Watercourse Form: Inland river Watercourse Length: 995.5 Watercourse Level: On ground surface Permanent: True Watercourse Name: River Holme Catchment Name: Aire and Calder Primacy: 1	A13SE (SE)	48	5	414281 415865
116	**OS Water Network Lines** Watercourse Form: Inland river Watercourse Length: 967.7 Watercourse Level: On ground surface Permanent: True Watercourse Name: River Colne Catchment Name: Aire and Calder Primacy: 1	A13NE (NE)	50	5	414276 415941
117	**OS Water Network Lines** Watercourse Form: Inland river Watercourse Length: 512.1 Watercourse Level: On ground surface Permanent: True Watercourse Name: River Colne Catchment Name: Aire and Calder Primacy: 1	A13SE (E)	122	5	414364 415870
118	**OS Water Network Lines** Watercourse Form: Canal Watercourse Length: 103.6 Watercourse Level: On ground surface Permanent: True Watercourse Name: Huddersfield Narrow Canal Catchment Name: Mersey Primacy: 1	A13NE (N)	156	5	414299 416052

Map ID	Details	Quadrant Reference (Compass Direction)	Estimated Distance From Site	Contact	NGR
119	**OS Water Network Lines** Watercourse Form: Canal Watercourse Length: 18.6 Watercourse Level: Underground Permanent: True Watercourse Name: Huddersfield Narrow Canal Catchment Name: Mersey Primacy: 1	A13NE (N)	157	5	414294 416054
120	**OS Water Network Lines** Watercourse Form: Canal Watercourse Length: 10.0 Watercourse Level: On ground surface Permanent: True Watercourse Name: Huddersfield Narrow Canal Catchment Name: Mersey Primacy: 1	A13NE (N)	158	5	414276 416061
121	**OS Water Network Lines** Watercourse Form: Canal Watercourse Length: 24.3 Watercourse Level: Underground Permanent: True Watercourse Name: Huddersfield Narrow Canal Catchment Name: Mersey Primacy: 1	A13NE (N)	159	5	414267 416064
122	**OS Water Network Lines** Watercourse Form: Canal Watercourse Length: 5.7 Watercourse Level: On ground surface Permanent: True Watercourse Name: Huddersfield Narrow Canal Catchment Name: Mersey Primacy: 1	A13NE (N)	162	5	414243 416070
123	**OS Water Network Lines** Watercourse Form: Lock or flight of locks Watercourse Length: 25.0 Watercourse Level: On ground surface Permanent: True Watercourse Name: Huddersfield Narrow Canal Catchment Name: Mersey Primacy: 1	A13NE (N)	164	5	414238 416072
124	**OS Water Network Lines** Watercourse Form: Canal Watercourse Length: 639.6 Watercourse Level: On ground surface Permanent: True Watercourse Name: Huddersfield Narrow Canal Catchment Name: Mersey Primacy: 1	A13NW (N)	171	5	414214 416077
125	**OS Water Network Lines** Watercourse Form: Lock or flight of locks Watercourse Length: 23.6 Watercourse Level: On ground surface Permanent: True Watercourse Name: Huddersfield Narrow Canal Catchment Name: Mersey Primacy: 1	A13NE (NE)	187	5	414391 416019
126	**OS Water Network Lines** Watercourse Form: Canal Watercourse Length: 25.4 Watercourse Level: On ground surface Permanent: True Watercourse Name: Huddersfield Narrow Canal Catchment Name: Mersey Primacy: 1	A13NE (NE)	200	5	414413 416012
127	**OS Water Network Lines** Watercourse Form: Canal Watercourse Length: 102.5 Watercourse Level: Underground Permanent: True Watercourse Name: Huddersfield Narrow Canal Catchment Name: Mersey Primacy: 1	A13NE (NE)	217	5	414437 416004

Map ID	Details	Quadrant Reference (Compass Direction)	Estimated Distance From Site	Contact	NGR
128	**OS Water Network Lines** Watercourse Form: Canal Watercourse Length: 343.7 Watercourse Level: On ground surface Permanent: True Watercourse Name: Huddersfield Narrow Canal Catchment Name: Mersey Primacy: 1	A13NE (E)	299	5	414536 415976
129	**OS Water Network Lines** Watercourse Form: Inland river Watercourse Length: 405.2 Watercourse Level: On ground surface Permanent: True Watercourse Name: River Colne Catchment Name: Aire and Calder Primacy: 1	A14NW (E)	583	5	414829 415916
130	**OS Water Network Lines** Watercourse Form: Transfer Watercourse Length: 144.4 Watercourse Level: On ground surface Permanent: True Watercourse Name: River Colne Catchment Name: Aire and Calder Primacy: 2	A14NW (E)	586	5	414833 415901
131	**OS Water Network Lines** Watercourse Form: Canal Watercourse Length: 12.1 Watercourse Level: On ground surface Permanent: True Watercourse Name: Huddersfield Narrow Canal Catchment Name: Mersey Primacy: 1	A14NW (NE)	625	5	414804 416183
132	**OS Water Network Lines** Watercourse Form: Transfer Watercourse Length: 51.4 Watercourse Level: On ground surface Permanent: True Watercourse Name: Huddersfield Narrow Canal Catchment Name: Mersey Primacy: 2	A14NW (NE)	625	5	414804 416183
133	**OS Water Network Lines** Watercourse Form: Lock or flight of locks Watercourse Length: 23.4 Watercourse Level: On ground surface Permanent: True Watercourse Name: Huddersfield Narrow Canal Catchment Name: Mersey Primacy: 1	A14NW (NE)	636	5	414812 416192
134	**OS Water Network Lines** Watercourse Form: Canal Watercourse Length: 12.5 Watercourse Level: On ground surface Permanent: True Watercourse Name: Huddersfield Narrow Canal Catchment Name: Mersey Primacy: 1	A14NW (NE)	658	5	414828 416209
135	**OS Water Network Lines** Watercourse Form: Inland river Watercourse Length: 759.1 Watercourse Level: On ground surface Permanent: True Watercourse Name: Not Supplied Catchment Name: Aire and Calder Primacy: 1	A14SW (E)	660	5	414900 415810
136	**OS Water Network Lines** Watercourse Form: Canal Watercourse Length: 164.9 Watercourse Level: On ground surface Permanent: True Watercourse Name: Huddersfield Narrow Canal Catchment Name: Mersey Primacy: 1	A14NW (NE)	670	5	414837 416218

Map ID	Details	Quadrant Reference (Compass Direction)	Estimated Distance From Site	Contact	NGR
137	**OS Water Network Lines** Watercourse Form: Transfer Watercourse Length: 12.1 Watercourse Level: Underground Permanent: True Watercourse Name: River Colne Catchment Name: Aire and Calder Primacy: 2	A14NE (E)	684	5	414921 416014
138	**OS Water Network Lines** Watercourse Form: Lock or flight of locks Watercourse Length: 23.9 Watercourse Level: On ground surface Permanent: True Watercourse Name: Huddersfield Narrow Canal Catchment Name: Mersey Primacy: 1	A12NE (W)	690	5	413586 416142
139	**OS Water Network Lines** Watercourse Form: Inland river Watercourse Length: 166.4 Watercourse Level: On ground surface Permanent: True Watercourse Name: River Colne Catchment Name: Aire and Calder Primacy: 1	A14NE (E)	691	5	414926 416025
140	**OS Water Network Lines** Watercourse Form: Canal Watercourse Length: 190.2 Watercourse Level: On ground surface Permanent: True Watercourse Name: Huddersfield Narrow Canal Catchment Name: Mersey Primacy: 1	A12NE (W)	712	5	413562 416141
141	**OS Water Network Lines** Watercourse Form: Inland river Watercourse Length: 255.7 Watercourse Level: Underground Permanent: True Watercourse Name: Gledholt Beck Catchment Name: Aire and Calder Primacy: 1	A12NW (W)	760	5	413491 416075
142	**OS Water Network Lines** Watercourse Form: Inland river Watercourse Length: 639.1 Watercourse Level: On ground surface Permanent: True Watercourse Name: River Colne Catchment Name: Aire and Calder Primacy: 1	A12NW (W)	760	5	413491 416075
143	**OS Water Network Lines** Watercourse Form: Canal Watercourse Length: 39.2 Watercourse Level: On ground surface Permanent: True Watercourse Name: Huddersfield Broad Canal Catchment Name: Aire and Calder Primacy: 1	A19SW (NE)	789	5	414885 416364
144	**OS Water Network Lines** Watercourse Form: Inland river Watercourse Length: 9.0 Watercourse Level: On ground surface Permanent: True Watercourse Name: River Colne Catchment Name: Aire and Calder Primacy: 2	A14NE (E)	810	5	415014 416162
145	**OS Water Network Lines** Watercourse Form: Inland river Watercourse Length: 42.3 Watercourse Level: On ground surface Permanent: True Watercourse Name: River Colne Catchment Name: Aire and Calder Primacy: 1	A14NE (E)	810	5	415014 416162

Map ID	Details	Quadrant Reference (Compass Direction)	Estimated Distance From Site	Contact	NGR
146	**OS Water Network Lines** Watercourse Form: Inland river Watercourse Length: 20.5 Watercourse Level: On ground surface Permanent: True Watercourse Name: River Colne Catchment Name: Aire and Calder Primacy: 2	A14NE (E)	813	5	415013 416171
147	**OS Water Network Lines** Watercourse Form: Inland river Watercourse Length: 31.4 Watercourse Level: On ground surface Permanent: True Watercourse Name: River Colne Catchment Name: Aire and Calder Primacy: 2	A14NE (E)	813	5	415013 416171
148	**OS Water Network Lines** Watercourse Form: Inland river Watercourse Length: 15.0 Watercourse Level: On ground surface Permanent: True Watercourse Name: River Colne Catchment Name: Aire and Calder Primacy: 1	A14NE (E)	814	5	415008 416190
149	**OS Water Network Lines** Watercourse Form: Inland river Watercourse Length: 24.4 Watercourse Level: On ground surface Permanent: True Watercourse Name: River Colne Catchment Name: Aire and Calder Primacy: 1	A14NE (E)	814	5	415008 416190
150	**OS Water Network Lines** Watercourse Form: Inland river Watercourse Length: 214.0 Watercourse Level: On ground surface Permanent: True Watercourse Name: Shore Foot Mill Tail Goit Catchment Name: Aire and Calder Primacy: 2	A14NE (E)	816	5	415003 416205
151	**OS Water Network Lines** Watercourse Form: Canal Watercourse Length: 110.2 Watercourse Level: On ground surface Permanent: True Watercourse Name: Huddersfield Broad Canal Catchment Name: Aire and Calder Primacy: 1	A19SW (NE)	827	5	414908 416396
152	**OS Water Network Lines** Watercourse Form: Inland river Watercourse Length: 56.2 Watercourse Level: On ground surface Permanent: True Watercourse Name: River Colne Catchment Name: Aire and Calder Primacy: 2	A14NE (E)	836	5	415028 416195
153	**OS Water Network Lines** Watercourse Form: Inland river Watercourse Length: 12.0 Watercourse Level: On ground surface Permanent: True Watercourse Name: River Colne Catchment Name: Aire and Calder Primacy: 1	A14NE (E)	836	5	415028 416195
154	**OS Water Network Lines** Watercourse Form: Inland river Watercourse Length: 3.2 Watercourse Level: On ground surface Permanent: True Watercourse Name: River Colne Catchment Name: Aire and Calder Primacy: 1	A14NE (E)	842	5	415038 416189

Map ID	Details	Quadrant Reference (Compass Direction)	Estimated Distance From Site	Contact	NGR
155	**OS Water Network Lines** Watercourse Form: Inland river Watercourse Length: 31.7 Watercourse Level: On ground surface Permanent: True Watercourse Name: River Colne Catchment Name: Aire and Calder Primacy: 1	A14NE (E)	845	5	415041 416188
156	**OS Water Network Lines** Watercourse Form: Inland river Watercourse Length: 154.5 Watercourse Level: On ground surface Permanent: True Watercourse Name: Not Supplied Catchment Name: Aire and Calder Primacy: 1	A9NW (SE)	854	5	414833 415272
157	**OS Water Network Lines** Watercourse Form: Inland river Watercourse Length: 898.2 Watercourse Level: On ground surface Permanent: True Watercourse Name: River Holme Catchment Name: Aire and Calder Primacy: 1	A7SE (SW)	866	5	413744 415161
158	**OS Water Network Lines** Watercourse Form: Inland river Watercourse Length: 208.1 Watercourse Level: Not Supplied Permanent: True Watercourse Name: Not Supplied Catchment Name: Aire and Calder Primacy: 1	A7SE (SW)	866	5	413744 415161
159	**OS Water Network Lines** Watercourse Form: Lock or flight of locks Watercourse Length: 21.8 Watercourse Level: On ground surface Permanent: True Watercourse Name: Huddersfield Narrow Canal Catchment Name: Mersey Primacy: 1	A12NW (W)	869	5	413384 416102
160	**OS Water Network Lines** Watercourse Form: Inland river Watercourse Length: 68.8 Watercourse Level: On ground surface Permanent: True Watercourse Name: River Colne Catchment Name: Aire and Calder Primacy: 1	A14NE (E)	876	5	415068 416203
161	**OS Water Network Lines** Watercourse Form: Canal Watercourse Length: 15.0 Watercourse Level: suspendedOrElevated Permanent: True Watercourse Name: Huddersfield Narrow Canal Catchment Name: Mersey Primacy: 1	A12NW (W)	877	5	413372 416084
162	**OS Water Network Lines** Watercourse Form: Canal Watercourse Length: 515.5 Watercourse Level: On ground surface Permanent: True Watercourse Name: Huddersfield Narrow Canal Catchment Name: Mersey Primacy: 1	A12NW (W)	882	5	413363 416071
163	**OS Water Network Lines** Watercourse Form: Canal Watercourse Length: 22.3 Watercourse Level: On ground surface Permanent: True Watercourse Name: Huddersfield Broad Canal Catchment Name: Aire and Calder Primacy: 1	A19SE (NE)	932	5	414972 416485

Map ID	Details	Quadrant Reference (Compass Direction)	Estimated Distance From Site	Contact	NGR
164	**OS Water Network Lines** Watercourse Form: Inland river Watercourse Length: 358.6 Watercourse Level: On ground surface Permanent: True Watercourse Name: Longley Hall Beck Catchment Name: Aire and Calder Primacy: 1	A14NE (E)	936	5	415140 416177
165	**OS Water Network Lines** Watercourse Form: Inland river Watercourse Length: 240.9 Watercourse Level: On ground surface Permanent: True Watercourse Name: Longley Hall Beck Catchment Name: Aire and Calder Primacy: 1	A14SE (E)	937	5	415180 415816
166	**OS Water Network Lines** Watercourse Form: Inland river Watercourse Length: 648.0 Watercourse Level: On ground surface Permanent: True Watercourse Name: River Colne Catchment Name: Aire and Calder Primacy: 1	A19SE (E)	938	5	415115 416253
167	**OS Water Network Lines** Watercourse Form: Inland river Watercourse Length: 9.7 Watercourse Level: On ground surface Permanent: True Watercourse Name: Not Supplied Catchment Name: Aire and Calder Primacy: 2	A9SW (SE)	942	5	414816 415141
168	**OS Water Network Lines** Watercourse Form: Inland river Watercourse Length: 13.0 Watercourse Level: Underground Permanent: True Watercourse Name: Longley Hall Beck Catchment Name: Aire and Calder Primacy: 1	A14SE (E)	945	5	415190 415861
169	**OS Water Network Lines** Watercourse Form: Inland river Watercourse Length: 4.4 Watercourse Level: On ground surface Permanent: True Watercourse Name: Gledholt Beck Catchment Name: Aire and Calder Primacy: 1	A17SW (NW)	946	5	413378 416305
170	**OS Water Network Lines** Watercourse Form: Inland river Watercourse Length: 64.8 Watercourse Level: On ground surface Permanent: True Watercourse Name: Not Supplied Catchment Name: Aire and Calder Primacy: 1	A9SW (SE)	947	5	414811 415130
171	**OS Water Network Lines** Watercourse Form: Inland river Watercourse Length: 94.5 Watercourse Level: Not Supplied Permanent: True Watercourse Name: Gledholt Beck Catchment Name: Aire and Calder Primacy: 1	A17SW (NW)	948	5	413378 416309
172	**OS Water Network Lines** Watercourse Form: Inland river Watercourse Length: 48.4 Watercourse Level: On ground surface Permanent: True Watercourse Name: Longley Hall Beck Catchment Name: Aire and Calder Primacy: 1	A14SE (E)	949	5	415195 415873

Map ID	Details	Quadrant Reference (Compass Direction)	Estimated Distance From Site	Contact	NGR
173	**OS Water Network Lines** Watercourse Form: Canal Watercourse Length: 336.4 Watercourse Level: On ground surface Permanent: True Watercourse Name: Huddersfield Broad Canal Catchment Name: Aire and Calder Primacy: 1	A19SE (NE)	954	5	414986 416502
174	**OS Water Network Lines** Watercourse Form: Inland river Watercourse Length: 85.0 Watercourse Level: On ground surface Permanent: True Watercourse Name: Aspley Basin Catchment Name: Aire and Calder Primacy: 1	A19SE (NE)	954	5	414986 416502
175	**OS Water Network Lines** Watercourse Form: Inland river Watercourse Length: 96.6 Watercourse Level: On ground surface Permanent: True Watercourse Name: Not Supplied Catchment Name: Aire and Calder Primacy: 1	A7SE (S)	978	5	413889 414961
176	**OS Water Network Lines** Watercourse Form: Inland river Watercourse Length: 8.4 Watercourse Level: Underground Permanent: True Watercourse Name: Not Supplied Catchment Name: Aire and Calder Primacy: 1	A7SE (SW)	985	5	413837 414974
177	**OS Water Network Lines** Watercourse Form: Inland river Watercourse Length: 317.7 Watercourse Level: On ground surface Permanent: True Watercourse Name: Not Supplied Catchment Name: Aire and Calder Primacy: 1	A7SE (SW)	992	5	413839 414966
178	**OS Water Network Lines** Watercourse Form: Inland river Watercourse Length: 198.2 Watercourse Level: On ground surface Permanent: True Watercourse Name: Gledholt Beck Catchment Name: Aire and Calder Primacy: 1	A17SW (NW)	1000	5	413368 416403

Map ID	Details	Quadrant Reference (Compass Direction)	Estimated Distance From Site	Contact	NGR
179	**Licensed Waste Management Facilities (Locations)** Licence Number: 65045 Location: Scotland Yard, Queens Mill Road, Lockwood, Huddersfield, West Yorkshire, HD1 3PG Operator Name: Hunter Group Yorkshire Ltd Operator Location: Not Supplied Authority: Environment Agency - North East Region, Yorkshire Area Site Category: Household, Commercial And Industrial Transfer Stations **Licence Status: Revoked** Issued: 25th January 1999 Last Modified: 4th February 2005 Expires: 27th February 2017 Suspended: Not Supplied Revoked: Not Supplied Surrendered: Not Supplied IPPC Reference: Not Supplied Positional Accuracy: Located by supplier to within 10m	A13SE (S)	156	2	414260 415724
180	**Licensed Waste Management Facilities (Locations)** Licence Number: 61913 Location: Highway Depot, Hemsworth Lane, Fitzwilliam, Wakefield, West Yorkshire, WF9 5AZ Operator Name: Shanks Waste Management Ltd Operator Location: Not Supplied Authority: Environment Agency - North East Region, Yorkshire Area Site Category: Household Waste Amenity Sites **Licence Status: Surrendered** Issued: 8th March 1996 Last Modified: Not Supplied Expires: Not Supplied Suspended: Not Supplied Revoked: Not Supplied Surrendered: 30th July 2015 IPPC Reference: Not Supplied Positional Accuracy: Located by supplier to within 10m	A13SW (W)	182	2	414043 415878
181	**Licensed Waste Management Facilities (Locations)** Licence Number: 65045 Location: Scotland Yard, Queens Mill Road, Lockwood, Huddersfield, West Yorkshire, HD1 Operator Name: Lees Gareth Operator Location: Scotland Yard, Queens Mill Road, Lockwood, Huddersfield, West Yorkshire, HD1 3PG Authority: Environment Agency - North East Region, Ridings Area Site Category: Household, Commercial And Industrial Transfer Stations **Licence Status: Issued** Issued: 25th January 1999 Last Modified: Not Supplied Expires: Not Supplied Suspended: Not Supplied Revoked: Not Supplied Surrendered: Not Supplied IPPC Reference: Not Supplied Positional Accuracy: Located by supplier to within 10m	A13SW (S)	311	2	414138 415581
182	**Licensed Waste Management Facilities (Locations)** Licence Number: 65065 Location: Albert Haigh & Son Ltd, Firth Street, Huddersfield, West Yorkshire, HD1 3BD Operator Name: Albert Haigh & Son Ltd Operator Location: Not Supplied Authority: Environment Agency - North East Region, Yorkshire Area Site Category: Metal Recycling Sites (Vehicle Dismantlers) **Licence Status: Modified** Issued: 29th June 2000 Last Modified: 20th January 2012 Expires: Not Supplied Suspended: Not Supplied Revoked: Not Supplied Surrendered: Not Supplied IPPC Reference: Not Supplied Positional Accuracy: Located by supplier to within 10m	A14NW (E)	538	2	414765 416045

Map ID	Details	Quadrant Reference (Compass Direction)	Estimated Distance From Site	Contact	NGR
183	**Licensed Waste Management Facilities (Locations)** Licence Number: 61032 Location: The Triangle, Paddock Foot, Huddersfield, West Yorkshire, HD1 4RY Operator Name: Islam Mohammad Operator Location: Not Supplied Authority: Environment Agency - North East Region, Yorkshire Area Site Category: Metal Recycling Sites (Vehicle Dismantlers) **Licence Status: Transferred** Issued: 11th August 1993 Last Modified: Not Supplied Expires: Not Supplied Suspended: Not Supplied Revoked: Not Supplied Surrendered: Not Supplied IPPC Reference: Not Supplied Positional Accuracy: Located by supplier to within 10m	A12NW (W)	862	2	413405 416146
184	**Licensed Waste Management Facilities (Locations)** Licence Number: 60992 Location: Property Services Consultancy, Kirkgate Buildings, Byram Street, Huddersfield, West Yorkshire, HD1 1BY Operator Name: Kirklees Council Operator Location: Not Supplied Authority: Environment Agency - North East Region, Yorkshire Area Site Category: Household, Commercial And Industrial Waste Landfills **Licence Status: Closed** Issued: 26th March 1986 Last Modified: Not Supplied Expires: Not Supplied Suspended: Not Supplied Revoked: Not Supplied Surrendered: Not Supplied IPPC Reference: Not Supplied Positional Accuracy: Located by supplier to within 10m	A18NE (N)	914	2	414531 416773
	Local Authority Landfill Coverage Name: Kirklees Metropolitan Borough Council - Has not been able to supply Landfill data		0	6	414235 415893
185	**Registered Waste Transfer Sites** Licence Holder: C Lees Licence Reference: 1546 Site Location: Scotland Yard, Queens Mill Road, Lockwood, Huddersfield, West Yorkshire Operator Location: Wood End Farm, Wood Lane, Thurstonland, HUDDERSFIELD, West Yorkshire, HD4 6XA Authority: Environment Agency - North East Region, Ridings Area Site Category: Transfer Max Input Rate: Very Small (Less than 10,000 tonnes per year) Waste Source Restrictions: No known restriction on source of waste Licence Status: Operational as far as is knownOperational Dated: 1st January 1999 Preceded By Licence: Not Given Superseded By Licence: Not Given Positional Accuracy: Located by supplier to within 100m Boundary Quality: Not Supplied Authorised Waste: Breeze Blocks/Sand/Gravel/Tiles/Other Ceramic Mat'Ls/Slate Com/Ind.From Off/Shop/Canteen/Ind.Prem Constr'N/Demol. Waste May Include Garden Waste General Skip Waste Incl. Household Waste Max.Storage In Licence Max.Waste Permitted By Licence Uncontam. Bricks/Stone/Solid Concrete/ Uncontam. Earth/Excav.Waste Wood, Paper, Plastic Etc Prohibited Waste: Liable To Cause Environmental Hazards Poisonous, Noxious, Polluting Wastes Spec.Waste (Epa'90:S62/1996 Regs) Waste N.O.S.	A13SW (S)	311	2	414140 415580

Map ID	Details	Quadrant Reference (Compass Direction)	Estimated Distance From Site	Contact	NGR
186	**Registered Waste Transfer Sites** Licence Holder: Brown Brothers (Dana) Ltd Licence Reference: 878 Site Location: Sand Street, Aspley, HUDDERSFIELD, West Yorkshire, HD1 3AE Operator Location: As Site Address Authority: Environment Agency - North East Region, Ridings Area Site Category: Transfer Max Input Rate: Very Small (Less than 10,000 tonnes per year) Waste Source Restrictions: No known restriction on source of waste Licence Status: Site exempt from licenceExempt Dated: 1st February 1991 Preceded By Licence: Not Given Superseded By Licence: Not Given Positional Accuracy: Manually positioned to the road within the address or location Boundary Quality: Not Supplied Authorised Waste: Alcohols Aliphatic Hydrocarbons Aromatic Hydrocarbons Contam. With Paint Solids Esters Liq.Used Solvents/Thinners Consist.Of Prohibited Waste: Chlorinated Substances	A19SE (NE)	871	2	414960 416400
187	**Registered Waste Treatment or Disposal Sites** Licence Holder: A & C Factors (Paints) Ltd Licence Reference: 907 Site Location: Units 15/16 Queens Mill Estate, Huddersfield, West Yorkshire Operator Location: As Site Address Authority: Environment Agency - North East Region, Ridings Area Site Category: Storage Max Input Rate: Very Small (Less than 10,000 tonnes per year) Waste Source Restrictions: No known restriction on source of waste Licence Status: Site exempt from licenceExempt Dated: 1st June 1991 Preceded By Licence: Not Given Superseded By Licence: Not Given Positional Accuracy: Manually positioned to the address or location Boundary Quality: Not Supplied Authorised Waste: Max.Storage Permitted By Licence Used Thinners/Gunwash	A13SE (SE)	148	2	414320 415760
188	**Registered Waste Treatment or Disposal Sites** Licence Holder: B K Ellis Licence Reference: EAWML65065 Site Location: Barrie K Ellis (Hudds) Ltd, Firth Street, HUDDERSFIELD, West Yorkshire, HD1 3BD Operator Location: Barrie K Ellis (Hudds) Ltd, Firth Street, HUDDERSFIELD, West Yorkshire, HD1 3BD Authority: Environment Agency - North East Region, Ridings Area Site Category: Scrapyard Max Input Rate: Very Small (Less than 10,000 tonnes per year) Waste Source Restrictions: No known restriction on source of waste Licence Status: Operational as far as is knownOperational Dated: 29th June 2000 Preceded By Licence: Not Given Superseded By Licence: Not Given Positional Accuracy: Manually positioned to the address or location Boundary Quality: Not Supplied Authorised Waste: Maximum Storage In Licence Maximum Waste Permitted By Licence Vehicles (Incl. Special Waste Which Is Normal / Necessary Part Of Vehicle) Prohibited Waste: Other Waste/Waste Not Otherwise Specified Special Waste (As In Epa 1990:S62 Of 1996 Regs) Not Otherwise Specified	A14NW (E)	549	2	414780 416030

Map ID	Details	Quadrant Reference (Compass Direction)	Estimated Distance From Site	Contact	NGR
	Registered Waste Treatment or Disposal Sites				
189	Licence Holder: Arthur Brook (Heckmondwike) Ltd Licence Reference: 1100 Site Location: The Scrapyard Triangle, Paddock Foot, HUDDERSFIELD, West Yorkshire, HD1 4RY Operator Location: As Site Address Authority: Environment Agency - North East Region, Ridings Area Site Category: Scrapyard Max Input Rate: Large (Equal to or greater than 75,000 and less than 250,000 tonnes per year) Waste Source Restrictions: No known restriction on source of waste Licence Status: Operational as far as is knownOperational Dated: 1st August 1993 Preceded By Licence: Not Given Superseded By Licence: Not Given Positional Accuracy: Manually positioned to the address or location Boundary Quality: Not Supplied Authorised Waste: Batteries, Cable/Wiring, Cars, Ferrous Metal Scrap, Household White Goods, Max.Storage In Licence, Max.Waste Permitted By Licence, Mixed Scrap, Non-Ferrous Metal Scrap, Trailers, Vehicles Prohibited Waste: Liquid Waste N.O.S., Poisonous, Noxious And Polluting N.O.S, Special Wastes (As In '96 Regs) N.O.S, Waste N.O.S.	A12NW (W)	871	2	413400 416160

Map ID	Details	Quadrant Reference (Compass Direction)	Estimated Distance From Site	Contact	NGR
	BGS 1:625,000 Solid Geology Description: Pennine Lower Coal Measures Formation And South Wales Lower Coal Measures Formation (Undifferentiated)	A13NW (SW)	0	1	414235 415893
190	**BGS Recorded Mineral Sites** Site Name: Rashcliffe Location: Lockwood, Huddersfield, West Yorkshire Source: British Geological Survey, National Geoscience Information Service Reference: 91294 Type: Opencast **Status: Ceased** Operator: Unknown Operator Operator Location: Not Supplied Periodic Type: Carboniferous Geology: Soft Bed Flags Commodity: Sandstone Positional Accuracy: Located by supplier to within 10m	A12SE (W)	473	1	413773 415743
191	**BGS Recorded Mineral Sites** Site Name: Rashcliffe Location: Lockwood, Huddersfield, West Yorkshire Source: British Geological Survey, National Geoscience Information Service Reference: 91295 Type: Opencast **Status: Ceased** Operator: Unknown Operator Operator Location: Not Supplied Periodic Type: Carboniferous Geology: Soft Bed Flags Commodity: Sandstone Positional Accuracy: Located by supplier to within 10m	A12SE (W)	579	1	413688 415667
192	**BGS Recorded Mineral Sites** Site Name: Whitehead Lane Location: Primrose Hill, Huddersfield, West Yorkshire Source: British Geological Survey, National Geoscience Information Service Reference: 94186 Type: Opencast **Status: Ceased** Operator: Unknown Operator Operator Location: Not Supplied Periodic Type: Carboniferous Geology: Soft Bed Flags Commodity: Sandstone Positional Accuracy: Located by supplier to within 10m	A8NW (S)	675	1	414003 415242
192	**BGS Recorded Mineral Sites** Site Name: Woodton Coal Pit Location: Primrose Hill, Huddersfield, West Yorkshire Source: British Geological Survey, National Geoscience Information Service Reference: 94187 Type: Underground **Status: Ceased** Operator: Unknown Operator Operator Location: Not Supplied Periodic Type: Carboniferous Geology: Pennine Lower Coal Measures Formation Commodity: Coal - Deep Positional Accuracy: Located by supplier to within 10m	A8SW (S)	713	1	414001 415203
193	**BGS Recorded Mineral Sites** Site Name: Scar End Location: Primrose Hill, Huddersfield, West Yorkshire Source: British Geological Survey, National Geoscience Information Service Reference: 94188 Type: Opencast **Status: Ceased** Operator: Unknown Operator Operator Location: Not Supplied Periodic Type: Carboniferous Geology: Soft Bed Flags Commodity: Sandstone Positional Accuracy: Located by supplier to within 10m	A8SW (S)	738	1	413979 415184

Map ID	Details	Quadrant Reference (Compass Direction)	Estimated Distance From Site	Contact	NGR
194	**BGS Recorded Mineral Sites** Site Name: Ashing Hirst Location: Ashenhurst, Huddersfield, West Yorkshire Source: British Geological Survey, National Geoscience Information Service Reference: 94189 Type: Opencast **Status: Ceased** Operator: Unknown Operator Operator Location: Not Supplied Periodic Type: Carboniferous Geology: Stanningley Rock Commodity: Sandstone Positional Accuracy: Located by supplier to within 10m	A9NE (SE)	779	1	414930 415528
	Coal Mining Affected Areas Description: In an area which may be affected by coal mining activity. It is recommended that a coal mining report is obtained from the Coal Authority. Contact details are included in the Useful Contacts section of this report.	A13NW (SW)	0	7	414235 415893
	Mining Instability Mining Evidence: Inconclusive Coal Mining Source: Ove Arup & Partners Boundary Quality: As Supplied	A13NW (SW)	0	-	414235 415893
	Natural Cavities Easting: 414000 Northing: 415400 Distance: 530 Quadrant Reference: A8 Quadrant Reference: NW Bearing Ref: SW Cavity Type: Gulls/Fissures due to Cambering Solid Geology Detail: Millstone Grit Group Superficial Geology Detail: No Details	A8NW (SW)	530	8	414000 415400
	Non Coal Mining Areas of Great Britain No Hazard				
	Potential for Collapsible Ground Stability Hazards Hazard Potential: No Hazard Source: British Geological Survey, National Geoscience Information Service	A13NW (SW)	0	1	414235 415893
	Potential for Collapsible Ground Stability Hazards Hazard Potential: Very Low Source: British Geological Survey, National Geoscience Information Service	A13SW (SW)	24	1	414203 415873
	Potential for Collapsible Ground Stability Hazards Hazard Potential: Very Low Source: British Geological Survey, National Geoscience Information Service	A13NE (NE)	102	1	414290 415995
	Potential for Collapsible Ground Stability Hazards Hazard Potential: Very Low Source: British Geological Survey, National Geoscience Information Service	A13SE (SE)	183	1	414355 415744
	Potential for Compressible Ground Stability Hazards Hazard Potential: Moderate Source: British Geological Survey, National Geoscience Information Service	A13NW (SW)	0	1	414235 415893
	Potential for Compressible Ground Stability Hazards Hazard Potential: No Hazard Source: British Geological Survey, National Geoscience Information Service	A13SW (SW)	24	1	414203 415873
	Potential for Compressible Ground Stability Hazards Hazard Potential: No Hazard Source: British Geological Survey, National Geoscience Information Service	A13NE (NE)	102	1	414290 415995
	Potential for Compressible Ground Stability Hazards Hazard Potential: No Hazard Source: British Geological Survey, National Geoscience Information Service	A13SE (SE)	183	1	414355 415744
	Potential for Ground Dissolution Stability Hazards Hazard Potential: No Hazard Source: British Geological Survey, National Geoscience Information Service	A13NW (SW)	0	1	414235 415893
	Potential for Landslide Ground Stability Hazards Hazard Potential: Very Low Source: British Geological Survey, National Geoscience Information Service	A13NW (SW)	0	1	414235 415893
	Potential for Landslide Ground Stability Hazards Hazard Potential: Low Source: British Geological Survey, National Geoscience Information Service	A13SW (W)	123	1	414102 415884

Map ID	Details	Quadrant Reference (Compass Direction)	Estimated Distance From Site	Contact	NGR
	Potential for Landslide Ground Stability Hazards Hazard Potential: Low Source: British Geological Survey, National Geoscience Information Service	A13SE (SE)	159	1	414330 415754
	Potential for Landslide Ground Stability Hazards Hazard Potential: Very Low Source: British Geological Survey, National Geoscience Information Service	A13SE (SE)	183	1	414355 415744
	Potential for Landslide Ground Stability Hazards Hazard Potential: Moderate Source: British Geological Survey, National Geoscience Information Service	A13SE (SE)	183	1	414320 415717
	Potential for Landslide Ground Stability Hazards Hazard Potential: Low Source: British Geological Survey, National Geoscience Information Service	A13SW (SW)	194	1	414051 415796
	Potential for Landslide Ground Stability Hazards Hazard Potential: Moderate Source: British Geological Survey, National Geoscience Information Service	A13SE (SE)	213	1	414407 415759
	Potential for Landslide Ground Stability Hazards Hazard Potential: Low Source: British Geological Survey, National Geoscience Information Service	A13NW (N)	247	1	414200 416152
	Potential for Running Sand Ground Stability Hazards Hazard Potential: Low Source: British Geological Survey, National Geoscience Information Service	A13NW (SW)	0	1	414235 415893
	Potential for Running Sand Ground Stability Hazards Hazard Potential: No Hazard Source: British Geological Survey, National Geoscience Information Service	A13SW (SW)	24	1	414203 415873
	Potential for Running Sand Ground Stability Hazards Hazard Potential: Very Low Source: British Geological Survey, National Geoscience Information Service	A13NE (NE)	102	1	414290 415995
	Potential for Running Sand Ground Stability Hazards Hazard Potential: No Hazard Source: British Geological Survey, National Geoscience Information Service	A13NE (N)	155	1	414294 416052
	Potential for Running Sand Ground Stability Hazards Hazard Potential: No Hazard Source: British Geological Survey, National Geoscience Information Service	A13SE (SE)	183	1	414355 415744
	Potential for Shrinking or Swelling Clay Ground Stability Hazards Hazard Potential: Very Low Source: British Geological Survey, National Geoscience Information Service	A13NW (SW)	0	1	414235 415893
	Potential for Shrinking or Swelling Clay Ground Stability Hazards Hazard Potential: No Hazard Source: British Geological Survey, National Geoscience Information Service	A13SW (SW)	24	1	414203 415873
	Potential for Shrinking or Swelling Clay Ground Stability Hazards Hazard Potential: No Hazard Source: British Geological Survey, National Geoscience Information Service	A13NE (NE)	102	1	414290 415995
	Potential for Shrinking or Swelling Clay Ground Stability Hazards Hazard Potential: No Hazard Source: British Geological Survey, National Geoscience Information Service	A13SE (SE)	183	1	414355 415744
	Radon Potential - Radon Affected Areas Affected Area: The property is in a Lower probability radon area (less than 1% of homes are estimated to be at or above the Action Level). Source: British Geological Survey, National Geoscience Information Service	A13NW (SW)	0	1	414235 415893
	Radon Potential - Radon Protection Measures Protection Measure: No radon protective measures are necessary in the construction of new dwellings or extensions Source: British Geological Survey, National Geoscience Information Service	A13NW (SW)	0	1	414235 415893

Map ID	Details	Quadrant Reference (Compass Direction)	Estimated Distance From Site	Contact	NGR
195	**Contemporary Trade Directory Entries** Name: Alchem Engineering Services Ltd Location: Unit 3, Broomfield Mills, Folly Hall, Huddersfield, HD1 3PA Classification: Engineering Services **Status: Inactive** Positional Accuracy: Automatically positioned in the proximity of the address	A13NW (NW)	23	-	414211 415908
195	**Contemporary Trade Directory Entries** Name: Fabrigate Location: Riverside Works,Folly Hall, Huddersfield, West Yorkshire, HD1 3PA Classification: Gate Manufacturers - Automated **Status: Active** Positional Accuracy: Manually positioned to the road within the address or location	A13NE (N)	25	-	414237 415933
196	**Contemporary Trade Directory Entries** Name: Birkby Trade Cars Location: Chapel Hill, Folly Hall, Huddersfield, HD1 3PA Classification: Car Dealers - Used **Status: Inactive** Positional Accuracy: Automatically positioned to the address	A13NE (NE)	36	-	414278 415919
196	**Contemporary Trade Directory Entries** Name: Mckitrick Bros Location: Folly Hall, Huddersfield, HD1 3PA Classification: Metal Products - Fabricated **Status: Active** Positional Accuracy: Automatically positioned to the address	A13NE (NE)	39	-	414278 415924
196	**Contemporary Trade Directory Entries** Name: Colin Appleyard Location: Folly Hall,Lockwood Road, Huddersfield, West Yorkshire, HD1 3PA Classification: Car Dealers **Status: Active** Positional Accuracy: Automatically positioned to the address	A13NE (E)	60	-	414306 415898
196	**Contemporary Trade Directory Entries** Name: Control Panels Manufacturer Location: Colne Rd, Huddersfield, West Yorkshire, HD1 3ER Classification: Control Panels **Status: Inactive** Positional Accuracy: Manually positioned within the geographical locality	A13NE (E)	99	-	414340 415932
196	**Contemporary Trade Directory Entries** Name: Refrigeration Specialists Location: Unit 5 Riverside Court, Colne Road, Huddersfield, HD1 3ER Classification: Refrigerators & Freezers - Servicing & Repairs **Status: Inactive** Positional Accuracy: Automatically positioned to the address	A13NE (E)	104	-	414351 415903
197	**Contemporary Trade Directory Entries** Name: Tailor & Lodge Location: Rashcliffe Mills, Albert Street, Huddersfield, HD1 3PE Classification: Clothing & Fabrics - Manufacturers **Status: Inactive** Positional Accuracy: Automatically positioned to the address	A13SW (S)	71	-	414208 415810
198	**Contemporary Trade Directory Entries** Name: Damika Location: Unit 9-10, Queens Mill Business Centre, Queens Mill Road, Huddersfield, HD1 3RR Classification: Bacon & Ham Curers & Merchants **Status: Inactive** Positional Accuracy: Automatically positioned to the address	A13SE (SE)	111	-	414303 415794
198	**Contemporary Trade Directory Entries** Name: K M R Auto Location: Unit 11, Queens Mill Business Centre, Queens Mill Road, HUDDERSFIELD, HD1 3RR Classification: Garage Services **Status: Inactive** Positional Accuracy: Automatically positioned to the address	A13SE (S)	116	-	414282 415774
198	**Contemporary Trade Directory Entries** Name: Prosep Filter Systems Ltd Location: Unit 13, Queens Mill Business Centre, Queens Mill Road, Huddersfield, HD1 3RR Classification: Filtration Systems & Services **Status: Inactive** Positional Accuracy: Automatically positioned to the address	A13SE (S)	121	-	414269 415763

Map ID	Details	Quadrant Reference (Compass Direction)	Estimated Distance From Site	Contact	NGR
198	**Contemporary Trade Directory Entries** Name: British Bacon Supplies Ltd Location: Unit 3a-4a Queens Mill Business Centre,Queens Mill Road, Huddersfield, West Yorkshire, HD1 3RR Classification: Bacon & Ham Curers & Merchants **Status: Inactive** Positional Accuracy: Manually positioned within the geographical locality	A13SE (S)	128	-	414276 415758
198	**Contemporary Trade Directory Entries** Name: Thermilate Technologies Location: UNIT 7, QUEENS MILL BUSINESS CENTRE, QUEENS MILL ROAD, HUDDERSFIELD, HD1 3RR Classification: Paint Manufacturers **Status: Active** Positional Accuracy: Automatically positioned to the address	A13SE (SE)	130	-	414329 415793
198	**Contemporary Trade Directory Entries** Name: Scrap My Car Van Now Today Huddersfield Location: Unit 7, Queens Mill Business Centre, Queens Mill Road, Huddersfield, HD1 3RR Classification: Car Breakers & Dismantlers **Status: Active** Positional Accuracy: Automatically positioned to the address	A13SE (SE)	130	-	414329 415793
198	**Contemporary Trade Directory Entries** Name: Barry S Parr Location: Unit 15/16, Queens Mill Business Centre, Queens Mill Road, Huddersfield, West Yorkshire, HD1 3RR Classification: Garage Services **Status: Inactive** Positional Accuracy: Automatically positioned to the address	A13SE (SE)	151	-	414325 415759
198	**Contemporary Trade Directory Entries** Name: Tandem Transport Location: Unit 6,Queens Mill Business Centre,Queens Mill Rd, Huddersfield, West Yorkshire, HD1 3RR Classification: Garage Services **Status: Inactive** Positional Accuracy: Automatically positioned to the address	A13SE (SE)	153	-	414343 415774
199	**Contemporary Trade Directory Entries** Name: Just Tyres Location: Unit 4, 4, Colne Road, Huddersfield, West Yorkshire, HD1 3EG Classification: Tyre Dealers **Status: Active** Positional Accuracy: Automatically positioned to the address	A13NE (E)	111	-	414357 415912
199	**Contemporary Trade Directory Entries** Name: Martins Garden Machinery Location: unit 2,Riverside Ct,Colne Rd, Huddersfield, West Yorkshire, HD1 3ER Classification: Lawnmowers & Garden Machinery - Sales & Service **Status: Inactive** Positional Accuracy: Manually positioned to the address or location	A13NE (E)	158	-	414402 415925
200	**Contemporary Trade Directory Entries** Name: Malbrad Saab Specialists Location: 7, Colne Road, Huddersfield, HD1 3ER Classification: Car Dealers **Status: Active** Positional Accuracy: Automatically positioned to the address	A13NE (NE)	121	-	414319 415997
200	**Contemporary Trade Directory Entries** Name: Proplas Plastics Location: 9, Colne Road, Huddersfield, HD1 3ER Classification: Cladding Suppliers & Installers **Status: Inactive** Positional Accuracy: Automatically positioned to the address	A13NE (NE)	133	-	414354 415978
200	**Contemporary Trade Directory Entries** Name: Rholin Architectural Glazing Location: 9, Colne Road, Huddersfield, West Yorkshire, HD1 3ER Classification: Aluminium Fabricators **Status: Inactive** Positional Accuracy: Automatically positioned to the address	A13NE (NE)	133	-	414354 415978
200	**Contemporary Trade Directory Entries** Name: Rholin Home Improvements Ltd Location: 9, Colne Road, Huddersfield, West Yorkshire, HD1 3ER Classification: PVC-U Products - Manufacturers & Suppliers **Status: Inactive** Positional Accuracy: Manually positioned to the address or location	A13NE (NE)	133	-	414354 415978

Map ID	Details	Quadrant Reference (Compass Direction)	Estimated Distance From Site	Contact	NGR
200	**Contemporary Trade Directory Entries** Name: Yorkshire Boys Scrap Yards Location: Colne Road, Huddersfield, West Yorkshire, HD1 3ER Classification: Car Breakers & Dismantlers **Status: Inactive** Positional Accuracy: Automatically positioned to the address	A13NE (NE)	137	-	414359 415979
201	**Contemporary Trade Directory Entries** Name: 1 Stop Autocentre Location: 1, Lockwood Road, Huddersfield, HD1 3PL Classification: Garage Services **Status: Active** Positional Accuracy: Automatically positioned to the address	A13SW (SW)	131	-	414135 415788
201	**Contemporary Trade Directory Entries** Name: Tail & Goodman Location: 1, Lockwood Road, Huddersfield, HD1 3PL Classification: Electric Motor Sales & Service **Status: Inactive** Positional Accuracy: Automatically positioned to the address	A13SW (SW)	131	-	414135 415788
202	**Contemporary Trade Directory Entries** Name: Karmelle Location: Unit 17, Queens Mill Business Centre, Queens Mill Road, Huddersfield, HD1 3RR Classification: Packaging & Wrapping Equipment & Supplies **Status: Inactive** Positional Accuracy: Automatically positioned to the address	A13SW (S)	140	-	414216 415738
202	**Contemporary Trade Directory Entries** Name: Inline Patterns Location: Unit 21A, Queens Mill Business Centre, Queens Mill Road, Huddersfield, HD1 3RR Classification: Foundries **Status: Inactive** Positional Accuracy: Automatically positioned to the address	A13SE (S)	157	-	414260 415724
202	**Contemporary Trade Directory Entries** Name: Andrew Jones Pies Location: Unit 2, Queens Mill Business Centre, Queens Mill Road, HUDDERSFIELD, HD1 3RR Classification: Food Products - Manufacturers **Status: Active** Positional Accuracy: Automatically positioned to the address	A13SW (S)	179	-	414236 415699
203	**Contemporary Trade Directory Entries** Name: Walker & Balmforth Location: Colne Road, Huddersfield, HD1 3ER Classification: Garage Services **Status: Active** Positional Accuracy: Automatically positioned to the address	A13SE (E)	160	-	414406 415888
204	**Contemporary Trade Directory Entries** Name: Brittania Rescue Location: Folly Hall Mills, St. Thomas Road, Huddersfield, HD1 3LT Classification: Car Breakdown & Recovery Services **Status: Inactive** Positional Accuracy: Automatically positioned to the address	A13NW (NW)	173	-	414072 415964
205	**Contemporary Trade Directory Entries** Name: Alltruck Distribution Plc Location: Empress Works, St. Thomas's Road, Huddersfield, HD1 3LJ Classification: Road Haulage Services **Status: Inactive** Positional Accuracy: Automatically positioned to the address	A13NW (W)	200	-	414027 415910
205	**Contemporary Trade Directory Entries** Name: Alltruck Distribution Location: Empress Works, St. Thomas's Road, Huddersfield, West Yorkshire, HD1 3LJ Classification: Distribution Services **Status: Inactive** Positional Accuracy: Automatically positioned to the address	A13NW (W)	200	-	414027 415910
205	**Contemporary Trade Directory Entries** Name: Brook Crompton Location: Empress Works, St. Thomas's Road, Huddersfield, HD1 3LJ Classification: Electric Motor Sales & Service **Status: Inactive** Positional Accuracy: Automatically positioned to the address	A13NW (W)	200	-	414027 415910

Map ID	Details	Quadrant Reference (Compass Direction)	Estimated Distance From Site	Contact	NGR
205	**Contemporary Trade Directory Entries** Name: Invensis Brook Hanson Location: Empress Works, St. Thomas's Road, Huddersfield, West Yorkshire, HD1 3LJ Classification: Electric Motor Sales & Service **Status: Inactive** Positional Accuracy: Automatically positioned to the address	A13NW (W)	200	-	414027 415910
206	**Contemporary Trade Directory Entries** Name: The Conservatory Blind Co Ltd Location: Unit 2, Victoria Buildings, Albert Street, Lockwood, Huddersfield, West Yorkshire, HD1 3PR Classification: Blinds, Awnings & Canopies **Status: Inactive** Positional Accuracy: Automatically positioned to the address	A13SW (SW)	207	-	414129 415697
206	**Contemporary Trade Directory Entries** Name: Valserv Location: Victoria Mills, Albert Street, Huddersfield, HD1 3PR Classification: Valve Manufacturers & Suppliers **Status: Inactive** Positional Accuracy: Automatically positioned to the address	A13SW (SW)	218	-	414123 415688
206	**Contemporary Trade Directory Entries** Name: Hosedrive Personnel Ltd Location: Victoria Mills, Albert Street, Huddersfield, HD1 3PR Classification: Engineers - General **Status: Inactive** Positional Accuracy: Automatically positioned to the address	A13SW (SW)	218	-	414123 415688
206	**Contemporary Trade Directory Entries** Name: Greenwoods Victoria Garage Ltd Location: Huddersfield, HD1 3PR Classification: Garage Services **Status: Active** Positional Accuracy: Automatically positioned to the address	A13SW (SW)	219	-	414122 415687
206	**Contemporary Trade Directory Entries** Name: Mike Walsh Location: unit 4,Victoria Mills,Albert St, Huddersfield, West Yorkshire, HD1 3PR Classification: Joinery Manufacturers **Status: Inactive** Positional Accuracy: Automatically positioned to the address	A13SW (SW)	219	-	414122 415687
206	**Contemporary Trade Directory Entries** Name: Colourmax Location: 28-30,Albert St, Huddersfield, West Yorkshire, HD1 3PJ Classification: Powder Coatings **Status: Inactive** Positional Accuracy: Manually positioned to the road within the address or location	A13SW (SW)	233	-	414085 415696
206	**Contemporary Trade Directory Entries** Name: E J Clay Ltd Location: Victoria Mills, Albert Street, Huddersfield, HD1 3PT Classification: Insulation Materials **Status: Inactive** Positional Accuracy: Automatically positioned to the address	A13SW (SW)	234	-	414115 415674
206	**Contemporary Trade Directory Entries** Name: Thornton Home Improvements Ltd Location: Unit 2, Victoria Buildings, Albert Street, Huddersfield, HD1 3PR Classification: Fascias and Soffits **Status: Inactive** Positional Accuracy: Automatically positioned to the address	A13SW (SW)	234	-	414115 415674
206	**Contemporary Trade Directory Entries** Name: Yorkshire Print Solutions Location: 28 Albert St, Huddersfield, West Yorkshire, HD1 3PU Classification: Printers **Status: Inactive** Positional Accuracy: Manually positioned to the road within the address or location	A13SW (SW)	257	-	414074 415674
207	**Contemporary Trade Directory Entries** Name: Auto-Techs Ltd Location: Unit 10, Littleroyd Mill Business Park, Queens Mill Road, Huddersfield, HD1 3PG Classification: Mechanical Engineers **Status: Inactive** Positional Accuracy: Automatically positioned to the address	A13SE (SE)	215	-	414437 415801

Map ID	Details	Quadrant Reference (Compass Direction)	Estimated Distance From Site	Contact	NGR
208	**Contemporary Trade Directory Entries** Name: Severn Unival Ltd Location: Milford Buildings, Milford Street, Huddersfield, HD1 3DY Classification: Valve Manufacturers & Suppliers **Status: Inactive** Positional Accuracy: Automatically positioned to the address	A13NE (NE)	239	-	414381 416099
209	**Contemporary Trade Directory Entries** Name: Regent Print Location: 30, Albert Street, Huddersfield, HD1 3PU Classification: Printers **Status: Inactive** Positional Accuracy: Automatically positioned to the address	A13SW (SW)	250	-	414050 415704
209	**Contemporary Trade Directory Entries** Name: Engage Gear Location: 30, Albert Street, Huddersfield, HD1 3PR Classification: Car Dealers **Status: Inactive** Positional Accuracy: Automatically positioned to the address	A13SW (SW)	250	-	414050 415704
209	**Contemporary Trade Directory Entries** Name: D T Wholesale Uk Ltd Location: Victoria St, Lockwood, Huddersfield, West Yorkshire, HD1 3RG Classification: Distribution Services **Status: Inactive** Positional Accuracy: Manually positioned to the road within the address or location	A13SW (SW)	268	-	414019 415711
209	**Contemporary Trade Directory Entries** Name: Assemble Catering Equipment Location: Victoria St, Lockwood, Huddersfield, West Yorkshire, HD1 3RG Classification: Catering Equipment **Status: Inactive** Positional Accuracy: Manually positioned to the road within the address or location	A13SW (SW)	268	-	414018 415712
209	**Contemporary Trade Directory Entries** Name: Barrett Business Machines Location: 3, Victoria Street, Lockwood, Huddersfield, West Yorkshire, HD1 3RG Classification: Photocopiers **Status: Inactive** Positional Accuracy: Automatically positioned to the address	A13SW (SW)	281	-	414023 415687
210	**Contemporary Trade Directory Entries** Name: Adil Specialst Cars Location: Nile Street, Huddersfield, West Yorkshire, HD1 3LP Classification: Car Dealers - Used **Status: Active** Positional Accuracy: Manually positioned to the address or location	A13NW (NW)	252	-	414013 416024
210	**Contemporary Trade Directory Entries** Name: Adil Specialist Cars Location: Nile Street, Huddersfield, West Yorkshire, HD1 3LP Classification: Car Dealers - Used **Status: Active** Positional Accuracy: Manually positioned to the road within the address or location	A13NW (NW)	297	-	413965 416029
210	**Contemporary Trade Directory Entries** Name: Hansen Transmissions Ltd Location: Nile Street, Huddersfield, HD1 3LW Classification: Power Transmission Services **Status: Inactive** Positional Accuracy: Automatically positioned to the address	A13NW (NW)	298	-	413979 416057
210	**Contemporary Trade Directory Entries** Name: Wilbest Engineering Location: UNIT 1, HANSEN BUSINESS PARK, NILE STREET, HUDDERSFIELD, HD1 3LP Classification: Precision Engineers **Status: Active** Positional Accuracy: Automatically positioned to the address	A13NW (NW)	309	-	413975 416072
210	**Contemporary Trade Directory Entries** Name: Automatic Transmissions Location: Nile Street, Huddersfield, West Yorkshire, HD1 3LP Classification: Gearboxes **Status: Active** Positional Accuracy: Manually positioned to the road within the address or location	A13NW (NW)	324	-	413940 416037

Map ID	Details	Quadrant Reference (Compass Direction)	Estimated Distance From Site	Contact	NGR
211	**Contemporary Trade Directory Entries** Name: Thorite Location: Barge Street, Huddersfield, HD1 3LN Classification: Air Compressors **Status: Active** Positional Accuracy: Automatically positioned to the address	A13NW (W)	274	-	413976 415997
211	**Contemporary Trade Directory Entries** Name: Premier Coachworks Ltd Location: Nile Street, Huddersfield, West Yorkshire, HD1 3LP Classification: Car Body Repairs **Status: Active** Positional Accuracy: Manually positioned within the geographical locality	A13NW (NW)	278	-	413976 416007
212	**Contemporary Trade Directory Entries** Name: Scrap Yard In Huddersfield Htt Location: Fairfield Mills, Milford Street, Huddersfield, HD1 3DX Classification: Car Breakers & Dismantlers **Status: Inactive** Positional Accuracy: Automatically positioned to the address	A13NE (NE)	290	-	414496 416047
212	**Contemporary Trade Directory Entries** Name: Yorkshire Fur Fabrics Location: Fairfield Mills, Queen Street South, Huddersfield, HD1 3DU Classification: Textile Manufacturing **Status: Inactive** Positional Accuracy: Automatically positioned to the address	A13NE (NE)	300	-	414522 416021
213	**Contemporary Trade Directory Entries** Name: Supreme Auto Services Location: 12, Garden Street, Huddersfield, West Yorkshire, HD1 3RD Classification: Garage Services **Status: Inactive** Positional Accuracy: Automatically positioned to the address	A13SW (SW)	292	-	413965 415749
214	**Contemporary Trade Directory Entries** Name: Mallinsons Location: 65-71, Lockwood Road, Huddersfield, HD1 3QU Classification: Brewers **Status: Inactive** Positional Accuracy: Automatically positioned to the address	A13SW (SW)	316	-	414002 415658
214	**Contemporary Trade Directory Entries** Name: Tech Work Solutions Ltd Location: 116, Lockwood Road, Huddersfield, HD1 3QX Classification: Electrical goods - servicing & repairs **Status: Inactive** Positional Accuracy: Automatically positioned to the address	A13SW (SW)	354	-	413956 415653
215	**Contemporary Trade Directory Entries** Name: Fred Shaw & Co Location: Victoria Buildings, Albert Street, Huddersfield, HD1 3PR Classification: Sheet Metal Work **Status: Active** Positional Accuracy: Automatically positioned to the address	A13SW (SW)	316	-	414080 415600
215	**Contemporary Trade Directory Entries** Name: The Conservatory Blind Co Ltd Location: Victoria Buildings, Albert Street, Huddersfield, West Yorkshire, HD1 3PR Classification: Blinds, Awnings & Canopies **Status: Inactive** Positional Accuracy: Manually positioned to the address or location	A13SW (SW)	316	-	414080 415600
216	**Contemporary Trade Directory Entries** Name: Howdens Joinery Co Location: Unit 1 Riverbank Works,Colne Road, Huddersfield, West Yorkshire, HD1 3AY Classification: Joinery Manufacturers **Status: Inactive** Positional Accuracy: Automatically positioned to the address	A13SE (E)	317	-	414556 415834
216	**Contemporary Trade Directory Entries** Name: Dyson & Nalson Location: Riverbank Works, Colne Road, Huddersfield, HD1 3AR Classification: Engineers - General **Status: Inactive** Positional Accuracy: Automatically positioned to the address	A13SE (E)	317	-	414556 415835
217	**Contemporary Trade Directory Entries** Name: Map-Power Uk Location: Unit 2, Waterhouse Mill, Albert Street, Huddersfield, HD1 3PR Classification: Car Engine Tuning & Diagnostic Services **Status: Inactive** Positional Accuracy: Automatically positioned to the address	A13SW (SW)	319	-	414017 415642

Map ID	Details	Quadrant Reference (Compass Direction)	Estimated Distance From Site	Contact	NGR
217	**Contemporary Trade Directory Entries** Name: R N R Autosport Location: Unit 2 Waterhouse Mill,Albert Street, Huddersfield, West Yorkshire, HD1 3PL Classification: Car Engine Tuning & Diagnostic Services **Status: Inactive** Positional Accuracy: Automatically positioned to the address	A13SW (SW)	319	-	414017 415640
217	**Contemporary Trade Directory Entries** Name: Map-Power Uk Location: Unit 2, Waterhouse Mill, Albert Street, Huddersfield, HD1 3PR Classification: Car Engine Tuning & Diagnostic Services **Status: Inactive** Positional Accuracy: Automatically positioned to the address	A13SW (SW)	319	-	414017 415640
217	**Contemporary Trade Directory Entries** Name: Mallinson'S Brewing Company Location: Unit 1 Waterhouse Mill, Lockwood Road, Huddersfield, HD1 3QU Classification: Brewers **Status: Active** Positional Accuracy: Manually positioned to the address or location	A13SW (SW)	319	-	414016 415642
217	**Contemporary Trade Directory Entries** Name: Hi-Spec Concrete Uk Location: Unit 5, Waterhouse Mill, Albert Street, Huddersfield, HD1 3PR Classification: Concrete & Mortar Ready Mixed **Status: Inactive** Positional Accuracy: Automatically positioned to the address	A13SW (SW)	328	-	414029 415619
217	**Contemporary Trade Directory Entries** Name: M3 Concrete Ltd Location: Unit 3, Waterhouse Mill, Albert Street, Huddersfield, HD1 3PR Classification: Concrete & Mortar Ready Mixed **Status: Inactive** Positional Accuracy: Automatically positioned to the address	A13SW (SW)	328	-	414029 415619
217	**Contemporary Trade Directory Entries** Name: Precious Automotive Location: Unit 5 Waterhouse Mill,Albert Street, Huddersfield, West Yorkshire, HD1 3PR Classification: Car Paint & Lacquer Manufacturers & Suppliers **Status: Active** Positional Accuracy: Automatically positioned to the address	A13SW (SW)	328	-	414029 415619
217	**Contemporary Trade Directory Entries** Name: Pet Food Discount Centre Ltd Location: UNIT 4, WATERHOUSE MILLS, ALBERT STREET, LOCKWOOD, HUDDERSFIELD, HD1 3PR Classification: Pet Foods & Animal Feeds **Status: Active** Positional Accuracy: Automatically positioned to the address	A13SW (SW)	337	-	414025 415611
218	**Contemporary Trade Directory Entries** Name: Drury Lane Carpet Co Location: St. Thomas's Rd, Huddersfield, West Yorkshire, HD1 3LG Classification: Carpets & Rugs - Manufacturers **Status: Inactive** Positional Accuracy: Manually positioned to the road within the address or location	A13NW (W)	320	-	413916 415964
219	**Contemporary Trade Directory Entries** Name: Gleam Clean & Pristine Rentals Location: Prospect House, Prospect Business Centre, Prospect Street, Huddersfield, HD1 2NU Classification: Commercial Cleaning Services **Status: Inactive** Positional Accuracy: Automatically positioned to the address	A18SW (N)	338	-	414173 416240
219	**Contemporary Trade Directory Entries** Name: G C G Developements Ltd Location: Prospect House, Prospect Business Centre, Prospect Street, Huddersfield, HD1 2NU Classification: Commercial Vehicle Bodybuilders & Repairers **Status: Inactive** Positional Accuracy: Automatically positioned to the address	A18SW (N)	338	-	414173 416240
219	**Contemporary Trade Directory Entries** Name: Indulor A G Location: Prospect House,Prospect Business Centre, Huddersfield, West Yorkshire, HD1 2NU Classification: Chemicals - Distributors & Wholesalers **Status: Inactive** Positional Accuracy: Automatically positioned to the address	A18SW (N)	345	-	414187 416250

Map ID	Details	Quadrant Reference (Compass Direction)	Estimated Distance From Site	Contact	NGR
219	**Contemporary Trade Directory Entries** Name: Wilson Electric Ltd Location: Prospect St Works, Prospect St/, Huddersfield, West Yorkshire, HD1 2NU Classification: Electric Motor Sales & Service **Status: Inactive** Positional Accuracy: Manually positioned within the geographical locality	A18SW (N)	365	-	414126 416256
220	**Contemporary Trade Directory Entries** Name: Thomas Broadbent & Sons Ltd Location: Central Iron Works, Queen Street South, Huddersfield, HD1 3DU Classification: Machinery - Industrial & Commercial **Status: Active** Positional Accuracy: Automatically positioned to the address	A13NE (NE)	343	-	414504 416127
221	**Contemporary Trade Directory Entries** Name: Potter Location: Nile St, Huddersfield, West Yorkshire, HD1 3LP Classification: French Polishing **Status: Inactive** Positional Accuracy: Manually positioned to the road within the address or location	A13NW (NW)	345	-	413919 416042
222	**Contemporary Trade Directory Entries** Name: Clr (M & E) Services Ltd Location: The Gym, Brook Crompton, St Thomas' Road, Huddersfield, HD1 3LJ Classification: Boilers - Servicing, Replacements & Repairs **Status: Inactive** Positional Accuracy: Automatically positioned to the address	A12NE (W)	364	-	413867 415946
223	**Contemporary Trade Directory Entries** Name: Maintainance Management Services Location: Broomfield House, Firth Street, Huddersfield, West Yorkshire, HD1 3DA Classification: Engineers - General **Status: Inactive** Positional Accuracy: Manually positioned to the address or location	A14NW (E)	367	-	414612 415928
223	**Contemporary Trade Directory Entries** Name: The Carpet Cleaner Location: Broomfield House, Firth Street, Huddersfield, West Yorkshire, HD1 3DA Classification: Carpet, Curtain & Upholstery Cleaners **Status: Inactive** Positional Accuracy: Manually positioned to the address or location	A14NW (E)	367	-	414612 415928
223	**Contemporary Trade Directory Entries** Name: B Baker (Huddersfield) Ltd Location: Priestroyd Works, Firth Street, Huddersfield, HD1 3BA Classification: Clothing & Fabrics - Manufacturers **Status: Inactive** Positional Accuracy: Automatically positioned to the address	A14NW (E)	385	-	414626 415965
223	**Contemporary Trade Directory Entries** Name: Priestroyd Plant & Engineering Co Location: Priestroyd Works, Firth Street, Huddersfield, HD1 3BA Classification: Engineers - General **Status: Inactive** Positional Accuracy: Automatically positioned to the address	A14NW (E)	385	-	414626 415965
223	**Contemporary Trade Directory Entries** Name: Fantasy International Ltd Location: Priestroyd Works, Firth Street, Huddersfield, HD1 3BA Classification: Clothing & Fabrics - Manufacturers **Status: Inactive** Positional Accuracy: Automatically positioned to the address	A14NW (E)	385	-	414626 415965
223	**Contemporary Trade Directory Entries** Name: Broomfield Carbide Gauges Ltd Location: Firth Street, Huddersfield, HD1 3BA Classification: Precision Engineers **Status: Inactive** Positional Accuracy: Automatically positioned to the address	A14NW (E)	394	-	414640 415926
224	**Contemporary Trade Directory Entries** Name: Pet Warehouse Location: Queensgate Retail Park, Queensgate, Huddersfield, West Yorkshire, HD1 2RD Classification: Pet Foods & Animal Feeds **Status: Active** Positional Accuracy: Automatically positioned to the address	A13NE (NE)	370	-	414457 416206

Map ID	Details	Quadrant Reference (Compass Direction)	Estimated Distance From Site	Contact	NGR
224	**Contemporary Trade Directory Entries** Name: Pet Warehouse Location: Unit 2, Queensgate Retail Park, Queensgate, Huddersfield, HD1 2RD Classification: Pet Foods & Animal Feeds **Status: Inactive** Positional Accuracy: Automatically positioned to the address	A13NE (NE)	370	-	414457 416206
224	**Contemporary Trade Directory Entries** Name: Gas Flair Location: 6, Queensgate, Huddersfield, West Yorkshire, HD1 2RD Classification: Gas Appliances - Sales & Service **Status: Inactive** Positional Accuracy: Automatically positioned to the address	A13NE (NE)	370	-	414457 416206
225	**Contemporary Trade Directory Entries** Name: Brook Crompton Location: Empress Works, St. Thomas's Road, Huddersfield, HD1 3LJ Classification: Electric Motor Sales & Service **Status: Inactive** Positional Accuracy: Automatically positioned to the address	A12NE (W)	374	-	413852 415897
226	**Contemporary Trade Directory Entries** Name: Spc Cars Ltd Location: 47a, Colne Road, Huddersfield, HD1 3AY Classification: Car Dealers - Used **Status: Inactive** Positional Accuracy: Automatically positioned to the address	A14SW (E)	379	-	414626 415889
226	**Contemporary Trade Directory Entries** Name: Green Automotive Systems Location: Unit 2, Riverside Works, Colne Road, Huddersfield, HD1 3AY Classification: Autogas Suppliers & Installers **Status: Inactive** Positional Accuracy: Automatically positioned to the address	A14SW (E)	384	-	414627 415850
227	**Contemporary Trade Directory Entries** Name: Brierley Bros Ltd Location: Albert Mills, Albert Street, Huddersfield, West Yorkshire, HD1 3PZ Classification: Knitting Yarn Manufacturers & Wholesalers **Status: Inactive** Positional Accuracy: Automatically positioned to the address	A8NW (SW)	393	-	414039 415534
228	**Contemporary Trade Directory Entries** Name: A & I Fashion Location: Robeck House, 68, Victoria Road, Huddersfield, HD1 3RB Classification: Clothing & Fabrics - Manufacturers **Status: Inactive** Positional Accuracy: Automatically positioned to the address	A12SE (SW)	395	-	413863 415724
229	**Contemporary Trade Directory Entries** Name: Highfield Gear & Machining Ltd Location: Nile Street, HUDDERSFIELD, HD1 3LP Classification: Gear Cutters **Status: Active** Positional Accuracy: Automatically positioned to the address	A12NE (NW)	398	-	413893 416108
230	**Contemporary Trade Directory Entries** Name: Huddersfield Printing Location: Albert Mills,Albert Street, Huddersfield, West Yorkshire, HD1 3PZ Classification: Printers **Status: Inactive** Positional Accuracy: Automatically positioned to the address	A8NW (SW)	412	-	413999 415536
230	**Contemporary Trade Directory Entries** Name: The Personal Print Portal Location: Albert Mills,Albert Street, Huddersfield, West Yorkshire, HD1 3PZ Classification: Printers **Status: Inactive** Positional Accuracy: Automatically positioned to the address	A8NW (SW)	412	-	413999 415536
230	**Contemporary Trade Directory Entries** Name: Magnet Trade Location: Fair Street, Huddersfield, West Yorkshire, HD1 3QB Classification: Kitchen Furniture Manufacturers **Status: Active** Positional Accuracy: Automatically positioned to the address	A8NW (SW)	438	-	413962 415531
230	**Contemporary Trade Directory Entries** Name: Magnet Kitchens Huddersfield Location: FAIR STREET, LOCKWOOD, HUDDERSFIELD, HD1 3QB Classification: Kitchen Furniture Manufacturers **Status: Active** Positional Accuracy: Automatically positioned to the address	A8NW (SW)	438	-	413962 415531

Map ID	Details	Quadrant Reference (Compass Direction)	Estimated Distance From Site	Contact	NGR
230	**Contemporary Trade Directory Entries** Name: Myco Engineering Ltd Location: Bath Mills, Albert Street, Huddersfield, HD1 3RW Classification: Wire Products - Manufacturers **Status: Inactive** Positional Accuracy: Automatically positioned to the address	A8NW (SW)	445	-	413958 415525
230	**Contemporary Trade Directory Entries** Name: M T D Plastic Coatings Location: Bath Mills, Albert Street, Huddersfield, HD1 3RW Classification: Coating Specialists **Status: Inactive** Positional Accuracy: Automatically positioned to the address	A8NW (SW)	445	-	413958 415525
230	**Contemporary Trade Directory Entries** Name: Home Electric Services Ltd Location: Unit 2, Fair Street, Huddersfield, HD1 3QB Classification: Domestic Appliances - Servicing, Repairs & Parts **Status: Inactive** Positional Accuracy: Automatically positioned to the address	A8NW (SW)	445	-	413958 415525
230	**Contemporary Trade Directory Entries** Name: A G C Tools & Fixing Location: 99-103, Lockwood Road, Huddersfield, West Yorkshire, HD1 3QU Classification: Nuts, Bolts & Fixings **Status: Inactive** Positional Accuracy: Manually positioned to the address or location	A8NW (SW)	452	-	413936 415535
230	**Contemporary Trade Directory Entries** Name: Huddersfield Sheet Metal Ltd Location: LOCKWOOD, HUDDERSFIELD, HD1 3PY Classification: Sheet Metal Work **Status: Active** Positional Accuracy: Automatically positioned to the address	A8NW (SW)	470	-	413975 415484
230	**Contemporary Trade Directory Entries** Name: Yorkshire Reclamation Location: 1 Fair Street, Huddersfield, West Yorkshire, HD1 3QB Classification: Reclamation Centres **Status: Active** Positional Accuracy: Manually positioned to the road within the address or location	A8NW (SW)	476	-	413919 415518
230	**Contemporary Trade Directory Entries** Name: Kingsmith Engineering Location: 74, Albert Street, Huddersfield, HD1 3QL Classification: Precision Engineers **Status: Inactive** Positional Accuracy: Automatically positioned to the address	A8NW (SW)	486	-	413938 415489
231	**Contemporary Trade Directory Entries** Name: Simply Laundry Ne Ltd Location: SKA HOUSE, ST THOMAS' ROAD, HUDDERSFIELD, HD1 3LG Classification: Laundries & Launderettes **Status: Active** Positional Accuracy: Automatically positioned to the address	A12NE (W)	436	-	413824 416053
231	**Contemporary Trade Directory Entries** Name: V T L Precision Huddersfield Ltd Location: Vtl Europe Ltd, Ska House, St Thomas' Road, Huddersfield, HD1 3LG Classification: Precision Engineers **Status: Active** Positional Accuracy: Automatically positioned to the address	A12NE (W)	436	-	413824 416053
231	**Contemporary Trade Directory Entries** Name: Huddersfield Horticulture Location: Unit 6 Ska Business Park, Huddersfield, West Yorkshire, HD1 3LG Classification: Horticultural Equipment Maintenance & Repair **Status: Active** Positional Accuracy: Manually positioned to the address or location	A12NE (NW)	438	-	413828 416068
232	**Contemporary Trade Directory Entries** Name: Brewfitt Refrigeration Location: Webster House, Firth Street, Huddersfield, HD1 3BD Classification: Air Conditioning & Refrigeration Contractors **Status: Inactive** Positional Accuracy: Automatically positioned to the address	A14NW (E)	446	-	414687 415969
233	**Contemporary Trade Directory Entries** Name: Star Cleaning Location: 24, Prince Street, Primrose Hill, Huddersfield, West Yorkshire, HD4 6DH Classification: Cleaning Services - Domestic **Status: Inactive** Positional Accuracy: Automatically positioned to the address	A13SE (SE)	449	-	414561 415574

Map ID	Details	Quadrant Reference (Compass Direction)	Estimated Distance From Site	Contact	NGR
234	**Contemporary Trade Directory Entries** Name: Prim & Proper Location: 7, Cross Lane, Huddersfield, HD4 6DJ Classification: Laundries & Launderettes **Status: Inactive** Positional Accuracy: Automatically positioned to the address	A8NE (SE)	453	-	414465 415490
235	**Contemporary Trade Directory Entries** Name: Advisory Damp & Dry Rot Location: 28, Cross Lane, Huddersfield, HD4 6DL Classification: Damp & Dry Rot Control **Status: Inactive** Positional Accuracy: Automatically positioned to the address	A8NE (S)	473	-	414377 415428
236	**Contemporary Trade Directory Entries** Name: T W L Location: St. Thomas's Road, Huddersfield, HD1 3LG Classification: Precision Engineers **Status: Inactive** Positional Accuracy: Automatically positioned to the address	A12NE (W)	482	-	413748 415952
237	**Contemporary Trade Directory Entries** Name: Corby Of Windsor Location: Fired Up Buildings,St Thomas'S Road, Huddersfield, West Yorkshire, HD1 3LF Classification: Electrical Goods Sales, Manufacturers & Wholesalers **Status: Inactive** Positional Accuracy: Manually positioned within the geographical locality	A12NE (W)	496	-	413764 416063
238	**Contemporary Trade Directory Entries** Name: Auto Clinic Location: Bulay Villa, Bulay Road, Huddersfield, HD1 3NH Classification: Garage Services **Status: Inactive** Positional Accuracy: Automatically positioned to the address	A12SE (W)	510	-	413715 415874
238	**Contemporary Trade Directory Entries** Name: S Autos Location: Bulay Villa, Bulay Road, Huddersfield, HD1 3NH Classification: Garage Services **Status: Active** Positional Accuracy: Automatically positioned to the address	A12SE (W)	510	-	413715 415873
239	**Contemporary Trade Directory Entries** Name: Longroyd Bridge Location: St. Thomas's Rd, Huddersfield, West Yorkshire, HD1 3LG Classification: Garage Services **Status: Inactive** Positional Accuracy: Manually positioned to the road within the address or location	A12NE (W)	527	-	413720 416032
239	**Contemporary Trade Directory Entries** Name: E U M O T Test Centre Location: UNIT 37, ST. THOMAS ROAD, HUDDERSFIELD, HD1 3LG Classification: Mot Testing Centres **Status: Active** Positional Accuracy: Automatically positioned to the address	A12NE (W)	569	-	413675 416025
240	**Contemporary Trade Directory Entries** Name: Ascot 4 X 4 Location: 178, Lockwood Road, Huddersfield, HD1 3QR Classification: Garage Services **Status: Active** Positional Accuracy: Automatically positioned to the address	A7NE (SW)	528	-	413858 415503
240	**Contemporary Trade Directory Entries** Name: Huddersfield Auto Services Location: 178, Lockwood Road, Huddersfield, HD1 3QR Classification: Garage Services **Status: Inactive** Positional Accuracy: Automatically positioned to the address	A7NE (SW)	532	-	413854 415502
241	**Contemporary Trade Directory Entries** Name: Texaco Location: Lockwood Road, Huddersfield, West Yorkshire, HD1 3QU Classification: Petrol Filling Stations **Status: Inactive** Positional Accuracy: Manually positioned to the address or location	A7NE (SW)	537	-	413886 415466

Map ID	Details	Quadrant Reference (Compass Direction)	Estimated Distance From Site	Contact	NGR
241	**Contemporary Trade Directory Entries** Name: Lockwood Road Service Station Location: Lockwood Road, Huddersfield, HD1 3QU Classification: Petrol Filling Stations **Status: Inactive** Positional Accuracy: Automatically positioned to the address	A7NE (SW)	538	-	413886 415465
241	**Contemporary Trade Directory Entries** Name: Texaco Location: Lockwood Road, Huddersfield, West Yorkshire, HD1 3QU Classification: Petrol Filling Stations **Status: Active** Positional Accuracy: Automatically positioned to the address	A7NE (SW)	539	-	413888 415462
241	**Contemporary Trade Directory Entries** Name: Kwik-Fit Location: Lockwood Road, Huddersfield, West Yorkshire, HD1 3QU Classification: Tyre Dealers **Status: Inactive** Positional Accuracy: Automatically positioned to the address	A7NE (SW)	572	-	413877 415429
241	**Contemporary Trade Directory Entries** Name: Kwik Fit - Huddersfield - Lockwood Road Location: Lockwood Road, Huddersfield, HD1 3QU Classification: Tyre Dealers **Status: Active** Positional Accuracy: Automatically positioned to the address	A7NE (SW)	573	-	413876 415428
241	**Contemporary Trade Directory Entries** Name: Screwfix Huddersfield - Lockwood Location: Albert Street, Lockwood, Huddersfield, West Yorkshire, HD1 3RE Classification: Builders' Merchants **Status: Active** Positional Accuracy: Manually positioned within the geographical locality	A7NE (SW)	611	-	413875 415381
242	**Contemporary Trade Directory Entries** Name: Queensgate Ironmongers Location: STALL 167, QUEENSGATE MARKET, PRINCESS ALEXANDRA WALK, HUDDERSFIELD, HD1 2UJ Classification: Hardware **Status: Inactive** Positional Accuracy: Automatically positioned to the address	A18SE (NE)	543	-	414541 416358
242	**Contemporary Trade Directory Entries** Name: Blinds 4 Windows Location: 144 Queensgate Market Arcade,Princess Alexandra Walk, Huddersfield, West Yorkshire, HD1 2UJ Classification: Blinds, Awnings & Canopies **Status: Inactive** Positional Accuracy: Manually positioned to the address or location	A18SE (NE)	543	-	414540 416358
242	**Contemporary Trade Directory Entries** Name: Pyetech System Location: 165, Queensgate Market Arcade, Princess Alexandra Walk, Huddersfield, HD1 2UJ Classification: Computer Manufacturers **Status: Inactive** Positional Accuracy: Automatically positioned to the address	A18SE (NE)	544	-	414541 416359
242	**Contemporary Trade Directory Entries** Name: Alams Discounted Toiletries Location: Queensgate Market Arcade, Princess Alexandra Walk, Huddersfield, HD1 2UJ Classification: Toiletries **Status: Inactive** Positional Accuracy: Automatically positioned to the address	A18SE (NE)	544	-	414541 416359
242	**Contemporary Trade Directory Entries** Name: Super Electrics Location: 46-47, Queensgate Market Arcade, Princess Alexandra Walk, Huddersfield, HD1 2UJ Classification: Electrical Goods Sales, Manufacturers & Wholesalers **Status: Inactive** Positional Accuracy: Automatically positioned to the address	A18SE (NE)	544	-	414541 416359
242	**Contemporary Trade Directory Entries** Name: Market Hardware Location: Queensgate Market Arcade, Princess Alexandra Walk, Huddersfield, HD1 2UJ Classification: Hardware **Status: Inactive** Positional Accuracy: Automatically positioned to the address	A18SE (NE)	544	-	414541 416359

Map ID	Details	Quadrant Reference (Compass Direction)	Estimated Distance From Site	Contact	NGR
242	**Contemporary Trade Directory Entries** Name: Williams Ironmongers Location: Queensgate Market Arcade, Princess Alexandra Walk, HUDDERSFIELD, HD1 2UJ Classification: Hardware **Status: Inactive** Positional Accuracy: Automatically positioned to the address	A18SE (NE)	544	-	414541 416359
243	**Contemporary Trade Directory Entries** Name: Universal Engineering Workholding International Ltd Location: Albert Works, Albert Street, Huddersfield, HD1 3QG Classification: Engineers - General **Status: Active** Positional Accuracy: Automatically positioned to the address	A8NW (SW)	553	-	413954 415399
243	**Contemporary Trade Directory Entries** Name: Euro Tyres Location: Albert Works, Albert Street, Huddersfield, HD1 3QG Classification: Tyre Dealers **Status: Active** Positional Accuracy: Automatically positioned to the address	A8NW (SW)	559	-	413957 415391
244	**Contemporary Trade Directory Entries** Name: Max Spielmann Location: 77, New Street, Huddersfield, West Yorkshire, HD1 2TW Classification: Photographic Processors **Status: Inactive** Positional Accuracy: Automatically positioned to the address	A18SE (N)	560	-	414433 416432
244	**Contemporary Trade Directory Entries** Name: Klick Photopoint Location: 1, High Street, Huddersfield, HD1 2LT Classification: Photographic Processors **Status: Inactive** Positional Accuracy: Automatically positioned to the address	A18SE (N)	568	-	414407 416450
244	**Contemporary Trade Directory Entries** Name: Klick Location: 1, High Street, Huddersfield, West Yorkshire, HD1 2LT Classification: Photographic Processors **Status: Inactive** Positional Accuracy: Automatically positioned to the address	A18SE (N)	568	-	414407 416450
245	**Contemporary Trade Directory Entries** Name: Wickes Huddersfield Location: Manchester Road, Huddersfield, HD1 3LE Classification: Builders' Merchants **Status: Active** Positional Accuracy: Automatically positioned to the address	A12NE (NW)	565	-	413731 416159
246	**Contemporary Trade Directory Entries** Name: Broomfield Leisurewear Location: Firth Street, Huddersfield, HD1 3BD Classification: T-Shirts **Status: Inactive** Positional Accuracy: Automatically positioned to the address	A14NW (E)	573	-	414800 416047
246	**Contemporary Trade Directory Entries** Name: Albert Haighs & Son Location: Firth Street, Huddersfield, HD1 3BD Classification: Car Breakers & Dismantlers **Status: Active** Positional Accuracy: Automatically positioned to the address	A14NW (E)	573	-	414800 416047
246	**Contemporary Trade Directory Entries** Name: Dyson & Nalson Location: Firth Street, Huddersfield, HD1 3BD Classification: Metal Products - Fabricated **Status: Inactive** Positional Accuracy: Automatically positioned to the address	A14NW (E)	573	-	414800 416047
247	**Contemporary Trade Directory Entries** Name: X L Plastic Displays Location: Cross Lane, Huddersfield, HD4 6DL Classification: Plastic Products - Manufacturers **Status: Inactive** Positional Accuracy: Automatically positioned to the address	A8NE (S)	583	-	414269 415296

Map ID	Details	Quadrant Reference (Compass Direction)	Estimated Distance From Site	Contact	NGR
248	**Contemporary Trade Directory Entries** Name: Pistol Print Location: 2, Mount Pleasant, Lockwood Road, Huddersfield, HD1 3QS Classification: Printers **Status: Inactive** Positional Accuracy: Automatically positioned to the address	A7NE (SW)	598	-	413810 415452
248	**Contemporary Trade Directory Entries** Name: Alt-Print Location: 2, Mount Pleasant, Lockwood Road, Huddersfield, HD1 3QS Classification: Printers **Status: Inactive** Positional Accuracy: Automatically positioned to the address	A7NE (SW)	598	-	413810 415452
249	**Contemporary Trade Directory Entries** Name: G C S Motors Location: Unit D, The Dyeworks, Albert Street, Huddersfield, HD1 3QD Classification: Garage Services **Status: Inactive** Positional Accuracy: Automatically positioned to the address	A8NW (SW)	604	-	413936 415351
249	**Contemporary Trade Directory Entries** Name: Dreamsleep Beds Location: Albert Works, Albert Street, Huddersfield, HD1 3QG Classification: Bed & Mattress Manufacturers **Status: Inactive** Positional Accuracy: Automatically positioned to the address	A8NW (SW)	606	-	413909 415364
249	**Contemporary Trade Directory Entries** Name: Sumatec Location: Albert Works, Albert Street, Huddersfield, HD1 3QG Classification: Electronic Equipment - Manufacturers & Assemblers **Status: Inactive** Positional Accuracy: Automatically positioned to the address	A8NW (SW)	606	-	413909 415364
249	**Contemporary Trade Directory Entries** Name: Shaw Son & Greenhalgh Ltd Location: Albert Works, Albert Street, Huddersfield, HD1 3QG Classification: Valve Manufacturers & Suppliers **Status: Inactive** Positional Accuracy: Automatically positioned to the address	A8NW (SW)	606	-	413909 415364
249	**Contemporary Trade Directory Entries** Name: Taylor Shaw Location: Albert Works, Albert Street, Huddersfield, West Yorkshire, HD1 3QG Classification: Engineers - General **Status: Inactive** Positional Accuracy: Manually positioned to the address or location	A8NW (SW)	606	-	413909 415364
250	**Contemporary Trade Directory Entries** Name: Gibbs & Dandy Location: HEALEY WARD LTD, KINGS MILL LANE, HUDDERSFIELD, HD1 3AW Classification: Builders' Merchants **Status: Active** Positional Accuracy: Automatically positioned to the address	A14SW (E)	604	-	414849 415856
251	**Contemporary Trade Directory Entries** Name: Johnson Cleaners (Uk) Ltd Location: 12, High Street, Huddersfield, HD1 2LE Classification: Dry Cleaners **Status: Inactive** Positional Accuracy: Automatically positioned to the address	A18SE (N)	605	-	414375 416498
251	**Contemporary Trade Directory Entries** Name: N H S West Yorkshire Integrated Care Board Kirklees Place Location: 2nd Floor Norwich Union House,Market Street, Huddersfield, West Yorkshire, HD1 2LF Classification: Hospitals **Status: Active** Positional Accuracy: Manually positioned to the address or location	A18SE (N)	612	-	414331 416513
251	**Contemporary Trade Directory Entries** Name: Arcade Photos Location: Imperial Arcade, Huddersfield, West Yorkshire, HD1 2BR Classification: Photographic Processors **Status: Inactive** Positional Accuracy: Manually positioned to the address or location	A18SE (N)	646	-	414410 416530

Map ID	Details	Quadrant Reference (Compass Direction)	Estimated Distance From Site	Contact	NGR
252	**Contemporary Trade Directory Entries** Name: Raymond Walmsley Location: St. Thomas's Road, Huddersfield, West Yorkshire, HD1 3LG Classification: Garage Services **Status: Inactive** Positional Accuracy: Automatically positioned to the address	A12NE (W)	608	-	413641 416049
252	**Contemporary Trade Directory Entries** Name: E U Tyres Location: St. Thomas Road, Huddersfield, HD1 3LG Classification: Tyre Dealers **Status: Active** Positional Accuracy: Automatically positioned to the address	A12NE (W)	608	-	413641 416049
252	**Contemporary Trade Directory Entries** Name: Longroyd Bridge Service & M O T Centre Location: St. Thomas Road, Huddersfield, HD1 3LG Classification: Mot Testing Centres **Status: Inactive** Positional Accuracy: Automatically positioned to the address	A12NE (W)	609	-	413640 416049
252	**Contemporary Trade Directory Entries** Name: Fired Up Corporation Ltd Location: Fired Up Buildings,St Thomas Road, Huddersfield, West Yorkshire, HD1 3LF Classification: Fireplaces & Mantelpieces **Status: Inactive** Positional Accuracy: Manually positioned within the geographical locality	A12NE (W)	636	-	413627 416098
252	**Contemporary Trade Directory Entries** Name: Fireplace World Location: Fired Up Buildings,St Thomas'S Road, Huddersfield, West Yorkshire, HD1 3LF Classification: Fireplaces & Mantelpieces **Status: Active** Positional Accuracy: Manually positioned within the geographical locality	A12NE (W)	636	-	413627 416098
252	**Contemporary Trade Directory Entries** Name: Fired Up Location: ADAM FIRE SURROUNDS LTD, ST THOMAS' ROAD, HUDDERSFIELD, HD1 3LF Classification: Fireplaces & Mantelpieces **Status: Active** Positional Accuracy: Automatically positioned to the address	A12NE (W)	636	-	413627 416098
252	**Contemporary Trade Directory Entries** Name: Fired Up Corporation Ltd Location: St. Thomas's Road, Huddersfield, HD1 3LF Classification: Fireplaces & Mantelpieces **Status: Active** Positional Accuracy: Automatically positioned to the address	A12NE (W)	636	-	413627 416098
252	**Contemporary Trade Directory Entries** Name: Taylorshaw Valves Ltd Location: 7, St. Thomas Road, Huddersfield, HD1 3LG Classification: Valve Manufacturers & Suppliers **Status: Inactive** Positional Accuracy: Automatically positioned to the address	A12NE (W)	646	-	413603 416057
253	**Contemporary Trade Directory Entries** Name: Eastmans Staples Ltd Location: 131, Lockwood Road, Huddersfield, HD1 3QW Classification: Paper & Cardboard Products & Packaging - Manufacturers **Status: Inactive** Positional Accuracy: Automatically positioned to the address	A7NE (SW)	625	-	413849 415383
254	**Contemporary Trade Directory Entries** Name: Quickframe Sales Ltd Location: St. Thomas's Road, Huddersfield, West Yorkshire, HD1 3LF Classification: Window Frame Manufacturers **Status: Inactive** Positional Accuracy: Automatically positioned to the address	A12NE (W)	632	-	413633 416103
255	**Contemporary Trade Directory Entries** Name: Bioeden Location: The 3m Buckley Innovation Centre,Firth Street, Huddersfield, West Yorkshire, HD1 3BD Classification: Medical & Dental Laboratories **Status: Inactive** Positional Accuracy: Manually positioned to the address or location	A14NW (E)	634	-	414837 416134

Map ID	Details	Quadrant Reference (Compass Direction)	Estimated Distance From Site	Contact	NGR
255	**Contemporary Trade Directory Entries** Name: Probado Ltd Location: Firth Street, Huddersfield, HD1 3BD Classification: Precision Engineers **Status: Inactive** Positional Accuracy: Automatically positioned to the address	A14NW (E)	634	-	414837 416133
256	**Contemporary Trade Directory Entries** Name: Abbeyway Hanson Ltd Location: Central Bus Station, Upperhead Row, Huddersfield, HD1 2JN Classification: Bus & Coach Operators & Stations **Status: Inactive** Positional Accuracy: Automatically positioned to the address	A18SW (N)	635	-	414213 416543
256	**Contemporary Trade Directory Entries** Name: Home Toiletries Location: Central Bus Station, Upperhead Row, HUDDERSFIELD, HD1 2JN Classification: Toiletries **Status: Inactive** Positional Accuracy: Automatically positioned to the address	A18SW (N)	635	-	414213 416543
257	**Contemporary Trade Directory Entries** Name: Skindeep Location: 21-23 Queensgate, Huddersfield, West Yorkshire, HD1 2RD Classification: Toiletries **Status: Inactive** Positional Accuracy: Manually positioned to the road within the address or location	A19SW (NE)	635	-	414636 416402
258	**Contemporary Trade Directory Entries** Name: A To Z Recovery Service Location: 45, Springdale Street, Huddersfield, HD1 3NF Classification: Car Breakdown & Recovery Services **Status: Inactive** Positional Accuracy: Automatically positioned to the address	A12SE (W)	640	-	413585 415888
259	**Contemporary Trade Directory Entries** Name: First Group Location: 8, Macaulay Street, Huddersfield, HD1 2JY Classification: Bus & Coach Operators & Stations **Status: Active** Positional Accuracy: Automatically positioned to the address	A18SE (N)	657	-	414264 416564
259	**Contemporary Trade Directory Entries** Name: First Huddersfield Location: 8a, Macaulay Street, Huddersfield, HD1 2JY Classification: Bus & Coach Operators & Stations **Status: Inactive** Positional Accuracy: Automatically positioned to the address	A18SE (N)	657	-	414264 416564
259	**Contemporary Trade Directory Entries** Name: Yorkshire Scrap Vehicle Buyers Location: 1, Threadneedle Street, Huddersfield, HD1 2HF Classification: Salvage Dealers **Status: Inactive** Positional Accuracy: Automatically positioned to the address	A18NE (N)	664	-	414281 416571
259	**Contemporary Trade Directory Entries** Name: Efficient Fuel Technology 2020 Ltd Location: 1 Dundas Street, Huddersfield, HD1 2HE Classification: Distribution Services **Status: Active** Positional Accuracy: Automatically positioned to the address	A18NE (N)	671	-	414309 416575
259	**Contemporary Trade Directory Entries** Name: Fuel Performance Solutions Ltd Location: Permanent House,1 Dundas Street, Huddersfield, West Yorkshire, HD1 2EX Classification: Fuel Dealers **Status: Inactive** Positional Accuracy: Automatically positioned to the address	A18NE (N)	671	-	414309 416575
260	**Contemporary Trade Directory Entries** Name: Brighthouse Location: 55-57 New Street, Huddersfield, West Yorkshire, HD1 2BQ Classification: Electrical Goods Sales, Manufacturers & Wholesalers **Status: Inactive** Positional Accuracy: Manually positioned within the geographical locality	A18SE (N)	660	-	414460 416529
260	**Contemporary Trade Directory Entries** Name: Silver Lining Location: 3, Market Avenue, Huddersfield, HD1 2BB Classification: Jewellery Manufacturers & Repairers **Status: Inactive** Positional Accuracy: Automatically positioned to the address	A18SE (N)	700	-	414478 416565

Map ID	Details	Quadrant Reference (Compass Direction)	Estimated Distance From Site	Contact	NGR
261	**Contemporary Trade Directory Entries** Name: Northern Lights Location: Gatehouse Centre, Albert Street, Lockwood, Huddersfield, HD1 3QD Classification: Printers - Glass, Metal, Plastics Etc. **Status: Inactive** Positional Accuracy: Automatically positioned to the address	A7NE (SW)	666	-	413864 415321
261	**Contemporary Trade Directory Entries** Name: Chiodo Glass Ltd Location: Unit 11, Gatehouse Enterprise Centre, Albert Street, Huddersfield, HD1 3QD Classification: Mirrors & Decorative Glass **Status: Inactive** Positional Accuracy: Automatically positioned to the address	A7NE (SW)	667	-	413864 415321
261	**Contemporary Trade Directory Entries** Name: Independent Business Machines Location: Unit 21, Gatehouse Enterprise Centre, Albert Street, Huddersfield, HD1 3QD Classification: Photocopiers **Status: Inactive** Positional Accuracy: Automatically positioned to the address	A7NE (SW)	667	-	413864 415321
261	**Contemporary Trade Directory Entries** Name: Mix & Match Location: Mix N Match Ltd Unit 12, Gatehouse Enterprise Centre, Albert Street, Huddersfield, HD1 3QD Classification: Clothing & Fabrics - Manufacturers **Status: Active** Positional Accuracy: Automatically positioned to the address	A7NE (SW)	667	-	413864 415321
261	**Contemporary Trade Directory Entries** Name: T R Fashion Huddersfield Ltd Location: Gatehouse Centre, Albert Street, Lockwood, Huddersfield, HD1 3QD Classification: Clothing & Fabrics - Manufacturers **Status: Inactive** Positional Accuracy: Automatically positioned to the address	A7NE (SW)	668	-	413863 415320
261	**Contemporary Trade Directory Entries** Name: Holme Valley Hygiene Location: Unit 9 Gatehouse Centre, Albert Street, Lockwood, Huddersfield, HD1 3QD Classification: Cleaning Materials & Equipment **Status: Active** Positional Accuracy: Manually positioned to the address or location	A7NE (SW)	668	-	413863 415320
261	**Contemporary Trade Directory Entries** Name: Certec Ltd Location: Gatehouse Centre, Albert Street, Lockwood, Huddersfield, West Yorkshire, HD1 3QD Classification: Plastics - Machinery & Equipment Manufacturers **Status: Inactive** Positional Accuracy: Automatically positioned to the address	A7NE (SW)	668	-	413863 415320
261	**Contemporary Trade Directory Entries** Name: N J Fabrics Location: Gatehouse Centre, Albert Street, Lockwood, Huddersfield, West Yorkshire, HD1 3QD Classification: Soft Furnishings - Manufacturers **Status: Inactive** Positional Accuracy: Automatically positioned to the address	A7NE (SW)	668	-	413863 415320
261	**Contemporary Trade Directory Entries** Name: Northern Lights Location: Gatehouse Centre, Albert Street, Lockwood, Huddersfield, West Yorkshire, HD1 3QD Classification: Chemicals - Distributors & Wholesalers **Status: Inactive** Positional Accuracy: Automatically positioned to the address	A7NE (SW)	668	-	413863 415320
261	**Contemporary Trade Directory Entries** Name: Lasertronics Location: Gatehouse Centre, Albert Street, Lockwood, Huddersfield, HD1 3QD Classification: Office Furniture & Equipment **Status: Inactive** Positional Accuracy: Automatically positioned to the address	A7NE (SW)	668	-	413863 415320
261	**Contemporary Trade Directory Entries** Name: Chiodo Glass Ltd Location: Gatehouse Centre, Albert Street, Lockwood, Huddersfield, HD1 3QD Classification: Soft Furnishings - Manufacturers **Status: Inactive** Positional Accuracy: Automatically positioned to the address	A7NE (SW)	668	-	413863 415320

Map ID	Details	Quadrant Reference (Compass Direction)	Estimated Distance From Site	Contact	NGR
261	**Contemporary Trade Directory Entries** Name: The Cycle Division Ltd Location: Gatehouse Centre, Albert Street, Lockwood, Huddersfield, HD1 3QD Classification: Cycle Accessories, Manufacturers & Wholesalers **Status: Inactive** Positional Accuracy: Automatically positioned to the address	A7NE (SW)	668	-	413863 415320
261	**Contemporary Trade Directory Entries** Name: T R Fashions Location: Gatehouse Centre, Albert Street, Lockwood, Huddersfield, HD1 3QD Classification: Clothing & Fabrics - Manufacturers **Status: Inactive** Positional Accuracy: Automatically positioned to the address	A7NE (SW)	668	-	413863 415320
261	**Contemporary Trade Directory Entries** Name: Iron Man Ltd Location: Unit 14/15, Gatehouse Centre, Albert Street, Lockwood, Huddersfield, HD1 3QD Classification: Clothing & Fabrics - Manufacturers **Status: Inactive** Positional Accuracy: Automatically positioned to the address	A7NE (SW)	694	-	413824 415315
261	**Contemporary Trade Directory Entries** Name: Garian Print Location: Unit 5 & 10, Gatehouse Centre, Albert Street, Lockwood, Huddersfield, HD1 3QD Classification: Printers **Status: Inactive** Positional Accuracy: Automatically positioned to the address	A7NE (SW)	694	-	413824 415315
261	**Contemporary Trade Directory Entries** Name: Northern Lights Location: Unit 13, Gatehouse Centre, Albert Street, Lockwood, Huddersfield, HD1 3QD Classification: Hot Foil Stamping **Status: Inactive** Positional Accuracy: Automatically positioned to the address	A7NE (SW)	694	-	413824 415315
261	**Contemporary Trade Directory Entries** Name: Hilks Catering Equipment Location: Gatehouse Centre,Albert St, Lockwood, Huddersfield, West Yorkshire, HD1 3QD Classification: Catering Equipment **Status: Inactive** Positional Accuracy: Manually positioned within the geographical locality	A7NE (SW)	707	-	413828 415296
262	**Contemporary Trade Directory Entries** Name: Northern Tyre & Battery Service Ltd Location: 173, Manchester Road, Huddersfield, HD1 3JE Classification: Tyre Dealers **Status: Active** Positional Accuracy: Automatically positioned to the address	A12NW (W)	691	-	413545 416004
263	**Contemporary Trade Directory Entries** Name: Nationwide Joinery Contractors Location: Victoria La, Huddersfield, West Yorkshire, HD1 2QF Classification: Joinery Manufacturers **Status: Inactive** Positional Accuracy: Manually positioned to the road within the address or location	A18SE (NE)	700	-	414529 416544
264	**Contemporary Trade Directory Entries** Name: Apex Mobile Tyres Location: 177, LOCKWOOD ROAD, LOCKWOOD, HUDDERSFIELD, HD1 3TG Classification: Tyre Dealers **Status: Active** Positional Accuracy: Automatically positioned to the address	A7NE (SW)	705	-	413791 415326
264	**Contemporary Trade Directory Entries** Name: Direct Blinds Location: 177, Lockwood Road, Huddersfield, HD1 3TG Classification: Blinds, Awnings & Canopies **Status: Inactive** Positional Accuracy: Automatically positioned to the address	A7NE (SW)	714	-	413792 415315
264	**Contemporary Trade Directory Entries** Name: Sunshade Blinds Location: 175-177, Lockwood Road, Huddersfield, West Yorkshire, HD1 3TG Classification: Blinds, Awnings & Canopies **Status: Inactive** Positional Accuracy: Manually positioned to the address or location	A7NE (SW)	714	-	413792 415315

Map ID	Details	Quadrant Reference (Compass Direction)	Estimated Distance From Site	Contact	NGR
264	**Contemporary Trade Directory Entries** Name: Swift Blinds & Curtains Ltd Location: 175, Lockwood Road, Huddersfield, HD1 3TG Classification: Blinds, Awnings & Canopies **Status: Inactive** Positional Accuracy: Automatically positioned to the address	A7NE (SW)	714	-	413792 415315
264	**Contemporary Trade Directory Entries** Name: Swift Blinds Location: 175, Lockwood Road, Huddersfield, HD1 3TG Classification: Blinds, Awnings & Canopies **Status: Inactive** Positional Accuracy: Automatically positioned to the address	A7NE (SW)	714	-	413792 415315
264	**Contemporary Trade Directory Entries** Name: Swift Blinds & Curtains Ltd Location: 175-177, Lockwood Road, Huddersfield, West Yorkshire, HD1 3TG Classification: Blinds, Awnings & Canopies **Status: Inactive** Positional Accuracy: Automatically positioned to the address	A7NE (SW)	714	-	413792 415315
264	**Contemporary Trade Directory Entries** Name: Lockwood Tyres Location: 181-187, Lockwood Road, Huddersfield, HD1 3TG Classification: Tyre Dealers **Status: Inactive** Positional Accuracy: Automatically positioned to the address	A7NE (SW)	747	-	413755 415301
264	**Contemporary Trade Directory Entries** Name: Lockwood Tyres Location: 181-187, Lockwood Road, Huddersfield, HD1 3TG Classification: Tyre Dealers **Status: Inactive** Positional Accuracy: Automatically positioned to the address	A7NE (SW)	747	-	413755 415301
264	**Contemporary Trade Directory Entries** Name: Local Tyres Location: 181-187, Lockwood Road, Huddersfield, HD1 3TG Classification: Tyre Dealers **Status: Active** Positional Accuracy: Automatically positioned to the address	A7NE (SW)	747	-	413755 415301
265	**Contemporary Trade Directory Entries** Name: Ultra R S Motors Location: 6, PARK AVENUE, SPRINGWOOD, HUDDERSFIELD, HD1 4BQ Classification: Garage Services **Status: Active** Positional Accuracy: Automatically positioned to the address	A17SE (NW)	712	-	413880 416524
266	**Contemporary Trade Directory Entries** Name: Deluxe Beds Location: Unit 6, Broadfield Mills, Albert Street, Lockwood, Huddersfield, HD1 3QD Classification: Bed & Mattress Manufacturers **Status: Inactive** Positional Accuracy: Automatically positioned to the address	A7NE (SW)	721	-	413841 415271
267	**Contemporary Trade Directory Entries** Name: Save Service Station Location: Stile Common Road, Huddersfield, HD4 6DD Classification: Petrol Filling Stations **Status: Inactive** Positional Accuracy: Automatically positioned to the address	A9NW (SE)	723	-	414771 415399
268	**Contemporary Trade Directory Entries** Name: David Illingworth Location: 196, Manchester Road, Huddersfield, HD1 3JB Classification: Hardware **Status: Inactive** Positional Accuracy: Automatically positioned to the address	A12NW (W)	731	-	413513 416048
269	**Contemporary Trade Directory Entries** Name: Student Living Huddersfield Location: 33, Queensgate, Huddersfield, HD1 2RD Classification: Cleaning Services - Domestic **Status: Inactive** Positional Accuracy: Automatically positioned to the address	A19SW (NE)	735	-	414720 416463
270	**Contemporary Trade Directory Entries** Name: Fell Promotions Location: Fell Promotions Ltd, 16a, Kings Mill Lane, Huddersfield, HD1 3AW Classification: Printers **Status: Active** Positional Accuracy: Automatically positioned to the address	A14NE (E)	736	-	414978 415982

Map ID	Details	Quadrant Reference (Compass Direction)	Estimated Distance From Site	Contact	NGR
271	**Contemporary Trade Directory Entries** Name: Hearth & Home Location: MANCHESTER ROAD, LONGROYD BRIDGE, HUDDERSFIELD, HD1 3JB Classification: Fireplaces & Mantelpieces **Status: Active** Positional Accuracy: Automatically positioned to the address	A12NW (W)	738	-	413523 416108
271	**Contemporary Trade Directory Entries** Name: Charlie Browns Autocentres Location: Manchester Road, Huddersfield, HD1 3JB Classification: Tyre Dealers **Status: Inactive** Positional Accuracy: Automatically positioned to the address	A12NW (W)	745	-	413521 416123
271	**Contemporary Trade Directory Entries** Name: Charlie Browns Autocentres Location: Manchester Road, Huddersfield, HD1 3JB Classification: Tyre Dealers **Status: Inactive** Positional Accuracy: Automatically positioned to the address	A12NW (W)	745	-	413521 416123
272	**Contemporary Trade Directory Entries** Name: Cimpol Ltd Location: Unit 21b, Perseverance Mills, Lockwood Scar, Huddersfield, HD4 6BW Classification: Packaging Materials Manufacturers & Suppliers **Status: Active** Positional Accuracy: Automatically positioned to the address	A7NE (SW)	742	-	413872 415228
272	**Contemporary Trade Directory Entries** Name: R A Lubricants Location: Unit 13, Perseverance Mills, Lockwood Scar, HUDDERSFIELD, HD4 6BW Classification: Lubricant Manufacturers & Distributors **Status: Inactive** Positional Accuracy: Automatically positioned to the address	A7NE (SW)	742	-	413872 415228
272	**Contemporary Trade Directory Entries** Name: Desa Systems Ltd Location: Desa Systems Ltd Unit 18, Perseverance Mills, Lockwood Scar, Huddersfield, HD4 6BW Classification: Mechanical Engineers **Status: Active** Positional Accuracy: Automatically positioned to the address	A7NE (SW)	742	-	413872 415228
272	**Contemporary Trade Directory Entries** Name: Shield Coatings Ltd Location: Unit 20, Perseverance Mills, Lockwood Scar, Huddersfield, West Yorkshire, HD4 6BW Classification: Coating Specialists **Status: Inactive** Positional Accuracy: Automatically positioned to the address	A7NE (SW)	742	-	413872 415228
272	**Contemporary Trade Directory Entries** Name: Frank Mitchells Location: Perseverance Mills, Lockwood Scar, Huddersfield, HD4 6BW Classification: Foundries **Status: Inactive** Positional Accuracy: Automatically positioned to the address	A7NE (SW)	742	-	413872 415228
272	**Contemporary Trade Directory Entries** Name: Kenward Precision & Gear Location: Unit 13, Perseverance Mills, Lockwood Scar, Huddersfield, HD4 6BW Classification: Oil Fuel Distributors **Status: Inactive** Positional Accuracy: Automatically positioned to the address	A7NE (SW)	742	-	413872 415228
272	**Contemporary Trade Directory Entries** Name: Thompsons Vehicle Services Location: Perseverance Mills, Lockwood Scar, Huddersfield, HD4 6BW Classification: Car Body Repairs **Status: Inactive** Positional Accuracy: Automatically positioned to the address	A7NE (SW)	742	-	413872 415228
272	**Contemporary Trade Directory Entries** Name: Lockwood Print Finishing Location: Unit 16, Perseverance Mills, Lockwood Scar, Huddersfield, HD4 6BW Classification: Print Finishers **Status: Inactive** Positional Accuracy: Automatically positioned to the address	A7NE (SW)	742	-	413872 415228

Map ID	Details	Quadrant Reference (Compass Direction)	Estimated Distance From Site	Contact	NGR
272	**Contemporary Trade Directory Entries** Name: West Riding Leisure Location: Unit 19, Perseverance Mills, Lockwood Scar, Huddersfield, HD4 6BW Classification: Caravans - Servicing & Repairs **Status: Active** Positional Accuracy: Automatically positioned to the address	A7NE (SW)	742	-	413872 415228
272	**Contemporary Trade Directory Entries** Name: Automotive Solutions Location: Unit 2,Perseverance Mills,Lockwood Scar, Huddersfield, West Yorkshire, HD4 6BW Classification: Window Tinting **Status: Inactive** Positional Accuracy: Manually positioned to the address or location	A7NE (SW)	742	-	413872 415228
272	**Contemporary Trade Directory Entries** Name: G & D Enterprises Ltd Location: Unit 8, Perseverance Mills, Lockwood Scar, HUDDERSFIELD, HD4 6BW Classification: Metal Products - Fabricated **Status: Active** Positional Accuracy: Automatically positioned to the address	A7NE (SW)	742	-	413872 415228
272	**Contemporary Trade Directory Entries** Name: Ryedale Enterprises Ltd Location: Unit 2-3a, Perseverance Mills, Lockwood Scar, Huddersfield, HD4 6BW Classification: Stainless Steel Manufacturers **Status: Inactive** Positional Accuracy: Automatically positioned to the address	A7NE (SW)	742	-	413872 415228
272	**Contemporary Trade Directory Entries** Name: A D G Engineering Ltd Location: UNIT 13 AND 14, PERSEVERANCE MILLS, LOCKWOOD SCAR, LOCKWOOD, HUDDERSFIELD, HD4 6BW Classification: Industrial Engineers **Status: Active** Positional Accuracy: Automatically positioned to the address	A7NE (SW)	742	-	413872 415228
272	**Contemporary Trade Directory Entries** Name: Shield Coatings Ltd Location: Unit 9, Perseverance Mills, Lockwood Scar, Huddersfield, HD4 6BW Classification: Coating Specialists **Status: Active** Positional Accuracy: Automatically positioned to the address	A7NE (SW)	742	-	413872 415228
273	**Contemporary Trade Directory Entries** Name: The Look Location: 14-18, King Street, Huddersfield, HD1 2QE Classification: Perfume Suppliers **Status: Inactive** Positional Accuracy: Automatically positioned to the address	A18NE (N)	744	-	414519 416596
273	**Contemporary Trade Directory Entries** Name: Kingsmaid Location: 3-5, Wormalds Yard, King Street, Huddersfield, West Yorkshire, HD1 2QR Classification: Cleaning Services - Domestic **Status: Inactive** Positional Accuracy: Manually positioned to the address or location	A18NE (N)	762	-	414484 416629
273	**Contemporary Trade Directory Entries** Name: Currys.Digital Location: Unit 1 Kingsgate Centre, Huddersfield, West Yorkshire, HD1 2QD Classification: Electrical Goods Sales, Manufacturers & Wholesalers **Status: Inactive** Positional Accuracy: Manually positioned within the geographical locality	A18NE (N)	763	-	414491 416627
273	**Contemporary Trade Directory Entries** Name: Supasnaps Location: 7, King Street, Huddersfield, HD1 2QD Classification: Photographic Processors **Status: Inactive** Positional Accuracy: Automatically positioned to the address	A18NE (N)	764	-	414497 416626
274	**Contemporary Trade Directory Entries** Name: B S A Tyres & Exhausts Location: 232a, Lockwood Road, Huddersfield, HD1 3TG Classification: Mot Testing Centres **Status: Active** Positional Accuracy: Automatically positioned to the address	A7NE (SW)	745	-	413709 415345

Map ID	Details	Quadrant Reference (Compass Direction)	Estimated Distance From Site	Contact	NGR
274	**Contemporary Trade Directory Entries** Name: Lockwood Location: 234, Lockwood Road, Huddersfield, HD1 3TG Classification: Mot Testing Centres **Status: Inactive** Positional Accuracy: Automatically positioned to the address	A7NE (SW)	748	-	413727 415325
274	**Contemporary Trade Directory Entries** Name: M G D Manufacturing Ltd Location: 236, Lockwood Road, Huddersfield, West Yorkshire, HD1 3TG Classification: Clothing & Fabrics - Manufacturers **Status: Inactive** Positional Accuracy: Manually positioned to the address or location	A7NE (SW)	778	-	413695 415313
274	**Contemporary Trade Directory Entries** Name: Geoff Clifford Location: 242, Lockwood Road, Huddersfield, West Yorkshire, HD1 3TG Classification: Upholstery Manufacturers **Status: Inactive** Positional Accuracy: Manually positioned to the address or location	A7NE (SW)	799	-	413665 415312
274	**Contemporary Trade Directory Entries** Name: Elite Alloys Location: 246, Lockwood Road, Huddersfield, West Yorkshire, HD1 3TG Classification: Alloys **Status: Inactive** Positional Accuracy: Automatically positioned to the address	A7NE (SW)	816	-	413682 415274
275	**Contemporary Trade Directory Entries** Name: E B A Climate Ltd Location: Unit 120 6 Queen Street, Huddersfield, West Yorkshire, HD1 2SQ Classification: Air Conditioning & Refrigeration Contractors **Status: Inactive** Positional Accuracy: Manually positioned to the road within the address or location	A19SW (NE)	748	-	414609 416558
275	**Contemporary Trade Directory Entries** Name: Ocd Services Kirklees Ltd Location: Queen Street, Huddersfield, West Yorkshire, HD1 2SQ Classification: Commercial Cleaning Services **Status: Inactive** Positional Accuracy: Manually positioned within the geographical locality	A19SW (NE)	754	-	414621 416557
275	**Contemporary Trade Directory Entries** Name: Scrap Car Now Today Cash Huddersfield Location: Queen Street, Huddersfield, West Yorkshire, hd1 2sq Classification: Car Breakers & Dismantlers **Status: Inactive** Positional Accuracy: Manually positioned within the geographical locality	A19SW (NE)	763	-	414623 416566
276	**Contemporary Trade Directory Entries** Name: Sketchley Retail Ltd Location: 14, Cloth Hall Street, Huddersfield, HD1 2EG Classification: Dry Cleaners **Status: Inactive** Positional Accuracy: Automatically positioned to the address	A18NE (N)	755	-	414407 416644
277	**Contemporary Trade Directory Entries** Name: S K A Textiles Ltd Location: 1st Floor Standard House,George Street, Huddersfield, West Yorkshire, HD1 4AD Classification: Clothing & Fabrics - Manufacturers **Status: Inactive** Positional Accuracy: Automatically positioned to the address	A18NE (N)	758	-	414261 416666
277	**Contemporary Trade Directory Entries** Name: Printing Com Location: 5, Upperhead Row, Huddersfield, HD1 2JL Classification: Printers **Status: Inactive** Positional Accuracy: Automatically positioned to the address	A18NE (N)	762	-	414273 416669
277	**Contemporary Trade Directory Entries** Name: Professional Prints Location: Standard House,Half Moon St, Huddersfield, West Yorkshire, HD1 2JF Classification: Printers **Status: Inactive** Positional Accuracy: Automatically positioned to the address	A18NE (N)	769	-	414281 416676

Map ID	Details	Quadrant Reference (Compass Direction)	Estimated Distance From Site	Contact	NGR
277	**Contemporary Trade Directory Entries** Name: Business Equipment Co Ltd Location: Standard House, Half Moon Street, Huddersfield, West Yorkshire, HD1 2JF Classification: Office Furniture & Equipment **Status: Inactive** Positional Accuracy: Automatically positioned to the address	A18NE (N)	769	-	414282 416676
277	**Contemporary Trade Directory Entries** Name: J P B Jewellery Location: 3a, Cherry Tree Centre, Half Moon Street, Huddersfield, HD1 2JD Classification: Jewellery Manufacturers & Repairers **Status: Active** Positional Accuracy: Automatically positioned to the address	A18NE (N)	772	-	414279 416679
278	**Contemporary Trade Directory Entries** Name: Jewson Location: Manor Mills,Kings Mill Lane, Huddersfield, West Yorkshire, HD1 3AW Classification: Builders' Merchants **Status: Inactive** Positional Accuracy: Manually positioned within the geographical locality	A14NE (E)	766	-	414989 416088
279	**Contemporary Trade Directory Entries** Name: S & G Sealed And Guaranteed Location: 213, Cross Lane, Huddersfield, HD4 6DN Classification: Damp & Dry Rot Control **Status: Inactive** Positional Accuracy: Automatically positioned to the address	A8SW (S)	766	-	414183 415113
280	**Contemporary Trade Directory Entries** Name: Resource Medical Location: 187, Manchester Road, Huddersfield, West Yorkshire, HD1 3JG Classification: Pharmaceutical Manufacturers & Distributors **Status: Inactive** Positional Accuracy: Automatically positioned to the address	A12NW (W)	767	-	413468 416001
281	**Contemporary Trade Directory Entries** Name: Fire Brand Direct Location: 201, Lockwood Road, Huddersfield, HD1 3TG Classification: Fireplaces & Mantelpieces **Status: Inactive** Positional Accuracy: Automatically positioned to the address	A7NE (SW)	783	-	413729 415276
281	**Contemporary Trade Directory Entries** Name: Potbelly Stove Shop Location: 201, Lockwood Road, Huddersfield, HD1 3TG Classification: Cookers - Sales & Service **Status: Inactive** Positional Accuracy: Automatically positioned to the address	A7NE (SW)	783	-	413729 415276
281	**Contemporary Trade Directory Entries** Name: County Cold Foods Location: Unit 5, Broadfield Mills, Albert Street, Lockwood, HUDDERSFIELD, HD1 3QD Classification: Food Products - Manufacturers **Status: Inactive** Positional Accuracy: Automatically positioned to the address	A7NE (SW)	807	-	413755 415225
281	**Contemporary Trade Directory Entries** Name: Swift Blinds Location: Unit 4, Broadfield Mills, Albert Street, Lockwood, HUDDERSFIELD, HD1 3QD Classification: Blinds, Awnings & Canopies **Status: Inactive** Positional Accuracy: Automatically positioned to the address	A7NE (SW)	807	-	413755 415225
281	**Contemporary Trade Directory Entries** Name: Carefill Uk Ltd Location: Unit 2, Broadfield Mills, Albert Street, Lockwood, Huddersfield, HD1 3QD Classification: Bed & Mattress Manufacturers **Status: Inactive** Positional Accuracy: Automatically positioned to the address	A7NE (SW)	807	-	413755 415225
281	**Contemporary Trade Directory Entries** Name: Butterworths Unbeatable Quotes Location: 206, Albert Street, Lockwood, Huddersfield, HD1 3QD Classification: Damp & Dry Rot Control **Status: Inactive** Positional Accuracy: Automatically positioned to the address	A7NE (SW)	811	-	413714 415252
281	**Contemporary Trade Directory Entries** Name: Huddersfield Gas Location: 205, Albert Street, Lockwood, Huddersfield, HD1 3QD Classification: Gas Suppliers **Status: Active** Positional Accuracy: Automatically positioned to the address	A7NE (SW)	812	-	413727 415240

Map ID	Details	Quadrant Reference (Compass Direction)	Estimated Distance From Site	Contact	NGR
281	**Contemporary Trade Directory Entries** Name: Huddersfield Gas Location: 205, Albert Street, Lockwood, Huddersfield, HD1 3QD Classification: Gas Suppliers **Status: Inactive** Positional Accuracy: Automatically positioned to the address	A7NE (SW)	812	-	413727 415240
281	**Contemporary Trade Directory Entries** Name: Hudesfield Gases Location: 205, Albert Street, Lockwood, Huddersfield, West Yorkshire, HD1 3QD Classification: Gas Suppliers **Status: Inactive** Positional Accuracy: Manually positioned to the address or location	A7NE (SW)	812	-	413727 415240
281	**Contemporary Trade Directory Entries** Name: Huddersfield Gas Location: 205, Albert Street, Lockwood, Huddersfield, HD1 3QD Classification: Gas Suppliers **Status: Inactive** Positional Accuracy: Automatically positioned to the address	A7NE (SW)	812	-	413727 415240
281	**Contemporary Trade Directory Entries** Name: Albert Street Motors Location: 210, Albert Street, Lockwood, Huddersfield, HD1 3QD Classification: Car Dealers **Status: Inactive** Positional Accuracy: Automatically positioned to the address	A7NE (SW)	824	-	413715 415235
281	**Contemporary Trade Directory Entries** Name: Albert Street Motors Location: 210, Albert Street, Lockwood, HUDDERSFIELD, HD1 3QD Classification: Car Dealers - Used **Status: Inactive** Positional Accuracy: Automatically positioned to the address	A7NE (SW)	824	-	413715 415235
281	**Contemporary Trade Directory Entries** Name: Albert Street Motors Location: 210, Albert Street, Lockwood, Huddersfield, HD1 3QD Classification: Car Dealers **Status: Active** Positional Accuracy: Automatically positioned to the address	A7NE (SW)	824	-	413715 415235
282	**Contemporary Trade Directory Entries** Name: N Batley Location: Upper Aspley Mills, Firth Street, Huddersfield, HD1 3BN Classification: Clothing & Fabrics - Manufacturers **Status: Inactive** Positional Accuracy: Automatically positioned to the address	A19SE (NE)	798	-	414952 416274
283	**Contemporary Trade Directory Entries** Name: Fads Location: 11, Trinity Street, Huddersfield, HD1 4DA Classification: Wallpapers & Wall Coverings **Status: Inactive** Positional Accuracy: Automatically positioned to the address	A18NW (N)	799	-	414164 416704
284	**Contemporary Trade Directory Entries** Name: Eden Blinds Location: 30, Upper George Street, HUDDERSFIELD, HD1 4AW Classification: Blinds, Awnings & Canopies **Status: Inactive** Positional Accuracy: Automatically positioned to the address	A18NW (N)	799	-	414025 416679
284	**Contemporary Trade Directory Entries** Name: K&S Haulage Location: 21, Greenhead Road, Huddersfield, HD1 4EN Classification: Road Haulage Services **Status: Inactive** Positional Accuracy: Automatically positioned to the address	A18NW (N)	834	-	414009 416710
284	**Contemporary Trade Directory Entries** Name: Kidioz Clothing Location: A, 17, Greenhead Road, Huddersfield, HD1 4EN Classification: Clothing & Fabrics - Manufacturers **Status: Inactive** Positional Accuracy: Automatically positioned to the address	A18NW (N)	842	-	414019 416721
285	**Contemporary Trade Directory Entries** Name: Energia-Uk Location: 6 Cherry Tree Centre, Market Street, Huddersfield, HD1 2ET Classification: Energy Efficient Products and Services **Status: Inactive** Positional Accuracy: Automatically positioned to the address	A18NE (N)	802	-	414345 416703

Map ID	Details	Quadrant Reference (Compass Direction)	Estimated Distance From Site	Contact	NGR
285	**Contemporary Trade Directory Entries** Name: Wilkie Uk Ltd Location: 2-2a, Brooks Yard, Huddersfield, HD1 2EP Classification: Freight Forwarders **Status: Inactive** Positional Accuracy: Automatically positioned to the address	A18NE (N)	805	-	414384 416700
285	**Contemporary Trade Directory Entries** Name: R A Bell & Co Ltd Location: Brooks Yard, Huddersfield, HD1 2EP Classification: Chemists' & Pharmacists' Suppliers & Wholesalers **Status: Inactive** Positional Accuracy: Automatically positioned to the address	A18NE (N)	806	-	414389 416700
286	**Contemporary Trade Directory Entries** Name: Tint-A-Mania Location: Unit 13, Cliffe Commercial Business Park, Huddersfield, HD1 3JD Classification: Window Tinting **Status: Active** Positional Accuracy: Automatically positioned to the address	A12NW (W)	804	-	413450 416093
286	**Contemporary Trade Directory Entries** Name: Huddersfield Customs Location: Unit 13, Cliffe Commercial Business Park, Huddersfield, HD1 3JD Classification: Window Tinting **Status: Active** Positional Accuracy: Automatically positioned to the address	A12NW (W)	804	-	413450 416093
286	**Contemporary Trade Directory Entries** Name: Cliffe & Co Ltd Location: Cliffe Commercial Business Park, Huddersfield, HD1 3JD Classification: Textile Manufacturing **Status: Inactive** Positional Accuracy: Automatically positioned to the address	A12NW (W)	804	-	413450 416093
286	**Contemporary Trade Directory Entries** Name: P & D Fabrications Location: Unit 1, Cliffe Commercial Business Park, Huddersfield, HD1 3JD Classification: Sheet Metal Work **Status: Inactive** Positional Accuracy: Automatically positioned to the address	A12NW (W)	804	-	413450 416093
286	**Contemporary Trade Directory Entries** Name: Greenwood M Autos Location: Unit 14, Cliffe Commercial Business Park, HUDDERSFIELD, HD1 3JD Classification: Garage Services **Status: Inactive** Positional Accuracy: Automatically positioned to the address	A12NW (W)	804	-	413450 416093
286	**Contemporary Trade Directory Entries** Name: Tyreseal (International) Location: Unit 18, Cliffe Commercial Business Park, Huddersfield, HD1 3JD Classification: Tyre Repairs & Retreading **Status: Inactive** Positional Accuracy: Automatically positioned to the address	A12NW (W)	804	-	413450 416093
286	**Contemporary Trade Directory Entries** Name: P & D Fabrications Location: Unit 1, Cliffe Commercial Business Park, Huddersfield, West Yorkshire, HD1 3JD Classification: Sheet Metal Work **Status: Inactive** Positional Accuracy: Automatically positioned to the address	A12NW (W)	804	-	413450 416093
286	**Contemporary Trade Directory Entries** Name: Tyreseal (International) Location: Unit 18, Cliffe Commercial Business Park, Huddersfield, West Yorkshire, HD1 3JD Classification: Tyre Repairs & Retreading **Status: Inactive** Positional Accuracy: Automatically positioned to the address	A12NW (W)	804	-	413450 416093
286	**Contemporary Trade Directory Entries** Name: Adx Location: Unit 18, Cliffe Commercial Business Park, Huddersfield, HD1 3JD Classification: Engineering Services **Status: Inactive** Positional Accuracy: Automatically positioned to the address	A12NW (W)	817	-	413435 416090

Map ID	Details	Quadrant Reference (Compass Direction)	Estimated Distance From Site	Contact	NGR
286	**Contemporary Trade Directory Entries** Name: Huddersfield Powder Coating Company Ltd Location: Unit 17, Cliffe Commercial Business Park, Huddersfield, HD1 3JD Classification: Powder Coatings **Status: Active** Positional Accuracy: Automatically positioned to the address	A12NW (W)	817	-	413435 416090
287	**Contemporary Trade Directory Entries** Name: Home Electric Services Ltd Location: 9, Pack Horse Walk, Huddersfield, West Yorkshire, HD1 2RT Classification: Cookers - Sales & Service **Status: Inactive** Positional Accuracy: Automatically positioned to the address	A18NE (N)	806	-	414546 416653
287	**Contemporary Trade Directory Entries** Name: C Booth & Son Location: 13, Cross Church Street, Huddersfield, HD1 2PY Classification: Hardware **Status: Active** Positional Accuracy: Automatically positioned to the address	A19NW (NE)	845	-	414579 416681
287	**Contemporary Trade Directory Entries** Name: M & S Jewellery Location: 12, Cross Church Street, Huddersfield, West Yorkshire, HD1 2PT Classification: Jewellery Manufacturers & Repairers **Status: Active** Positional Accuracy: Automatically positioned to the address	A19NW (NE)	877	-	414598 416707
288	**Contemporary Trade Directory Entries** Name: Pose Location: 216, Manchester Road, Huddersfield, HD1 3JF Classification: Telecommunications Equipment & Systems **Status: Inactive** Positional Accuracy: Automatically positioned to the address	A12NW (W)	824	-	413410 416003
288	**Contemporary Trade Directory Entries** Name: Fashion Field Ltd Location: B, 216, Manchester Road, Huddersfield, HD1 3JF Classification: Clothing & Fabrics - Manufacturers **Status: Inactive** Positional Accuracy: Automatically positioned to the address	A12NW (W)	825	-	413412 416017
288	**Contemporary Trade Directory Entries** Name: Autosense Location: 210, Manchester Road, Huddersfield, West Yorkshire, HD1 3JF Classification: Garage Services **Status: Inactive** Positional Accuracy: Manually positioned to an adjacent address or location	A12NW (W)	837	-	413404 416046
288	**Contemporary Trade Directory Entries** Name: Eldon Electricals Location: Manchester Road, Huddersfield, West Yorkshire, HD1 3JF Classification: Electrical Goods Sales, Manufacturers & Wholesalers **Status: Inactive** Positional Accuracy: Automatically positioned to the address	A12NW (W)	845	-	413389 416000
289	**Contemporary Trade Directory Entries** Name: Ilyas Autos Location: 98 Moorbottom Road, Huddersfield, West Yorkshire, HD1 3JT Classification: Garage Services **Status: Active** Positional Accuracy: Manually positioned within the geographical locality	A12NW (W)	826	-	413401 415930
290	**Contemporary Trade Directory Entries** Name: Johnson Cleaners (Uk) Ltd Location: 6, Market Place, Huddersfield, HD1 2AN Classification: Dry Cleaners **Status: Inactive** Positional Accuracy: Automatically positioned to the address	A18NE (N)	826	-	414462 416703
291	**Contemporary Trade Directory Entries** Name: The Perfume Shop Location: Unit 41/B, Kingsgate Centre, King Street, Huddersfield, HD1 2QB Classification: Perfume Suppliers **Status: Active** Positional Accuracy: Automatically positioned to the address	A19NW (NE)	834	-	414643 416636
291	**Contemporary Trade Directory Entries** Name: The Look Location: Unit 14, Kingsgate Centre, King Street, Huddersfield, HD1 2QB Classification: Perfume Suppliers **Status: Inactive** Positional Accuracy: Automatically positioned to the address	A19NW (NE)	834	-	414643 416636

Map ID	Details	Quadrant Reference (Compass Direction)	Estimated Distance From Site	Contact	NGR
291	**Contemporary Trade Directory Entries** Name: The Fragrance Shop Location: Unit 25, Kingsgate Centre, King Street, Huddersfield, HD1 2QB Classification: Perfume Suppliers **Status: Inactive** Positional Accuracy: Automatically positioned to the address	A19NW (NE)	834	-	414643 416636
292	**Contemporary Trade Directory Entries** Name: Newnorth Motors Location: 5, Northfield Avenue, Huddersfield, West Yorkshire, HD1 3SH Classification: Car Dealers - Used **Status: Inactive** Positional Accuracy: Automatically positioned to the address	A7NW (SW)	836	-	413457 415554
293	**Contemporary Trade Directory Entries** Name: 5 Star Autocentre Location: 1, The Triangle, Huddersfield, HD1 4RN Classification: Garage Services **Status: Active** Positional Accuracy: Automatically positioned to the address	A12NW (W)	839	-	413435 416164
293	**Contemporary Trade Directory Entries** Name: T & K Motors Location: 11, The Triangle, Huddersfield, HD1 4RN Classification: Car Dealers **Status: Active** Positional Accuracy: Automatically positioned to the address	A12NW (W)	852	-	413431 416191
294	**Contemporary Trade Directory Entries** Name: Anything Iron Location: 2, Spa Wood Top, Huddersfield, HD4 6BG Classification: Wrought Ironwork **Status: Inactive** Positional Accuracy: Automatically positioned to the address	A7SE (SW)	856	-	413890 415092
294	**Contemporary Trade Directory Entries** Name: Northen Coach Works Location: Sovereign Business Centre, Lockwood Scar, HUDDERSFIELD, HD4 6BL Classification: Car Body Repairs **Status: Inactive** Positional Accuracy: Automatically positioned to the address	A7SE (SW)	881	-	413849 415084
294	**Contemporary Trade Directory Entries** Name: Jobere Designs Location: Unit 5 Sovereign Business Centre,Lockwood Scar, Huddersfield, West Yorkshire, HD4 6BL Classification: Clothing & Fabrics - Manufacturers **Status: Inactive** Positional Accuracy: Manually positioned to the address or location	A7SE (SW)	881	-	413848 415084
295	**Contemporary Trade Directory Entries** Name: Halfords Garage Services Huddersfield (Formerly National) Location: FIRTH STREET, HUDDERSFIELD, HD1 3BL Classification: Tyre Dealers **Status: Active** Positional Accuracy: Automatically positioned to the address	A19SE (NE)	863	-	414966 416377
296	**Contemporary Trade Directory Entries** Name: Klick Photopoint Location: 8, Kirkgate, Huddersfield, HD1 1QH Classification: Photographic Processors **Status: Inactive** Positional Accuracy: Automatically positioned to the address	A18NE (N)	864	-	414533 416720
296	**Contemporary Trade Directory Entries** Name: Klick Location: 8, Kirkgate, Huddersfield, West Yorkshire, HD1 1QH Classification: Photographic Processors **Status: Inactive** Positional Accuracy: Automatically positioned to the address	A18NE (N)	864	-	414533 416720
297	**Contemporary Trade Directory Entries** Name: Cathay Industries Location: 26, Estate Buildings, Railway Street, Huddersfield, West Yorkshire, HD1 1JY Classification: Dyers **Status: Inactive** Positional Accuracy: Automatically positioned to the address	A18NE (N)	867	-	414378 416764

Map ID	Details	Quadrant Reference (Compass Direction)	Estimated Distance From Site	Contact	NGR
297	**Contemporary Trade Directory Entries** Name: Sterling Security Shutters Location: 44, Estate Buildings, Railway Street, Huddersfield, HD1 1JY Classification: Roller Shutter Manufacturers **Status: Inactive** Positional Accuracy: Automatically positioned to the address	A18NE (N)	891	-	414377 416788
297	**Contemporary Trade Directory Entries** Name: Minuteman Press Location: 19, RAILWAY STREET, HUDDERSFIELD, HD1 1JS Classification: Printers **Status: Active** Positional Accuracy: Automatically positioned to the address	A18NE (N)	939	-	414381 416836
298	**Contemporary Trade Directory Entries** Name: C & K Autos Location: 181, Victoria Road, Huddersfield, HD1 3TT Classification: Garage Services **Status: Inactive** Positional Accuracy: Automatically positioned to the address	A7NE (SW)	873	-	413577 415296
298	**Contemporary Trade Directory Entries** Name: Severyn Service Location: 181, Victoria Road, Huddersfield, HD1 3TT Classification: Garage Services **Status: Inactive** Positional Accuracy: Automatically positioned to the address	A7NE (SW)	873	-	413577 415296
299	**Contemporary Trade Directory Entries** Name: Huddersfieldprinting.Com Location: 46-48, Byram Arcade, Huddersfield, HD1 1ND Classification: Printers **Status: Inactive** Positional Accuracy: Automatically positioned to the address	A18NE (N)	876	-	414430 416762
299	**Contemporary Trade Directory Entries** Name: Print & Novelty Co Ltd Location: 32a, Byram Arcade, Huddersfield, HD1 1ND Classification: Printers **Status: Inactive** Positional Accuracy: Automatically positioned to the address	A18NE (N)	876	-	414430 416762
299	**Contemporary Trade Directory Entries** Name: Print & Novelty Location: 32a, Byram Arcade, Huddersfield, HD1 1ND Classification: T-Shirts **Status: Inactive** Positional Accuracy: Automatically positioned to the address	A18NE (N)	876	-	414430 416762
299	**Contemporary Trade Directory Entries** Name: Green Express Railtours Location: 49, Byram Arcade, Huddersfield, West Yorkshire, HD1 1ND Classification: Railways **Status: Inactive** Positional Accuracy: Automatically positioned to the address	A18NE (N)	876	-	414430 416762
299	**Contemporary Trade Directory Entries** Name: Print & Novelty Location: 32a, Byram Arcade, Huddersfield, HD1 1ND Classification: T-Shirts **Status: Inactive** Positional Accuracy: Automatically positioned to the address	A18NE (N)	876	-	414430 416762
299	**Contemporary Trade Directory Entries** Name: The Whole Hog Merchandising Co Location: 38-40, Byram Arcade, Huddersfield, HD1 1ND Classification: Printers **Status: Inactive** Positional Accuracy: Automatically positioned to the address	A18NE (N)	876	-	414430 416762
299	**Contemporary Trade Directory Entries** Name: Pink Zebra Location: 34 Byram Arcade, Huddersfield, West Yorkshire, HD1 1ND Classification: Clothing & Fabrics - Manufacturers **Status: Inactive** Positional Accuracy: Manually positioned to the address or location	A18NE (N)	876	-	414430 416762
299	**Contemporary Trade Directory Entries** Name: Scrap My Car Now For Money Huddersfield Kws Location: 8, Station Street, Huddersfield, HD1 1LN Classification: Car Breakers & Dismantlers **Status: Inactive** Positional Accuracy: Automatically positioned to the address	A18NE (N)	885	-	414419 416774

Map ID	Details	Quadrant Reference (Compass Direction)	Estimated Distance From Site	Contact	NGR
300	**Contemporary Trade Directory Entries** Name: Prh Fabrication Location: Unit 13,Paddock Viaduct,Manchester Rd, Huddersfield, West Yorkshire, HD1 3JF Classification: Wrought Ironwork **Status: Inactive** Positional Accuracy: Automatically positioned to the address	A12NW (W)	881	-	413355 416022
301	**Contemporary Trade Directory Entries** Name: Huddersfield Electronics Location: 4-4a, Cross Church Street, Huddersfield, HD1 2PT Classification: Radio Communication Equipment **Status: Inactive** Positional Accuracy: Automatically positioned to the address	A19NW (NE)	901	-	414602 416732
302	**Contemporary Trade Directory Entries** Name: Clean As A Whistle Location: 8, Wood Lane, Huddersfield, HD4 6QG Classification: Carpet, Curtain & Upholstery Cleaners **Status: Inactive** Positional Accuracy: Automatically positioned to the address	A9NE (SE)	901	-	414937 415319
303	**Contemporary Trade Directory Entries** Name: Gb Go Ltd Location: 39, Springwood Hall Gardens, Huddersfield, HD1 4HA Classification: Road Haulage Services **Status: Inactive** Positional Accuracy: Automatically positioned to the address	A17SW (NW)	905	-	413472 416392
304	**Contemporary Trade Directory Entries** Name: Dews Haulage Ltd Location: Moorbottom Road, Huddersfield, HD1 3JT Classification: Road Haulage Services **Status: Inactive** Positional Accuracy: Automatically positioned to the address	A12SW (W)	907	-	413319 415876
305	**Contemporary Trade Directory Entries** Name: Lambert Transport Location: 3-5, Paddock Foot, Huddersfield, HD1 4RY Classification: Garage Services **Status: Inactive** Positional Accuracy: Automatically positioned to the address	A12NW (W)	907	-	413346 416102
306	**Contemporary Trade Directory Entries** Name: Reliant Domestic Services Location: 40, Wakefield Road, HUDDERSFIELD, HD1 3AQ Classification: Vacuum Cleaners - Sales & Service **Status: Active** Positional Accuracy: Automatically positioned to the address	A19SE (NE)	908	-	414989 416423
307	**Contemporary Trade Directory Entries** Name: Surface Glaze Location: 114, Yews Hill Road, Huddersfield, HD1 3SP Classification: Bath Resurfacing **Status: Active** Positional Accuracy: Automatically positioned to the address	A12SW (W)	909	-	413361 415599
308	**Contemporary Trade Directory Entries** Name: Association Of Community Rail Patnership Location: Brian Jackson Centre, 2, New North Parade, Huddersfield, HD1 5JP Classification: Railways **Status: Inactive** Positional Accuracy: Automatically positioned to the address	A18NE (N)	916	-	414257 416824
308	**Contemporary Trade Directory Entries** Name: Kirklees Community Furniture Scheme Location: Brian Jackson House, 2, New North Parade, Huddersfield, HD1 5JP Classification: Recycling Centres **Status: Inactive** Positional Accuracy: Automatically positioned to the address	A18NE (N)	916	-	414257 416824
309	**Contemporary Trade Directory Entries** Name: C Stern Location: The Triangle, Huddersfield, West Yorkshire, HD1 4RU Classification: Petrol Filling Stations **Status: Inactive** Positional Accuracy: Manually positioned within the geographical locality	A12NW (W)	917	-	413369 416211

Map ID	Details	Quadrant Reference (Compass Direction)	Estimated Distance From Site	Contact	NGR
309	**Contemporary Trade Directory Entries** Name: Clarke Meats Ltd Location: The Triangle, Huddersfield, West Yorkshire, HD1 4RR Classification: Meat - Wholesale **Status: Inactive** Positional Accuracy: Automatically positioned to the address	A17SW (NW)	930	-	413374 416258
309	**Contemporary Trade Directory Entries** Name: Auto Centre Ltd Location: Paddock Foot, Huddersfield, HD1 4RY Classification: Mot Testing Centres **Status: Active** Positional Accuracy: Automatically positioned to the address	A17SW (NW)	930	-	413374 416258
309	**Contemporary Trade Directory Entries** Name: The Stair Parts Shop Location: The Triangle, Huddersfield, HD1 4RN Classification: Staircase, Balustrade & Handrail Manufacturers **Status: Inactive** Positional Accuracy: Automatically positioned to the address	A17SW (NW)	930	-	413374 416258
309	**Contemporary Trade Directory Entries** Name: Huddersfield Auto Salvage Location: Paddock Foot, Huddersfield, HD1 4RY Classification: Car Breakers & Dismantlers **Status: Active** Positional Accuracy: Automatically positioned to the address	A17SW (NW)	930	-	413374 416258
309	**Contemporary Trade Directory Entries** Name: X L Print Location: Unit 2 The Triangle, Huddersfield, West Yorkshire, HD1 4RR Classification: Printers **Status: Inactive** Positional Accuracy: Manually positioned within the geographical locality	A17SW (W)	932	-	413369 416251
309	**Contemporary Trade Directory Entries** Name: Holme Valley Blinds Ltd Location: The Triangle, Huddersfield, HD1 4RR Classification: Blinds, Awnings & Canopies **Status: Inactive** Positional Accuracy: Manually positioned within the geographical locality	A17SW (NW)	960	-	413361 416302
310	**Contemporary Trade Directory Entries** Name: D C C Cleaning Services Location: 15, Wood Lane, Huddersfield, HD4 6QG Classification: Cleaning Services - Domestic **Status: Active** Positional Accuracy: Automatically positioned to the address	A9NE (SE)	918	-	414985 415355
311	**Contemporary Trade Directory Entries** Name: Triangle Motors Location: 5, Colne Street, Paddock, Huddersfield, HD1 4RX Classification: Garage Services **Status: Inactive** Positional Accuracy: Automatically positioned to the address	A12NW (W)	922	-	413352 416177
311	**Contemporary Trade Directory Entries** Name: Longley Park Ltd Location: THE TRIANGLE, PADDOCK, HUDDERSFIELD, HD1 4RU Classification: Car Dealers - Used **Status: Inactive** Positional Accuracy: Automatically positioned to the address	A12NW (W)	957	-	413329 416217
311	**Contemporary Trade Directory Entries** Name: Longley Park Ltd Location: The Triangle, Huddersfield, HD1 4RU Classification: Car Dealers - Used **Status: Inactive** Positional Accuracy: Automatically positioned to the address	A12NW (W)	961	-	413324 416214
312	**Contemporary Trade Directory Entries** Name: Harvey James Location: 1-3, Swan Lane, Lockwood, Huddersfield, HD1 3TW Classification: Lighting Manufacturers **Status: Active** Positional Accuracy: Automatically positioned to the address	A7SE (SW)	926	-	413594 415204
313	**Contemporary Trade Directory Entries** Name: Premier Worsteds Of York Ltd Location: Mole House, 1, Scar Grove, Huddersfield, HD4 6BB Classification: Textile Manufacturing **Status: Inactive** Positional Accuracy: Automatically positioned to the address	A8SW (S)	932	-	413993 414977

Map ID	Details	Quadrant Reference (Compass Direction)	Estimated Distance From Site	Contact	NGR
314	**Contemporary Trade Directory Entries** Name: Leather Workshop Location: 4, Bridge Street, Lockwood, Huddersfield, HD4 6EL Classification: Leather Garments & Products **Status: Inactive** Positional Accuracy: Automatically positioned to the address	A7SE (SW)	940	-	413696 415104
315	**Contemporary Trade Directory Entries** Name: Funky Vinyl Location: 21-23 Bridge Street, Lockwood, Huddersfield, West Yorkshire, HD4 6EL Classification: Printers **Status: Inactive** Positional Accuracy: Automatically positioned to the address	A7SE (SW)	941	-	413624 415158
316	**Contemporary Trade Directory Entries** Name: Kall Kwik Location: 28, John William Street, Huddersfield, HD1 1BG Classification: Printers **Status: Inactive** Positional Accuracy: Automatically positioned to the address	A18NE (N)	951	-	414489 416825
316	**Contemporary Trade Directory Entries** Name: Simply Clean Ag Ltd Location: Revenue Chambers, St. Peters Street, Huddersfield, HD1 1DL Classification: Commercial Cleaning Services **Status: Inactive** Positional Accuracy: Automatically positioned to the address	A18NE (N)	997	-	414504 416869
317	**Contemporary Trade Directory Entries** Name: Darwins Furniture Restorations Location: 1-3, Bridge Street, Lockwood, Huddersfield, HD4 6EL Classification: Furniture - Repairing & Restoring **Status: Active** Positional Accuracy: Automatically positioned to the address	A7SE (SW)	956	-	413643 415124
317	**Contemporary Trade Directory Entries** Name: Cameron Graham Ltd Location: 2, BREWERY DRIVE, LOCKWOOD, HUDDERSFIELD, HD4 6EN Classification: Chemists' & Pharmacists' Suppliers & Wholesalers **Status: Active** Positional Accuracy: Automatically positioned to the address	A7SE (SW)	973	-	413639 415105
318	**Contemporary Trade Directory Entries** Name: Airtagmedia Print & Design Location: 65b, Trinity Street, Huddersfield, HD1 4DN Classification: Printers **Status: Inactive** Positional Accuracy: Automatically positioned to the address	A18NW (N)	961	-	413941 416822
319	**Contemporary Trade Directory Entries** Name: We Buy Scrap Cars Location: 5, North Street, Lockwood, Huddersfield, HD1 3UA Classification: Scrap Metal Merchants **Status: Inactive** Positional Accuracy: Automatically positioned to the address	A7NW (SW)	961	-	413460 415300
320	**Contemporary Trade Directory Entries** Name: Bench Mark Kitchens Ltd Location: Birkhouse Lane, Huddersfield, HD1 4SF Classification: Kitchen Furniture Manufacturers **Status: Inactive** Positional Accuracy: Automatically positioned to the address	A12NW (W)	964	-	413276 416049
321	**Contemporary Trade Directory Entries** Name: Sainsbury'S Petrol Station Location: Southgate, Huddersfield, West Yorkshire, HD1 6QR Classification: Petrol Filling Stations **Status: Active** Positional Accuracy: Automatically positioned to the address	A19NW (NE)	968	-	414801 416695
322	**Contemporary Trade Directory Entries** Name: F & R Engineering Services Location: Griffin Works, 273a, Manchester Road, Huddersfield, HD4 5AG Classification: Engineering Machine Services **Status: Active** Positional Accuracy: Automatically positioned to the address	A12NW (W)	972	-	413254 415923

Map ID	Details	Quadrant Reference (Compass Direction)	Estimated Distance From Site	Contact	NGR
322	**Contemporary Trade Directory Entries** Name: Premier Coachworks Location: Crosland Moor Garage, Blackmoorfoot Road, Crosland Moor, Huddersfield, West Yorkshire, HD4 5AQ Classification: Car Body Repairs **Status: Inactive** Positional Accuracy: Automatically positioned to the address	A12NW (W)	993	-	413233 415907
322	**Contemporary Trade Directory Entries** Name: Automatic Transmissions Ltd Location: Crosland Moor Garage, Blackmoorfoot Road, Huddersfield, HD4 5AQ Classification: Garage Services **Status: Inactive** Positional Accuracy: Automatically positioned to the address	A12SW (W)	994	-	413231 415891
322	**Contemporary Trade Directory Entries** Name: Premier Coachworks Location: Crosland Moor Garage, Blackmoorfoot Road, Huddersfield, HD4 5AQ Classification: Car Body Repairs **Status: Inactive** Positional Accuracy: Automatically positioned to the address	A12SW (W)	994	-	413231 415891
323	**Contemporary Trade Directory Entries** Name: Lockwood Scar Garage Location: Jacobs Row, Huddersfield, HD4 6BQ Classification: Car Body Repairs **Status: Inactive** Positional Accuracy: Automatically positioned to the address	A7SE (SW)	974	-	413804 415002
324	**Contemporary Trade Directory Entries** Name: D & W Motors Ltd Location: The Triangle, Huddersfield, HD1 4RR Classification: Car Dealers - Used **Status: Inactive** Positional Accuracy: Automatically positioned to the address	A17SW (NW)	982	-	413334 416296
324	**Contemporary Trade Directory Entries** Name: Luxury Mattresses Location: Unit 10 Triangle Business Park, The Triangle, Huddersfield, HD1 4RR Classification: Bed & Mattress Manufacturers **Status: Active** Positional Accuracy: Manually positioned to the address or location	A17SW (NW)	982	-	413334 416296
324	**Contemporary Trade Directory Entries** Name: Vincents Of Huddersfield Location: The Triangle, HUDDERSFIELD, HD1 4RR Classification: Car Dealers - Used **Status: Inactive** Positional Accuracy: Automatically positioned to the address	A17SW (NW)	986	-	413333 416303
325	**Contemporary Trade Directory Entries** Name: Hygiene Supreme Location: Unit 16, Newsome Mills, Hart Street, Newsome, Huddersfield, HD4 6JG Classification: Cleaning Materials & Equipment **Status: Inactive** Positional Accuracy: Automatically positioned to the address	A8SE (S)	982	-	414348 414903
325	**Contemporary Trade Directory Entries** Name: English Oak (Woollens) Ltd Location: Newsome Mills, Hart Street, Newsome, Huddersfield, West Yorkshire, HD4 6JG Classification: Textile Manufacturing **Status: Inactive** Positional Accuracy: Automatically positioned to the address	A8SE (S)	982	-	414348 414903
325	**Contemporary Trade Directory Entries** Name: Holland & Sherry Location: Newsome Mills, Hart Street, Newsome, Huddersfield, West Yorkshire, HD4 6JG Classification: Textile Manufacturing **Status: Inactive** Positional Accuracy: Automatically positioned to the address	A8SE (S)	982	-	414348 414903
326	**Contemporary Trade Directory Entries** Name: Dream Media Works Ltd Location: Lion Chambers,John William St, Huddersfield, West Yorkshire, HD1 1ES Classification: Printers **Status: Inactive** Positional Accuracy: Manually positioned to the road within the address or location	A18NE (N)	982	-	414453 416866

Map ID	Details	Quadrant Reference (Compass Direction)	Estimated Distance From Site	Contact	NGR
326	**Contemporary Trade Directory Entries** Name: Specialist Electrolysis Clinic Location: 30, Lion Chambers, John William Street, Huddersfield, HD1 1ES Classification: Electrolysis **Status: Inactive** Positional Accuracy: Automatically positioned to the address	A18NE (N)	1000	-	414465 416882
327	**Contemporary Trade Directory Entries** Name: Blinds Express Location: Southgate, Huddersfield, West Yorkshire, HD1 1TA Classification: Blinds, Awnings & Canopies **Status: Inactive** Positional Accuracy: Manually positioned to the road within the address or location	A19NW (NE)	989	-	414753 416752
328	**Contemporary Trade Directory Entries** Name: Yorkshire Energy Services Location: Suite 9, St. Georges Quarter, New North Parade, Huddersfield, HD1 5JP Classification: Energy Efficient Products and Services **Status: Inactive** Positional Accuracy: Automatically positioned to the address	A18NE (N)	991	-	414246 416899
329	**Contemporary Trade Directory Entries** Name: Nudesign Location: Shires Hill, Huddersfield, West Yorkshire, hd1 4se Classification: Furniture - Reproduction **Status: Inactive** Positional Accuracy: Manually positioned within the geographical locality	A12NW (W)	996	-	413263 416139
330	**Fuel Station Entries** Name: Queensgate Service Station Location: Queensgate , , Huddersfield, West Yorkshire, HD1 2RD Brand: Obsolete Premises Type: Not Applicable **Status: Obsolete** Positional Accuracy: Manually positioned to the address or location	A13NE (NE)	378	-	414483 416195
331	**Fuel Station Entries** Name: Aspley Autoparts And Accessories Location: Firth Street , , Huddersfield, West Yorkshire, HD1 3BL Brand: Obsolete Premises Type: Not Applicable **Status: Obsolete** Positional Accuracy: Automatically positioned to the address	A14NW (E)	407	-	414649 415959
332	**Fuel Station Entries** Name: Rss Lockwood Road Location: Lockwood Road , Lockwood , Huddersfield, West Yorkshire, HD1 3QU Brand: Esso Premises Type: Petrol Station **Status: Open** Positional Accuracy: Automatically positioned to the address	A7NE (SW)	538	-	413886 415465
333	**Fuel Station Entries** Name: Huddersfield Service Station Location: Stile Common Road , Lower Houses , Huddersfield, West Yorkshire, HD4 6DD Brand: Obsolete Premises Type: Not Applicable **Status: Obsolete** Positional Accuracy: Automatically positioned to the address	A9NW (SE)	723	-	414771 415399
334	**Fuel Station Entries** Name: Huddersfield Autopoint Location: 187, Lockwood Road , , Huddersfield, West Yorkshire, HD1 3TG Brand: Obsolete Premises Type: Not Applicable **Status: Obsolete** Positional Accuracy: Automatically positioned to the address	A7NE (SW)	761	-	413750 415288
335	**Fuel Station Entries** Name: Paddock Filling Station Location: 70, Market Street The Triangle , Paddock , Huddersfield, West Yorkshire, HD1 4SH Brand: JET Premises Type: Not Applicable **Status: Obsolete** Positional Accuracy: Manually positioned to the address or location	A12NW (W)	945	-	413346 416228

Map ID	Details	Quadrant Reference (Compass Direction)	Estimated Distance From Site	Contact	NGR
336	**Fuel Station Entries** Name: Sainsburys Shorehead Location: Southgate , Shorehead , Huddersfield, West Yorkshire, HD1 6QR Brand: Sainsburys Premises Type: Hypermarket **Status: Open** Positional Accuracy: Manually positioned to the address or location	A19NW (NE)	967	-	414800 416694
336	**Fuel Station Entries** Name: Shell Southgate Location: A62 , Southgate , Huddersfield, West Yorkshire, HD1 6QR Brand: Obsolete Premises Type: Not Applicable **Status: Obsolete** Positional Accuracy: Manually positioned to the address or location	A19NW (NE)	974	-	414799 416703

Map ID	Details	Quadrant Reference (Compass Direction)	Estimated Distance From Site	Contact	NGR
337	**Local Nature Reserves** Name: Gledholt Woods Multiple Area: N Area (m2): 94405.99 Source: Natural England Designation Date: 12th October 2005	A17SW (NW)	1000	9	413368 416403

Agency & Hydrological	Version	Update Cycle
Contaminated Land Register Entries and Notices		
Environment Agency - Head Office	November 2023	Annually
Calderdale Metropolitan Borough Council - Environmental Health	October 2017	Annual Rolling Update
Kirklees Metropolitan Borough Council - Planning Services	October 2017	Annual Rolling Update
Discharge Consents		
Environment Agency - North East Region	January 2024	Quarterly
Enforcement and Prohibition Notices		
Environment Agency - North East Region	March 2013	
Integrated Pollution Controls		
Environment Agency - North East Region	January 2009	
Integrated Pollution Prevention And Control		
Environment Agency - North East Region	October 2023	Quarterly
Local Authority Integrated Pollution Prevention And Control		
Kirklees Metropolitan Borough Council - Environmental Health Department	April 2014	Variable
Calderdale Metropolitan Borough Council - Environmental Health	October 2014	Variable
Local Authority Pollution Prevention and Controls		
Kirklees Metropolitan Borough Council - Environmental Health Department	April 2014	Annual Rolling Update
Calderdale Metropolitan Borough Council - Environmental Health	December 2020	Annual Rolling Update
Local Authority Pollution Prevention and Control Enforcements		
Kirklees Metropolitan Borough Council - Environmental Health Department	April 2014	Variable
Calderdale Metropolitan Borough Council - Environmental Health	October 2014	Variable
Nearest Surface Water Feature		
Ordnance Survey	March 2024	
Pollution Incidents to Controlled Waters		
Environment Agency - North East Region	December 1998	
Prosecutions Relating to Authorised Processes		
Environment Agency - North East Region	July 2015	
Prosecutions Relating to Controlled Waters		
Environment Agency - North East Region	March 2013	
Registered Radioactive Substances		
Environment Agency - North East Region	June 2016	As notified
Environment Agency - Head Office	May 2023	Quarterly
River Quality		
Environment Agency - Head Office	November 2001	Not Applicable
River Quality Biology Sampling Points		
Environment Agency - Head Office	April 2012	
River Quality Chemistry Sampling Points		
Environment Agency - Head Office	April 2012	
Substantiated Pollution Incident Register		
Environment Agency - North East Region - Ridings Area	January 2024	Quarterly
Environment Agency - North East Region - Yorkshire Area	January 2024	Quarterly
Water Abstractions		
Environment Agency - North East Region	April 2024	Quarterly
Water Industry Act Referrals		
Environment Agency - North East Region	October 2017	
Groundwater Vulnerability Map		
Environment Agency - Head Office	June 2018	As notified
Bedrock Aquifer Designations		
Environment Agency - Head Office	January 2018	As notified
Superficial Aquifer Designations		
Environment Agency - Head Office	January 2018	As notified

Agency & Hydrological	Version	Update Cycle
Source Protection Zones		
Environment Agency - Head Office	September 2022	Bi-Annually
Extreme Flooding from Rivers or Sea without Defences		
Environment Agency - Head Office	December 2023	Quarterly
Flooding from Rivers or Sea without Defences		
Environment Agency - Head Office	December 2023	Quarterly
Areas Benefiting from Flood Defences		
Environment Agency - Head Office	February 2023	Quarterly
Flood Water Storage Areas		
Environment Agency - Head Office	January 2024	Quarterly
Flood Defences		
Environment Agency - Head Office	August 2022	Quarterly
OS Water Network Lines		
Ordnance Survey	April 2024	Quarterly
BGS Groundwater Flooding Susceptibility		
British Geological Survey - National Geoscience Information Service	May 2013	As notified

Waste	Version	Update Cycle
BGS Recorded Landfill Sites		
British Geological Survey - National Geoscience Information Service	November 2002	As notified
Historical Landfill Sites		
Environment Agency - Head Office	July 2023	Quarterly
Integrated Pollution Control Registered Waste Sites		
Environment Agency - North East Region	January 2009	Not Applicable
Licensed Waste Management Facilities (Landfill Boundaries)		
Environment Agency - North East Region - Ridings Area	January 2024	Quarterly
Environment Agency - North East Region - Yorkshire Area	January 2024	Quarterly
Licensed Waste Management Facilities (Locations)		
Environment Agency - North East Region - Ridings Area	January 2023	Quarterly
Environment Agency - North East Region - Yorkshire Area	January 2023	Quarterly
Local Authority Landfill Coverage		
Calderdale Metropolitan Borough Council - Environmental Health	February 2003	Not Applicable
Kirklees Metropolitan Borough Council - Planning Services	February 2003	Not Applicable
Local Authority Recorded Landfill Sites		
Calderdale Metropolitan Borough Council - Environmental Health	October 2018	
Kirklees Metropolitan Borough Council - Planning Services	October 2018	
Registered Landfill Sites		
Environment Agency - North East Region - Ridings Area	March 2006	Not Applicable
Environment Agency - North East Region - Yorkshire Area	March 2006	Not Applicable
Registered Waste Transfer Sites		
Environment Agency - North East Region - Ridings Area	April 2018	
Environment Agency - North East Region - Yorkshire Area	April 2018	
Registered Waste Treatment or Disposal Sites		
Environment Agency - North East Region - Ridings Area	June 2015	
Environment Agency - North East Region - Yorkshire Area	June 2015	

Hazardous Substances	Version	Update Cycle
Control of Major Accident Hazards Sites (COMAH)		
Health and Safety Executive	January 2024	Bi-Annually
Explosive Sites		
Health and Safety Executive	March 2017	
Notification of Installations Handling Hazardous Substances (NIHHS)		
Health and Safety Executive	August 2001	
Planning Hazardous Substance Enforcements		
Kirklees Metropolitan Borough Council - Planning Services	August 2015	Variable
Calderdale Metropolitan Borough Council	February 2016	Variable
Planning Hazardous Substance Consents		
Kirklees Metropolitan Borough Council - Planning Services	August 2015	Variable
Calderdale Metropolitan Borough Council	February 2016	Variable

Geological	Version	Update Cycle
BGS 1:625,000 Solid Geology		
British Geological Survey - National Geoscience Information Service	January 2009	As notified
BGS Recorded Mineral Sites		
British Geological Survey - National Geoscience Information Service	January 2024	Bi-Annually
CBSCB Compensation District		
Cheshire Brine Subsidence Compensation Board (CBSCB)	August 2011	
Cheshire Brine Subsidence Compensation Board (CBSCB)	November 2020	As notified
Coal Mining Affected Areas		
The Coal Authority - Property Searches	February 2023	Annual Rolling Update
Mining Instability		
Ove Arup & Partners	June 1998	Not Applicable
Non Coal Mining Areas of Great Britain		
British Geological Survey - National Geoscience Information Service	May 2015	Not Applicable
Potential for Collapsible Ground Stability Hazards		
British Geological Survey - National Geoscience Information Service	April 2020	As notified
Potential for Compressible Ground Stability Hazards		
British Geological Survey - National Geoscience Information Service	January 2019	As notified
Potential for Ground Dissolution Stability Hazards		
British Geological Survey - National Geoscience Information Service	January 2019	As notified
Potential for Landslide Ground Stability Hazards		
British Geological Survey - National Geoscience Information Service	January 2019	As notified
Potential for Running Sand Ground Stability Hazards		
British Geological Survey - National Geoscience Information Service	January 2019	As notified
Potential for Shrinking or Swelling Clay Ground Stability Hazards		
British Geological Survey - National Geoscience Information Service	January 2019	As notified
Radon Potential - Radon Affected Areas		
British Geological Survey - National Geoscience Information Service	October 2023	Annually
Radon Potential - Radon Protection Measures		
British Geological Survey - National Geoscience Information Service	October 2023	Annually

Industrial Land Use	Version	Update Cycle
Contemporary Trade Directory Entries		
Thomson Directories	October 2023	Quarterly
Fuel Station Entries		
Catalist Ltd - Experian	February 2024	Quarterly
Gas Pipelines		
National Grid	October 2021	Bi-Annually
Underground Electrical Cables		
National Grid	January 2024	Bi-Annually
Sensitive Land Use	**Version**	**Update Cycle**
Ancient Woodland		
Natural England	October 2023	Bi-Annually
Areas of Adopted Green Belt		
Calderdale Metropolitan Borough Council	February 2024	Quarterly
Kirklees Metropolitan Borough Council	February 2024	Quarterly
Areas of Unadopted Green Belt		
Calderdale Metropolitan Borough Council	February 2024	Quarterly
Kirklees Metropolitan Borough Council	February 2024	Quarterly
Areas of Outstanding Natural Beauty		
Natural England	November 2023	Bi-Annually
Environmentally Sensitive Areas		
Natural England	August 2023	
Forest Parks		
Forestry Commission	May 2023	Not Applicable
Local Nature Reserves		
Natural England	February 2024	Bi-Annually
Marine Nature Reserves		
Natural England	February 2024	Bi-Annually
National Nature Reserves		
Natural England	February 2024	Bi-Annually
National Parks		
Natural England	February 2018	Bi-Annually
Nitrate Sensitive Areas		
Natural England	April 2023	Not Applicable
Nitrate Vulnerable Zones		
Department for Environment, Food and Rural Affairs (DEFRA - formerly FRCA)	April 2016	
Environment Agency - Head Office	April 2024	Bi-Annually
Ramsar Sites		
Natural England	February 2024	Bi-Annually
Sites of Special Scientific Interest		
Natural England	April 2024	Bi-Annually
Special Areas of Conservation		
Natural England	April 2024	Bi-Annually
Special Protection Areas		
Natural England	April 2024	Bi-Annually

Data Suppliers


A selection of organisations who provide data within this report

Data Supplier	Data Supplier Logo
Ordnance Survey	
Environment Agency	
Scottish Environment Protection Agency	
The Coal Authority	
British Geological Survey	
Centre for Ecology and Hydrology	
Natural Resources Wales	
Scottish Natural Heritage	
Natural England	
Public Health England	
Ove Arup	
Stantec UK Ltd	

Useful Contacts

Contact	Name and Address	Contact Details
1	**British Geological Survey - Enquiry Service** British Geological Survey, Environmental Science Centre, Keyworth, Nottingham, Nottinghamshire, NG12 5GG	Telephone: 0115 936 3143 Fax: 0115 936 3276 Email: enquiries@bgs.ac.uk Website: www.bgs.ac.uk
2	**Environment Agency - National Customer Contact Centre (NCCC)** PO Box 544, Templeborough, Rotherham, S60 1BY	Telephone: 03708 506 506 Email: enquiries@environment-agency.gov.uk
3	**Kirklees Metropolitan Borough Council - Environmental Health Department** West Riding House, 9 Manchester Road, Huddersfield, West Yorkshire, HD1 3HH	Telephone: 01484 221000 Email: customer.relations@kirklees.gov.uk Website: www.kirklees.gov.uk
4	**Environment Agency - Head Office** Rio House, Waterside Drive, Aztec West, Almondsbury, Bristol, Avon, BS32 4UD	Telephone: 01454 624400 Fax: 01454 624409
5	**Ordnance Survey** Adanac Drive, Southampton, Hampshire, SO16 0AS	Telephone: 03456 05 05 05 Email: customerservices@ordnancesurvey.co.uk Website: www.ordnancesurvey.gov.uk
6	**Kirklees Metropolitan Borough Council - Planning Services** PO BOX B93, Civic Centre III, Off Market Street, Huddersfield, West Yorkshire, HD1 2JR	Telephone: 01484 221000 Fax: 01484 221613 Website: www.kirklees.gov.uk
7	**The Coal Authority - Property Searches** 200 Lichfield Lane, Mansfield, Nottinghamshire, NG18 4RG	Telephone: 0345 762 6848 Fax: 01623 637 338 Email: groundstability@coal.gov.uk Website: www2.groundstability.com
8	**Stantec UK Ltd** Caversham Bridge House, Waterman Place, Reading, RG1 8DN	Telephone: 0118 950 0761 Email: pba.reading@stantec.com Website: www.stantec.com
9	**Natural England** County Hall, Spetchley Road, Worcester, WR5 2NP	Telephone: 0300 060 3900 Email: enquiries@naturalengland.org.uk Website: www.naturalengland.org.uk
10	**Kirklees Metropolitan Borough Council** Town Hall, Civic Centre, Huddersfield, West Yorkshire, HD1 2TA	Telephone: 01484 221000 Fax: 01484 442768 Website: www.kirklees.gov.uk
-	**Public Health England - Radon Survey, Centre for Radiation, Chemical and Environmental Hazards** Chilton, Didcot, Oxfordshire, OX11 0RQ	Telephone: 01235 822622 Fax: 01235 833891 Email: radon@phe.gov.uk Website: www.ukradon.org
-	**Landmark Information Group Limited** Imperium, Imperial Way, Reading, Berkshire, RG2 0TD	Telephone: 0844 844 9952 Fax: 0844 844 9951 Email: customerservices@landmarkinfo.co.uk Website: www.landmarkinfo.co.uk

Please note that the Environment Agency / Natural Resources Wales / SEPA have a charging policy in place for enquiries.

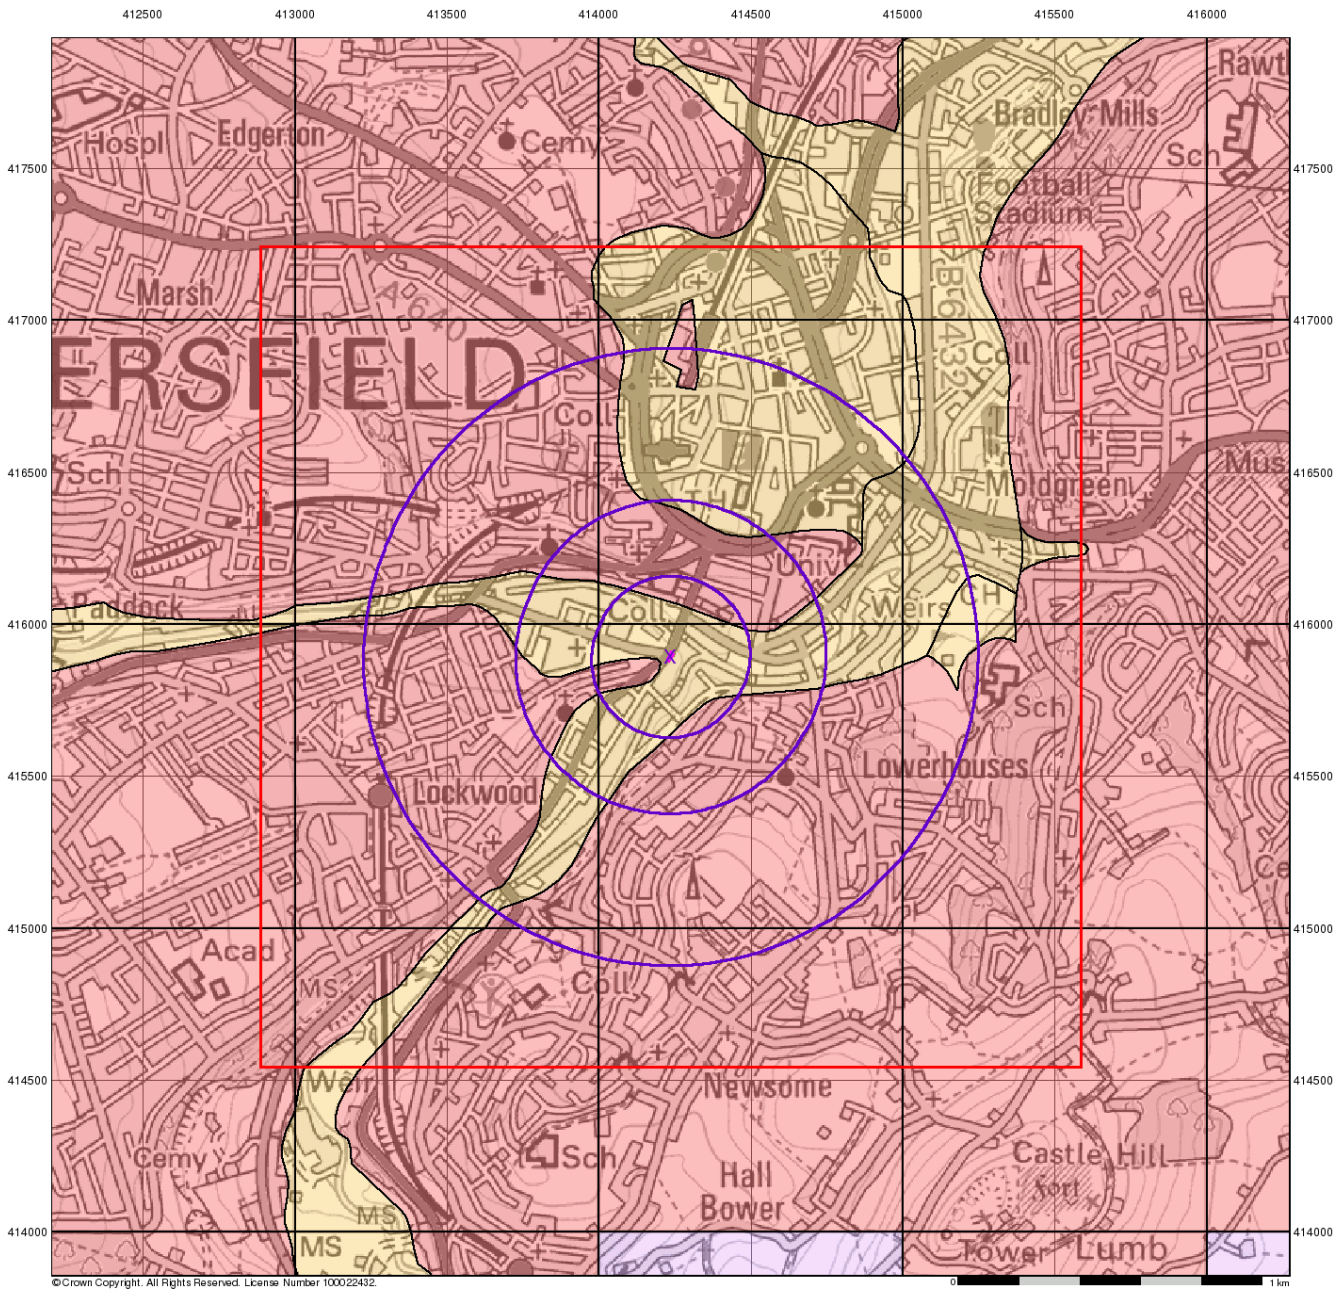

Groundwater Vulnerability

General


Specified Site | Specified Buffer(s) | Bearing Reference Point
Slice | Map ID

Agency and Hydrological

Bedrock Aquifers	Superficial Aquifers
High Vulnerability, Principal Aquifer	High Vulnerability, Principal Aquifer
High Vulnerability, Secondary Aquifer	High Vulnerability, Secondary Aquifer
Medium Vulnerability, Principal Aquifer	Medium Vulnerability, Principal Aquifer
Medium Vulnerability, Secondary Aquifer	Medium Vulnerability, Secondary Aquifer
Low Vulnerability, Principal Aquifer	Low Vulnerability, Principal Aquifer
Low Vulnerability, Secondary Aquifer	Low Vulnerability, Secondary Aquifer

Unproductive Aquifer
Soluble Rock

Site Sensitivity Context Map - Slice A

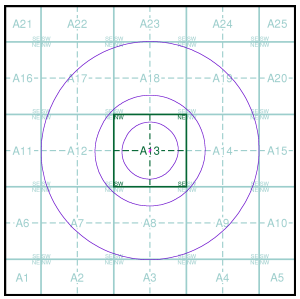


Order Details

Order Number:	344683322_1_1
Customer Ref:	4363
National Grid Reference:	414240, 415890
Slice:	A
Site Area (Ha):	0.03
Search Buffer (m):	1000

Site Details

Site at 414240, 415900

Landmark INFORMATION GROUP
Tel: 0844 844 9952
Fax: 0844 844 9951
Web: www.envirocheck.co.uk

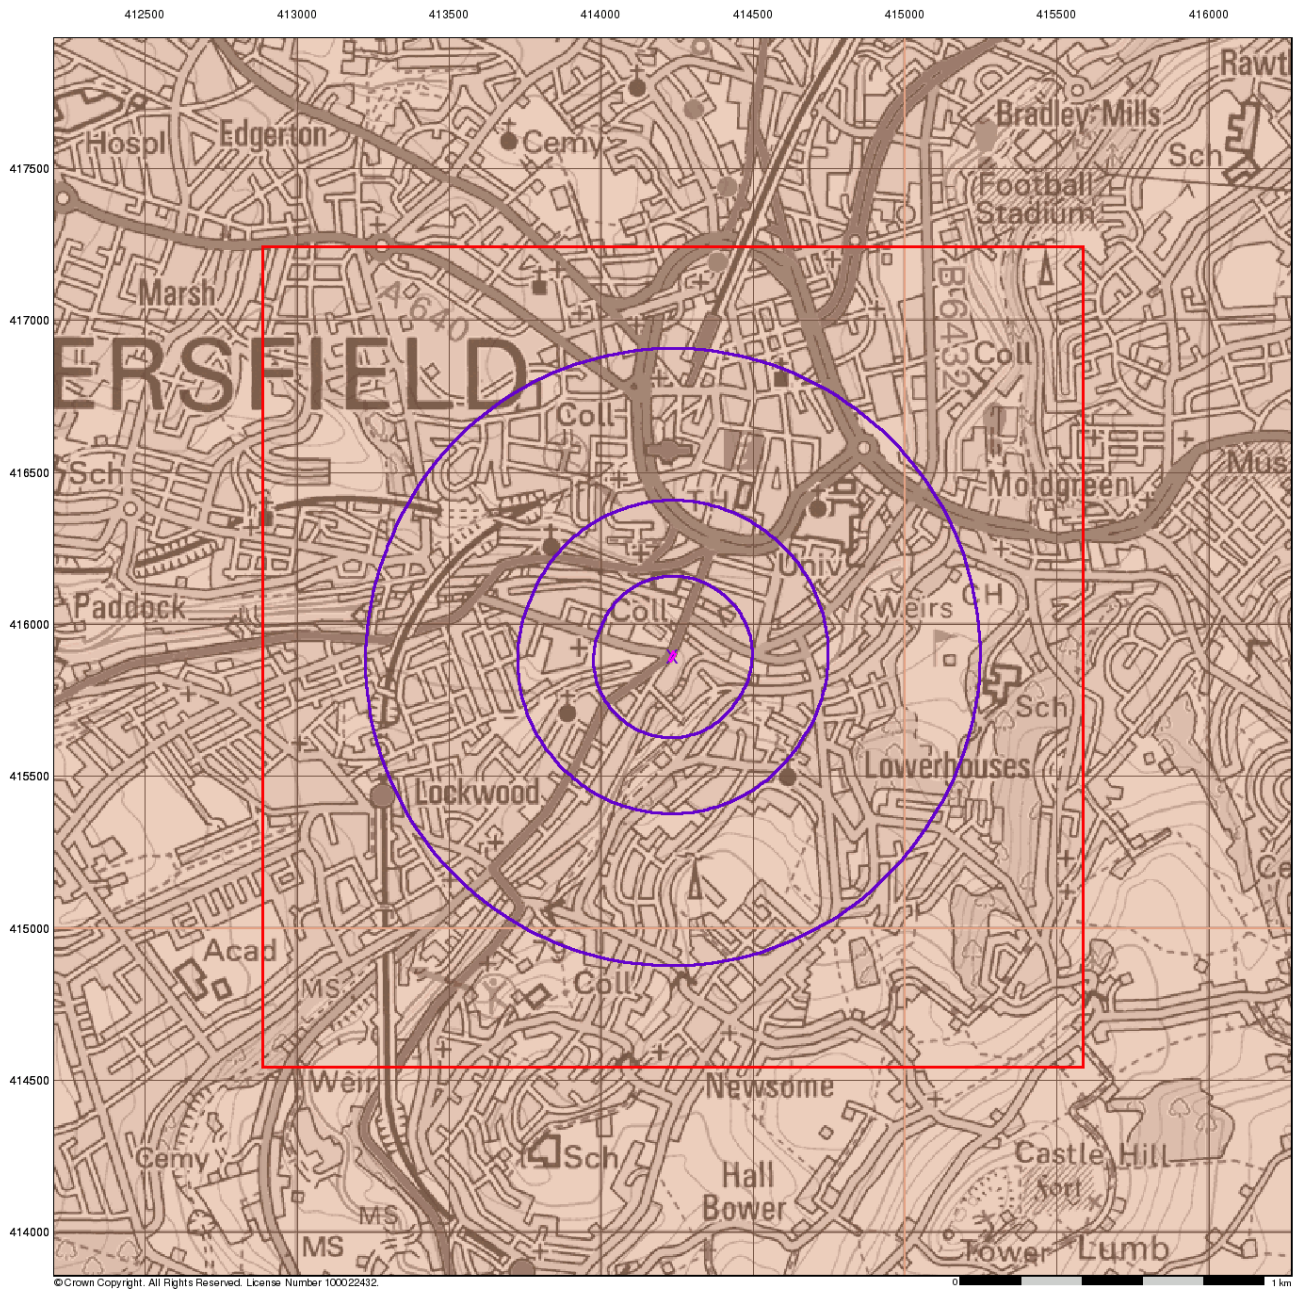

Envirocheck®

LANDMARK INFORMATION GROUP®

Bedrock Aquifer Designation

General


Specified Site | Specified Buffer(s) | Bearing Reference Point | Slice | Map ID

Agency and Hydrological

Geological Classes

- Principal Aquifer
- Secondary A Aquifer
- Secondary B Aquifer
- Secondary Undifferentiated
- Unproductive Strata
- Unknown
- Unknown (Lakes and Landslip)

Site Sensitivity Context Map - Slice A

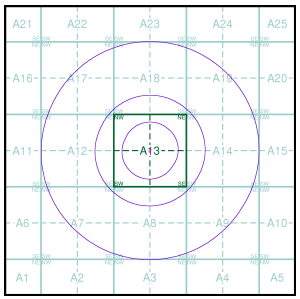

Order Details


Order Number:	344683322_1_1
Customer Ref:	4363
National Grid Reference:	414240, 415890
Slice:	A
Site Area (Ha):	0.03
Search Buffer (m):	1000

Site Details

Site at 414240, 415900

Landmark® INFORMATION GROUP

Tel: 0844 844 9952
Fax: 0844 844 9951
Web: www.envirocheck.co.uk

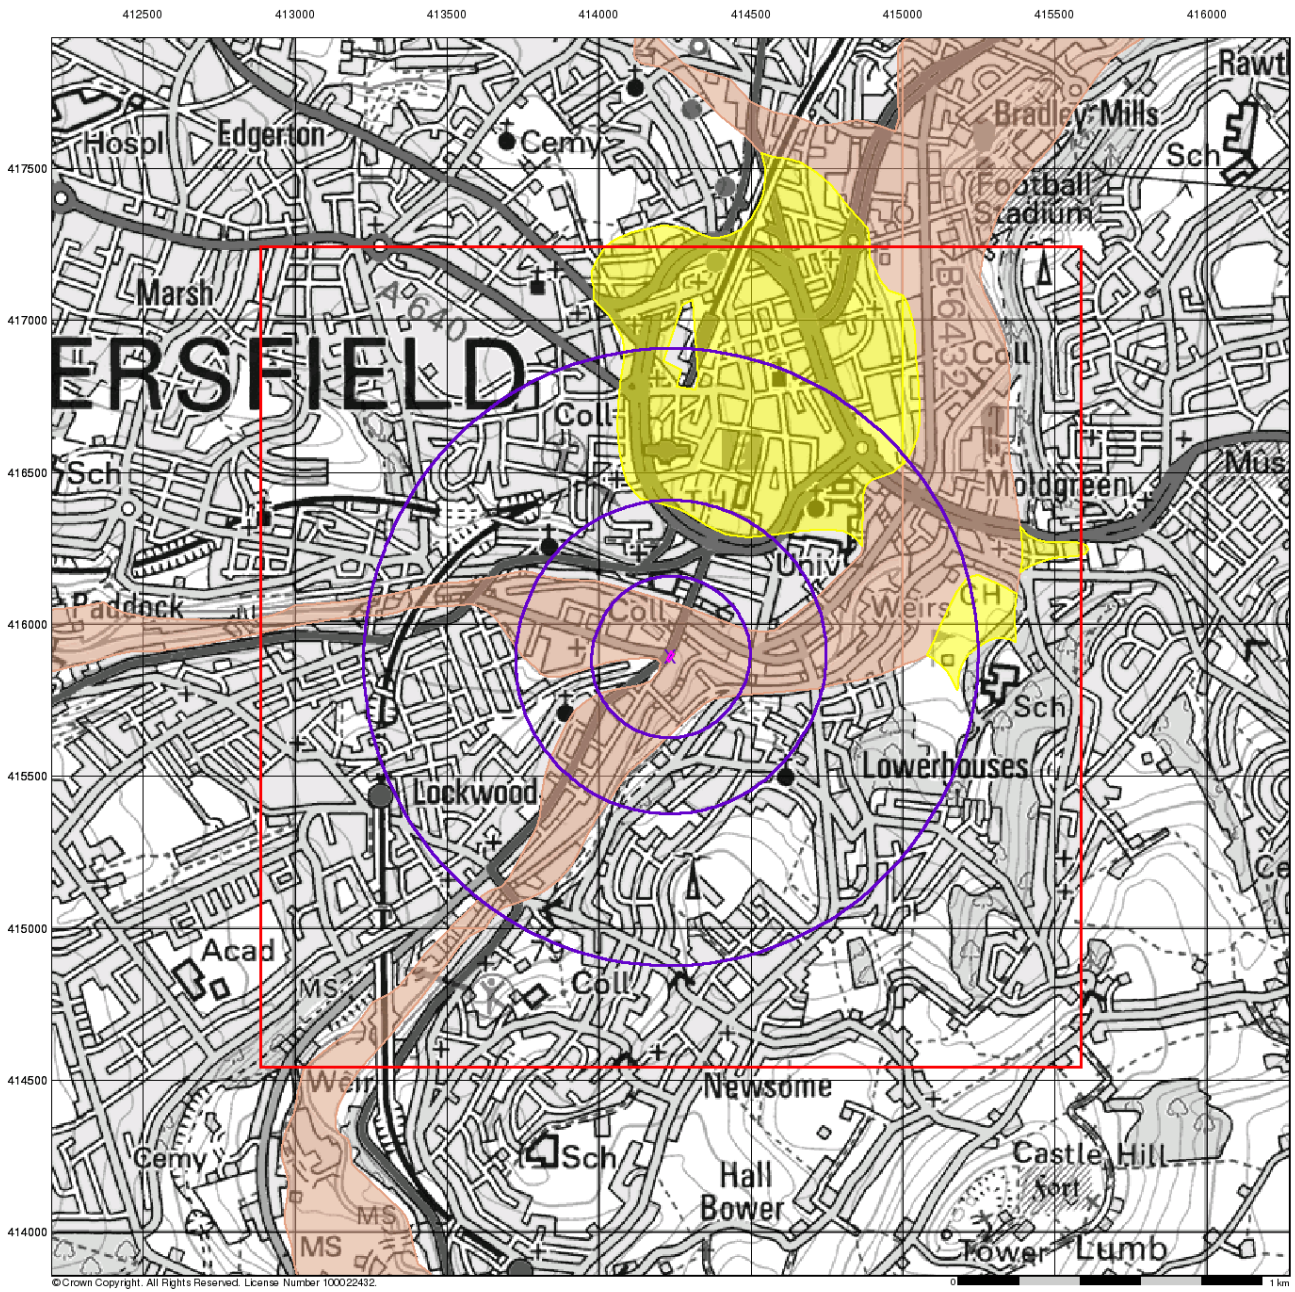

Envirocheck®

LANDMARK INFORMATION GROUP®

Superficial Aquifer Designation

General


Specified Site | Specified Buffer(s) | Bearing Reference Point | Slice | Map ID

Agency and Hydrological

Geological Classes

- Principal Aquifer
- Secondary A Aquifer
- Secondary B Aquifer
- Secondary Undifferentiated
- Unproductive Strata
- Unknown
- Unknown (Lakes and Landslip)

Site Sensitivity Context Map - Slice A

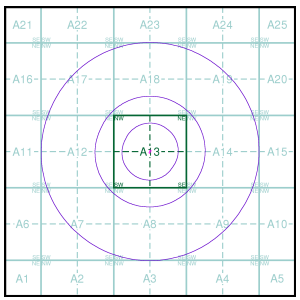


Order Details

Order Number:	344683322_1_1
Customer Ref:	4363
National Grid Reference:	414240, 415890
Slice:	A
Site Area (Ha):	0.03
Search Buffer (m):	1000

Site Details

Site at 414240, 415900

Landmark® INFORMATION GROUP
Tel: 0844 844 9952
Fax: 0844 844 9951
Web: www.envirocheck.co.uk

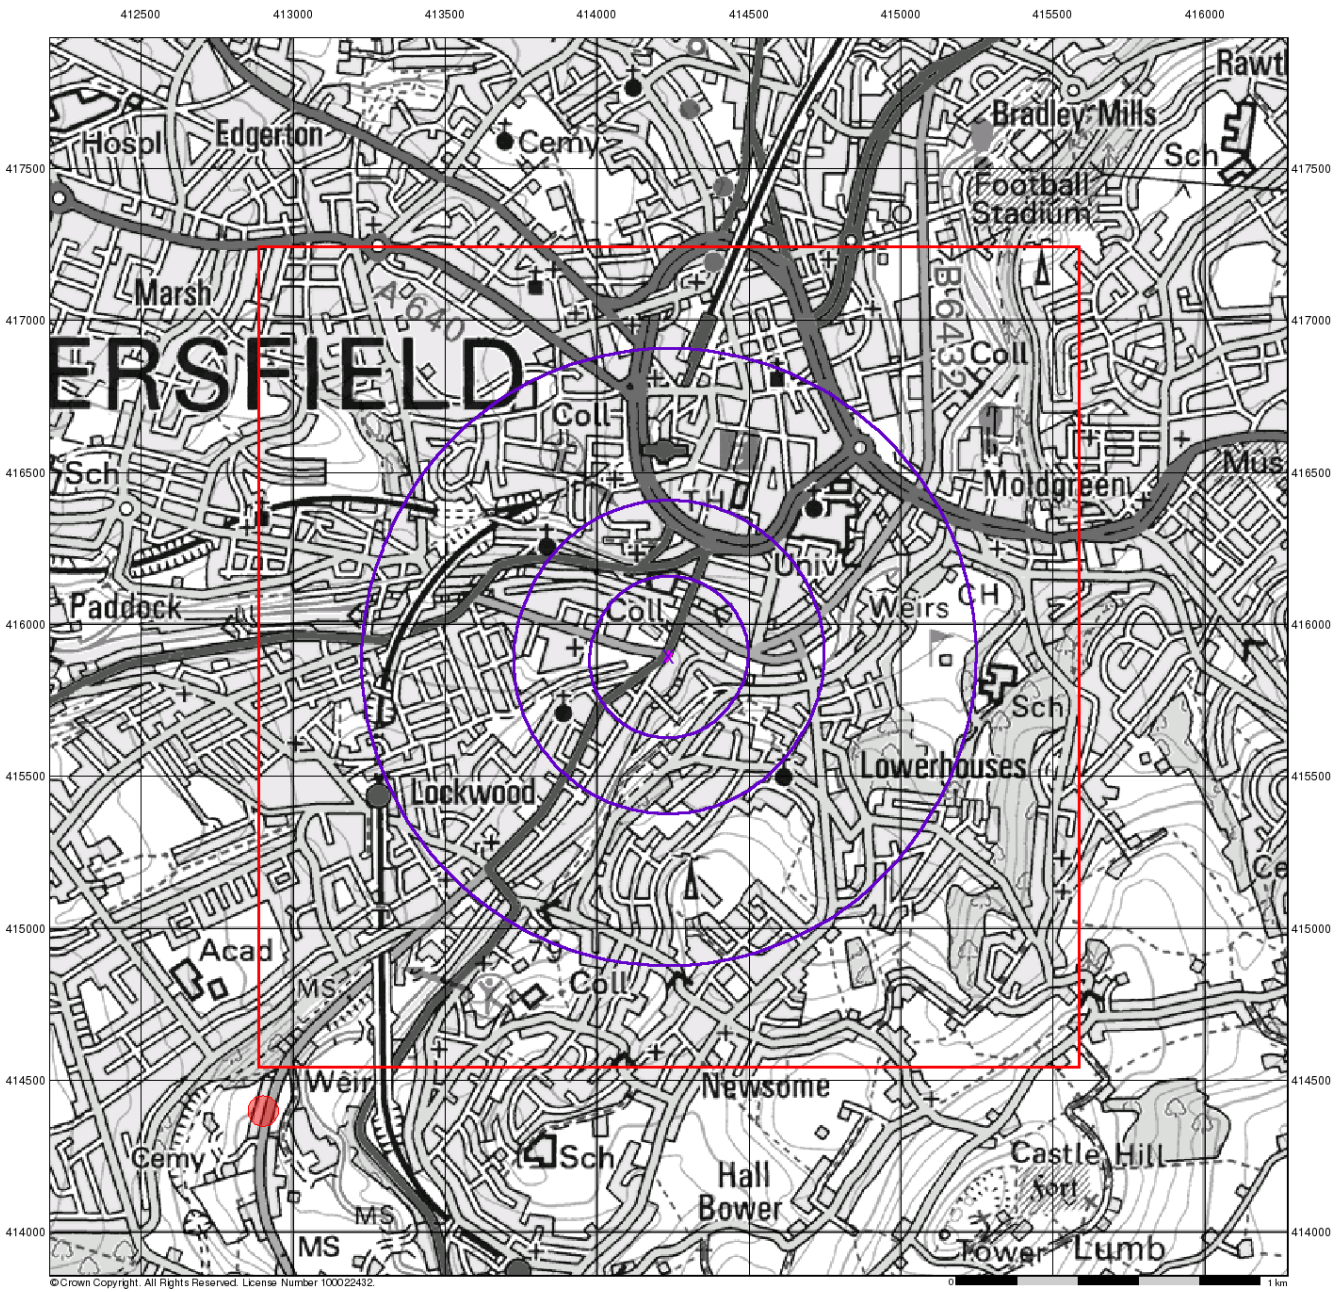

Envirocheck®

LANDMARK INFORMATION GROUP®

Source Protection Zones


General

Specified Site | Specified Buffer(s) | Bearing Reference Point
Slice | Map ID

Agency and Hydrological

- Inner zone (Zone 1)
- Inner zone - subsurface activity only (Zone 1c)
- Outer zone (Zone 2)
- Outer zone - subsurface activity only (Zone 2c)
- Total catchment (Zone 3)
- Total catchment - subsurface activity only (Zone 3c)
- Special interest (Zone 4)

Site Sensitivity Context Map - Slice A

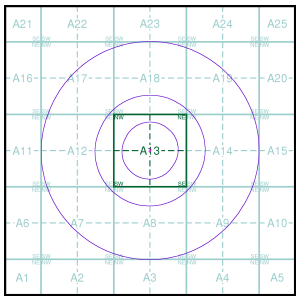

Order Details


Order Number:	344683322_1_1
Customer Ref:	4363
National Grid Reference:	414240, 415890
Slice:	A
Site Area (Ha):	0.03
Search Buffer (m):	1000

Site Details

Site at 414240, 415900

Landmark® INFORMATION GROUP

Tel: 0844 844 9952
Fax: 0844 844 9951
Web: www.envirocheck.co.uk

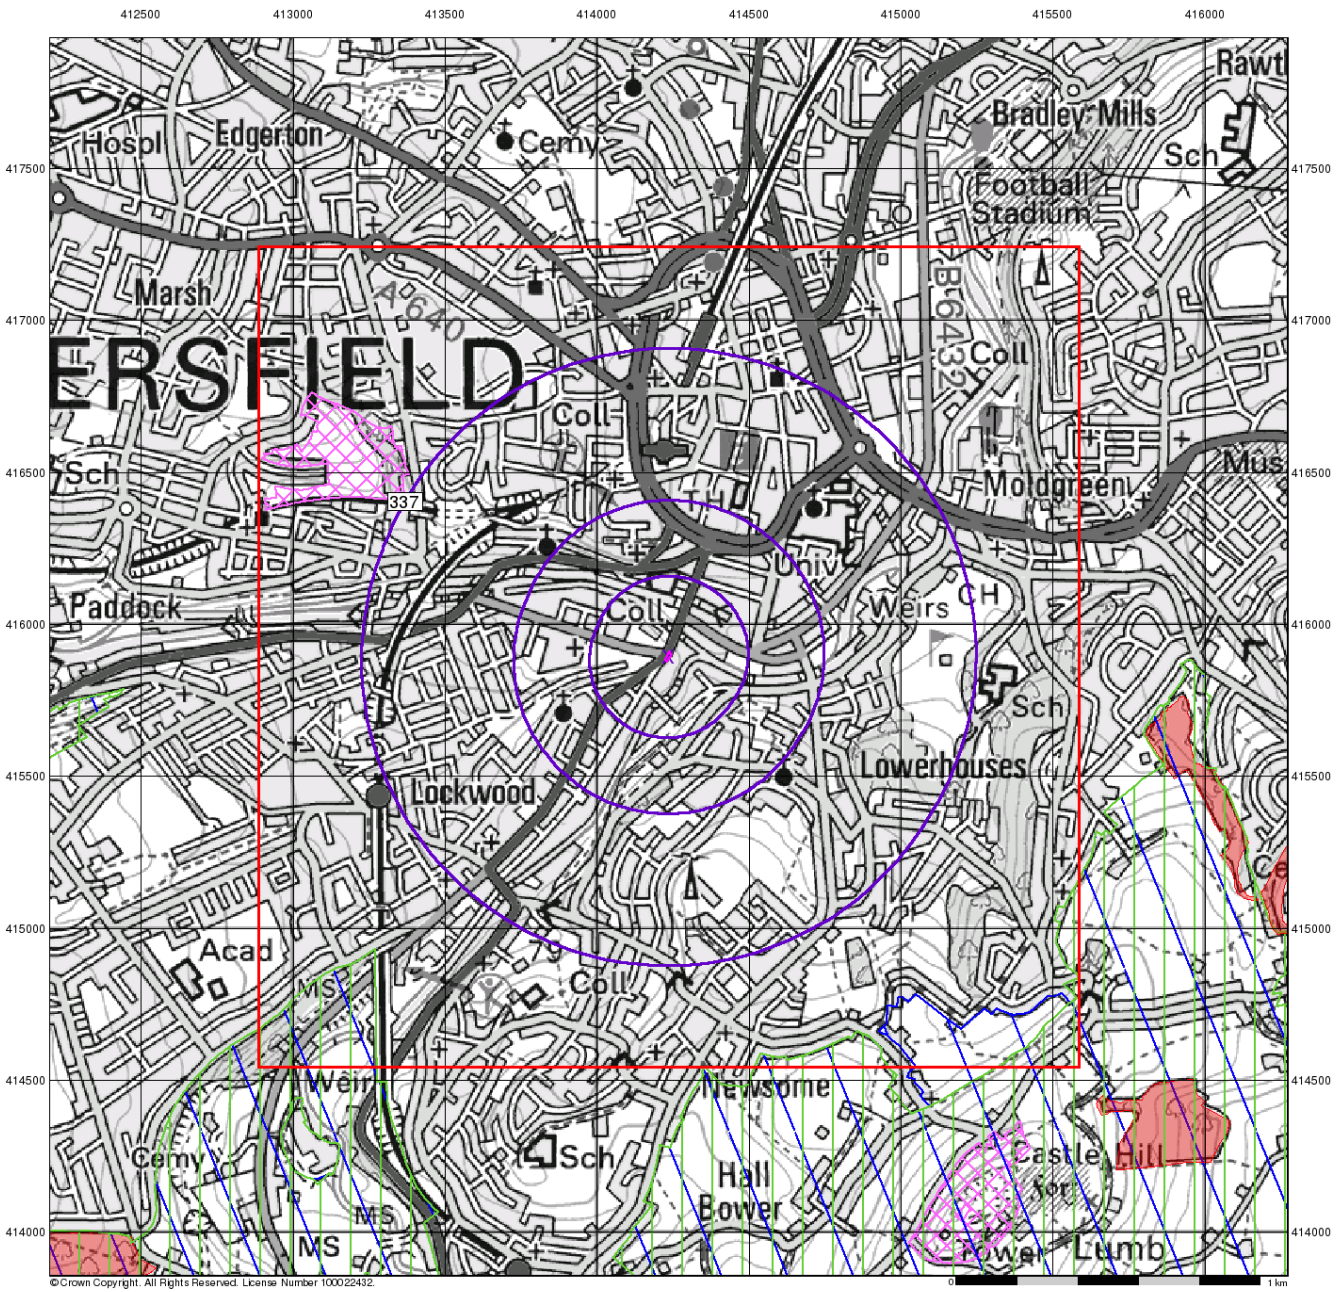

Envirocheck®

LANDMARK INFORMATION GROUP®

Sensitive Land Uses


General

Specified Site | Specified Buffer(s) | Bearing Reference Point
Slice | Map ID

Sensitive Land Uses

- Ancient Woodland
- Area of Adopted Green Belt
- Area of Unadopted Green Belt
- Area of Outstanding Natural Beauty
- Environmentally Sensitive Area
- Forest Park
- Local Nature Reserve
- Marine Nature Reserve
- National Nature Reserve
- National Park
- Nitrate Sensitive Area
- Nitrate Vulnerable Zone
- Ramsar Site
- Site of Special Scientific Interest
- Special Area of Conservation
- Special Protection Area
- World Heritage Sites

Site Sensitivity Context Map - Slice A

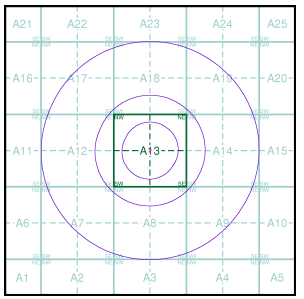


Order Details

Order Number:	344683322_1_1
Customer Ref:	4363
National Grid Reference:	414240, 415890
Slice:	A
Site Area (Ha):	0.03
Search Buffer (m):	1000

Site Details

Site at 414240, 415900

Landmark® INFORMATION GROUP
Tel: 0844 844 9952
Fax: 0844 844 9951
Web: www.envirocheck.co.uk

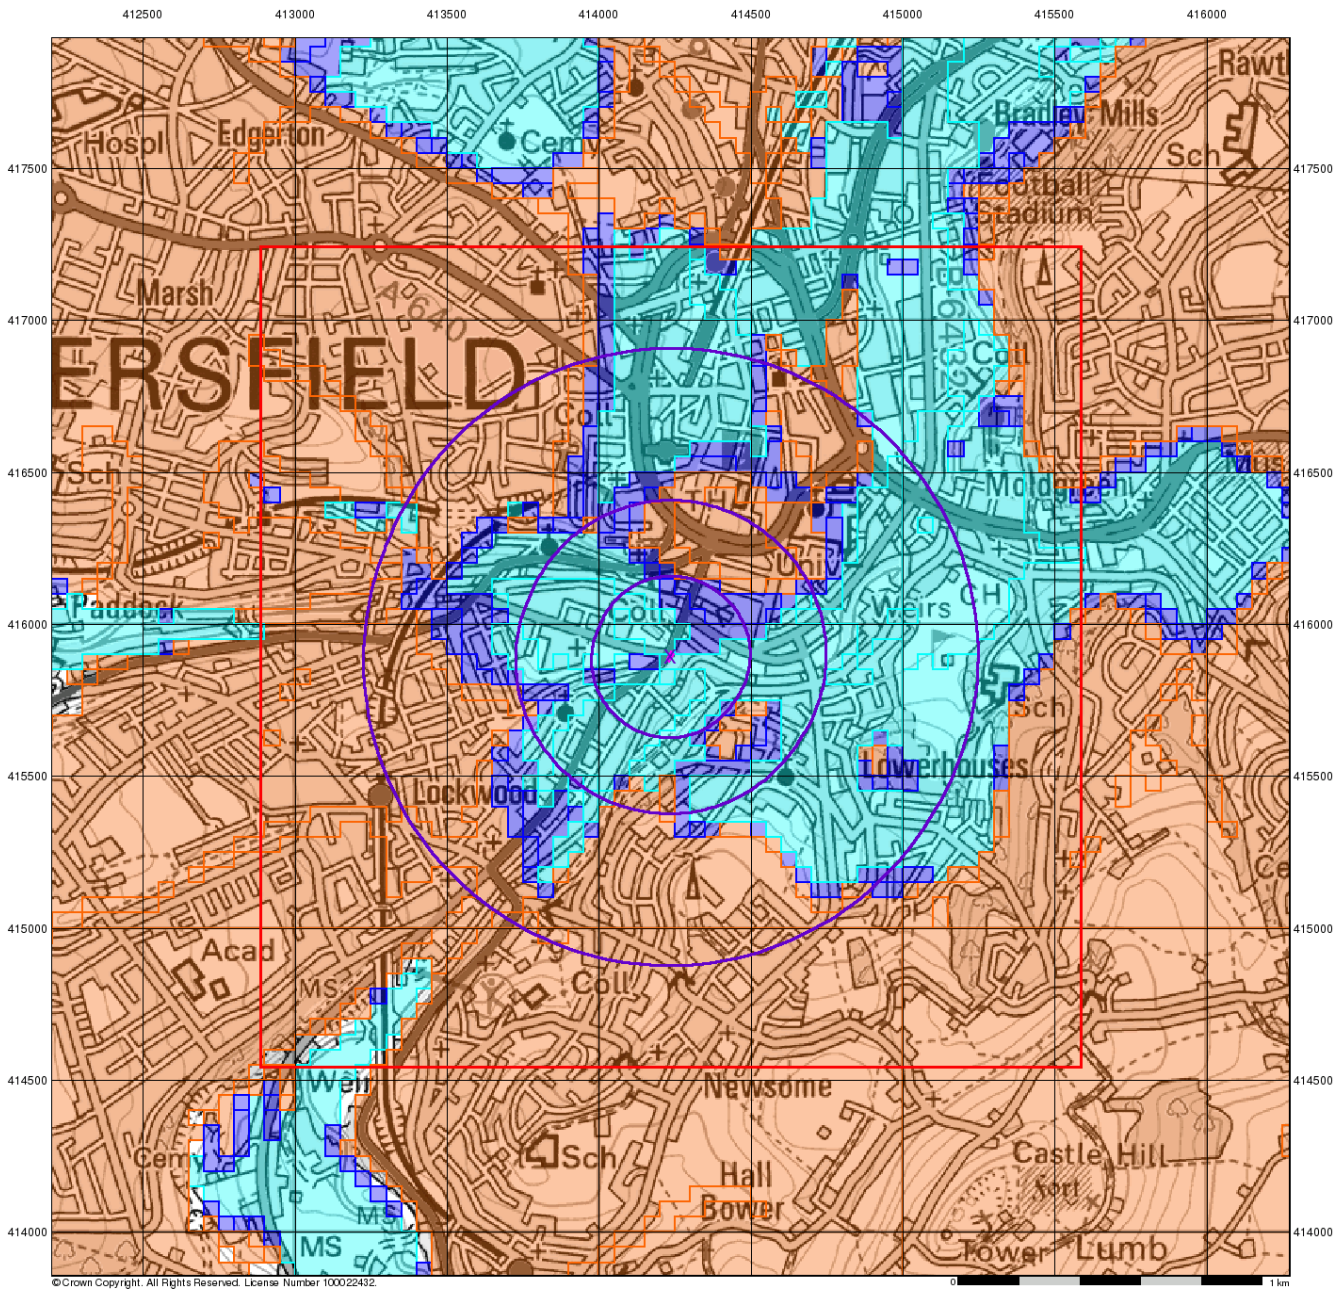

Envirocheck®

LANDMARK INFORMATION GROUP®

BGS Flood GFS Data


General

Specified Site | Specified Buffer(s) | Bearing Reference Point | Slice

Agency and Hydrological (Flood)

- Limited Potential for Groundwater Flooding to Occur
- Potential for Groundwater Flooding of Property Situated Below Ground Level
- Potential for Groundwater Flooding to Occur at Surface

Site Sensitivity Context Map - Slice A

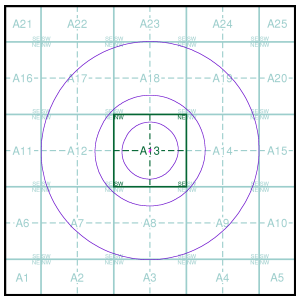

Order Details


Order Number:	344683322_1_1
Customer Ref:	4363
National Grid Reference:	414240, 415890
Slice:	A
Site Area (Ha):	0.03
Search Buffer (m):	1000

Site Details

Site at 414240, 415900

Landmark® INFORMATION GROUP

Tel: 0844 844 9952
Fax: 0844 844 9951
Web: www.envirocheck.co.uk

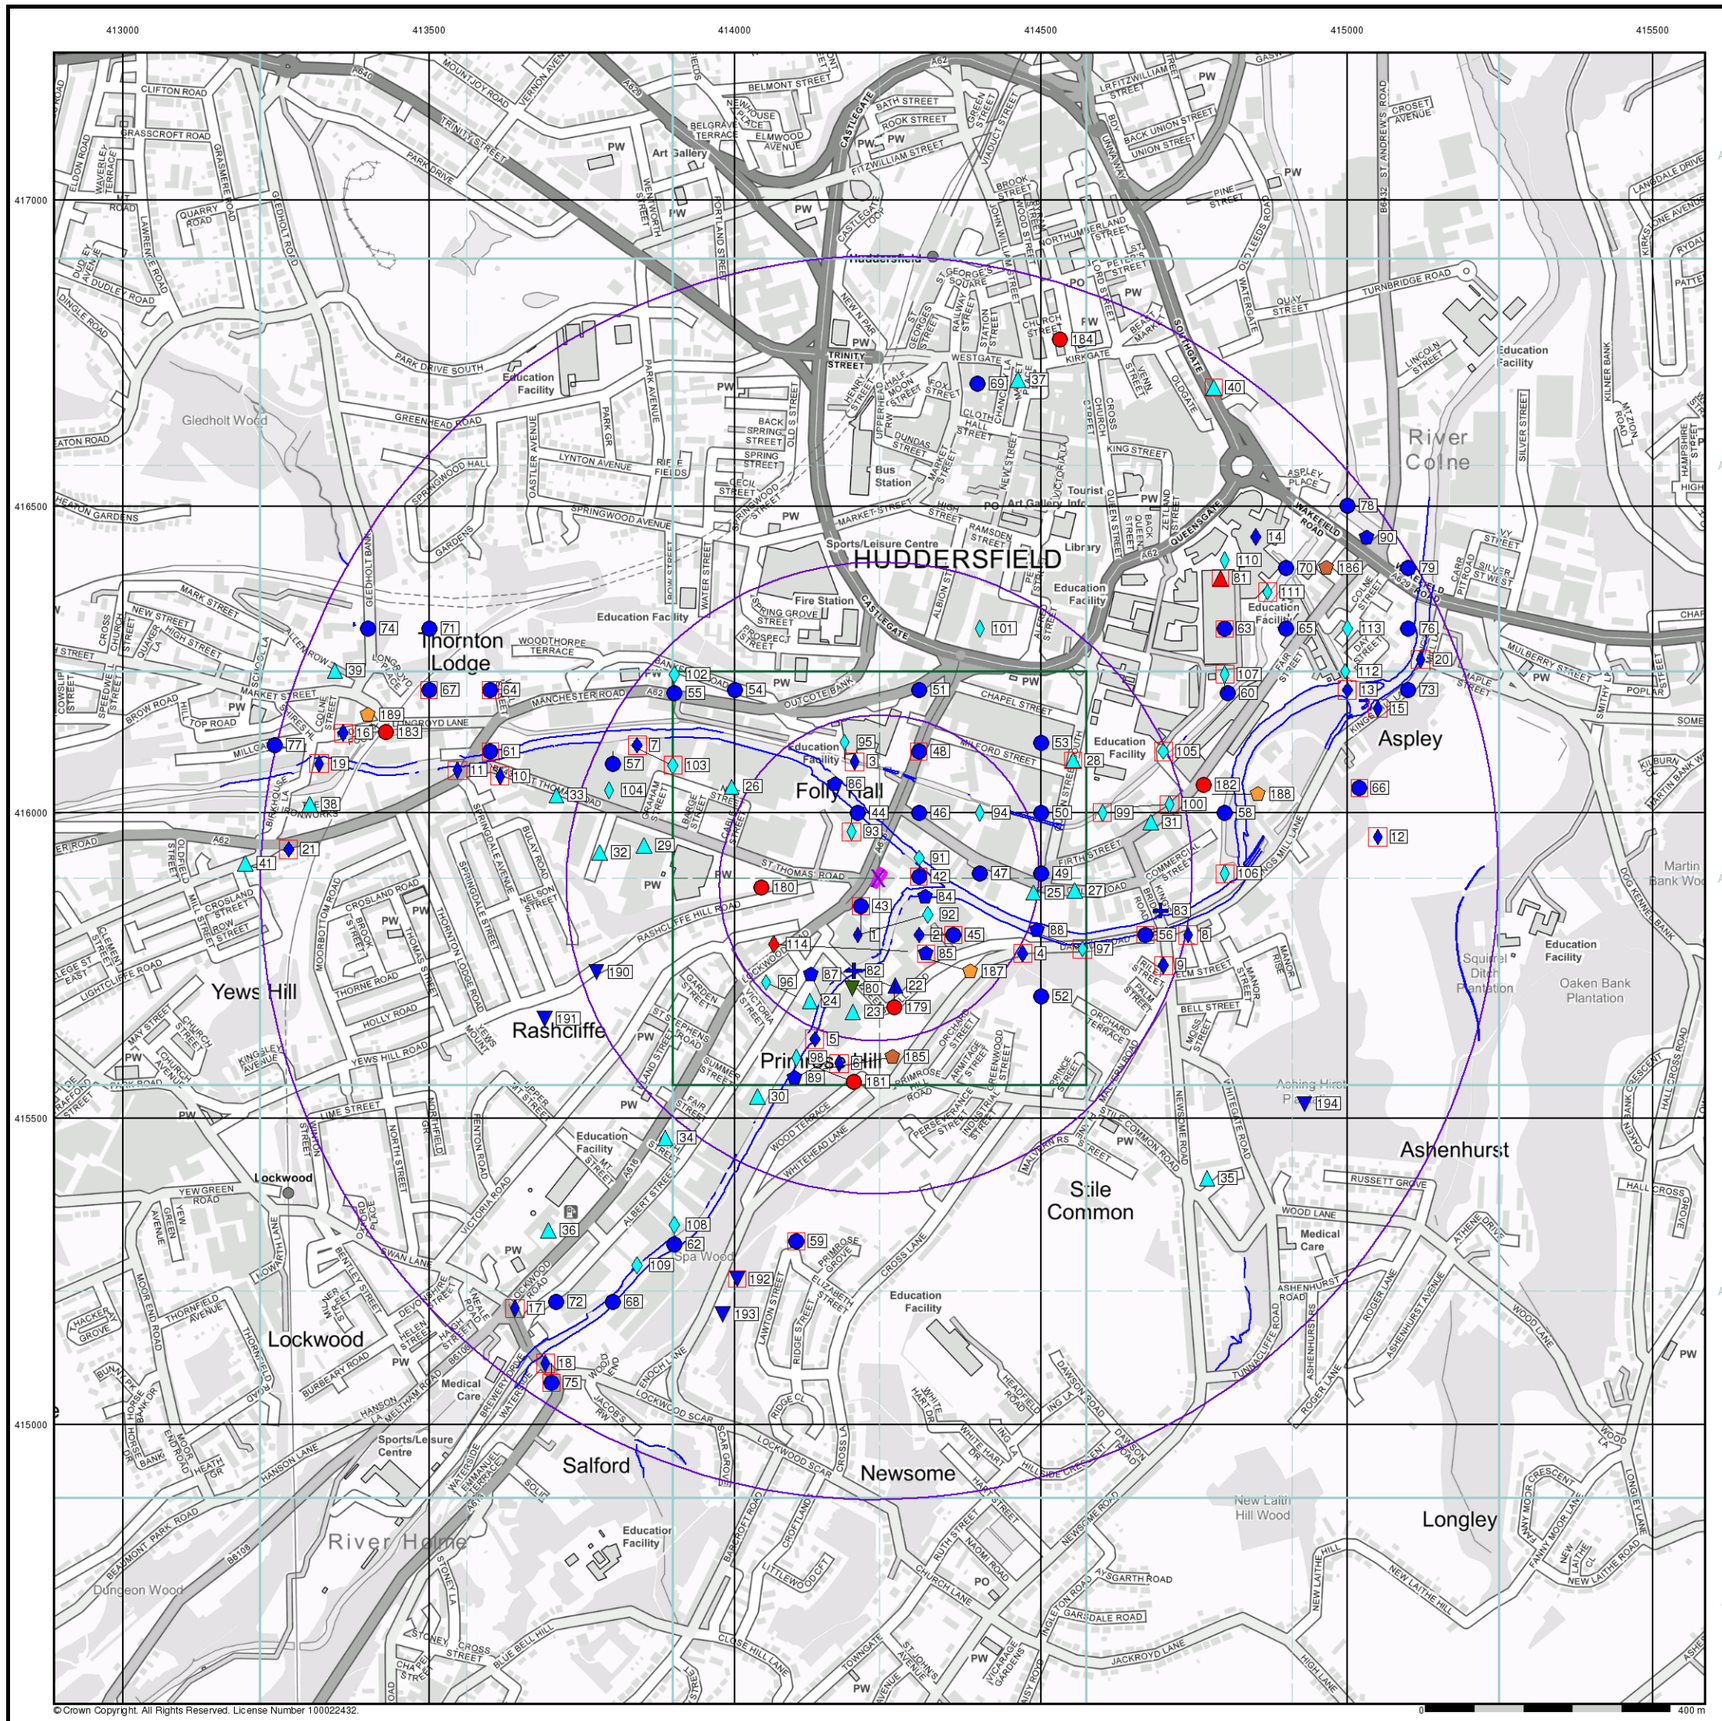

© Crown Copyright. All Rights Reserved. License Number 100022432.

Envirocheck®

LANDMARK INFORMATION GROUP®

General

- Specified Site
- Specified Buffer(s)
- Bearing Reference Point
- Map ID
- Several of Type at Location

Agency and Hydrological

- Contaminated Land Register Entry or Notice (Location)
- Contaminated Land Register Entry or Notice
- Discharge Consent
- Enforcement or Prohibition Notice
- Integrated Pollution Control
- Integrated Pollution Prevention Control
- Local Authority Integrated Pollution Prevention and Control
- Local Authority Pollution Prevention and Control
- Local Authority Pollution Prevention and Control Enforcement
- Pollution Incident to Controlled Waters
- Prosecution Relating to Authorised Processes
- Prosecution Relating to Controlled Waters
- Registered Radioactive Substance
- River Network or Water Feature
- River Quality Sampling Point
- Substantiated Pollution Incident Register
- Water Abstraction
- Water Industry Act Referral

Geological

- BGS Recorded Mineral Site

Industrial Land Use

- Contemporary Trade Directory Entry
- Fuel Station Entry


Waste

- BGS Recorded Landfill Site (Location)
- BGS Recorded Landfill Site
- EA Historic Landfill (Buffered Point)
- EA Historic Landfill (Polygon)
- Integrated Pollution Control Registered Waste Site
- Licensed Waste Management Facility (Landfill Boundary)
- Licensed Waste Management Facility (Location)
- Local Authority Recorded Landfill Site (Location)
- Local Authority Recorded Landfill Site
- Registered Landfill Site
- Registered Landfill Site (Location)
- Registered Landfill Site (Point Buffered to 100m)
- Registered Landfill Site (Point Buffered to 250m)
- Registered Waste Transfer Site (Location)
- Registered Waste Transfer Site
- Registered Waste Treatment or Disposal Site (Location)
- Registered Waste Treatment or Disposal Site

Hazardous Substances

- COMAH Site
- Explosive Site
- NIHHS Site
- Planning Hazardous Substance Consent
- Planning Hazardous Substance Enforcement

Site Sensitivity Map - Slice A

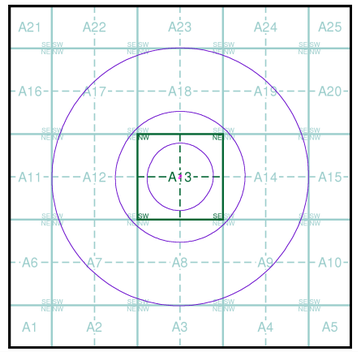

Order Details


Order Number:	344683322_1_1
Customer Ref:	4363
National Grid Reference:	414240, 415890
Slice:	A
Site Area (Ha):	0.03
Search Buffer (m):	1000

Site Details

Site at 414240, 415900

Landmark® INFORMATION GROUP

Tel: 0844 844 9952
Fax: 0844 844 9951
Web: www.envirocheck.co.uk

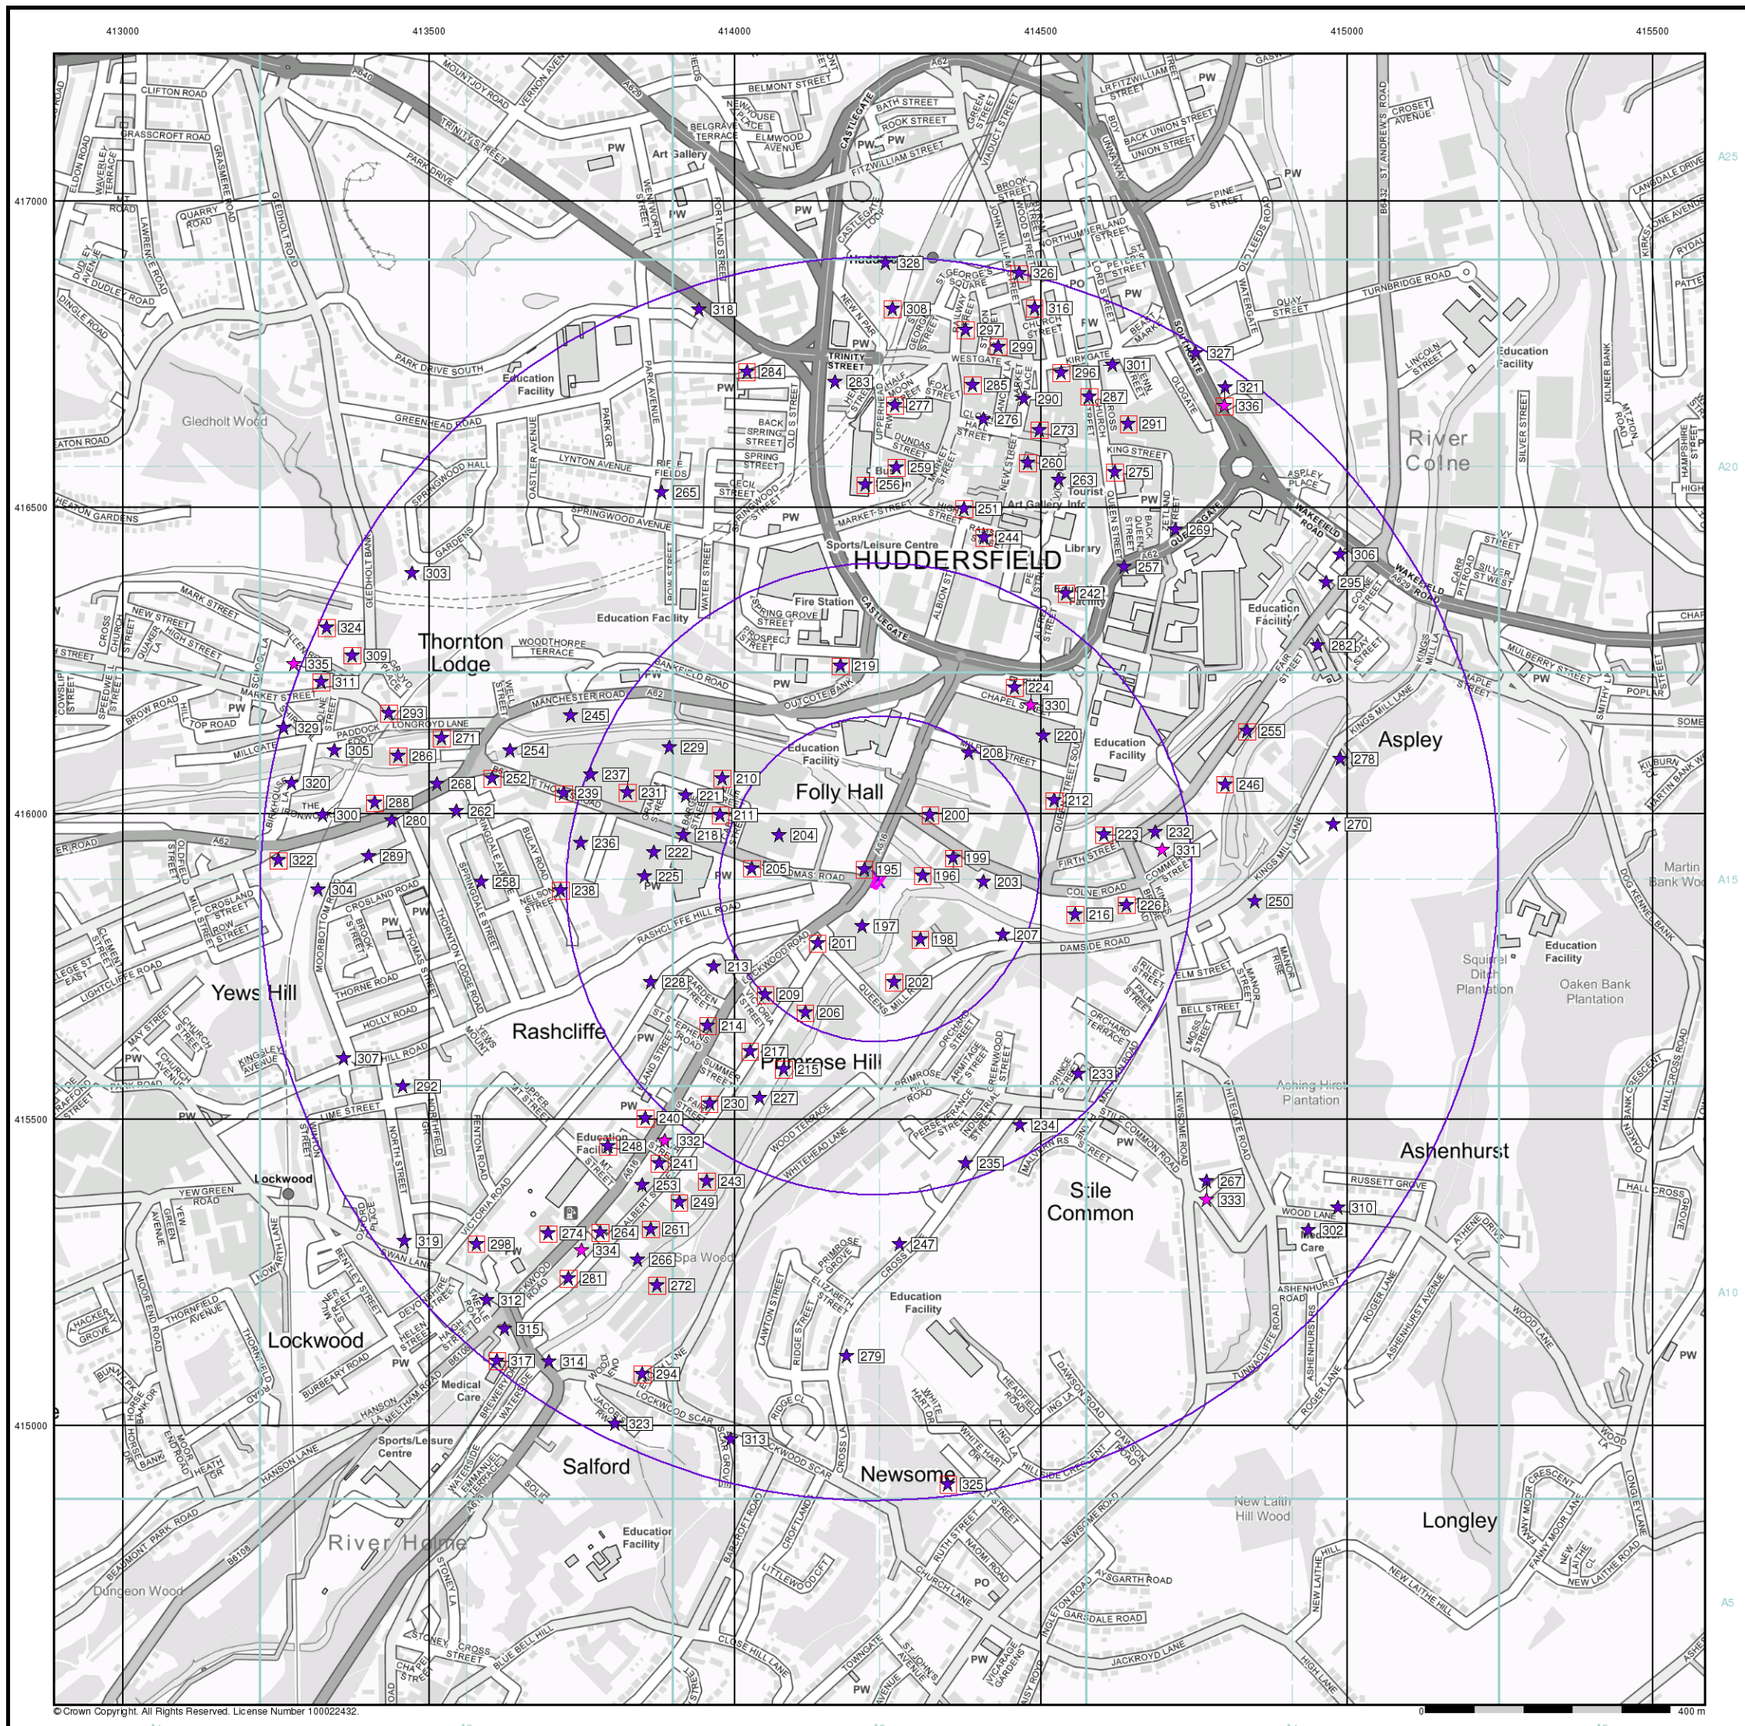

© Crown Copyright. All Rights Reserved. License Number 100022432.

Envirocheck®

LANDMARK INFORMATION GROUP®

Industrial Land Use Map

General

Specified Site | Specified Buffer(s) | Bearing Reference Point

Slice | Map ID

Industrial Land Use


Contemporary Trade Directory Entry

Fuel Station Entry

Gas Pipeline

Underground Electrical Cables

Industrial Land Use Map - Slice A

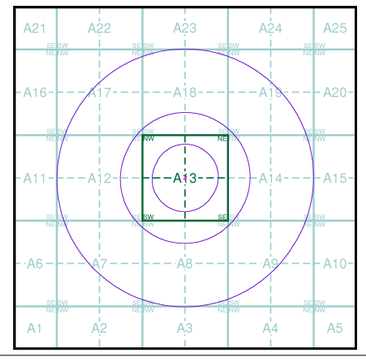

Order Details

Order Number:	344683322_1_1
Customer Ref:	4363
National Grid Reference:	414240, 415890
Slice:	A
Site Area (Ha):	0.03
Search Buffer (m):	1000

Site Details

Site at 414240, 415900

Landmark® INFORMATION GROUP

Tel: 0844 844 9952
Fax: 0844 844 9951
Web: www.envirocheck.co.uk



Envirocheck®

LANDMARK INFORMATION GROUP®


General

- Specified Site
- Specified Buffer(s)
- Bearing Reference Point

Agency and Hydrological (Flood)

- Extreme Flooding from Rivers or Sea without Defences (Zone 2)
- Flooding from Rivers or Sea without Defences (Zone 3)
- Area Benefiting from Flood Defence
- Flood Water Storage Areas
- Flood Defence

Flood Map - Slice A

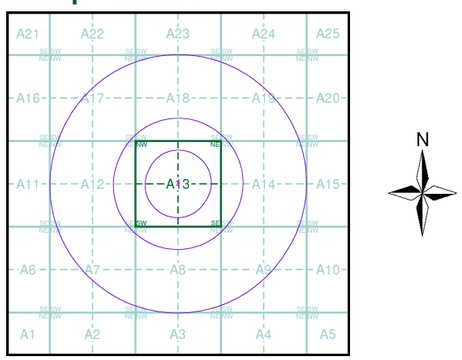

Order Details


Order Number:	344683322_1_1
Customer Ref:	4363
National Grid Reference:	414240, 415890
Slice:	A
Site Area (Ha):	0.03
Search Buffer (m):	1000


Site Details

Site at 414240, 415900

Landmark® INFORMATION GROUP

Tel: 0844 844 9952
Fax: 0844 844 9951
Web: www.envirocheck.co.uk

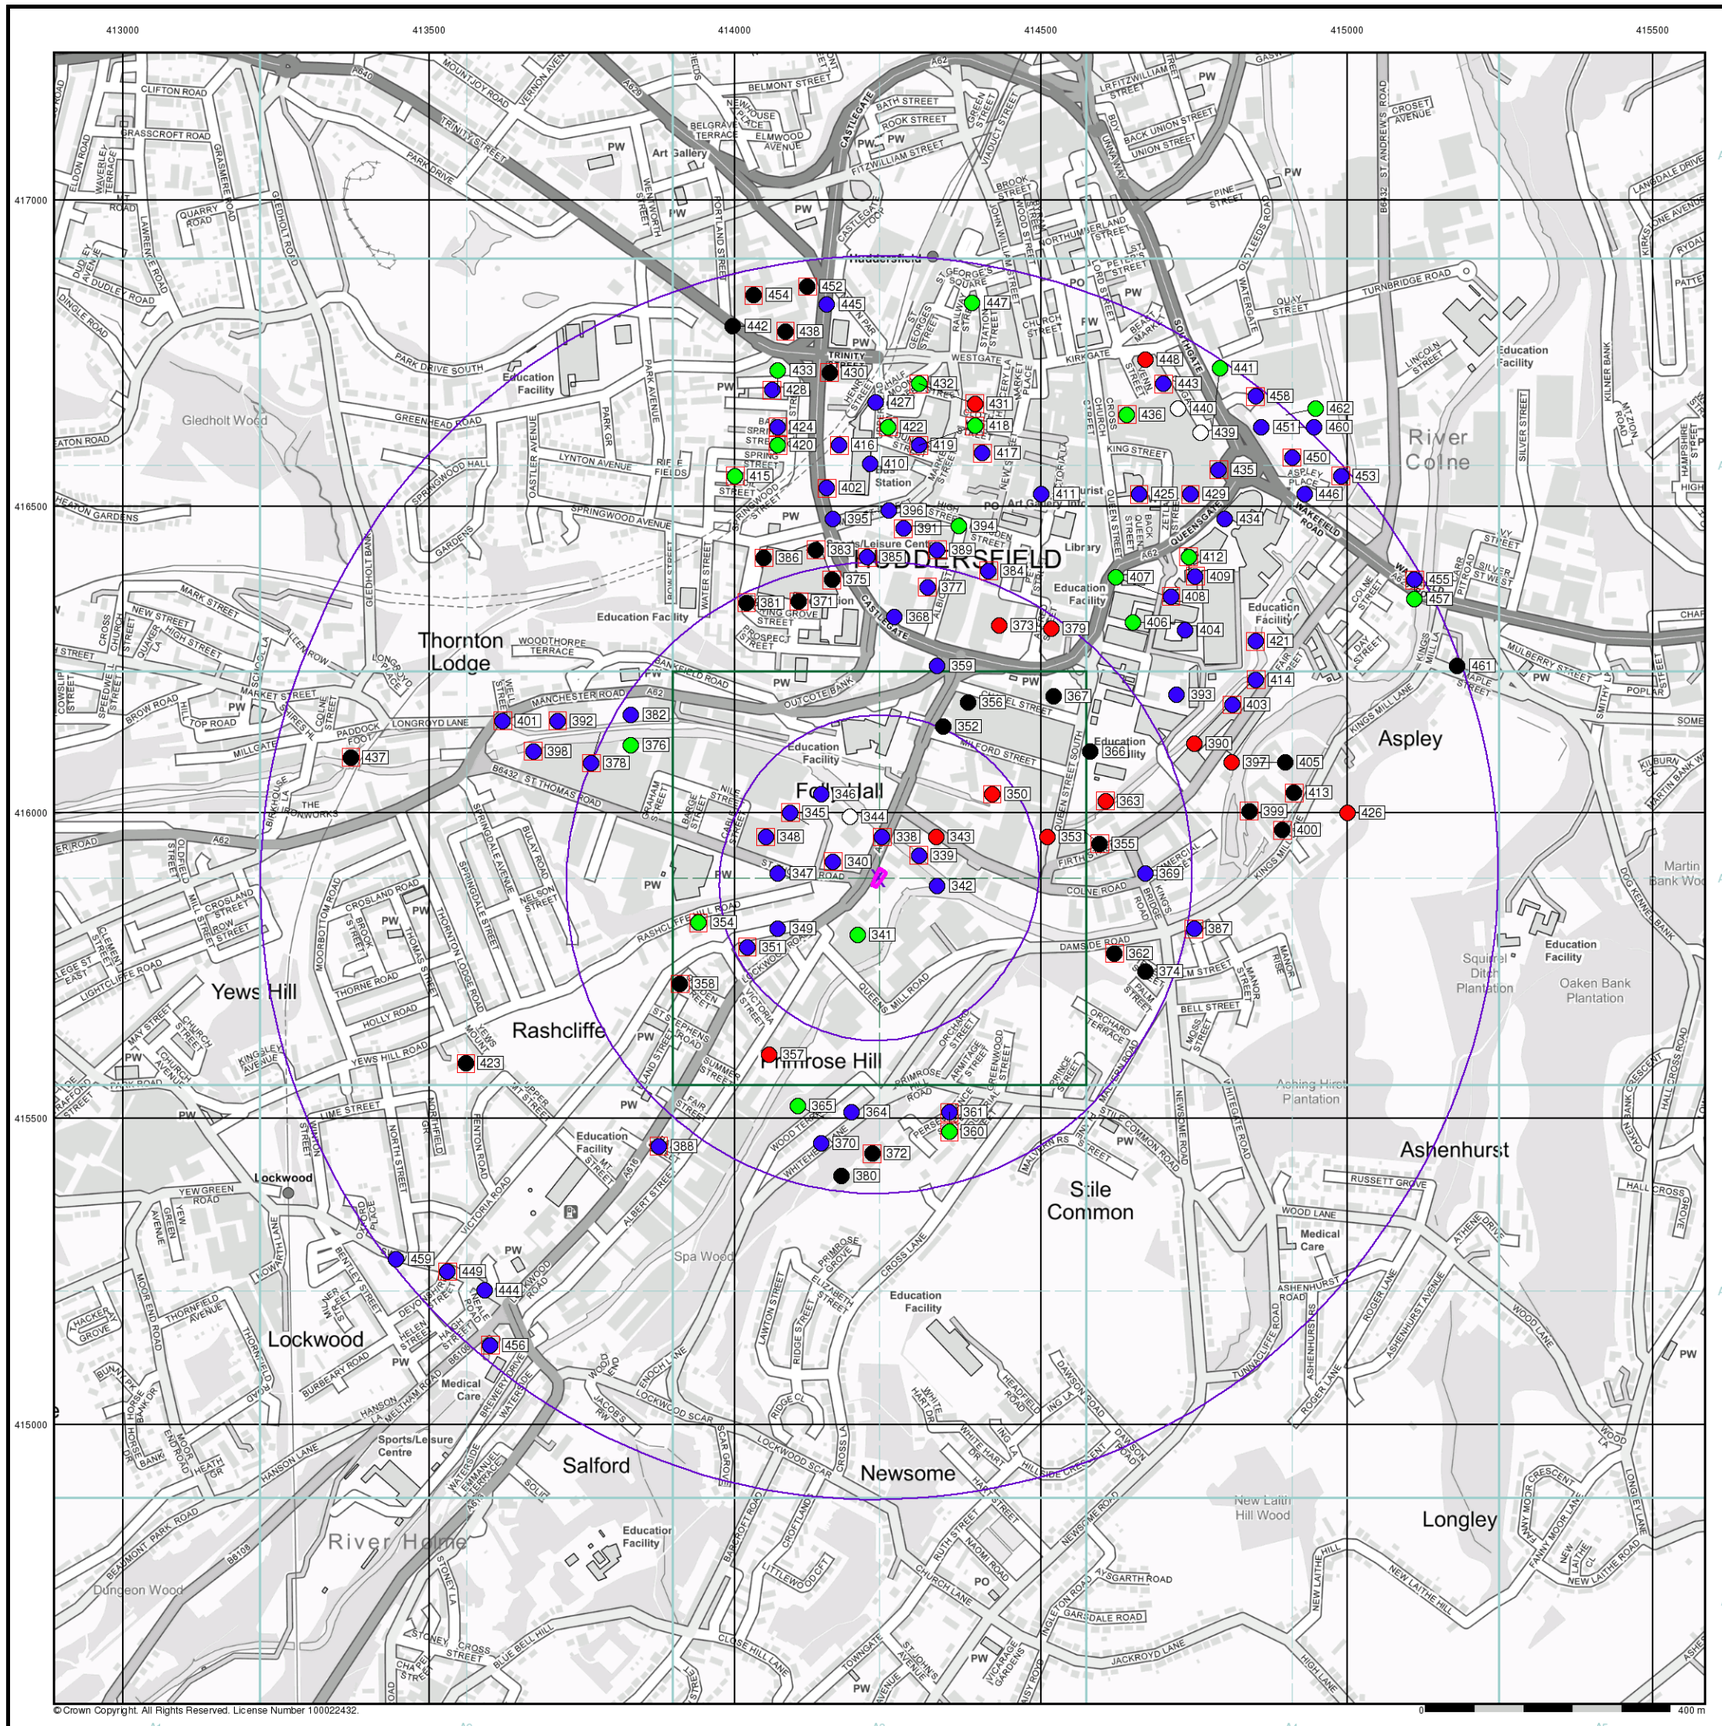
413000
413500
414000
414500
415000
415500
417000
416500
416000
415500
415000
A25
A20
A15
A10
A5
HUDDERSFIELD
Thornton Lodge
Fartown
Aspley
Yews Hill
Rashcliffe
Primrose Hill
Lockwood
Salford
Newsome
Stile Common
Ashenhurst
Longley
Gledholt Wood
River Colne
River Holme
Spa Wood
Dungeon Wood
Oaken Bank Plantation
Ashing Hirst Plantation
New Laith Hill Wood
Martin Bank Wood
Squirrel Ditch Plantation
Education Facility
Art Gallery
Library
Medical Care
Sports/Leisure Centre
Bus Station
Huddersfield
PW
PO
BELMONT STREET
CLIFTON ROAD
GRASSCROFT ROAD
PARK DRIVE
TRINITY STREET
CASTLEGATE
FITZWILLIAM STREET
BATH STREET
ROOK STREET
BACK UNION STREET
UNION STREET
PINE STREET
OLD LEEDS ROAD
TURNBRIDGE ROAD
QUAY STREET
WATERGATE
KIRKGATE
WESTGATE
SOUTHGATE
NORTHUMBERLAND STREET
CHURCH STREET
ST GEORGE'S SQUARE
RAILWAY STREET
STATION STREET
PARK DRIVE SOUTH
GREENHEAD ROAD
SPRINGWOOD AVENUE
LYNTON AVENUE
PARK AVENUE
PARK GR
OASTLER AVENUE
GLEDHOLT BANK
GLEDHOLT ROAD
DUDLEY ROAD
LAWRENCE ROAD
QUARRY ROAD
GRANGE ROAD
WAVERLEY TERRACE
ELDON ROAD
MOUNTJOY ROAD
VERNON AVENUE
TRINITY STREET
PARK DRIVE
BELGRAVE TERRACE
ELMWOOD AVENUE
NEW HOUSE PLACE
CASTLEGATE LOOP
WENTWORTH STREET
PORTLAND STREET
KING STREET
QUEEN STREET
BACK QUEEN STREET
QUEEN'S GATE
ZETLAND STREET
ALBION STREET
NEW STREET
MARKET STREET
CROSS CHURCH STREET
QUARRY LA
HIGH STREET
CLOTH HALL STREET
WOOLPACK
BROWN STREET
WATER STREET
BROOK STREET
SPRING STREET
SPRINGWOOD HALL GARDENS
HEATON GARDENS
LEEDS ROAD
A62
A629
A640
A6024
B6108
B6432
MANCHESTER ROAD
BANKFIELD ROAD
OUTCOTE BANK
LONGROYD LANE
PADDOCK FOOT
MILLGATE
TOP ROAD
BROW ROAD
HILL TOP ROAD
WOODTHORPE TERRACE
LONGROYD PLACE
WEST STREET
SCHOOL LA
LEEDS ROAD
THE BOTTOMS WORKS
BIRKHOUSE LA
ST THOMAS ROAD
GRAHAM STREET
LEGGE STREET
NORTH STREET
QUEEN STREET SOUTH
WHITFORD STREET
FOLLY HALL
FIELDEL STREET
KING GROVE STREET
PROSPECT STREET
CASTLEGATE
ALBION STREET
BRIDGE STREET
QUEEN'S ROAD
COLNE ROAD
FIRTH STREET
COMMERCIAL STREET
KINGS MILL LANE
KINGS MILL LA
DAY STREET
FAIR STREET
COLNE STREET
ASPLEY PLACE
MARKET PLACE
MARKET ST
KINGSLEY STREET
SILVER STREET
SILVER ST WEST
MILLBERRY STREET
MAPLE STREET
POPLAR
SMITH LA
SOMERSET ROAD
KIRKBURTON ROAD
MARTIN BANK WOOD
DEAN KENNEL BANK
CROSET AVENUE
ST ANDREWS ROAD
LAMBDALE DRIVE
KIRKSTONE AVENUE
RYDAL
PATTERDALE
HAMPSHIRE STREET
HIGHFIELD
MILNER BANK
MILNER ROAD
LINCOLN STREET
SILVER STREET
A62
A6024
A629
DAMSIDE ROAD
BELL STREET
M STREET
MANOR RISE
PALM STREET
ORCHARD TERRACE
ORCHARD STREET
ARMITAGE STREET
GREENWOOD STREET
SPRUCE STREET
MILL MOOR ROAD
NEWSOME ROAD
WHITEGATE ROAD
WOOD TERRACE
WHITEHALL LANE
PRIMROSE HILL
PRIMROSE LANE
QUEEN'S MILL ROAD
SCHOOL ROAD
VICTORIA STREET
ST STEPHENS ROAD
SUMMER STREET
LANG STREET
FAIR STREET
UPPER ST STREET
LIME STREET
NORTH STREET
FENTON ROAD
VICTORIA ROAD
ALBERT STREET
MORLEY STREET
MORTHEN ROAD
CROSLAND ROAD
BROOK STREET
THORNE ROAD
HOLLY ROAD
YEWS HILL ROAD
CHURCH AVENUE
CHURCH STREET
MAY STREET
KINGSLEY AVENUE
PARK ROAD
LEDGER ST EAST
LIGHTCLIFFE ROAD
OLDFIELD
MILL CROSLAND STREET
BROW STREET
MOORBOTTOM ROAD
THORNTON LODGE ROAD
THORNTON STREET
SPRINGDALE AVENUE
SPRINGDALE STREET
NELSON STREET
PULLEY ROAD
SPRINGWOOD AVENUE
SPRINGWOOD STREET
GLEDHOLT BANK
GLEDHOLT ROAD
CROSS CHURCH STREET
QUARRY LA
HIGH STREET
NEW STREET
MARKET STREET
COWSLIP STREET
SPEEDWELL STREET
BROW ROAD
HILL TOP ROAD
PADDOCK FOOT
LONGROYD LANE
LONGROYD PLACE
WOODTHORPE TERRACE
WEST STREET
SCHOOL LA
LEEDS ROAD
THE BOTTOMS WORKS
BIRKHOUSE LA
ST THOMAS ROAD
GRAHAM STREET
LEGGE ST EAST
NORTH STREET
QUEEN STREET SOUTH
WHITFORD STREET
FOLLY HALL
FIELDEL STREET
KING GROVE STREET
PROSPECT STREET
CASTLEGATE
ALBION STREET
BRIDGE STREET
QUEEN'S ROAD
COLNE ROAD
FIRTH STREET
COMMERCIAL STREET
KINGS MILL LANE
KINGS MILL LA
DAY STREET
FAIR STREET
COLNE STREET
ASPLEY PLACE
MARKET PLACE
MARKET ST
KINGSLEY STREET
SILVER STREET
SILVER ST WEST
MILLBERRY STREET
MAPLE STREET
POPLAR
SMITH LA
SOMERSET ROAD
KIRKBURTON ROAD
MARTIN BANK WOOD
DEAN KENNEL BANK
CROSET AVENUE
ST ANDREWS ROAD
LAMBDALE DRIVE
KIRKSTONE AVENUE
RYDAL
PATTERDALE
HAMPSHIRE STREET
HIGHFIELD
MILNER BANK
MILNER ROAD
LINCOLN STREET
SILVER STREET

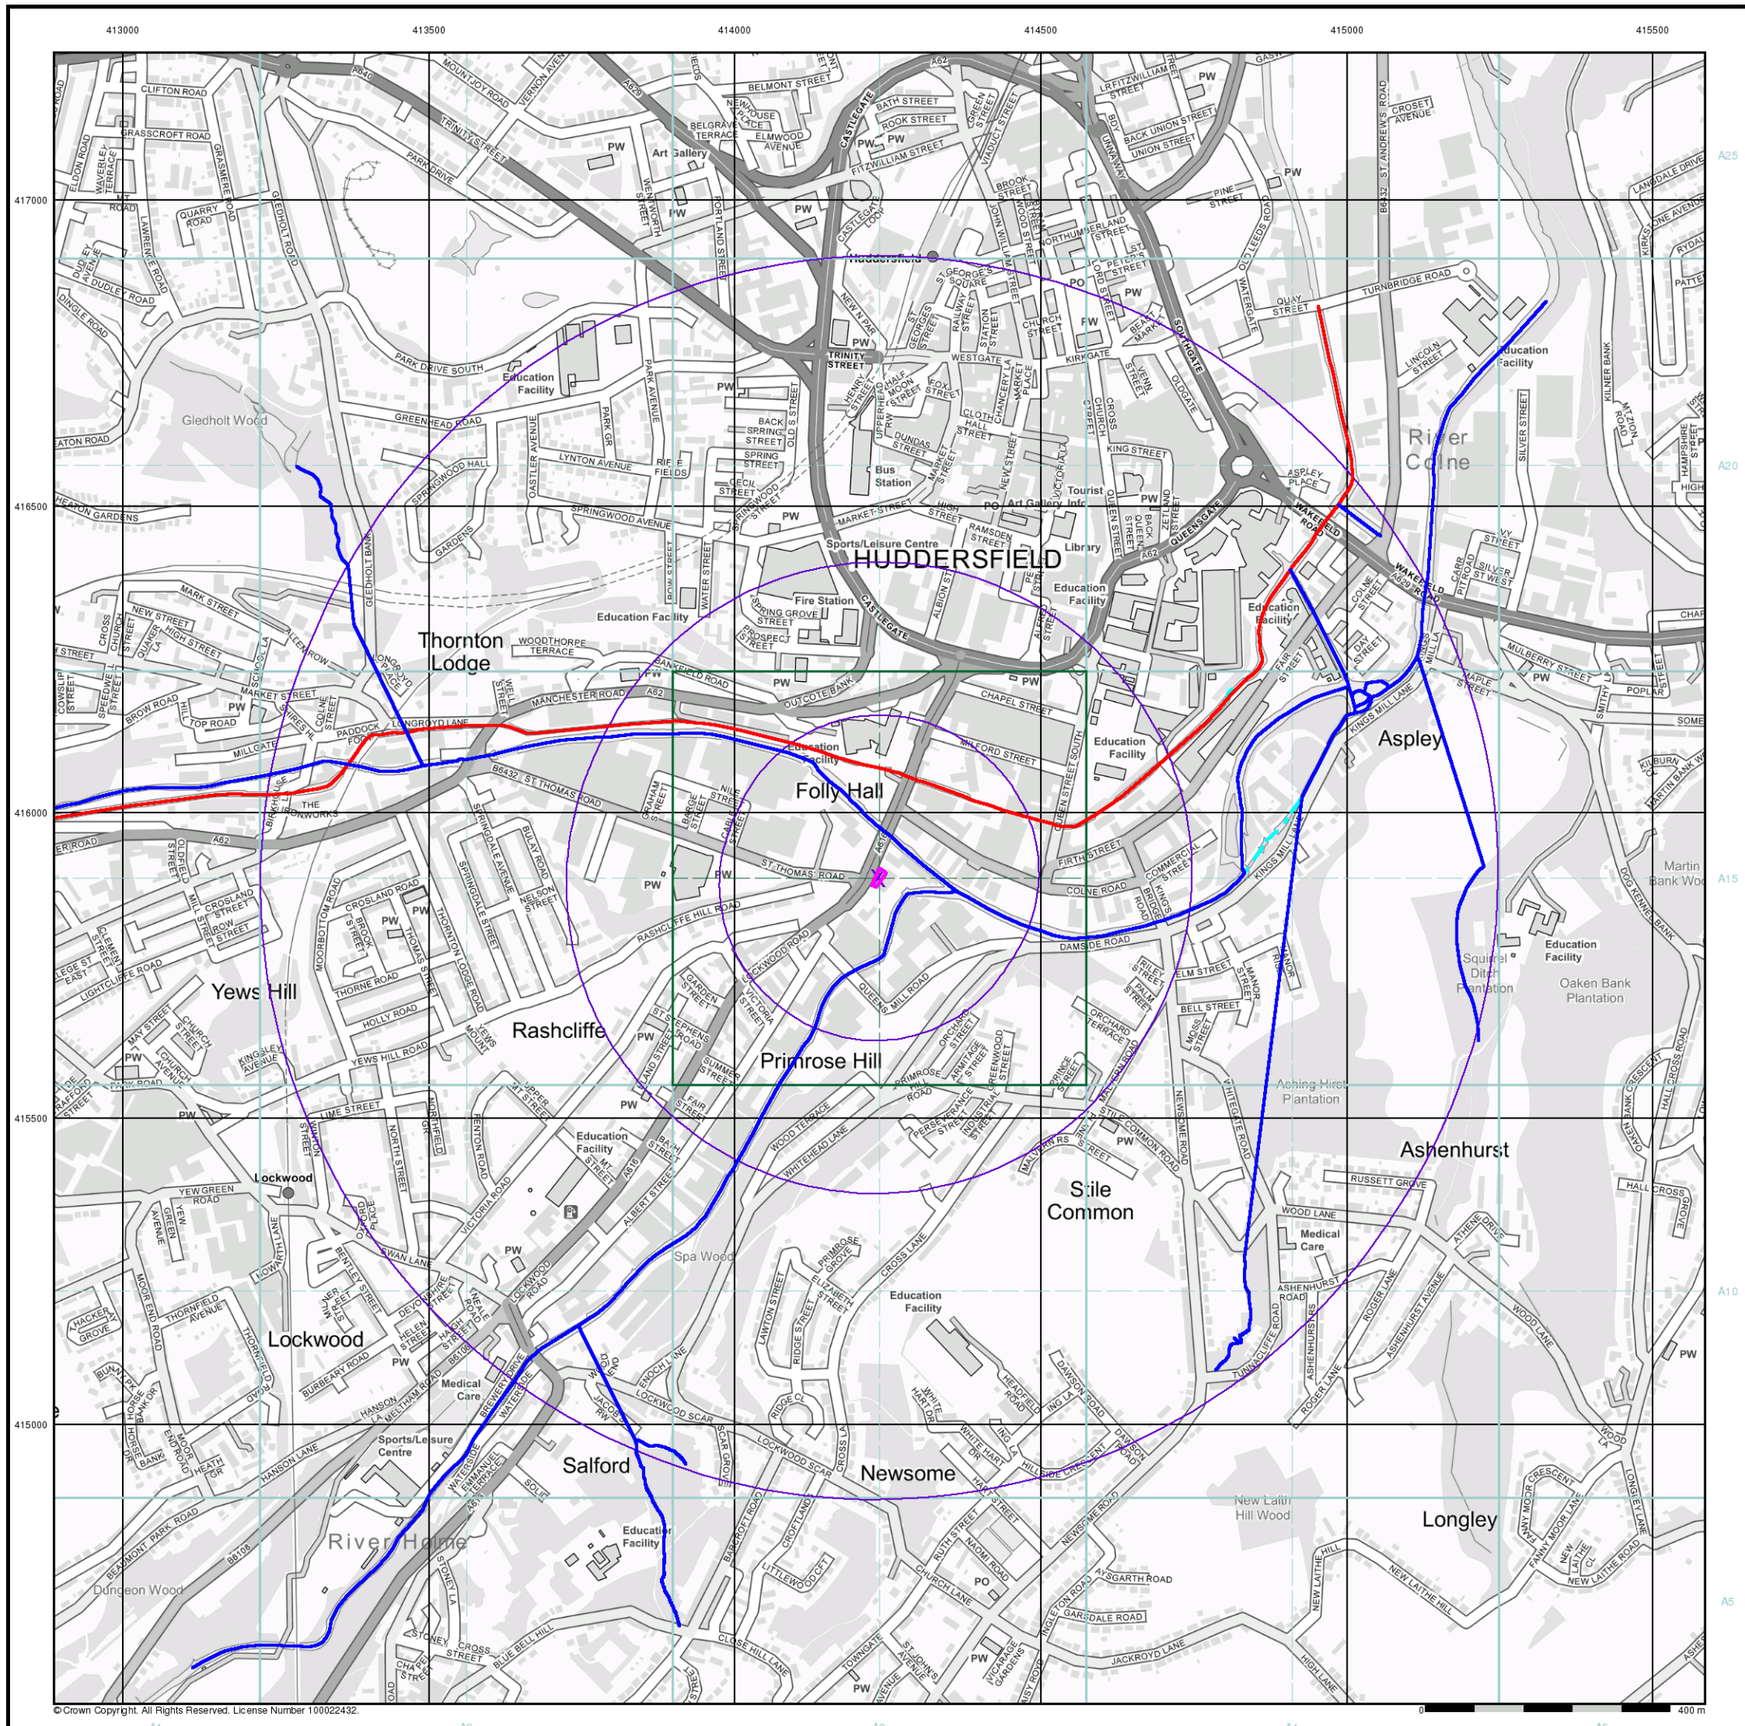
413000
413500
414000
414500
415000
415500
417000
416500
416000
415500
415000
A25
A20
A15
A10
A5
HUDDERSFIELD
Thornton Lodge
Folly Hall
Primrose Hill
Rashcliffe
Yews Hill
Lockwood
Salford
Newsome
Sile Common
Ashenhurst
Aspley
Longley
River Colne
River Holme
Gledholt Wood
Spa Wood
Dungeon Wood
Oaken Bank Plantation
Ashing Hirst Plantation
New Laith Hill Wood
Martin Bank Wood
Squirrel Ditch Plantation
Education Facility
Bus Station
Tourist Info
Art Gallery
Library
Sports/Leisure Centre
Fire Station
Medical Care
Huddersfield
Lockwood
Sports/Leisure Centre
Education Facility
Medical Care
Education Facility
Education Facility
Education Facility

APPENDIX 4


COAL AUTHORITY REPORT

The Coal Authority

Consultants

Coal Mining Report

Land At Grid Reference 414236
415895
Folly Hall
Huddersfield
Kirklees
HD1 3PA

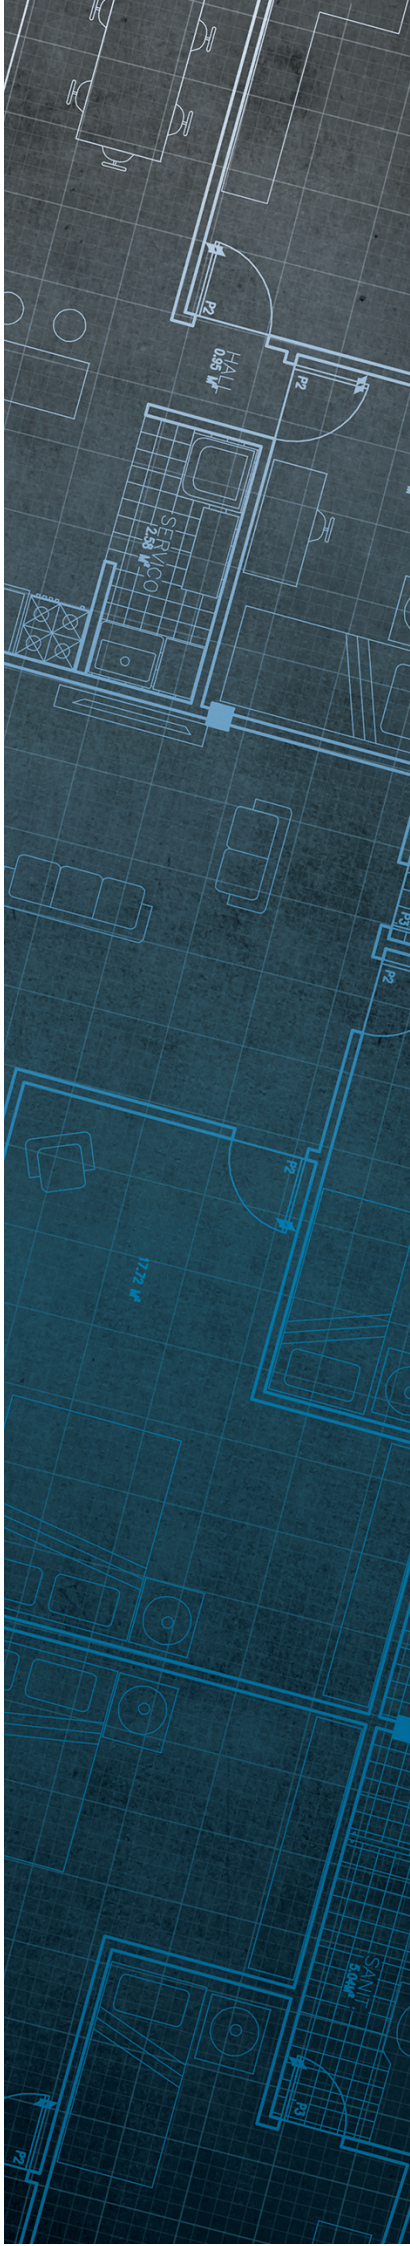

Date of enquiry:	**29 April 2024**
Date enquiry received:	**29 April 2024**
Issue date:	**29 April 2024**
Our reference:	**51003420984001**
Your reference:	**4363**

Consultants

Coal Mining Report


This report is based on and limited to the records held by the Coal Authority at the time the report was produced.

Client name

Andy Robinson

Enquiry address

Land At Grid Reference 414236 415895
Folly Hall
Huddersfield
Kirklees
HD1 3PA

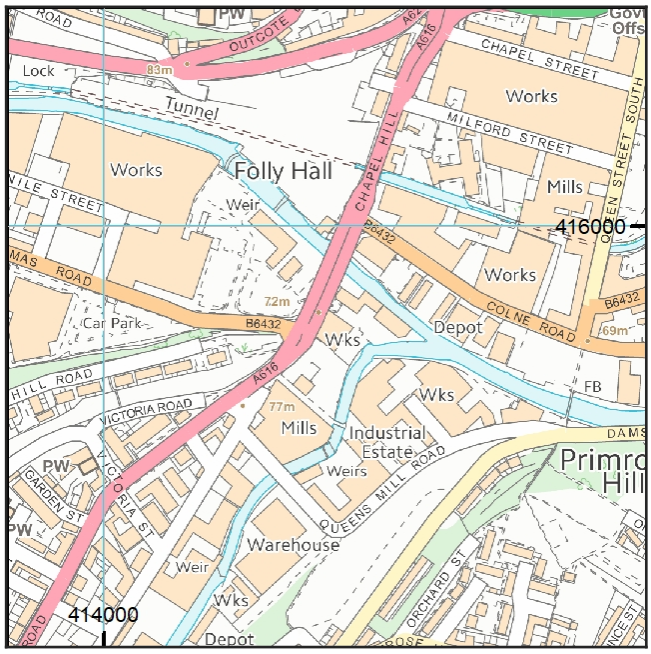

Approximate position of property

Reproduced by permission of Ordnance Survey on behalf of HMSO. © Crown copyright and database right 2018. All rights reserved.

Ordnance Survey Licence number: 100020315

How to contact us

0345 762 6848 (UK)
+44 (0)1623 637 000 (International)

200 Lichfield Lane
Mansfield
Nottinghamshire
NG18 4RG

www.groundstability.com

@coalauthority
/company/the-coal-authority
/thecoalauthority
/thecoalauthority

Section 1 – Mining activity and geology

Past underground mining
No past mining recorded.

Probable unrecorded shallow workings
None.

Spine roadways at shallow depth
No spine roadway recorded at shallow depth.

Mine entries
None recorded within 100 metres of the enquiry boundary.

Abandoned mine plan catalogue numbers
The following abandoned mine plan catalogue numbers intersect with some, or all, of the enquiry boundary:

5599		

Please contact us on 0345 762 6848 to determine the exact abandoned mine plans you require based on your needs.

Outcrops
No outcrops recorded.

Geological faults, fissures and breaklines
No faults, fissures or breaklines recorded.

Opencast mines
None recorded within 500 metres of the enquiry boundary.

Coal Authority managed tips
None recorded within 500 metres of the enquiry boundary.

Copyright © 2024 The Coal Authority

Section 2 – Investigative or remedial activity

Please refer to the 'Summary of findings' map (on separate sheet) for details of any activity within the area of the site boundary.

Site investigations
None recorded within 50 metres of the enquiry boundary.

Remediated sites
None recorded within 50 metres of the enquiry boundary.

Coal mining subsidence
The Coal Authority has not received a damage notice or claim for the subject property, or any property within 50 metres of the enquiry boundary, since 31 October 1994.

There is no current Stop Notice delaying the start of remedial works or repairs to the property.

The Coal Authority is not aware of any request having been made to carry out preventive works before coal is worked under section 33 of the Coal Mining Subsidence Act 1991.

Mine gas
None recorded within 500 metres of the enquiry boundary.

Mine water treatment schemes
None recorded within 500 metres of the enquiry boundary.

Copyright © 2024 The Coal Authority

Section 3 – Licensing and future mining activity

Future underground mining
None recorded.

Coal mining licensing
None recorded within 200 metres of the enquiry boundary.

Court orders
None recorded.

Section 46 notices
No notices have been given, under section 46 of the Coal Mining Subsidence Act 1991, stating that the land is at risk of subsidence.

Withdrawal of support notices
The property is not in an area where a notice to withdraw support has been given.

The property is not in an area where a notice has been given under section 41 of the Coal Industry Act 1994, cancelling the entitlement to withdraw support.

Payments to owners of former copyhold land
The property is not in an area where a relevant notice has been published under the Coal Industry Act 1975/Coal Industry Act 1994.

Copyright © 2024 The Coal Authority

Section 4 – Further information

Based on the responses in this report, no further information has been highlighted.

Future development

If development proposals are being considered, technical advice relating to both the investigation of coal and former coal mines and their treatment should be obtained before beginning work on site. All proposals should apply specialist engineering practice required for former mining areas. No development should be undertaken that intersects, disturbs or interferes with any coal or coal mines without first obtaining the permission of the Coal Authority.

MINE GAS: Please note, if there are no recorded instances of mine gas within 500m of the enquiry boundary, this does not mean that mine gas is not present within the vicinity. The Coal Authority Mine Gas data is limited to only those sites where a Mine Gas incident has been recorded. Developers should be aware that the investigation of coal seams, mine workings or mine entries may have the potential to generate and/or displace underground gases. Associated risks both to the development site and any neighbouring land or properties should be fully considered when undertaking any ground works. The need for effective measures to prevent gases migrating onto any land or into any properties, either during investigation or remediation work, or after development must also be assessed and properly addressed. In these instances, the Coal Authority recommends that a more detailed Gas Risk Assessment is undertaken by a competent assessor.

Copyright © 2024 The Coal Authority

Section 5 – Data definitions

The datasets used in this report have limitations and assumptions within their results. For more guidance on the data and the results specific to the enquiry boundary, please **call us on 0345 762 6848** or **email us at groundstability@coal.gov.uk.**

Past underground coal mining

Details of all recorded underground mining relative to the enquiry boundary. Only past underground workings where the enquiry boundary is within 0.7 times the depth of the workings (zone of likely physical influence) allowing for seam inclination, will be included.

Probable unrecorded shallow workings

Areas where the Coal Authority believes there to be unrecorded coal workings that exist at or close to the surface (less than 30 metres deep).

Spine roadways at shallow depth

Connecting roadways either, working to working, or, surface to working, both in-seam and cross measures that exist at or close to the surface (less than 30 metres deep), either within or within 10 metres of the enquiry boundary.

Mine entries

Details of any shaft or adit either within, or within 100 metres of the enquiry boundary including approximate location, brief treatment details where known, the mineral worked from the mine entry and conveyance details where the mine entry has previously been sold by the Authority or its predecessors British Coal or the National Coal Board.

Abandoned mine plan catalogue numbers

Plan numbers extracted from the abandoned mines catalogue containing details of coal and other mineral abandonment plans deposited via the Mines Inspectorate in accordance with the Coal Mines Regulation Act and Metalliferous Mines Regulation Act 1872. A maximum of 9 plan extents that intersect with the enquiry boundary will be included. This does not infer that the workings and/or mine entries shown on the abandonment plan will be relevant to the site/property boundary.

Outcrops

Details of seam outcrops will be included where the enquiry boundary intersects with a conjectured or actual seam outcrop location (derived by either the British Geological Survey or the Coal Authority) or intersects with a defined 50 metres buffer on the coal (dip) side of the outcrop. An indication of whether the Coal Authority believes the seam to be of sufficient thickness and/or quality to have been worked will also be included.

Geological faults, fissures and breaklines

Geological disturbances or fractures in the bedrock. Surface fault lines (British Geological Survey derived data) and fissures and breaklines (Coal Authority derived data) intersecting with the enquiry boundary will be included. In some circumstances faults, fissures or breaklines have been known to contribute to surface subsidence damage as a consequence of underground coal mining.

Copyright © 2024 The Coal Authority

Opencast mines
Opencast coal sites from which coal has been removed in the past by opencast (surface) methods and where the enquiry boundary is within 500 metres of either the licence area, site boundary, excavation area (high wall) or coaling area.

Coal Authority managed tips
Locations of disused colliery tip sites owned and managed by the Coal Authority, located within 500 metres of the enquiry boundary.

Site investigations
Details of site investigations within 50 metres of the enquiry boundary where the Coal Authority has received information relating to coal mining risk investigation and/or remediation by third parties.

Remediated sites
Sites where the Coal Authority has undertaken remedial works either within or within 50 metres of the enquiry boundary following report of a hazard relating to coal mining under the Coal Authority's Emergency Surface Hazard Call Out procedures.

Coal mining subsidence
Details of alleged coal mining subsidence claims made since 31 October 1994 either within or within 50 metres of the enquiry boundary. Where the claim relates to the enquiry boundary confirmation of whether the claim was accepted, rejected or whether liability is still being determined will be given. Where the claim has been discharged, whether this was by repair, payment of compensation or a combination of both, the value of the claim, where known, will also be given.

Details of any current 'Stop Notice' deferring remedial works or repairs affecting the property/site, and if so the date of the notice.

Details of any request made to execute preventative works before coal is worked under section 33 of the Coal Mining Subsidence Act 1991. If yes, whether any person withheld consent or failed to comply with any request to execute preventative works.

Mine gas
Reports of alleged mine gas emissions received by the Coal Authority, either within or within 500 metres of the enquiry boundary that subsequently required investigation and action by the Coal Authority to mitigate the effects of the mine gas emission. Please note, if there are no recorded instances of mine gas reported, this does not mean that mine gas is not present within the vicinity. The Coal Authority Mine Gas data is limited to only those sites where a Mine Gas incident has been recorded.

Copyright © 2024 The Coal Authority

Mine water treatment schemes
Locations where the Coal Authority has constructed or operates assets that remove pollutants from mine water prior to the treated mine water being discharged into the receiving water body.

These schemes are part of the UK's strategy to meet the requirements of the Water Framework Directive. Schemes fall into 2 basic categories: Remedial – mitigating the impact of existing pollution or Preventative – preventing a future pollution incident.

Mine water treatment schemes generally consist of one or more primary settlement lagoons and one or more reed beds for secondary treatment. A small number are more specialised process treatment plants.

Future underground mining
Details of all planned underground mining relative to the enquiry boundary. Only those future workings where the enquiry boundary is within 0.7 times the depth of the workings (zone of likely physical influence) allowing for seam inclination will be included.

Coal mining licensing
Details of all licenses issued by the Coal Authority either within or within 200 metres of the enquiry boundary in relation to the under taking of surface coal mining, underground coal mining or underground coal gasification.

Court orders
Orders in respect of the working of coal under the Mines (Working Facilities and Support) Acts of 1923 and 1966 or any statutory modification or amendment thereof.

Section 46 notices
Notice of proposals relating to underground coal mining operations that have been given under section 46 of the Coal Mining Subsidence Act 1991.

Withdrawal of support notices
Published notices of entitlement to withdraw support and the date of the notice. Details of any revocation notice withdrawing the entitlement to withdraw support given under Section 41 of the Coal Industry Act 1994.

Payment to owners of former copyhold land
Relevant notices which may affect the property and any subsequent notice of retained interests in coal and coal mines, acceptance or rejection notices and whether any compensation has been paid to a claimant.

Copyright © 2024 The Coal Authority

The Coal Authority


Summary of findings

Reproduced by permission of Ordnance Survey on behalf of HMSO.
© Crown copyright and database right 2018. All rights reserved.
Ordnance Survey Licence number: 100020315

The map highlights any specific surface or subsurface features within or near to the boundary of the site.

Key

Approximate position of the enquiry boundary shown

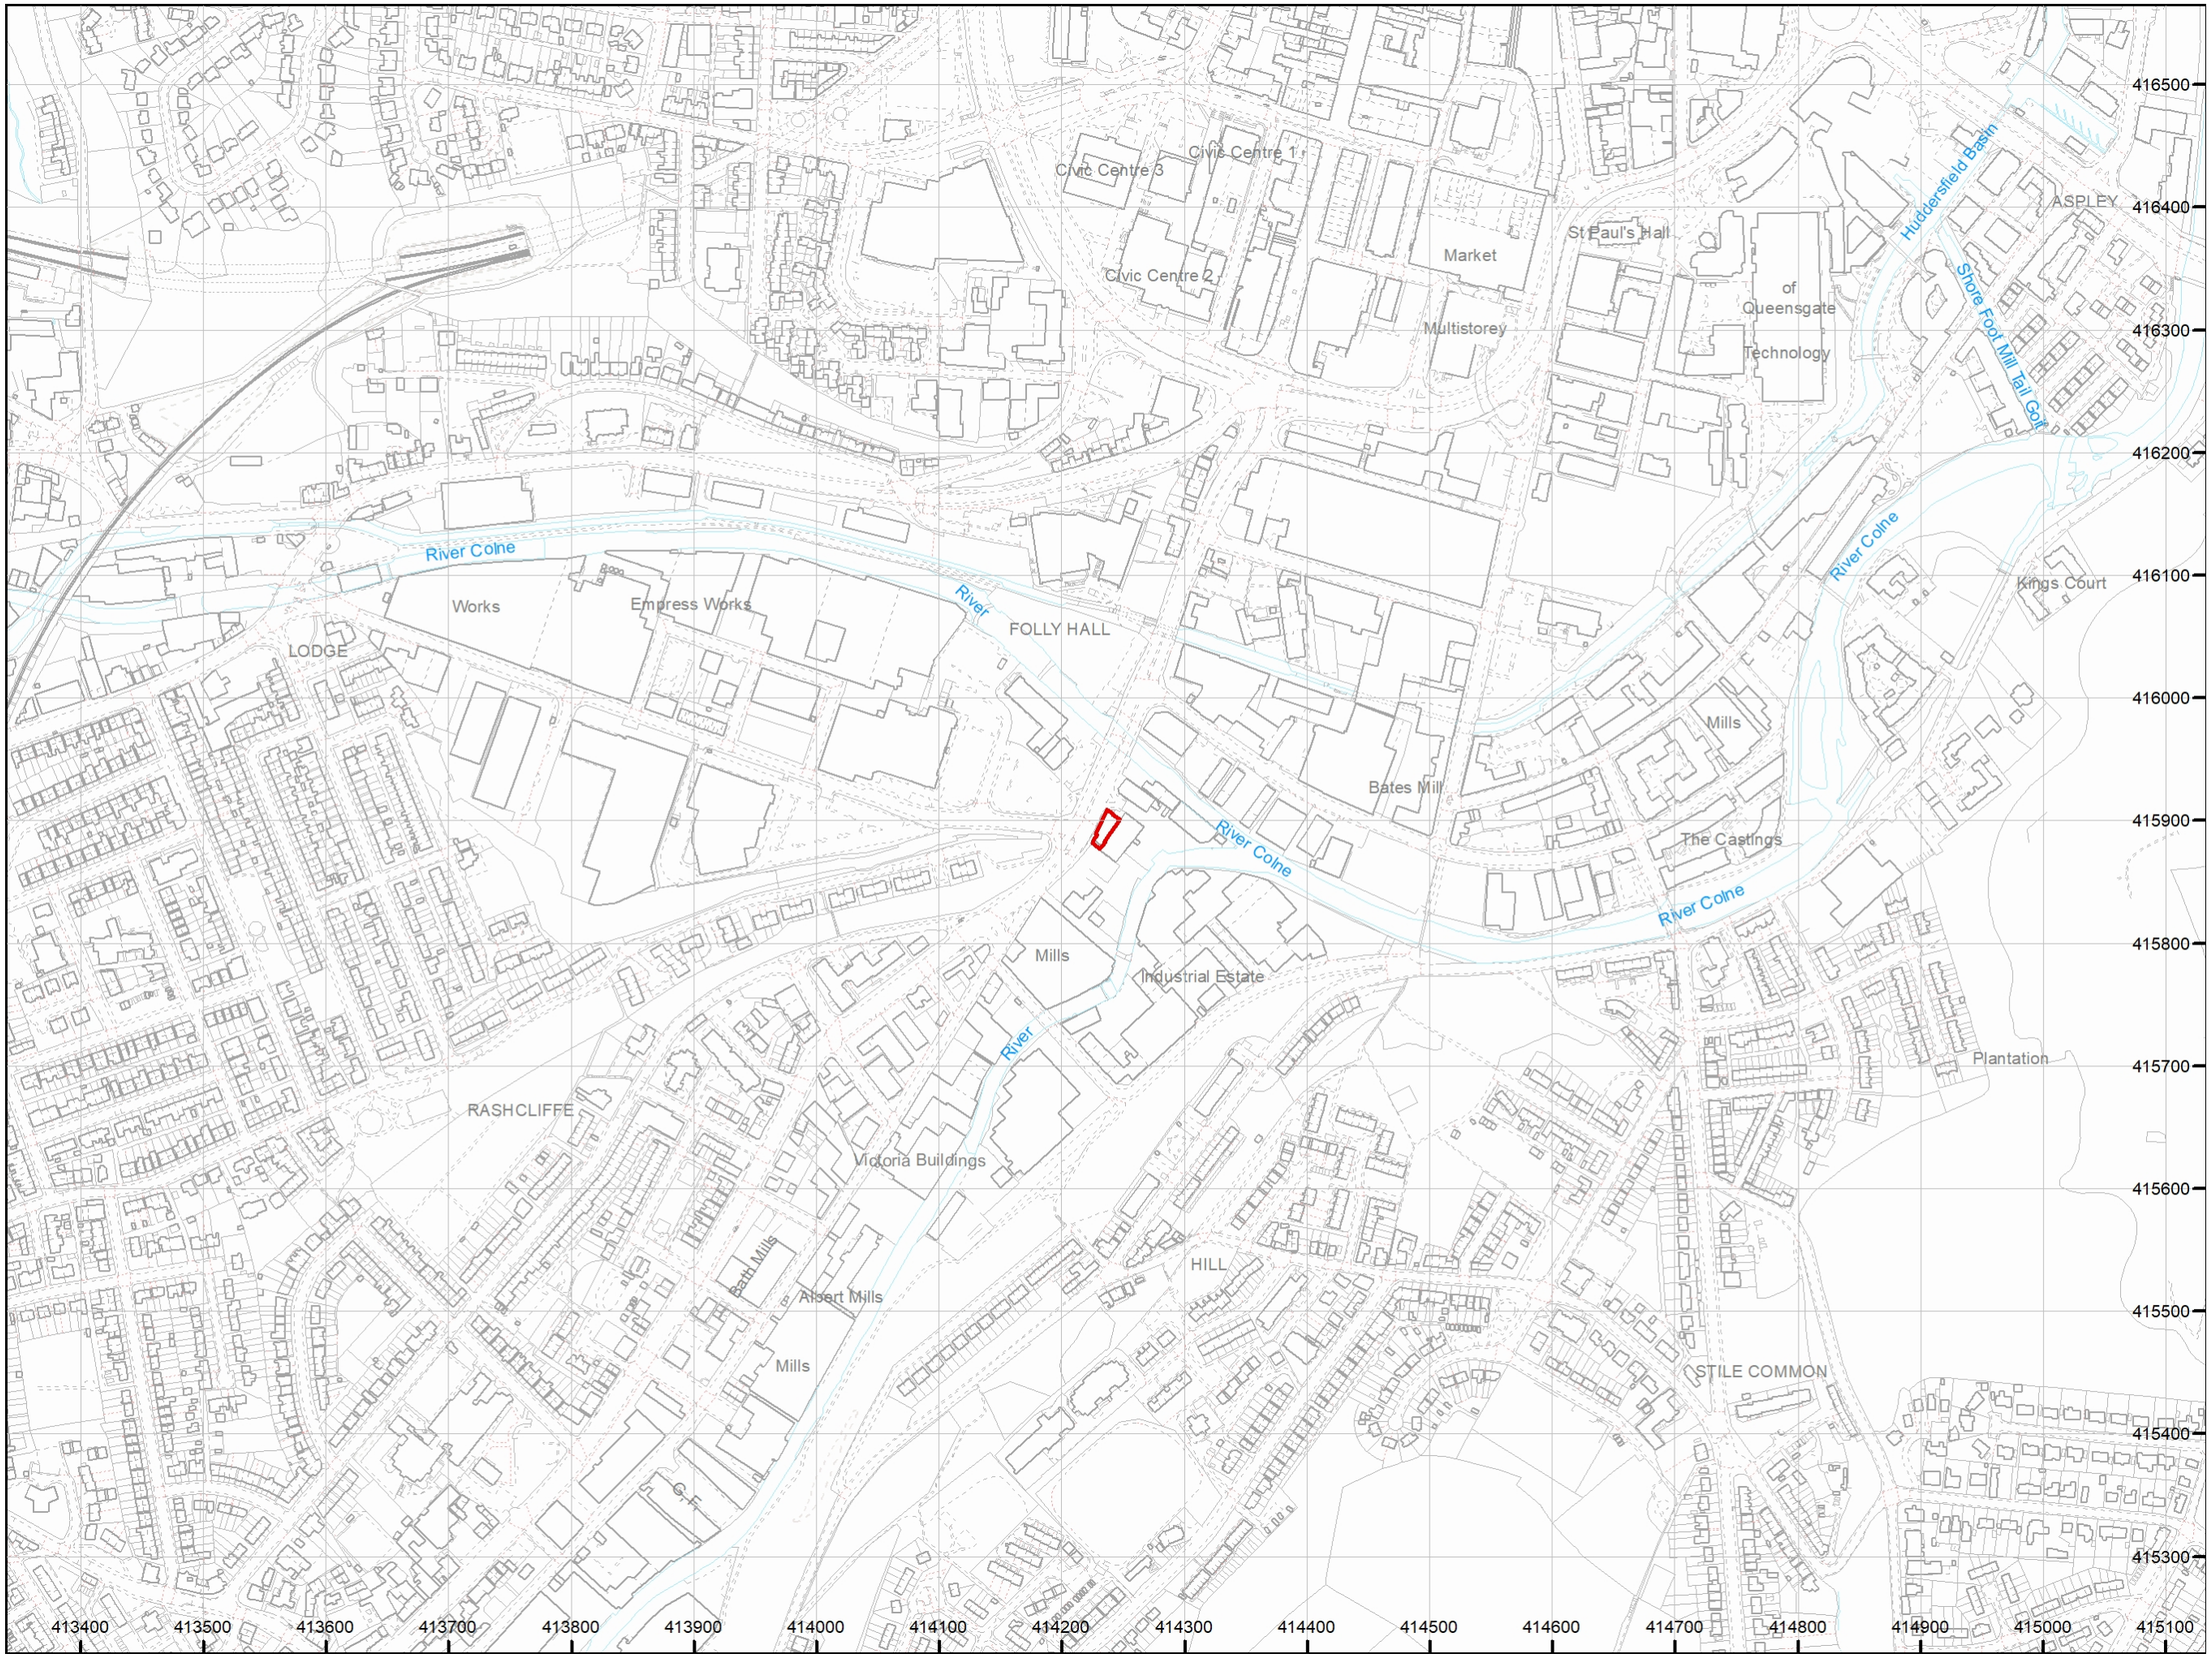

How to contact us
0345 762 6848 (UK)
+44 (0)1623 637 000 (International)
www.groundstability.com

APPENDIX 5

SITE WALKOVER RECORD



Photograph 1 – View of site frontage looking north



Photograph 2 – Northern boundary

NOTES / KEY

Refer to Drawing 4363OD02, Appendix 1 for location and orientation of photographs

DRAWING TITLE

PHOTOGRAPHIC RECORD

PROJECT TITLE

PRELIMINARY CONTAMINATION AND MINING RISK ASSESSMENT ON LAND AT FOLLY HALL HUDDERSFIELD

CLIENT	C49 ARCHITECTURE
STATUS	FINAL
PROJECT NUMBER	4363
DRAWN BY	HD
DATE	May 2024
SCALE	NOT TO SCALE
DRG. No.	4363OR01 PLATE 1

FWS Geotechnical & Environmental Consultants
Unit 2 City West Business Park
St Johns Road
Meadowfield Industrial Estate
Durham
County Durham
DH7 8ER
Tel: 01388 420633
admin@fwsconsultants.com www.fwsconsultants.com



Photograph 3 – debris on ground floor



Photograph 4 – evidence of trespass



Photograph 5 – debris/rubbish

NOTES / KEY

Refer to Drawing 4363OD02, Appendix 1 for location and orientation of photographs

DRAWING TITLE

PHOTOGRAPHIC RECORD

PROJECT TITLE

PRELIMINARY CONTAMINATION AND MINING RISK ASSESSMENT ON LAND AT FOLLY HALL HUDDERSFIELD

CLIENT

C49 ARCHITECTURE

STATUS	PROJECT NUMBER
FINAL	4363
DRAWN BY	DATE
HD	May 2024
SCALE	DRG. No.
NOT TO SCALE	4363OR01 PLATE 2

FWS Geotechnical & Environmental Consultants

Unit 2 City West Business Park
St Johns Road
Meadowfield Industrial Estate
Durham
County Durham
DH7 8ER


Tel: 01388 420633
admin@fwsconsultants.com www.fwsconsultants.com



Photograph - access



Photograph 7

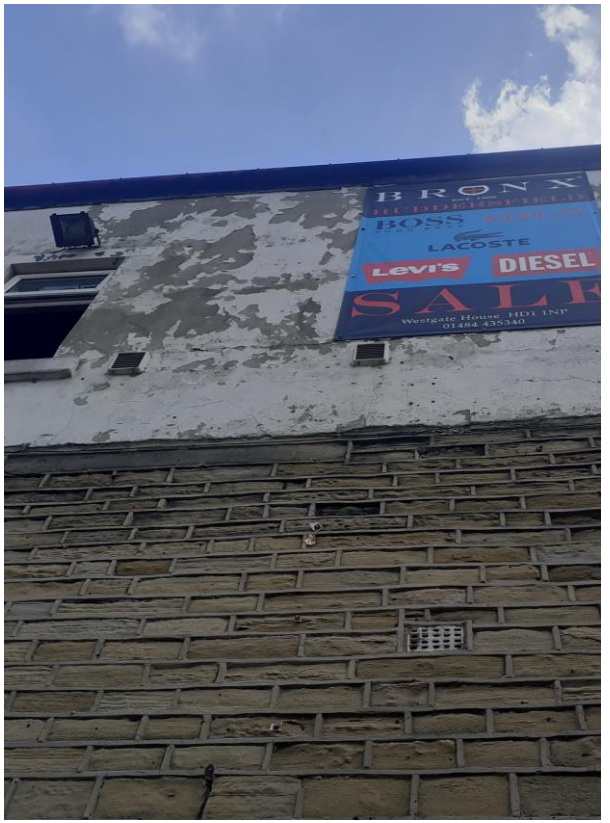

Photograph 8

NOTES / KEY

Refer to Drawing 4363OD02, Appendix 1 for location and orientation of photographs

DRAWING TITLE

PHOTOGRAPHIC RECORD

PROJECT TITLE

PRELIMINARY CONTAMINATION AND MINING RISK ASSESSMENT ON LAND AT FOLLY HALL HUDDERSFIELD

CLIENT

C49 ARCHITECTURE

STATUS	PROJECT NUMBER
FINAL	4363
DRAWN BY	DATE
HD	May 2024
SCALE	DRG. No.
NOT TO SCALE	4363OR01 PLATE 3

FWS Geotechnical & Environmental Consultants

Unit 2 City West Business Park
St Johns Road
Meadowfield Industrial Estate
Durham
County Durham
DH7 8ER

Tel: 01388 420633
admin@fwsconsultants.com www.fwsconsultants.com

APPENDIX 6

PRINCIPLES OF CONTAMINATION RISK ASSESSMENT

PRINCIPLES OF CONTAMINATION RISK ASSESSMENT

The Environmental Protection Act 1990, Part II A Contaminated Land (Section 57 of the Environment Act 1995) and the Contaminated Land Regulations 1999 provide a basis on which to determine the unacceptable risks and liabilities presented by a contaminated site. Contaminated Land is defined within Section 78A(2) and in all those Sections mentioned as:-

"Any land which appears to the local authority in whose area it is situated to be in such a condition, by reason of substances in, on or under the land that-

a) **SIGNIFICANT HARM** is being caused, or there is significant possibility of such harm being caused; or

b) **SIGNIFICANT POLLUTION OF CONTROLLED WATERS** is being caused, or there is a significant possibility of such pollution being caused."

Section 57 of the Environment Act 1995 requires that any site identified as being "contaminated" by the Local Authority will be registered by them and remediation will be required to render the site fit for use.

The presence of contamination is not the sole factor for deciding whether a site is contaminated. Relevant parties should identify site-specific unacceptable risks and provide objective, cost-effective methods to manage the contamination in a manner which satisfies the proposed end-use.

The Environment Agency "Land contamination and Risk Management" guidance defines "risk" as the combination of:-

PROBABILITY OF RISK: or frequency, of occurrence of a defined hazard; and

MAGNITUDE/POTENTIAL SEVERITY: (including the seriousness) of the consequences.

A risk-based approach, which takes both technical and non-technical aspects into consideration when making decisions on contamination resulting from past, present or future human activities, is advocated.

The assessment of unacceptable risks generally relies on the identification of three principal elements forming a 'contaminant linkage':-

SOURCE: is a contaminant or pollutant that is in, on or under the land and that has the potential to cause harm or pollution

RECEPTOR: something that could be adversely affected by a contaminant eg. a person, controlled waters, an organism, an ecosystem, or Part 2A receptors such as buildings, crops or animals

PATHWAY: a route by which a receptor is, or could be, affected by a contaminant

In the absence of any one of these elements, on any given site, there is no risk. Where all three elements are present, a risk assessment is required to determine the significance of the harm or pollution that is being or may be caused. During the risk assessment phase, 'potential contaminant linkages' are used, until they are confirmed. Once confirmed, they are referred to as 'relevant contaminant linkages'. As outlined above, the terms of the Contaminated Land regime specify that remediation need only be implemented where a site is causing, or there is a significant possibility that it will cause, significant harm, or that pollution of controlled waters is being, or is likely to be caused.

Development of contaminated land is usually addressed through the application of planning and development legislation and guidance (i.e. Planning Guidance Note PPS23 Planning and Pollution Control in England). The suitable for use approach is seen as the most appropriate basis to deal with contaminated land, taking account of

environmental, social and economic objectives. The assessment is made in the context of the proposed land use (e.g. residential, commercial, industrial and public open-space).

Definition of Severity of Consequence

The risk assessment has been undertaken by assessing the severity of the potential consequence, taking into account both the potential severity of the hazard and the sensitivity of the target, based on the categories given below.

Category	Definition
Severe	Acute risks to human health, catastrophic damage to buildings/property, major pollution of controlled waters
Medium	Chronic risk to human health, pollution of sensitive controlled waters, significant effects on sensitive ecosystems or species, significant damage to buildings or structures
Mild	Pollution of non-sensitive waters, minor damage to buildings or structures
Minor	Requirements for protective equipment during site works to mitigate health effects, damage to non-sensitive ecosystems or species

Definition of Probability of Occurrence

The likelihood of an event (probability) takes into account the linkage between a hazard and target and the integrity of this pathway, and has been assessed based on the categories given below.

Category	Definition
High Likelihood	Pollutant linkage may be present, and risk is almost certain to occur in long term, or there is evidence of harm to the receptor
Likely	Pollutant linkage may be present, and it is probable that the risk will occur over the long term
Low Likelihood	Pollutant linkage may be present, and there is a possibility of the risk occurring, although there is no certainty that it will do so
Unlikely	Pollutant linkage may be present, but the circumstances under which harm would occur are improbable

Risk Matrix

The potential severity of the consequence and the probability of the occurrence have been combined in accordance with the following matrix in order to give a level of risk for each potential hazard.

		Severity of Consequence			
		Severe	**Medium**	**Mild**	**Minor**
Probability of Occurrence	**High Likelihood**	Very high	High	Moderate	Low
	Likely	High	Moderate	Low	Very Low
	Low Likelihood	Moderate	Low	Very Low	Negligible
	Unlikely	Low	Very Low	Negligible	Negligible

APPENDIX 7

NOTES ON LIMITATIONS

NOTES ON LIMITATIONS

1 FWS Consultants Ltd ("FWS") has prepared this report solely for the use of the client and/or his agent (the "Client") on the basis of exchange(s) of written proposals and instructions, and FWS accepts no responsibility or liability:-

a) for use of this report by any party other than the person for whom it was commissioned, or;

b) for the consequences of the report being used for any purpose other than that for which FWS was instructed to prepare it.

Should any third party wish to use or rely upon the contents of the report, written approval from FWS must be sought.

2 All information supplied by the Client, the Client's staff and professional advisers, local authorities, other statutory bodies, investigation agencies and publicly accessible databases, shall be provided to FWS in writing, and is accepted as being correct unless otherwise specified in writing by the discloser of the information.

3 The conclusions and recommendations in this report represent the professional opinions of FWS derived from currently accepted industry practices, and through the exercising of reasonable skill and care to be expected of a professional geosciences and environmental consultancy of similar size and experience. The assessments and judgments given in this report are directed by and limited to both the finite data on which they are based and the proposed works to which they are addressed.

4 Environmental and geotechnical desk studies comprise a study of available information obtained from various identified sources, authorities and parties. The information reviewed cannot be exhaustive and has been accepted in good faith as providing representative and true data pertaining to site conditions. For clarity, no independent verification of this data is carried out by FWS and it is accepted at face value. Any identified risks in desk study reports are perceived risks based on the information available at the time. Actual risks can only be assessed after carrying out a thorough physical investigation of the site that serves to validate such identified risks.

5 Data acquisition during site investigations is subject to the limitations of the methods of investigation used, site conditions and access constraints. Exploratory holes undertaken during fieldwork, particularly boreholes and/or trial pits, investigate a small volume of ground in relation to the size of the site and thus can only provide an indication of site conditions. The opinions provided and recommendations given in this report are based on the desk study information and ground conditions apparent at the site of each of the exploratory holes. There may be ground conditions elsewhere onsite that have not been disclosed by the investigation and which therefore have not been taken into account in this report. FWS will take all due care and make commentary on the adequacy of data collection and therefore the ability to highlight the presence or otherwise of exceptional conditions.

6 Owing to the natural variation of the systems that are being investigated, and the anthropological impact similarly changing through time, the findings and opinions in this report are relevant to the dates of the site works and should not be relied upon to represent conditions after a reasonable passing of time. Site conditions will change over time due to natural variations and human activities. The comments made on groundwater, surface water and soil gas conditions are based on observations made at the time that the site work was carried out. It should be noted that these conditions will vary owing to seasonal, tidal and meteorological effects. Variation in the types and concentrations of contaminants and variations in their flow paths may occur due to seasonal water table fluctuations, past disposal practices, the passage of time, or subsequent developments or activities on the site or adjacent area.

7 The scope of the investigation, as agreed between FWS and the Client, was undertaken based on the specific development proposals of the Client and may be inappropriate to another form of development or scheme.

8 The opinions expressed in this report regarding contamination, geotechnical and/or waste assessments are based on simple statistical analysis and comparison with available guidance values. No liability can be accepted for the retrospective effects of any changes or amendments to these values.