Proposed new 20mph limit

Existing 30mph limit to remain

Proposed change of National Speed limit to 30mph

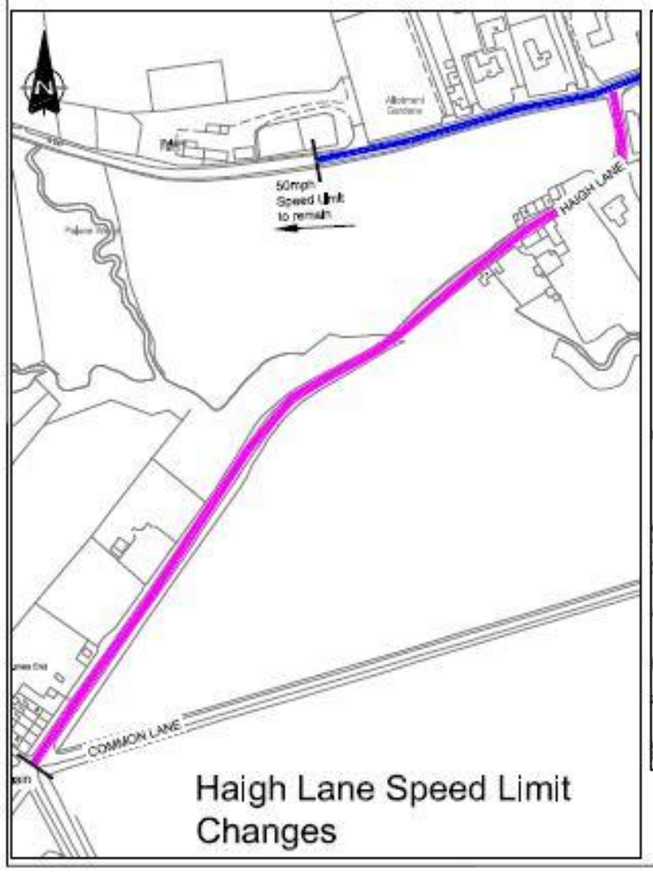

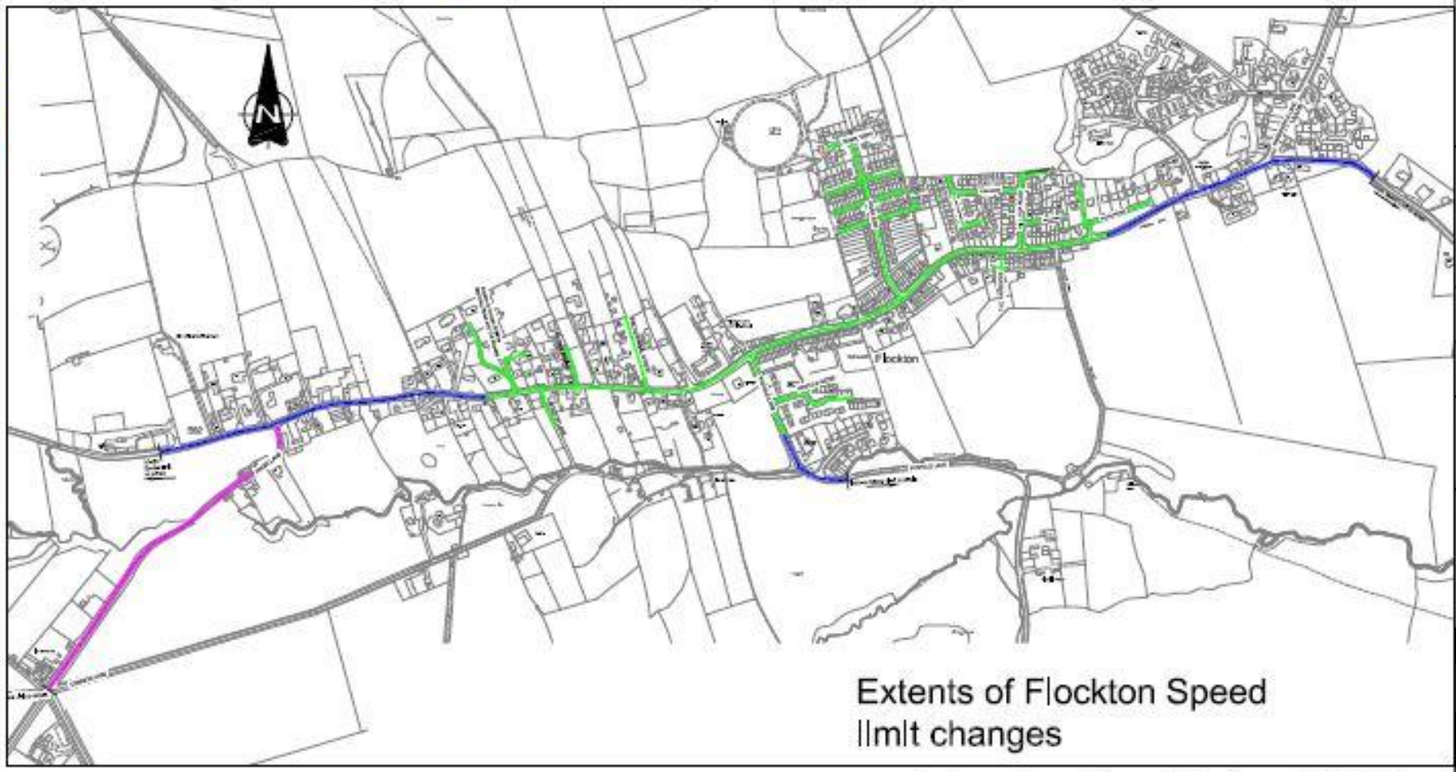

© Crown Copyright and database right 2018.
Ordnance Survey 100019241

REF.	DATE	REVISIONS

Kirklees COUNCIL

Streetscene & Housing
Flint Street, Fartown
Huddersfield, HD1 6LG

SECTION: Safety		
DRAWN: PW	CHECKED:	
SCALE: NTS	PROJECT NO.:	DATE: Nov 18

PROJECT: Barnsley Road Flockton

TITLE: Speed limit order no 104 2018

DRAWING No.: Flockton SL Order

CAD No.: