


01/62/904601W1

OFFICE COPY

KIRKLEES METROPOLITAN COUNCIL
APPROVED
-5 APR 2001
TO BE READ IN CONJUNCTION WITH THE
APPLICATION AND DECISION DOCUMENTS
PLANNING SERVICES

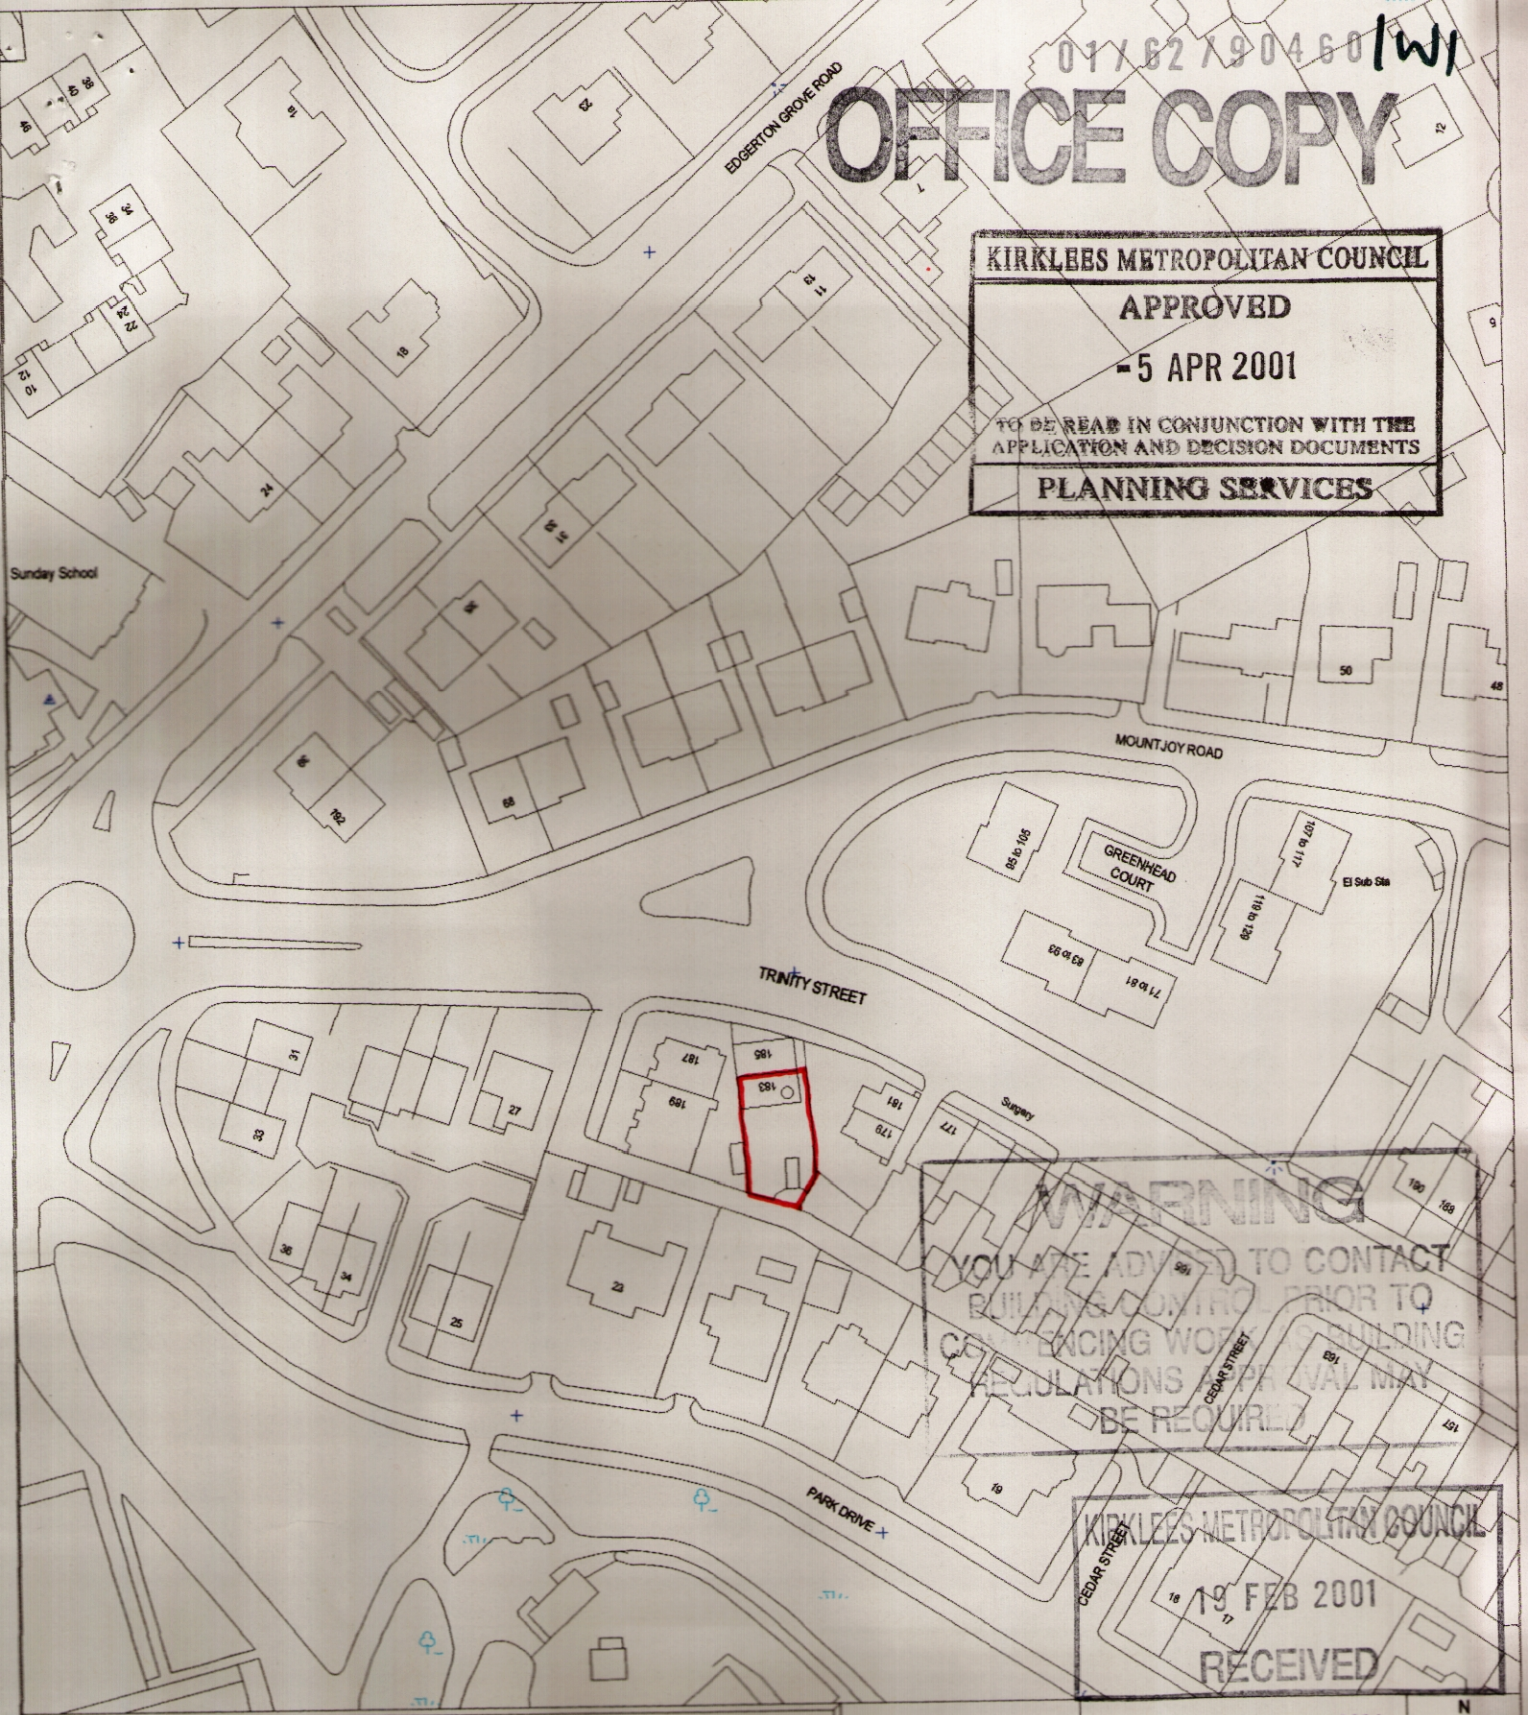


WARNING
YOU ARE ADVISED TO CONTACT
BUILDING CONTROL PRIOR TO
COMMENCING WORK. BUILDING
REGULATIONS APPROVAL MAY
BE REQUIRED.

KIRKLEES METROPOLITAN COUNCIL
19 FEB 2001
RECEIVED

Kirklees MC - Planning Service
PO Box B93, Civic Centre, Huddersfield, HD1 2JR.
Tel: 01484 221000 Fax: 01484 221613

Scale: 1:1250 Date: 19th February 2001


Grid Ref: **413384** **417190**

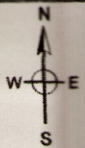

This copy has been produced for Planning and Building Control purposes only.

NO FURTHER COPIES MAY BE MADE

Reproduced from the Ordnance Survey mapping with the permission of the
Controller of Her Majesty's Stationery Office © Crown copyright.
Unauthorised reproduction infringes Crown copyright and
may lead to prosecution or civil proceedings.
Kirklees Metropolitan Council - Licence Number: LA 076198

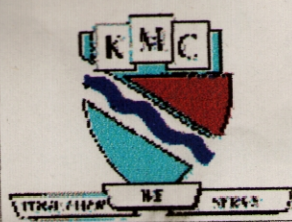

Kirklees
METROPOLITAN COUNCIL