
01/62/92751/W1

OFFICE COPY

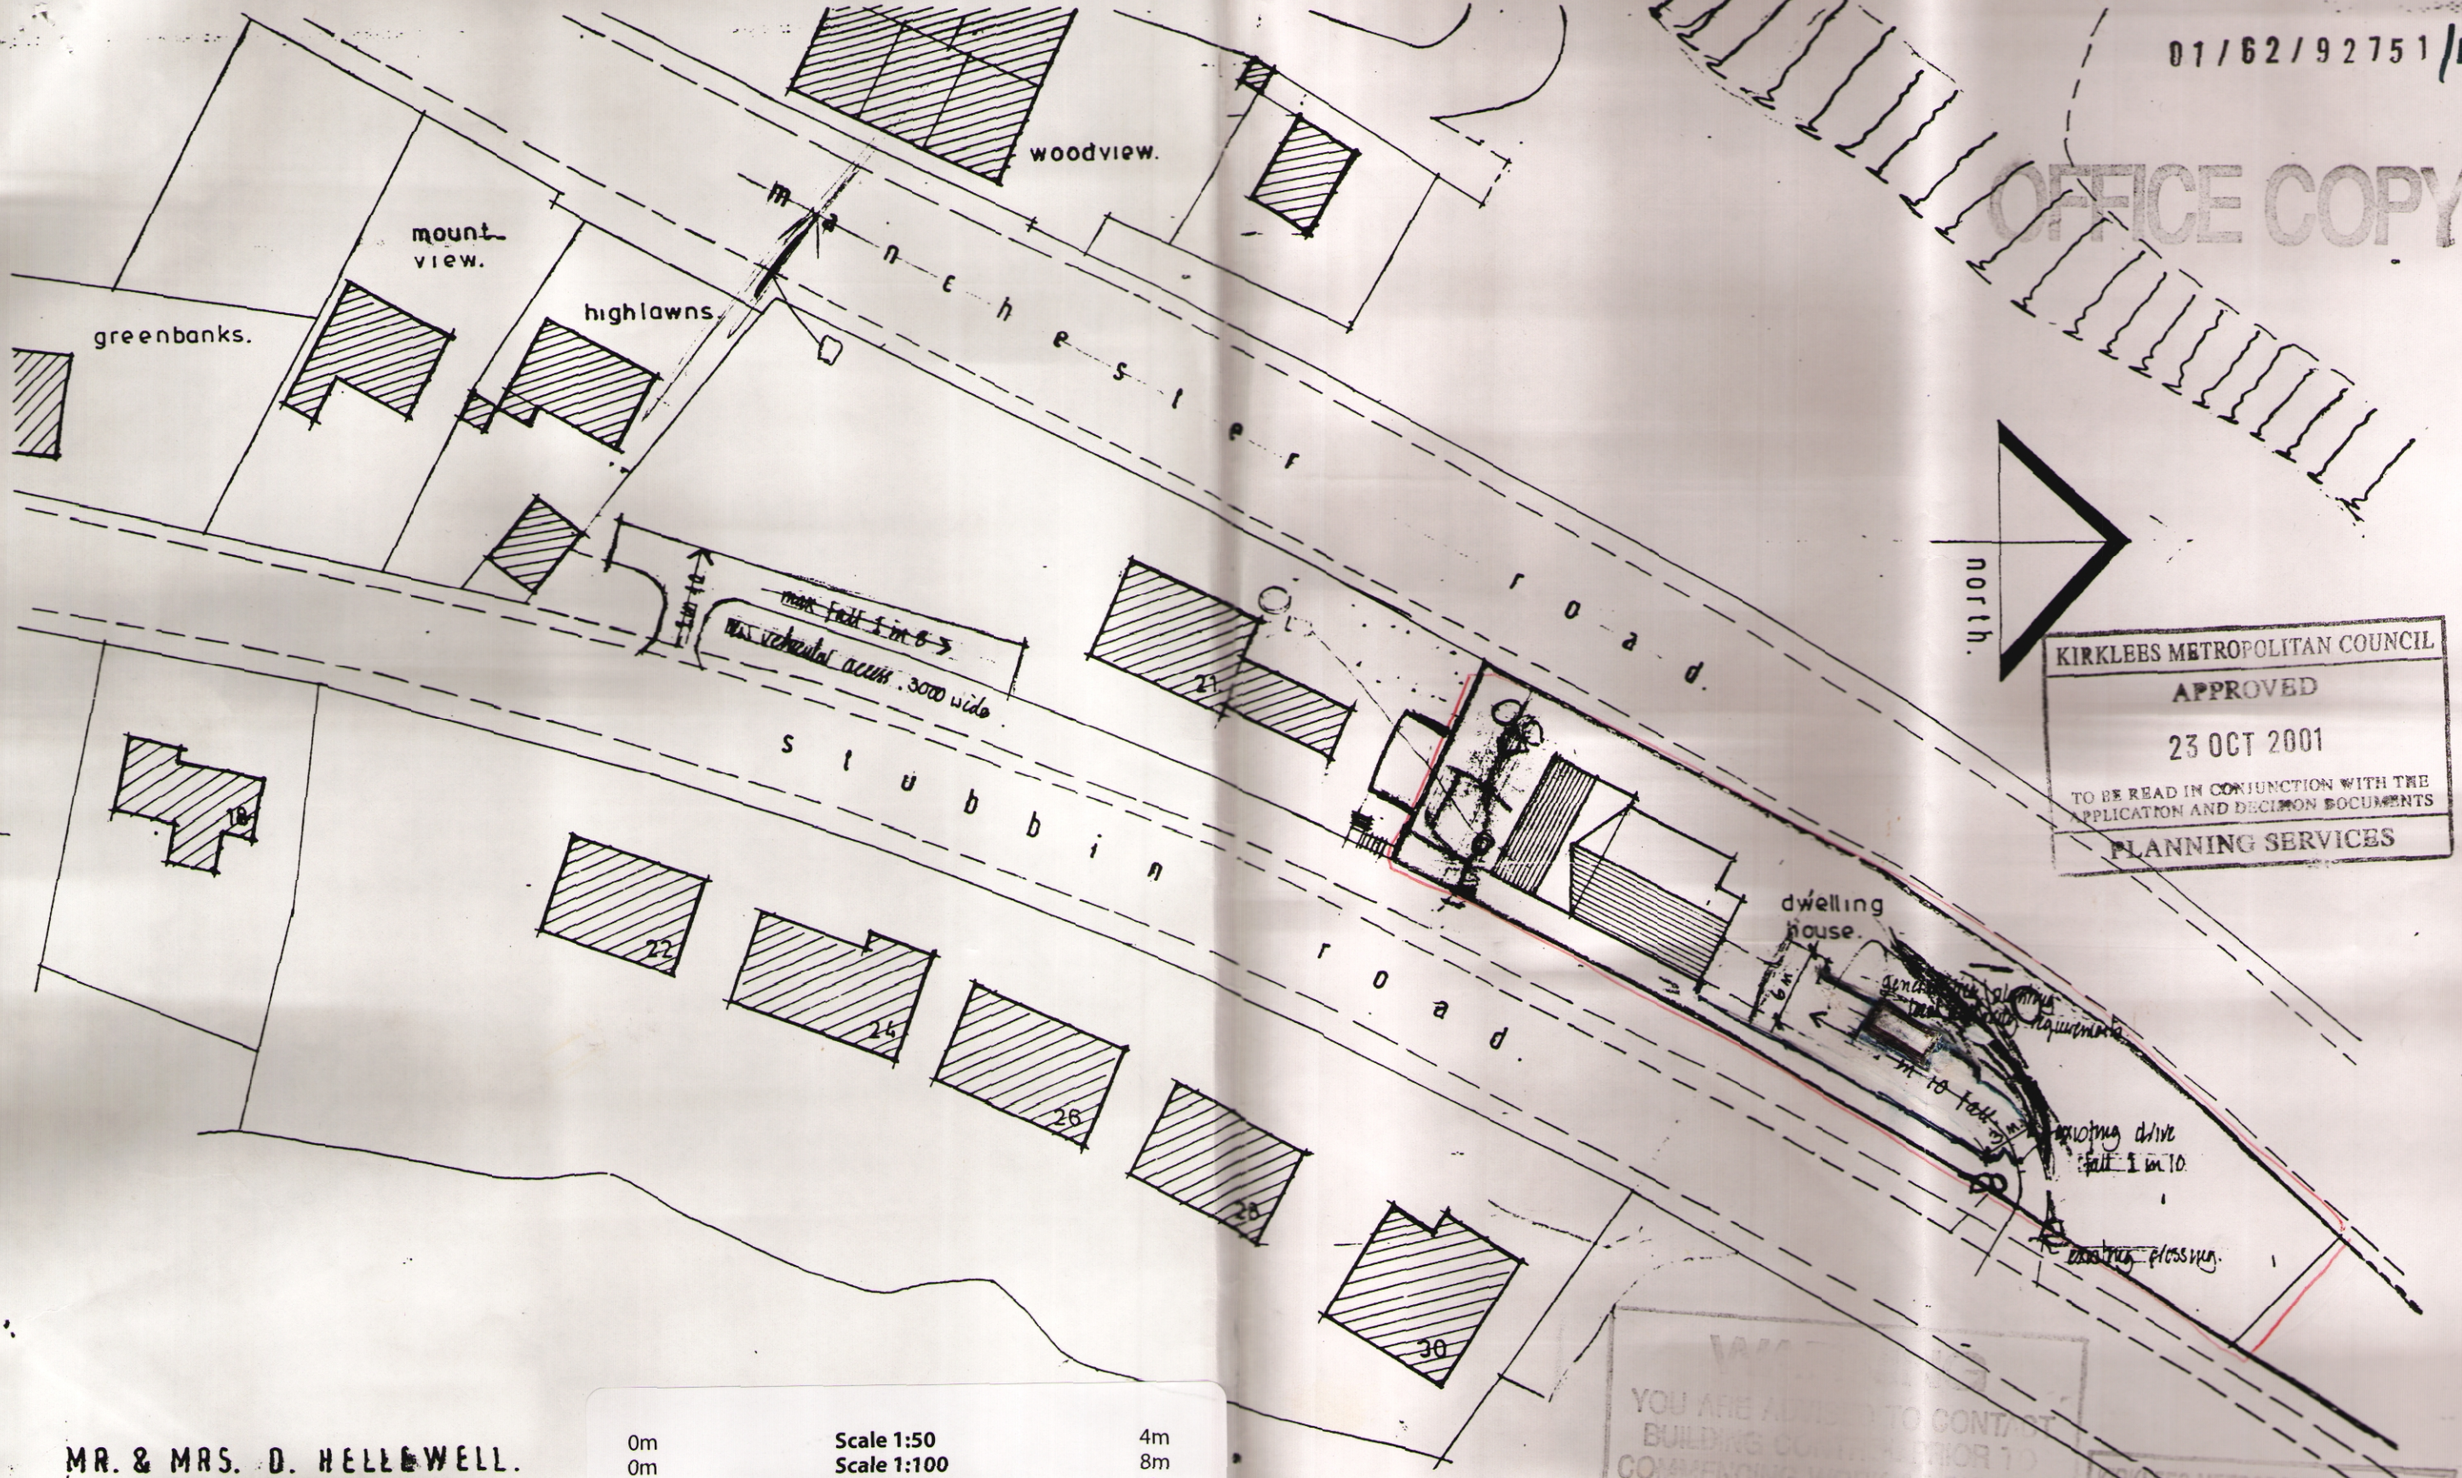

KIRKLEES METROPOLITAN COUNCIL
APPROVED
23 OCT 2001
TO BE READ IN CONJUNCTION WITH THE APPLICATION AND DECISION DOCUMENTS
PLANNING SERVICES

YOU ARE ADVISED TO CONTACT BUILDING CONTROL PRIOR TO COMMENCING WORK AS BUILDING REGULATIONS APPROVAL MAY BE REQUIRED

KIRKLEES METROPOLITAN COUNCIL
-6 SEP 2001
RECEIVED

MR. & MRS. D. HELLEWELL.
STUBBIN ROAD · MARSDEN
HUDDERSFIELD.

PROPOSED DETACHED DWELLING.

0m	**Scale 1:50**	4m
0m	**Scale 1:100**	8m
0m	**Scale 1:200**	16m
0m	**Scale 1:1250**	100m

[When to scale of original plan, bar = 8cm]

LOCATION PLAN.
Scale · 1·500.