02/62/91216/W1

OFFICE COPY

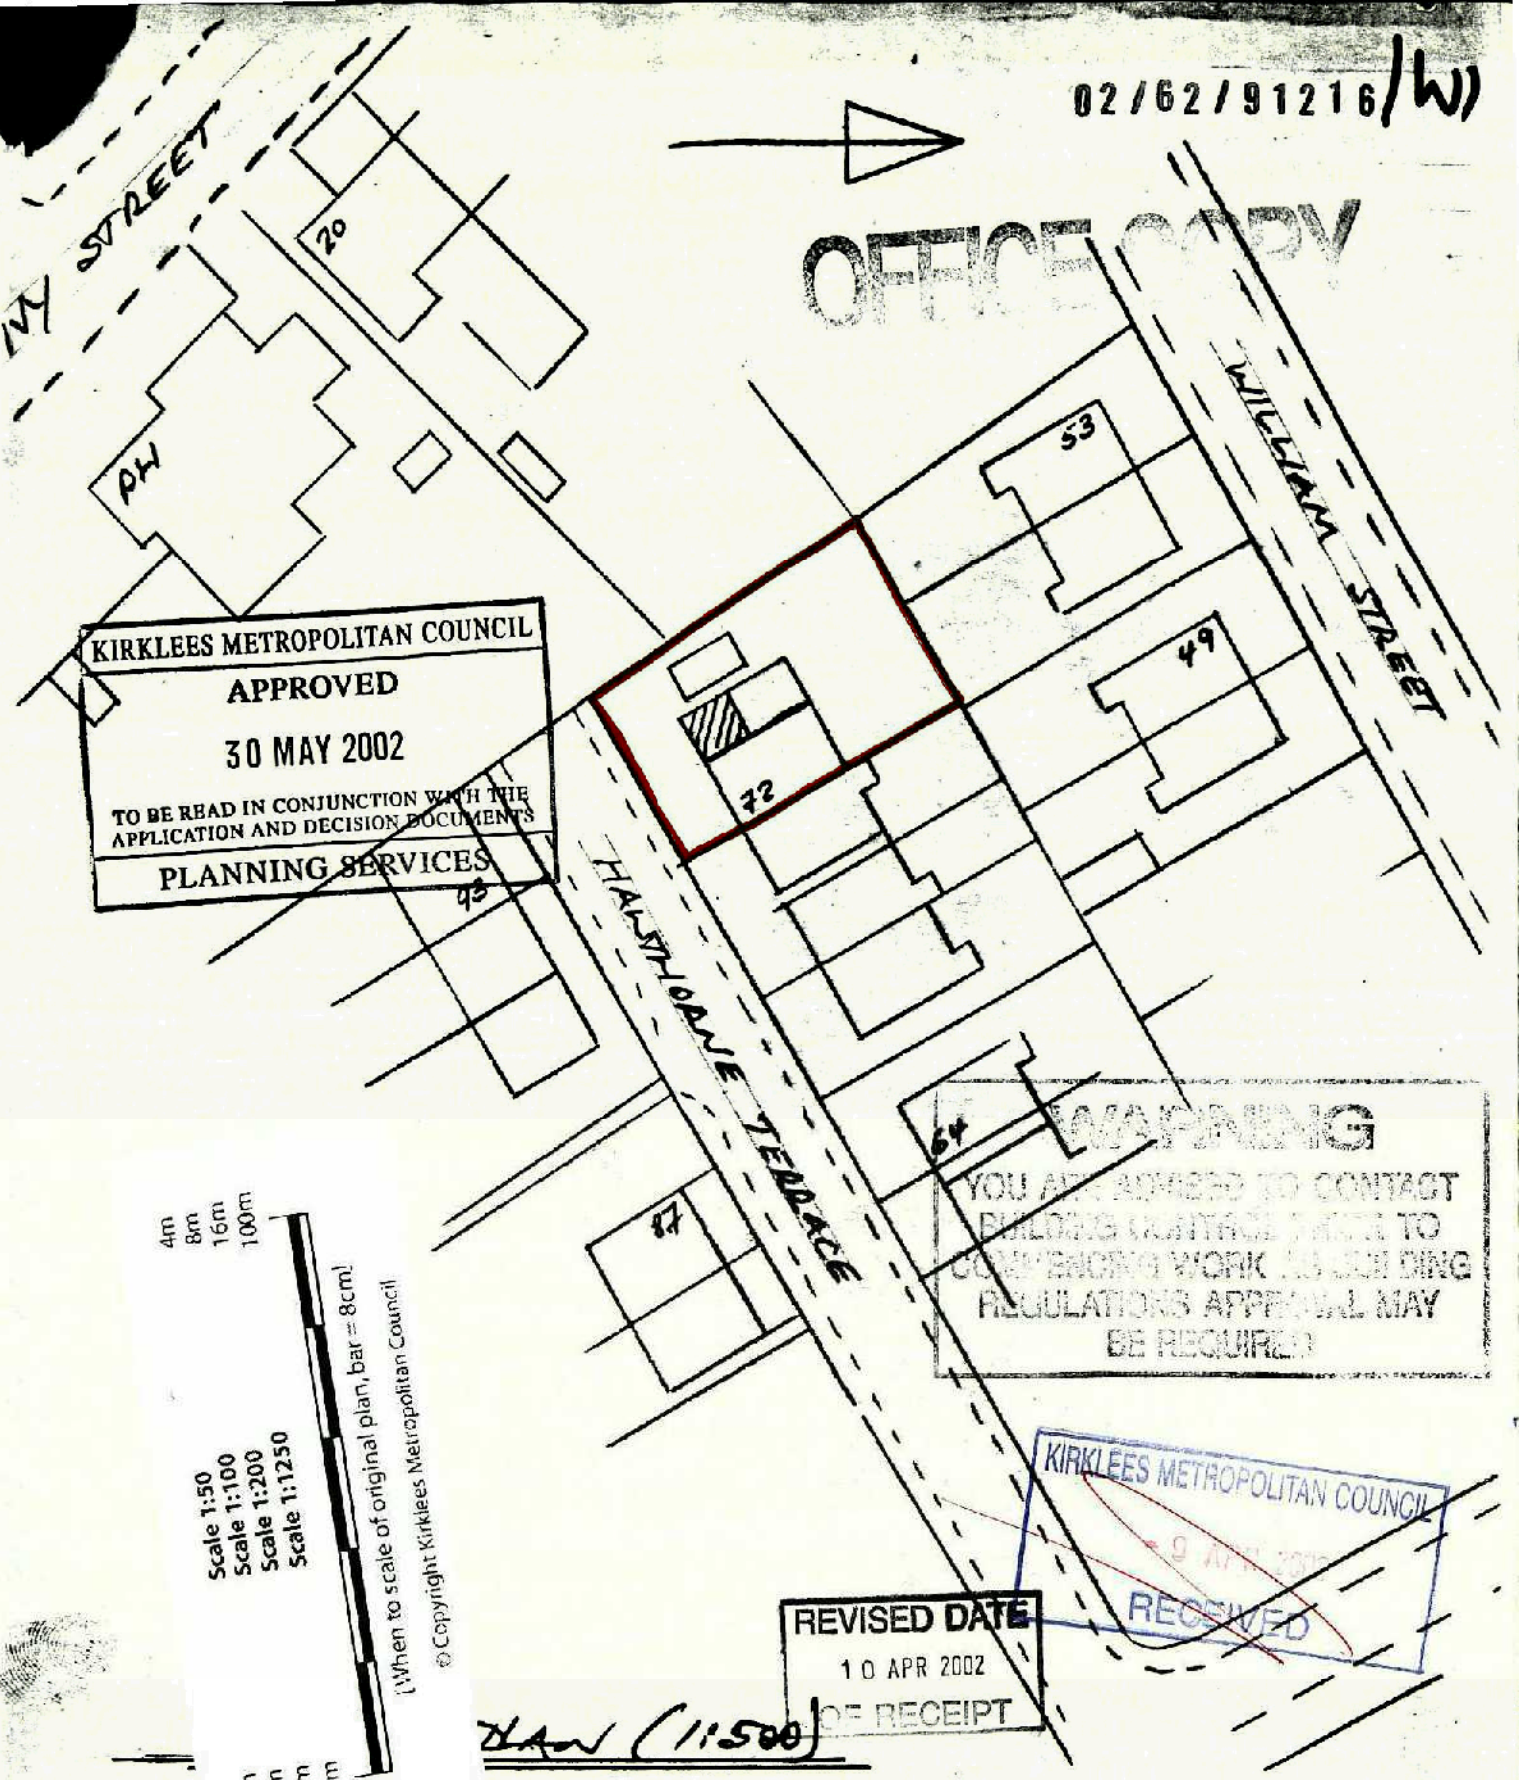

KIRKLEES METROPOLITAN COUNCIL
APPROVED
30 MAY 2002
TO BE READ IN CONJUNCTION WITH THE APPLICATION AND DECISION DOCUMENTS
PLANNING SERVICES

WARNING
YOU ARE ADVISED TO CONTACT BUILDING CONTROL PRIOR TO COMMENCING WORK AS BUILDING REGULATIONS APPROVAL MAY BE REQUIRED

KIRKLEES METROPOLITAN COUNCIL
9 APR 2002
RECEIVED

REVISED DATE
10 APR 2002
DATE OF RECEIPT

B.K. DESIGNS
4 VICTORIA TERRACE
LIGHTCLIFFE
HALIFAX HX3 8AH
Tel: Hx 202491

72 HAWTHORNE TERRACE
CROSSLAND MOOR
HUDDERSFIELD
HD4 5RP

Drawn by JCL	Job No. 0209
Date APRIL 2002	Sketch Sheet No. LP1

2