02/91796

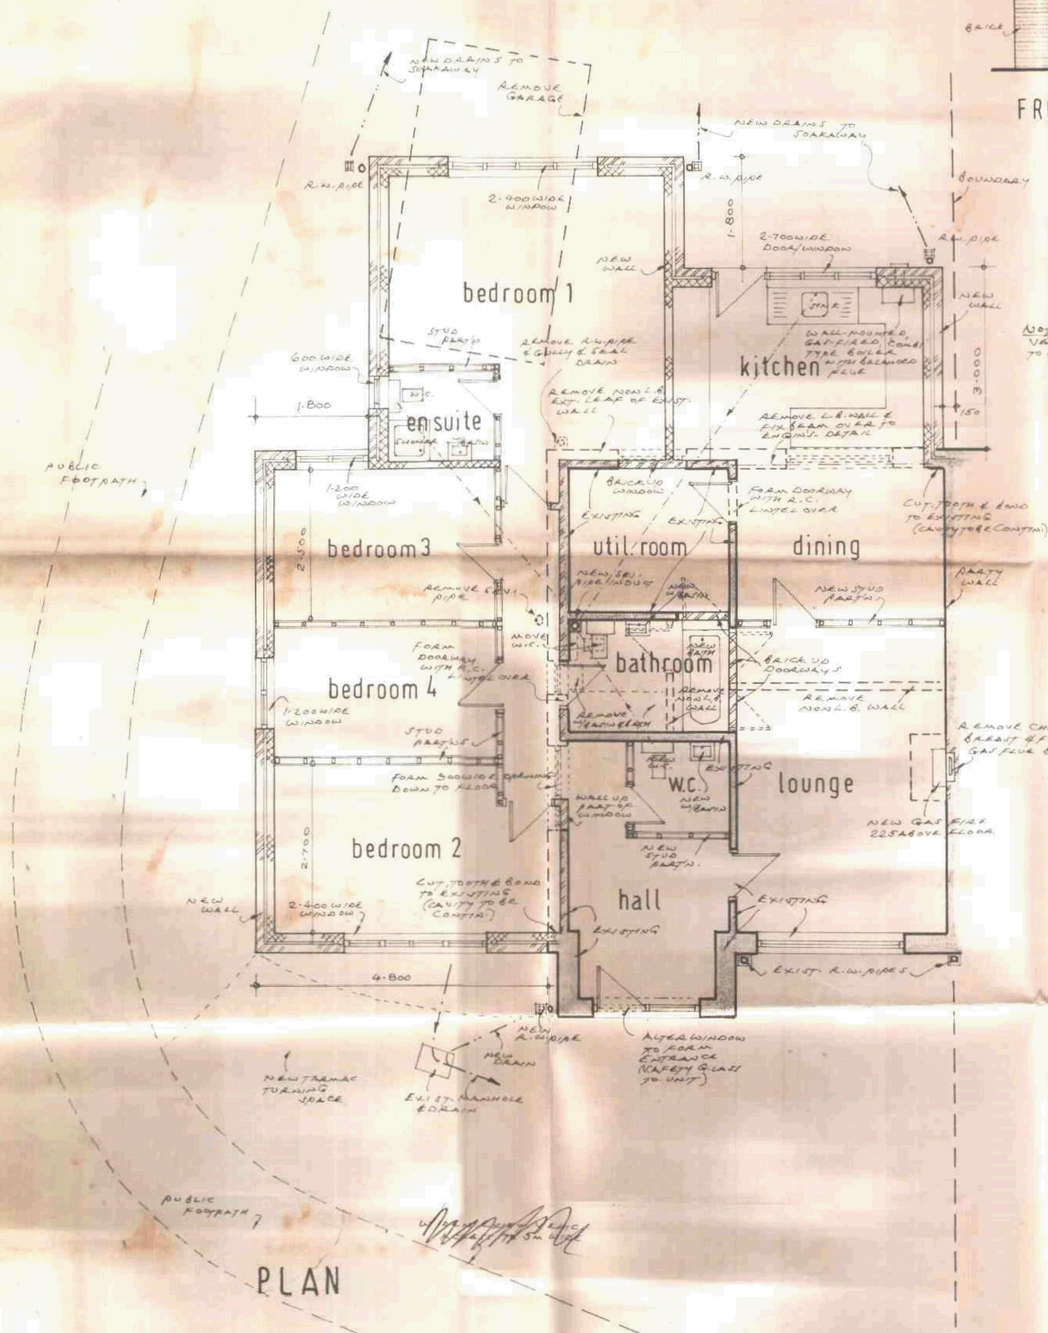

PLAN

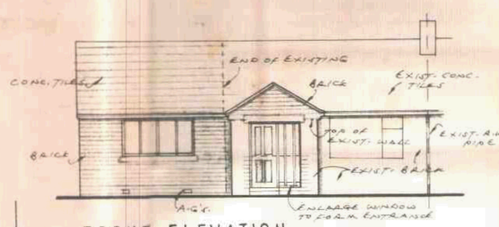

FRONT ELEVATION

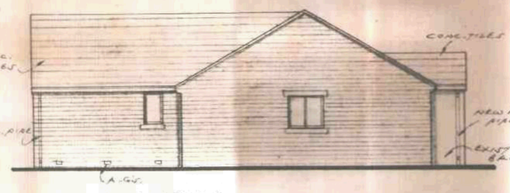

SIDE ELEVATION

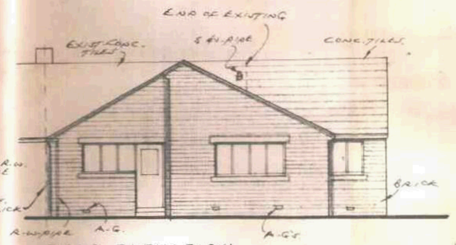

REAR ELEVATION

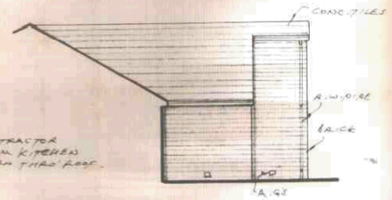

NOTE: EXTRACTOR VENT FROM KITCHEN TO BE TAKEN THRU' ROOF.

SIDE ELEVATION

AMENDED PLAN
RECEIVED:- 27 JUN 2002

LOCATION PLAN

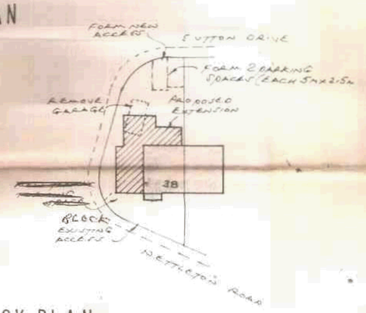

BLOCK PLAN
scale: 1:500

KIRKLEES METROPOLITAN COUNCIL
REFUSED
-1 AUG 2002
TO BE READ IN CONJUNCTION WITH THE APPLICATION AND DECISION DOCUMENTS
PLANNING SERVICES

Scale 1:50 — 0m 2m
Scale 1:100 — 0m 4m
Scale 1:200 — 0m 8m
Scale 1:1250 — 0m 16m 100m
(When to scale of original plan, bar = 8cm)
© Copyright Kirklees Metropolitan Council

PROPOSED EXTENSION AT 38 NETTLETON ROAD, DALTON, HUDDERSFIELD, FOR MR. V.K. BHALLA.

date: 14·5·02 scale: 1:50, 1:100, 1:2500.
drawn: D. Revitt M.C.I.O.B.

REV. A