0m 0m 0m 0m

Scale 1:50
Scale 1:100
Scale 1:200
Scale 1:1250

4m 8m 16m 100m

[When to scale of original plan, bar = 8cm]

© Copyright Kirklees Metropolitan Council

05/62/90622/W2

OFFICIAL COPY

Ordnance Survey®
Superplan Data®

KIRKLEES METROPOLITAN COUNCIL
APPROVED
08 APR 2005
TO BE READ IN CONJUNCTION WITH THE APPLICATION AND DECISION NOTICE
PLANNING SERVICES

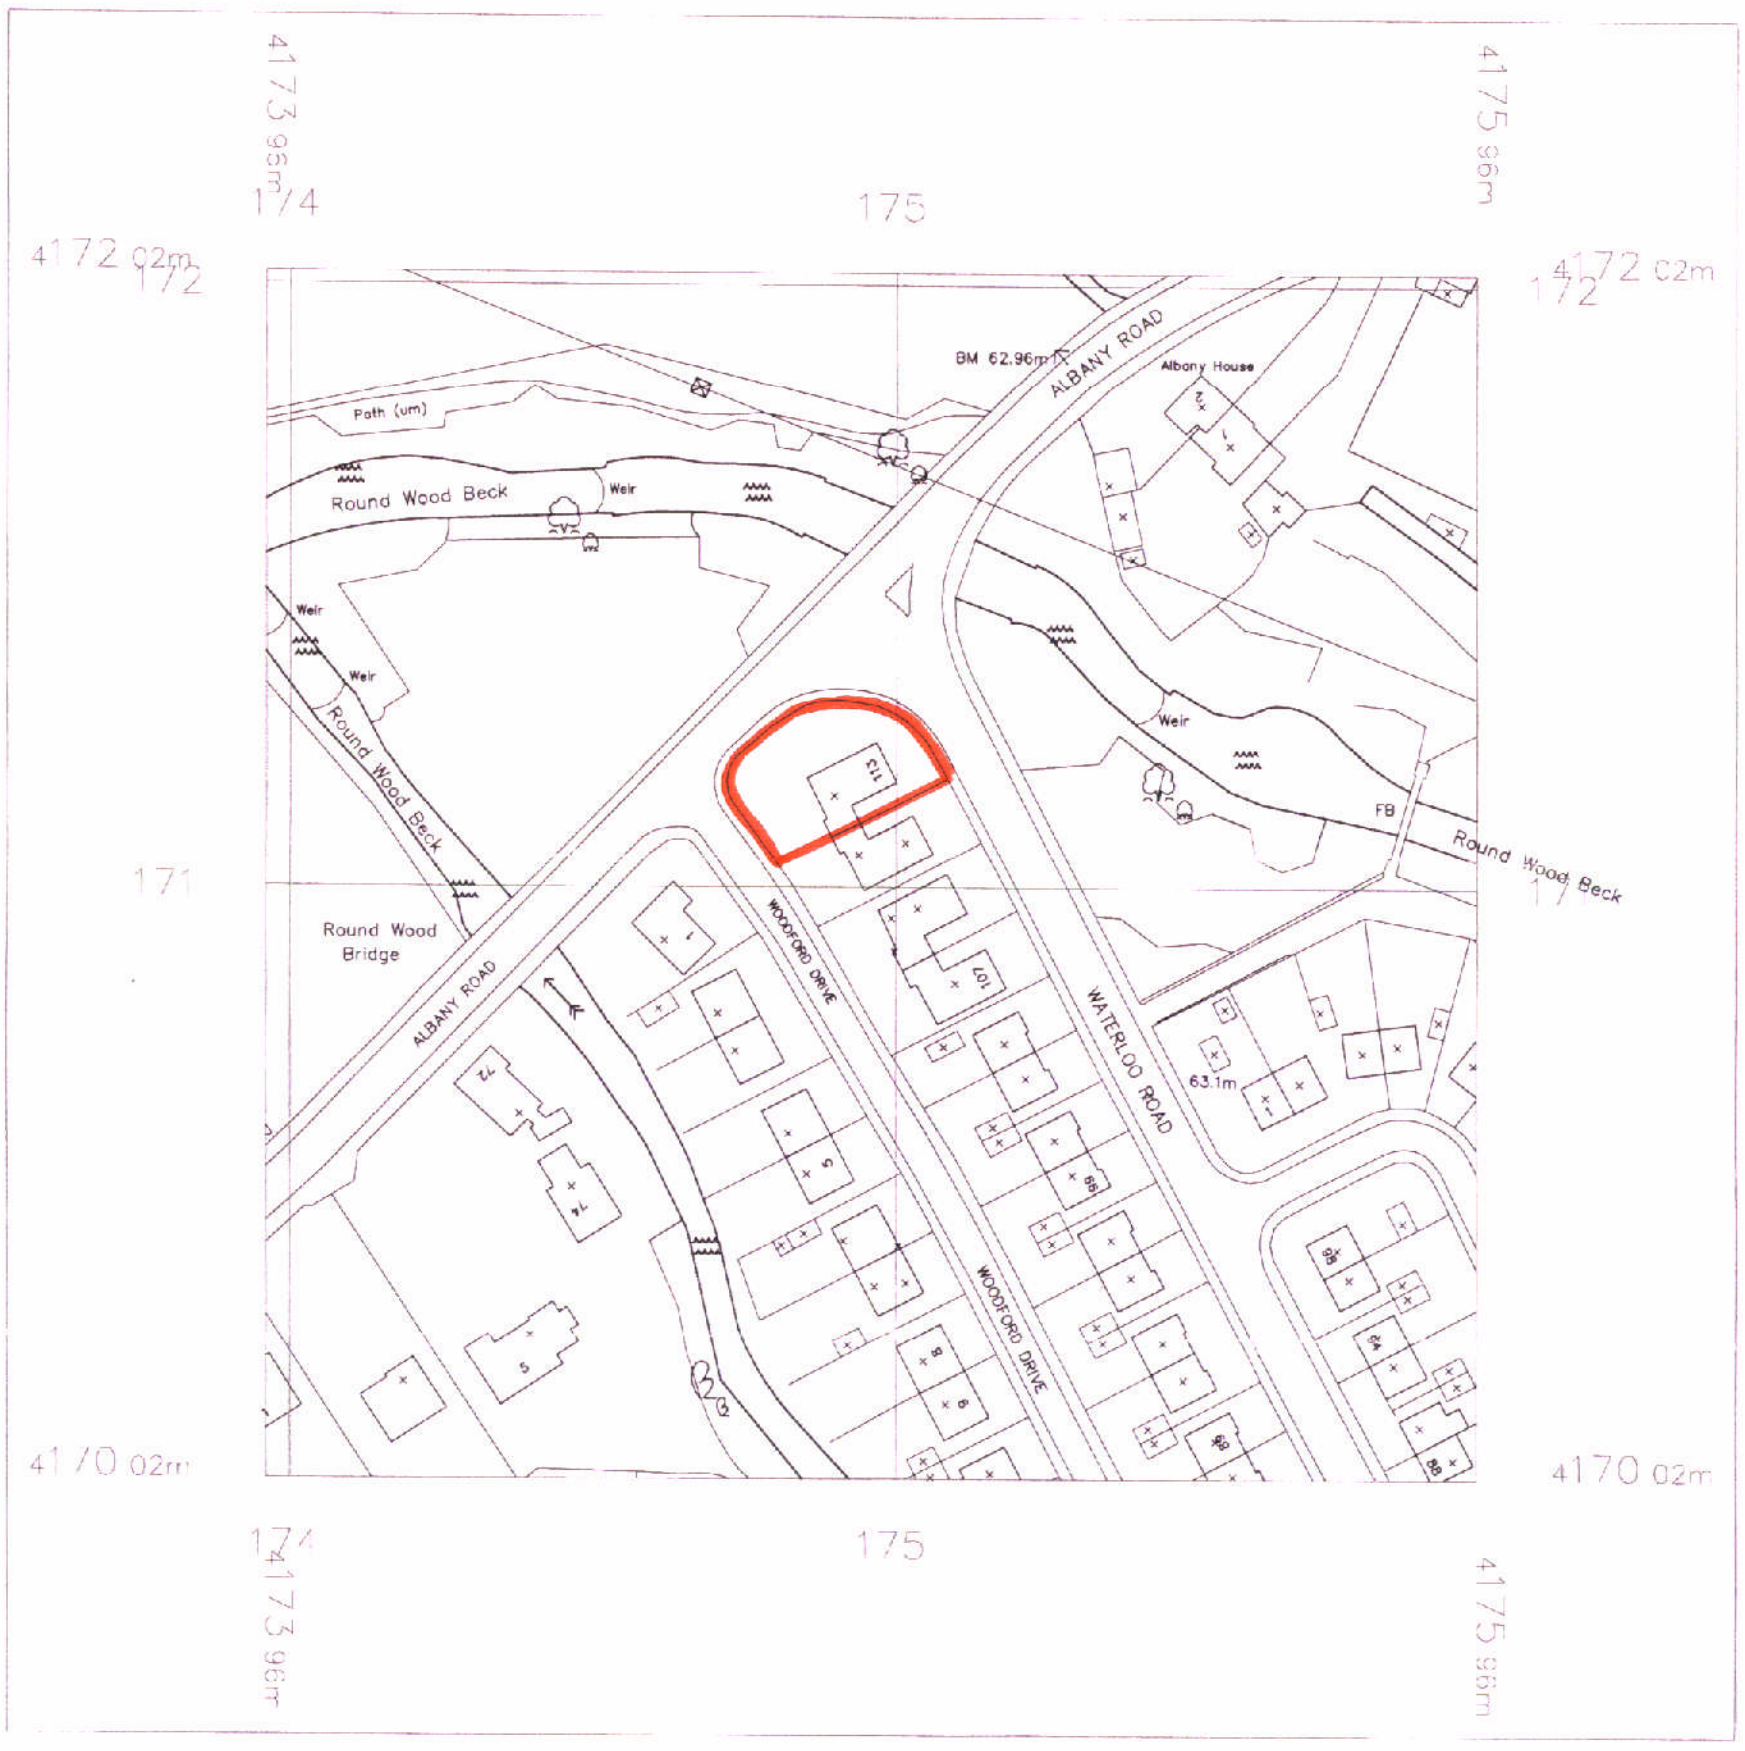

© Crown Copyright 2005
Reproduction in whole or in part is prohibited
without the prior permission of Ordnance Survey.

© Crown Copyright. All rights reserved. Licence Number WL6445

KIRKLEES METROPOLITAN COUNCIL
17 FEB 2005
RECEIVED