05/62/90622/W2
OFFICE COPY

0m Scale 1:50 4m
0m Scale 1:100 8m
0m Scale 1:200 16m
0m Scale 1:1250 100m

[When to scale of original plan, bar = 8cm]

© Copyright Kirklees Metropolitan Council

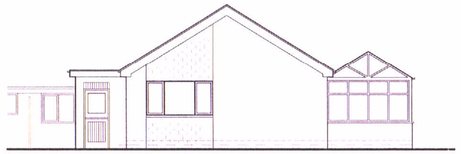

Front Elevation Proposed

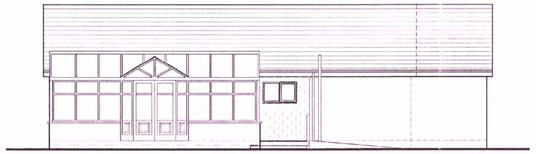

Side Elevation Proposed

Rear Elevation Proposed

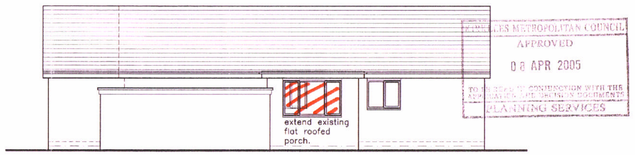

KIRKLEES METROPOLITAN COUNCIL
APPROVED
08 APR 2005
TO BE READ IN CONJUNCTION WITH THE
APPROVED DEVELOPMENT CONTROL
PLANNING SERVICES

Side Elevation Proposed

Proposed Extension

at 113 Waterloo Road
Dalton
Huddersfield

for J Marsden & A Hinchliffe

Plans and Elevations

Farrar Bamforth Associates Ltd.
Architectural & Building Consultants

51, Trinity Street, Huddersfield HD1 4DN
Tel. (01484) 424008 Fax. (01484) 512305
E-mail : design@farrarbamforth.co.uk
Website : www.farrarbamforth.co.uk

Drawn	WAB
Date	Jan 2005
Scales	1:100
Drawing No.	04/D139/01

KIRKLEES METROPOLITAN COUNCIL
17 FEB 2005