05/62/91853/E1

OFFICE COPY

KIRKLEES METROPOLITAN COUNCIL
APPROVED
20 JUN 2005
TO BE READ IN CONJUNCTION WITH THE APPLICATION AND DECISION DOCUMENTS
PLANNING SERVICES

0m Scale 1:50 4m
0m Scale 1:100 8m
0m Scale 1:200 16m
0m Scale 1:1250 100m

[When to scale of original plan, bar = 8cm]

© Copyright Kirklees Metropolitan Council

front elevation

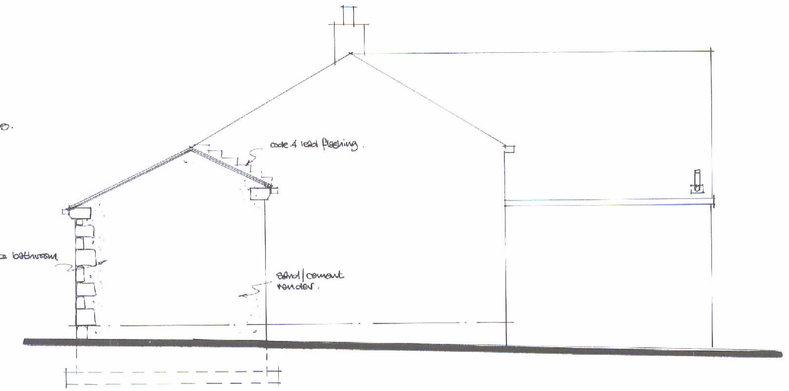

side elevation

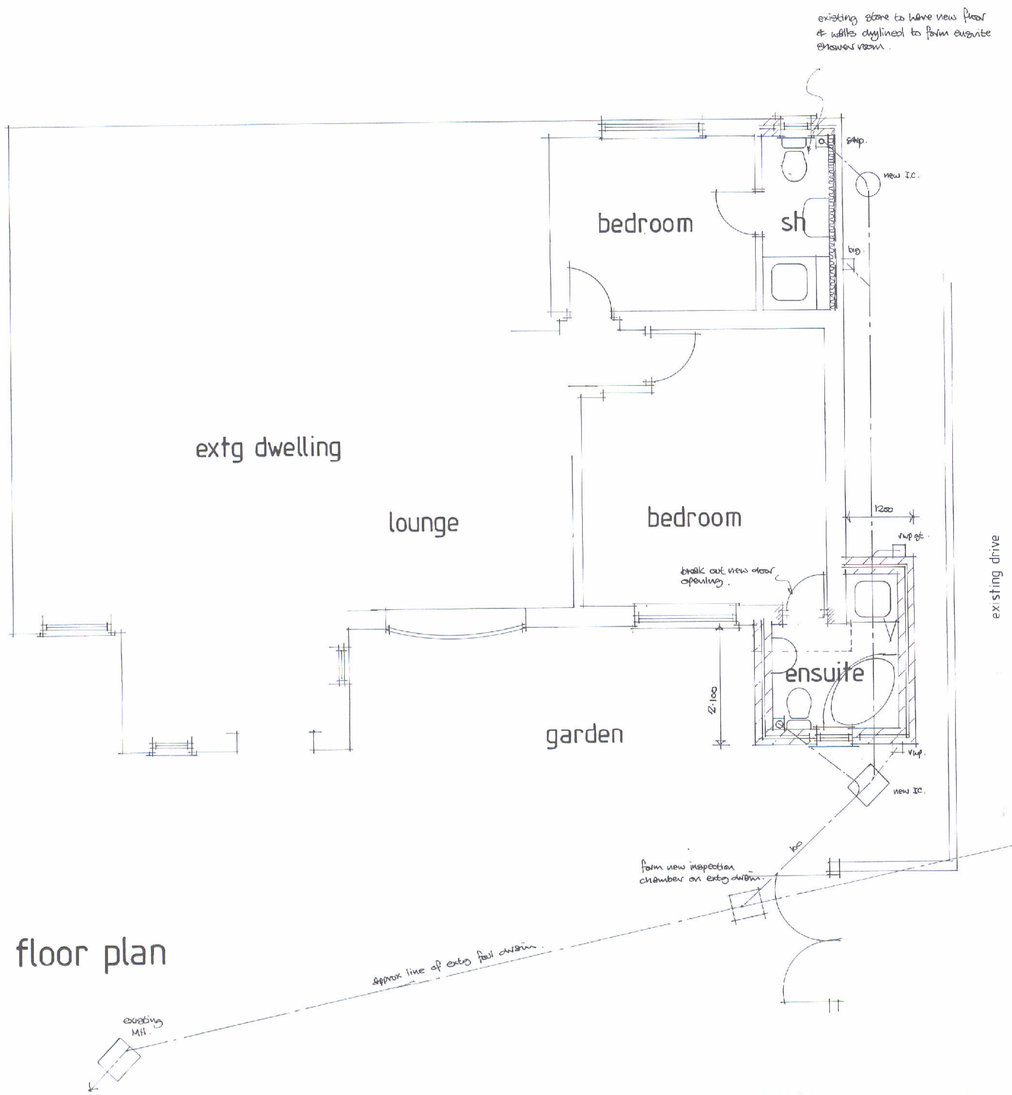

floor plan

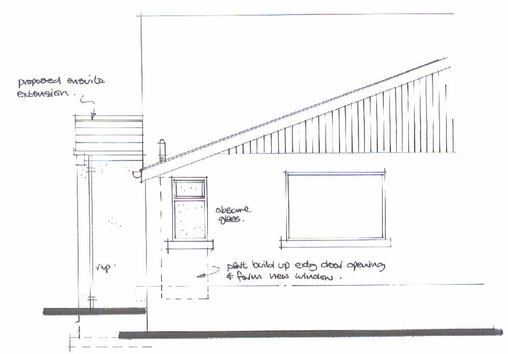

rear elevation

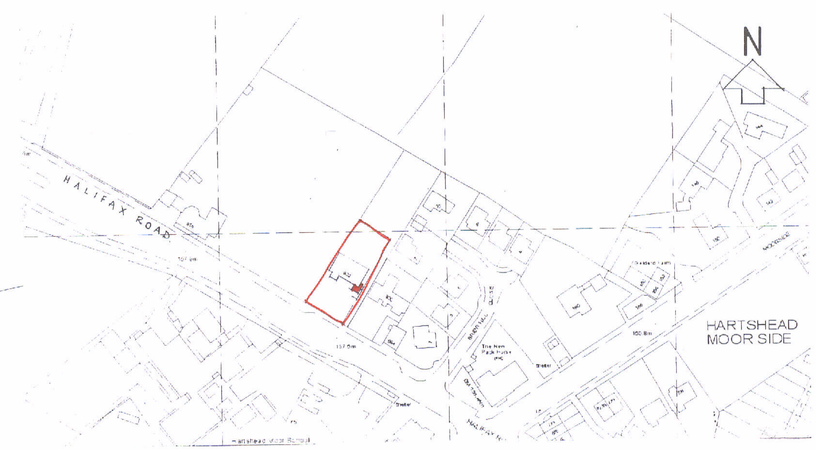

location plan 1:1250

Revision	Date

All dimensions to be verified on site, and the architect informed of any discrepancy.

Calder Architectural Services
13 Henry Street
Brighouse
West Yorkshire
HD6 2BL
Tel/Fax 01484 713475

Mrs Frankland.

Drawn	Date	Scale
	3·04	1·50

Proposed single storey ensuite bathroom extension at 902 Halifax Road Hartshead

Drawing

Scheme proposals

KIRKLEES METROPOLITAN COUNCIL
- 4 MAY 2005
RECEIVED

Job No.	Drawing No.	Rev.
F 15	1	