05/62/91977/E1

OFFICE COPY

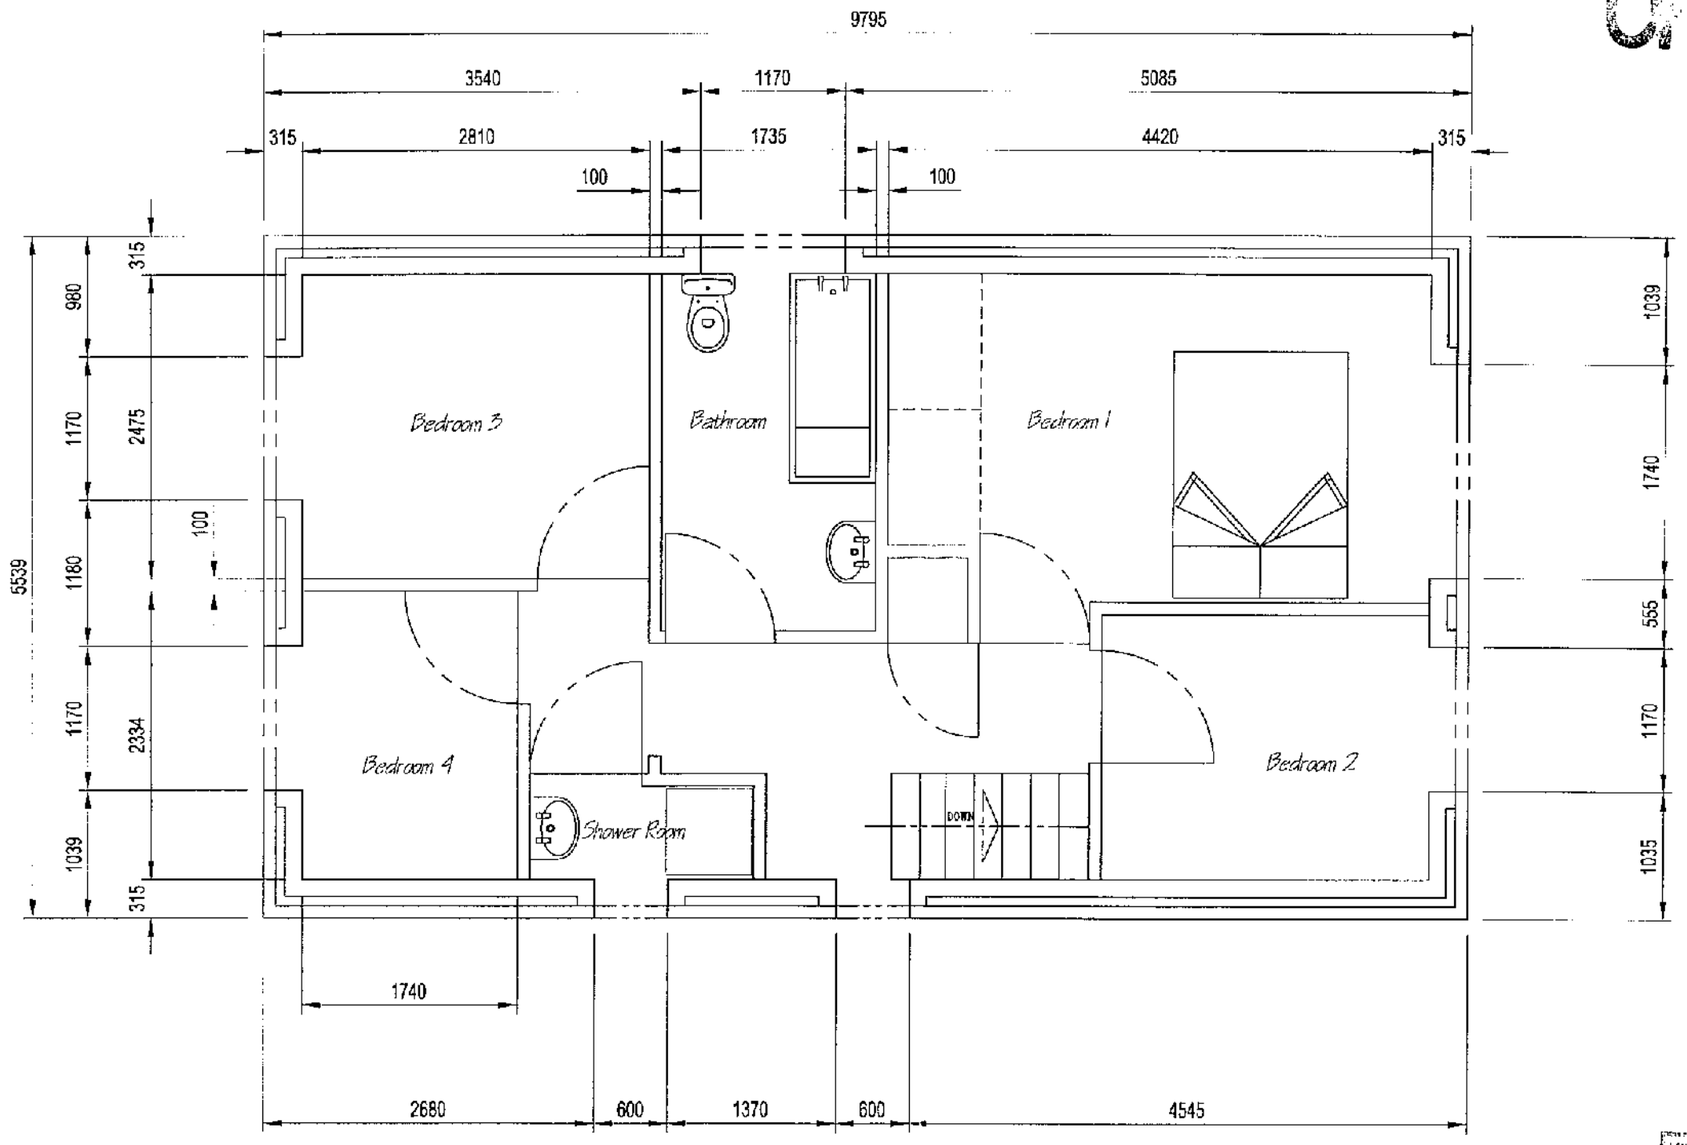

KIRKLEES METROPOLITAN COUNCIL
APPROVED
21 JUN 2005
TO BE READ IN CONJUNCTION WITH THE APPLICATION AND DECISION DOCUMENTS
PLANNING SERVICES

4m 8m 16m 100m

Scale 1:50
Scale 1:100
Scale 1:200
Scale 1:1250

0m 0m 0m 0m

(When to scale of original plan, bar = 8cm)

© Copyright Kirklees Metropolitan Council

KIRKLEES METROPOLITAN COUNCIL
10 MAY 2005
RECEIVED

Existing first floor plan dimensions

Designed by	Checked by	Approved by - date	Filename	Date	Scale
		04/05/05		10/05/05	1=50 @ A3

DIRECT DETAILING
Tel - 01274 878881 Fax - 01274 864264

PROPOSED ALTERATIONS TO 9B CHURCH LANE

D410-GA06

Rev