05/62/92292/E1

FILE COPY

0m Scale 1:50 4m
0m Scale 1:100 8m
0m Scale 1:200 16m
0m Scale 1:1250 100m

(When to scale of original plan, bar = 8cm)

© Copyright Kirklees Metropolitan Council

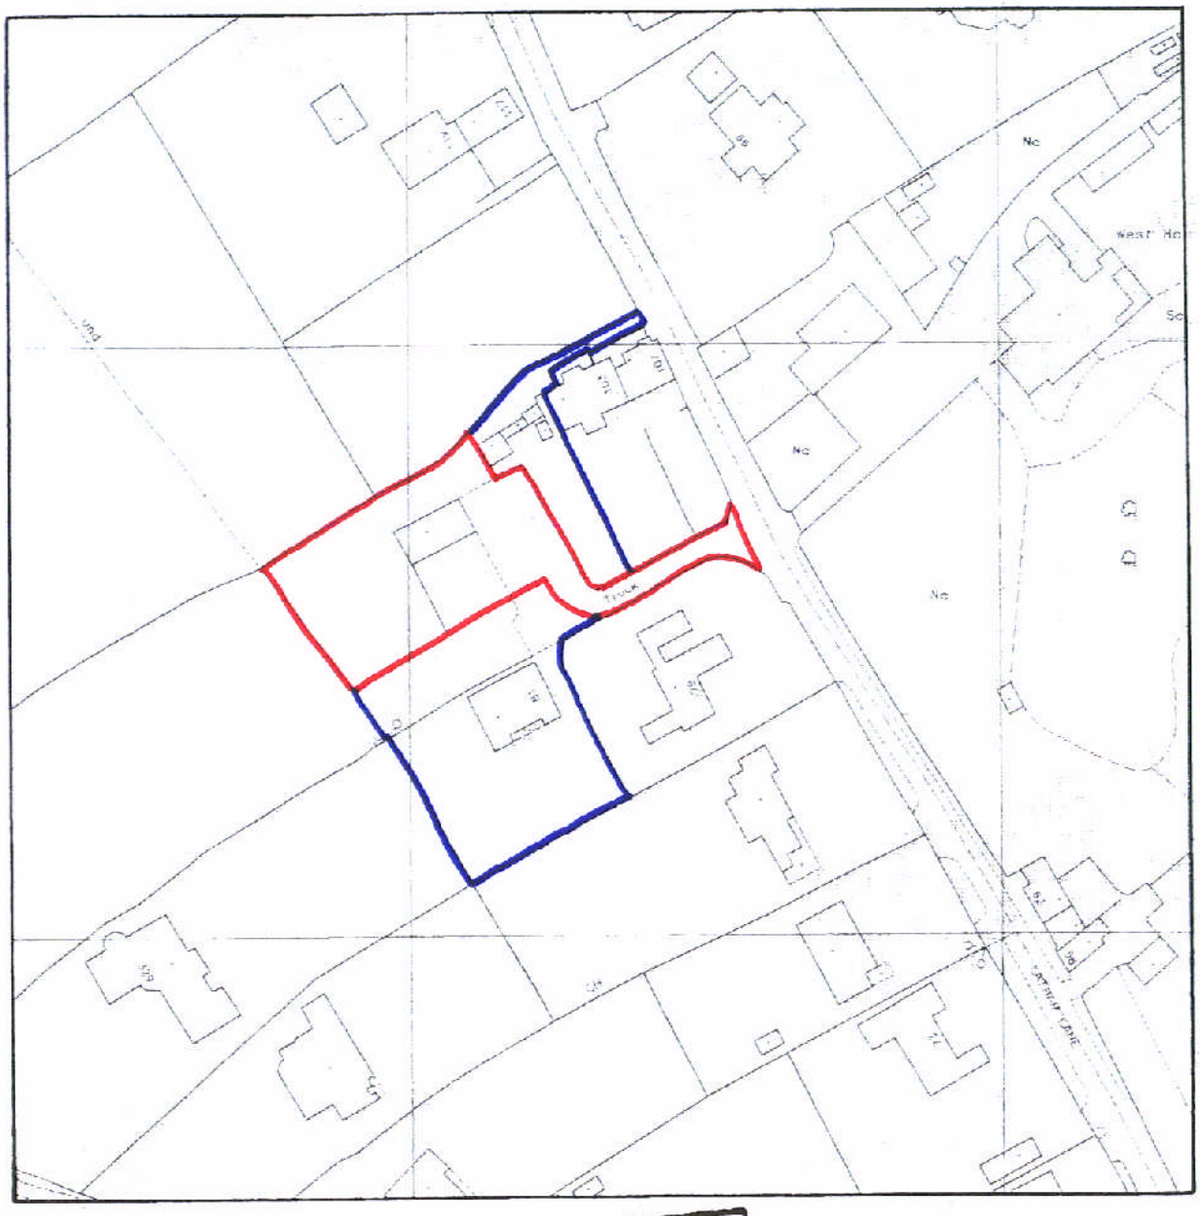

KIRKLEES METROPOLITAN COUNCIL
APPROVED
- 2 SEP 2005
TO BE READ IN CONJUNCTION WITH THE APPLICATION AND DECISION DOCUMENTS
PLANNING SERVICES

KIRKLEES METROPOLITAN COUNCIL
26 MAY 2005

Drawing no. 3559-01-05

Scale 1:1250

Drawn. DC

Revision

Date 11/05/05

Client MR & MRS COCKCROFT 81 LATHAM LN. GOMMERSAL, RESIDENTIAL DEV.

Project LOCATION PLAN

ARCHITECTS QUANTITY SURVEYORS PLANNING SUPERVISORS
Churchill House, Regent Road, Stoke on Trent, ST1 3RH
Tel 01782 208000 Fax 01782 208712
E-Mail : info@woodgoldstraw.co.uk

Copyright. Wood Goldstraw & Yorath
Contractors are to check all dimensions on site and refer any discrepancies to the Architects immediately