05/62/93344/W1

0m	**Scale 1:50**	4m
0m	**Scale 1:100**	8m
0m	**Scale 1:200**	16m
0m	**Scale 1:1250**	100m

[When to scale of original plan, bar = 8cm]

© Copyright Kirklees Metropolitan Council

KIRKLEES METROPOLITAN COUNCIL
APPROVED
31 AUG 2005
TO BE READ IN CONJUNCTION WITH THE APPLICATION AND DECISION DOCUMENTS
PLANNING SERVICES

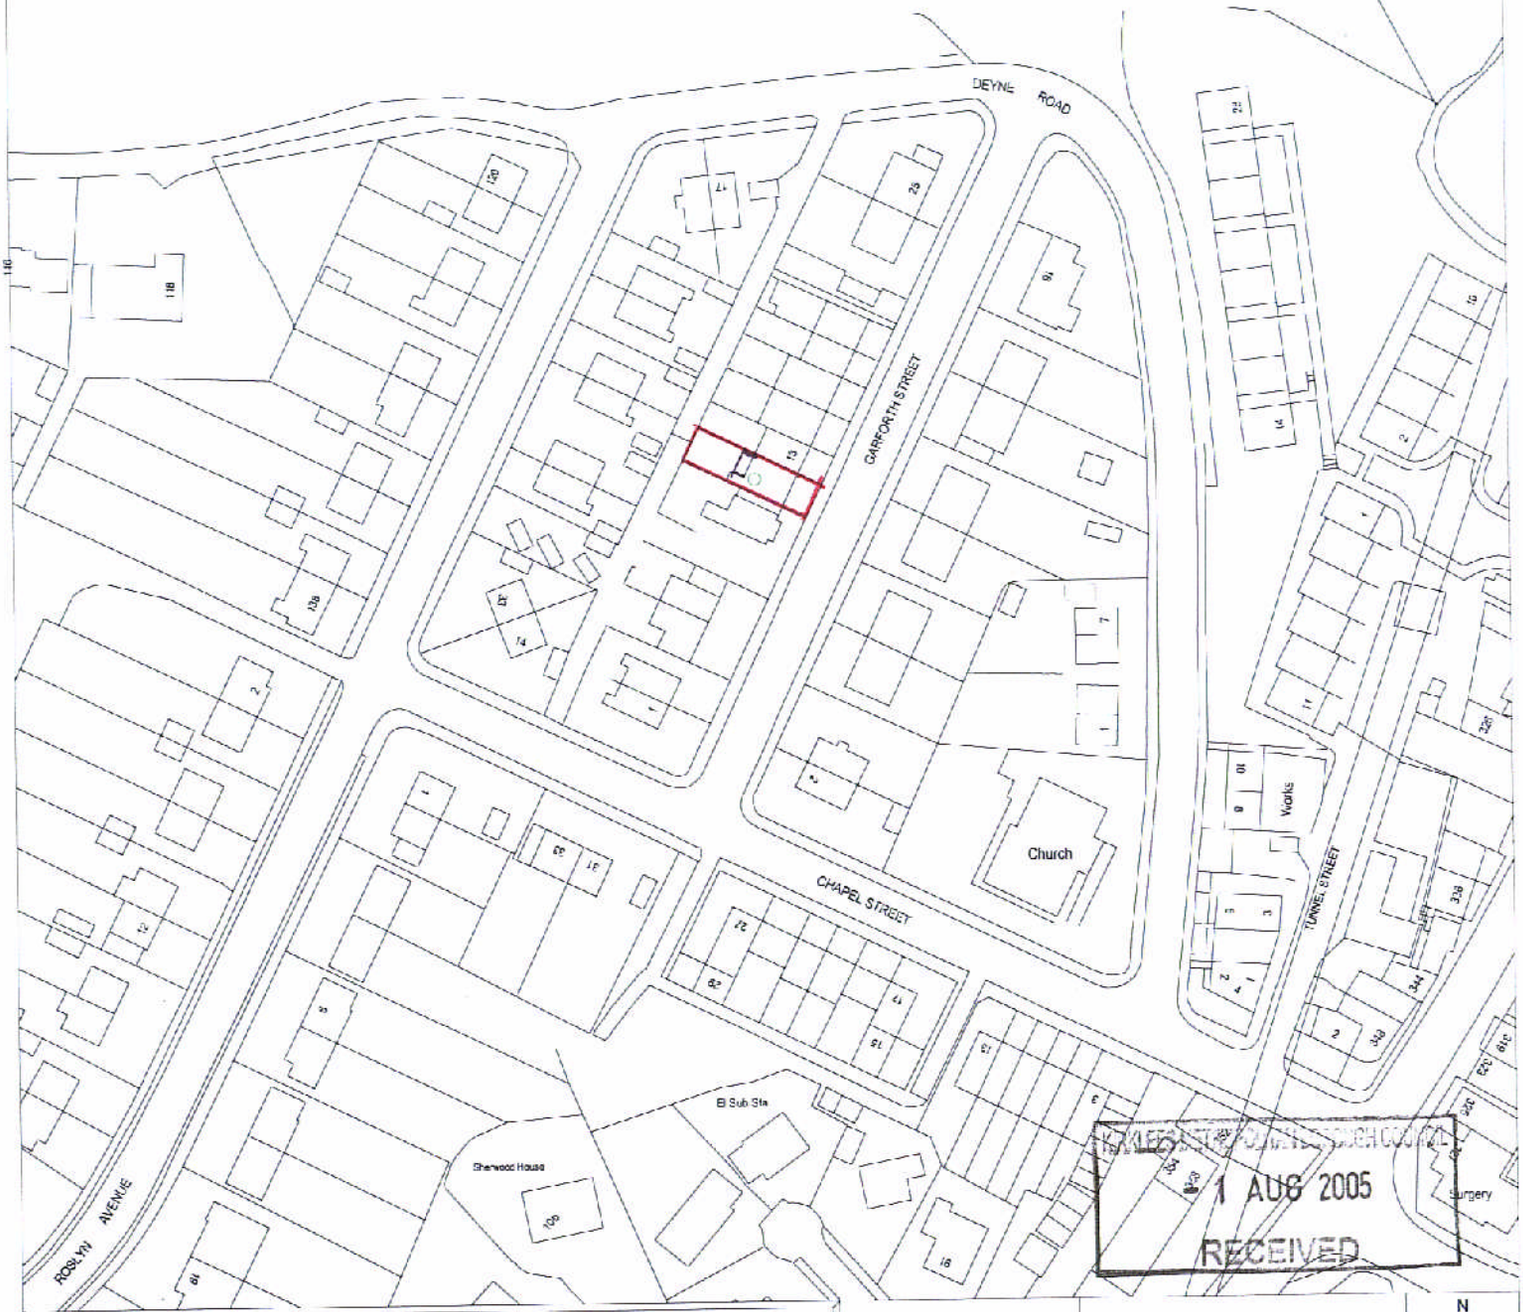

KIRKLEES METROPOLITAN COUNCIL
1 AUG 2005
RECEIVED

Kirklees MC - Planning Service

PO Box B93, Civic Centre, Huddersfield, HD1 2JR.
Tel: 01484 221000 Fax: 01484 221585

Scale: 1:1250 Date: 29th July 2005

Grid Ref: 412241 413202

N W E S

This copy has been produced specifically for the map return scheme purposes only.

NO FURTHER COPIES MAY BE MADE

Reproduced from the Ordnance Survey mapping with the permission of the Controller of Her Majesty's Stationery Office © Crown copyright.
Unauthorised reproduction infringes Crown copyright and may lead to prosecution or civil proceedings.
Kirklees Metropolitan Council - Licence Number: 100006142 - 2004

KMC TOGETHER WE SERVE

Kirklees METROPOLITAN COUNCIL