08/61/90245/E2

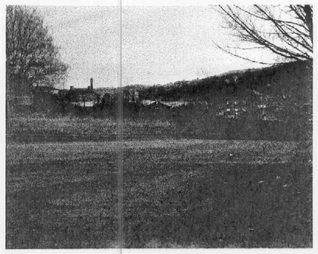

1. View of existing stepped stone boundary wall to Hirst Road

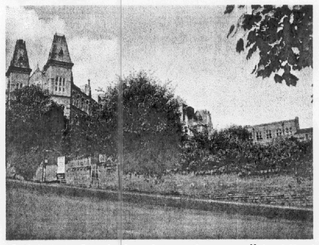

2. View of existing boundary wall to Hirst Road adjacent to Boothroyd Mill

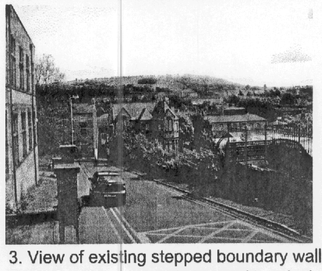

3. View of existing stepped boundary wall to Carlton Road & adjacent to existing parking deck

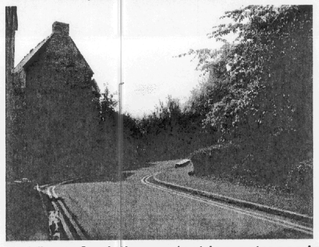

4. View of existing pedestrian entrance to boundary wall to Carlton Road.

5. View of existing boundary wall around the front of Carlton House

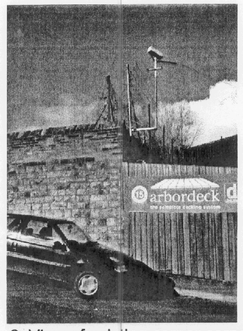

6. View of existing corner corner boundary on Hirst Road adjacent to timber yard

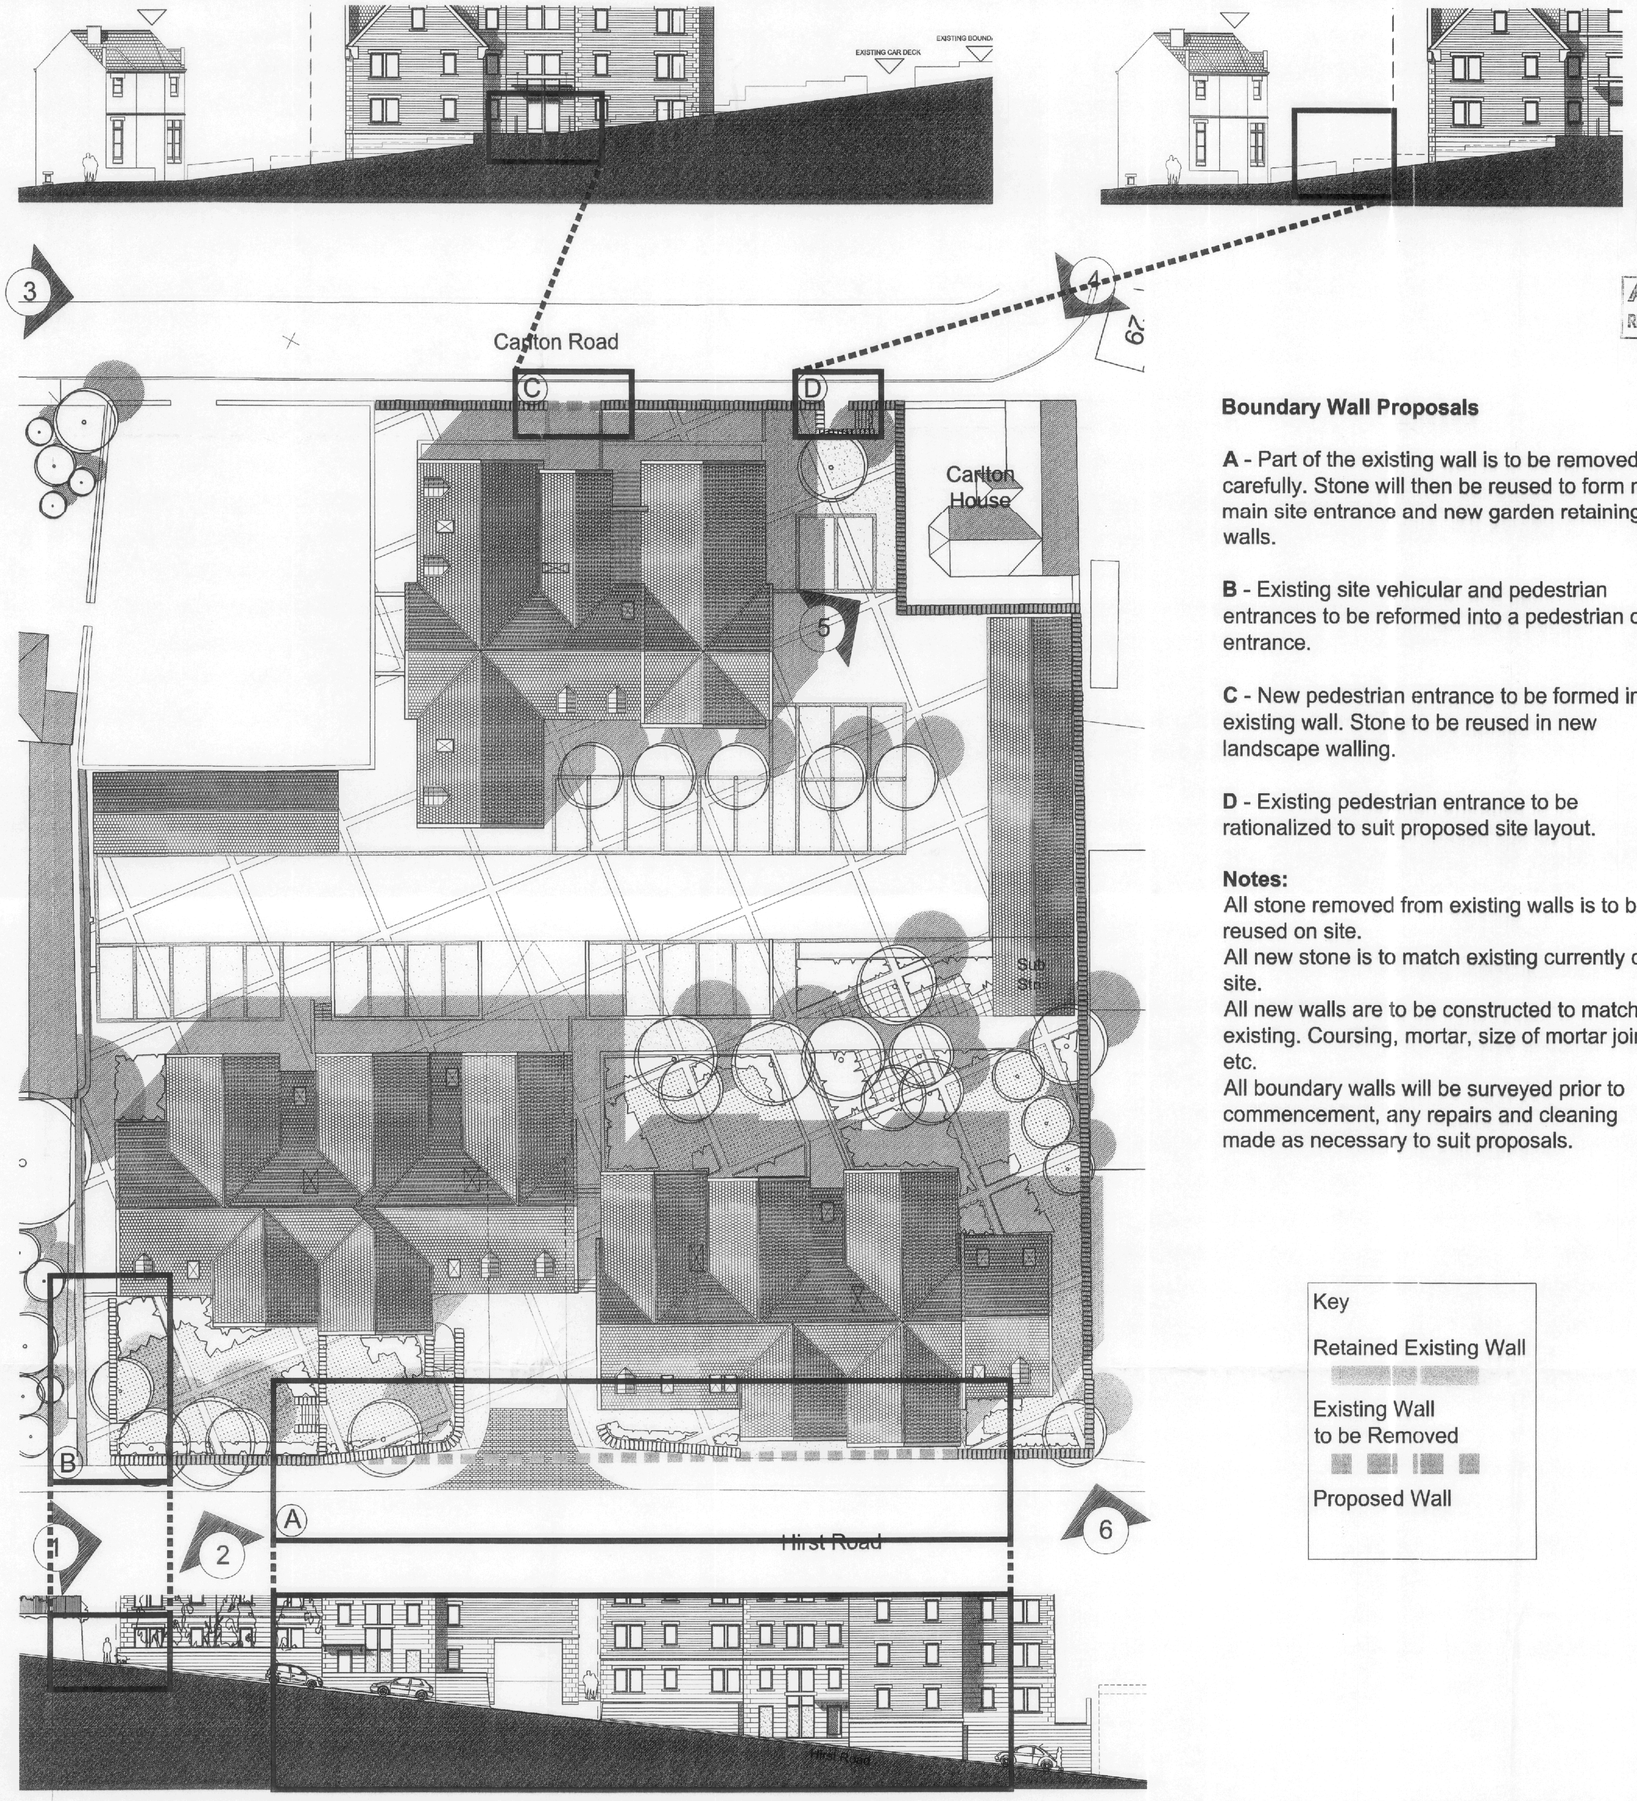

notes

1. DO NOT SCALE FROM THIS DRAWING - USE FIGURED DIMENSIONS ONLY
2. TO BE READ IN CONJUNCTION WITH ALL OTHER CONSULTANTS / SPECIALISTS DRAWINGS. REPORT ANY DISCREPANCIES BEFORE AFFECTED WORK COMMENCES
3. ALL SETTING OUT DIMENSIONS TO BE CHECKED ON SITE BY CONTRACTOR BEFORE WORK COMMENCES

0m Scale 1:50 4m
0m Scale 1:100 8m
0m Scale 1:200 16m
0m Scale 1:1250 100m

[When to scale of original plan, bar = 8cm]

© Copyright Kirklees Metropolitan Council

AMENDED PLAN
RECEIVED- 15 AUG 2008

Boundary Wall Proposals

A - Part of the existing wall is to be removed carefully. Stone will then be reused to form new main site entrance and new garden retaining walls.

B - Existing site vehicular and pedestrian entrances to be reformed into a pedestrian only entrance.

C - New pedestrian entrance to be formed in existing wall. Stone to be reused in new landscape walling.

D - Existing pedestrian entrance to be rationalized to suit proposed site layout.

Notes:

All stone removed from existing walls is to be reused on site.
All new stone is to match existing currently on site.
All new walls are to be constructed to match existing. Coursing, mortar, size of mortar joints etc.
All boundary walls will be surveyed prior to commencement, any repairs and cleaning made as necessary to suit proposals.

Key

Retained Existing Wall

Existing Wall to be Removed

Proposed Wall

rev. description

client: Amco Developments (Dewsbury) Limited

project: Carlton Road, Dewsbury

drawing title: Boundary Conditions

drawing number: 060136_152

revision: -

drawing status: Information

scale: 1:200 @ A1

date: 13th August 2008

drawn by: CTJ

seven architecture

Seven Architecture offices at:
The White House, Wilderspool Park, **WARRINGTON**, Cheshire, WA4 6HL
t: 0845 000 777 1
Skills 1, The Exchange, Station Parade, **HARROGATE**, North Yorkshire, HG1 1TS
t: 0845 000 777 2
e: info@sevenarchitecture.co.uk www.sevenarchitecture.co.uk