08/61/90245/E2

notes

1. DO NOT SCALE FROM THIS DRAWING - USE FIGURED DIMENSIONS ONLY
2. TO BE READ IN CONJUNCTION WITH ALL OTHER CONSULTANTS / SPECIALISTS DRAWINGS. REPORT ANY DISCREPANCIES BEFORE AFFECTED WORK COMMENCES
3. ALL SETTING OUT DIMENSIONS TO BE CHECKED ON SITE BY CONTRACTOR BEFORE WORK COMMENCES

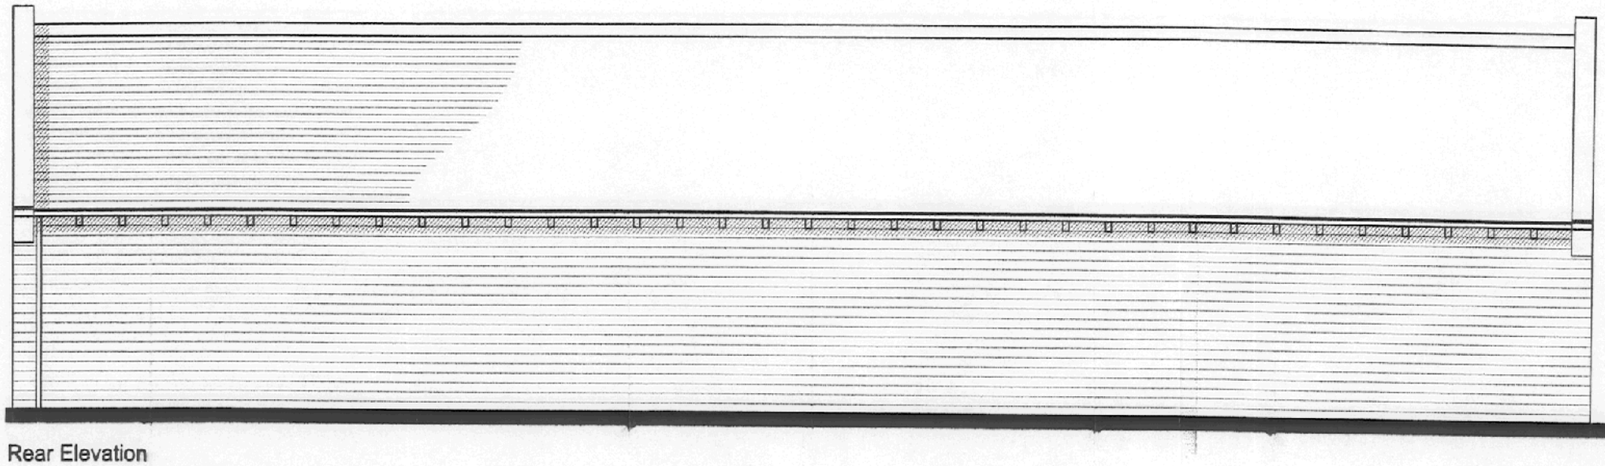

Rear Elevation

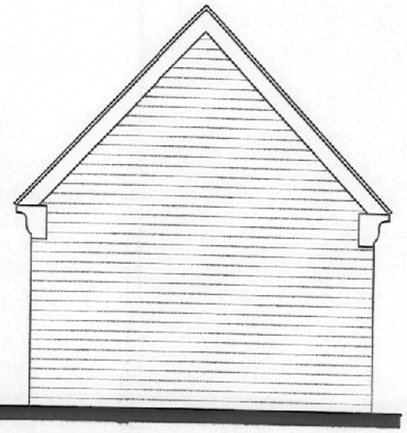

Side Elevation

0m Scale 1:50 4m
0m Scale 1:100 8m
0m Scale 1:200 16m
0m Scale 1:1250 100m

[When to scale of original plan, bar = 8cm]

© Copyright Kirklees Metropolitan Council

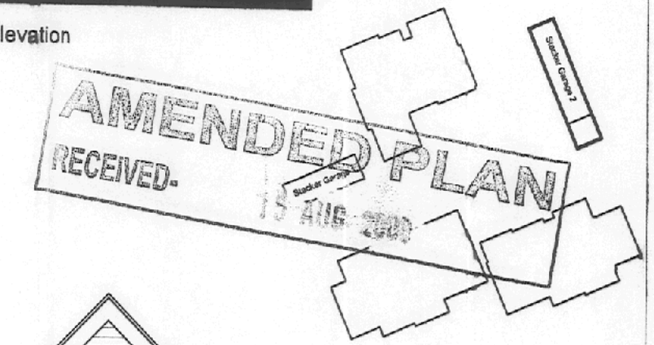

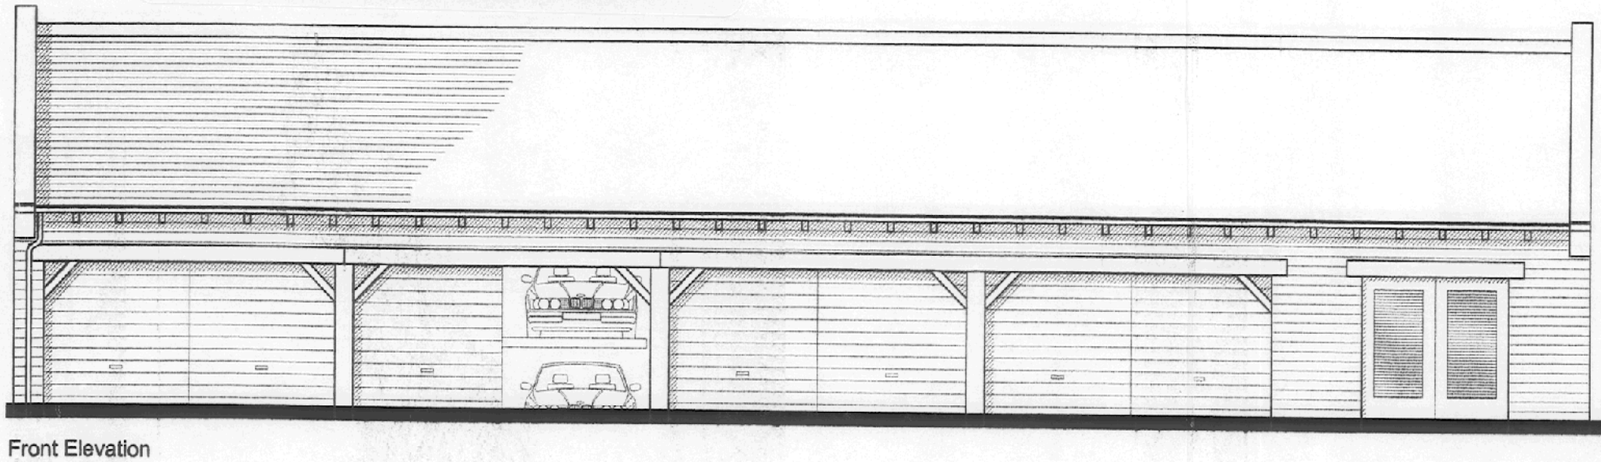

Front Elevation

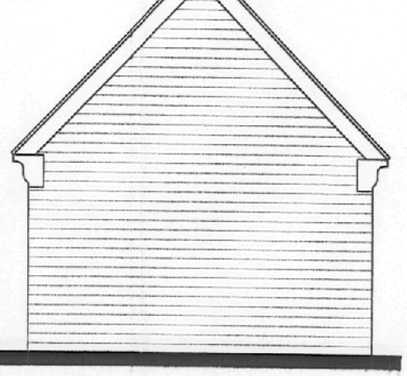

Side Elevation

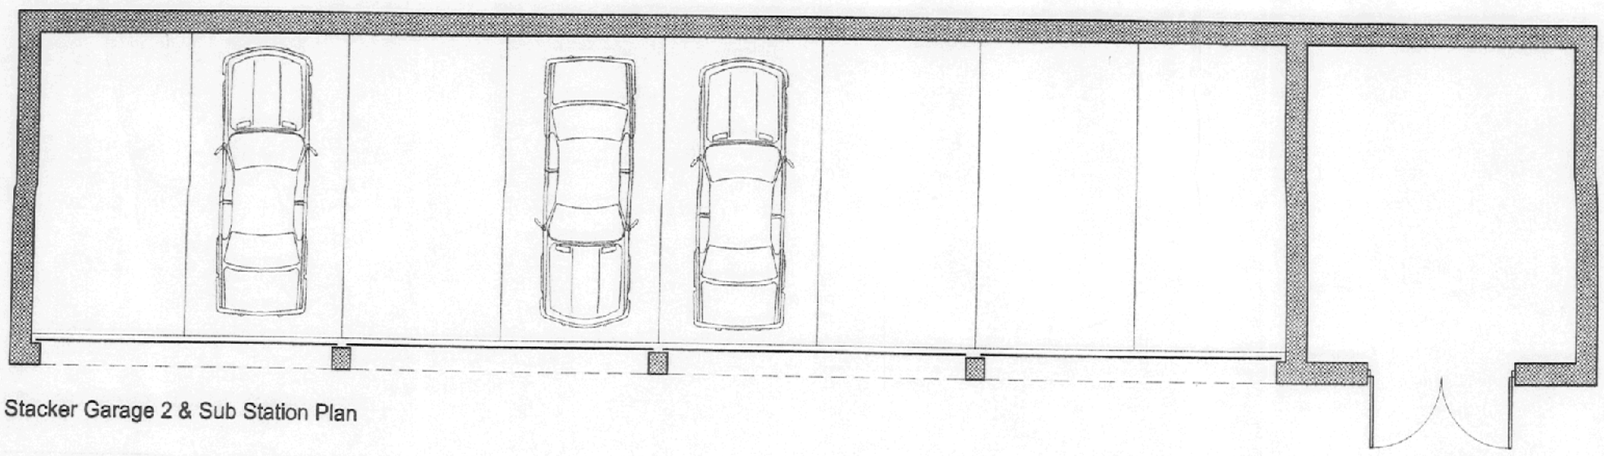

Stacker Garage 2 & Sub Station Plan

Materials
Walls to be stone as main buildings.
Roof to be slate as main buildings.
Garage doors to be horizontal folding panel door. Colour TBC.
Feature timber lintol above garage doors

rev. description

client: Amco Developments (Dewsbury) Limited

project: Carlton Road, Dewsbury

drawing title: Stacker Garage 2 with Sub Station

drawing number: 080136_236

revision: -

drawing status: Information

scale: 1:100@A3

date: 13th August 2008

drawn by: CTJ

Seven Architecture offices at:
The White House, Wilderspool Park, WARRINGTON, Cheshire, WA4 6HL
t: 0845 000 777 1
Suite 1, The Exchange, Station Parade, HARROGATE, North Yorkshire, HG1 1TS
t: 0845 000 777 2
e: info@sevenarchitecture.co.uk www.sevenarchitecture.co.uk