0m Scale 1:50 4m
0m Scale 1:100 8m
0m Scale 1:200 16m
0m Scale 1:1250 100m

[When to scale of original plan, bar = 8cm]

© Copyright Kirklees Metropolitan Council

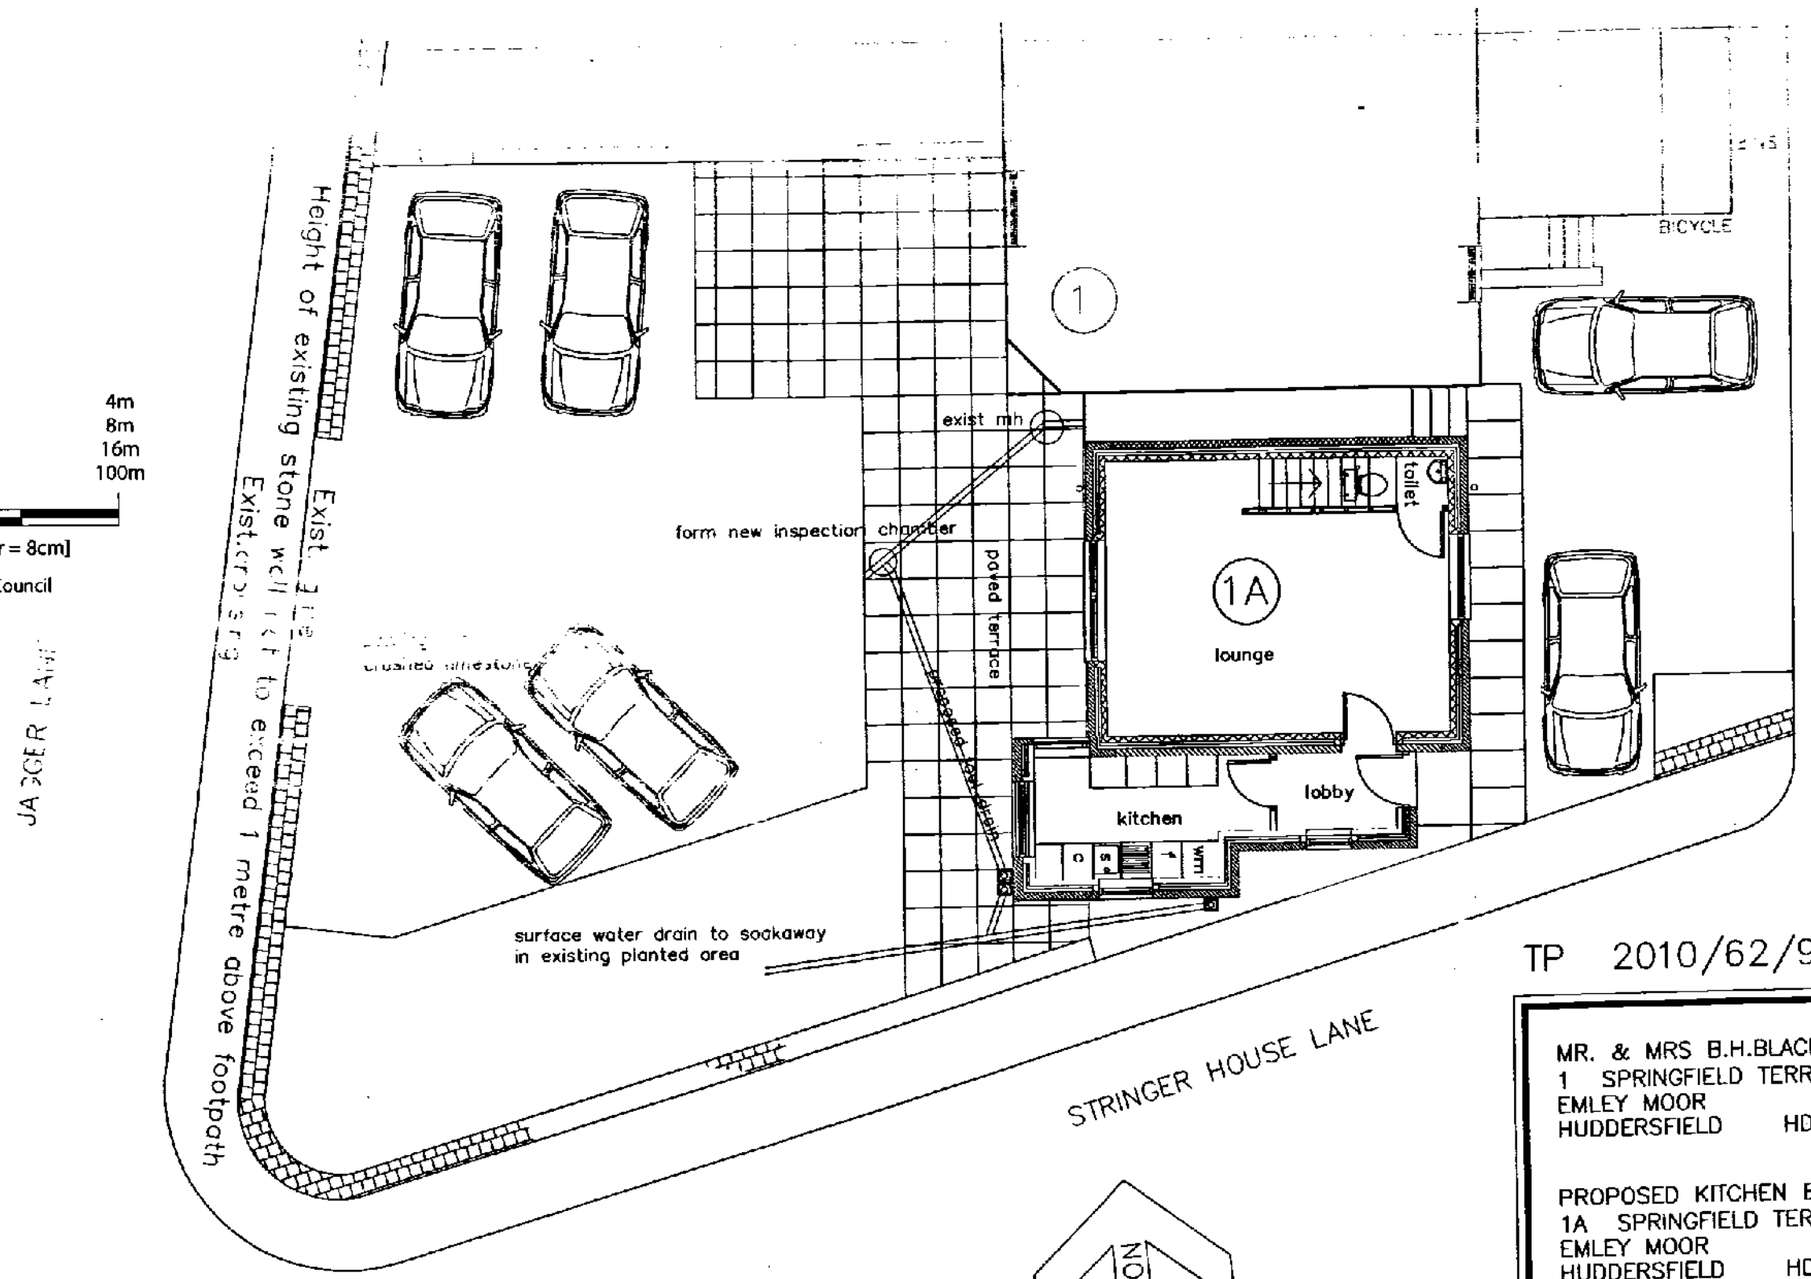

PROPOSED PLAN

1:100

0 1m 2 3 4 5 6m

TP 2010/62/90525/E2

MR. & MRS B.H.BLACKBURN
1 SPRINGFIELD TERRACE
EMLEY MOOR
HUDDERSFIELD HD8 9SX

PROPOSED KITCHEN EXTENSION
1A SPRINGFIELD TERRACE
EMLEY MOOR
HUDDERSFIELD HD8 9SX

DATE FEBRUARY 2010

KEVIN J LEE AGENT
42 COCKLEY HILL LANE
KIRKHEATON
HUDDERSFIELD T 01924 510773