0m
0m
0m
0m

Scale 1:50
Scale 1:100
Scale 1:200
Scale 1:1250

4m
8m
16m
100m

[When to scale of original plan, bar = 8cm]

© Copyright Kirklees Metropolitan Council

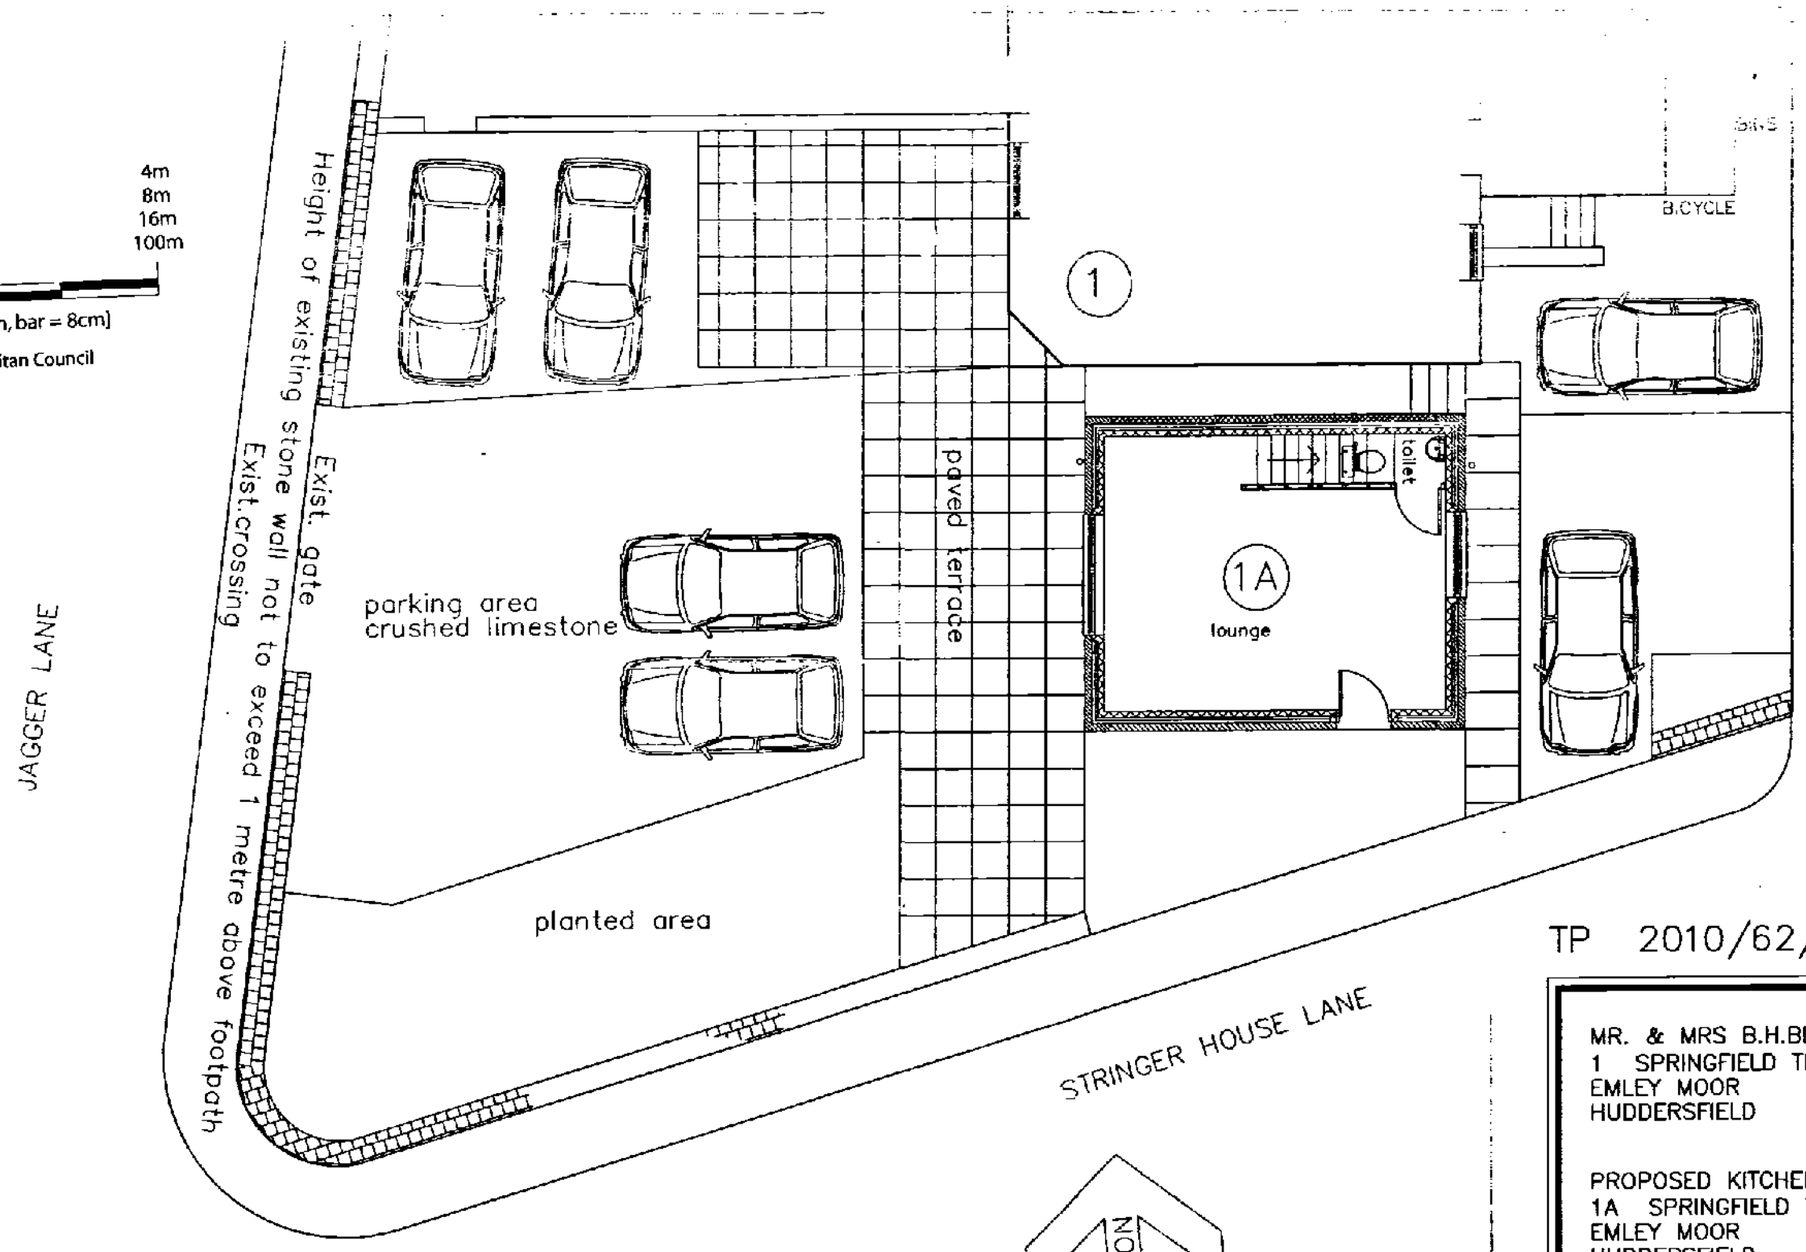

EXISTING PLAN

1:100

0 1m 2 3 4 5 6m

TP 2010/62/90525/E2

MR. & MRS B.H.BLACKBURN
1 SPRINGFIELD TERRACE
EMLEY MOOR
HUDDERSFIELD HD8 9SX

PROPOSED KITCHEN EXTENSION
1A SPRINGFIELD TERRACE
EMLEY MOOR
HUDDERSFIELD HD8 9SX

DATE FEBRUARY 2010

KEVIN J LEE AGENT
42 COCKLEY HILL LANE
KIRKHEATON
HUDDERSFIELD T 01924 510773