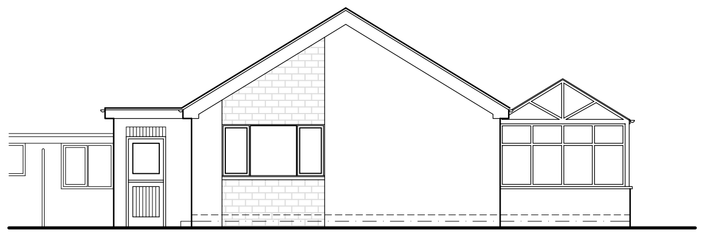

Front Elevation Proposed

Side Elevation Proposed

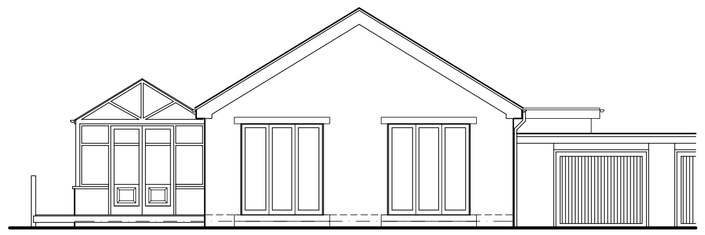

Rear Elevation Proposed

Side Elevation Proposed

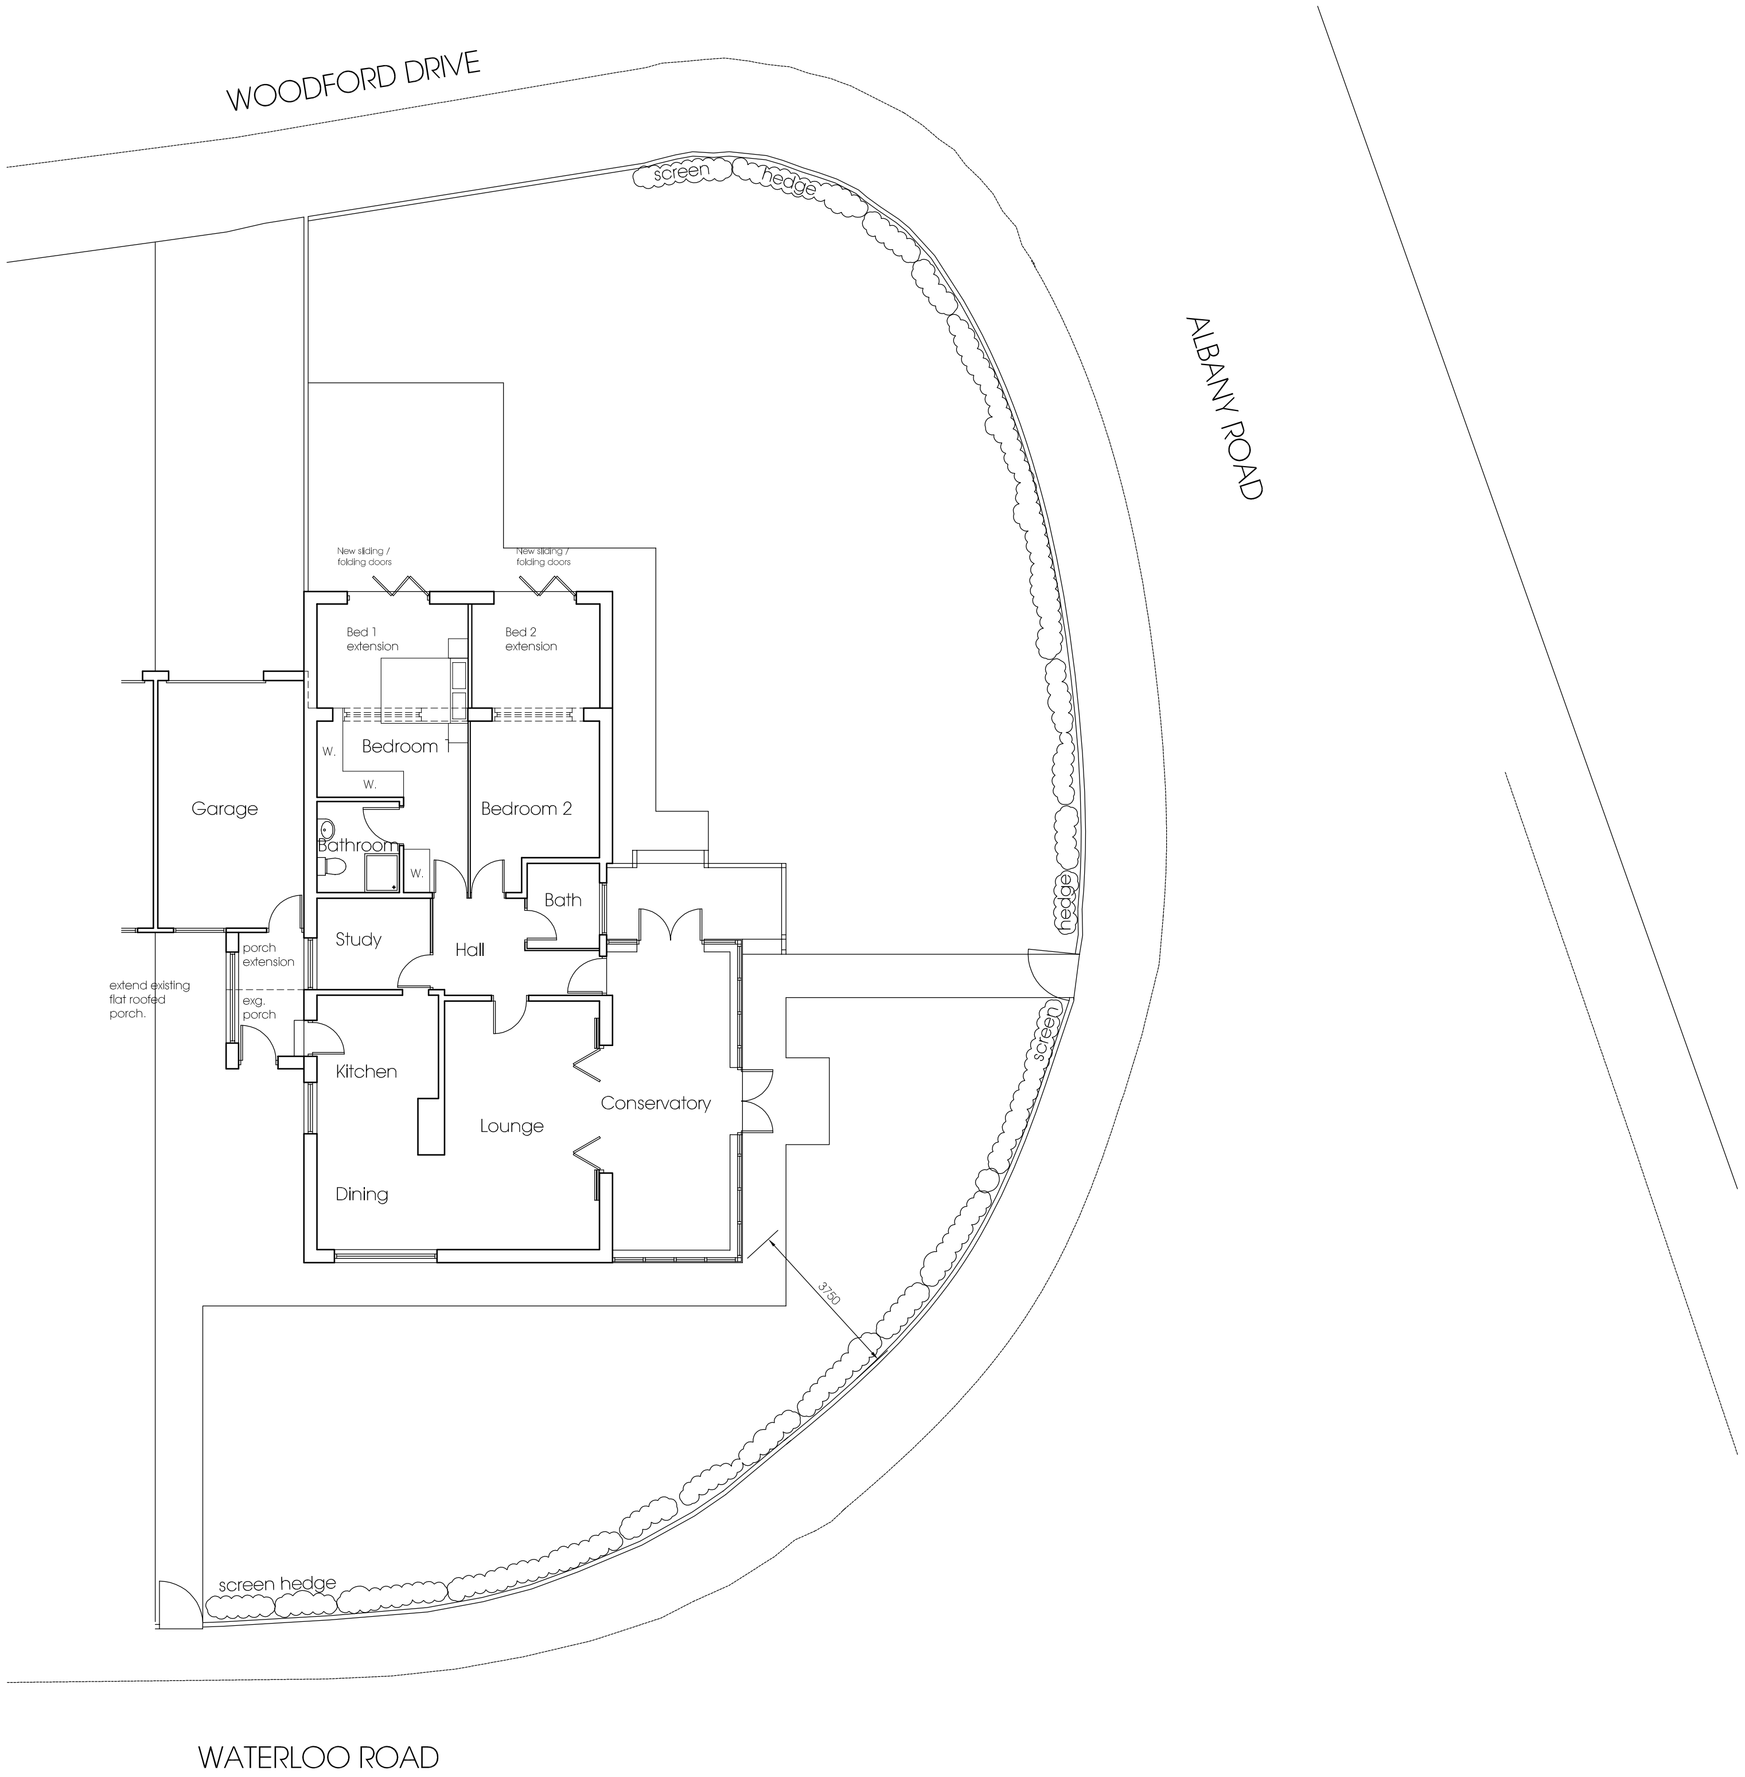


Rev A: Minor amendments 21.03.13
Revisions:

Proposed Extension

at 113 Waterloo Road
Dalton
Huddersfield

for J Marsden & A Hinchliffe

Proposed Plans and Elevations

Farrar Bamforth Associates Ltd.

Chartered Architectural Technologists

51, Trinity Street, Huddersfield HD1 4DN
Tel. (01484) 424008 Fax. (01484) 512305
E-mail : design@farrarbamforth.co.uk
Website : www.farrarbamforth.co.uk

| | | |
|---|---|---|
| Drawn | DRH | |
| Date | March 2013 | |
| Scales | 1:100 | |
| Drawing No. | 13/D16/01 | Rev. A |