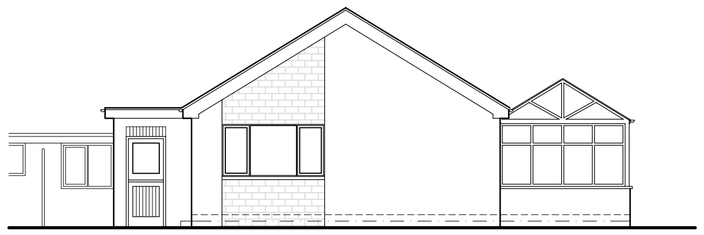

Front Elevation Proposed

Side Elevation Proposed

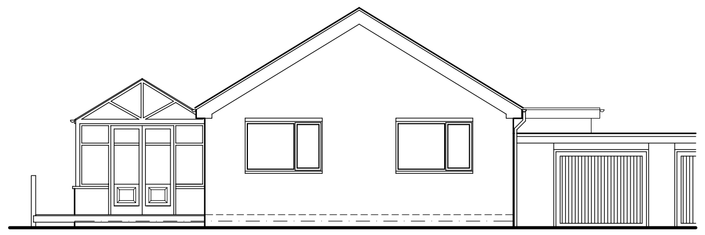

Rear Elevation Proposed

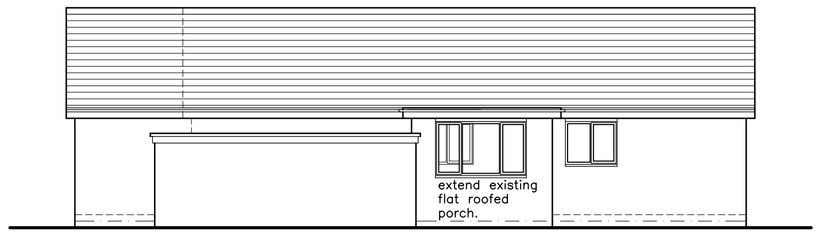

Side Elevation Proposed

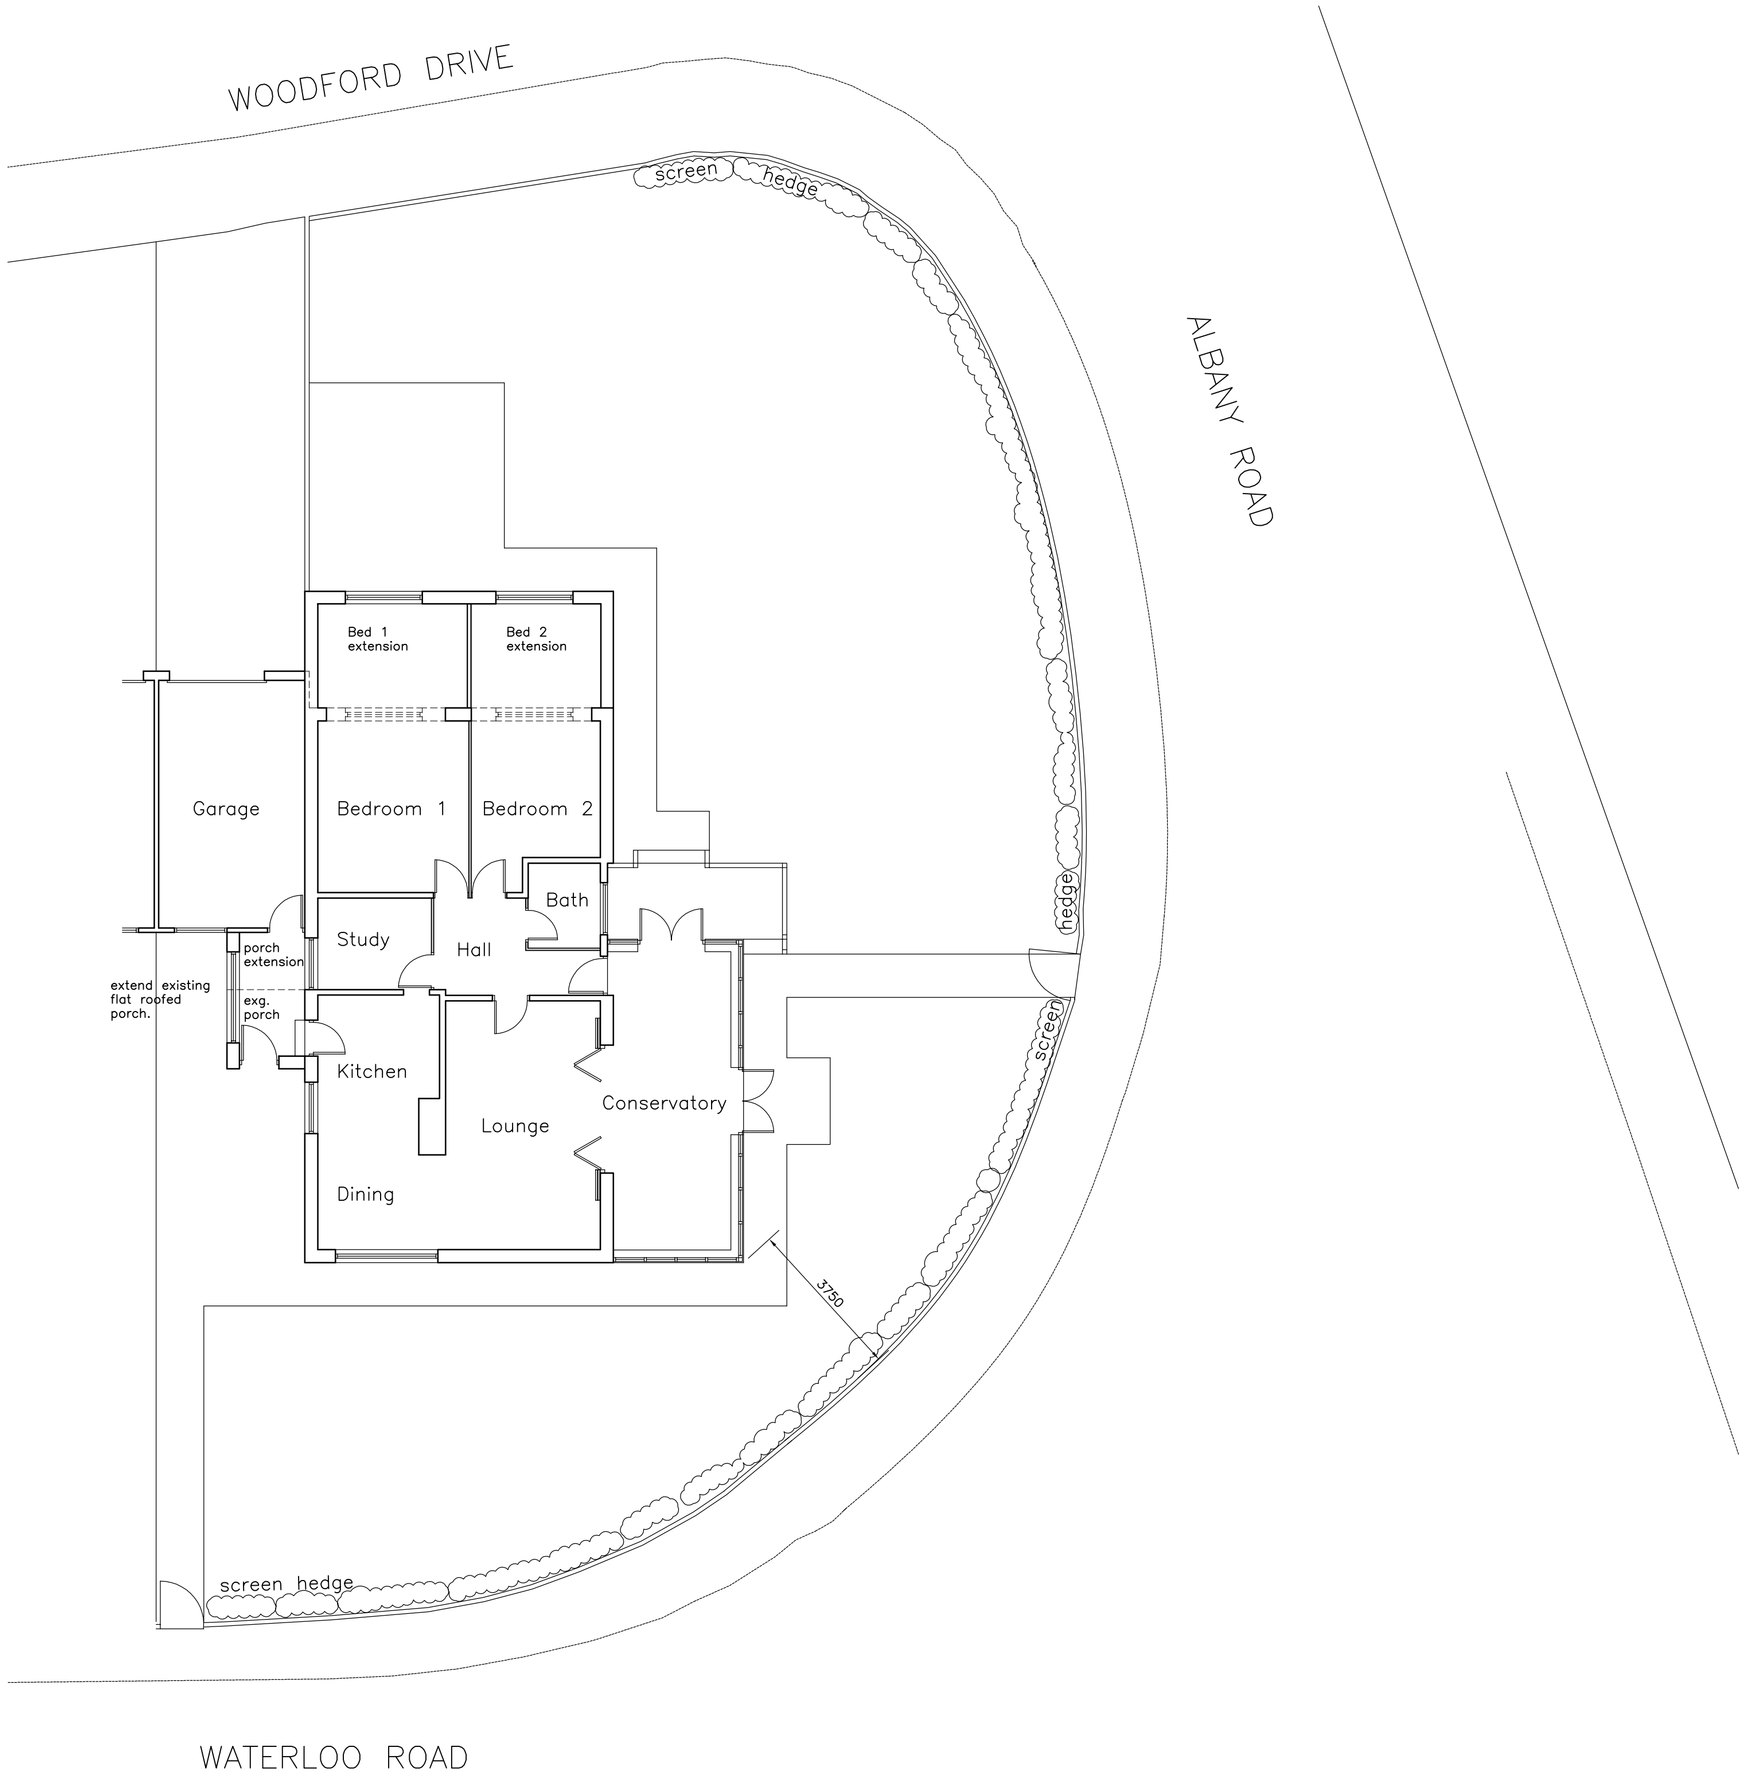

Proposed Extension

at 113 Waterloo Road
Dalton
Huddersfield

for J Marsden & A Hinchliffe

Plans and Elevations

Farrar Bamforth Associates Ltd.

Architectural & Building Consultants

51, Trinity Street, Huddersfield HD1 4DN
Tel. (01484) 424008 Fax. (01484) 512305
E-mail : design@farrarbamforth.co.uk
Website : www.farrarbamforth.co.uk

Drawn	WAB
Date	Jan 2005
Scales	1:100
Drawing No.	04/D139/01