Hoyle Ing Dyeworks, Linthwaite

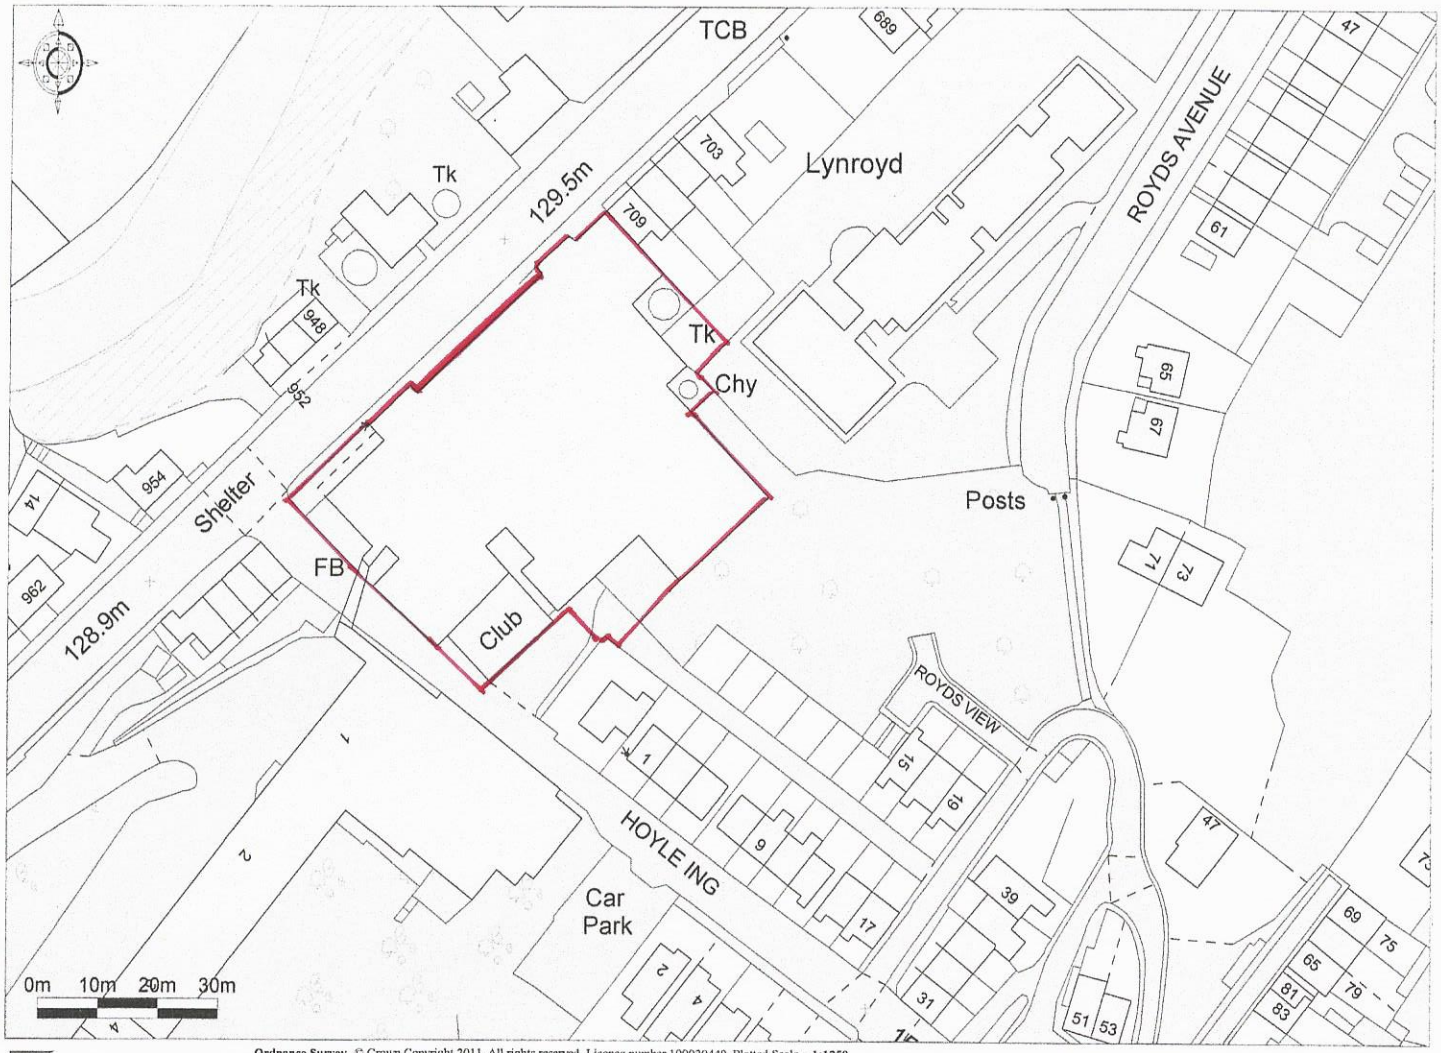

Ordnance Survey © Crown Copyright 2011. All rights reserved. Licence number 100020449. Plotted Scale - 1:1250

Promap®

Robert Halstead Chartered Surveyor