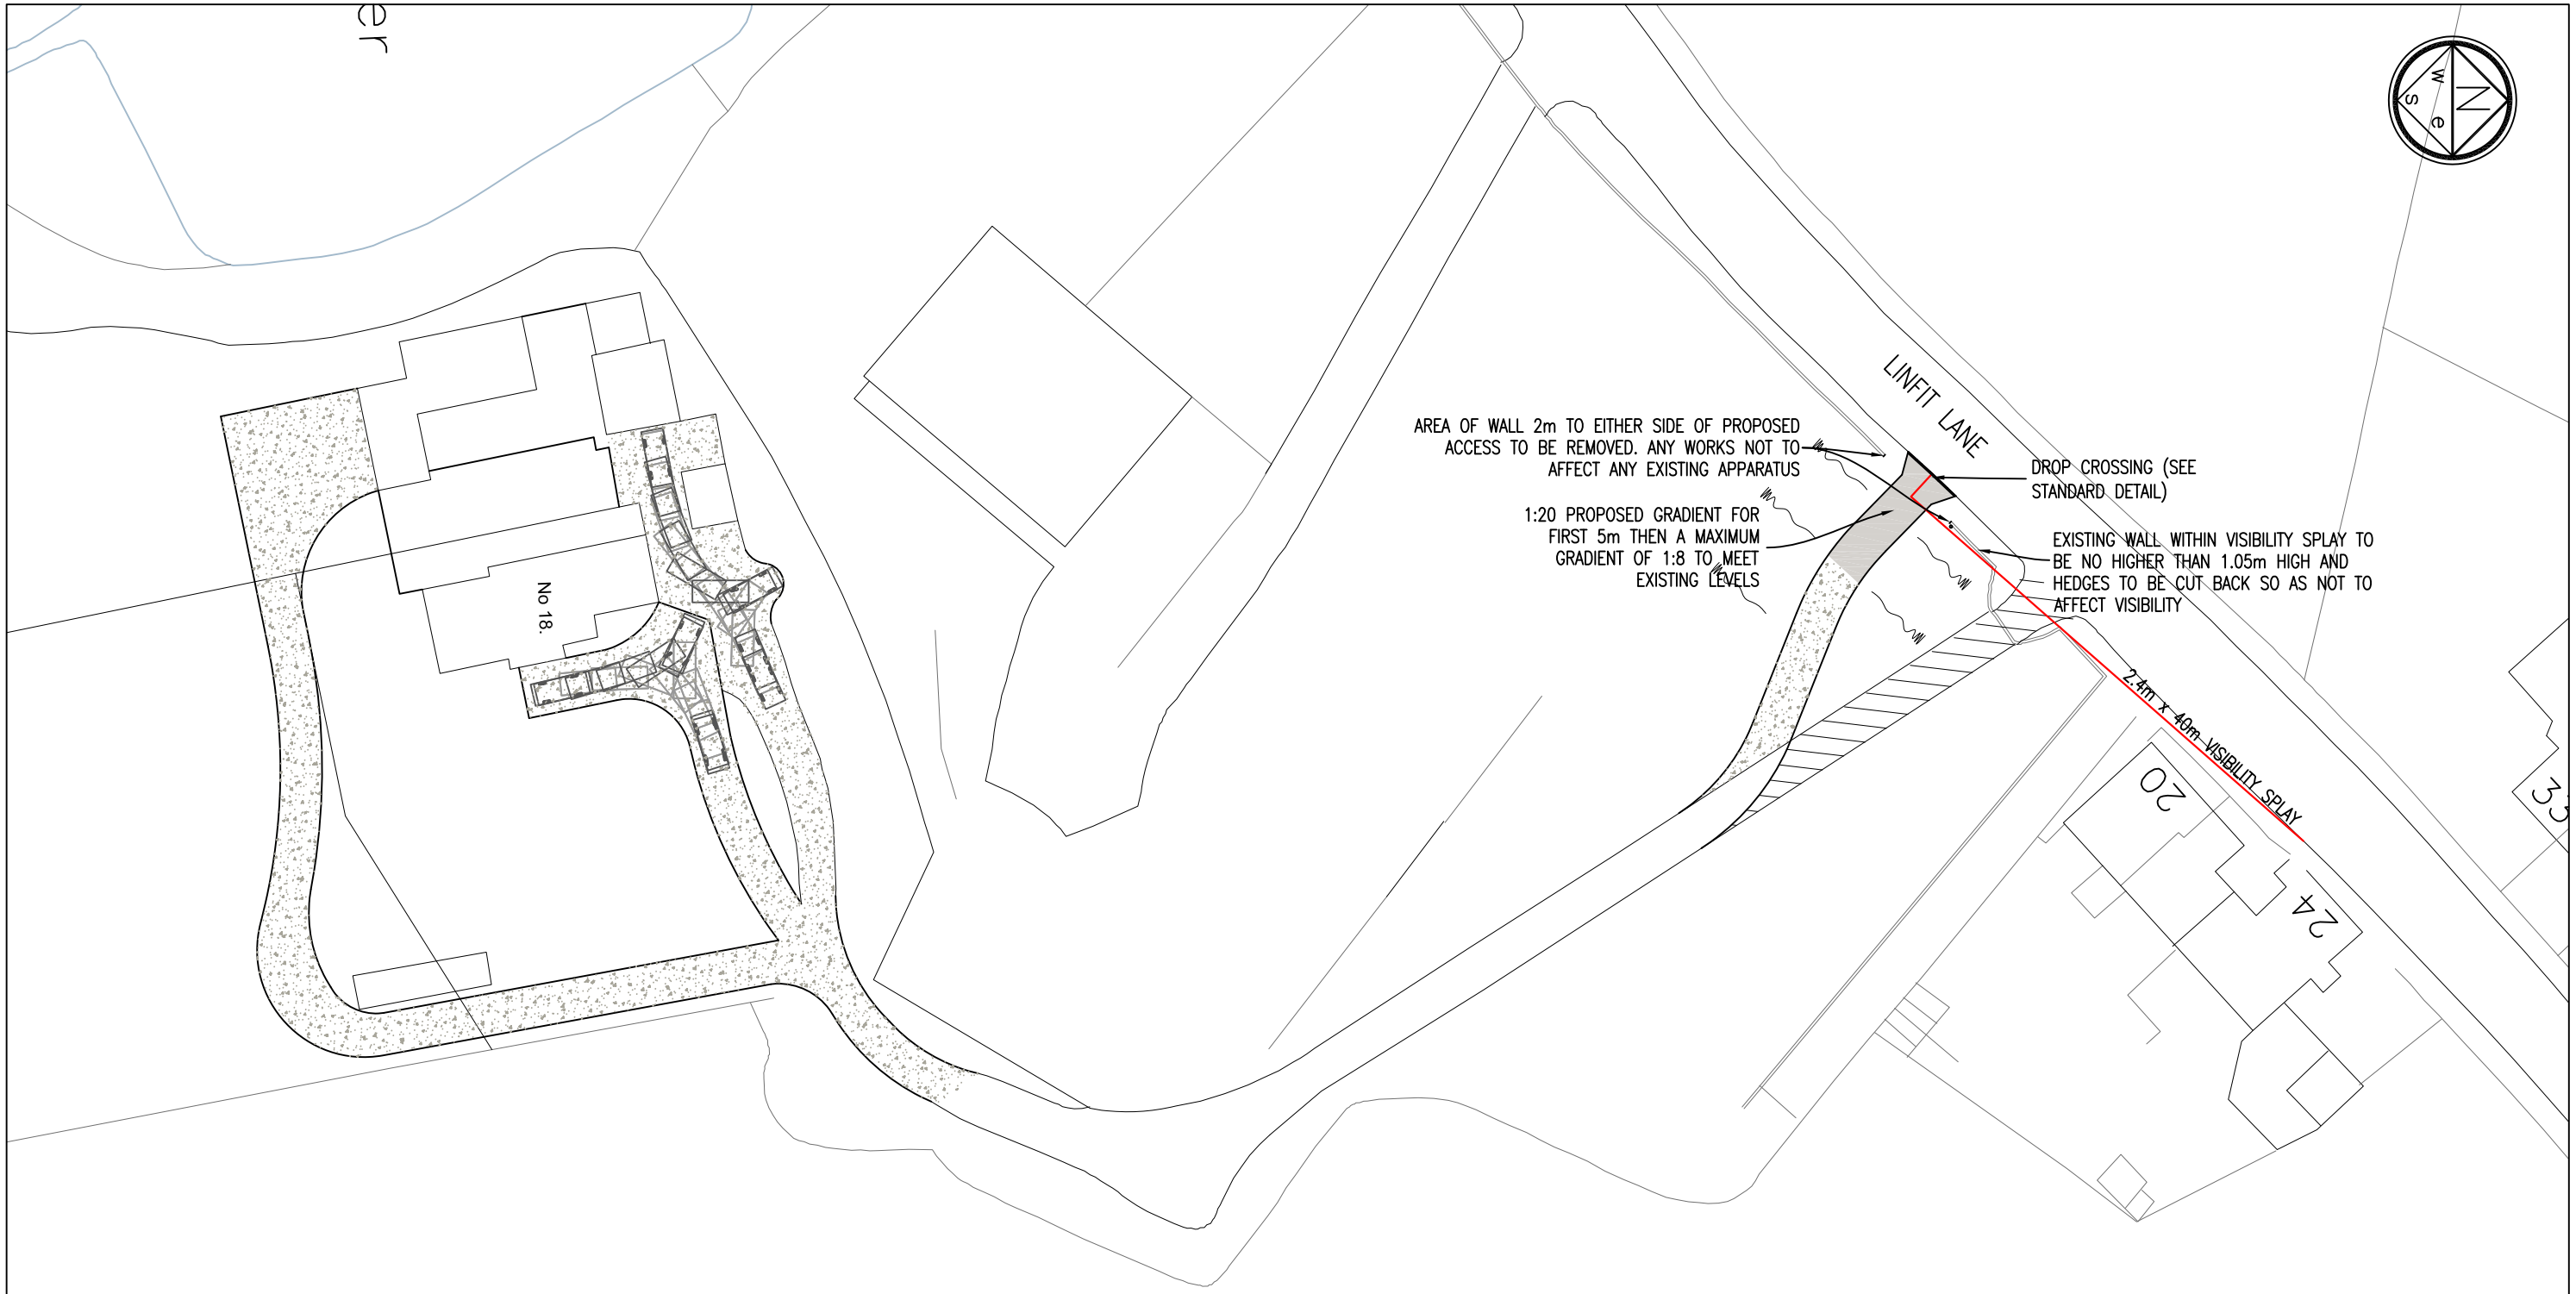

KEY:

VEHICULAR DROP CROSSING CONSTRUCTION
BASE COURSE 20mm (6mm NOMINAL SIZE) DBM
BINDER BASE 60mm (20mm NOMINAL SIZE) DBM
150mm TYPE 1 BASE COURSE

DRIVEWAY CONSTRUCTION
150mm PERMEABLE COMPACTED STONE

DROP CROSSING STANDARD DETAIL

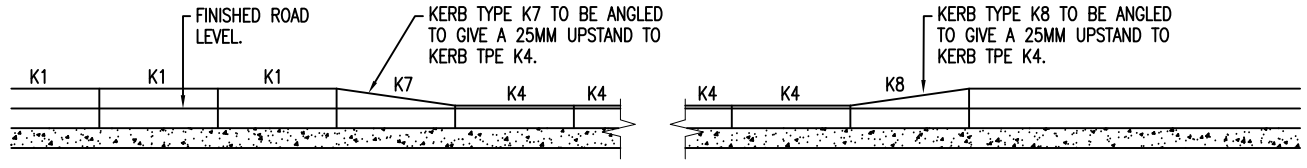

PAUL A HOWARTH
HIGHWAY CONSULTANTS Ltd
10 ROSE FARM MEADOWS, ALTOFTS, WAKEFIELD, WF6 2HY
tel. 07854048918 email. mail@howarthconsultancy.co.uk

LINFIT LANE,
KIRKBURTON

SCALE: 1:500 @A3
DATE: Jun 2014

JOB	DWG	REV
838	01	A