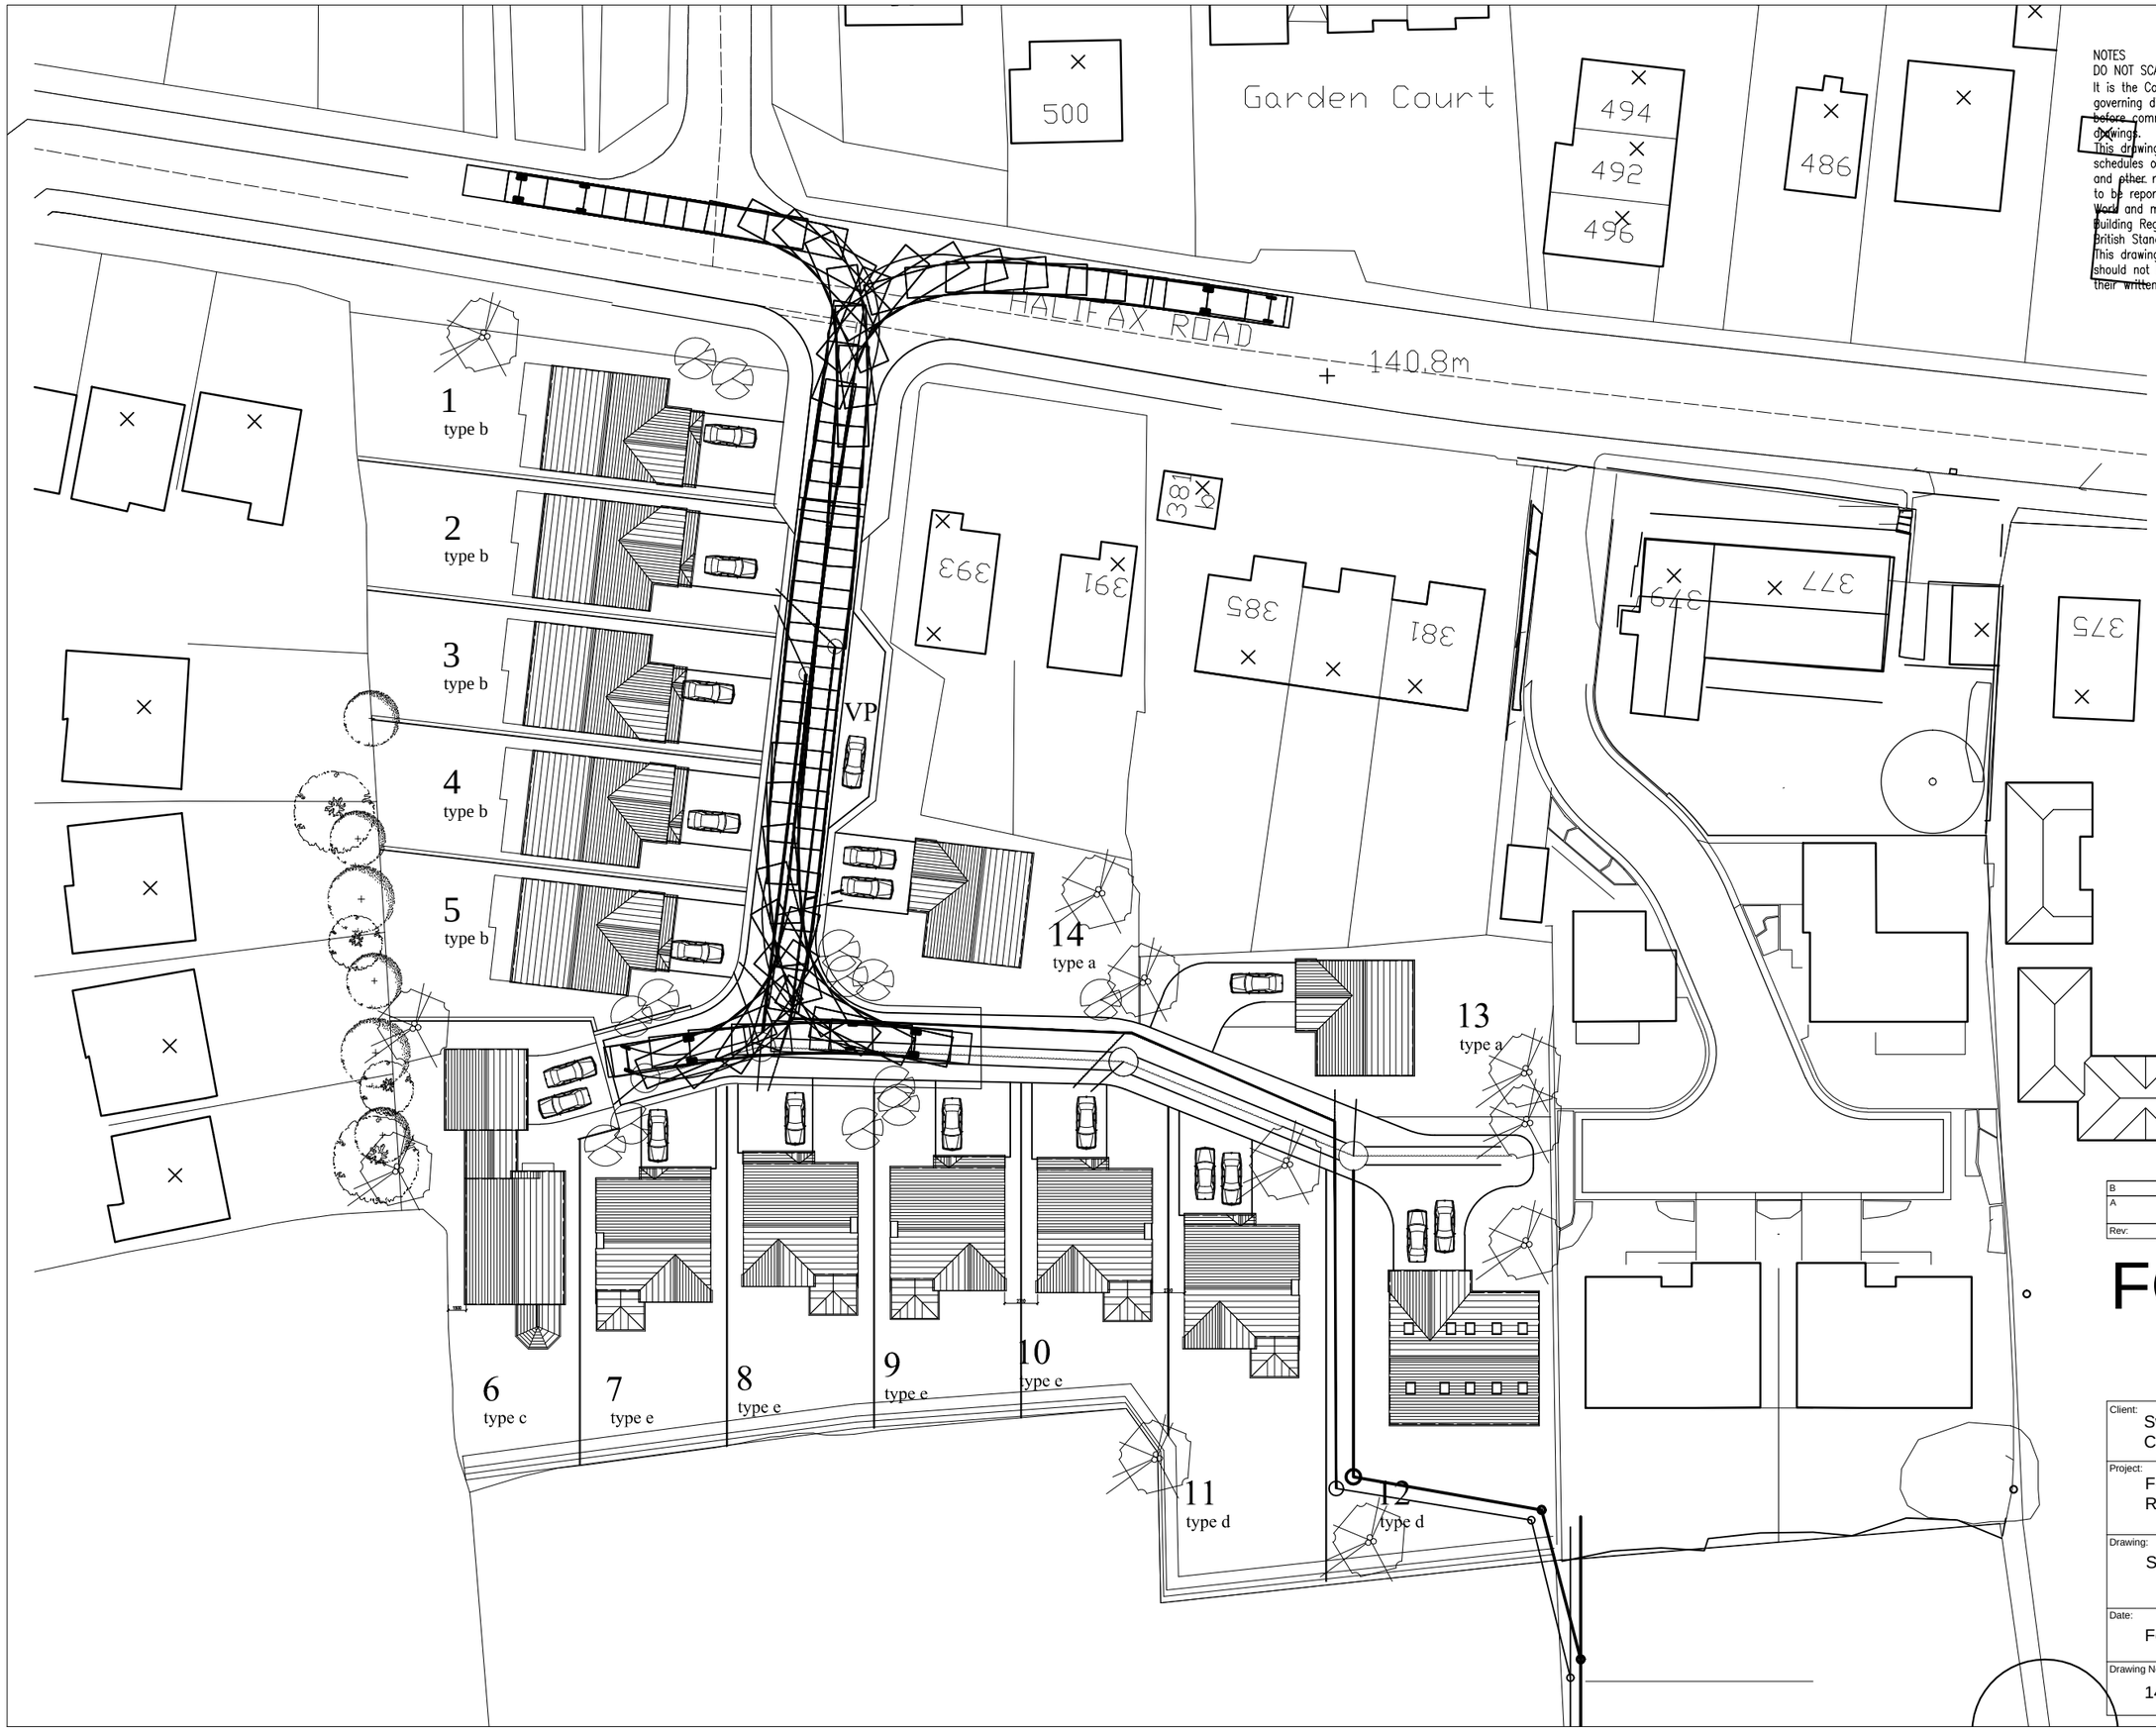


NOTES
DO NOT SCALE FROM THIS DRAWING.
It is the Contractor's responsiblity to check all governing dimensions and verify all dimensions on site before commencing any work or making any shop drawings.
This drawing is to be read in conjunction with schedules of work, specifications, bills of quantities and other relevant information. Any discrepancies are to be reported to the Project Architect.
Work and materials are to be in accordance with the Building Regulations and to comply with the relevant British Standards.
This drawing is copyright of Mark Brotheron Ltd and should not be reproduced in whole or part without their written permission.

| Rev: | Date: | Notes: |
|---|---|---|
| B | 03 11 15 | Plots 6 to 12 updated |
| A | 10 08 15 | Layout updated to incorporate site drainage & retaining structures |

FOX | ARCHITECTURE & DESIGN

Fox Cottage, Whitley Road, Whitley
West Yorkshire, WF12 0LU

T 01924 459231
E info@foxarchitecture.co.uk

www.foxarchitecture.co.uk

Client: Swift Property Management and Consultancy

Project: Former Parkam Foods Site Residential Development

Drawing: Site Layout

Date: Feb 2015

Scale: 1:500@A3

Drawing No: 1434/110

Rev: B