


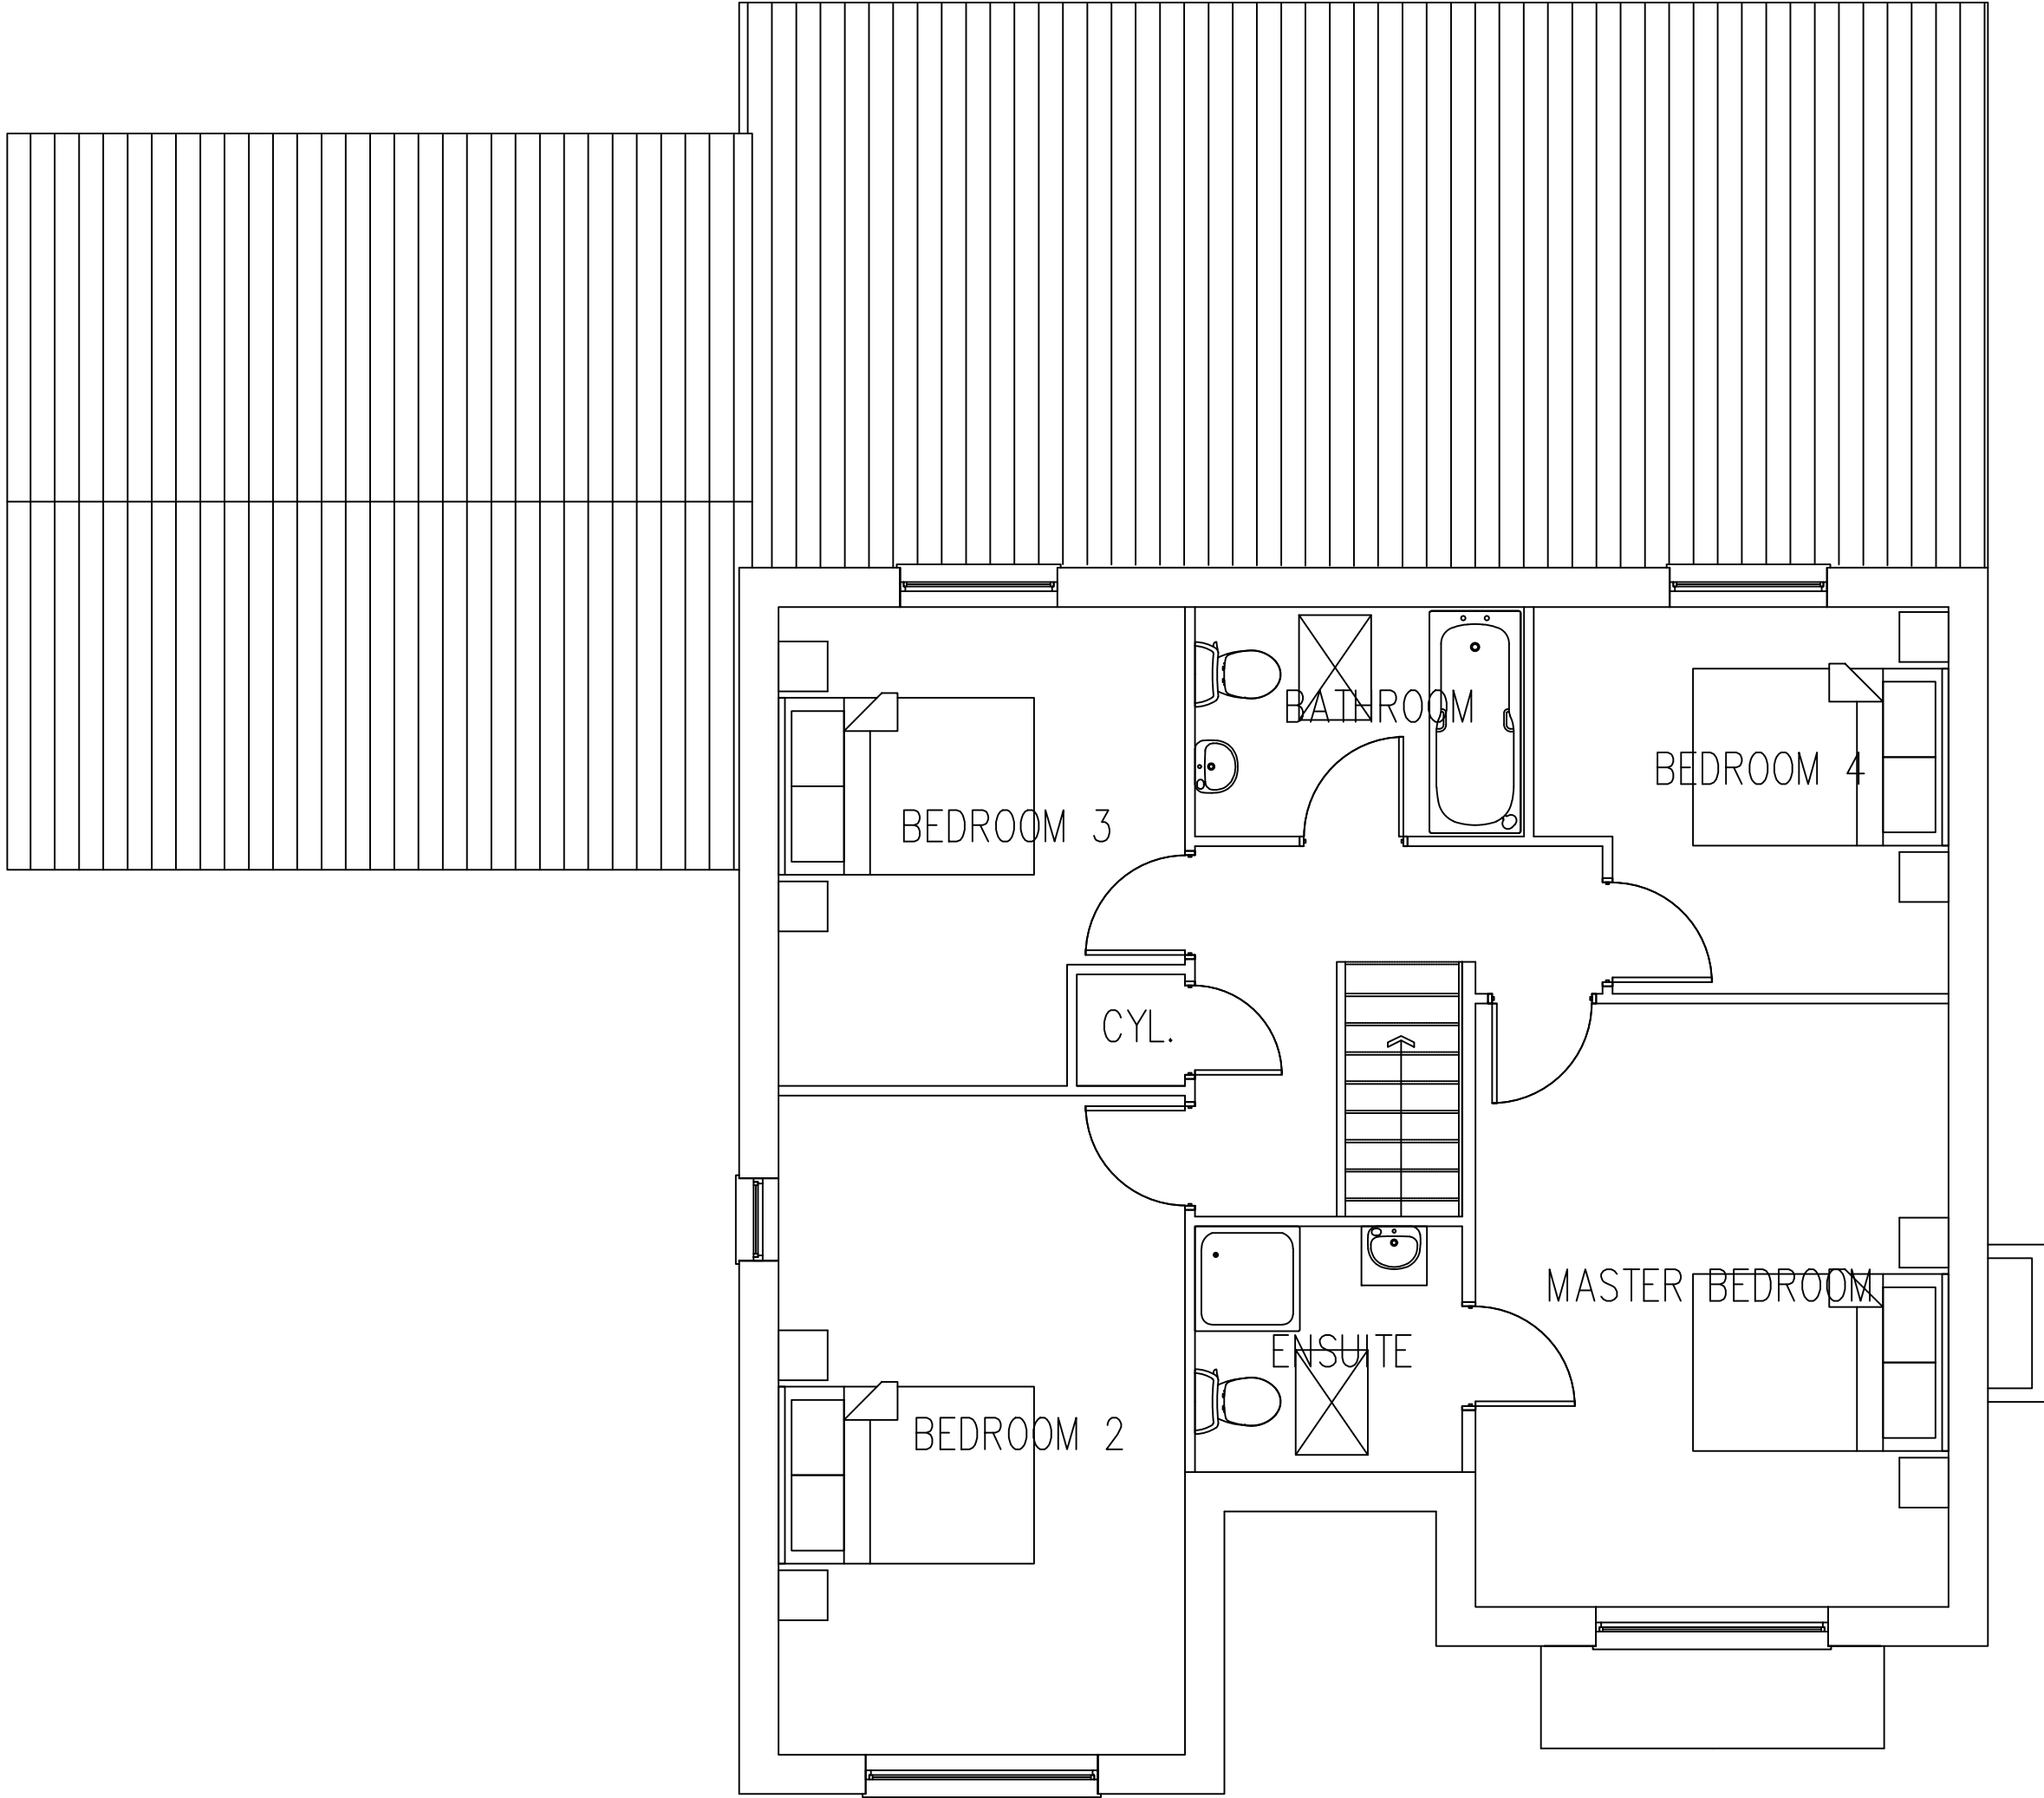

FIRST FLOOR

General Notes

PLANNING ISSUE		20/01/2016
No.	Revision/Issue	Date

Project details

EXTENSION & ALTERATION
5 SWINROYD CLOSE
BIRKENSHAW, BD11 2LX
PROPOSED FIRST FLOOR

Client details

MR & MRS CROOK
5 SWINROYD CLOSE
BIRKENSHAW
BRADFORD
BD11 2LX

Project No.	RB/2016/01/01	Sheet 008
Date	20-Jan-16	
Scale	1:50	