

RB:2016:01:01.DWG

RAB

General Notes


PLANNING ISSUE			20/01/2016
No.	Revision/Issue		Date

Project details
EXTENSION & ALTERATION
5 SWINROYD CLOSE
BIRKENSCHAW, BD11 2LX
**PROPOSED
GROUND FLOOR**

Client details
MR & MRS CROOK
5 SWINROYD CLOSE
BIRKENSCHAW
BRADFORD
BD11 2LX

Project No. RB/2016/01/01	Sheet
Date 20-Jan-16	006
Scale 1:50	

SHEET SIZE A2

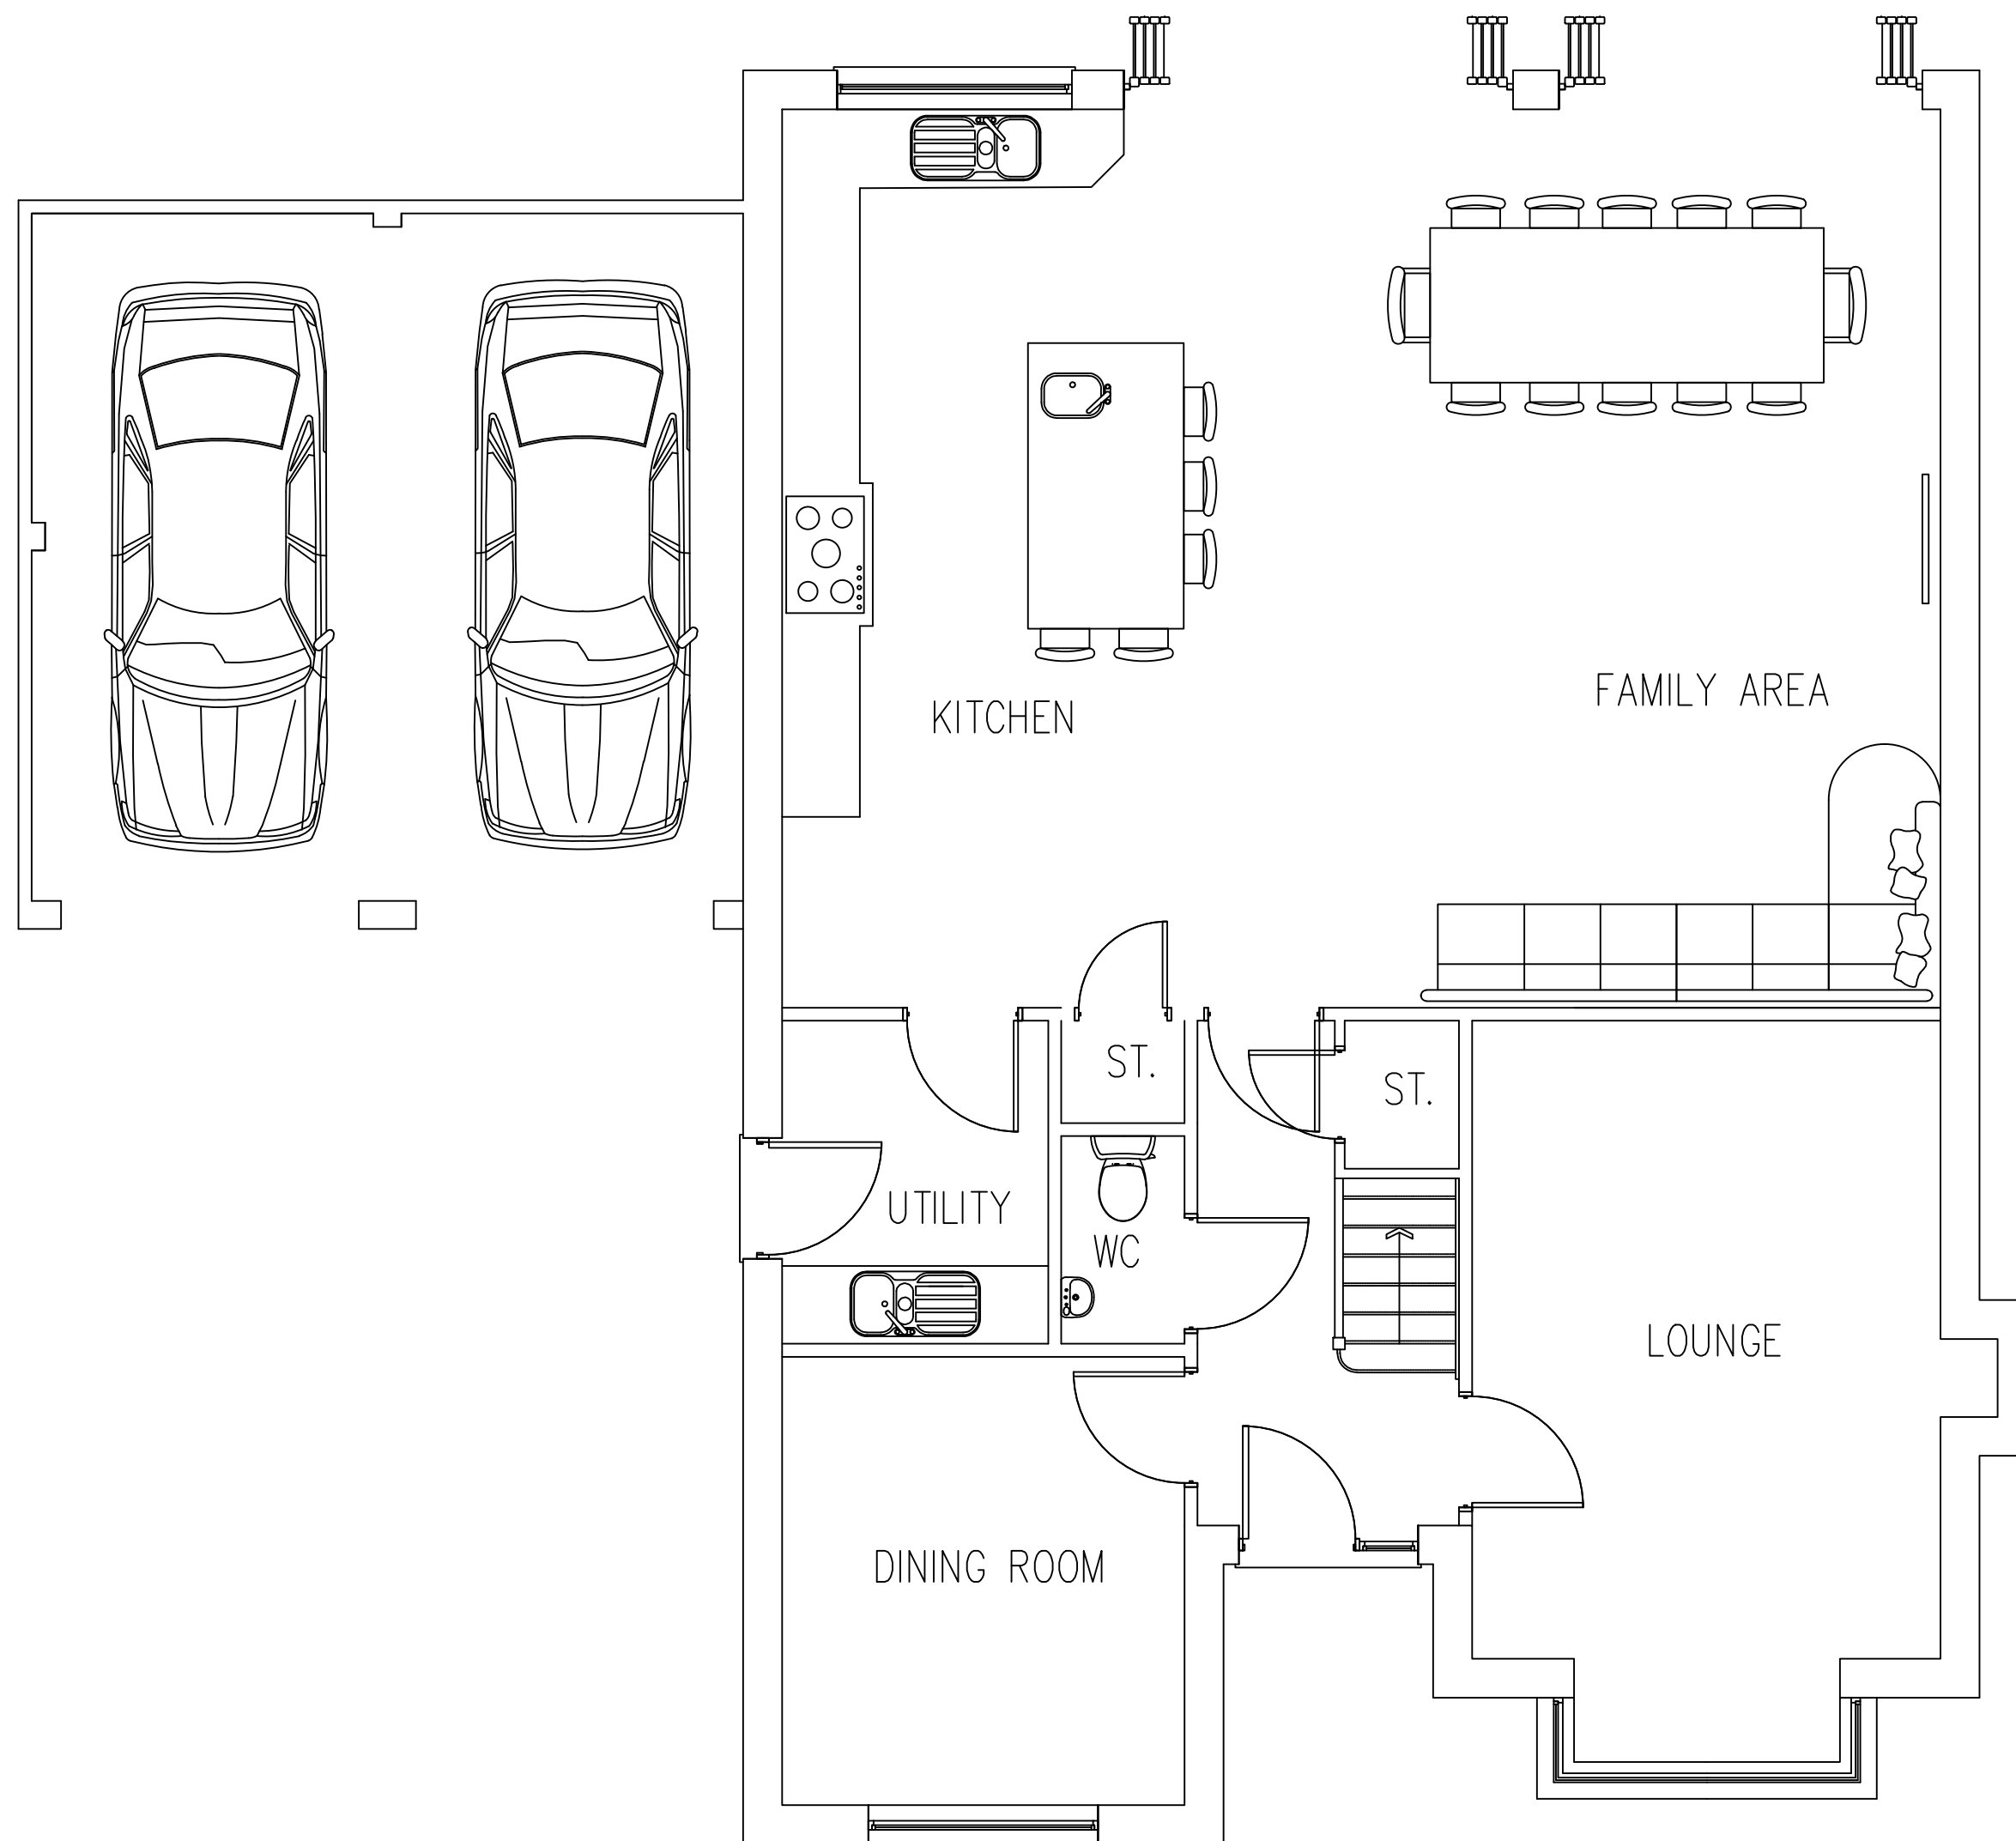

GROUND FLOOR