


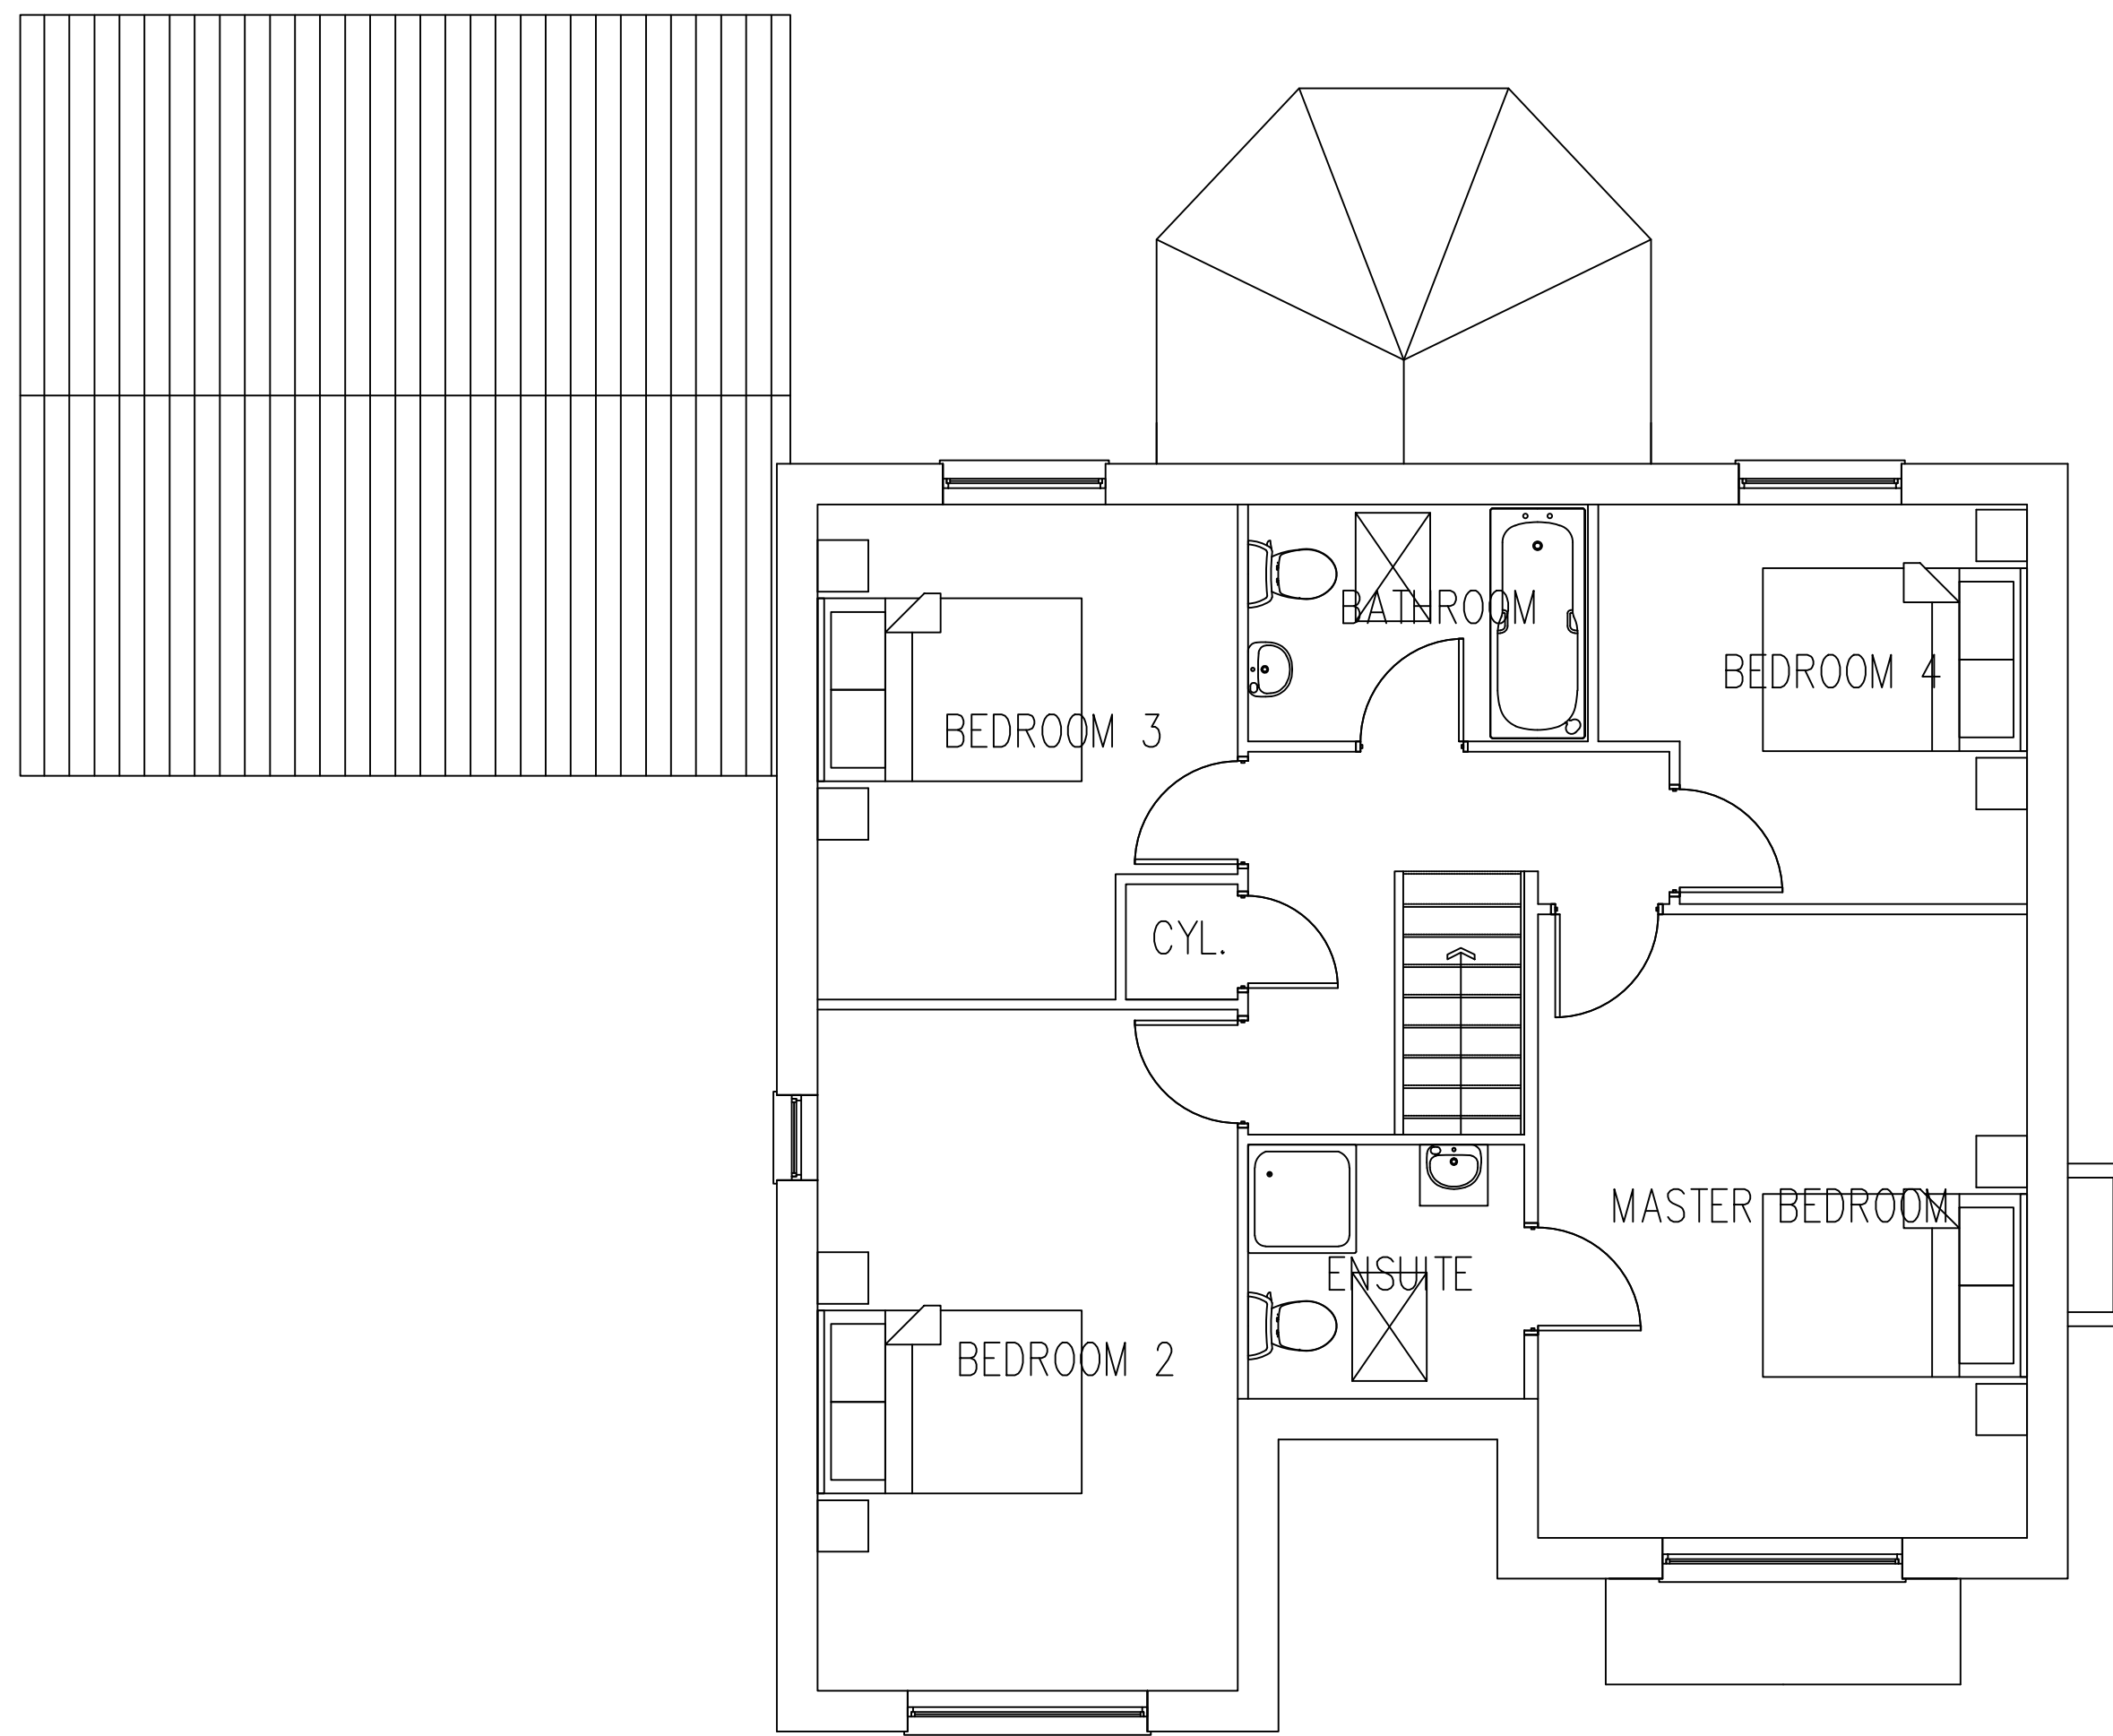

FIRST FLOOR

General Notes

|     |                |            |
|-----|----------------|------------|
| No. | Revision/Issue | Date       |
|     | PLANNING ISSUE | 20/01/2016 |

Project details

EXTENSION & ALTERATION  
5 SWINROYD CLOSE  
BIRKENSCHAW, BD11 2LX  
**EXISTING  
FIRST FLOOR**

Client details

MR & MRS CROOK  
5 SWINROYD CLOSE  
BIRKENSCHAW  
BRADFORD  
BD11 2LX

|             |               |       |
|-------------|---------------|-------|
| Project No. | RB/2016/01/01 | Sheet |
| Date        | 20-Jan-16     | 002   |
| Scale       | 1:50          |       |