


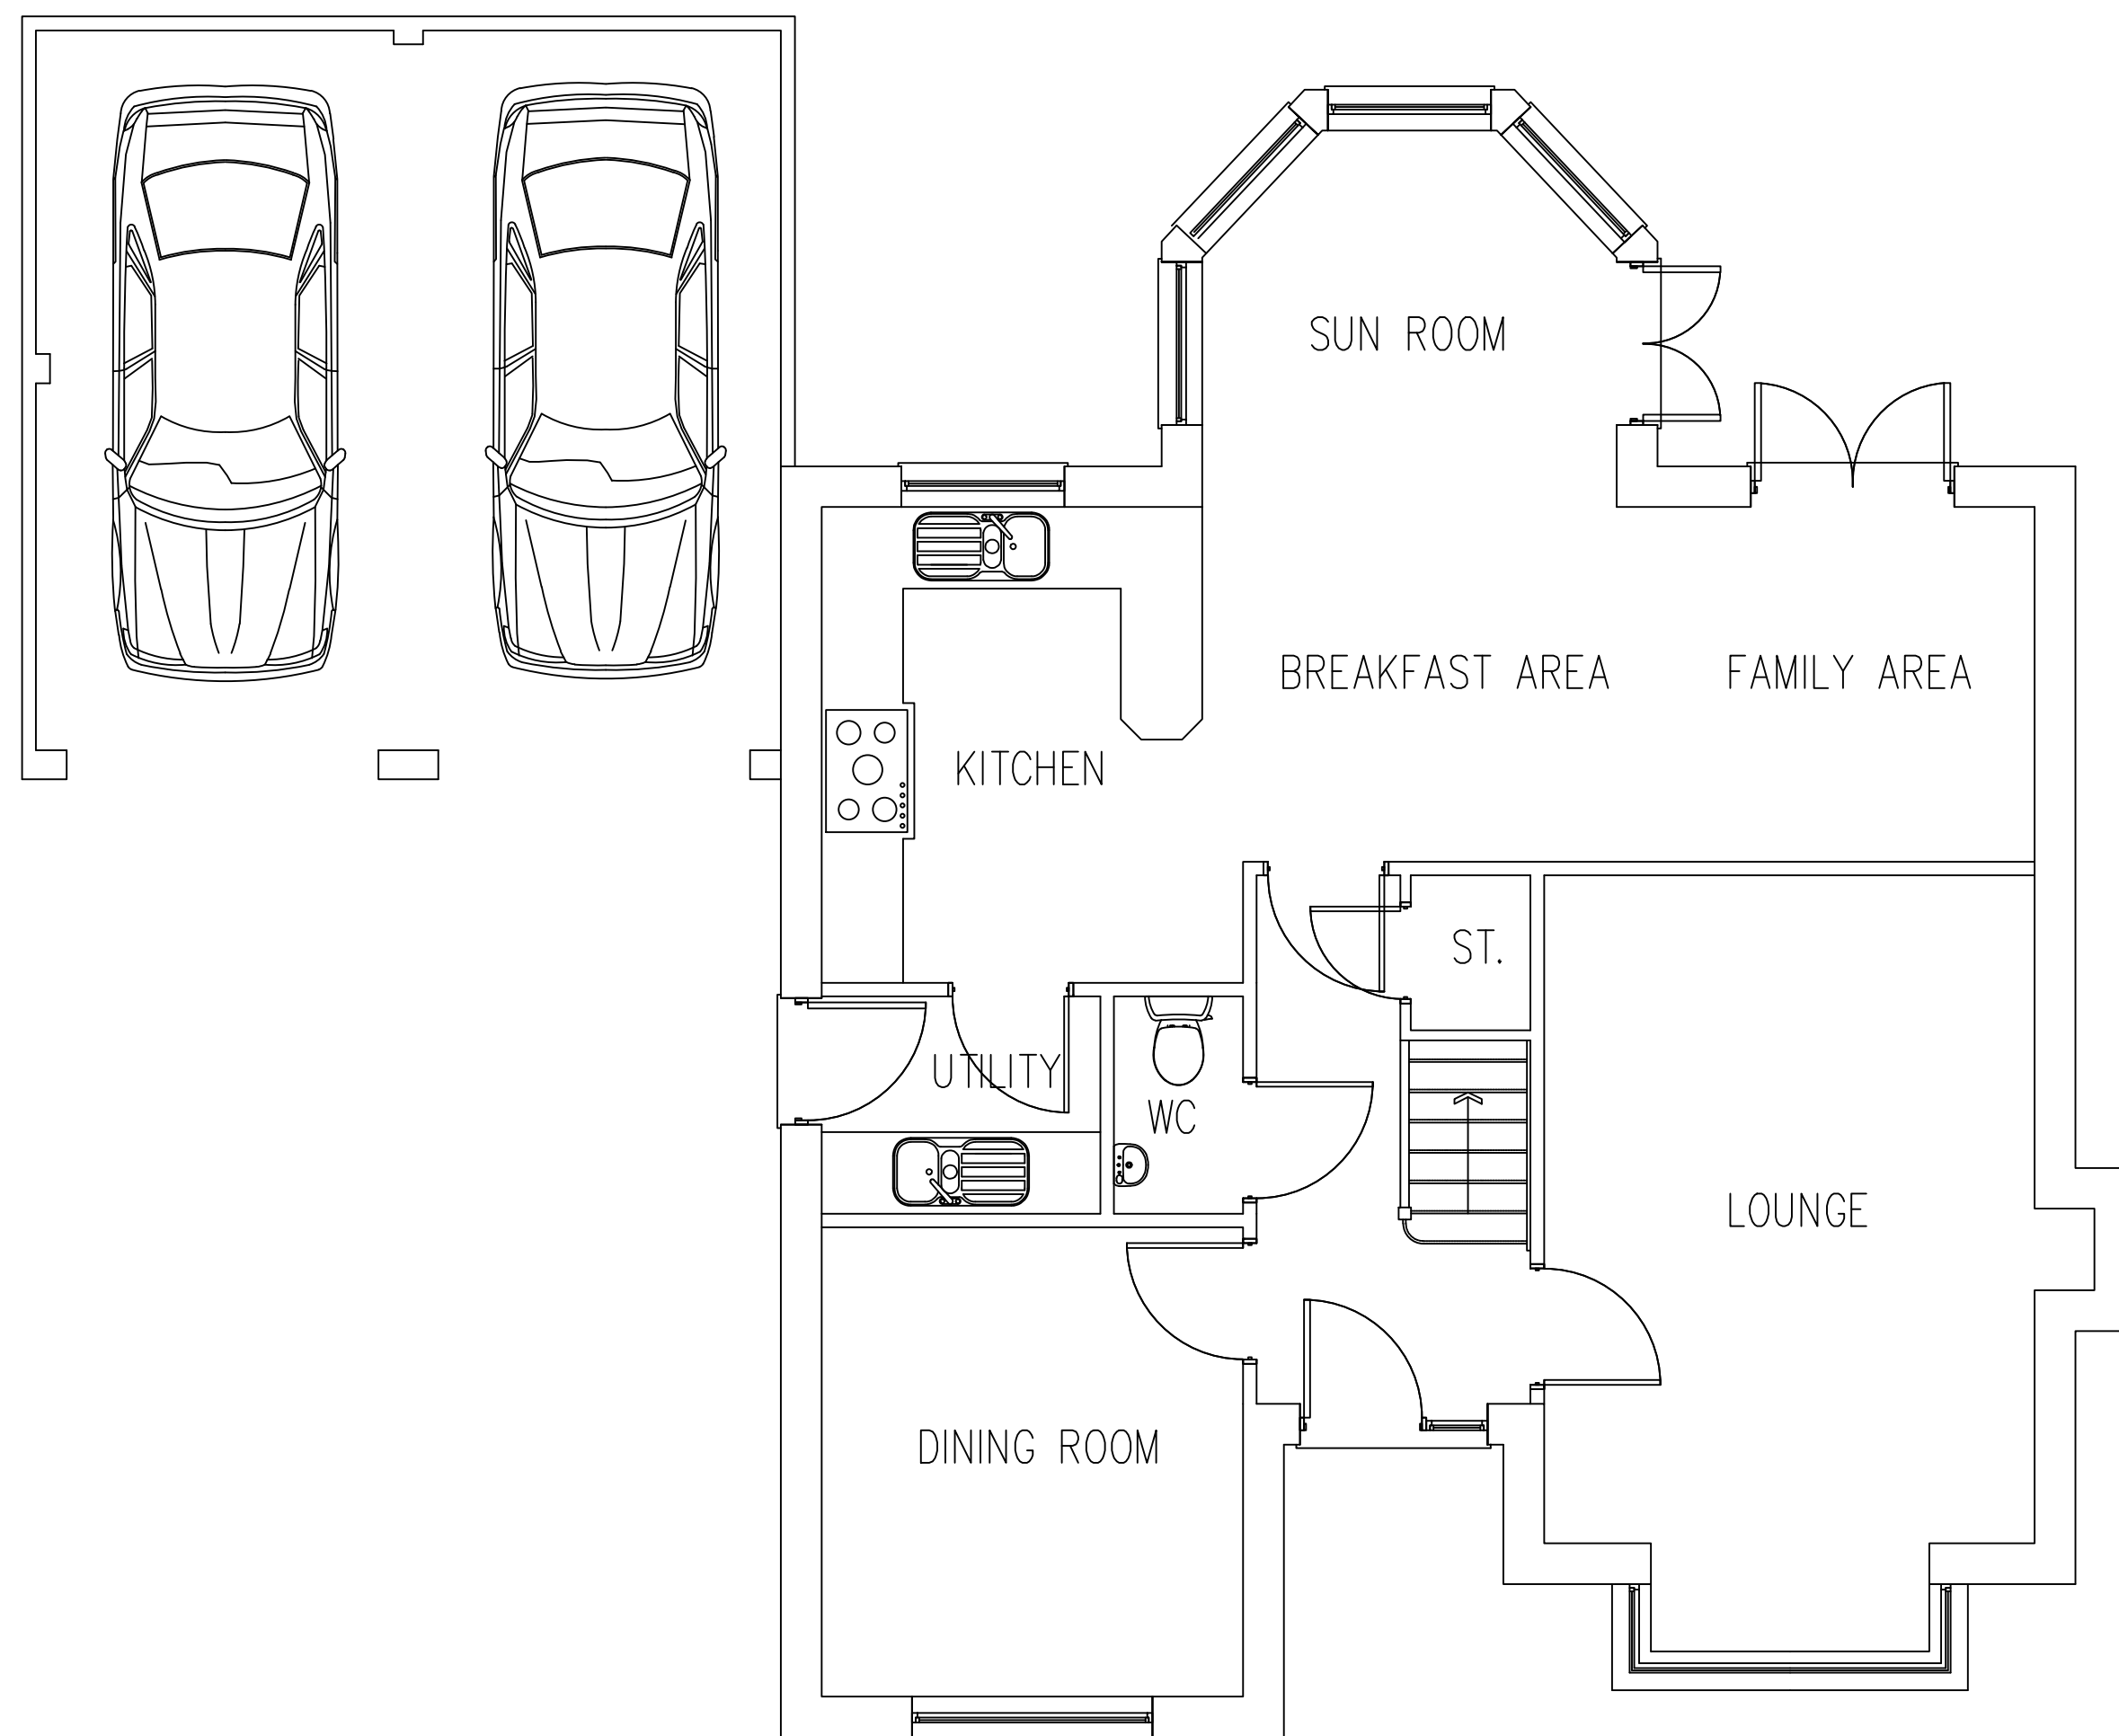

GROUND FLOOR

General Notes

PLANNING ISSUE		
No.	Revision/Issue	Date

Project details
EXTENSION & ALTERATION
5 SWINROYD CLOSE
BIRKENSCHAW, BD11 2LX
**EXISTING
GROUND FLOOR**

Client details
MR & MRS CROOK
5 SWINROYD CLOSE
BIRKENSCHAW
BRADFORD
BD11 2LX

Project No. RB/2016/01/01	Sheet
Date 20-Jan-16	001
Scale 1:50	

SHEET SIZE A2