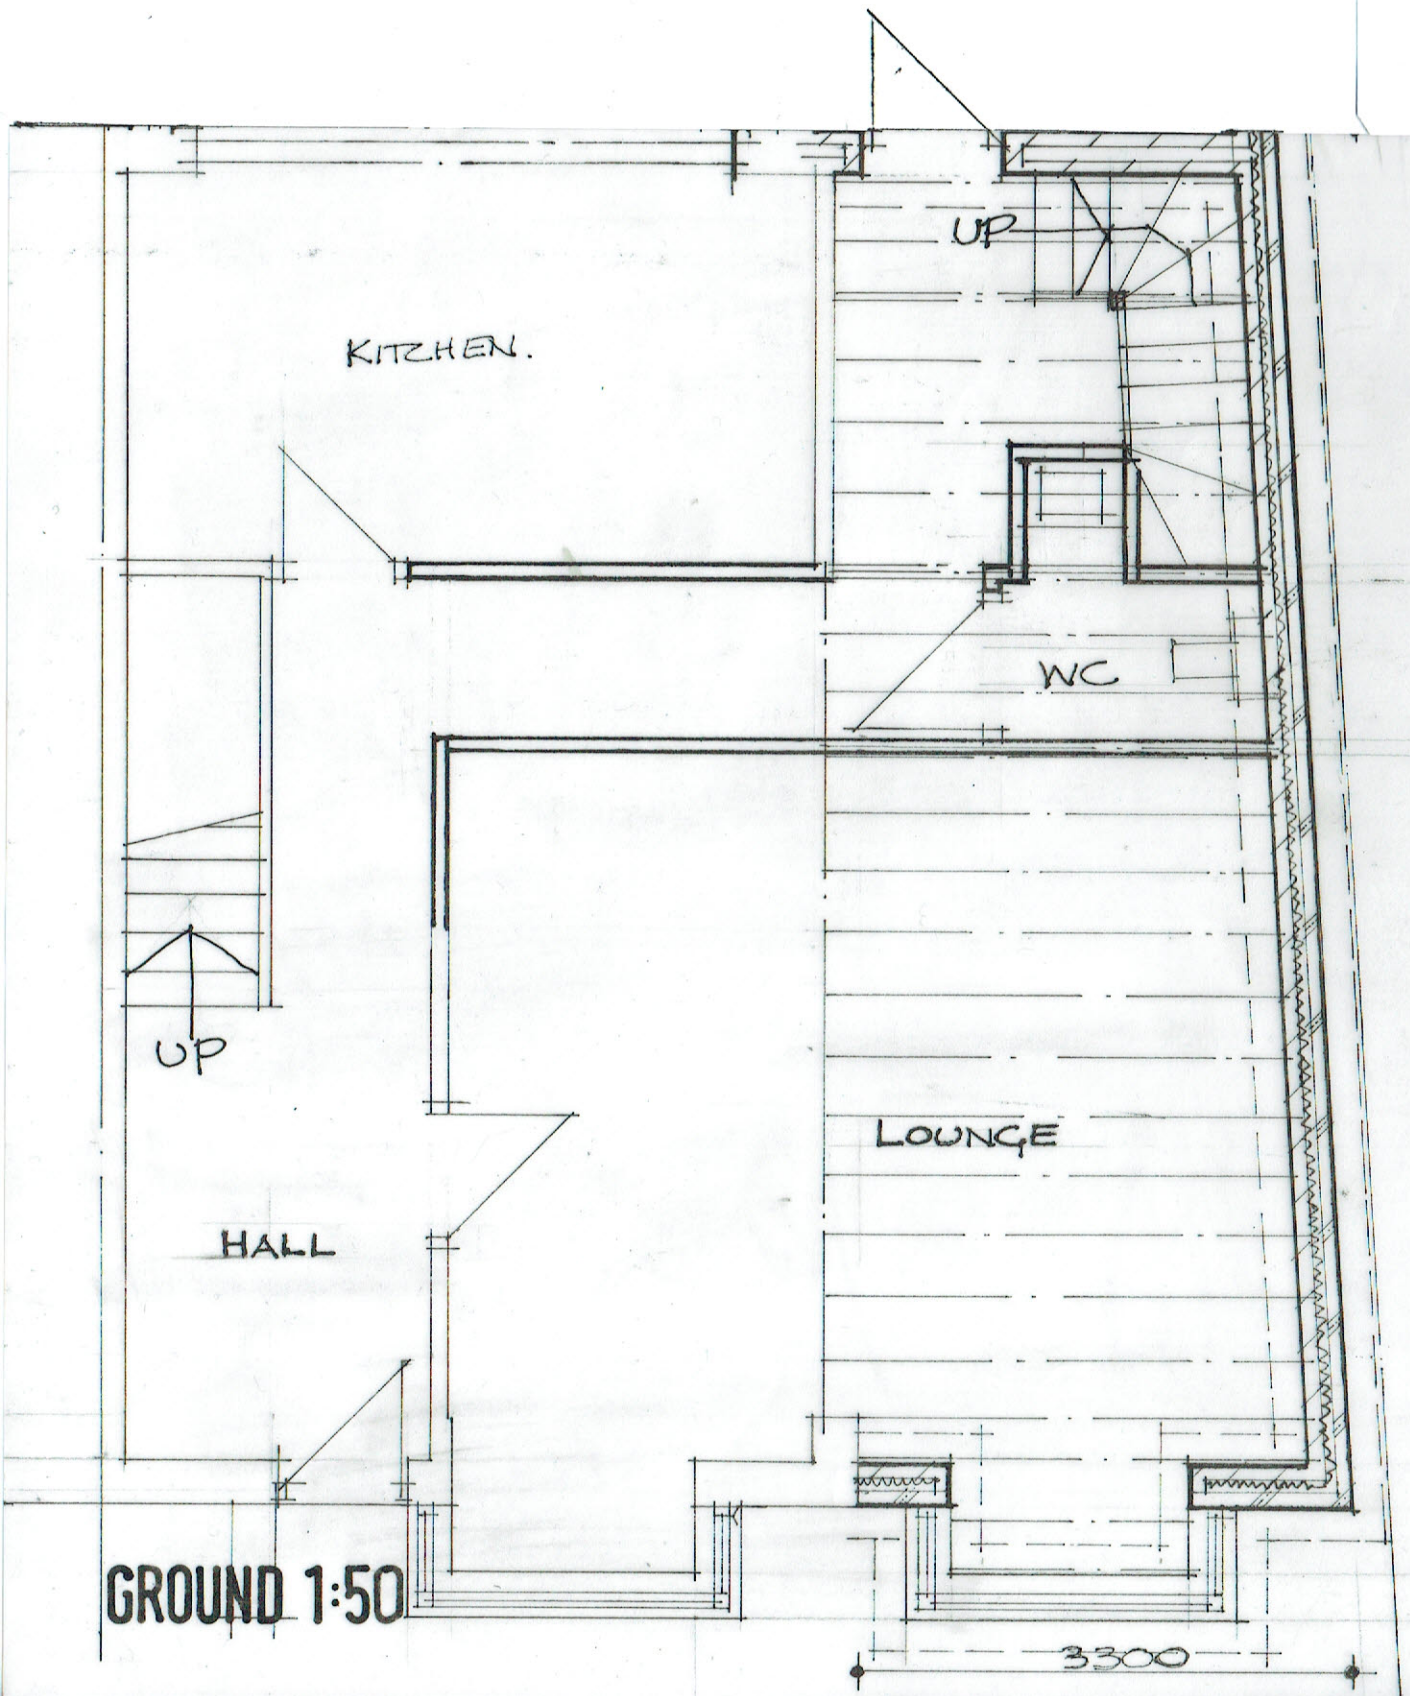

GROUND 1:50

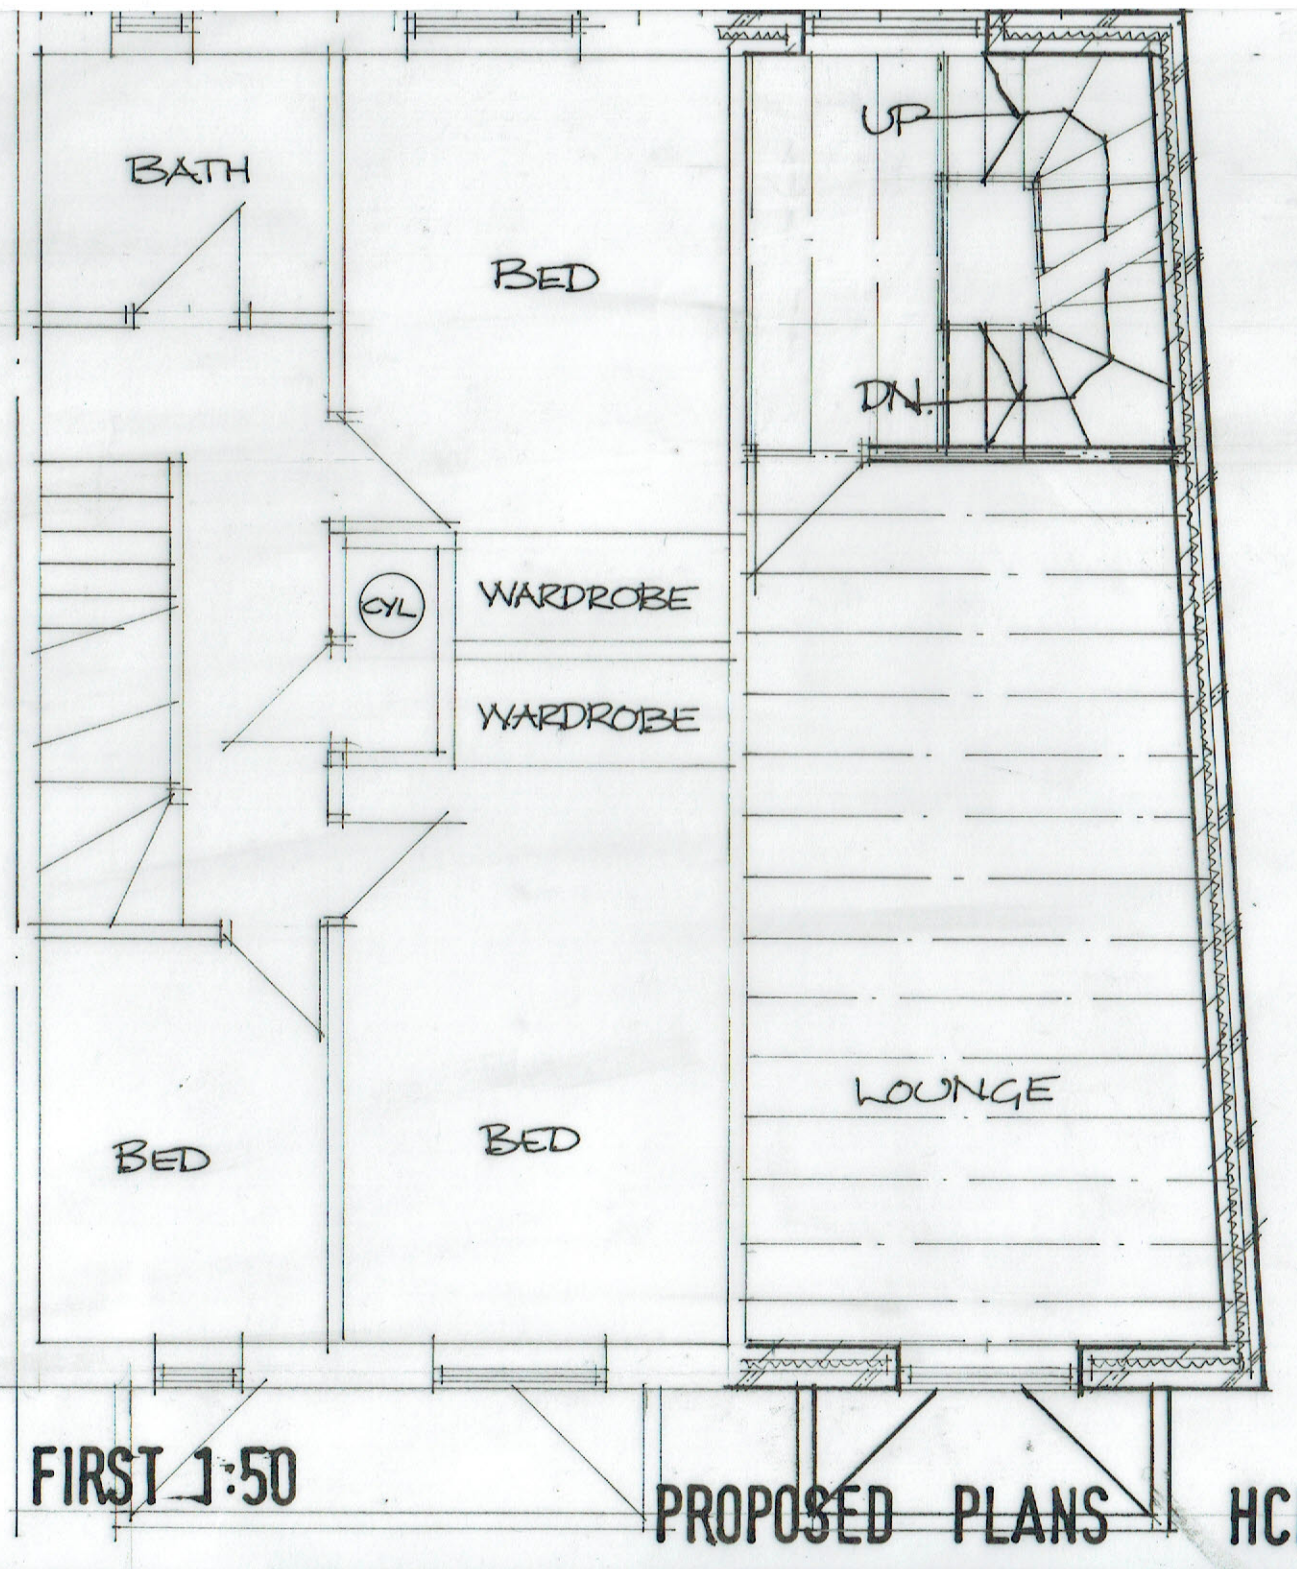

FIRST 1:50

PROPOSED PLANS HCD /02