



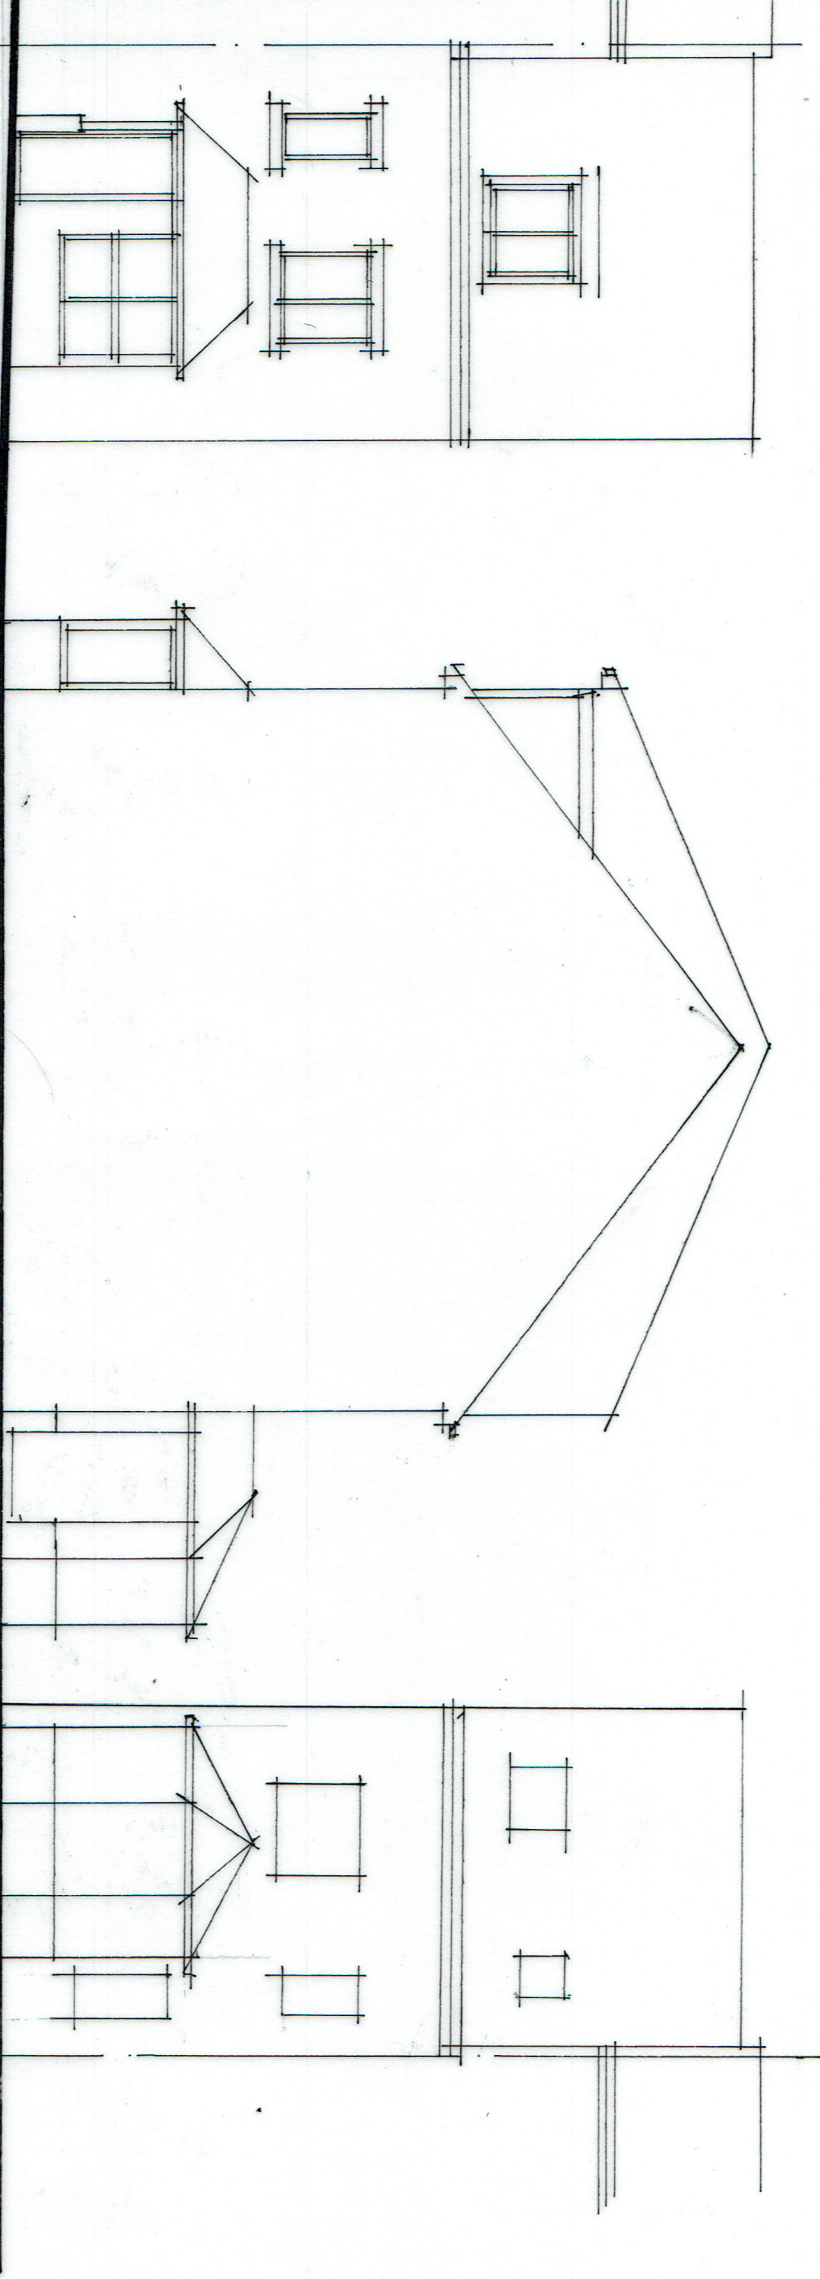


FRONT 1:100

SIDE 1:100


REAR 1:100

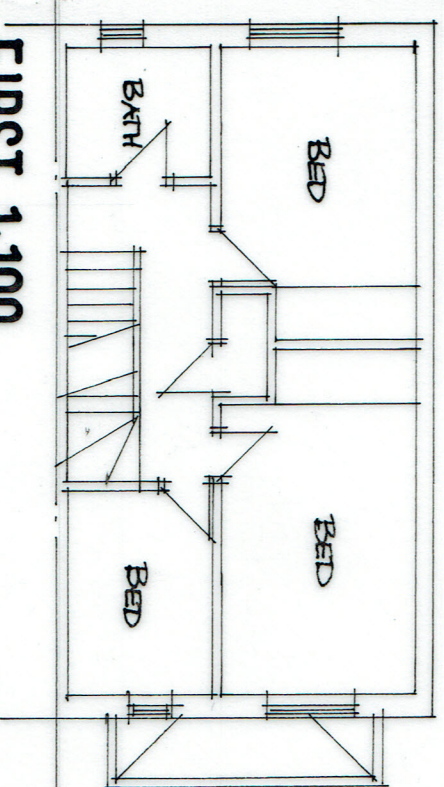


FIRST 1:100

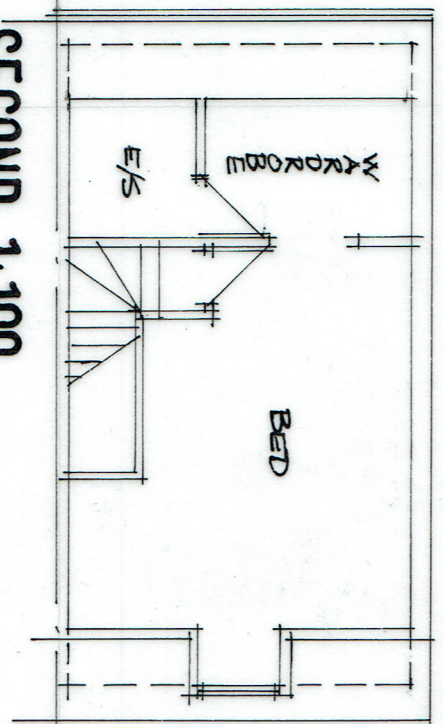

SECOND 1:100

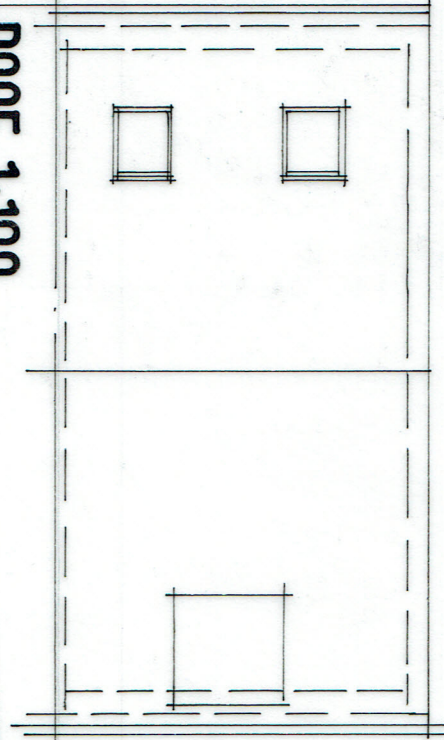


ROOF 1:100

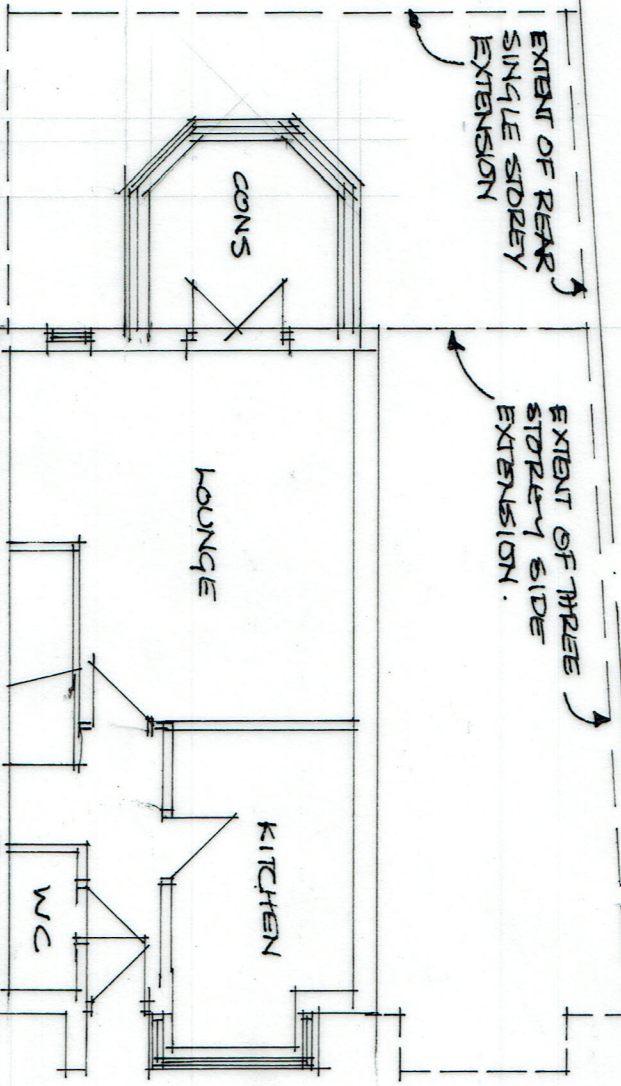

EXTENT OF REAR
SINGLE STOREY
EXTENSION

EXTENT OF THREE
STOREY SIDE
EXTENSION.



SITE PLAN 1:100

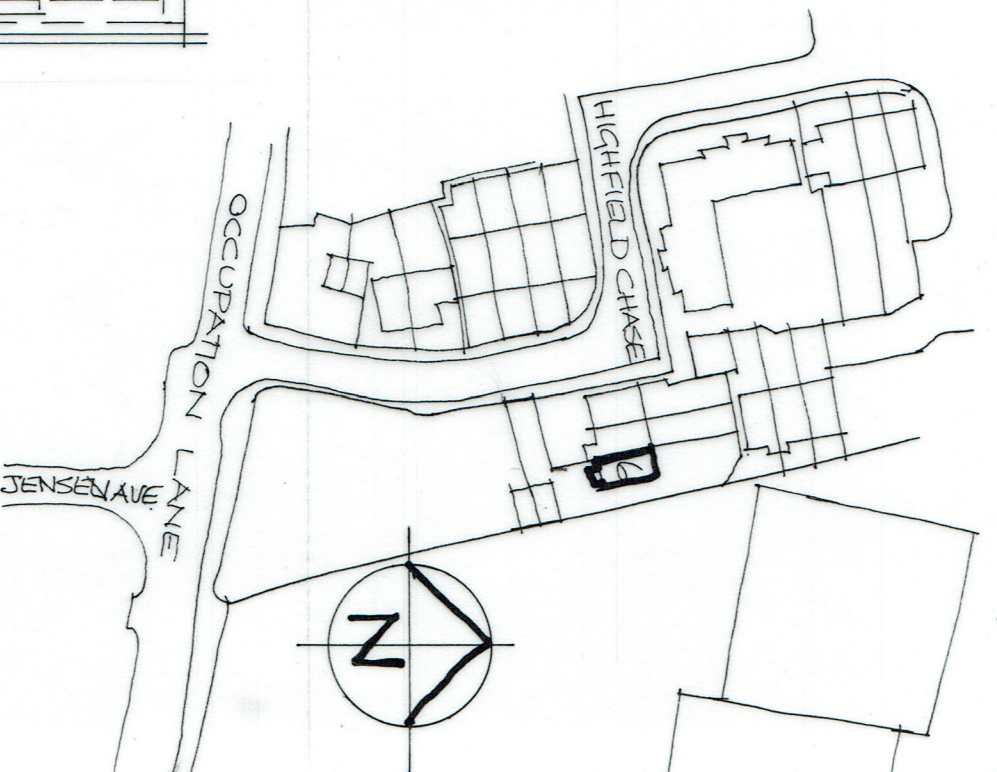

SIDE & REAR EXTENSIONS TO


6 HIGHFIELD CHASE DEWSBURY

EXISTING DETAILS HCD/01

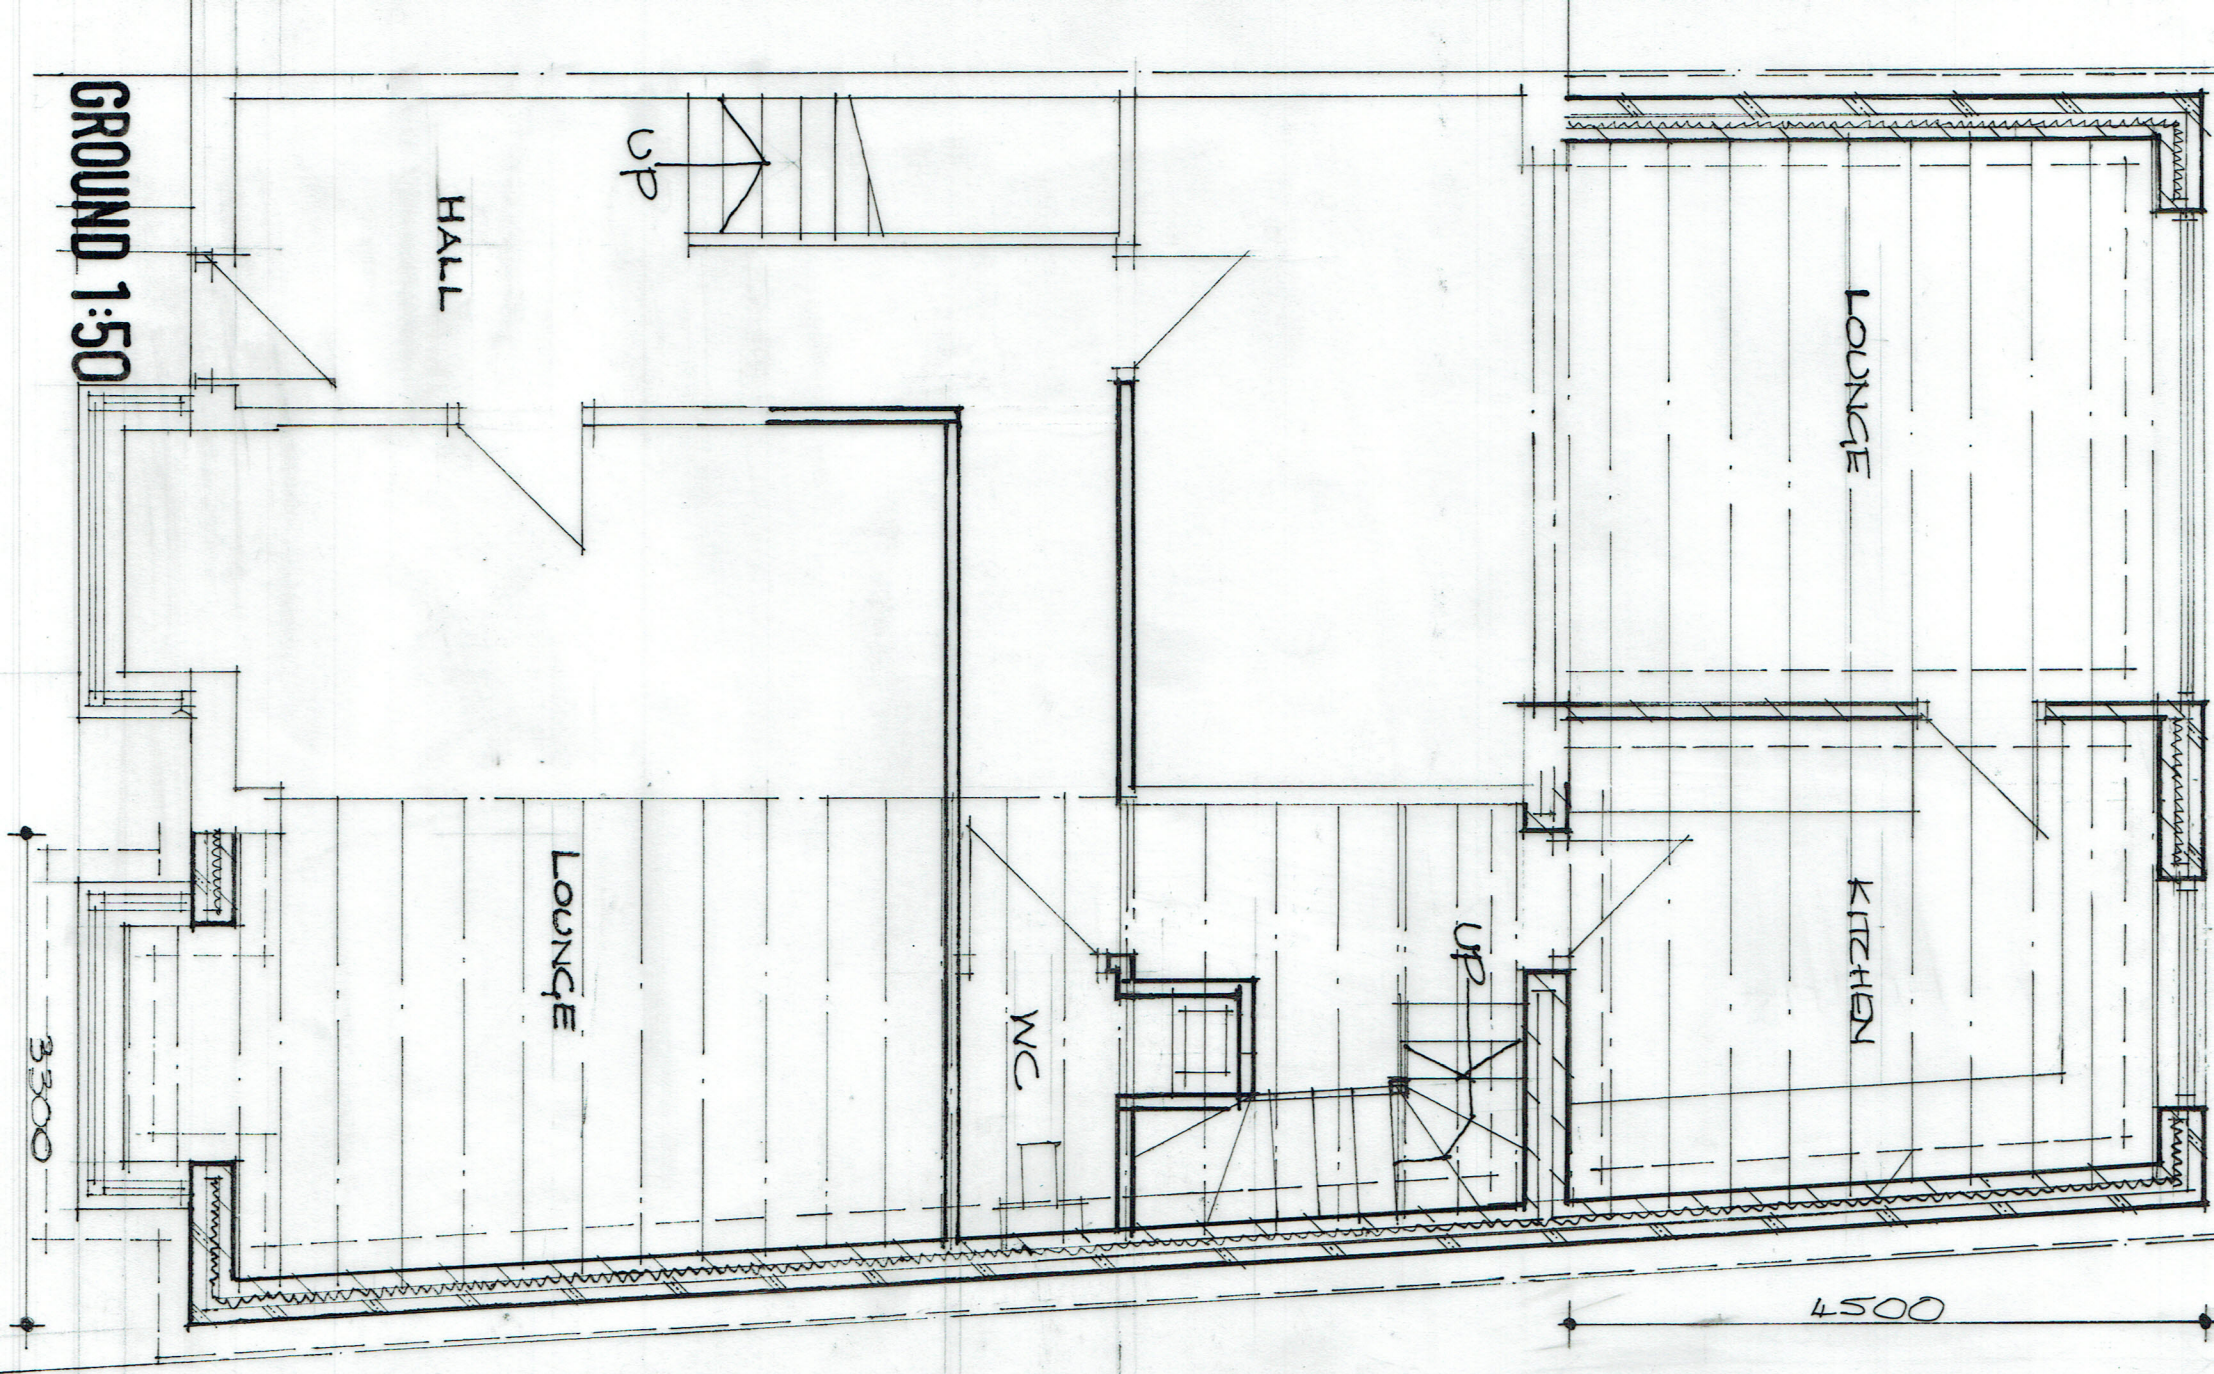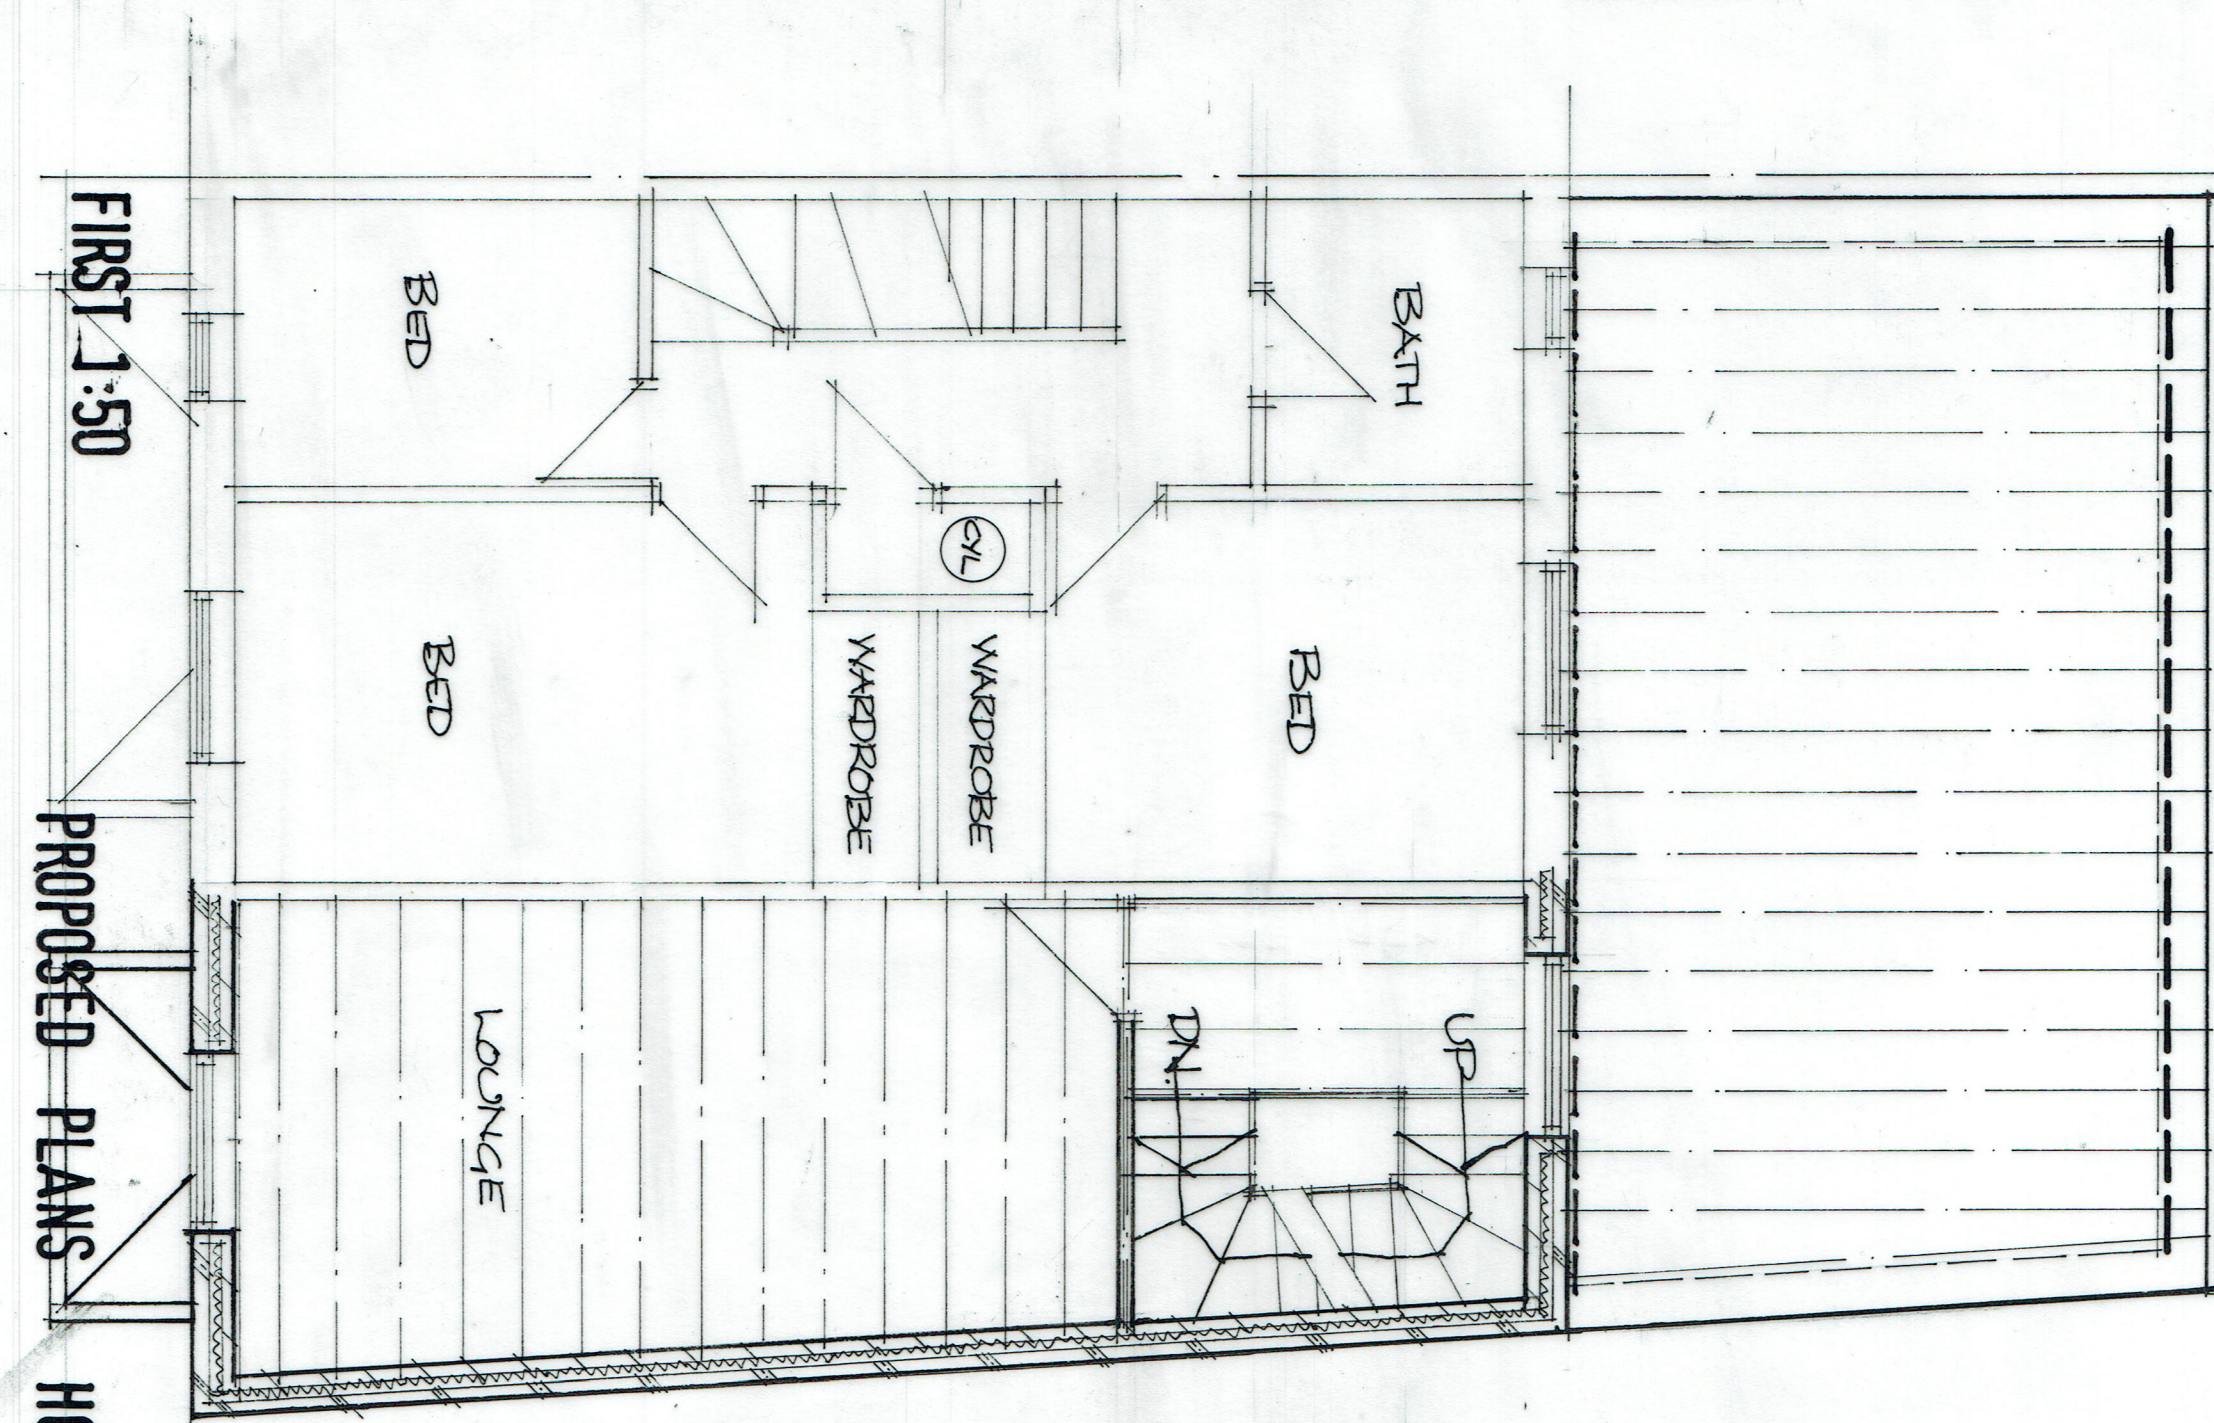


PROPOSED PLANS


HCD / 02

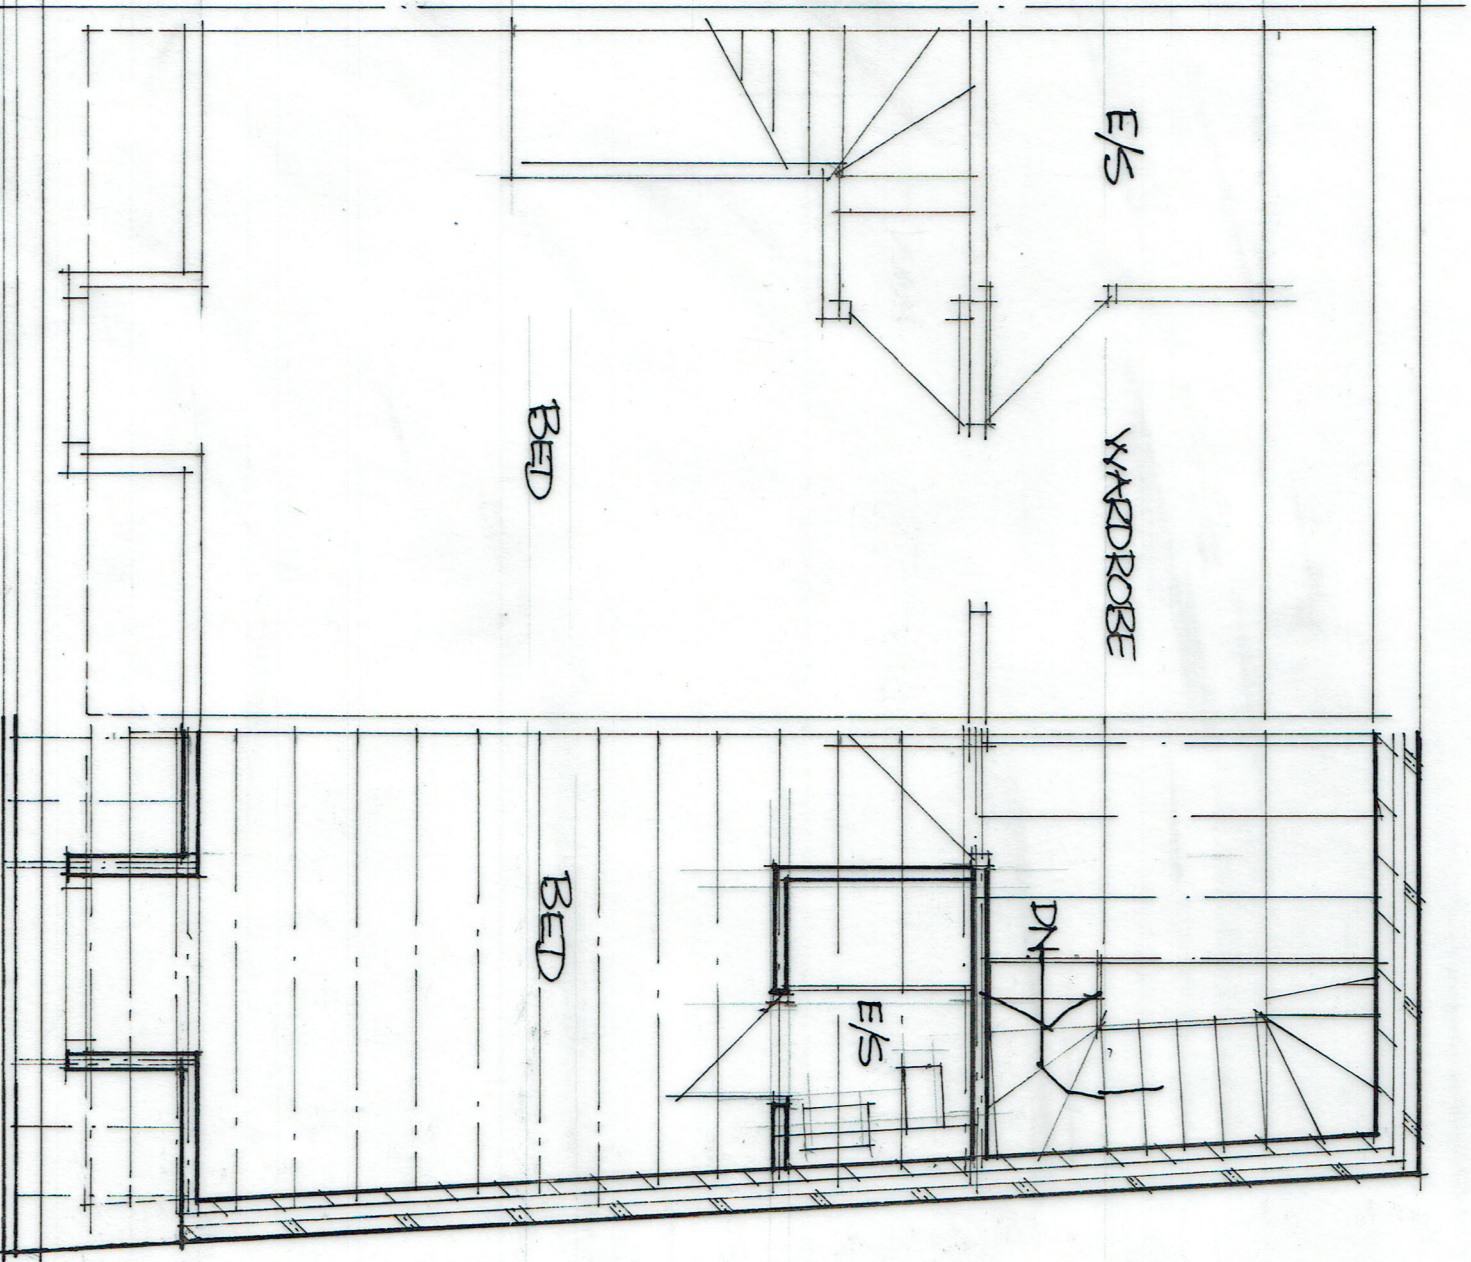


SECOND 1:50

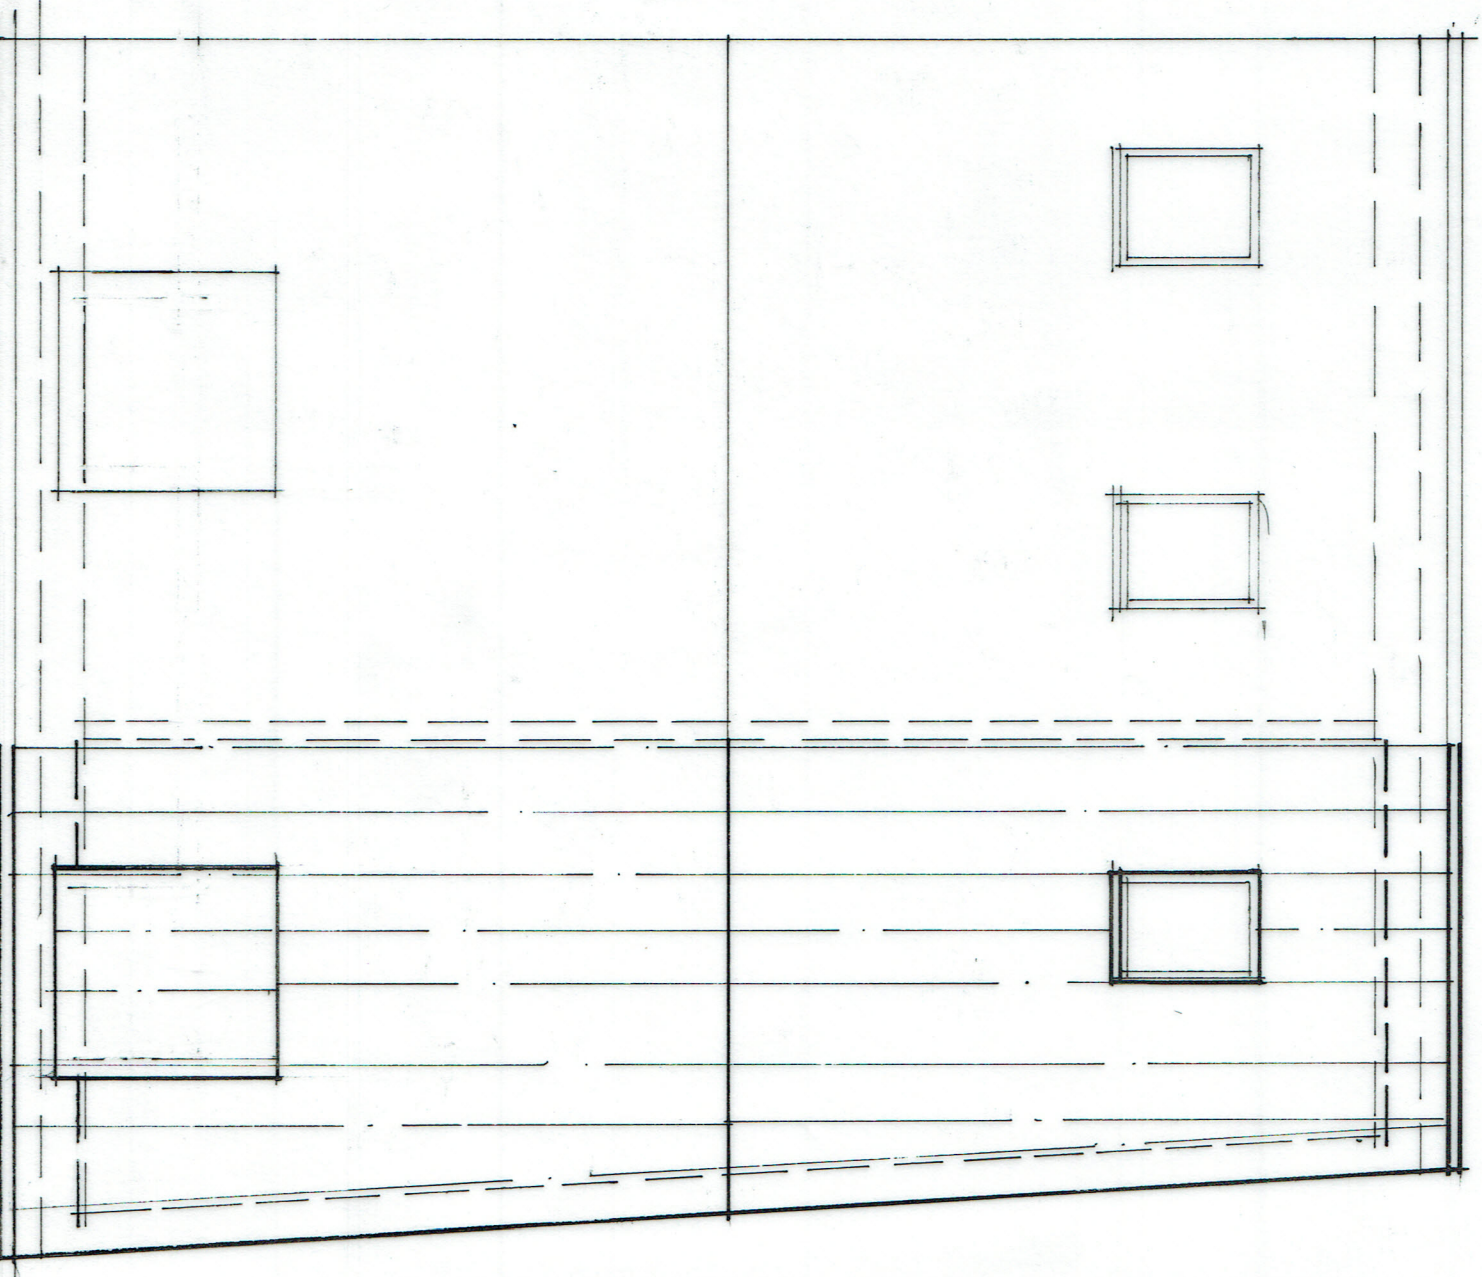


ROOF 1:50

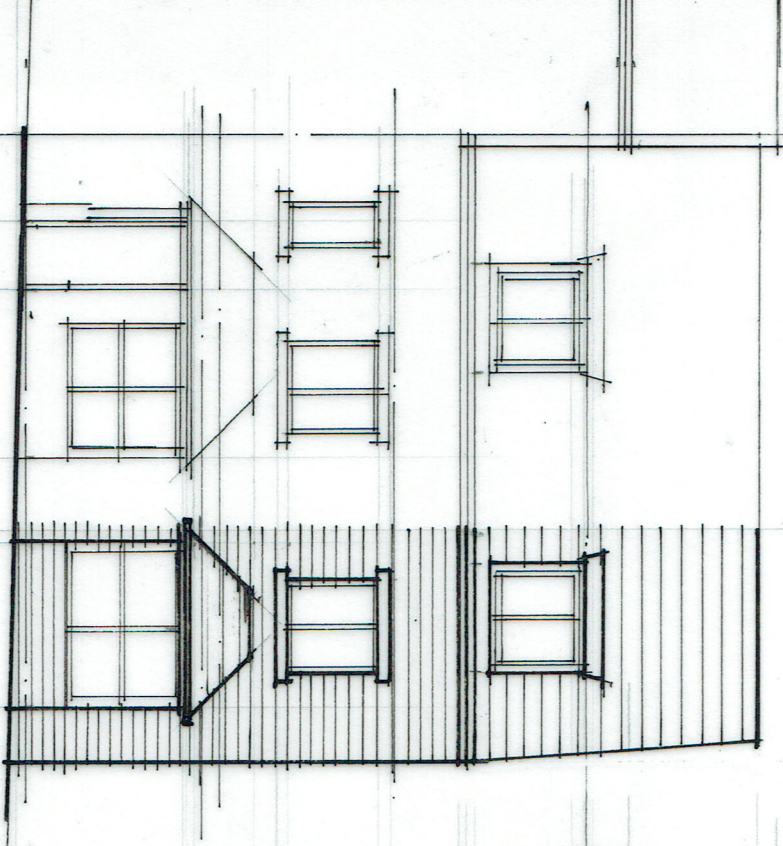


FRONT 1:100

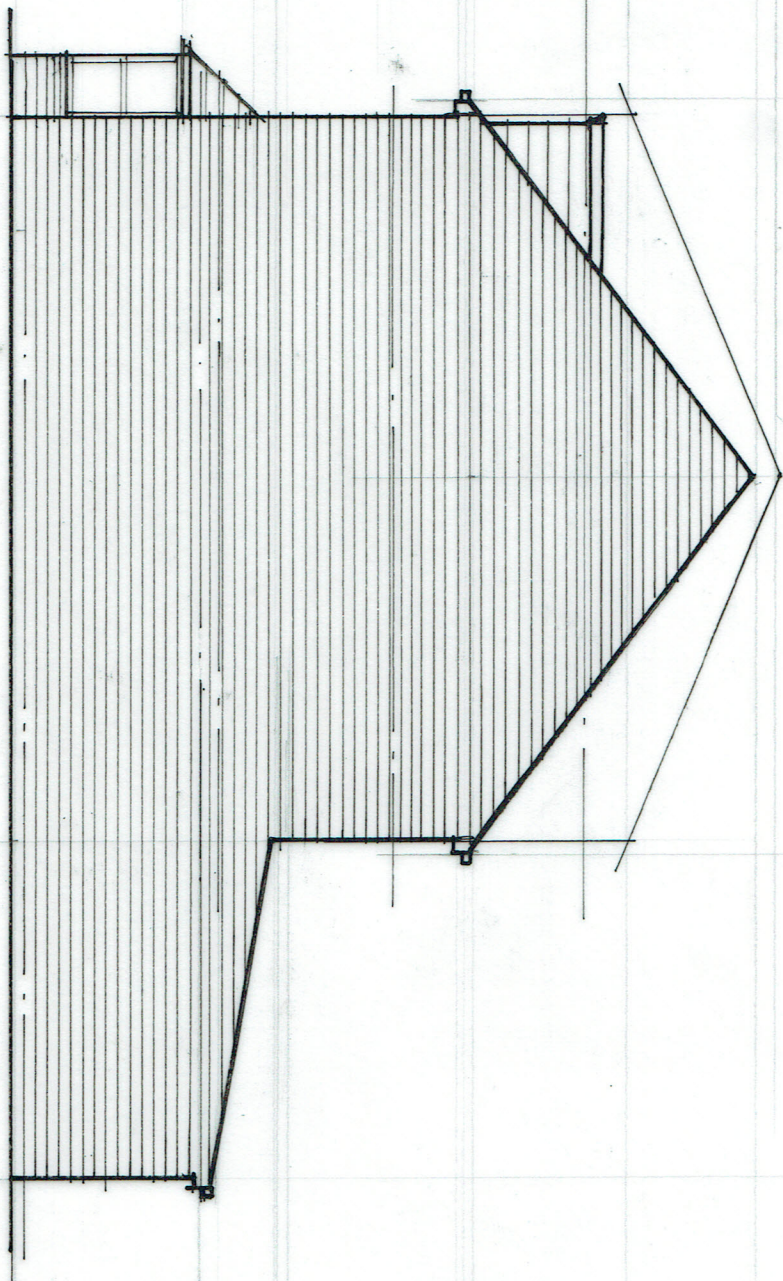

SIDE 1:100

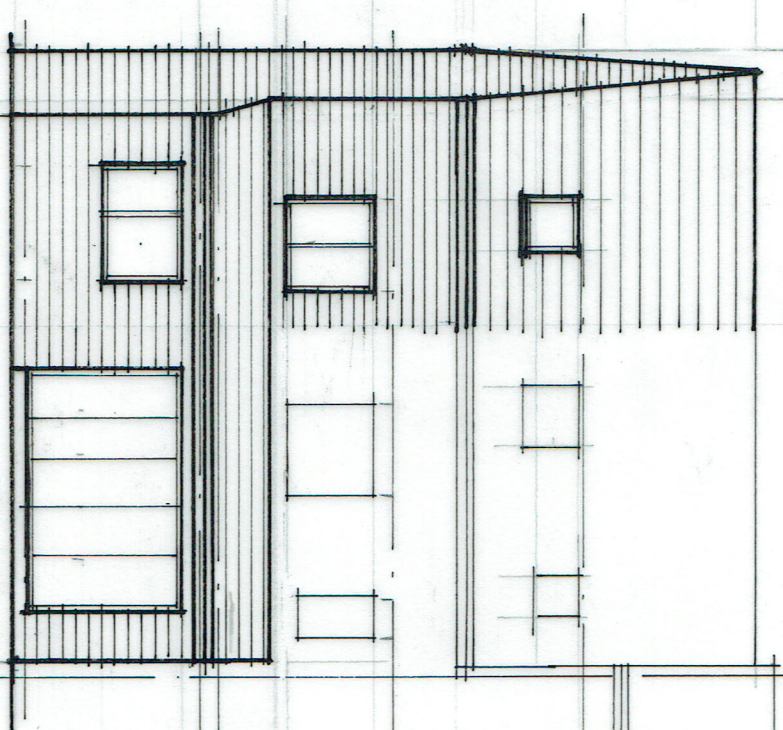

REAR 1:100

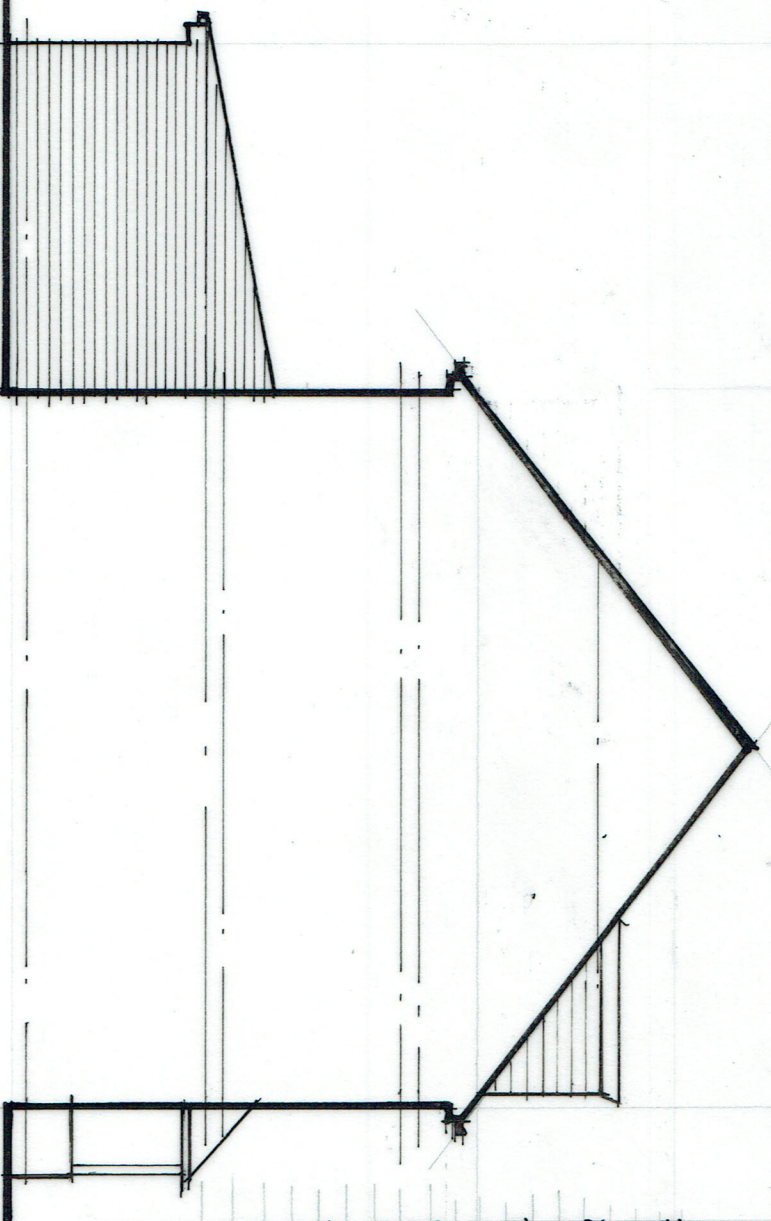

SIDE 1:100

ROOF TILES & FITTINGS TO
MATCH EXISTING.
NEW DORMER TO MATCH
EXISTING.
RAINWATER GOODS, FASCIA
& SOPPIT TO MATCH EXISTING.
UPVC DOUBLE GLAZED
WINDOWS & DOORS TO
MATCH EXISTING.
STONE OUTER SKIN &
WINDOW DETAILS TO
MATCH EXISTING.