



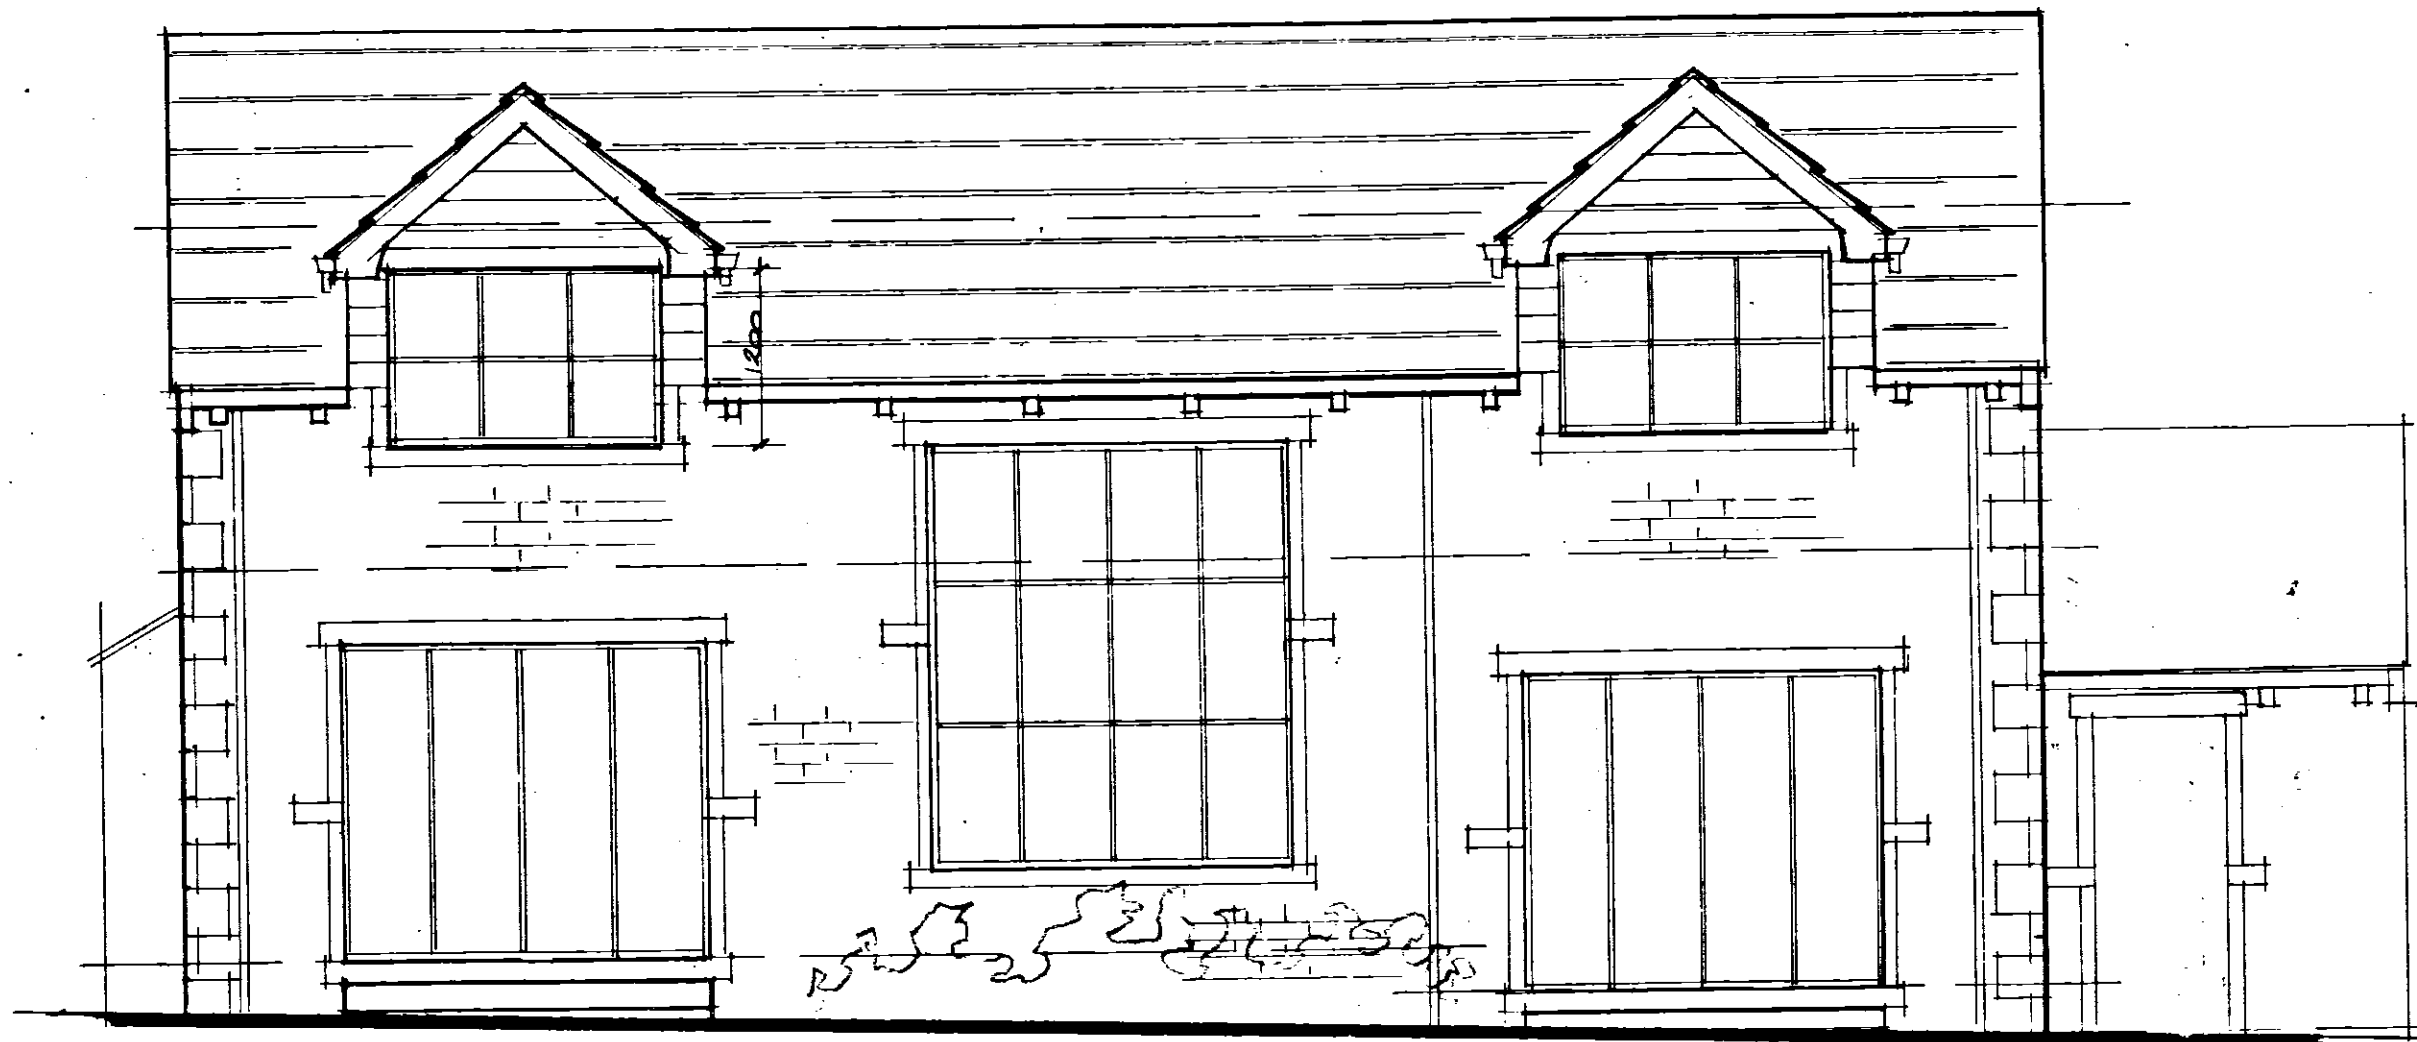

rear

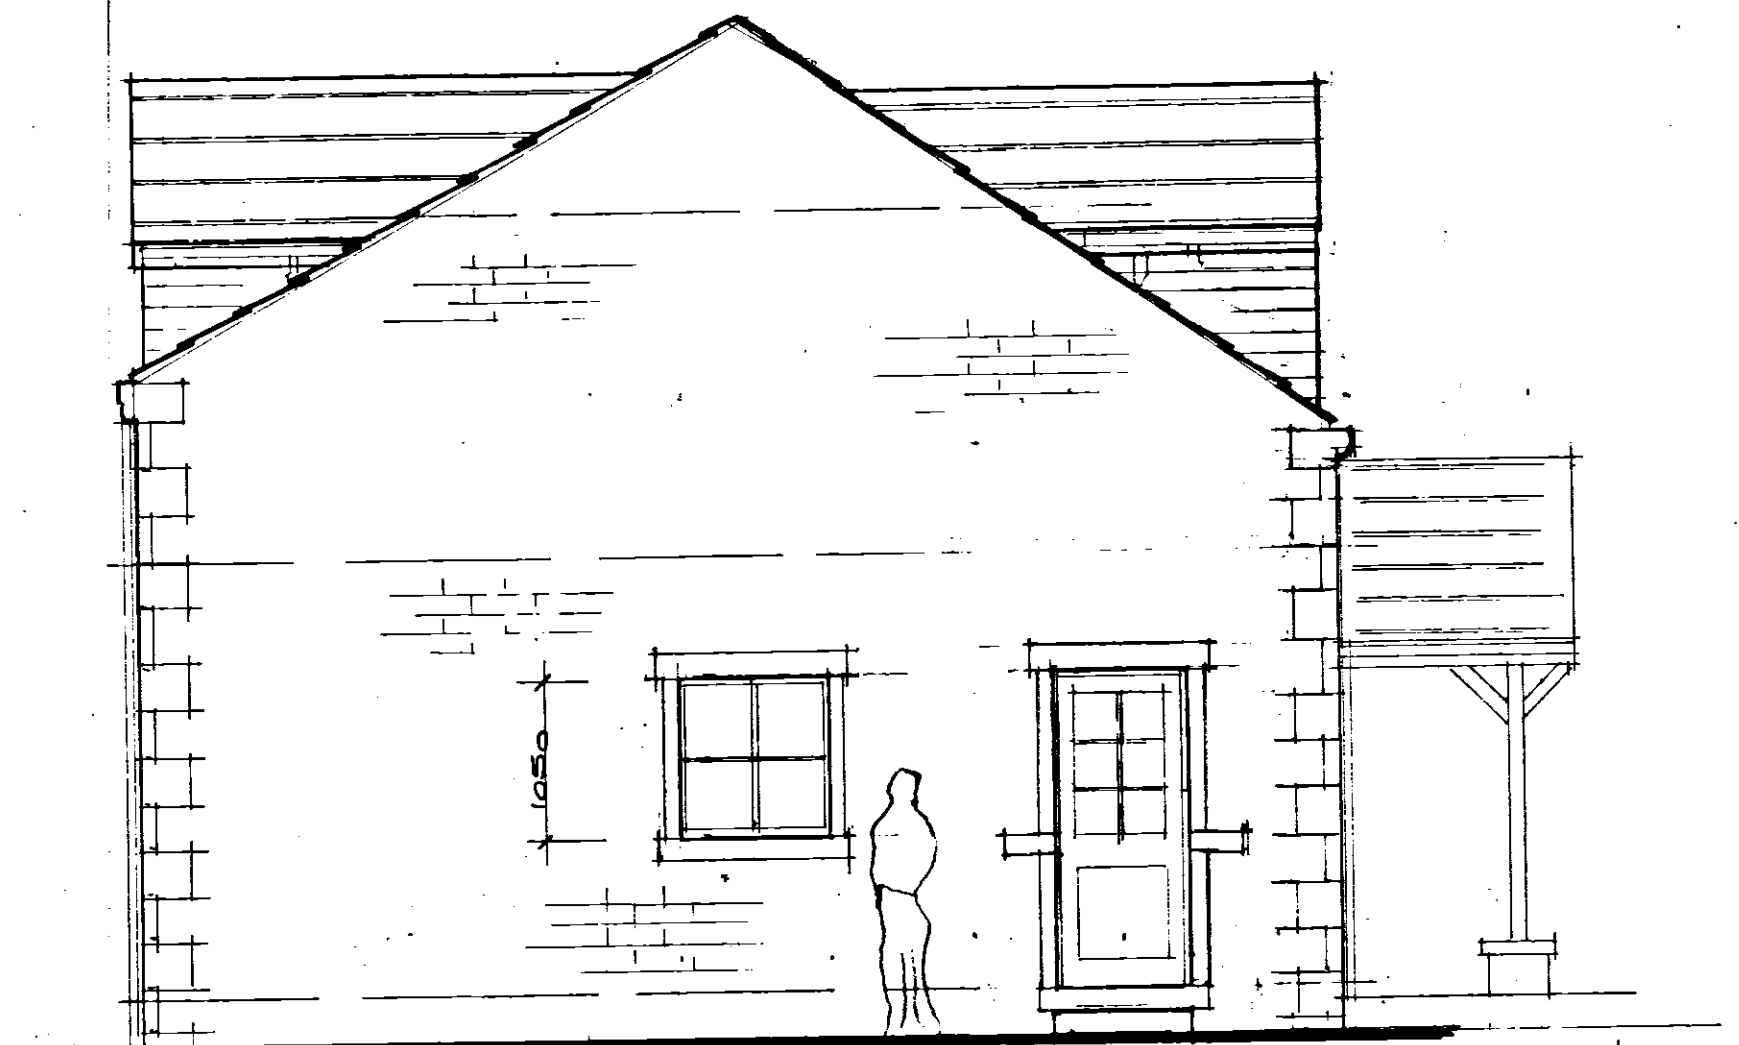


side



front

materials walls :- coursed nat. stone  
roofs :- art. stone slate

Scale 1:50  
Scale 1:100  
Scale 1:200  
Scale 1:1250  
[When to scale of original plan, bar = 8cm]  
© Copyright Kirklees Metropolitan Council

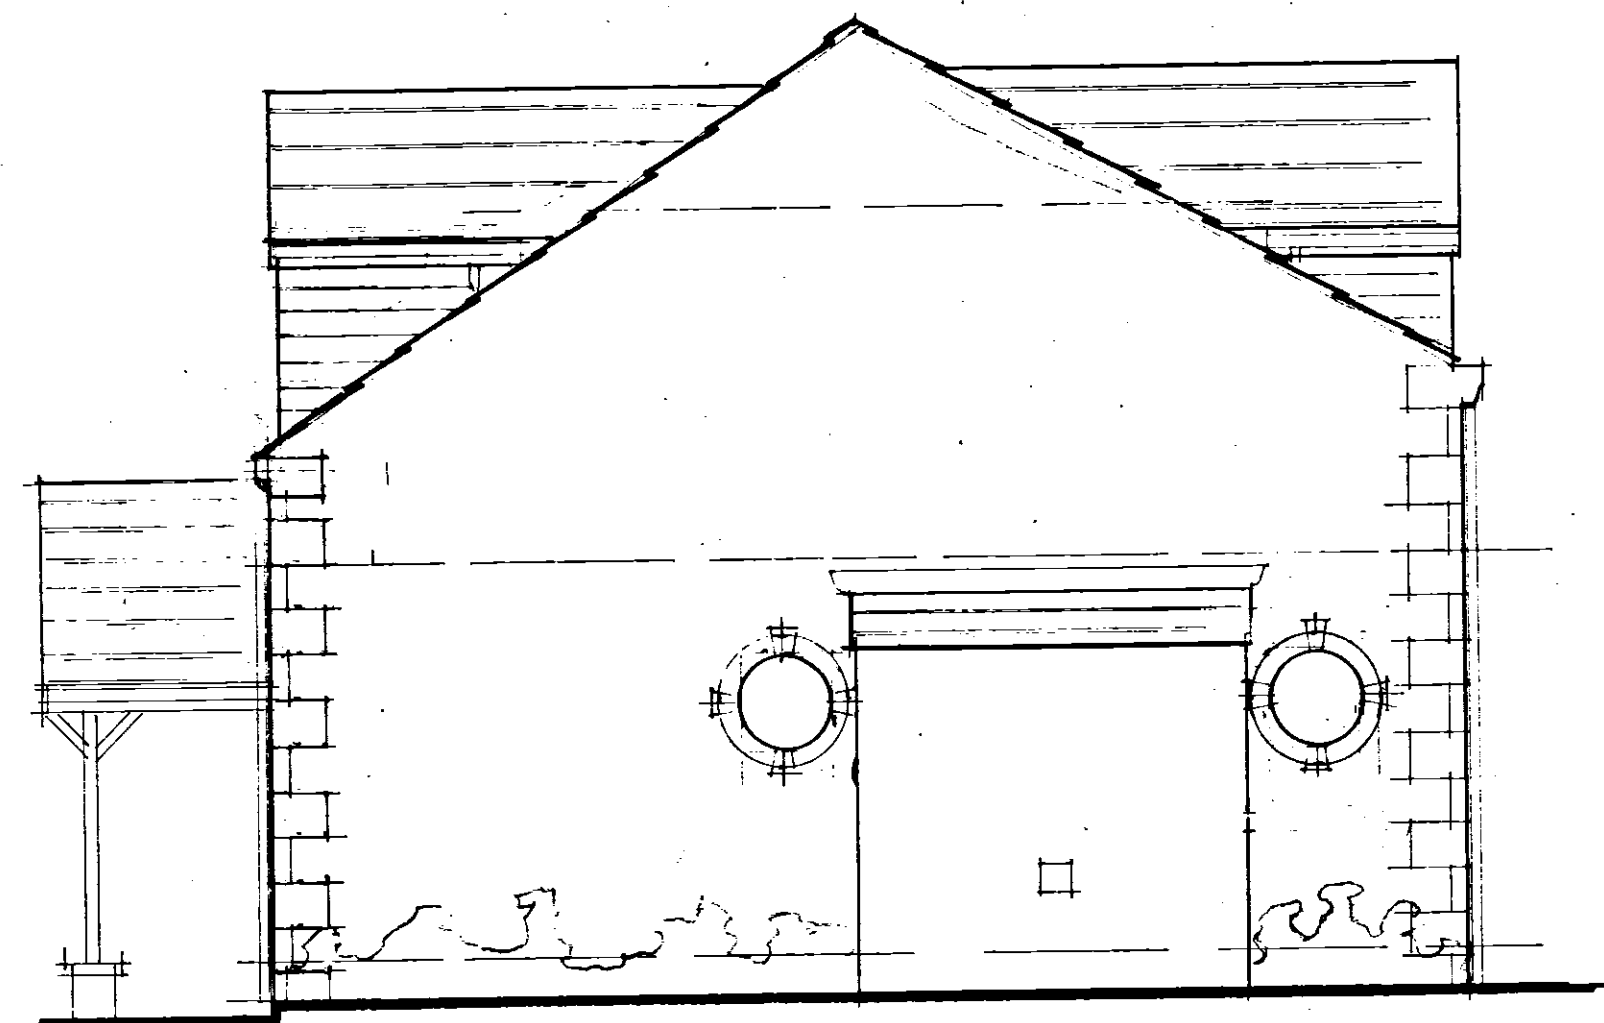

side

proposed residential  
development  
at  
67 Carr Hill Road  
Upper Cumberworth  
Huddersfield

john elliott F.R.I.C.S.  
Chartered building surveyor

20 Pickles Lane  
Skelmanthorpe  
Huddersfield HD8 9EJ

15/D/85/4/A 0484 864622  
jan. 1:50