

NORTH EAST ELEVATION

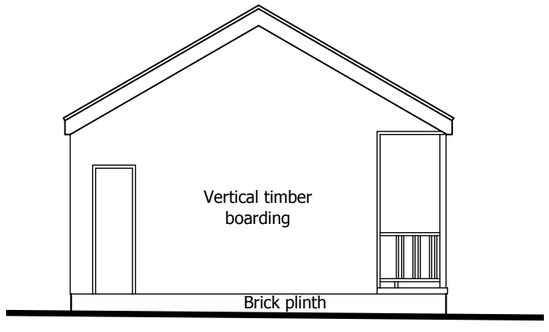

SOUTH EAST ELEVATION

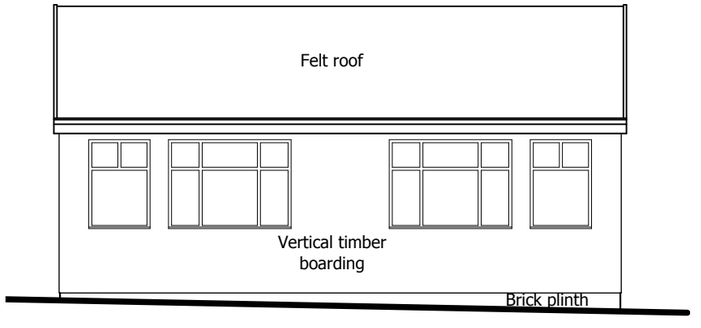

SOUTH WEST ELEVATION

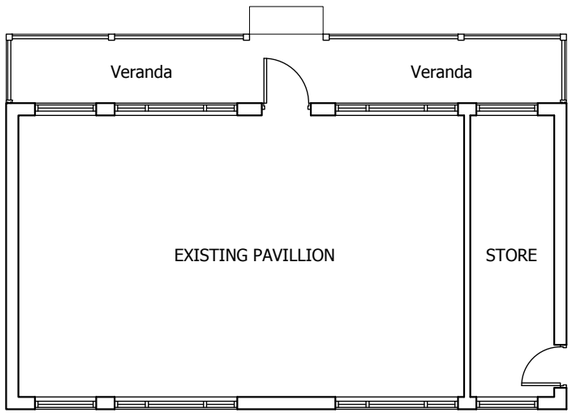

PLAN

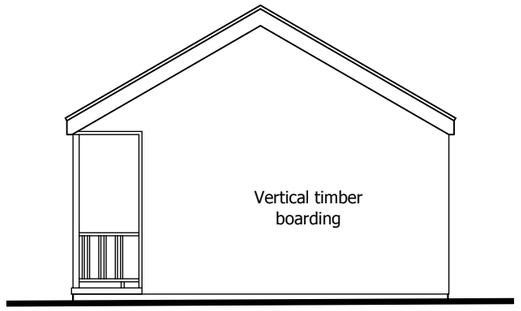

NORTH WEST ELEVATION

SCALE: 1:100

0m 1m 2m 3m 4m 5m 10m

Revision:

COGNITA SCHOOLS LTD
HUDDERSFIELD GRAMMAR SCHOOL
HUDDERSFIELD, HD1 4QX
REPLACEMENT PAVILLION

EXISTING PAVILLION
PLAN AND ELEVATIONS

Drawn:	DAB
Date:	05/02/2016
Scale:	1:100 @ A3
Status:	Planning
Dwg No.	06:16:02

HB Architects Ltd. The Old Telephone Exchange, Albert Street, Rugby, Warks. CV21 2SA
Tel: 01788 576137 ■ e-mail: info@hb-architects.co.uk ■ web: www.hb-architects.co.uk

© Copyright