

NORTH EAST ELEVATION

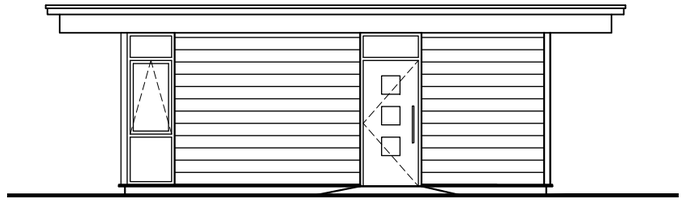

NORTH WEST ELEVATION

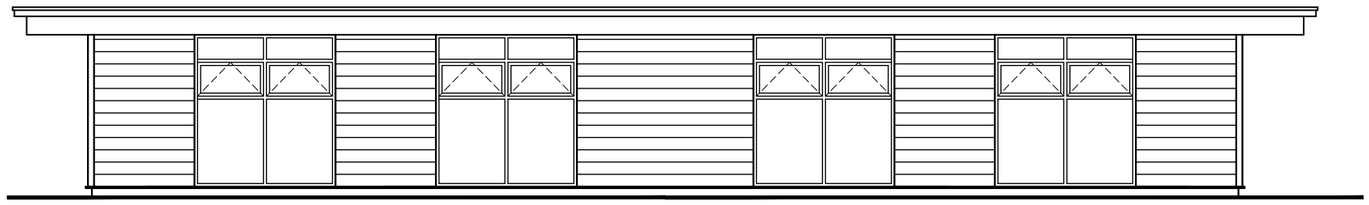

SOUTH WEST ELEVATION

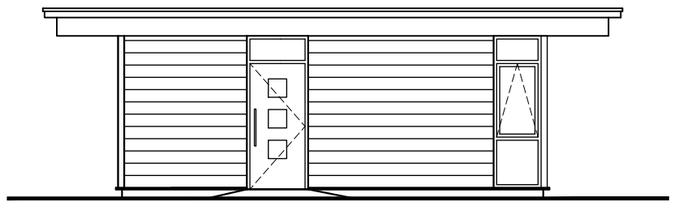

SOUTH EAST ELEVATION

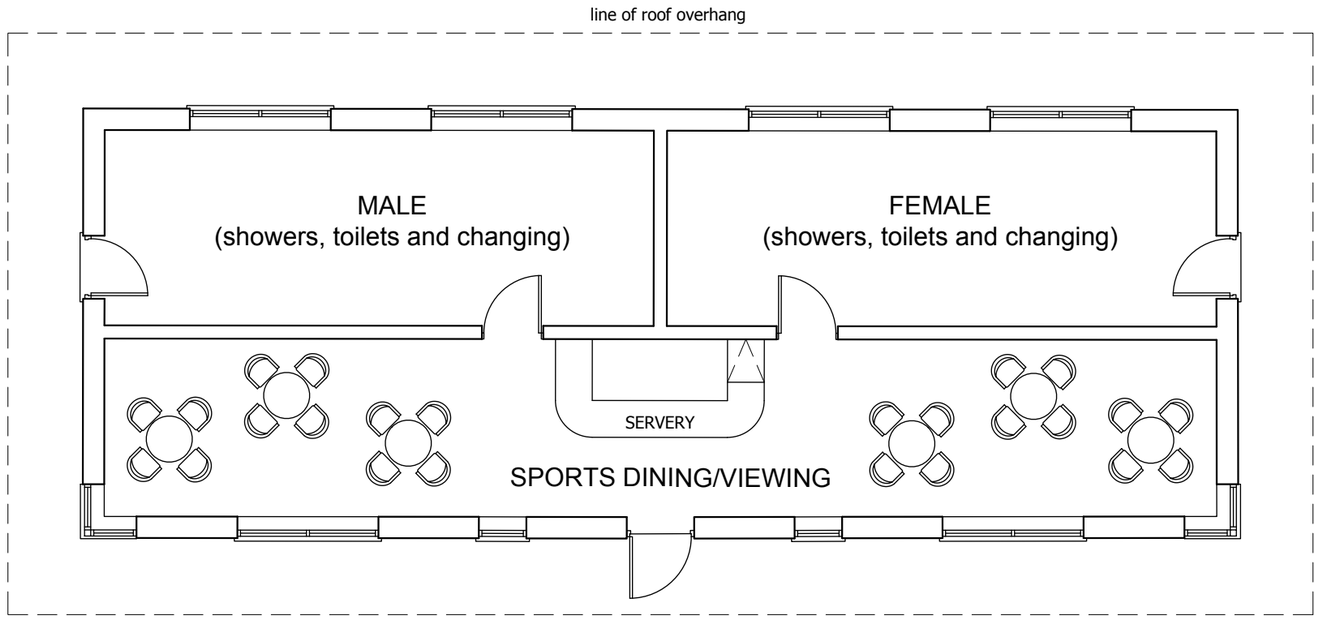

PLAN

SCALE: 1:100

0m 1m 2m 3m 4m 5m 10m

Revision: A - 30/03/2016 - Scheme updated

COGNITA SCHOOLS LTD
HUDDERSFIELD GRAMMAR SCHOOL
HUDDERSFIELD, HD1 4QX
REPLACEMENT PAVILLION

PROPOSED PAVILLION PLAN AND ELEVATIONS

Drawn:	DAB
Date:	05/02/2016
Scale:	1:100 @ A3
Status:	Planning
Dwg No.	06:16:04A

HB Architects Ltd. The Old Telephone Exchange, Albert Street, Rugby, Warks. CV21 2SA
Tel: 01788 576137 ■ e-mail: info@hb-architects.co.uk ■ web: www.hb-architects.co.uk

© Copyright