

REAR ELEVATION AS EXISTING ~ 1:50

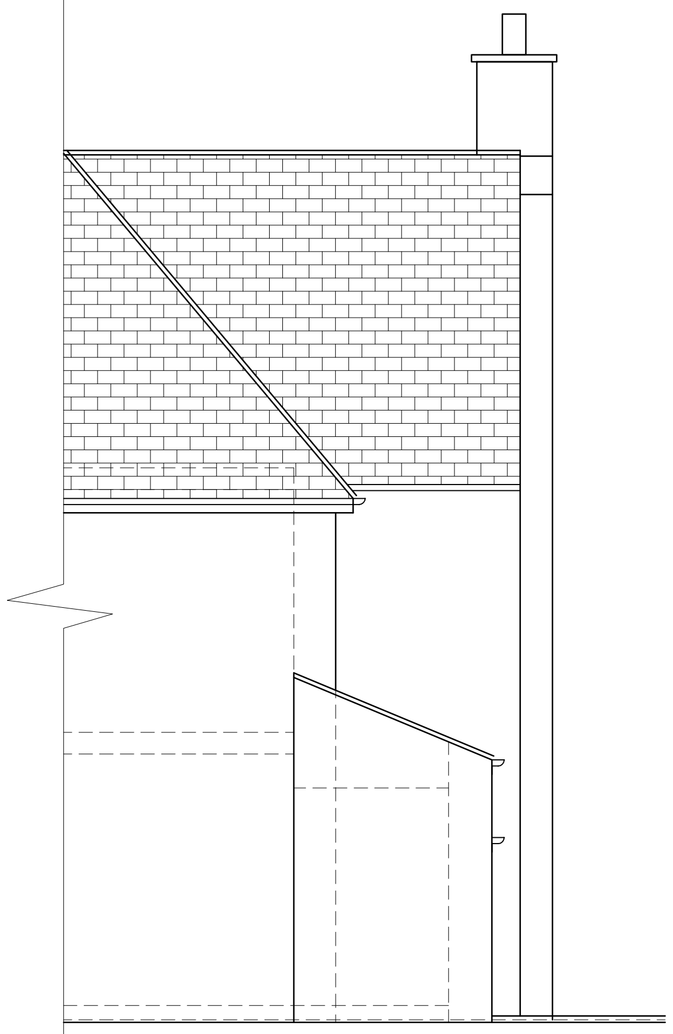

LH ELEVATION AS EXISTING ~ 1:50

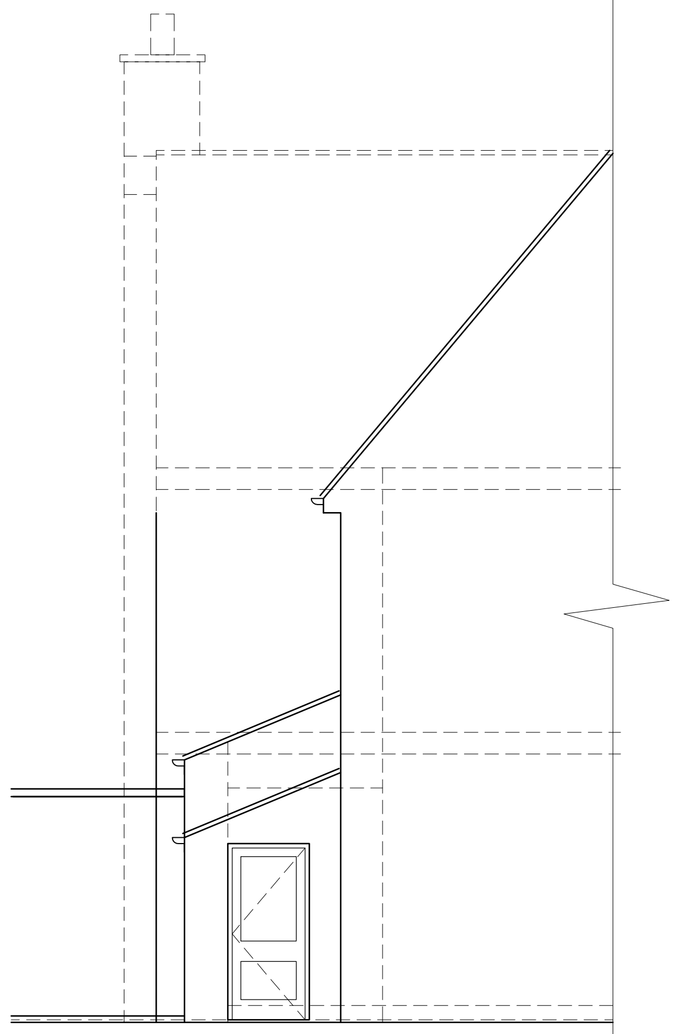

RH ELEVATION AS EXISTING ~ 1:50

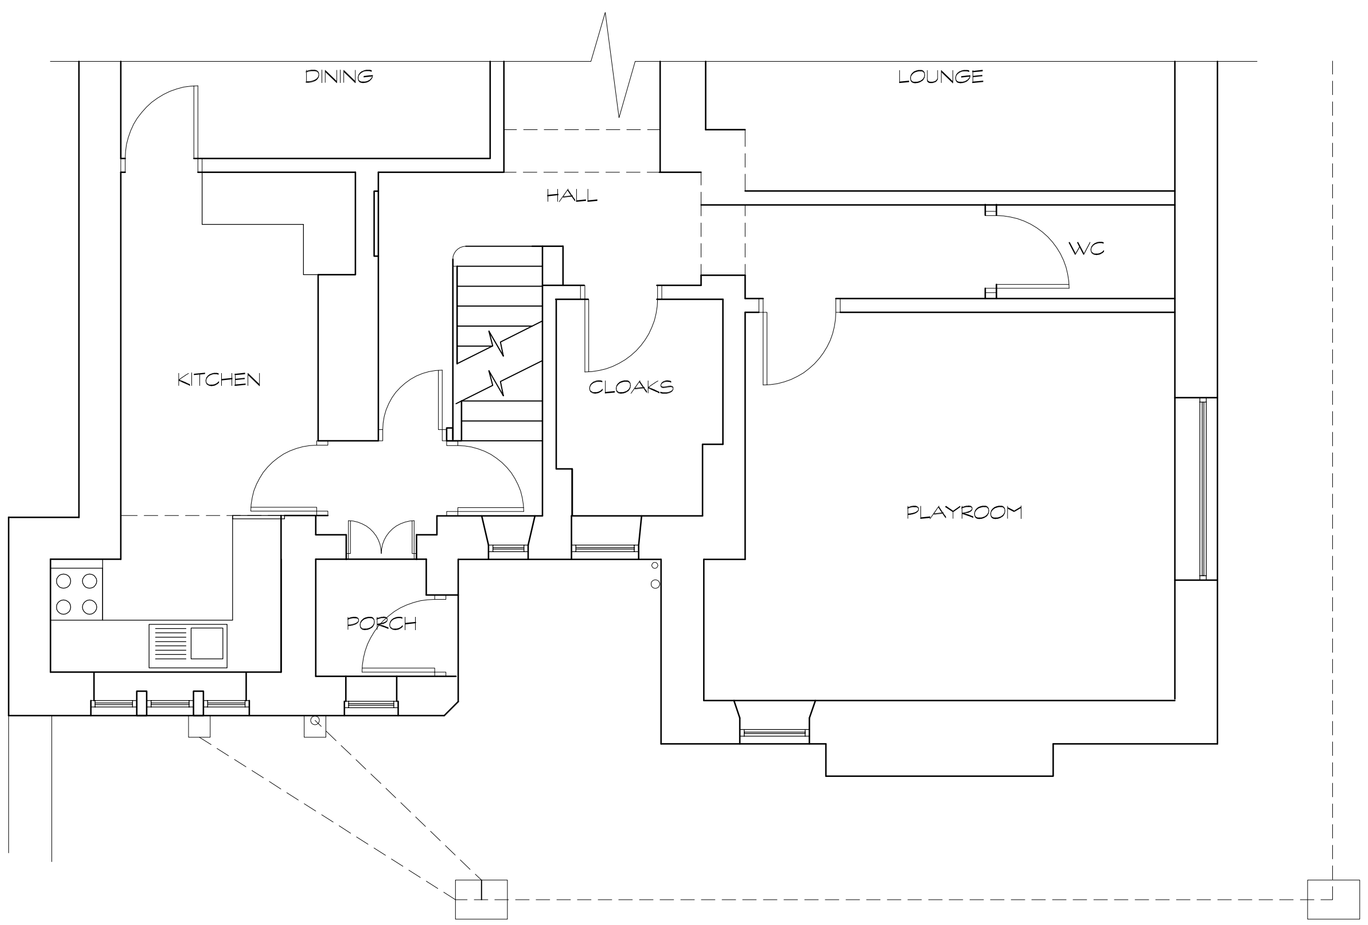

GROUND FLOOR PLAN AS EXISTING ~ 1:50

DO NOT SCALE IF IN DOUBT ASK

No part of this drawing may be reproduced without
prior written permission from J M H Design
J M H Design reserves all copyrights on its designs.

THIS DRAWING IS INTENDED FOR PLANNING AND BUILDING REGULATION SUBMISSIONS ONLY - AND SHOULD NOT BE USED AS A WORKING DRAWING FOR BUILDING PURPOSES

BOUNDARYS, ANGLES & DIMENSIONS ARE TO BE CHECKED ON SITE BY THE MAIN CONTRACTOR PRIOR TO COMENCEMENT OF WORKS

CDM Regulations
Contractor to comply fully with managing for Health and Safety : Construction (Design and Management Regulations 2007)

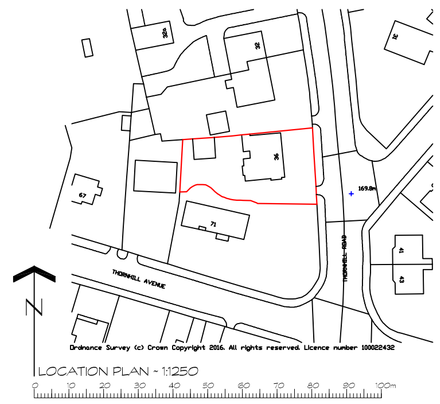

LOCATION PLAN ~ 1:1250

A HOUSE PLAN REDRAWN 20/01/2016 MH
REV DETAILS DATE INITIAL

PROJECT KITCHEN EXTENSION AND INTERNAL MODIFICATIONS

CLIENT Mrs J YOUD
36 THORNHILL ROAD
HUDDERSFIELD

TITLE PLANS ELEVATIONS AS EXISTING

DRG No. JW/02A SCALE 1:50 @ A1

DRN BY MH DATE 16/12/15

jmh.design
architectural & interior consultants

Poplar Studios,12 Liversedge Hall Lane,
Liversedge, West Yorkshire. WF15 7DB

t: 01924 518 592
e: info@jmhdesign.co.uk