




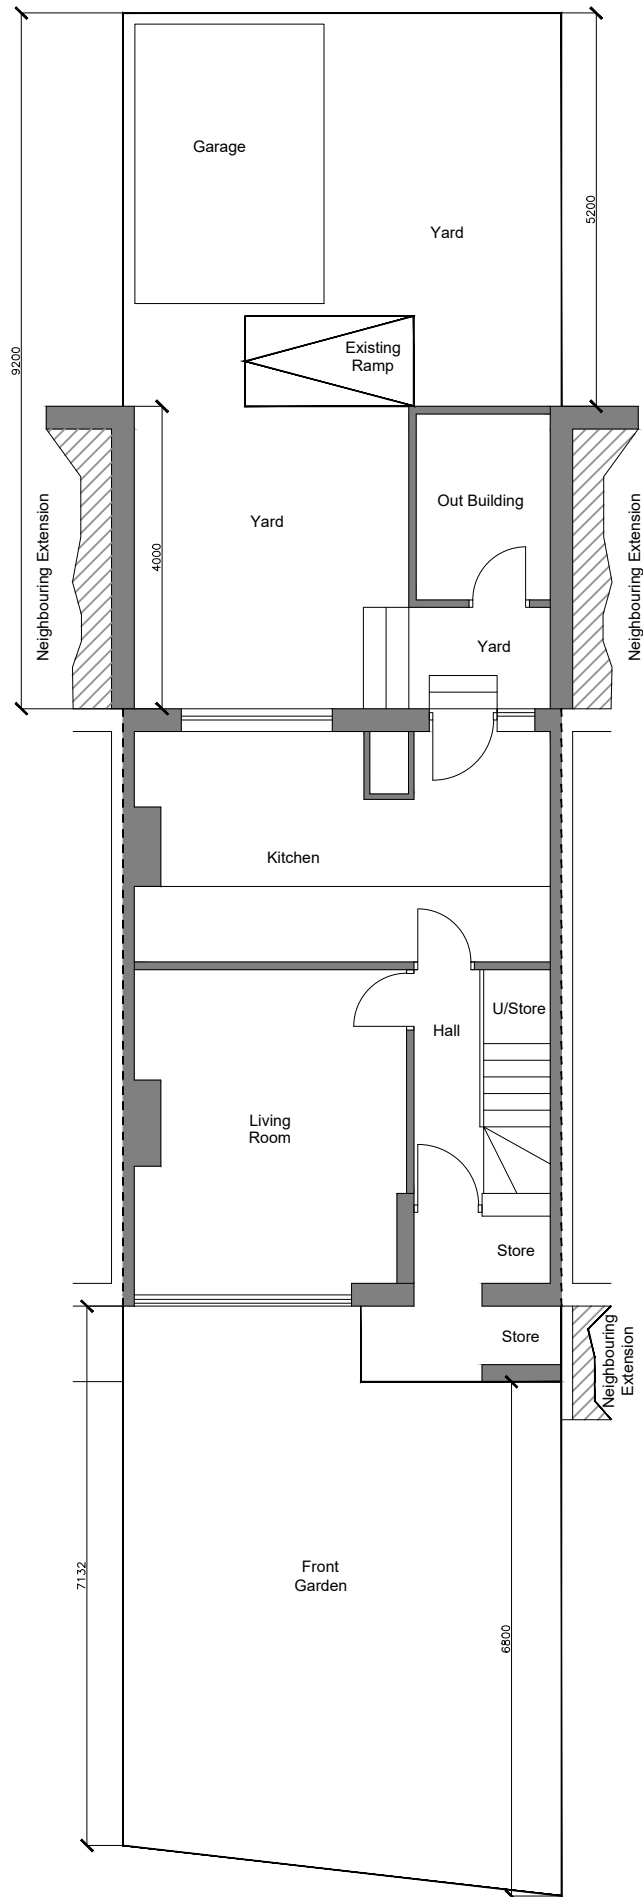


EXISTING GROUND FLOOR PLAN

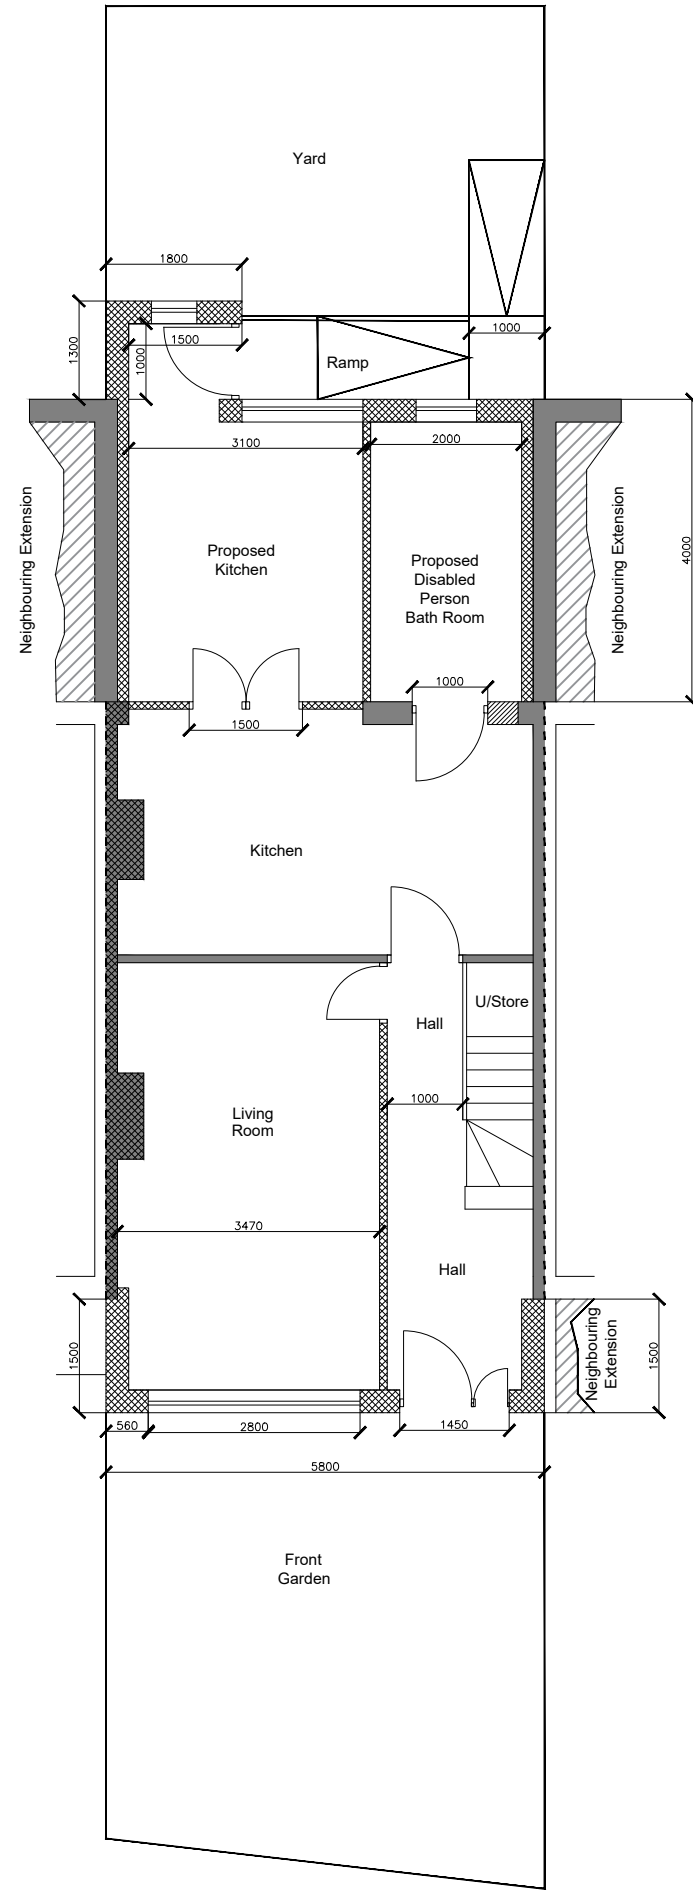

PROPOSED GROUND FLOOR PLAN

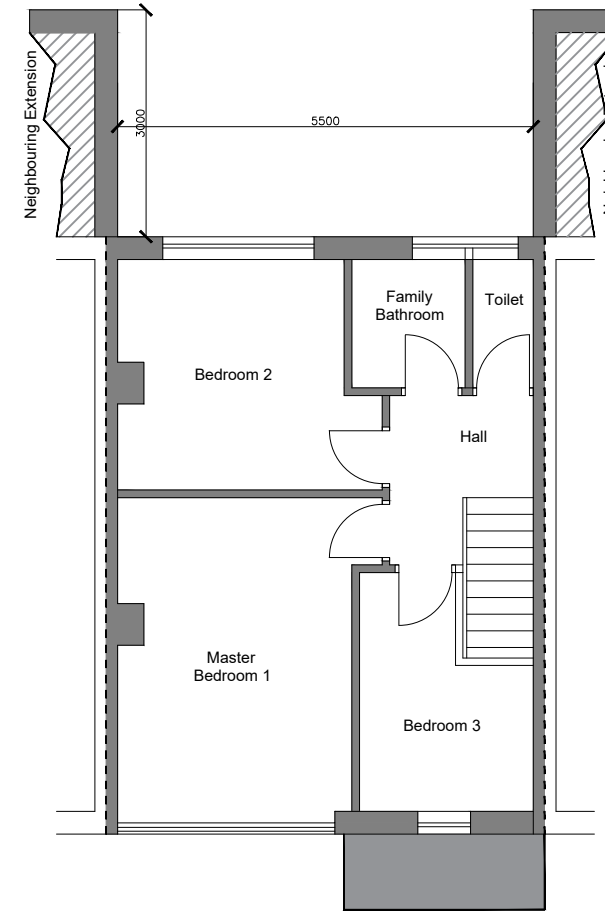

EXISTING FIRST FLOOR PLAN

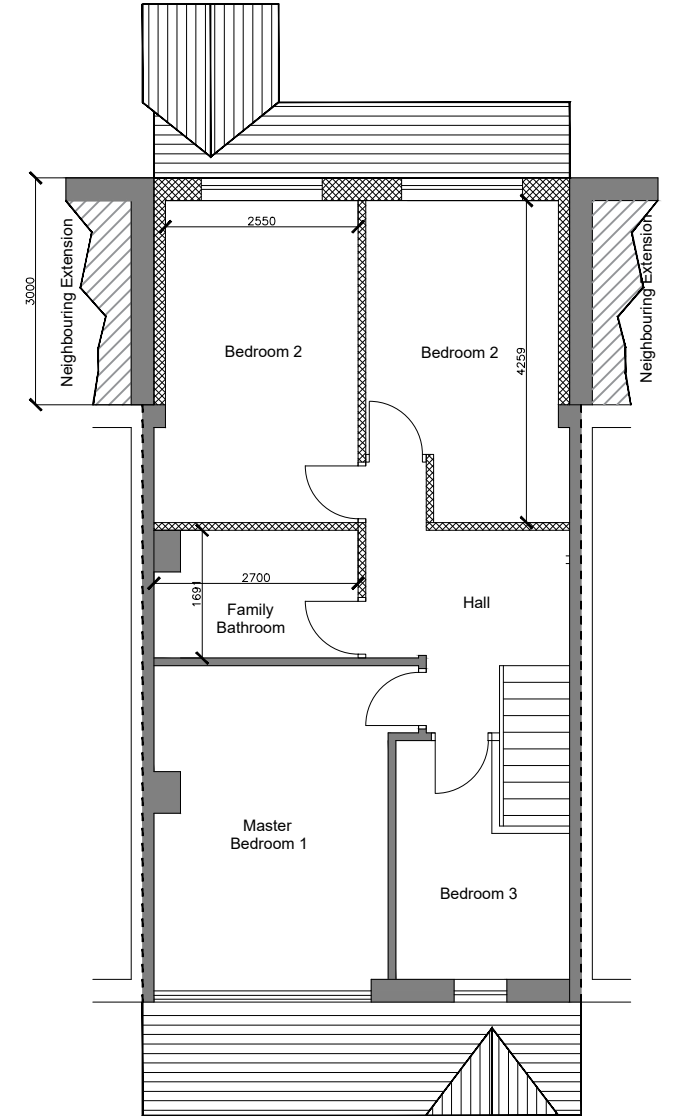

PROPOSED FIRST FLOOR PLAN

NOTES

This drawing is subject to a detailed building and site survey, therefore no guarantee of its accuracy can be given.
This drawing has been draughted in accordance with the clients design requirements.
All areas are approximate and are subject to a detailed building and site survey and further design development.
All dimensions should be checked prior to commencement of construction on site. Measurements should not be taken off the drawing.

JOB

PROPOSED SINGLE STOREY FRONT AND PART TWO AND PART SINGLE STOREY REAR EXTENSION

ADDRESS

20 CAMROYD STREET
DEWSBURY
WF13 1PE

MR BASHARAT HUSSAIN

DATE	SCALE	SHEET	
28/01/16	1:100	2@A3	