





EXISTING FRONT ELEVATION

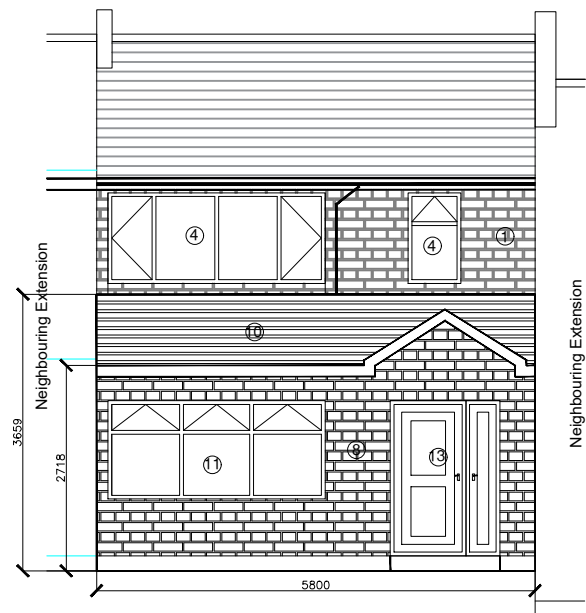


PROPOSED FRONT ELEVATION

- Existing Material**
- ① Existing Brick work
 - ② Existing Brown Cladding
 - ③ Existing roof Tiles
 - ④ Existing UPVC DG white windows
 - ⑤ Existing Facia and soffits
 - ⑥ Existing UPVC door -Brown
 - ⑦ Existing Wooden Door - Brown painted

- Proposed Material**
- ⑧ Proposed brick work matching Existing
 - ⑨ Proposed block work with rendered and painted in cream color matching to Existing
 - ⑩ Proposed roof tiles Matching to existing
 - ⑪ Proposed UPVC DG white windows matching to existing
 - ⑫ Proposed Facia and soffits to match existing
 - ⑬ Proposed UPVC door -White match to existing
 - ⑭ Ramp and railing for wheel chair access

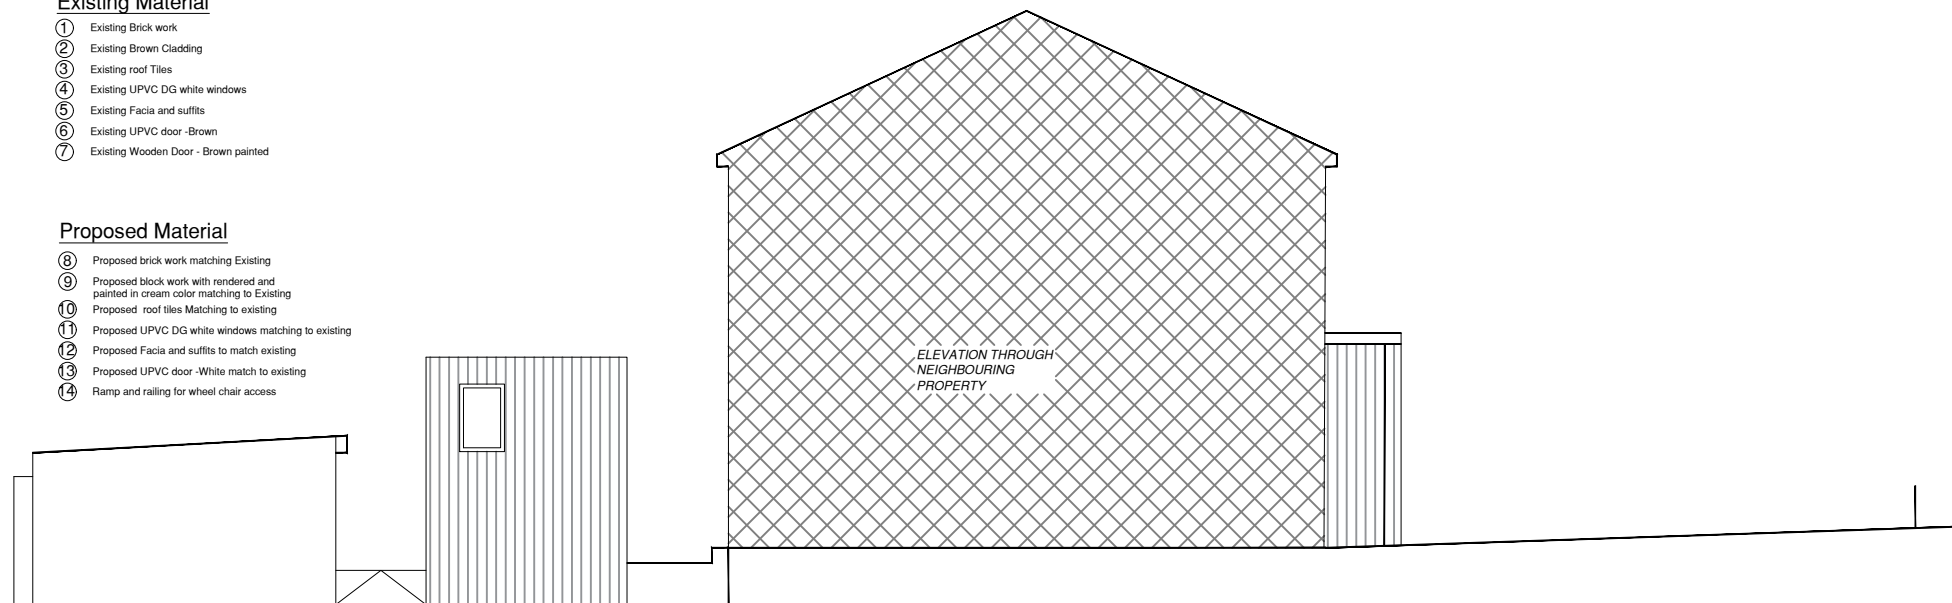

EXISTING SIDE ELEVATION

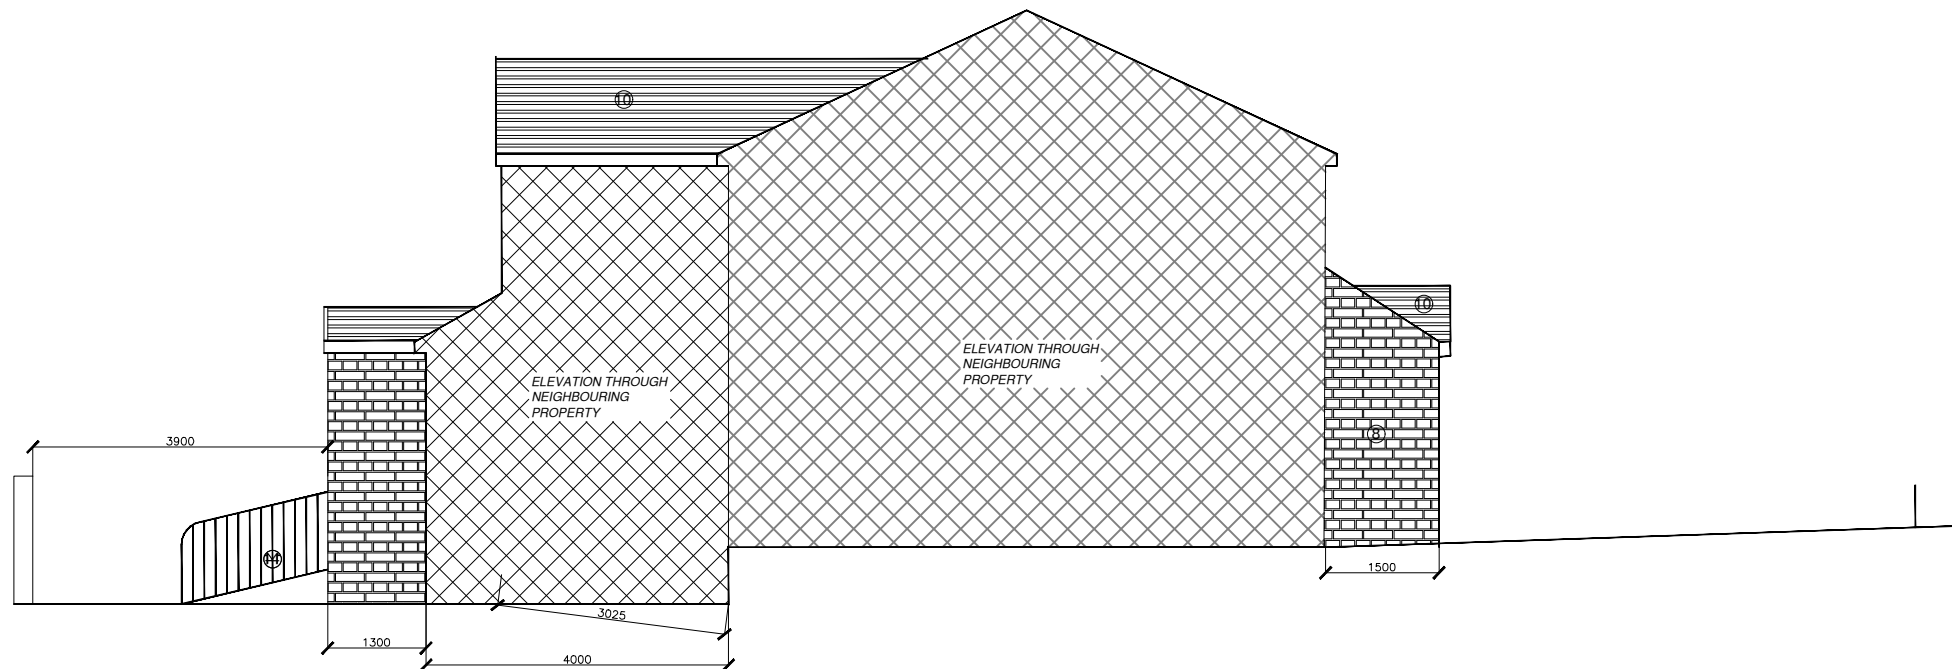

PROPOSED SIDE ELEVATION

NOTES

This drawing is subject to a detailed building and site survey, therefore no guarantee of its accuracy can be given.
This drawing has been draughted in accordance with the clients design requirements.
All areas are approximate and are subject to a detailed building and site survey and further design development.
All dimensions should be checked prior to commencement of construction on site. Measurements should not be taken off the drawing.

JOB

PROPOSED SINGLE STOREY FRONT AND PART TWO AND PART SINGLE STOREY REAR EXTENSION

ADDRESS

20 CAMROYD STREET
DEWSBURY
WF13 1PE

MR BASHARAT HUSSAIN

DATE	SCALE	SHEET	
28/01/16	1:100	3@A3	