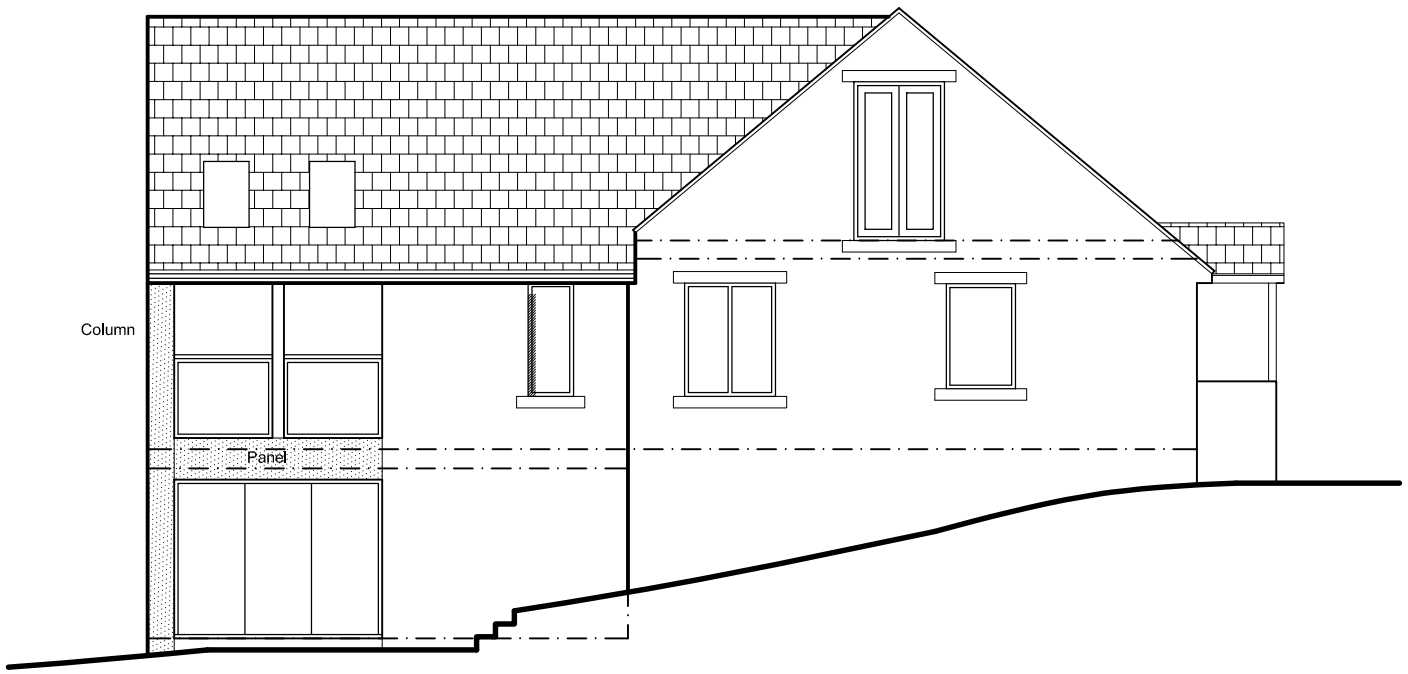

NORTH ELEVATION

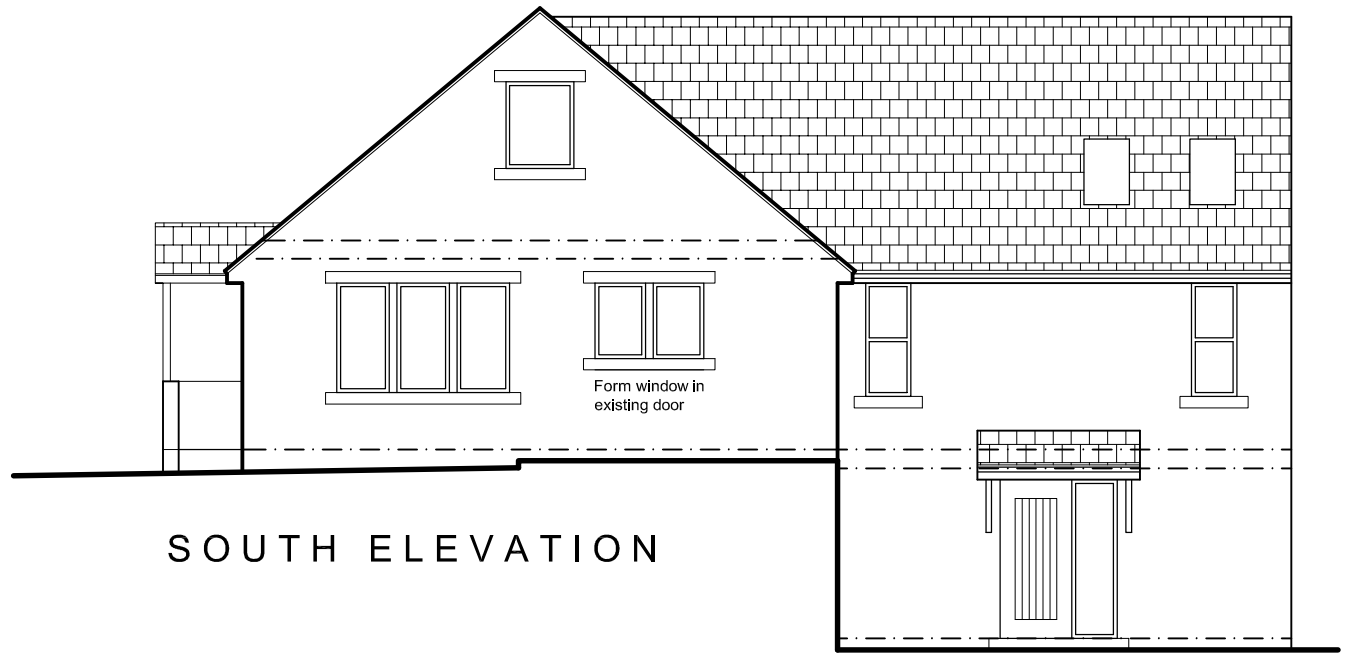

SOUTH ELEVATION



EAST ELEVATION

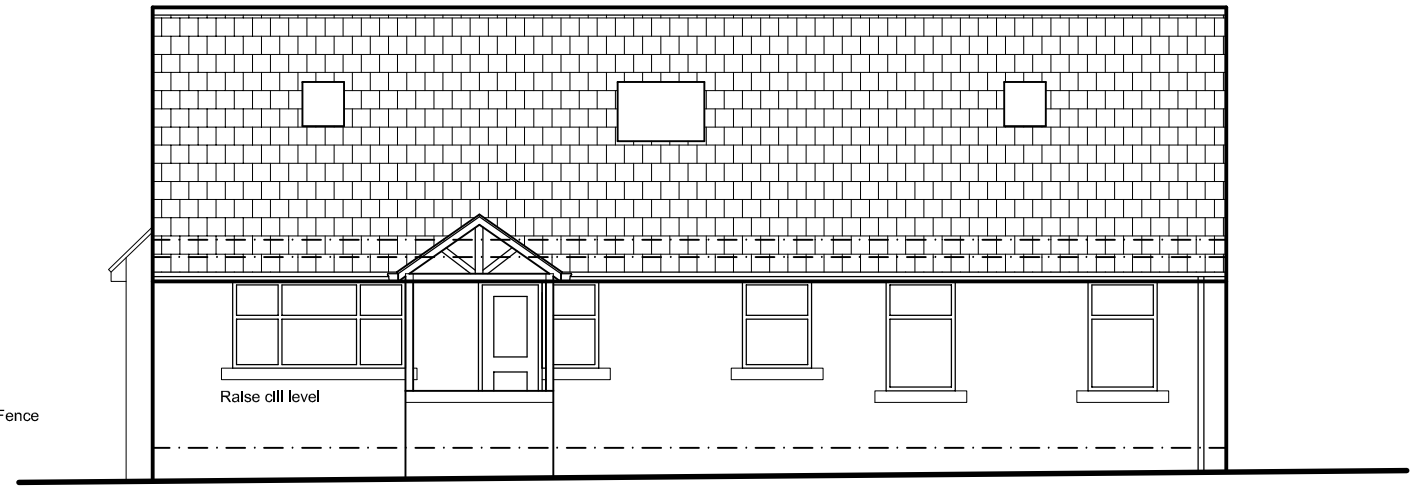

WEST ELEVATION

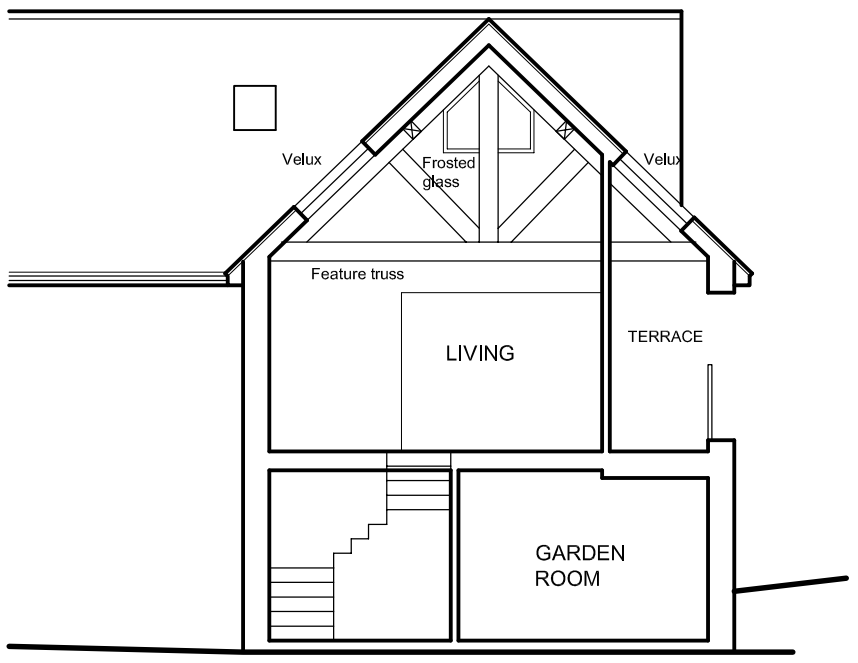

SECTION

PROJECT: PROPOSED EXTENSION 81 HALL ING, HONLEY				
TITLE: PROPOSED ELEVATIONS				
ORIGINAL SCALE 1:100	DRAWN DO DATE 01/16	CHECKED DATE	AUTHORISED DATE	
DRAWING NUMBER 16-01-04				REV. A