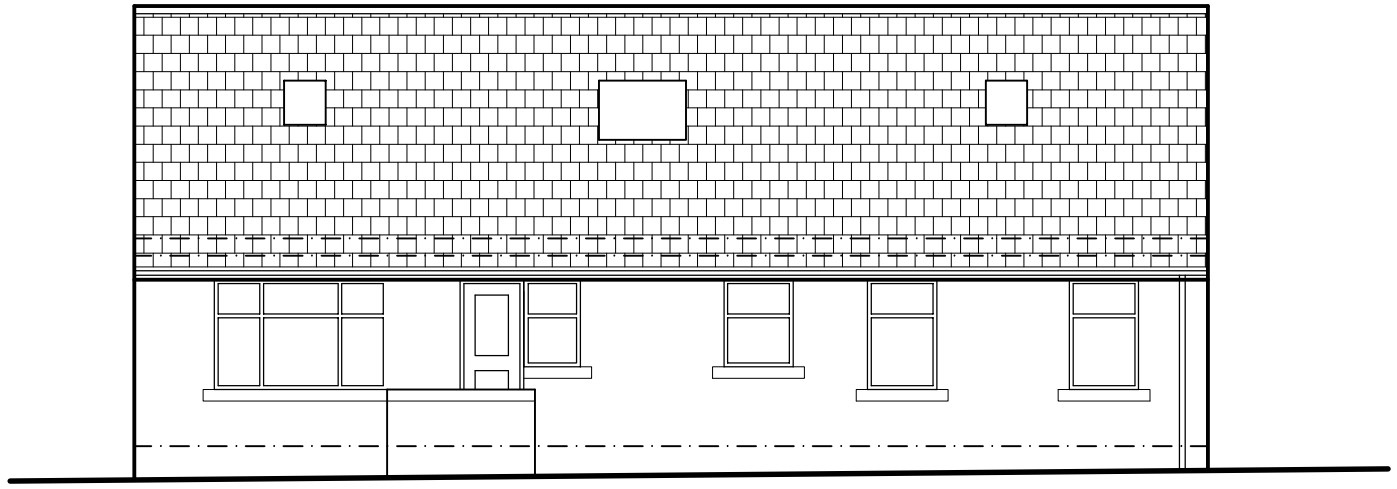

WEST ELEVATION

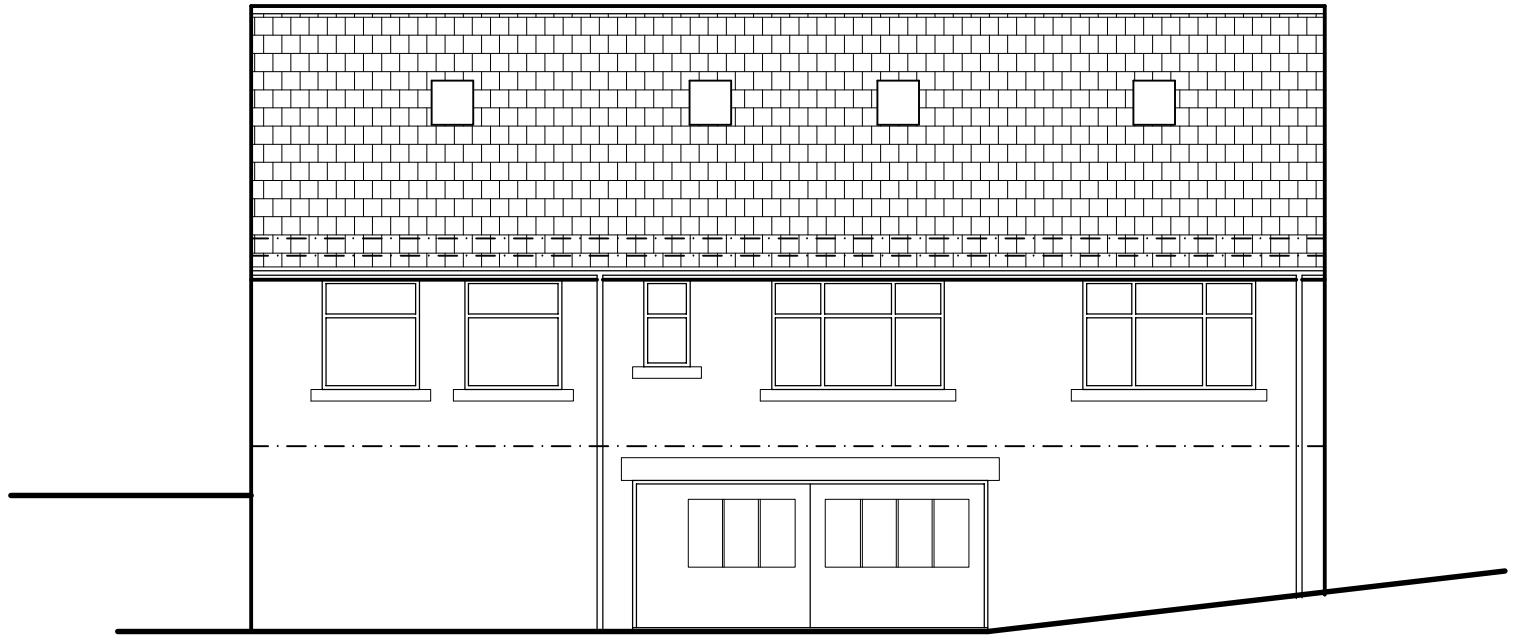

EAST ELEVATION

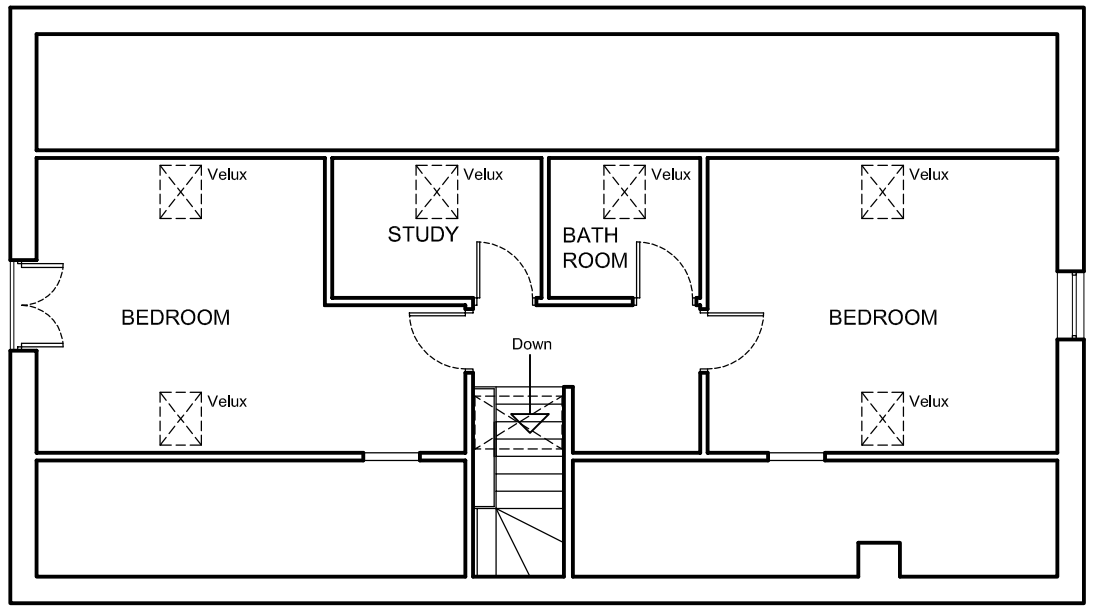

FIRST FLOOR PLAN

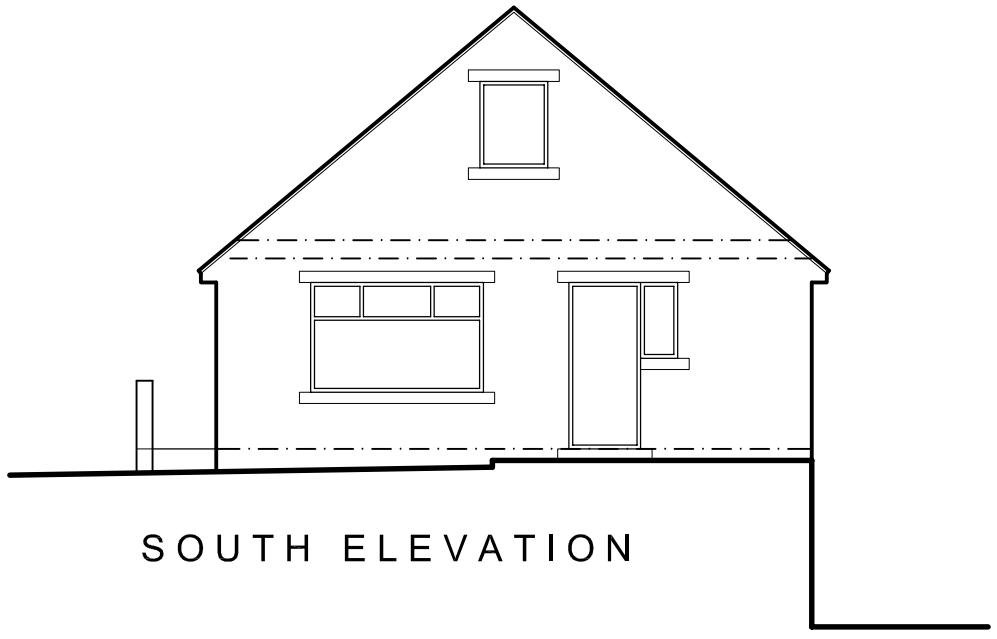

SOUTH ELEVATION



LOCATION PLAN
1:1250

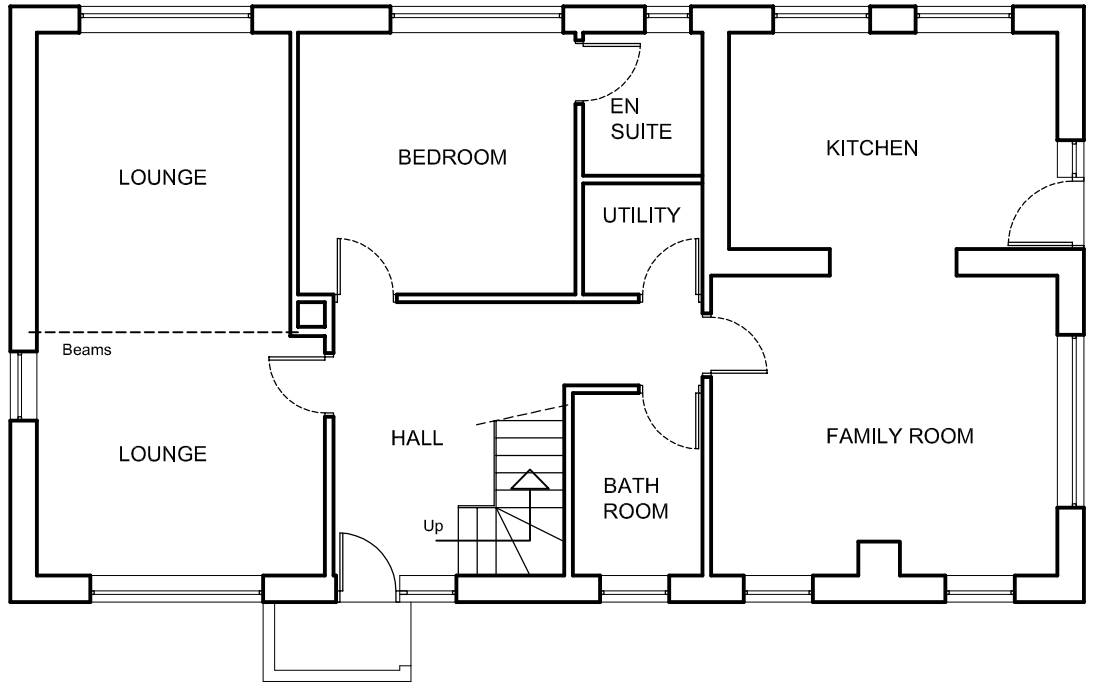

GROUND FLOOR PLAN

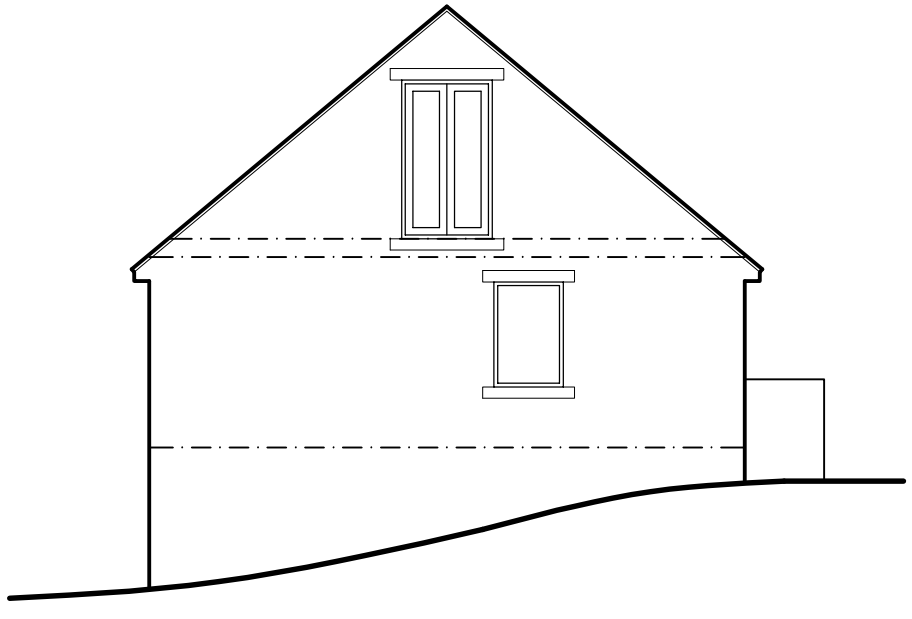

NORTH ELEVATION

PROJECT: PROPOSED EXTENSION				
TITLE: EXISTING PLANS & ELEVATIONS				
ORIGINAL SCALE: 1:100	DRAWN: DO DATE: 01/16	CHECKED DATE	AUTHORISED DATE	
DRAWING NUMBER: 16-01-02				REV. A