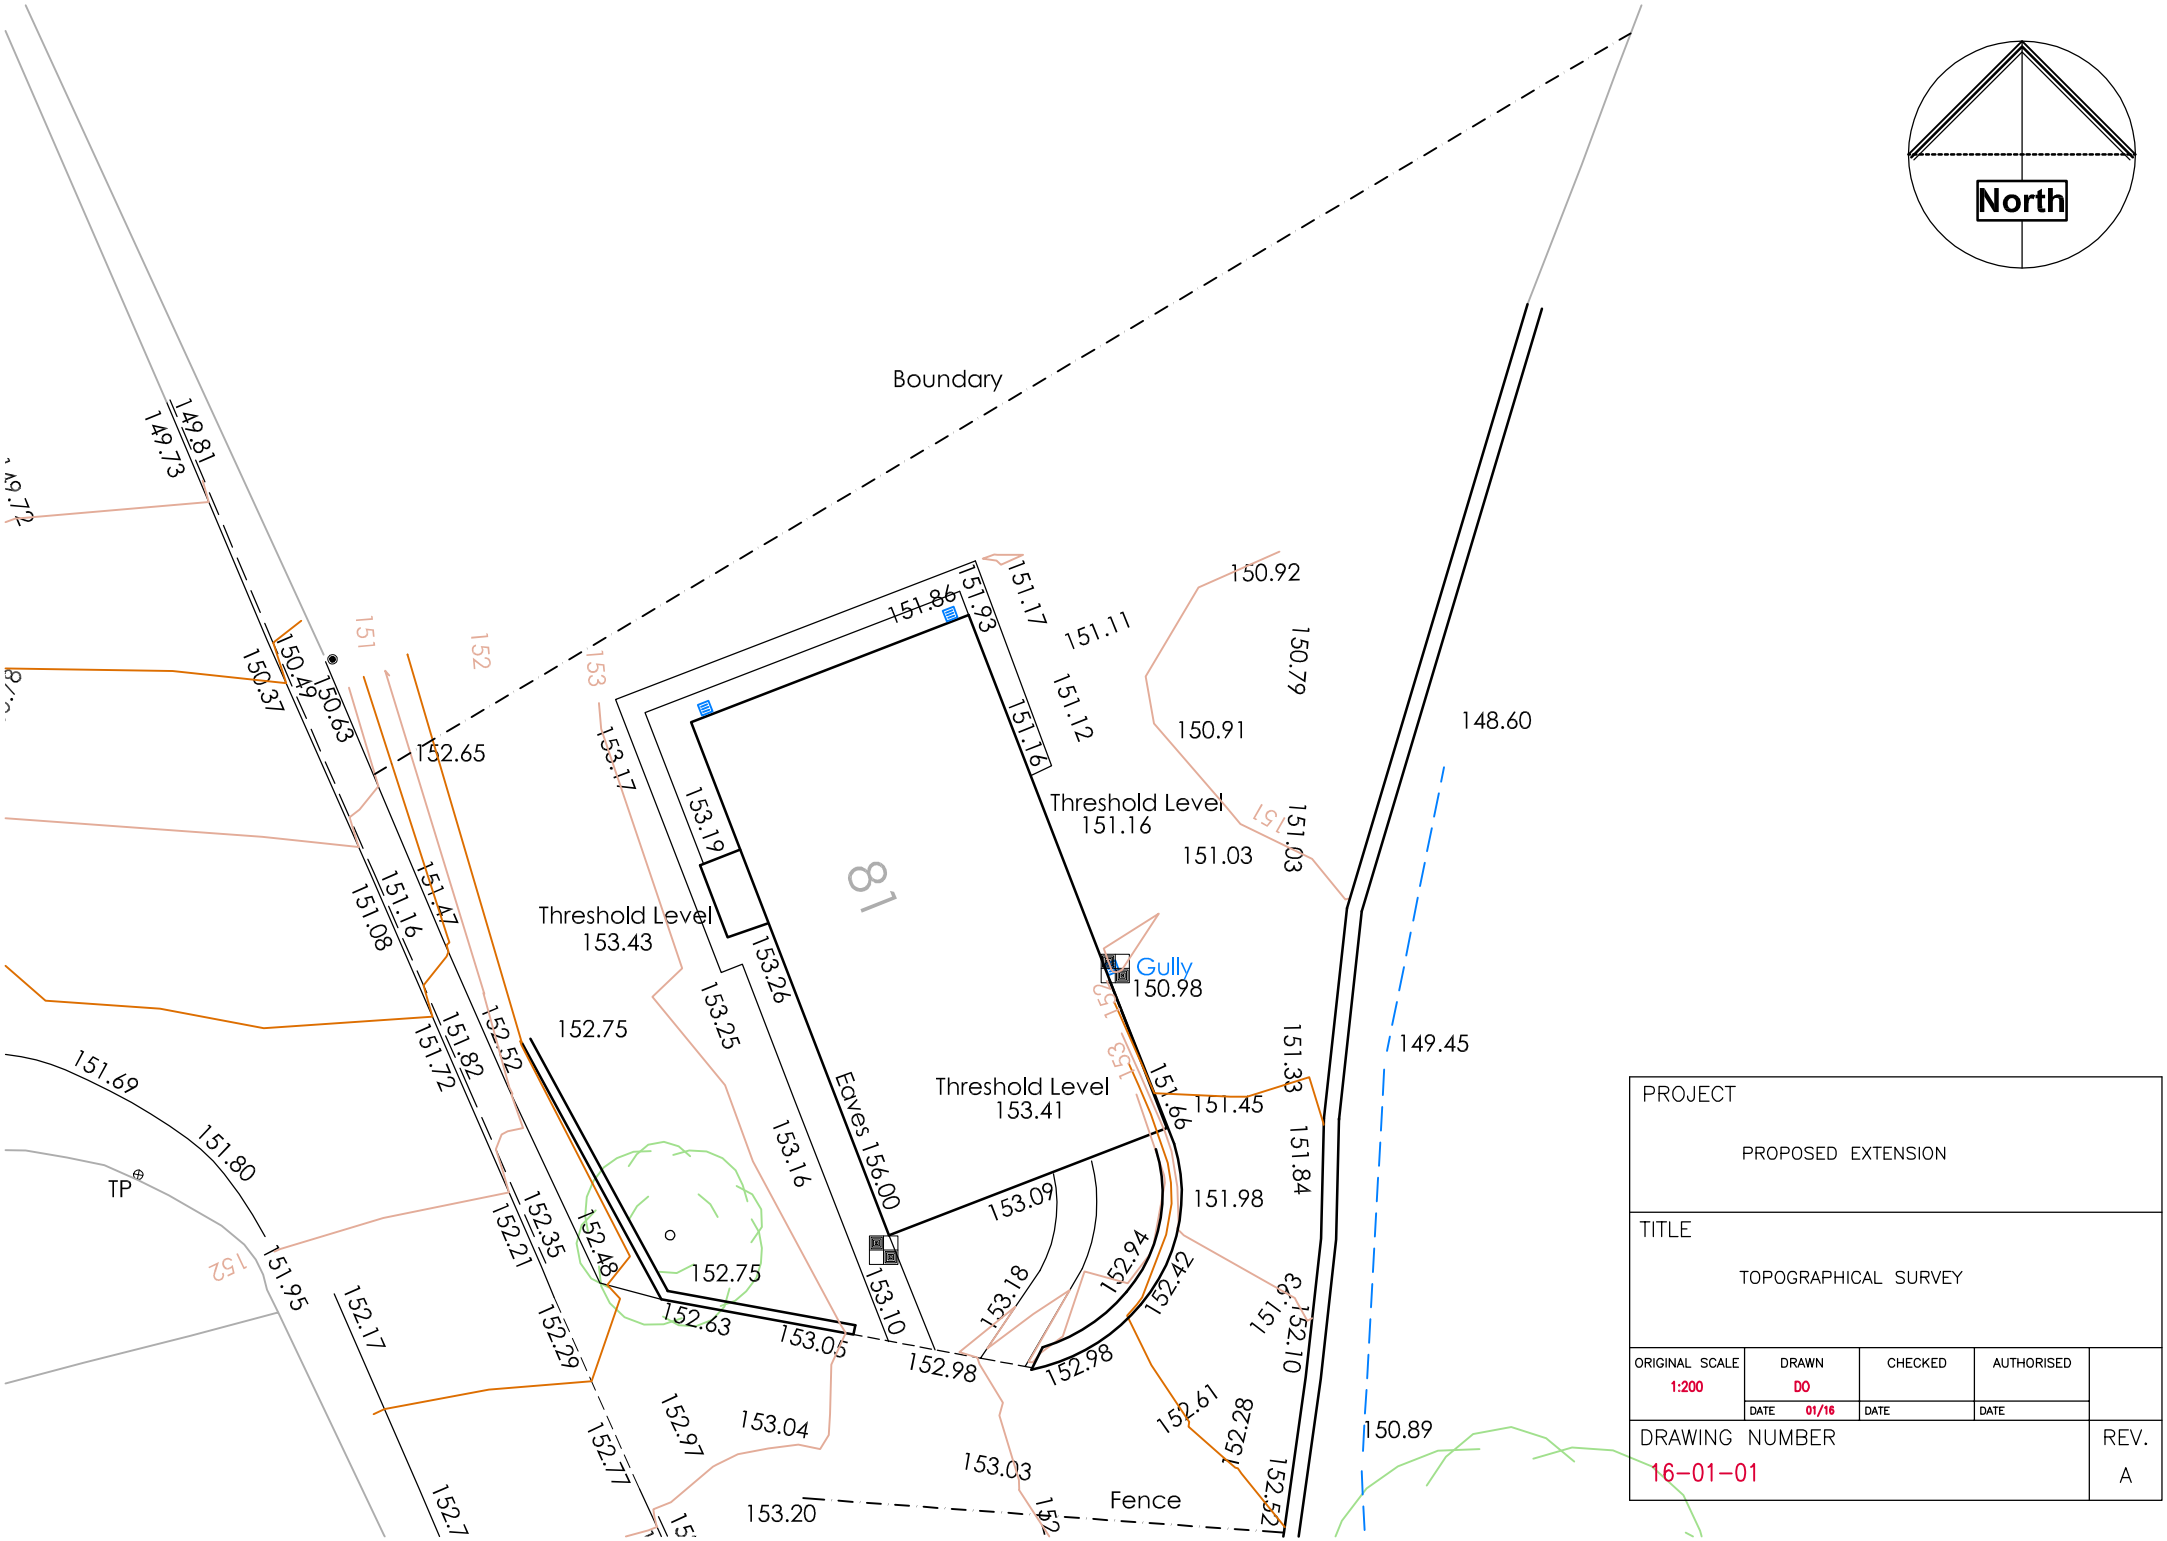

PROJECT				
PROPOSED EXTENSION				
TITLE				
TOPOGRAPHICAL SURVEY				
ORIGINAL SCALE	DRAWN	CHECKED	AUTHORISED	
1:200	DO			
	DATE 01/16	DATE	DATE	
DRAWING NUMBER				REV.
16-01-01				A