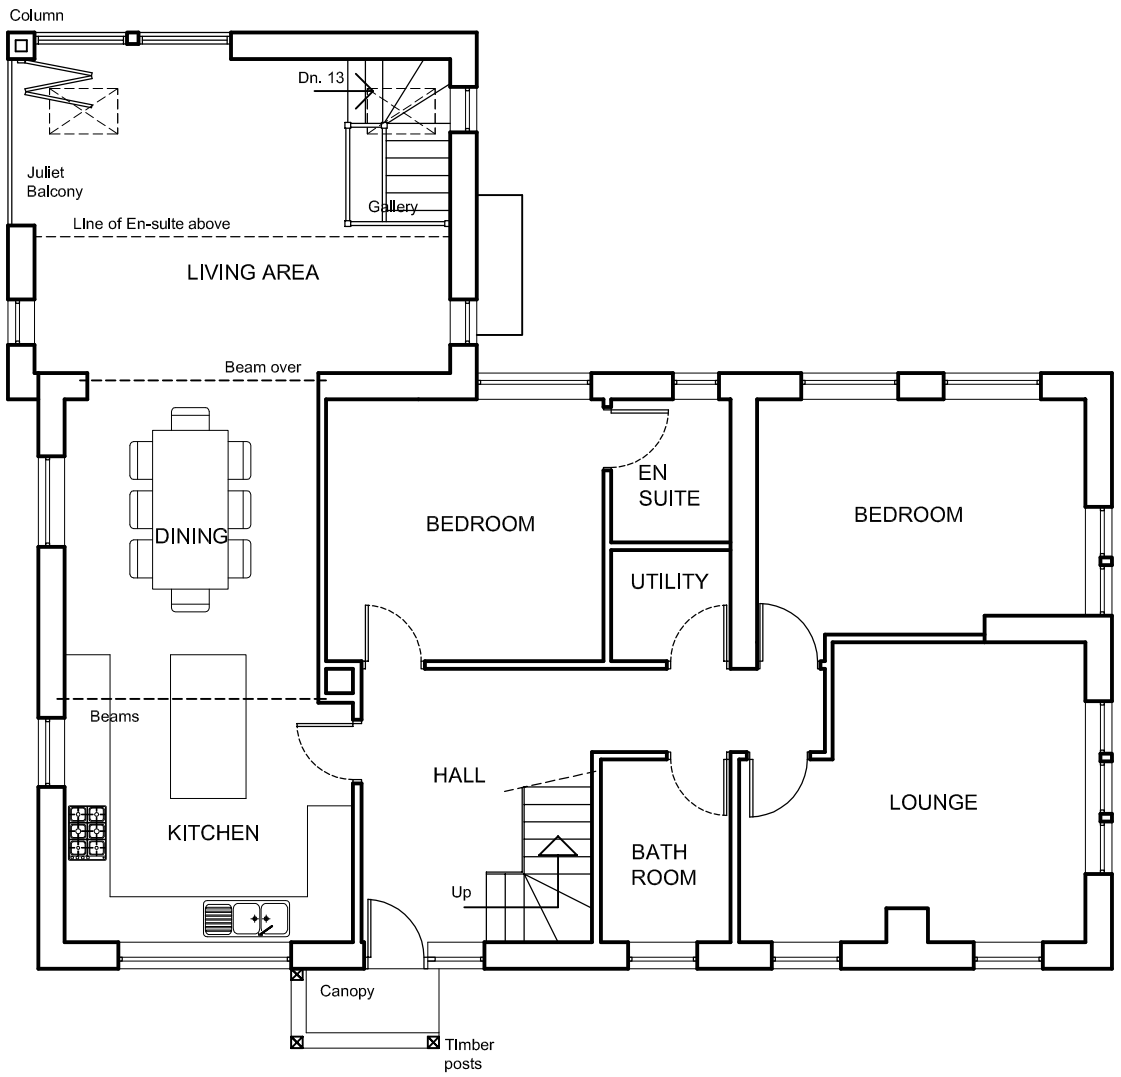

GROUND FLOOR PLAN

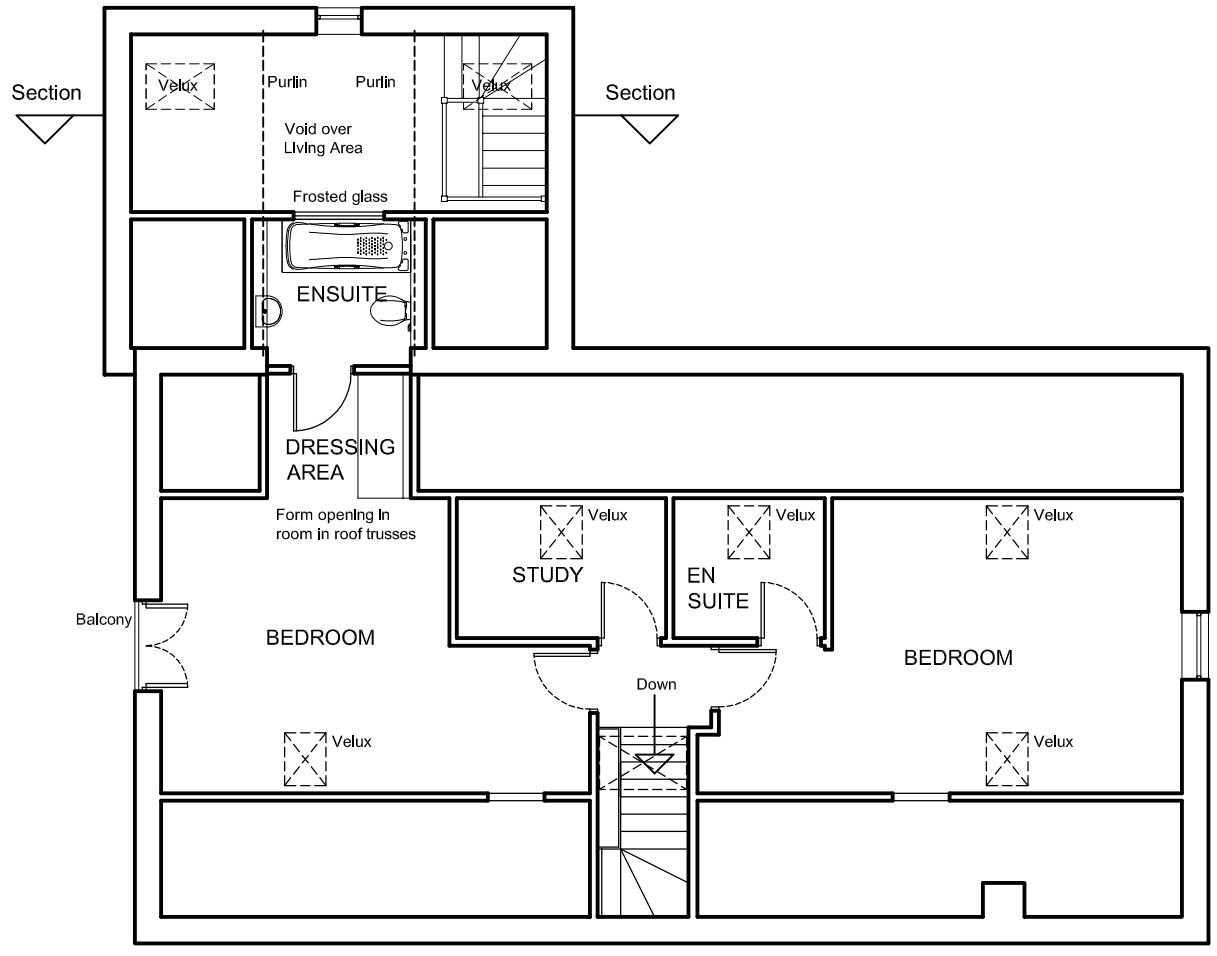

FIRST FLOOR PLAN

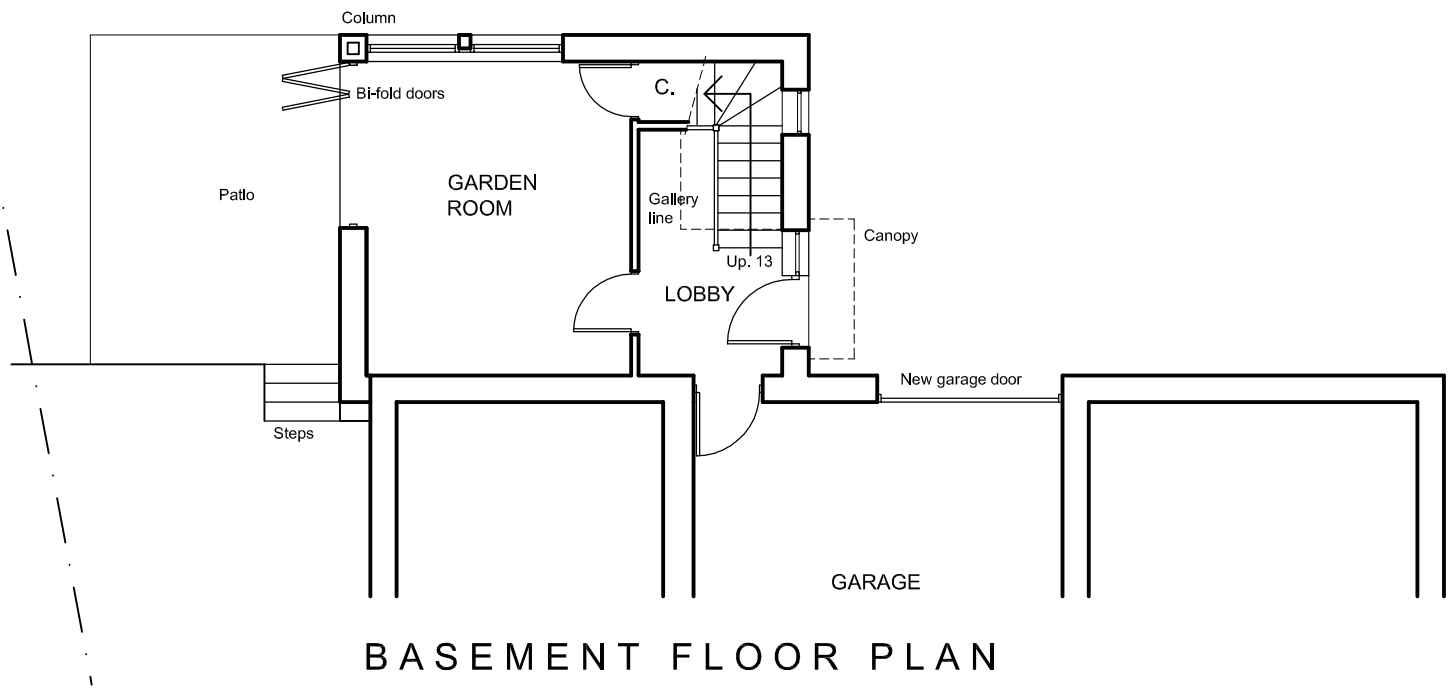

BASEMENT FLOOR PLAN

PROJECT PROPOSED EXTENSION 81 HALL ING, HONLEY				
TITLE PROPOSED FLOOR PLANS				
ORIGINAL SCALE 1:100	DRAWN DO DATE 01/16	CHECKED DATE	AUTHORISED DATE	
DRAWING NUMBER 16-01-03				REV. C