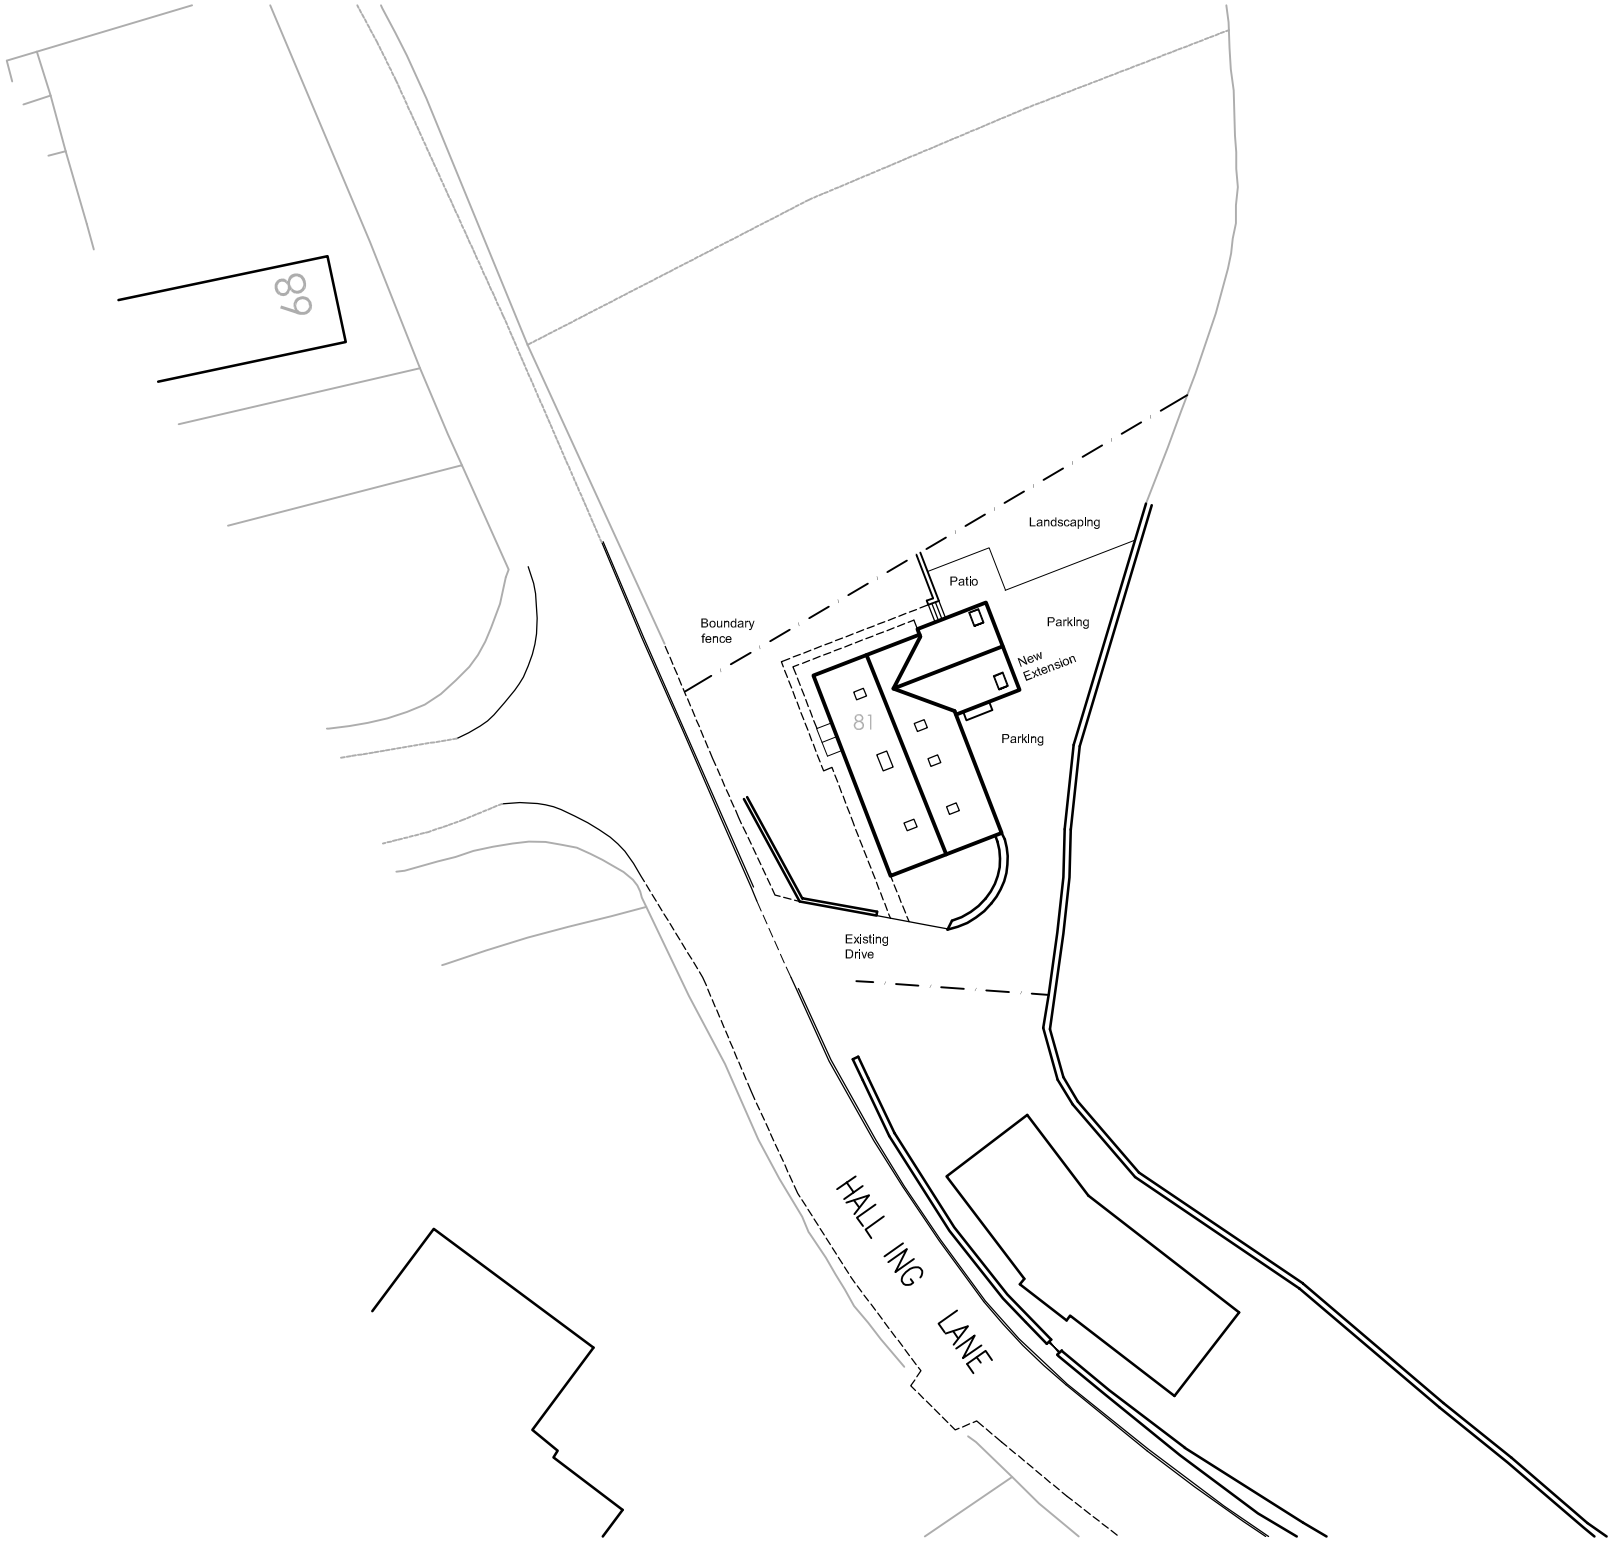

PROJECT	PROPOSED EXTENSION			
TITLE	PROPOSED SITE LAYOUT			
ORIGINAL SCALE 1:500	DRAWN DO	CHECKED	AUTHORISED	
	DATE 01/16	DATE	DATE	
DRAWING NUMBER 16-01-05				REV. A