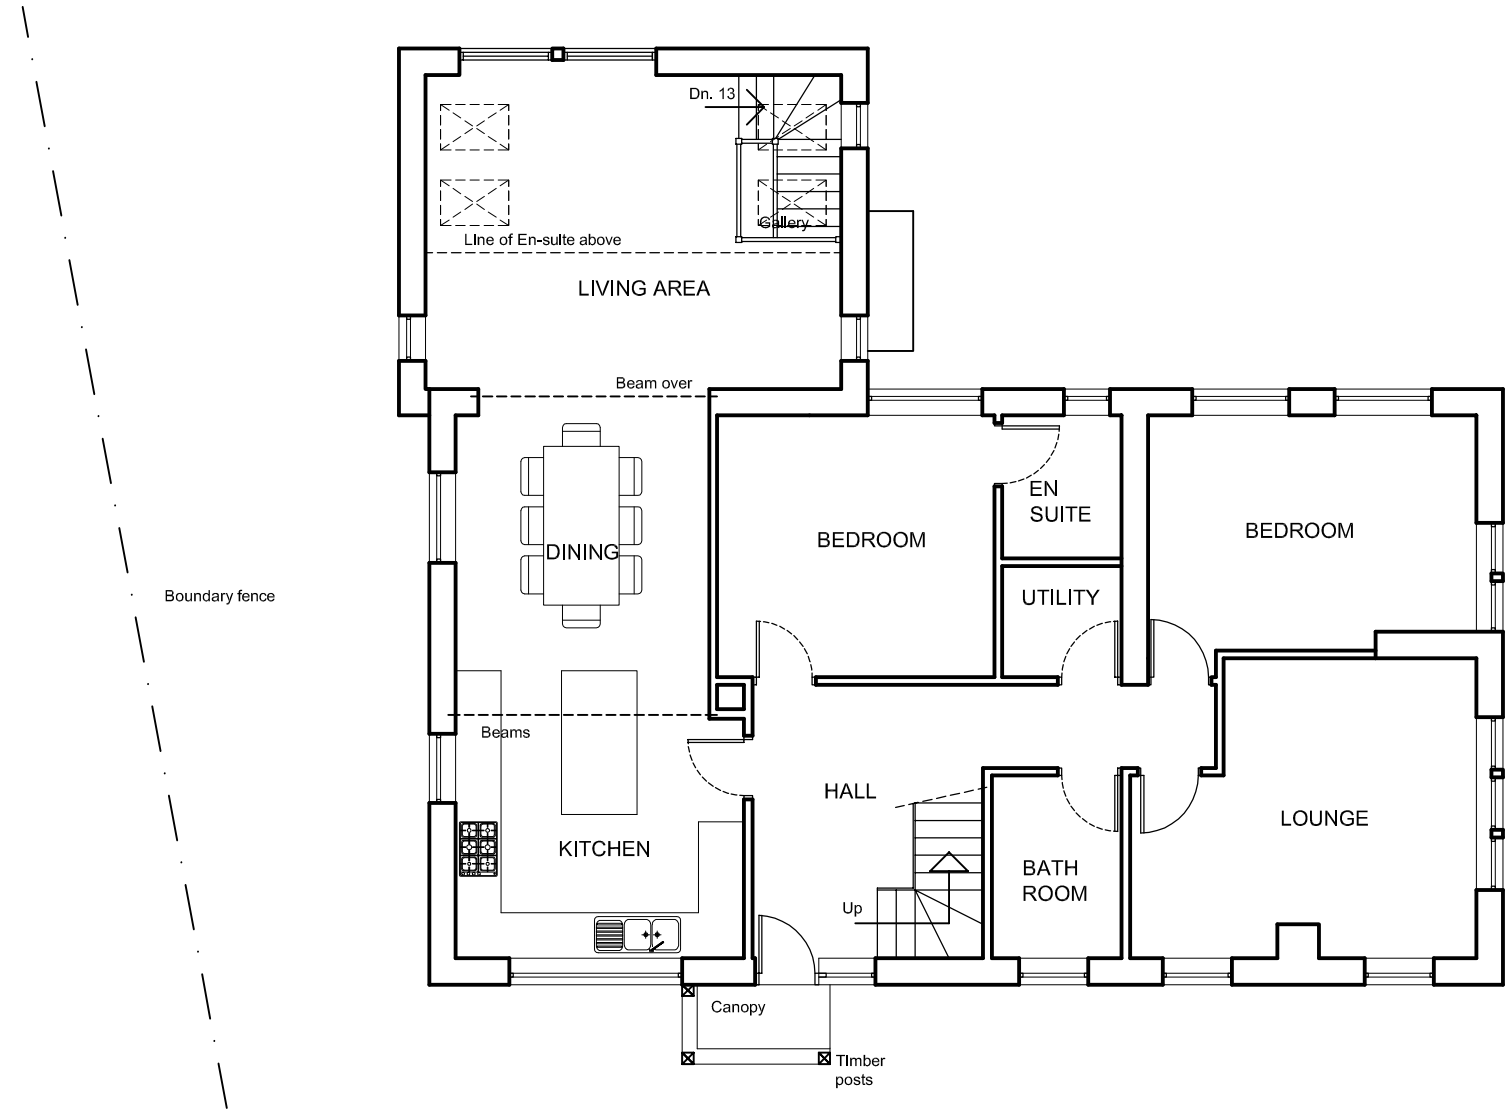


GROUND FLOOR PLAN

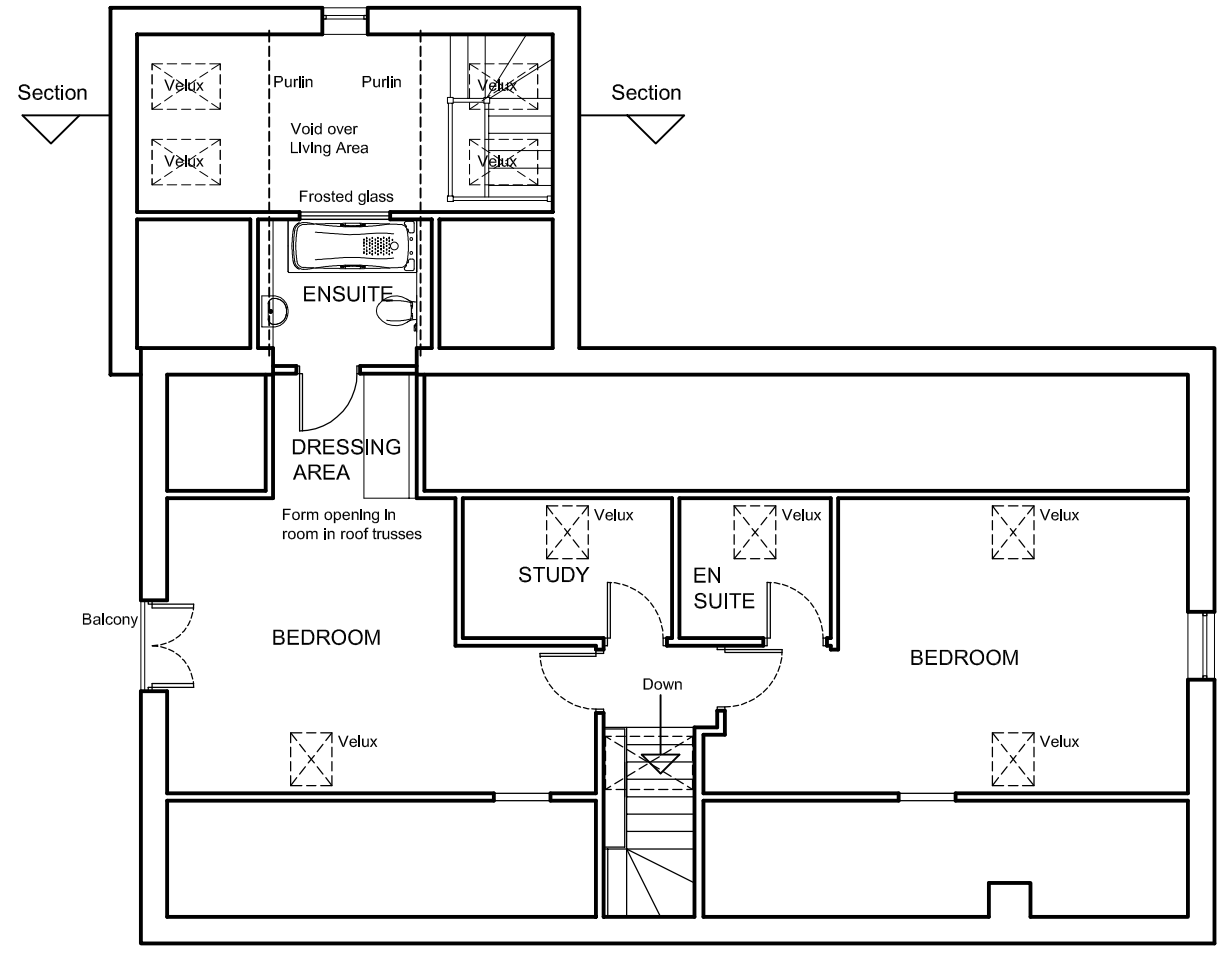


FIRST FLOOR PLAN

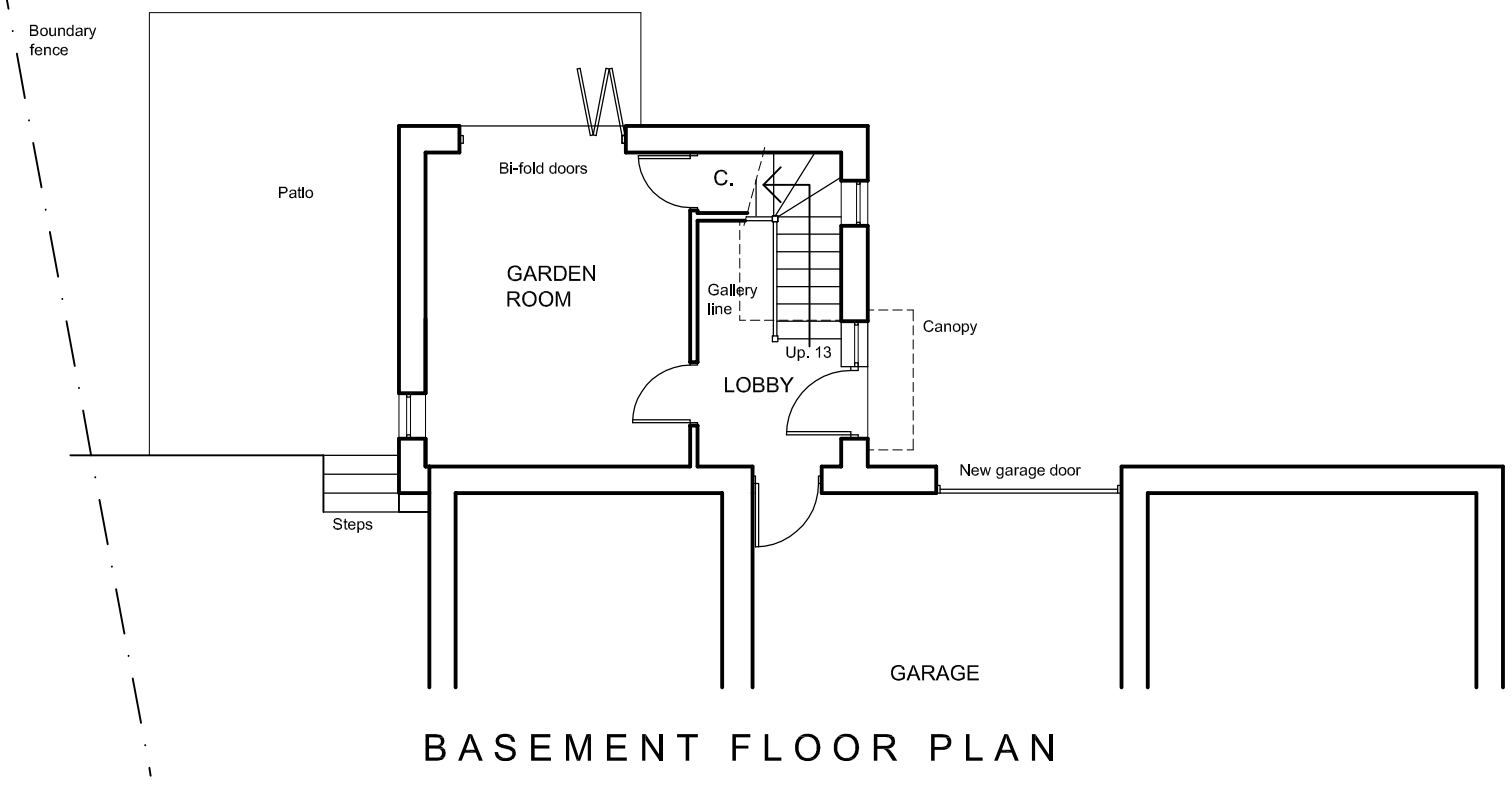


BASEMENT FLOOR PLAN

| | | | | |
|---|---|---|---|---|
| PROJECT: PROPOSED EXTENSION<br>81 HALL ING, HONLEY | | | | |
| TITLE: PROPOSED FLOOR PLANS | | | | |
| ORIGINAL SCALE<br>1:100 | DRAWN<br>DO<br>DATE 01/16 | CHECKED<br>DATE | AUTHORISED<br>DATE | |
| DRAWING NUMBER<br>16-01-03 | | | | REV.<br>D |