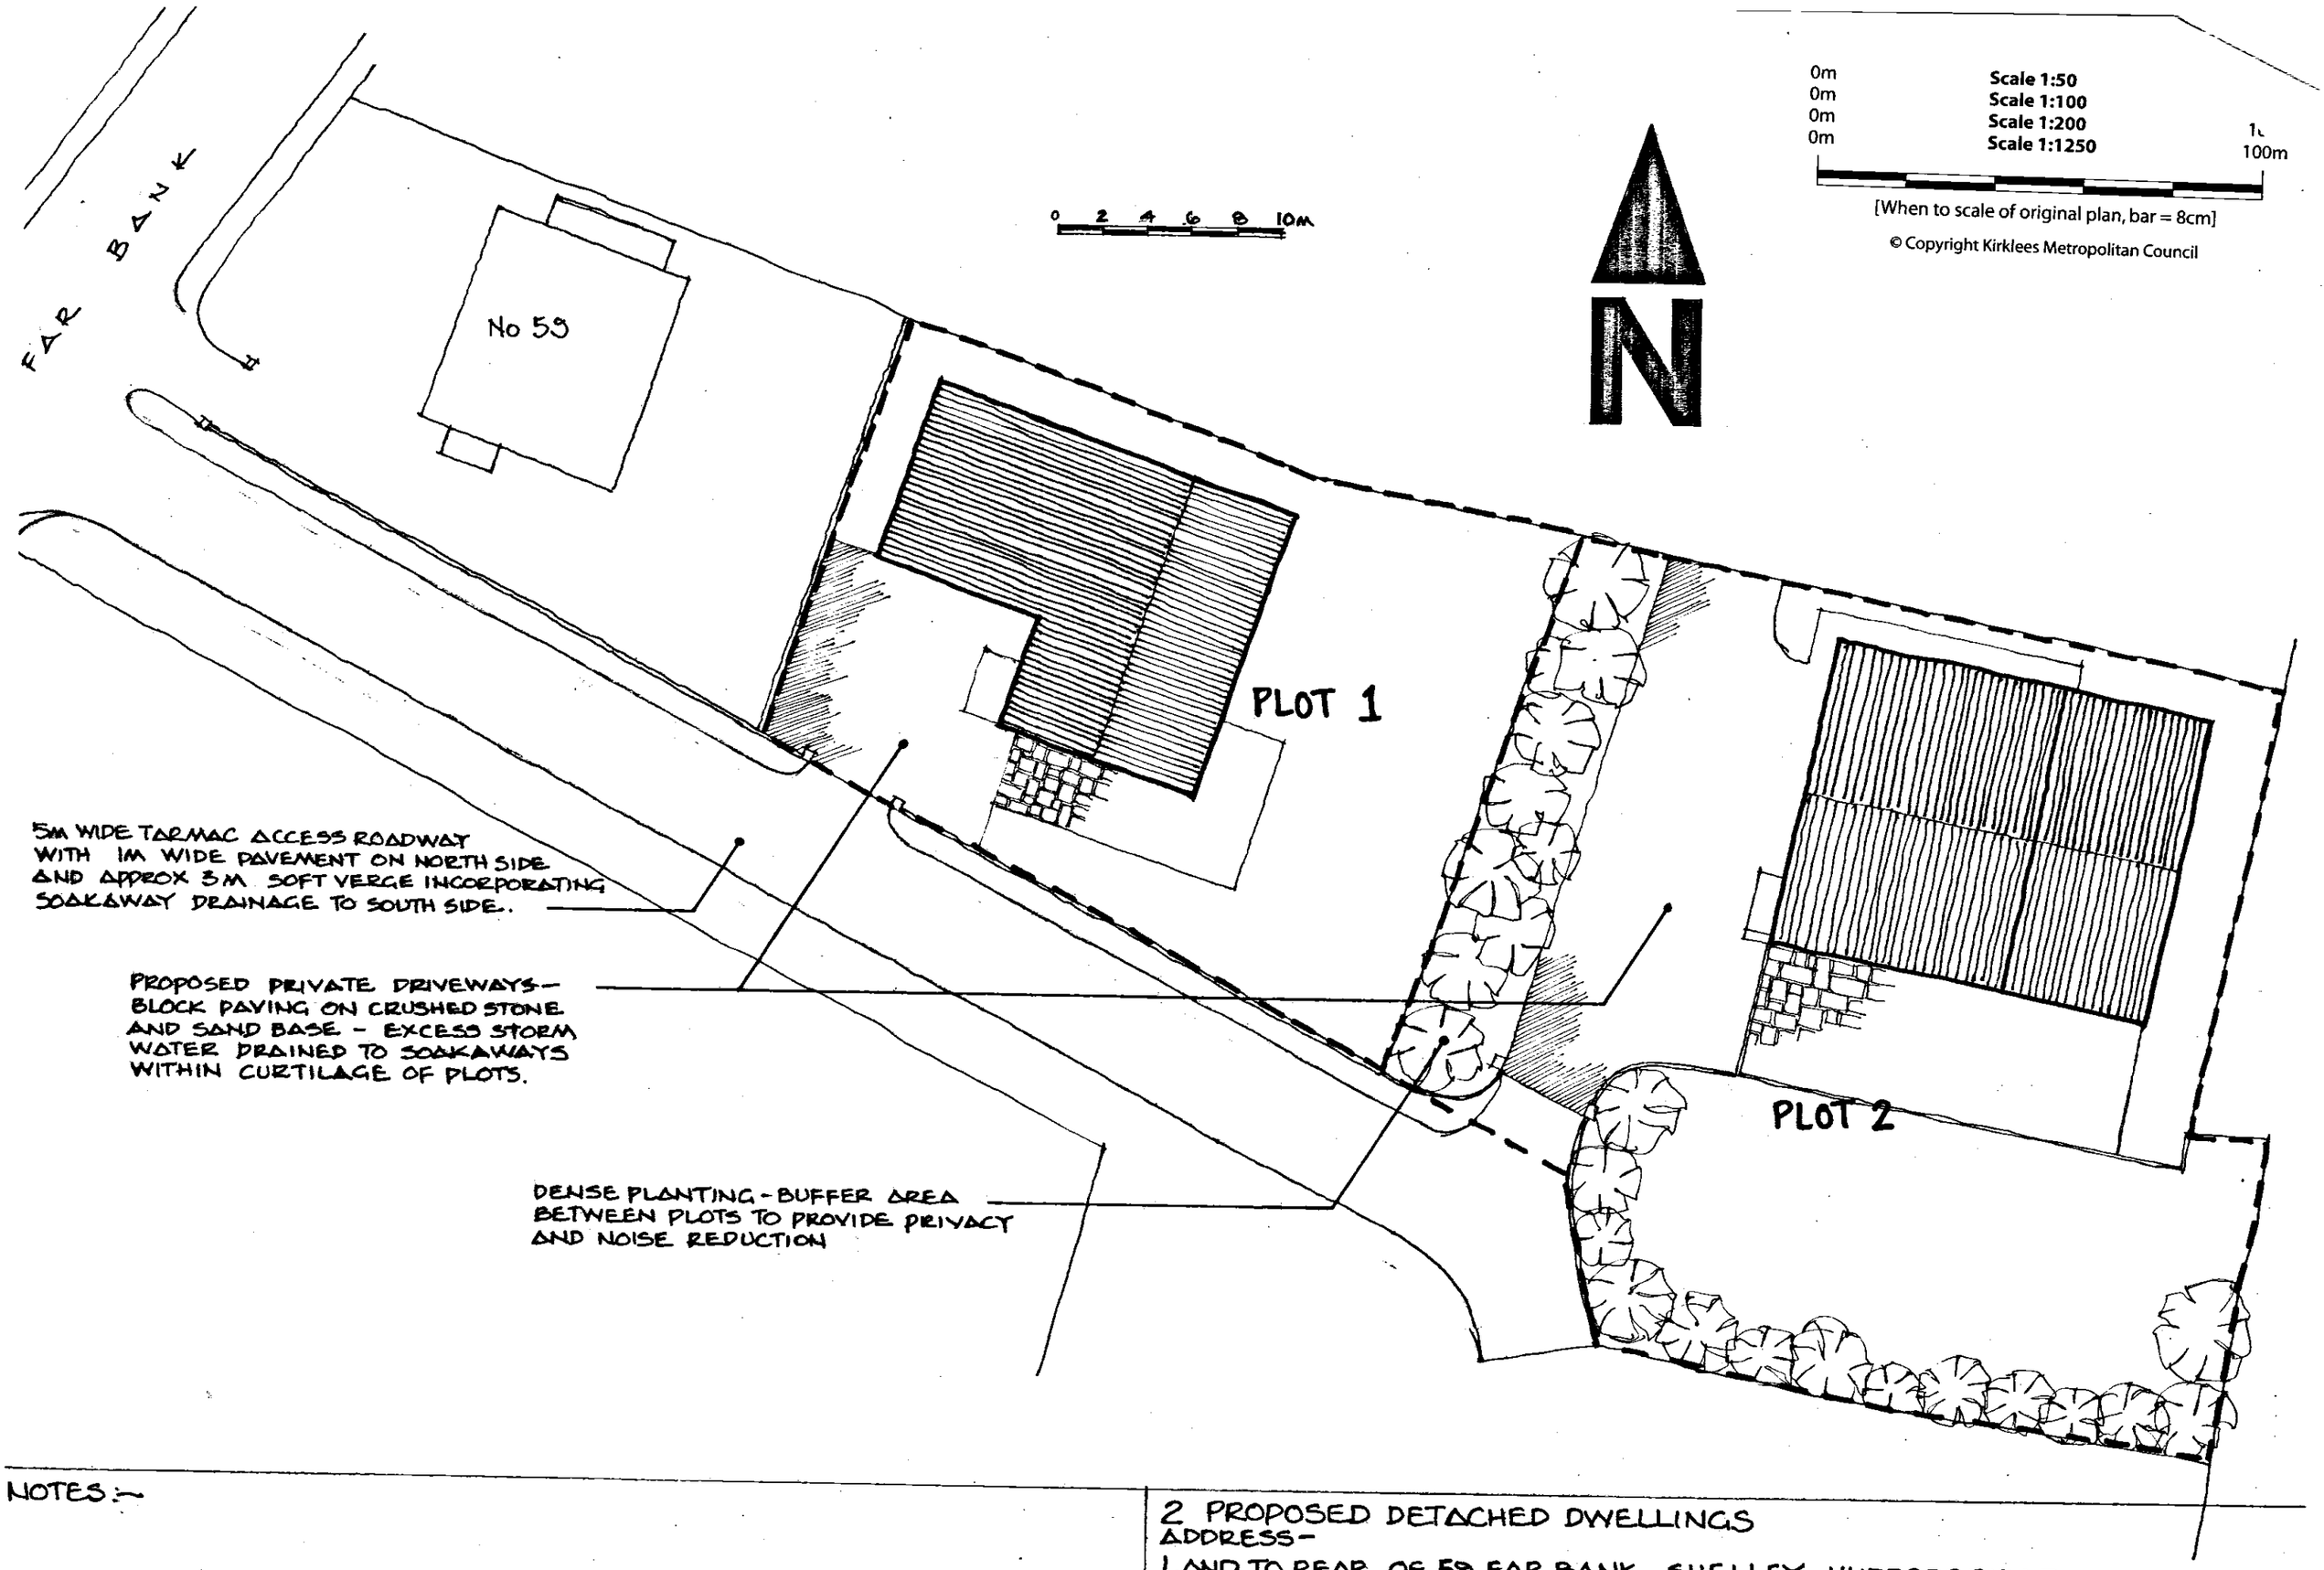

NOTES :-

2 PROPOSED DETACHED DWELLINGS
ADDRESS-
LAND TO REAR OF 59 FAR BANK, SHELLEY, HUDDERSFIELD
PROPOSED SITE LAYOUT
SCALE 1: 250 @ A3

2016/1/1