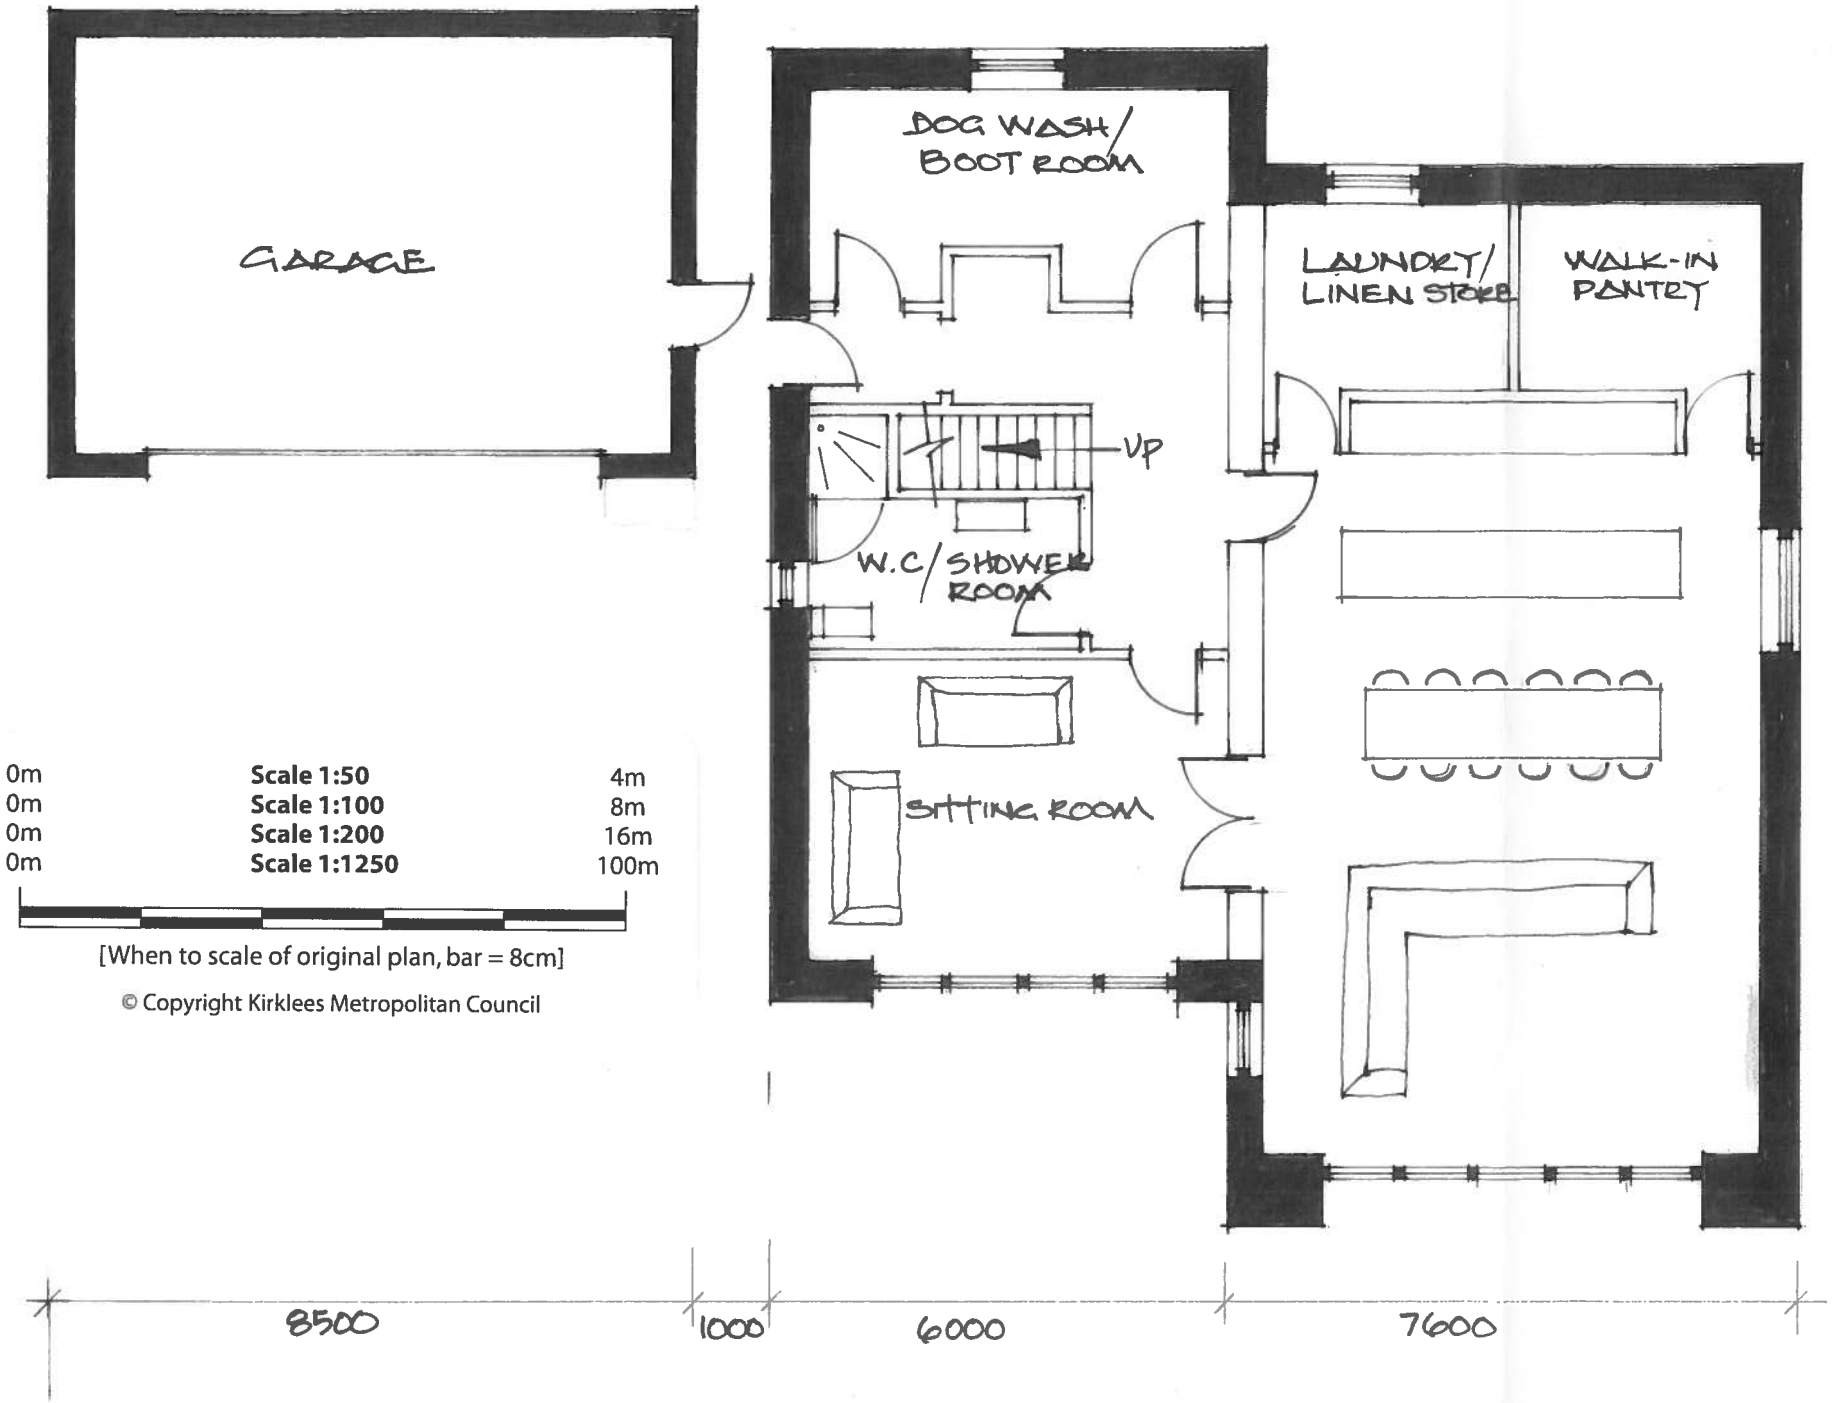

GROUND FLOOR PLAN

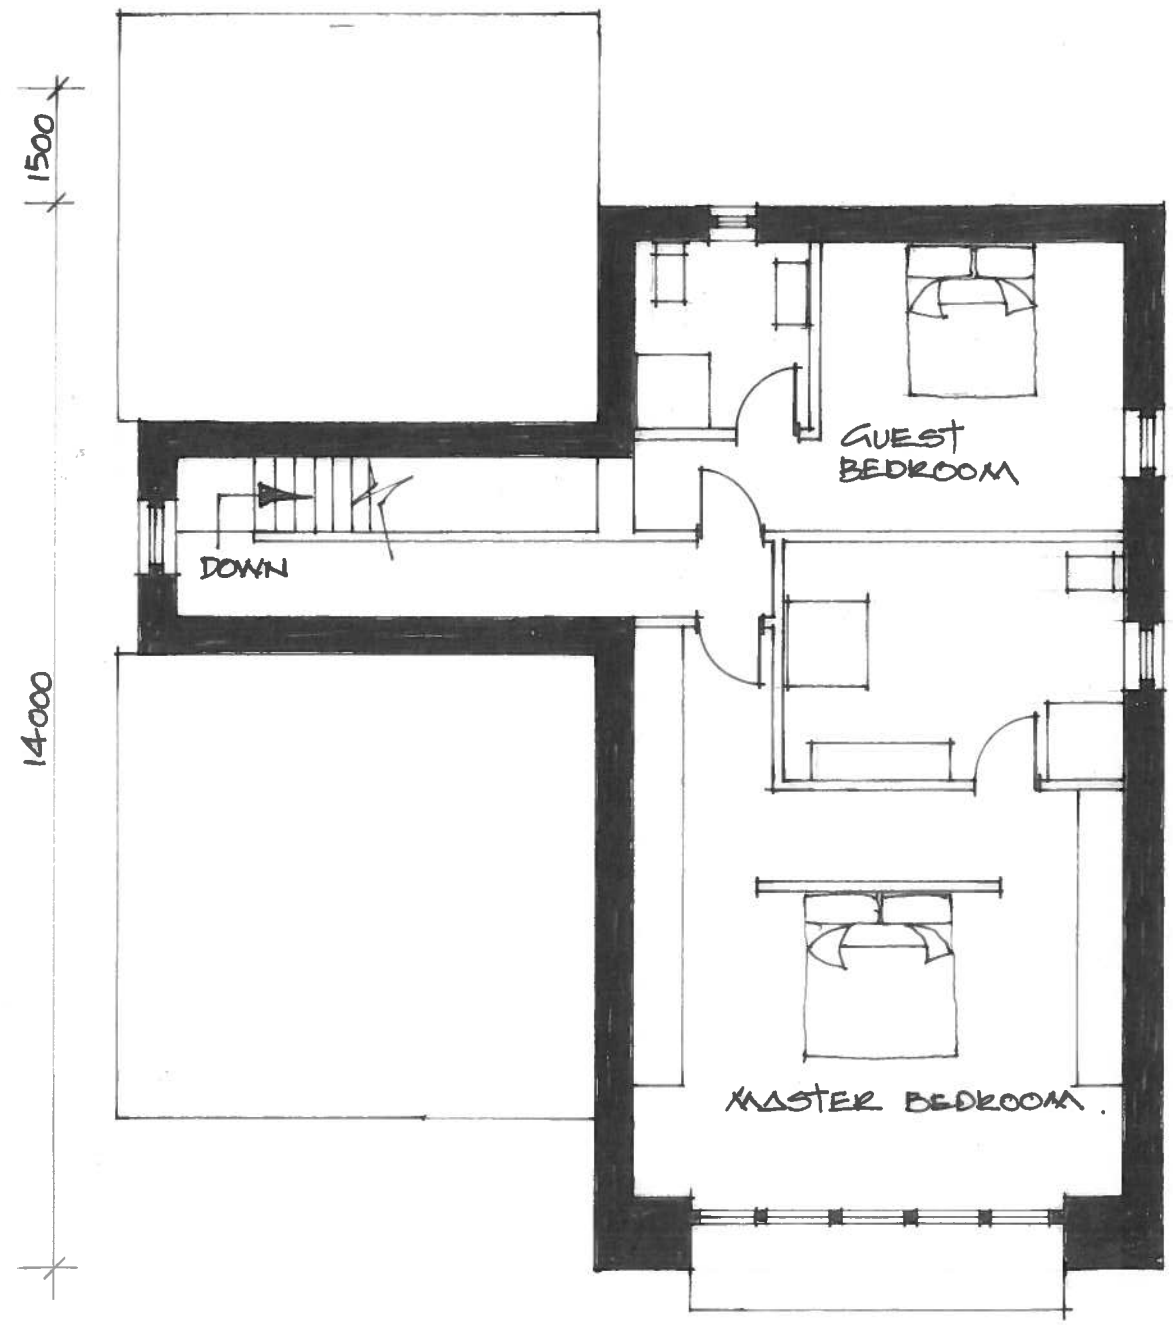

FIRST FLOOR PLAN

0m	**Scale 1:50**	4m
0m	**Scale 1:100**	8m
0m	**Scale 1:200**	16m
0m	**Scale 1:1250**	100m

[When to scale of original plan, bar = 8cm]

© Copyright Kirklees Metropolitan Council

NOTES :- AMENDMENT A - 2016/1/5/A SHOWING REVISED FLOOR PLANS

2 PROPOSED DETACHED DWELLINGS
ADDRESS
LAND TO REAR OF 59 FAR BANK, SHELLEY, HUDDERSFIELD

PLOT 2

PROPOSED FLOOR PLANS

SCALE 1:100 @ A3

2016/1/5/A