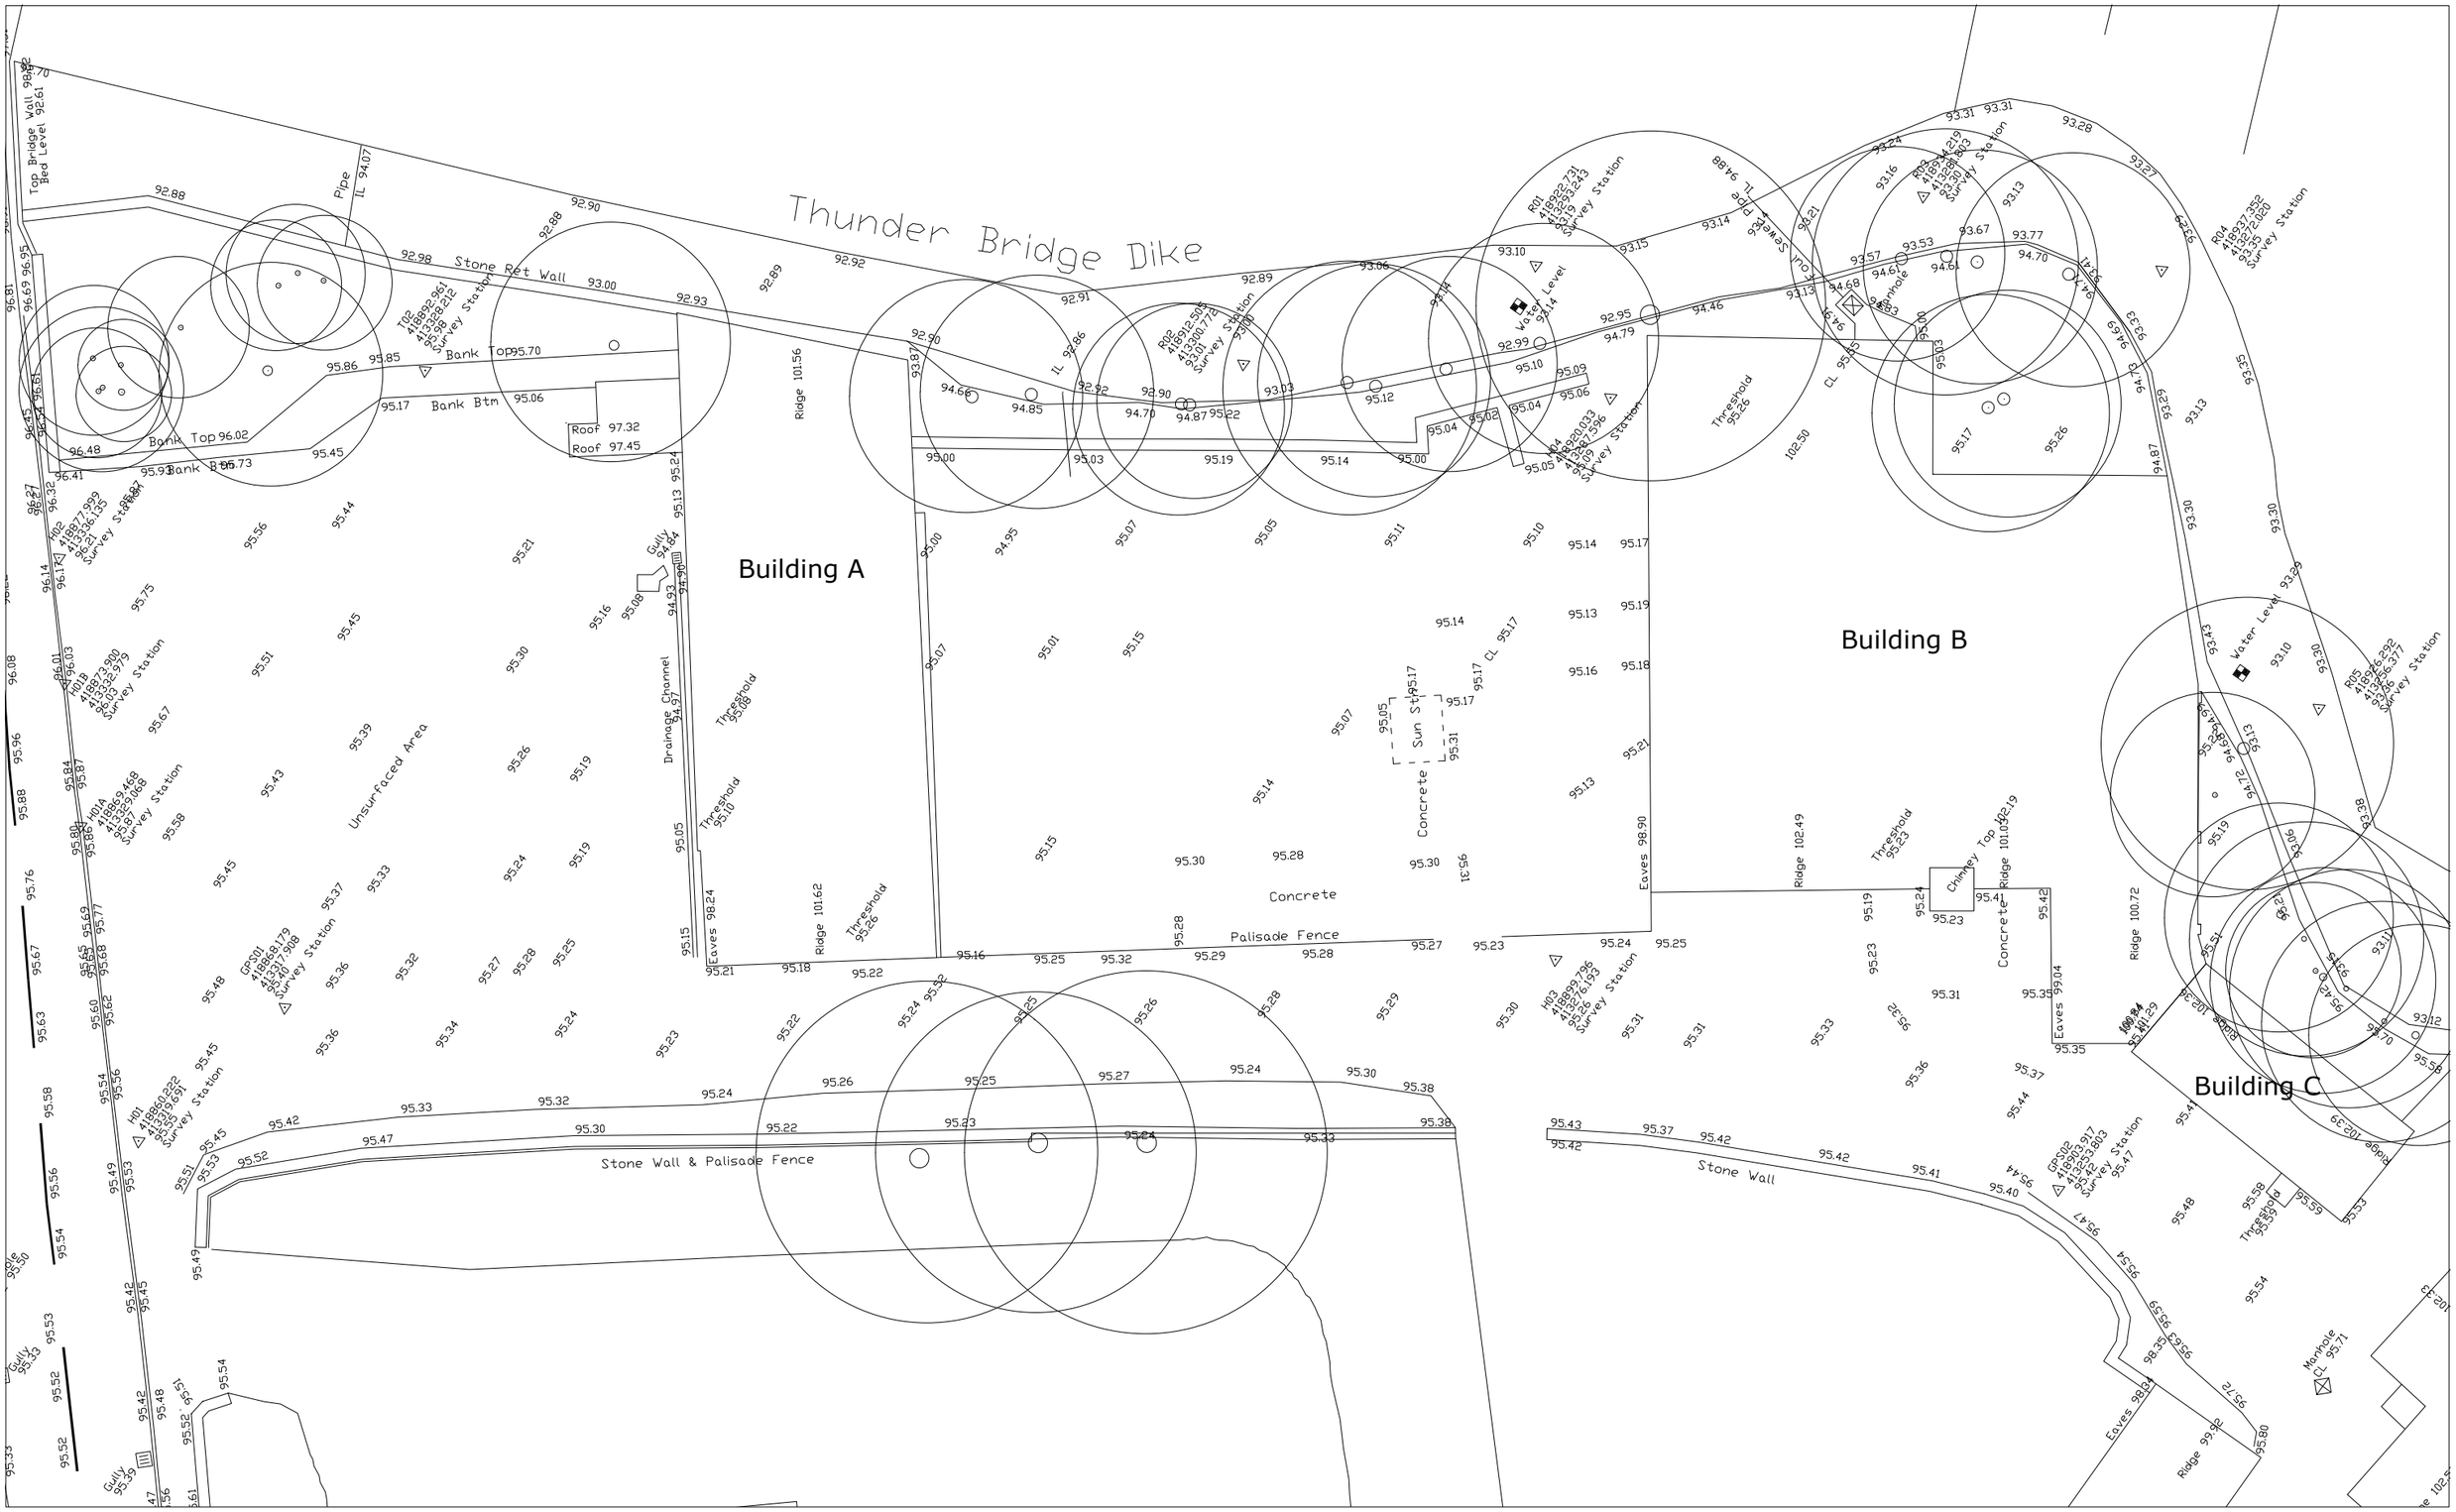

Ordnance Survey, (c) Crown Copyright 2016. All rights reserved. Licence number 100022432

0 2 4 6 8 10 20m

HaighHuddleston & Associates

Firth Buildings, 99 - 101 Leeds Rd, Dewsbury, WF12 7BU t 01924 464342 f 01924 450662
e trevor.haigh@haighhuddleston.co.uk e martin.huddleston@haighhuddleston.co.uk

Holden Surveys Ltd
Topographical Building & Site Surveys - CAD Services
T/F: 01226 755365 E: holdensurveys@msn.com

nuton
37 Victoria Gardens, Horsforth, Leeds, LS18 4PJ
07881 611195 info@nuton.co.uk

Notes: Do not scale off drawing. Use figured dimensions only. Errors and omissions to be immediately notified to the designer. To be read in conjunction with engineers drawings. All dimensions to be checked on site. © nuton 2016. Not to be reproduced without permission.

Rev A	Scale 1:250 @ A3	Job no 150018
Title Topographic survey		
Project Dene Bottom Works conversion		
Drawn DN	Date 14/3/16	Drg no p03