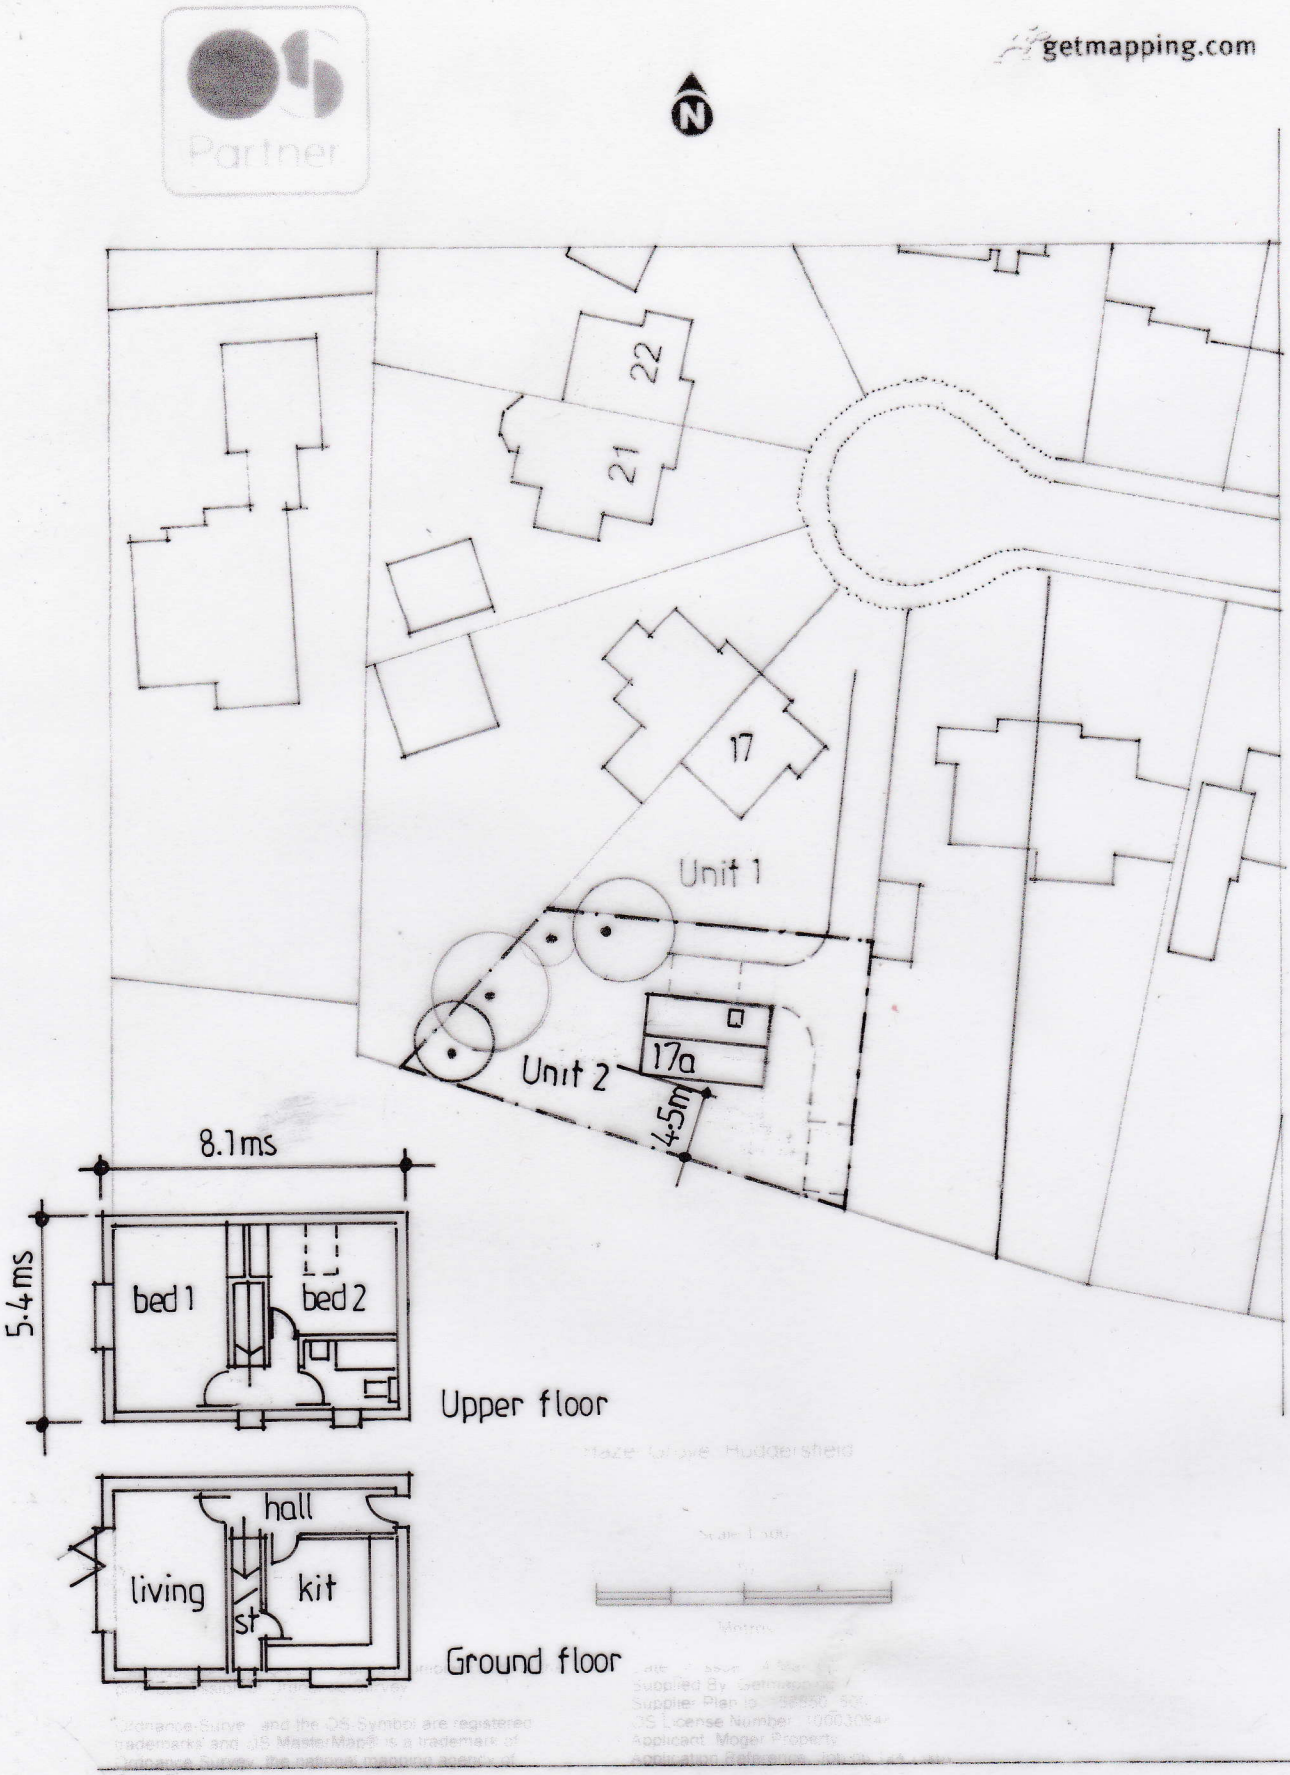



**17 Hazel Grove, Fixby, HD2 2JP – new dwelling on lower garden plot**
**Proposed Block Plan** - 2 Bed

Scale: 1:500, 1:200 Date: March 2016 Dwg no 6

**MOGER** Property ~ *building design service*
Christopher Clark BSc(Hons) MBCS t/a Moger Property, 33 Charles Avenue, Southowram, Halifax, HX3 9RZ
T: 01422 374579 M: 07904 205396 E: moger@blueyonder.co.uk