Trees to be removed

T1 – FIR TREE 12FT HIGH
T2 – FIR TREE 12FT HIGH } Both too close to existing building
T3 – FIR TREE 15FT HIGH – Affecting access into drive

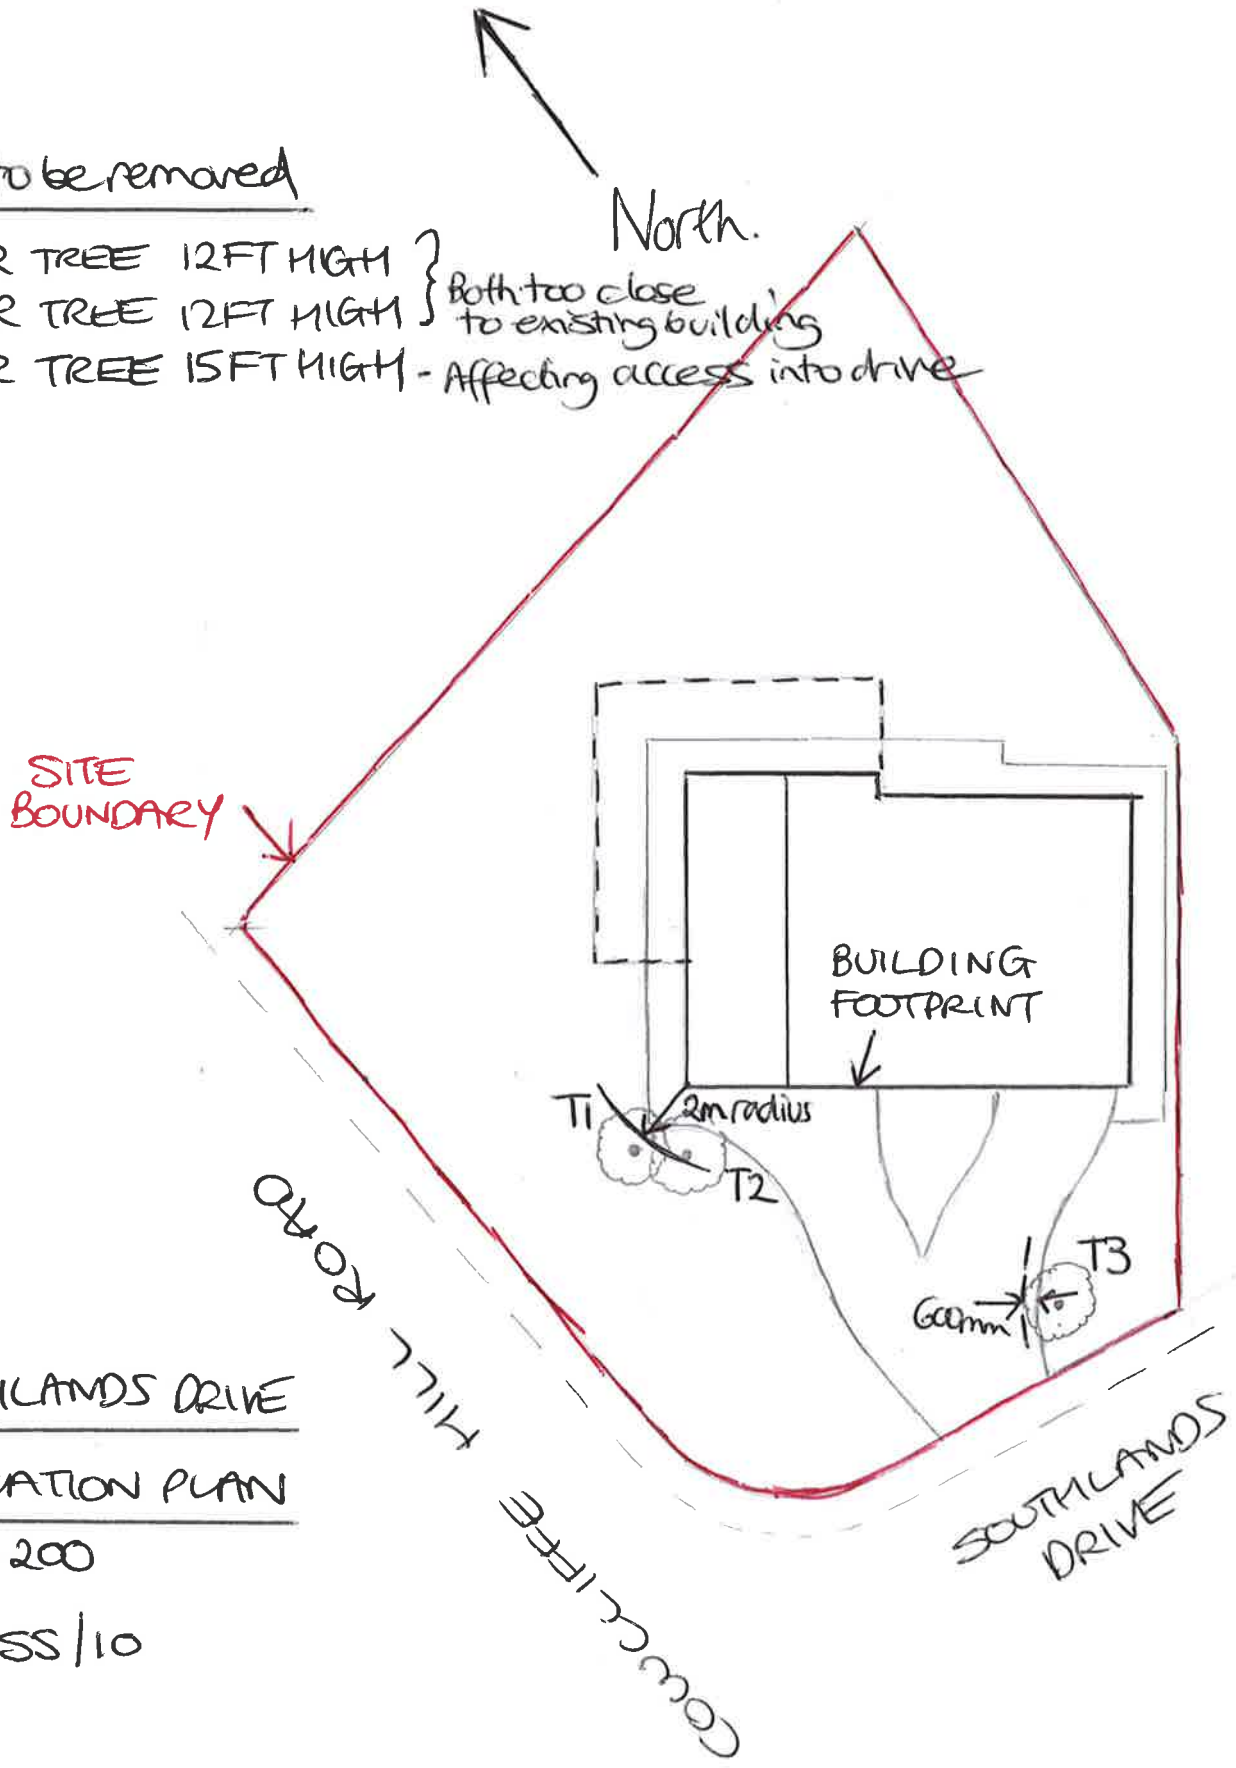

32 SOUTHLANDS DRIVE

TREE LOCATION PLAN

SCALE 1:200

DRG N° SS/10